


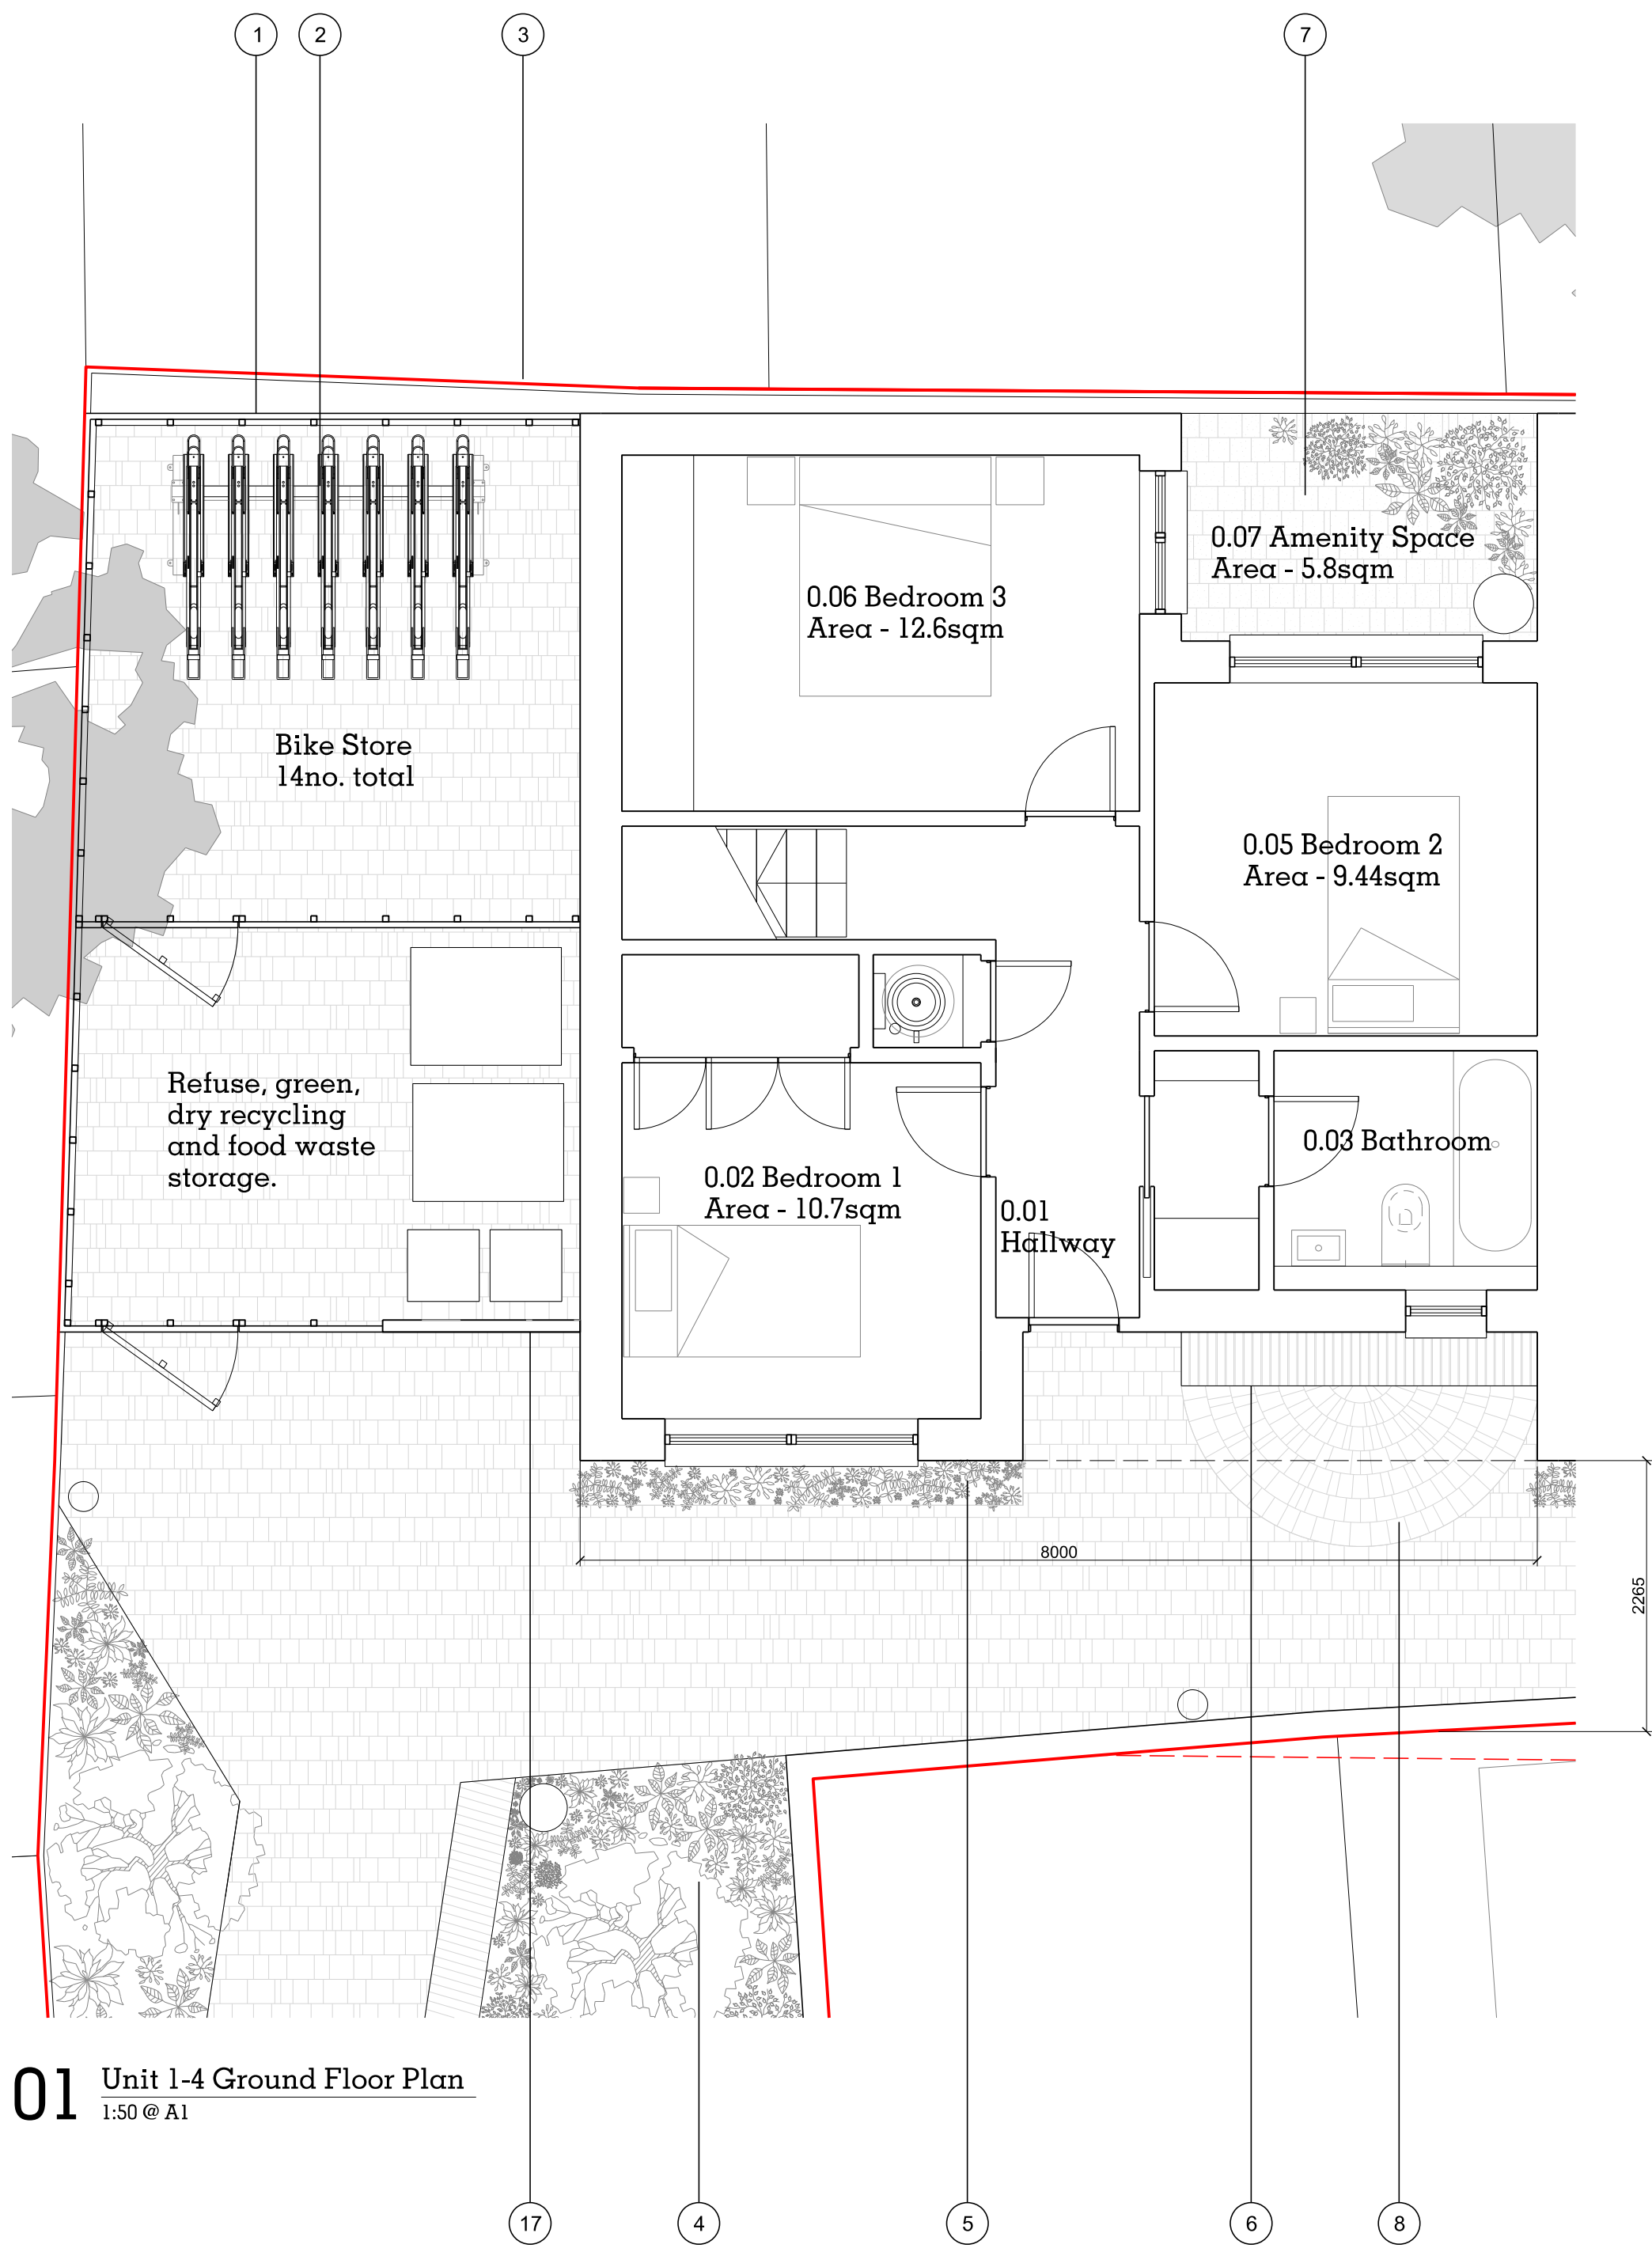


01 Unit 1-4 Ground Floor Plan  
1:50 @ A1



02 Unit 1-4 First Floor Plan  
1:50 @ A1

- GENERAL PLANNING NOTES
1. No dimensions to be scaled from this drawing.
  2. All errors, omissions or inconsistencies to be reported to the architect immediately.
  3. Use figured dimensions only. All dimensions to be checked on site prior to construction and/or fabrication.

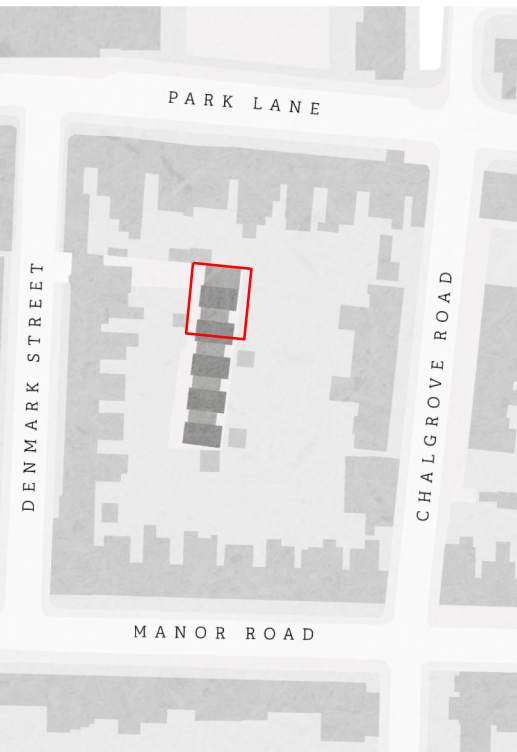

Site map - NOT TO SCALE

- KEY
1. Corrugated tin shelter for bin and bike storage
  2. Double Decker Classic 375 - Bike rack
  3. New site boundary fence
  4. Communal amenity planting
  5. Unit planting
  6. Bench seat
  7. Private Amenity space
  8. Paving
  9. Bike and bin store
  10. Glass block window
  11. New site boundary masonry wall
  12. Obscured glass window
  13. Composite casement windows and doors
  14. Perforated brick wall
  15. Private terrace
  16. Green roof
  17. Perforated Red Brick to face of Bike and bin store (Corrugated lightweight metal structure behind)

## PLANNING

Project No. 2210

Client Atlas Property London Ltd

Date Mar 23

Scale 1:100 @ A3 / 1:50 @ A1

Project 18, Denmark Street, N17 0JL

Drawing Title: Block 1 / Typical Unit 1-4: Floor Plans

Drawing No. 2210\_10\_PL\_13 Rev. C

Drawn Approved Signed

Copyright © Hill Patru Architects.  
No implied license exists. This drawing should not be used to calculate areas for the purposes of valuation. All dimensions to be checked on site by the contractor and such dimensions to be their responsibility.  
Do not scale drawings  
All work must comply with relevant British Standards and Building Regulations requirements. Drawing errors and omissions to be reported to the architect.

**HILL PATRU**  
Block D, Imperial Works  
Peters Street,  
London  
NW1 3EP  
T. 07813668441  
info@hillpatru.co.uk  
www.hillpatru.co.uk

**RIBA** **ARB**  
Architects Registration Board

