


WORK TO BE FIGURED DIMENSIONS ONLY.
CHECK DIMENSIONS ON SITE BEFORE
COMMENCING WORK.
ANY DISCREPANCIES TO BE REPORTED
BACK TO THIS OFFICE. DO NOT SCALE
FROM THIS DRAWING.

ABOVE NOTE NOT APPLICABLE
TO PLANNING APPLICATIONS

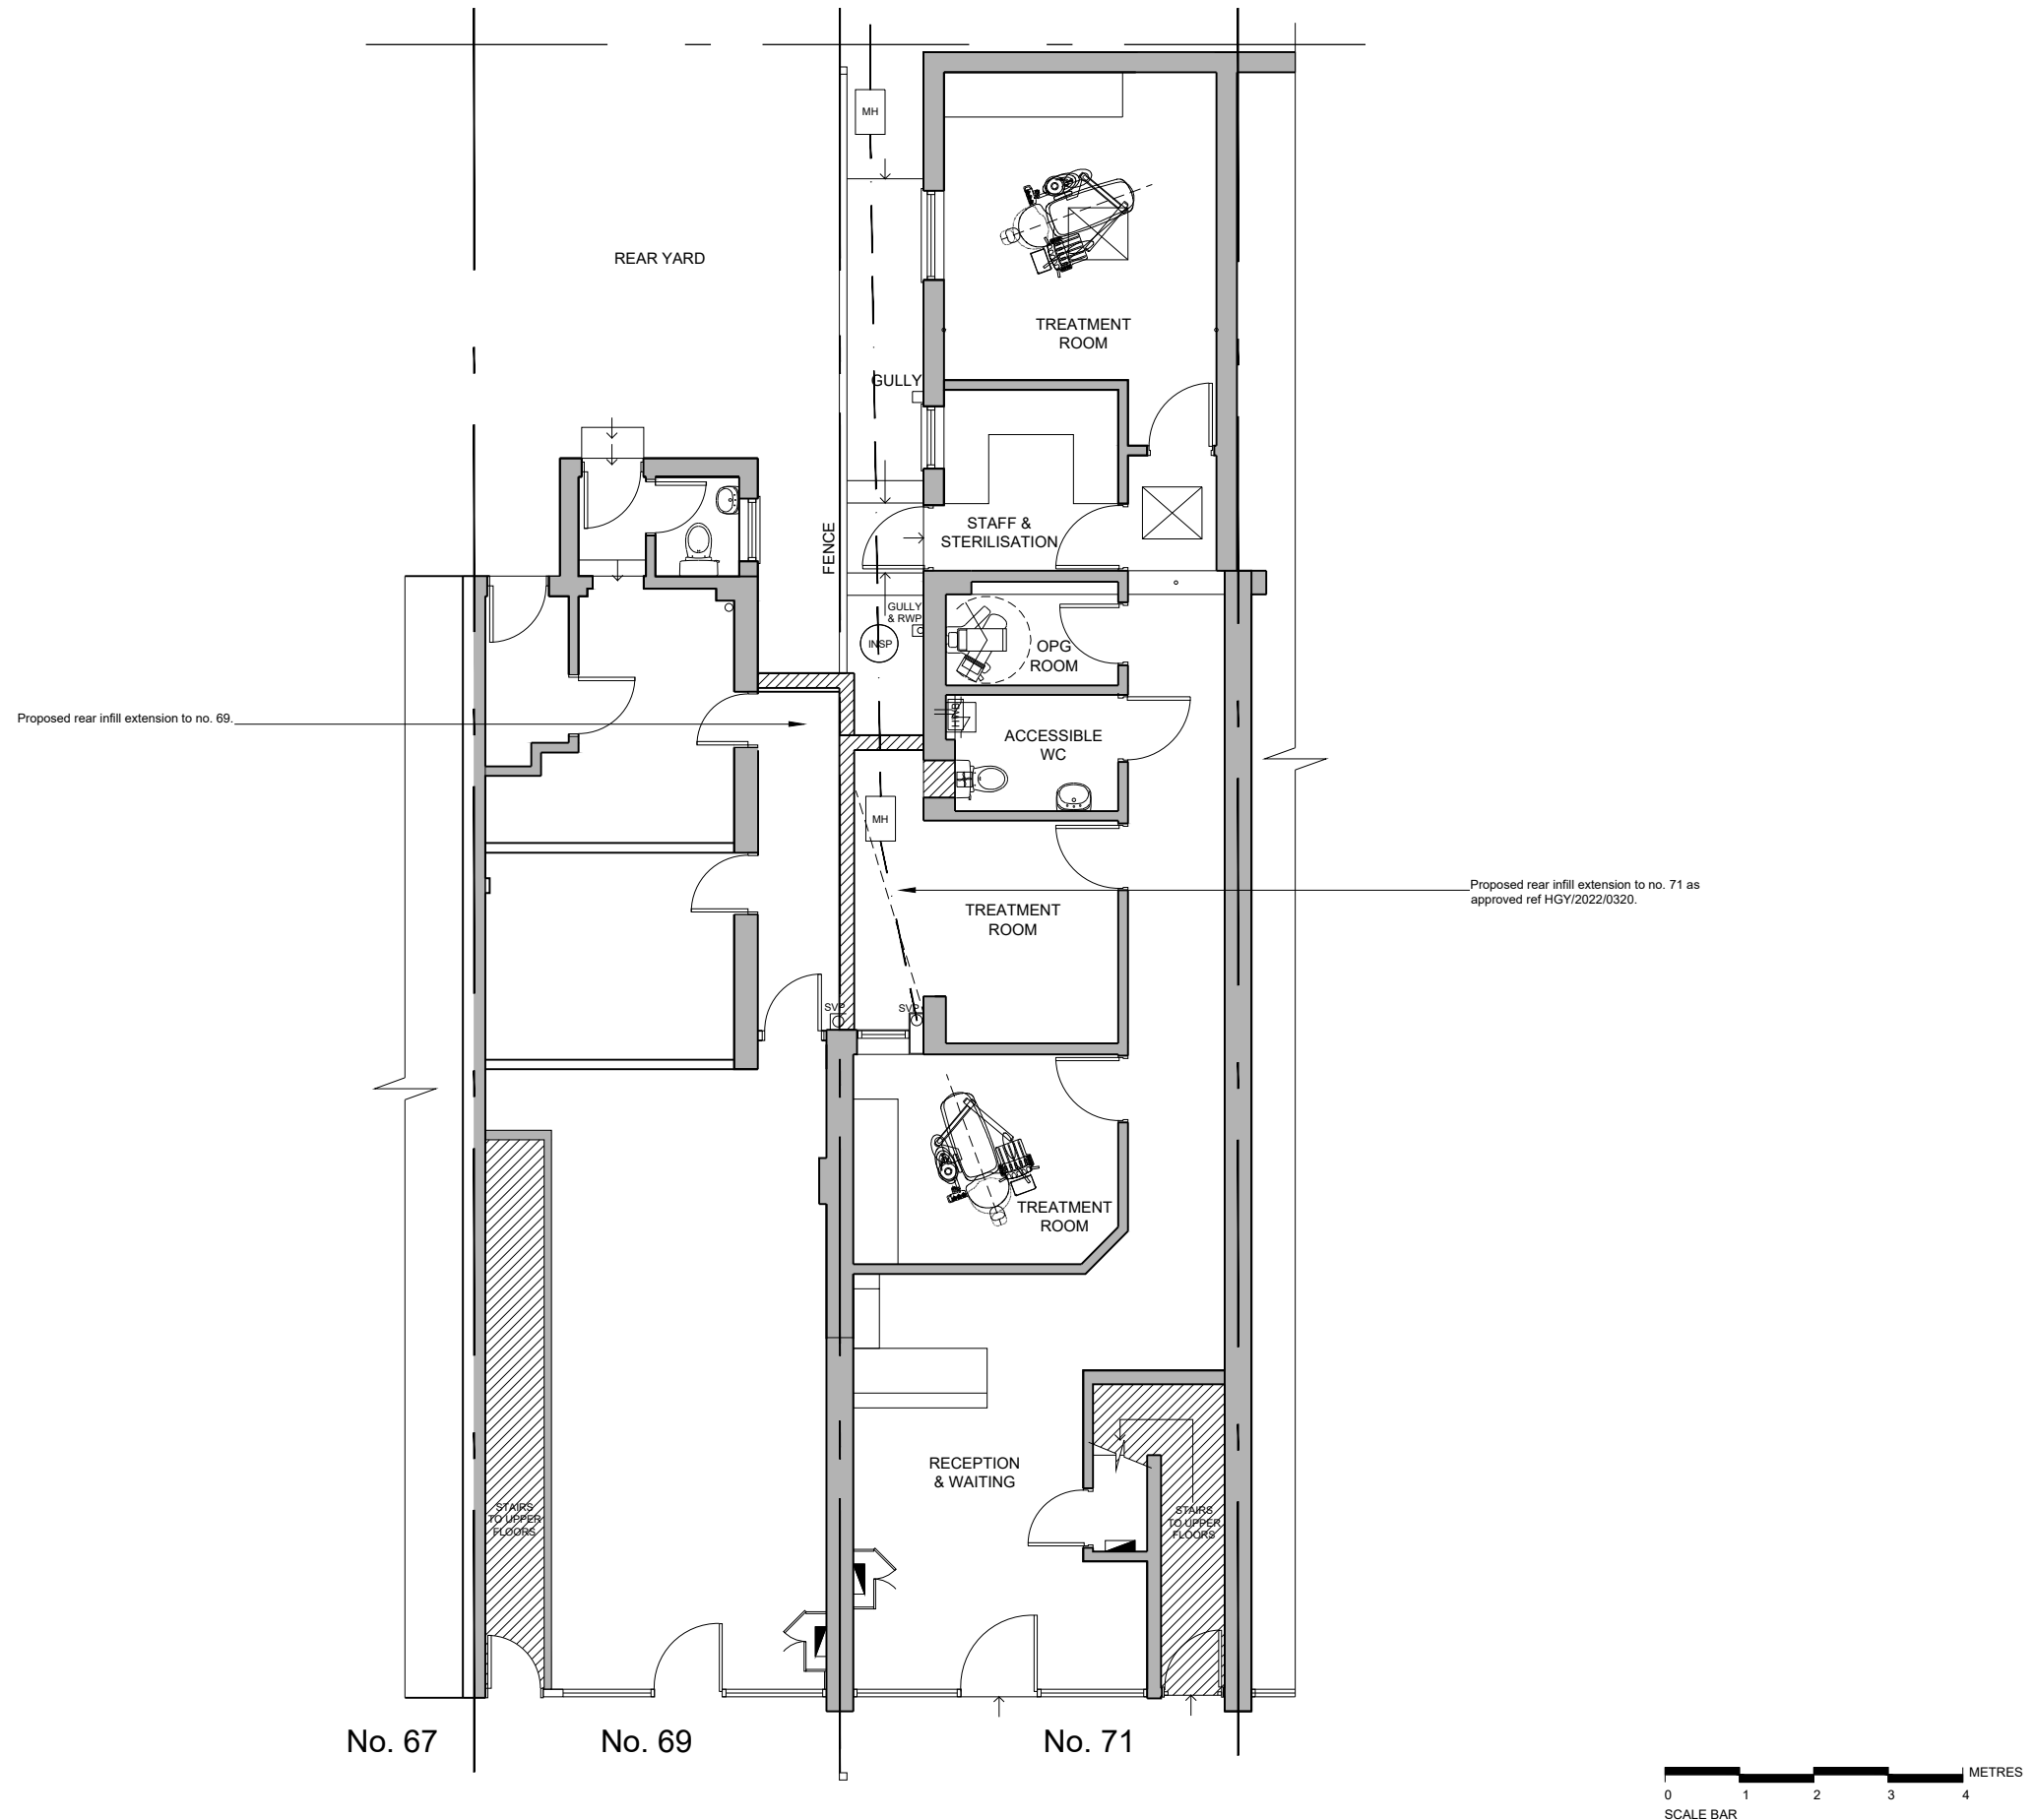

REV	DESCRIPTION	DATE
A	Ground Floor Shop Plan and Frontage retained and extension added.	19.02.24

ddpc

1 Ronworth Gardens, Potters Bar, Hertfordshire
EN6 3DP
(+44) 20 8446 3355

Client

Dr. Surdhar

Job

Single storey rear infill extension

Location

69 Tottenham Lane
London
N8 9BE

Drawing

Proposed Ground Floor Plan

Date	110124
Scale	150 @ A1, 1100 @ A3
Drawn	SS
Checked	GB
Drawing No.	

4191/02-1A

PROPOSED GROUND FLOOR PLAN