



WORK TO BE FIGURED DIMENSIONS ONLY.
CHECK DIMENSIONS ON SITE BEFORE
COMMENCING WORK.
ANY DISCREPANCIES TO BE REPORTED
BACK TO THIS OFFICE. DO NOT SCALE
FROM THIS DRAWING.


ABOVE NOTE NOT APPLICABLE
TO PLANNING APPLICATIONS

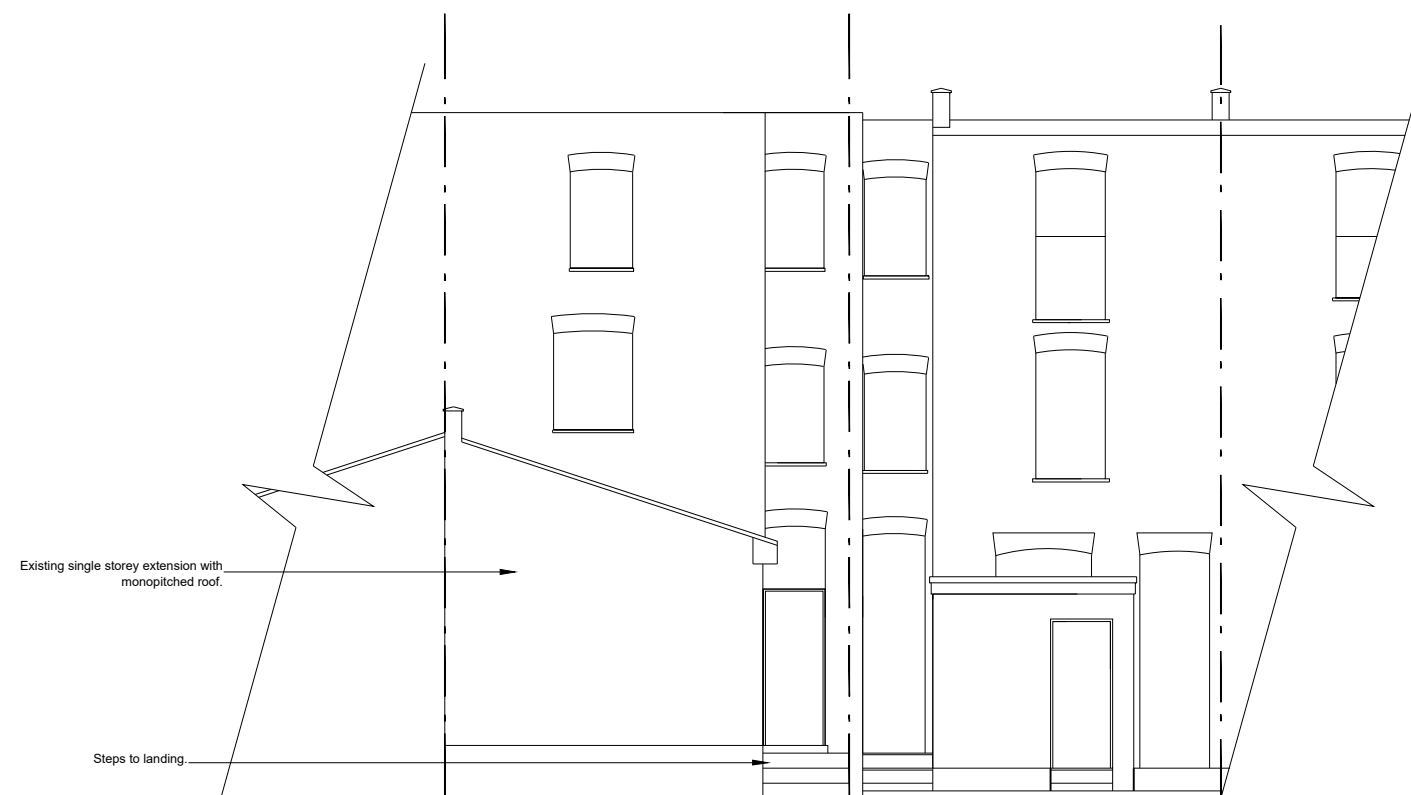

No. 71
No. 69
No. 67
EXISTING REAR ELEVATION

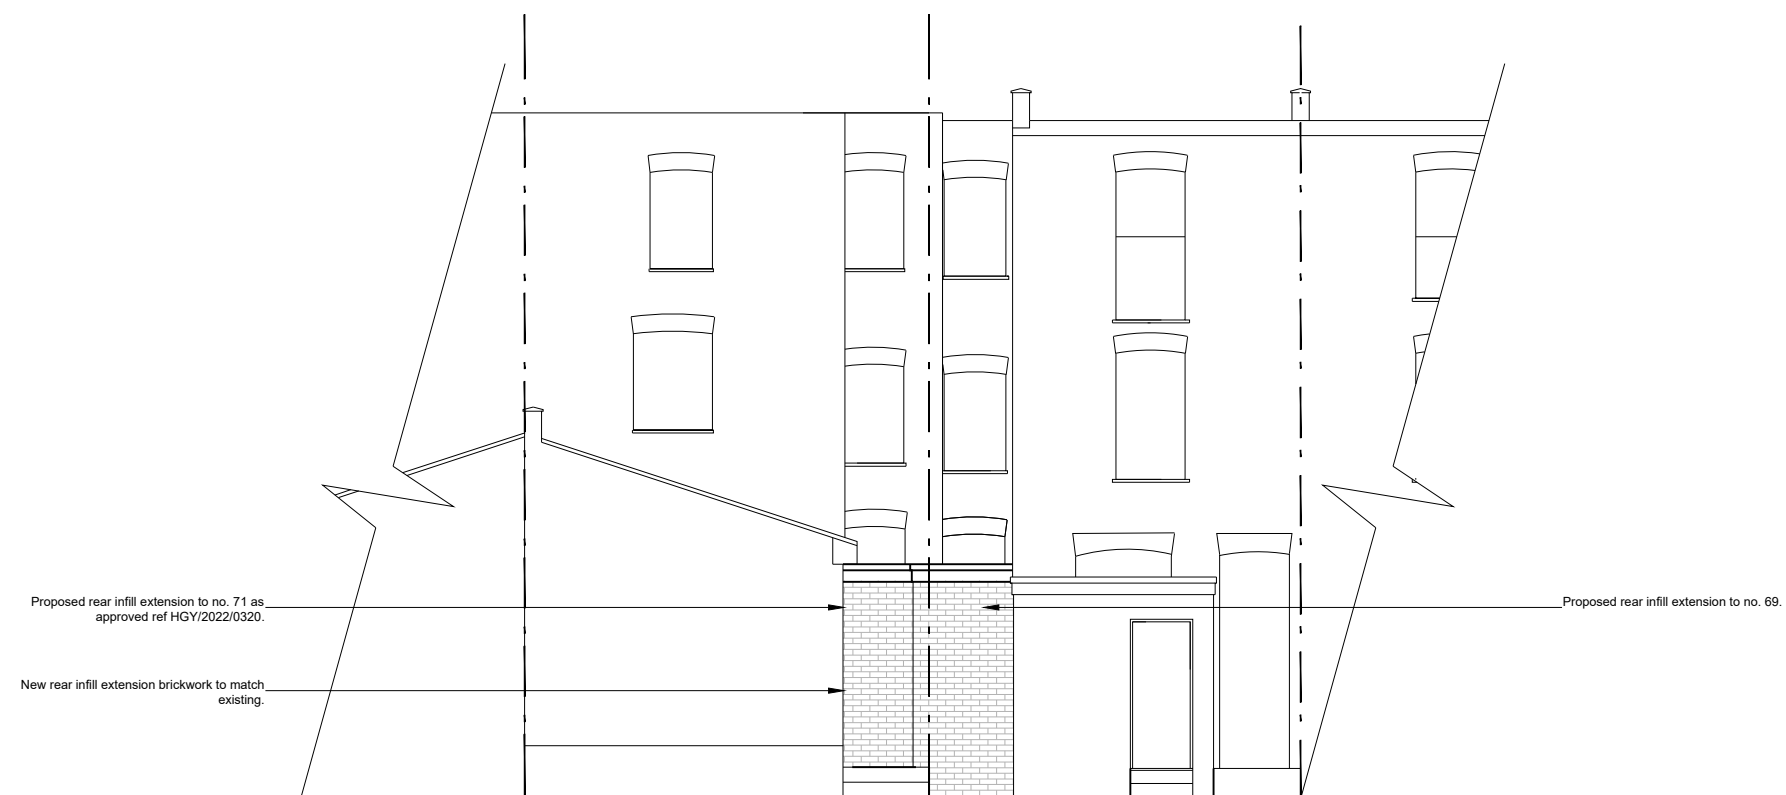

No. 71
No. 69
No. 67
PROPOSED REAR ELEVATION

 

EXISTING AND PROPOSED REAR ELEVATIONS

© Copyright Dental Design & Planning Consultants Ltd.

REV	DESCRIPTION	DATE
A	Proposed Rear elevation adjusted.	19.02.24

ddpc

1 Ranworth Gardens, Potters Bar, Hertfordshire
EN6 3DP
(+44) 20 8446 3355

Client

Dr. Surdhar

Job

Single storey rear infill extension

Location

69 Tottenham Lane
London
N8 9BE

Drawing

Existing & Proposed
Rear Elevations

Date

09.01.24

Scale

1:50 @ A1, 1:100 @ A3

Drawn

SS

Checked

GB

Drawing No.

4191/02-2A