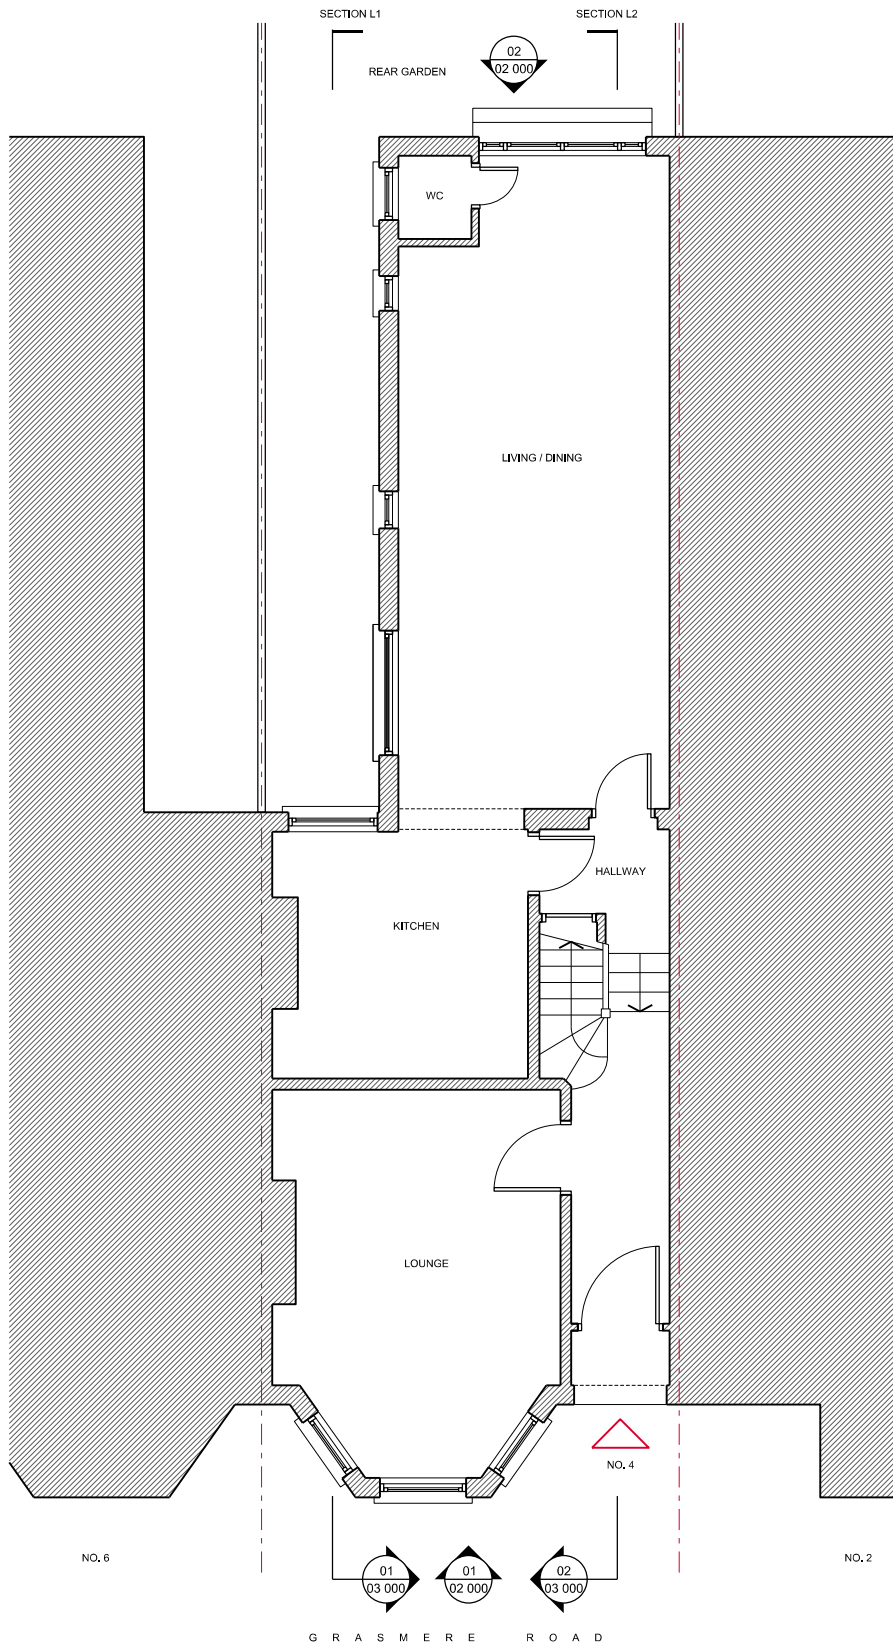


LEGEND

- - - SITE BOUNDARY

 EXISTING SITE ENTRANCE


01	PROPOSED PLAN
01 000	GROUND FLOOR

1:100

KEY

FIRST FLOOR

F.01 NEW INTERNAL STAIRS TO CONVERTED LOFT SPACE

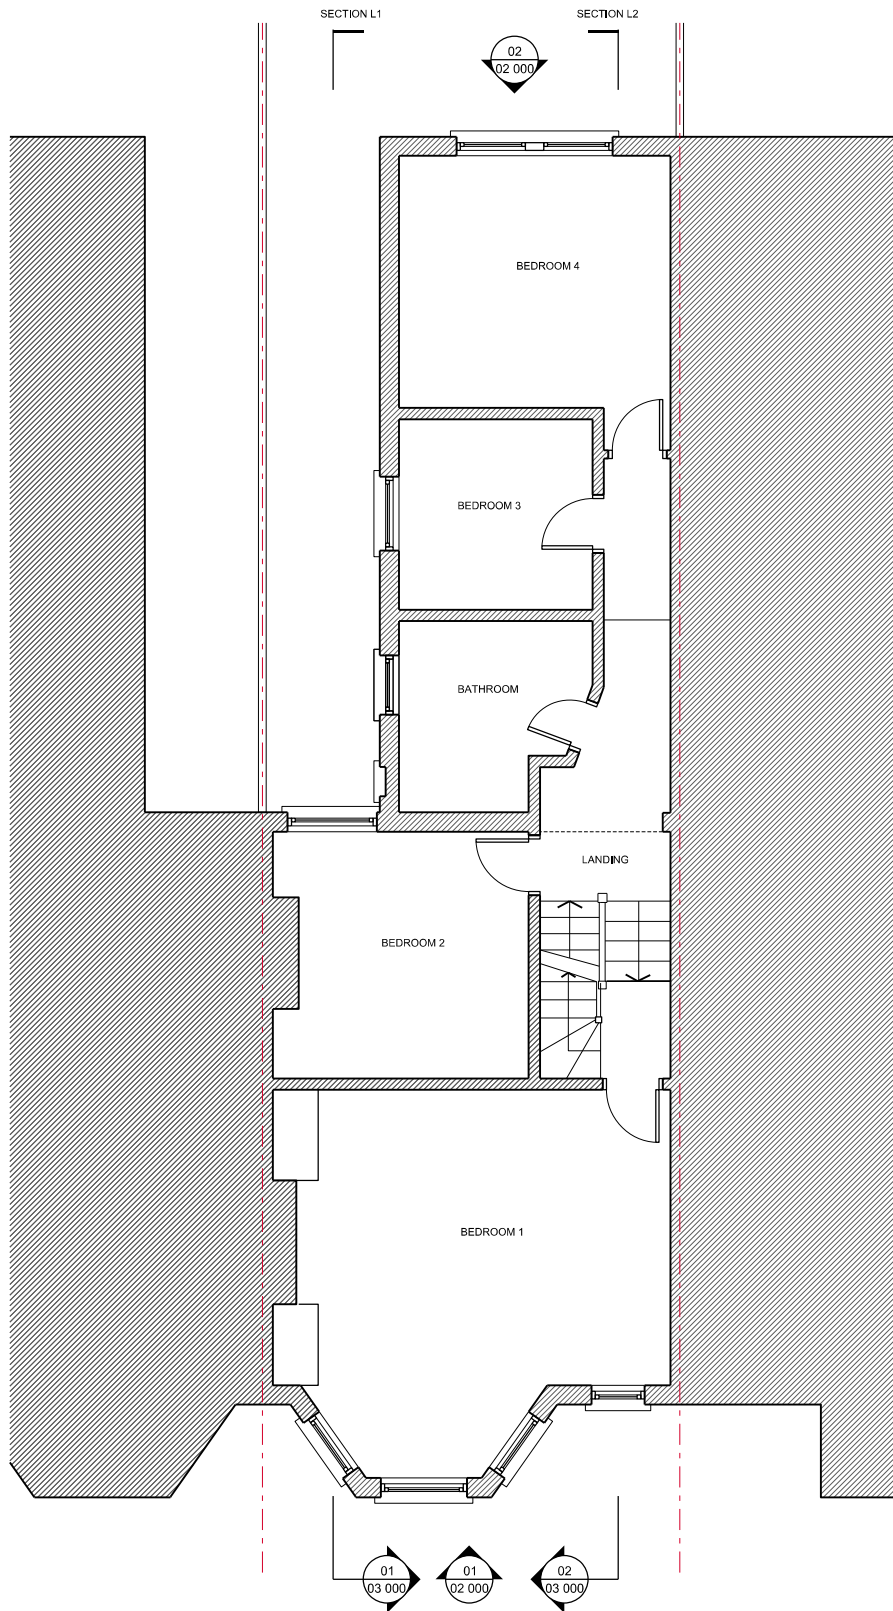

02	PROPOSED PLAN
01 000	FIRST FLOOR

1:100

Scale
1:100

GENERAL NOTES

1. This drawing should be read in conjunction with all other contract documentation and all other consultant and specialist drawings.
2. Do not scale from this drawing.
3. All levels and dimensions are to be checked on site.
4. The Architect is to be notified in writing of any discrepancies before proceeding.
5. This drawing is subjected to Copyright.

P0	ISSUED FOR PLANNING	15/02/24	NA
REV	DESCRIPTION	DATE	BY

STATUS

FOR PLANNING

KEY PLAN



kAD architects

Unit 3, 368 Caledonian Road
London N1 1DUT: +44 (0) 7803 594784
E: info@design-NA.com

PROJECT

MR AND MRS SANDERS
4 GRASMERE ROAD, LONDON N10 2DJ

DRAWING TITLE

PROPOSED PLANS
GROUND FLOOR, FIRST FLOOR

SCALE AT A3

1:100

DATE

FEB 2024


DRAWING NO

kAD GRR 01 000


REV

P0

LEGEND

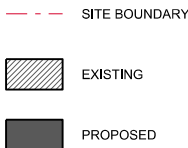

MATERIAL KEY

 

KEY

LOFT

- L.01 NEW INTERNAL STAIR TO CONVERTED LOFT SPACE
- L.02 NEW TIMBER-FRAMED FRENCH DOORS WITH PAINTED METAL JULIET BALCONY
- L.03 NEW TIMBER-FRAMED WINDOW

KEY

ROOF


- R.01 PROPOSED SLATE-CLAD REAR DORMER EXTENSION ON REAR ROOF SLOPE AND OUTRIGGER
- R.02 3NO. NEW ALUMINIUM-FRAMED CONSERVATION-TYPE OPENABLE ROOFLIGHTS ON FRONT ROOF SLOPE
- R.03 4NO. NEW ALUMINIUM-FRAMED CONSERVATION-TYPE FLAT ROOFLIGHTS ON NEW DORMER ROOF




Scale
1: 100

GENERAL NOTES

1. This drawing should be read in conjunction with all other contract documentation and all other consultant and specialist drawings.
2. Do not scale from this drawing.
3. All levels and dimensions are to be checked on site.
4. The Architect is to be notified in writing of any discrepancies before proceeding.
5. This drawing is subjected to Copyright.

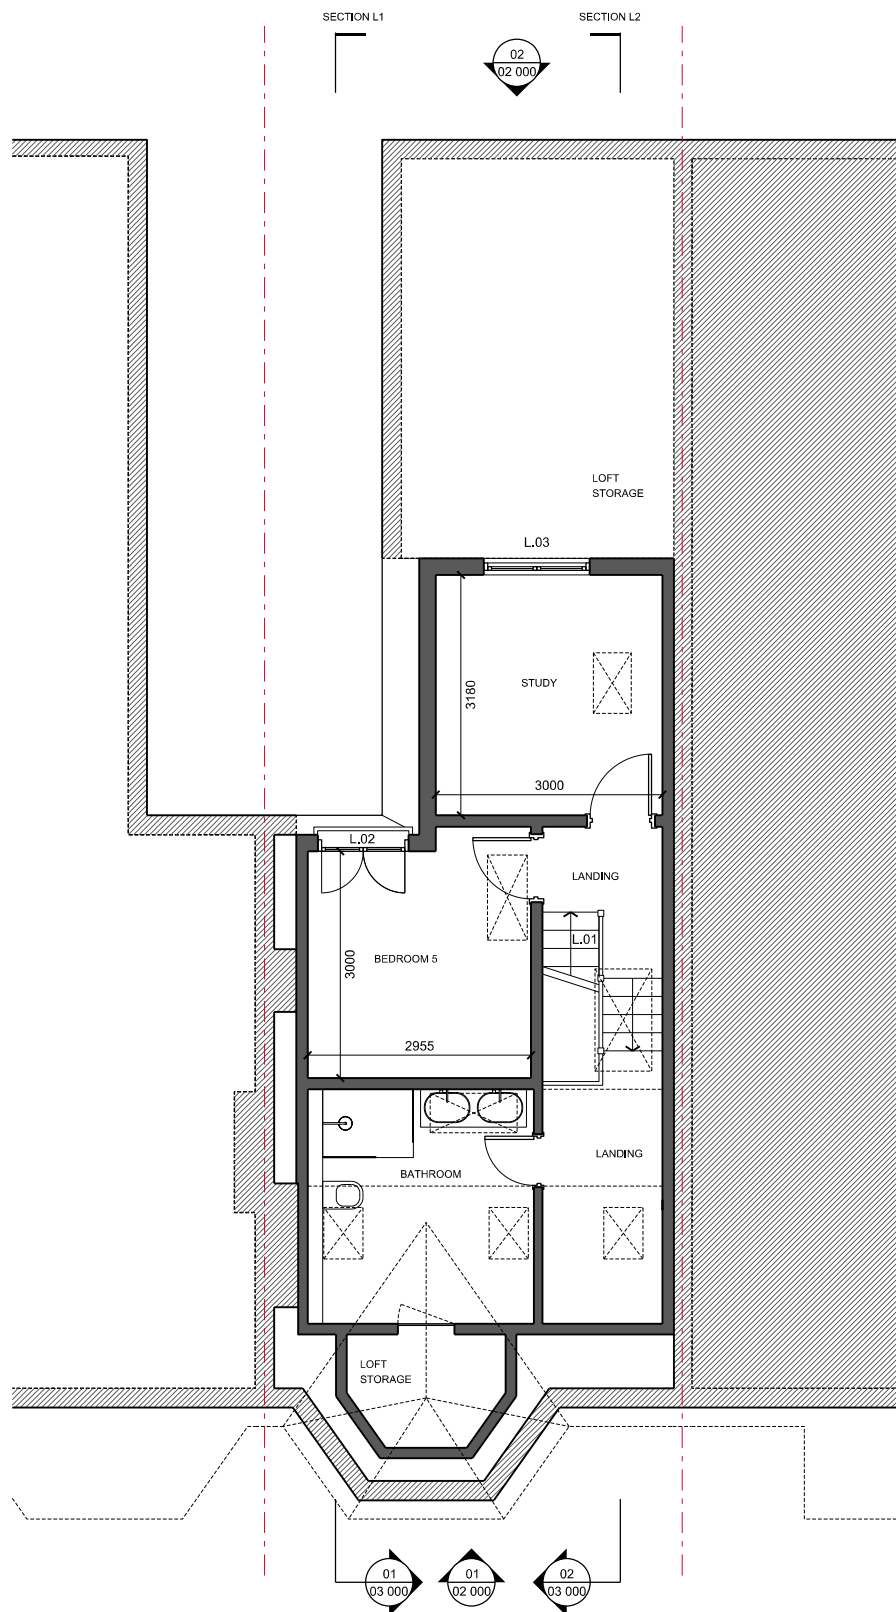

01 PROPOSED PLAN
01 001 LOFT 1: 100

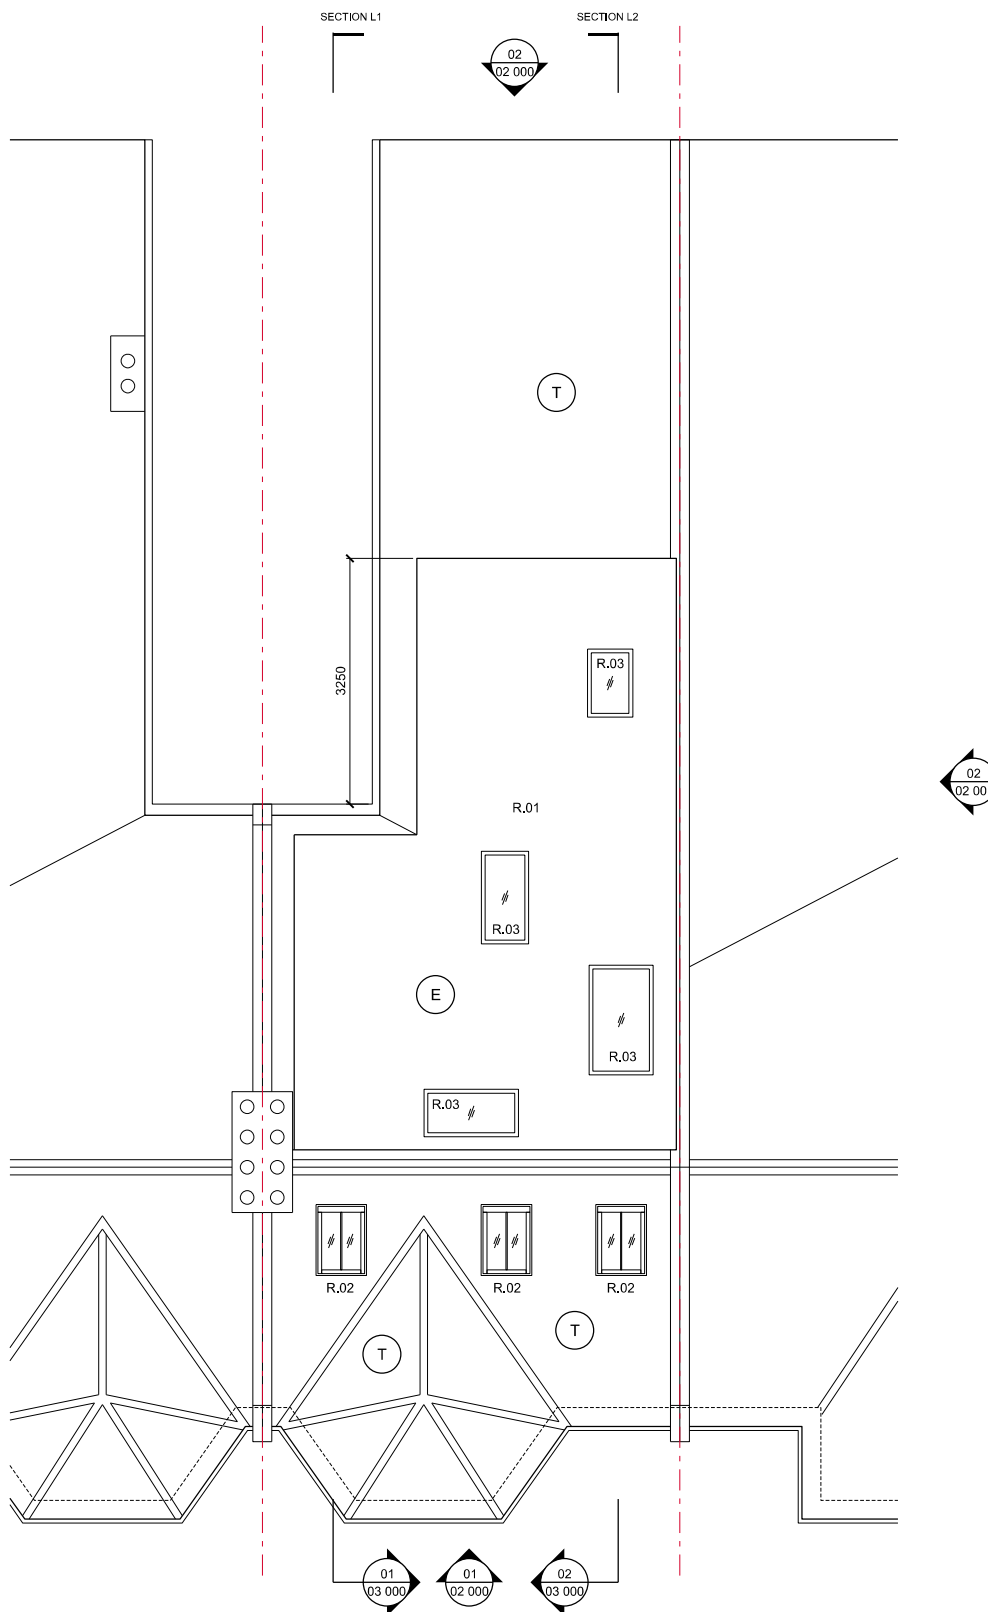

02 PROPOSED PLAN
01 001 ROOF 1: 100

P0	ISSUED FOR PLANNING	15/02/24	NA
REV	DESCRIPTION	DATE	BY

STATUS

FOR PLANNING

KEY PLAN



kAD architects

Unit 3, 368 Caledonian Road
London N1 1DU

T: +44 (0) 7803 594784
E: info@design-NA.com

PROJECT

MR AND MRS SANDERS
4 GRASMERE ROAD, LONDON N10 2DJ

DRAWING TITLE

PROPOSED PLANS
LOFT, ROOF

SCALE AT A3

1: 100

DATE

FEB 2024

DRAWING NO

kAD GRR 01 001

REV

P0

LEGEND

--- SITE BOUNDARY

MATERIAL KEY

- (B) FACING BRICKWORK
(T) CONCRETE PANTILES
(S) NATURAL SLATE

Scale
1: 100

- GENERAL NOTES
1. This drawing should be read in conjunction with all other contract documentation and all other consultant and specialist drawings.
 2. Do not scale from this drawing.
 3. All levels and dimensions are to be checked on site.
 4. The Architect is to be notified in writing of any discrepancies before proceeding.
 5. This drawing is subjected to Copyright.

KEY

FRONT ELEVATION

- E.01 3NO. NEW ALUMINIUM-FRAMED CONSERVATION-TYPE
OPENABLE ROOFLIGHTS ON FRONT ROOF SLOPE



01	PROPOSED ELEVATION
02 000	FRONT

1: 100

KEY

REAR ELEVATION

- W.01 PROPOSED SLATE-CLAD REAR DORMER EXTENSION ON
REAR ROOF SLOPE AND OUTRIGGER
W.02 NEW TIMBER-FRAMED FRENCH DOORS WITH PAINTED
METAL JULIET BALCONY
W.03 NEW TIMBER-FRAMED WINDOW



02	PROPOSED ELEVATION
02 000	REAR

1: 100

P0	ISSUED FOR PLANNING	15/02/24	NA
REV	DESCRIPTION	DATE	BY

STATUS

FOR PLANNING

KEY PLAN



kAD architects

Unit 3, 368 Caledonian Road
London N1 1DUT: +44 (0) 7803 594784
E: info@design-NA.com

PROJECT

MR AND MRS SANDERS
4 GRASMERE ROAD, LONDON N10 2DJ

DRAWING TITLE

PROPOSED ELEVATIONS
FRONT, REAR

SCALE AT A3

1: 100

DATE

FEB 2024

DRAWING NO

kAD GRR 02 000


REV

P0



02	PROPOSED ELEVATION
02 001	SOUTH

1 : 100

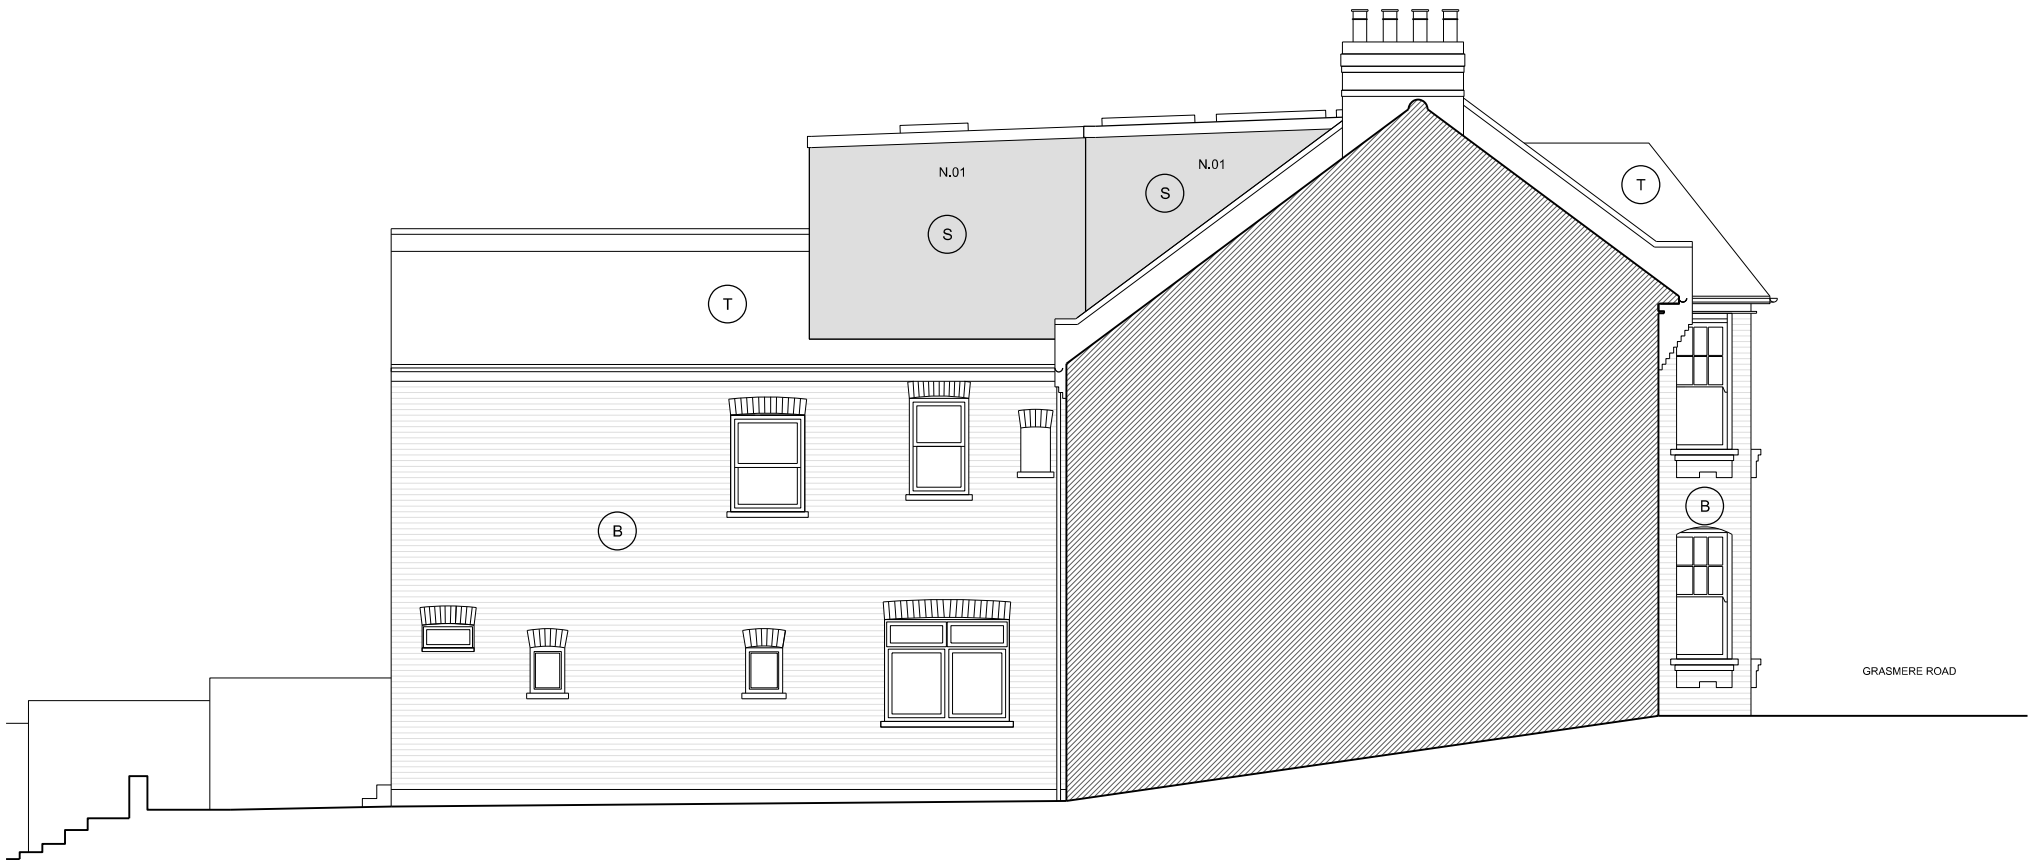

01	PROPOSED ELEVATION
02 001	NORTH

1 : 100



Scale
1: 100

MATERIAL KEY

- (B) FACING BRICKWORK
(T) CONCRETE PANTILES
(S) NATURAL SLATE

KEY

SOUTH ELEVATION

S.01 PROPOSED SLATE-CLAD REAR DORMER EXTENSION ON
REAR ROOF SLOPE AND OUTRIGGER

KEY

NORTH ELEVATION

N.01 PROPOSED SLATE-CLAD REAR DORMER EXTENSION ON
REAR ROOF SLOPE AND OUTRIGGER

GENERAL NOTES
1. This drawing should be read in conjunction with all other contract documentation and all other consultant and specialist drawings.
2. Do not scale from this drawing.
3. All levels and dimensions are to be checked on site.
4. The Architect is to be notified in writing of any discrepancies before proceeding.
5. This drawing is subjected to Copyright.

P0	ISSUED FOR PLANNING	15/02/24	NA
REV	DESCRIPTION	DATE	BY

STATUS
FOR PLANNING

KEY PLAN



kAD architects
Unit 3, 368 Caledonian Road
London N1 1DU
T: +44 (0) 7803 594784
E: info@design-NA.com

PROJECT
MR AND MRS SANDERS
4 GRASMERE ROAD, LONDON N10 2DJ

DRAWING TITLE
PROPOSED ELEVATIONS
NORTH, SOUTH


SCALE AT A3 1: 100	DATE FEB 2024
-----------------------	------------------

DRAWING NO kAD GRR 02 001	REV P0
------------------------------	-----------

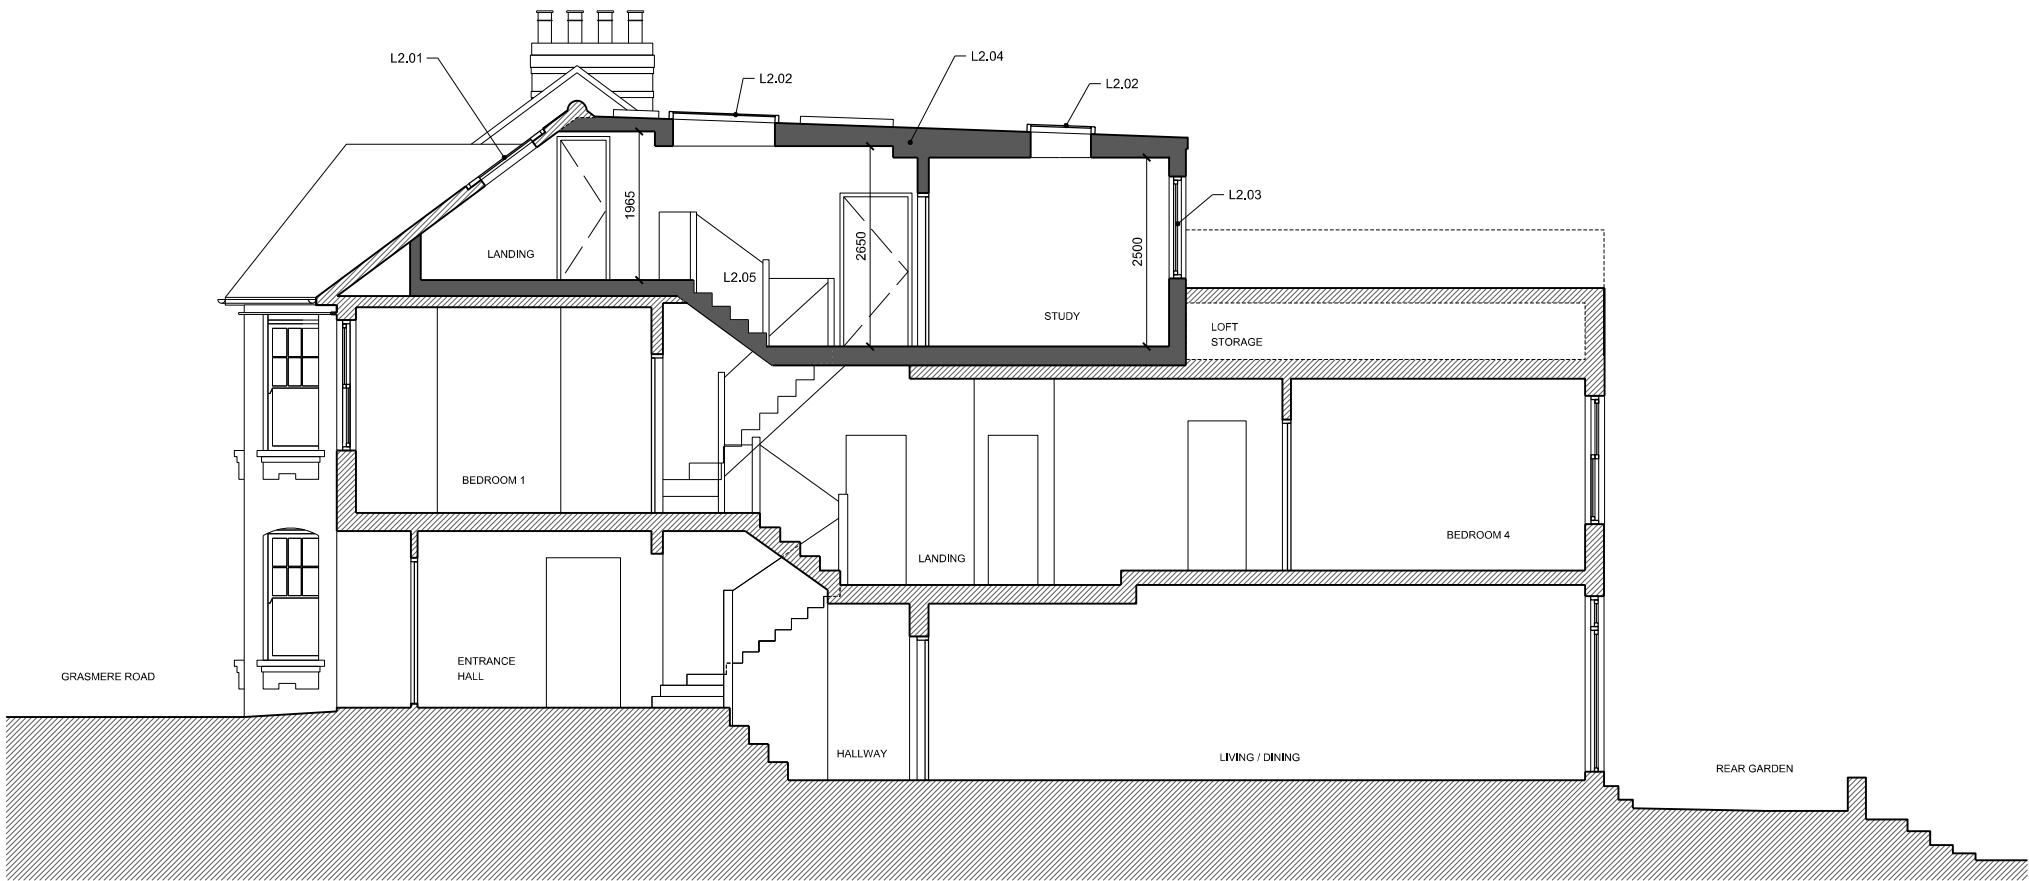

02	PROPOSED SECTION
03 000	LONG SECTION L2

1 : 100

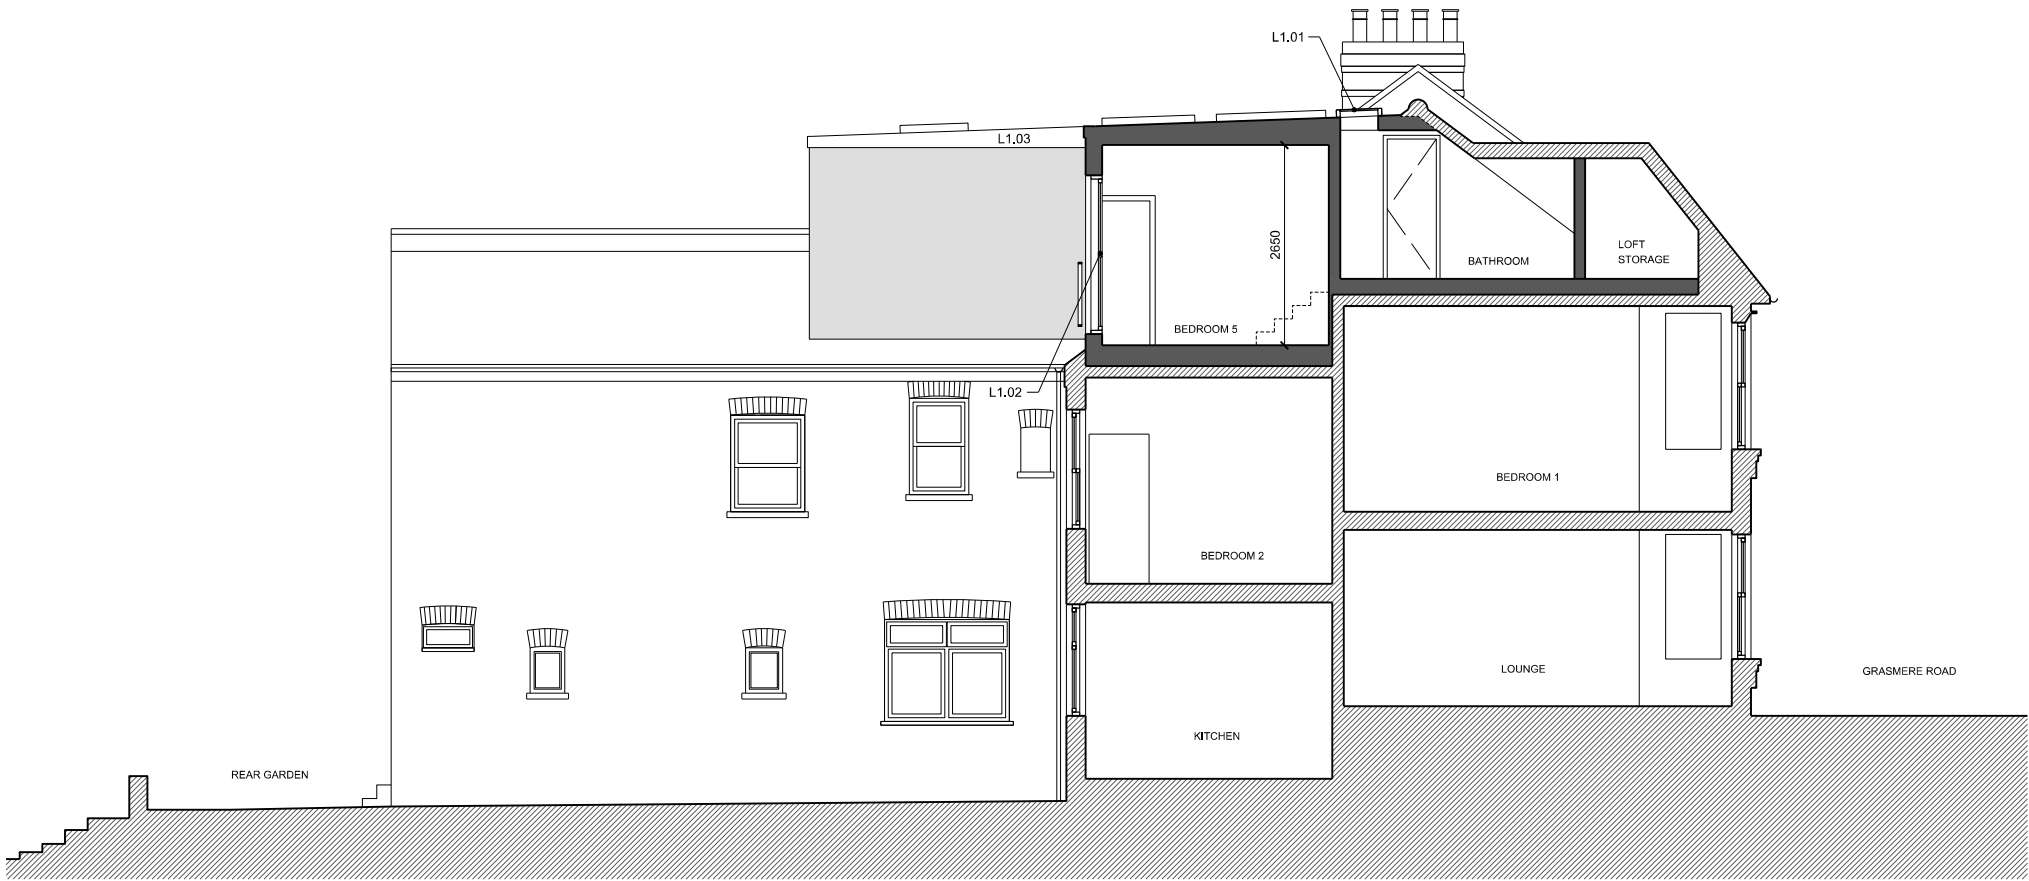


01	PROPOSED SECTION
03 000	LONG SECTION L1

1 : 100



Scale
1: 100

LEGEND

 

KEY

LONG SECTION L2

- L2.01 NEW ALUMINIUM-FRAMED CONSERVATION-TYPE OPENABLE ROOFLIGHT ON FRONT ROOF SLOPE
L2.02 NEW ALUMINIUM-FRAMED CONSERVATION-TYPE FLAT ROOFLIGHTS ON NEW DORMER ROOF
L2.03 NEW TIMBER-FRAMED WINDOW
L2.04 PROPOSED SLATE-CLAD REAR DORMER EXTENSION ON REAR ROOF SLOPE AND OUTRIGGER
L2.05 NEW INTERNAL STAIRS TO CONVERTED LOFT SPACE

KEY

LONG SECTION L1

- L1.01 NEW ALUMINIUM-FRAMED CONSERVATION-TYPE FLAT ROOFLIGHTS ON NEW DORMER ROOF
L1.02 NEW TIMBER-FRAMED FRENCH DOORS WITH PAINTED METAL JULIET BALCONY
L1.03 PROPOSED SLATE-CLAD REAR DORMER EXTENSION ON REAR ROOF SLOPE AND OUTRIGGER

GENERAL NOTES

1. This drawing should be read in conjunction with all other contract documentation and all other consultant and specialist drawings.
2. Do not scale from this drawing.
3. All levels and dimensions are to be checked on site.
4. The Architect is to be notified in writing of any discrepancies before proceeding.
5. This drawing is subjected to Copyright.

P0	ISSUED FOR PLANNING	15/02/24	NA
REV	DESCRIPTION	DATE	BY

STATUS

FOR PLANNING

KEY PLAN



kAD architects

Unit 3, 368 Caledonian Road
London N1 1DU

T: +44 (0) 7803 594784
E: info@design-NA.com

PROJECT

MR AND MRS SANDERS
4 GRASMERE ROAD, LONDON N10 2DJ

DRAWING TITLE

PROPOSED SECTIONS
LONG SECTIONS L1, L2

SCALE AT A3

1: 100

DATE

FEB 2024

DRAWING NO

kAD GRR 03 000

REV

P0