




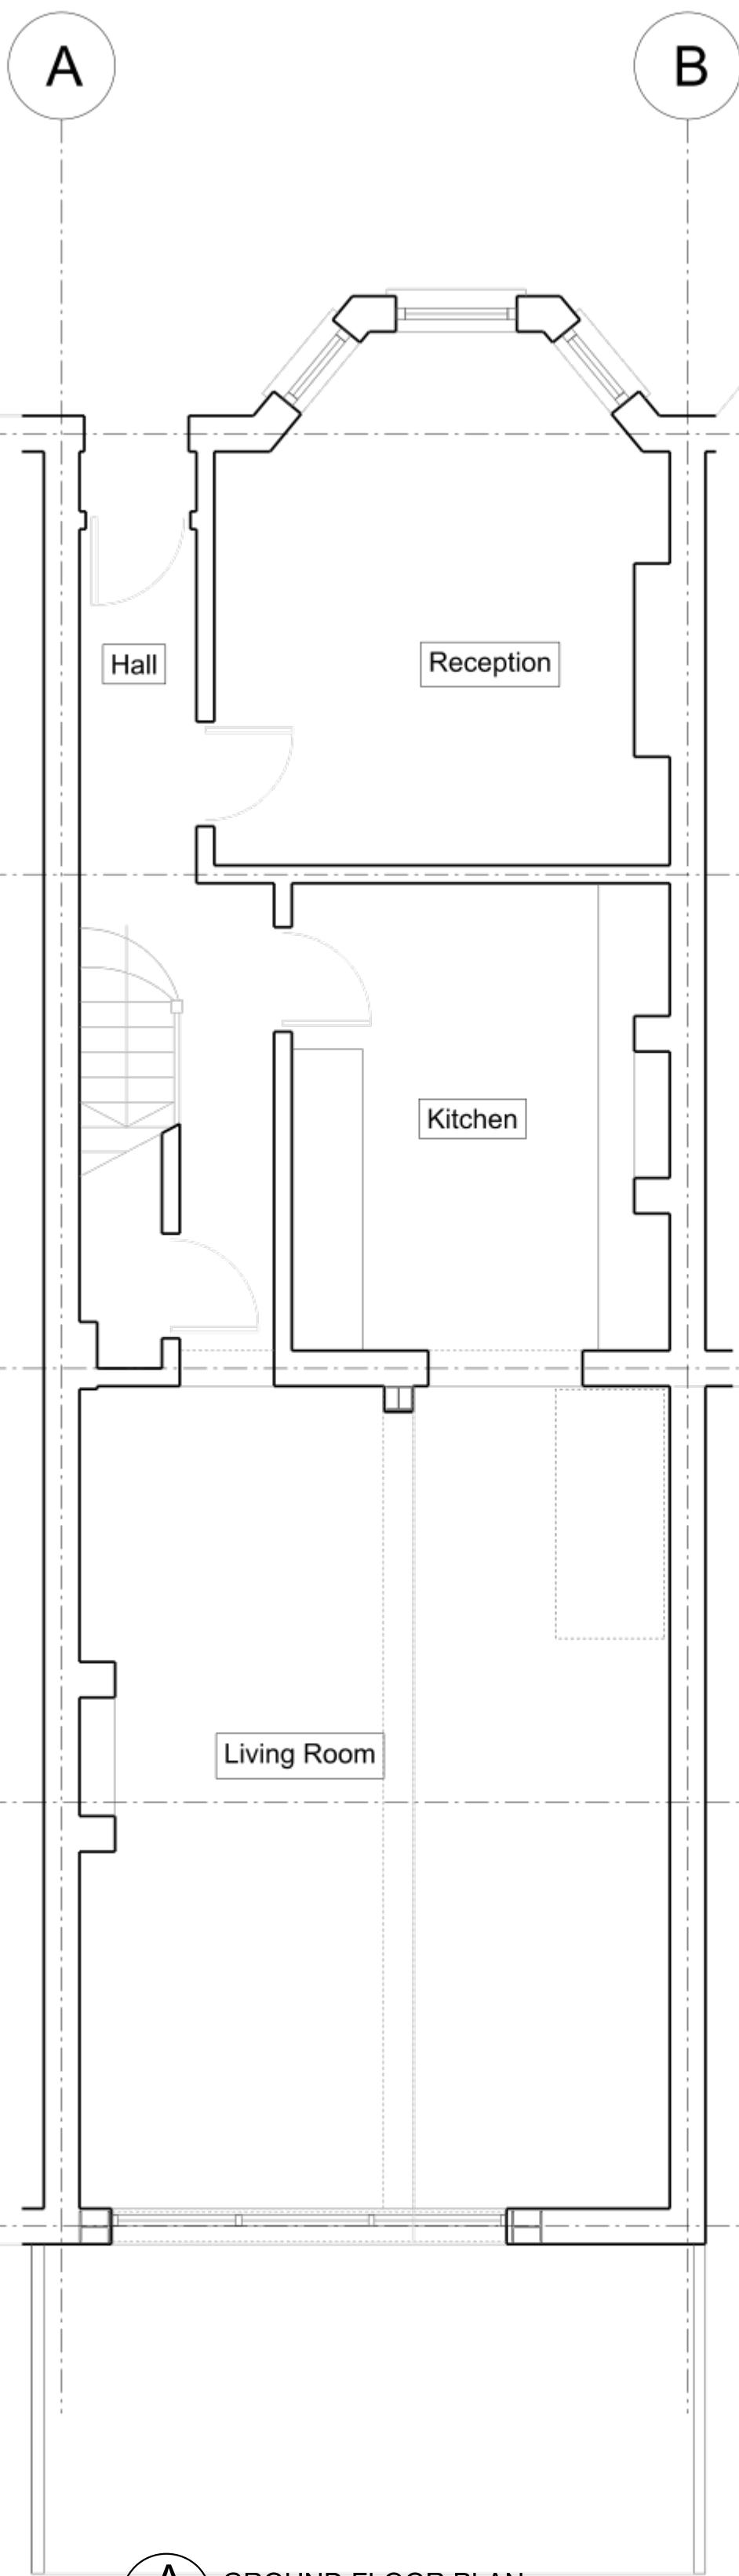

A GROUND FLOOR PLAN
02_1000 Plan 1:50

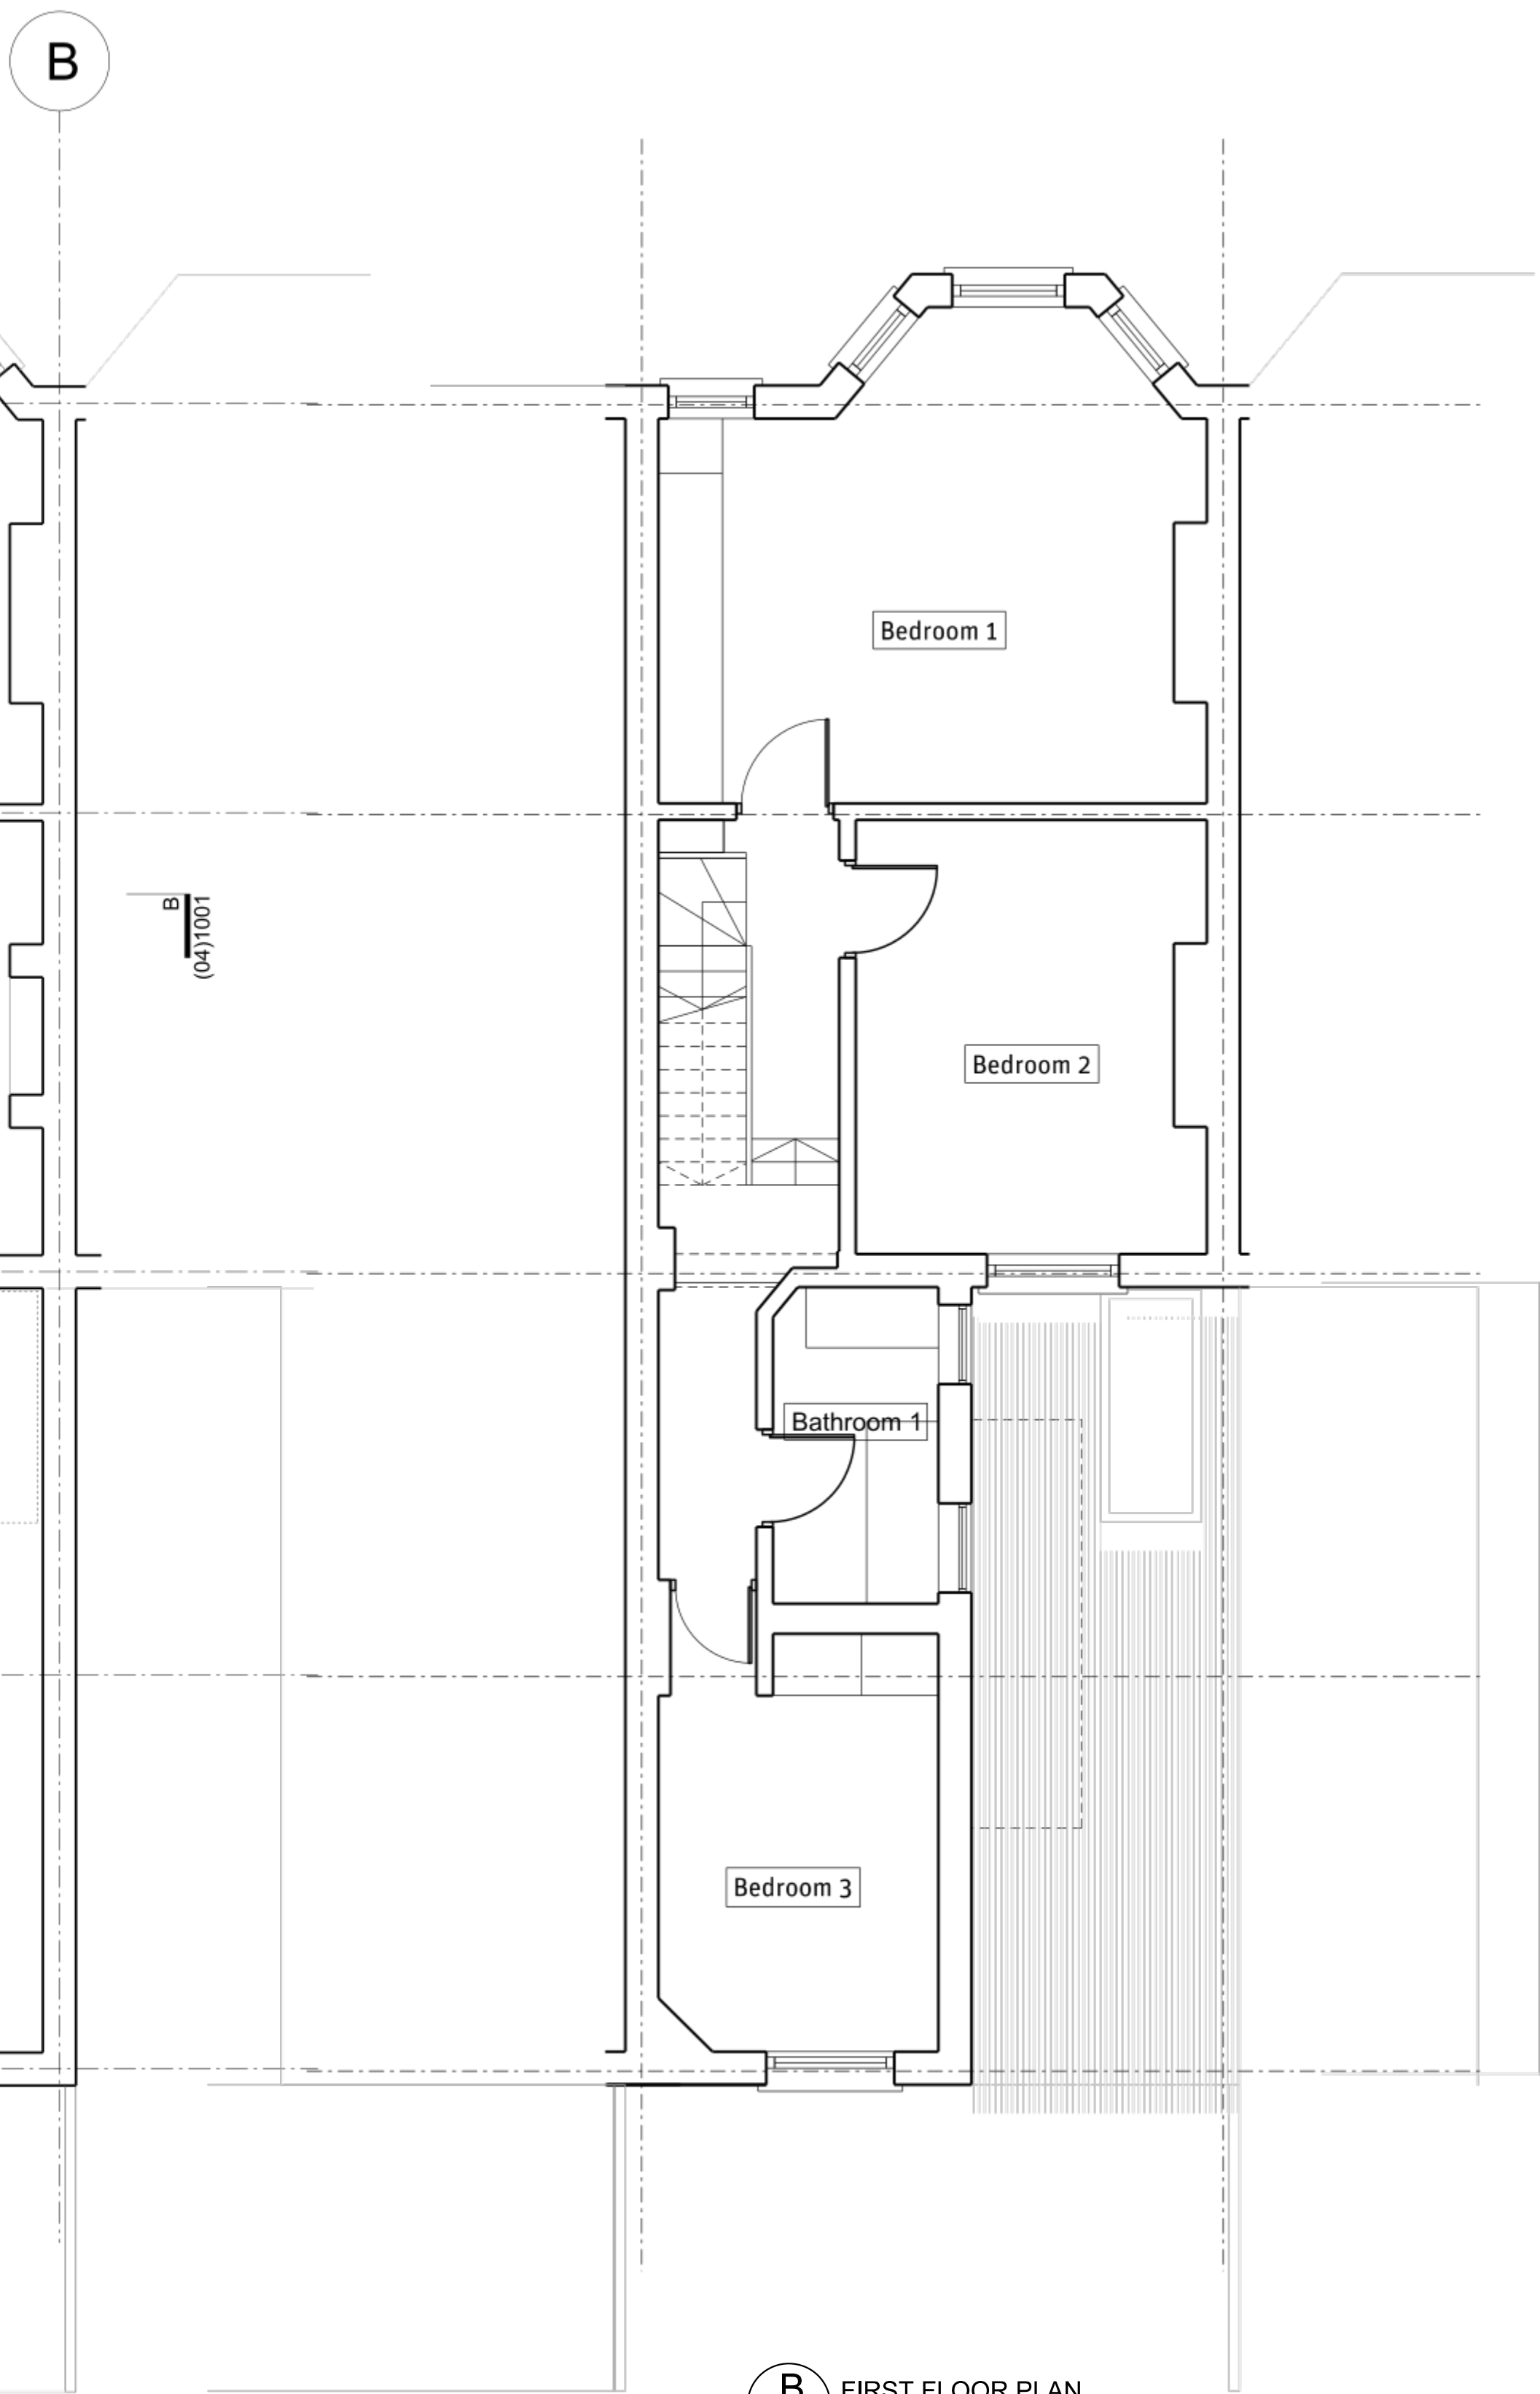


B FIRST FLOOR PLAN
02_1000 Plan 1:50

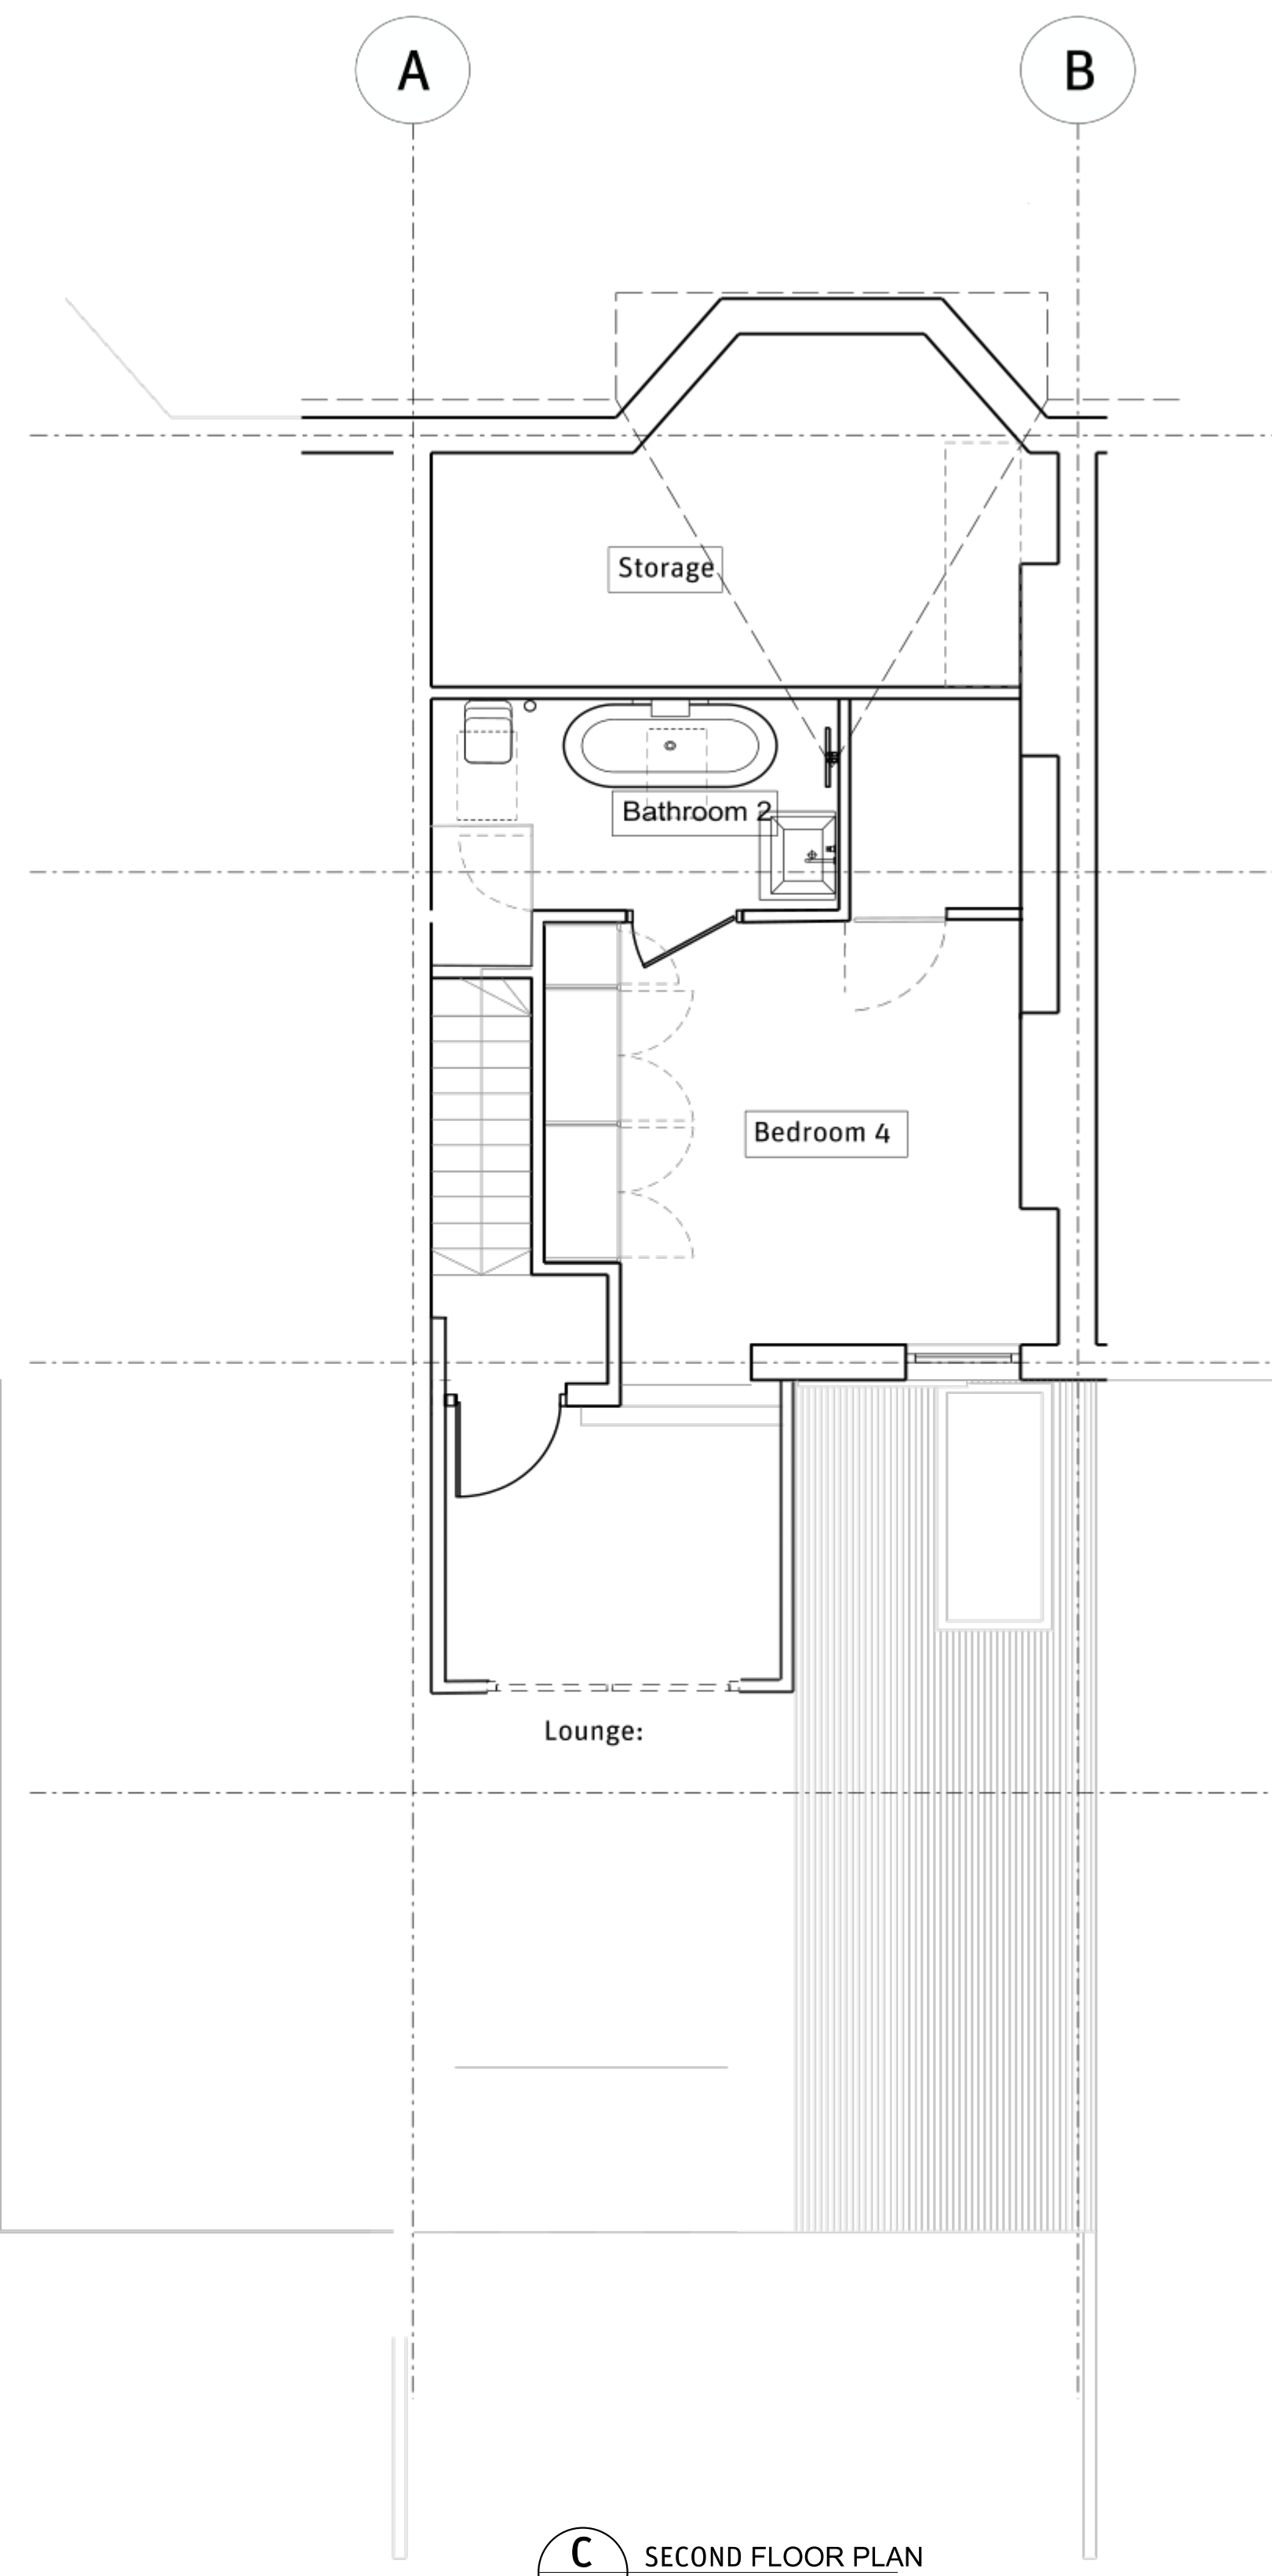

C SECOND FLOOR PLAN
02_1000 Plan 1:50

Key

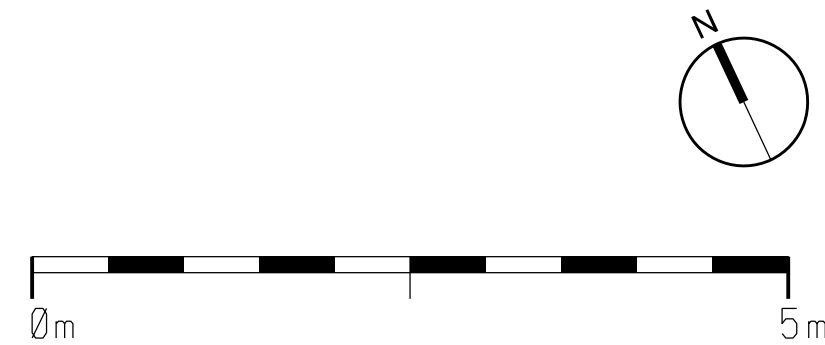

A	-	-	-	-
Rev	Notes	BY	Check	Date

REVISIONS

- General Notes:**
1. All dimensions to be checked on site.
 2. Do not scale from this drawing.
 3. Drawing to be read in conjunction with all other relevant information.
 4. Do not measure dimensions directly from electronic drawings.

Drawing Status: **PLANNING**

Project:
249 Wightman Rd
Drawing Title:
Existing Floor Plans

drawing no.	revision	stage
2 / 1000	1	1
scale	size	drawn
1:50	A1	GMT
	date	
	22 February 2024	