


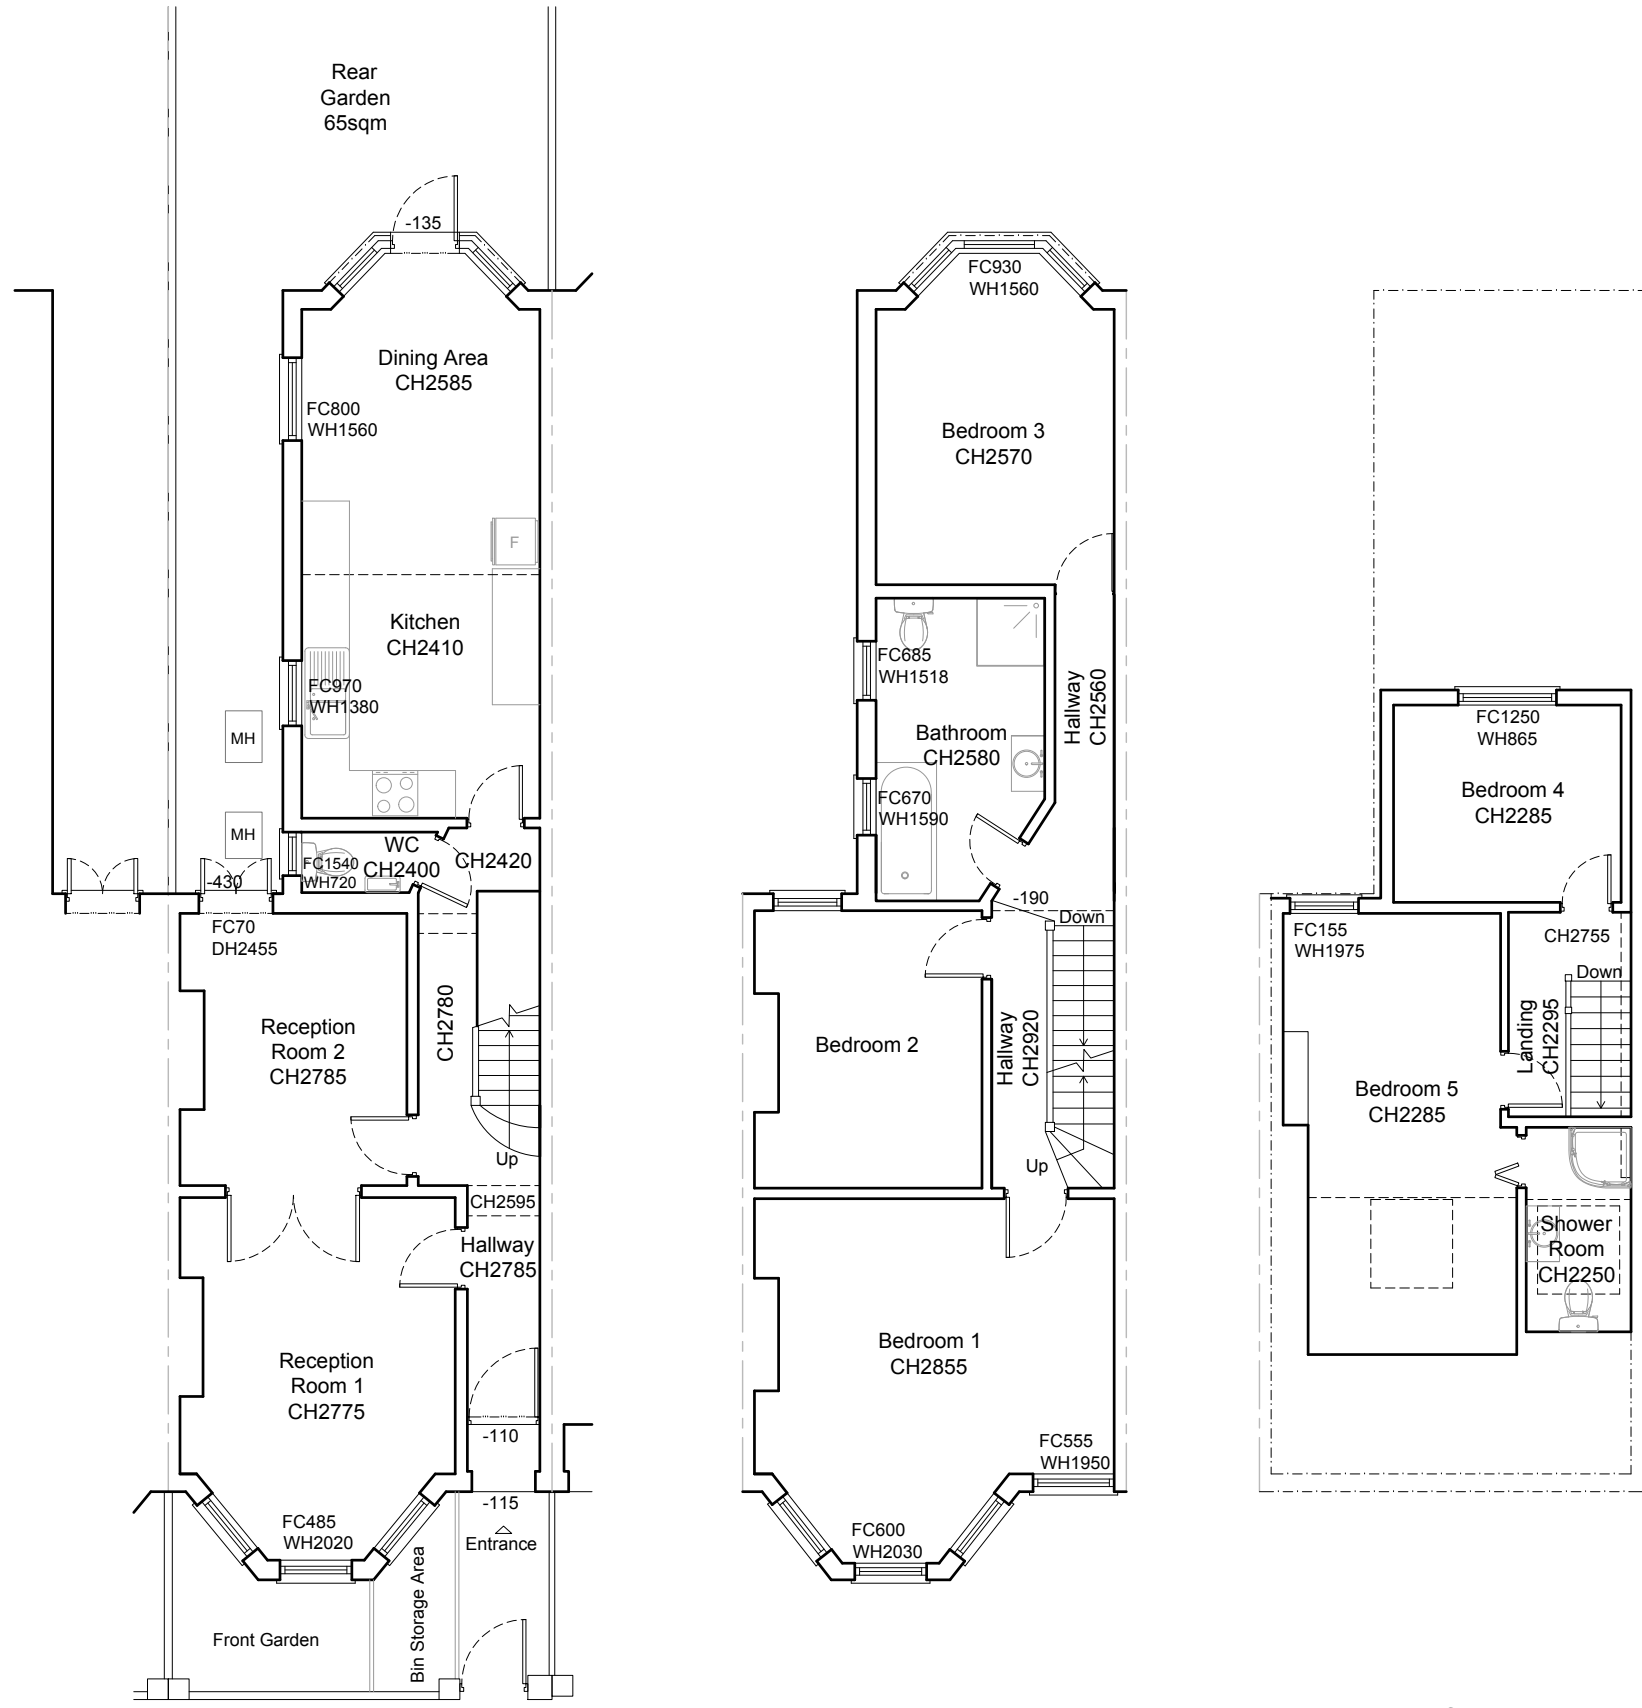



Ground Floor Plan
As Before 1:100

First Floor Plan
As Before 1:100

Loft Plan
As Before 1:100


Area Schedule

Ground Floor	63.5 sqm
First Floor	64.5 sqm
Loft Floor	33.5 sqm

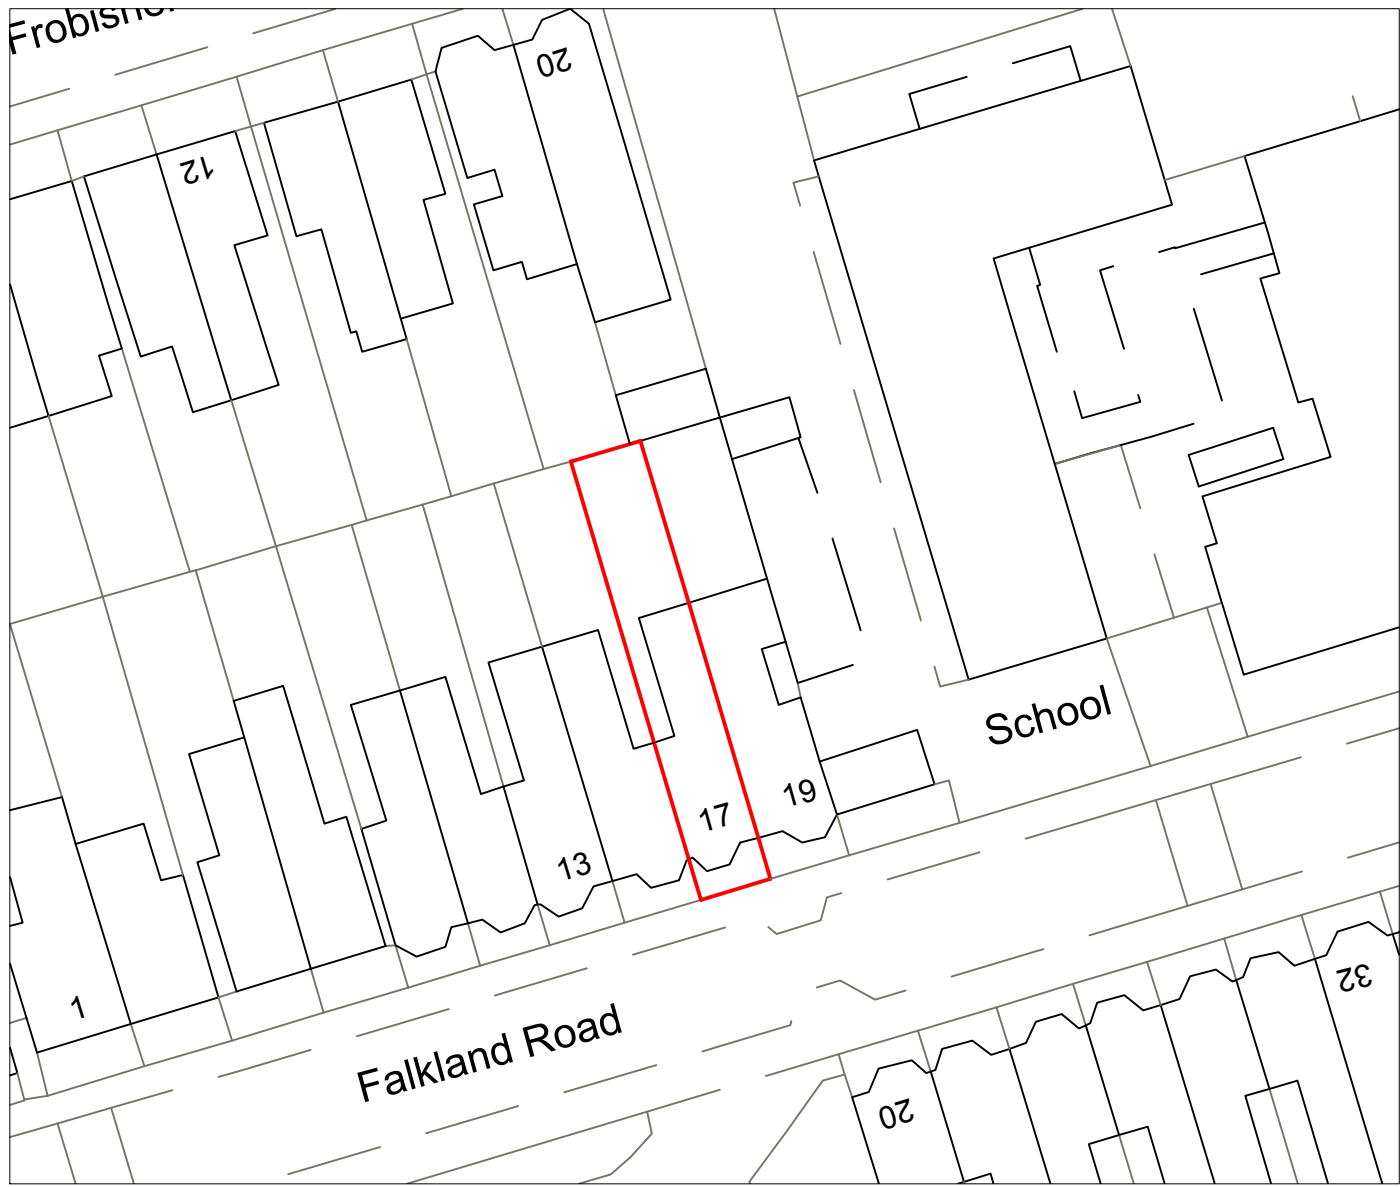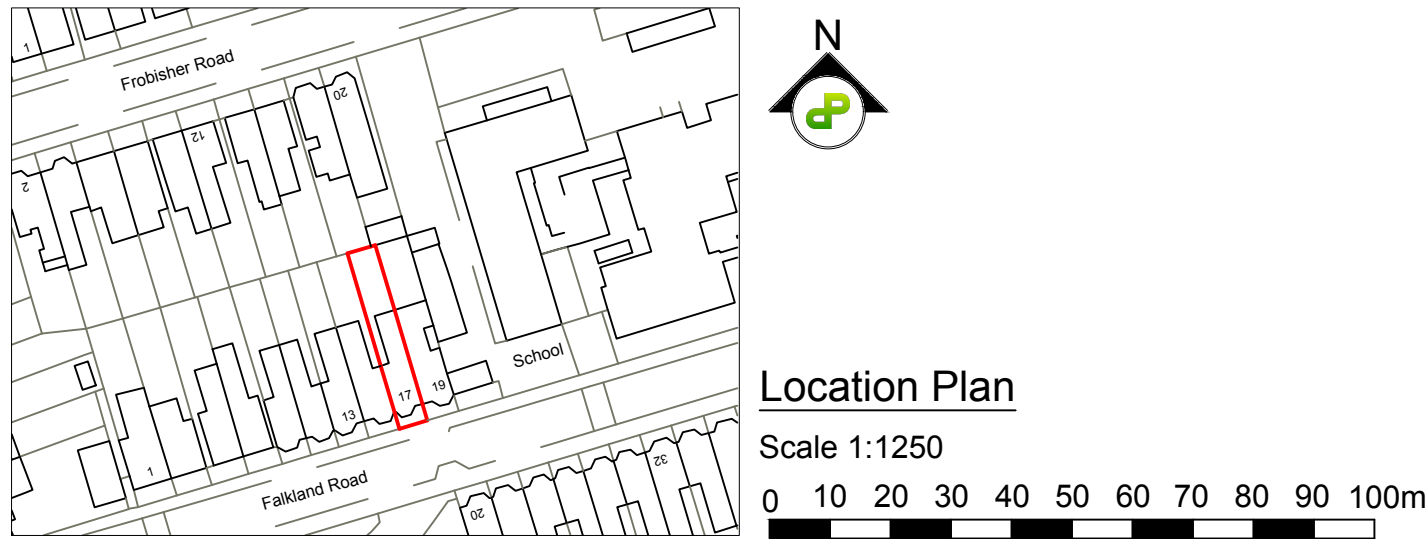

As Before/ As Existing/ As Proposed Block Plan

Scale 1:500
0 10 20 30 40m

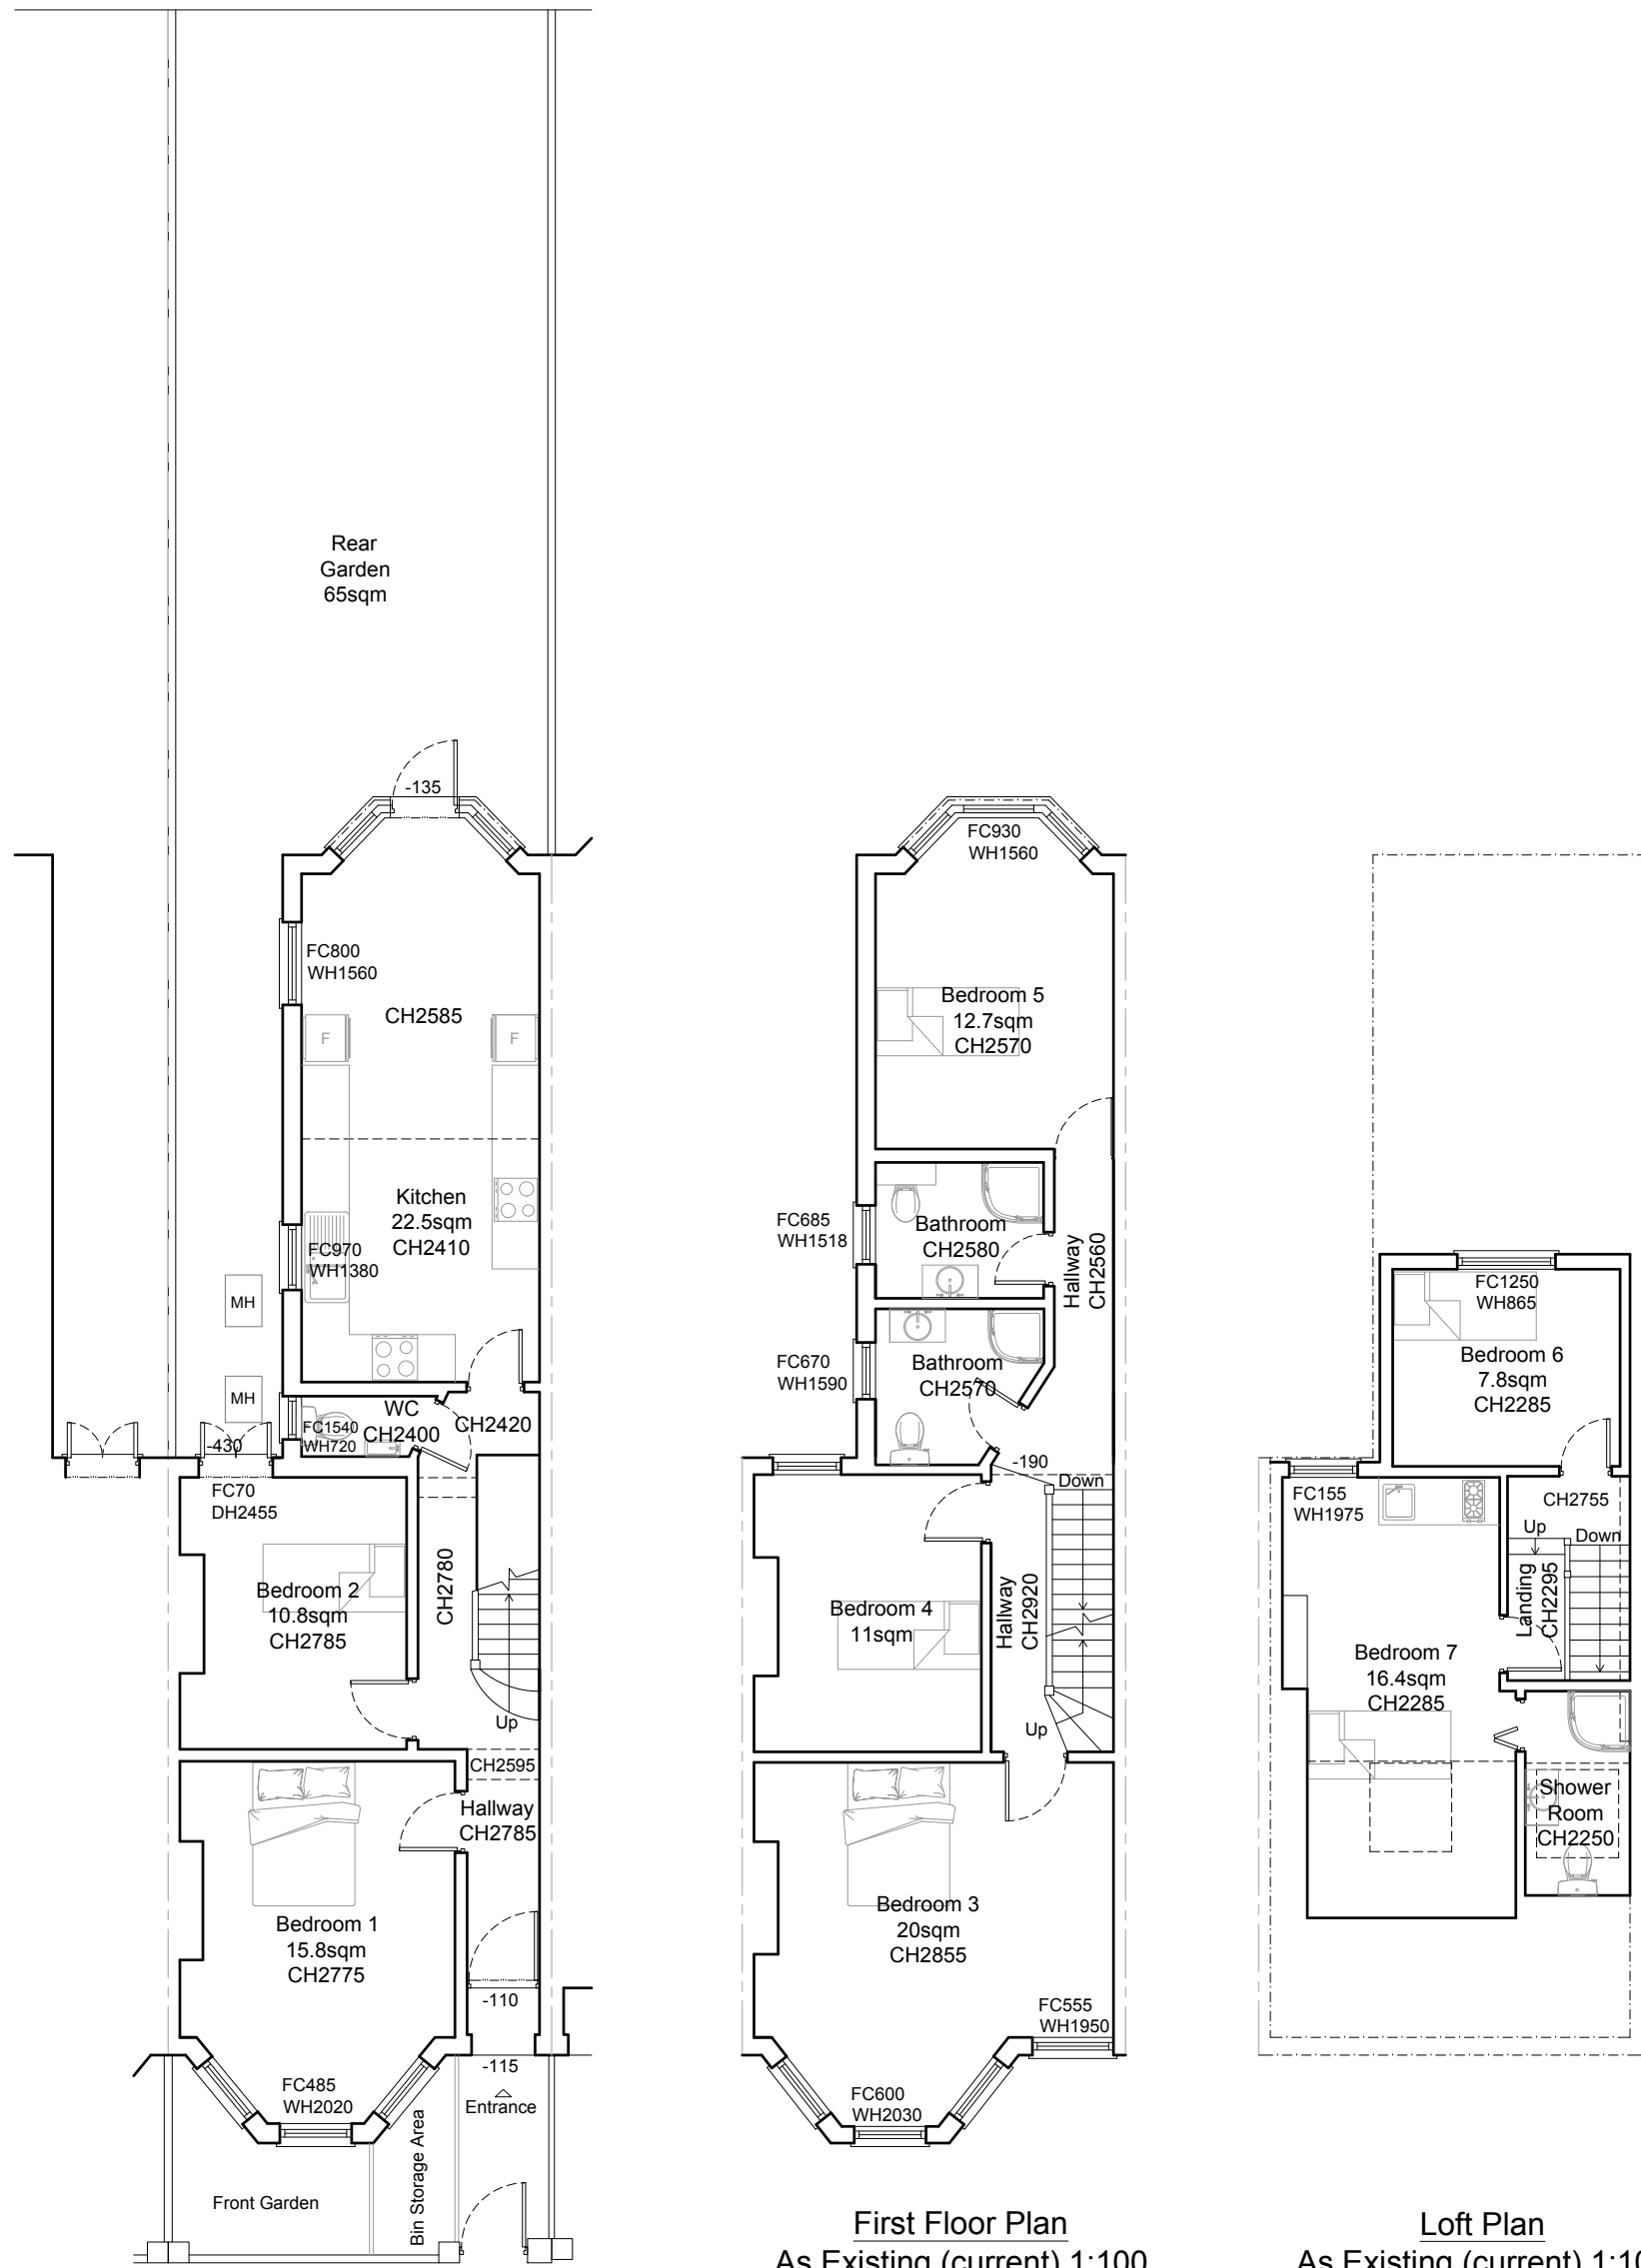


Ground Floor Plan
As Existing (current) 1:100

First Floor Plan
As Existing (current) 1:100

Loft Plan
As Existing (current) 1:100

Area Schedule

Ground Floor	63.5 sqm
First Floor	64.5 sqm
Loft Floor	33.5 sqm

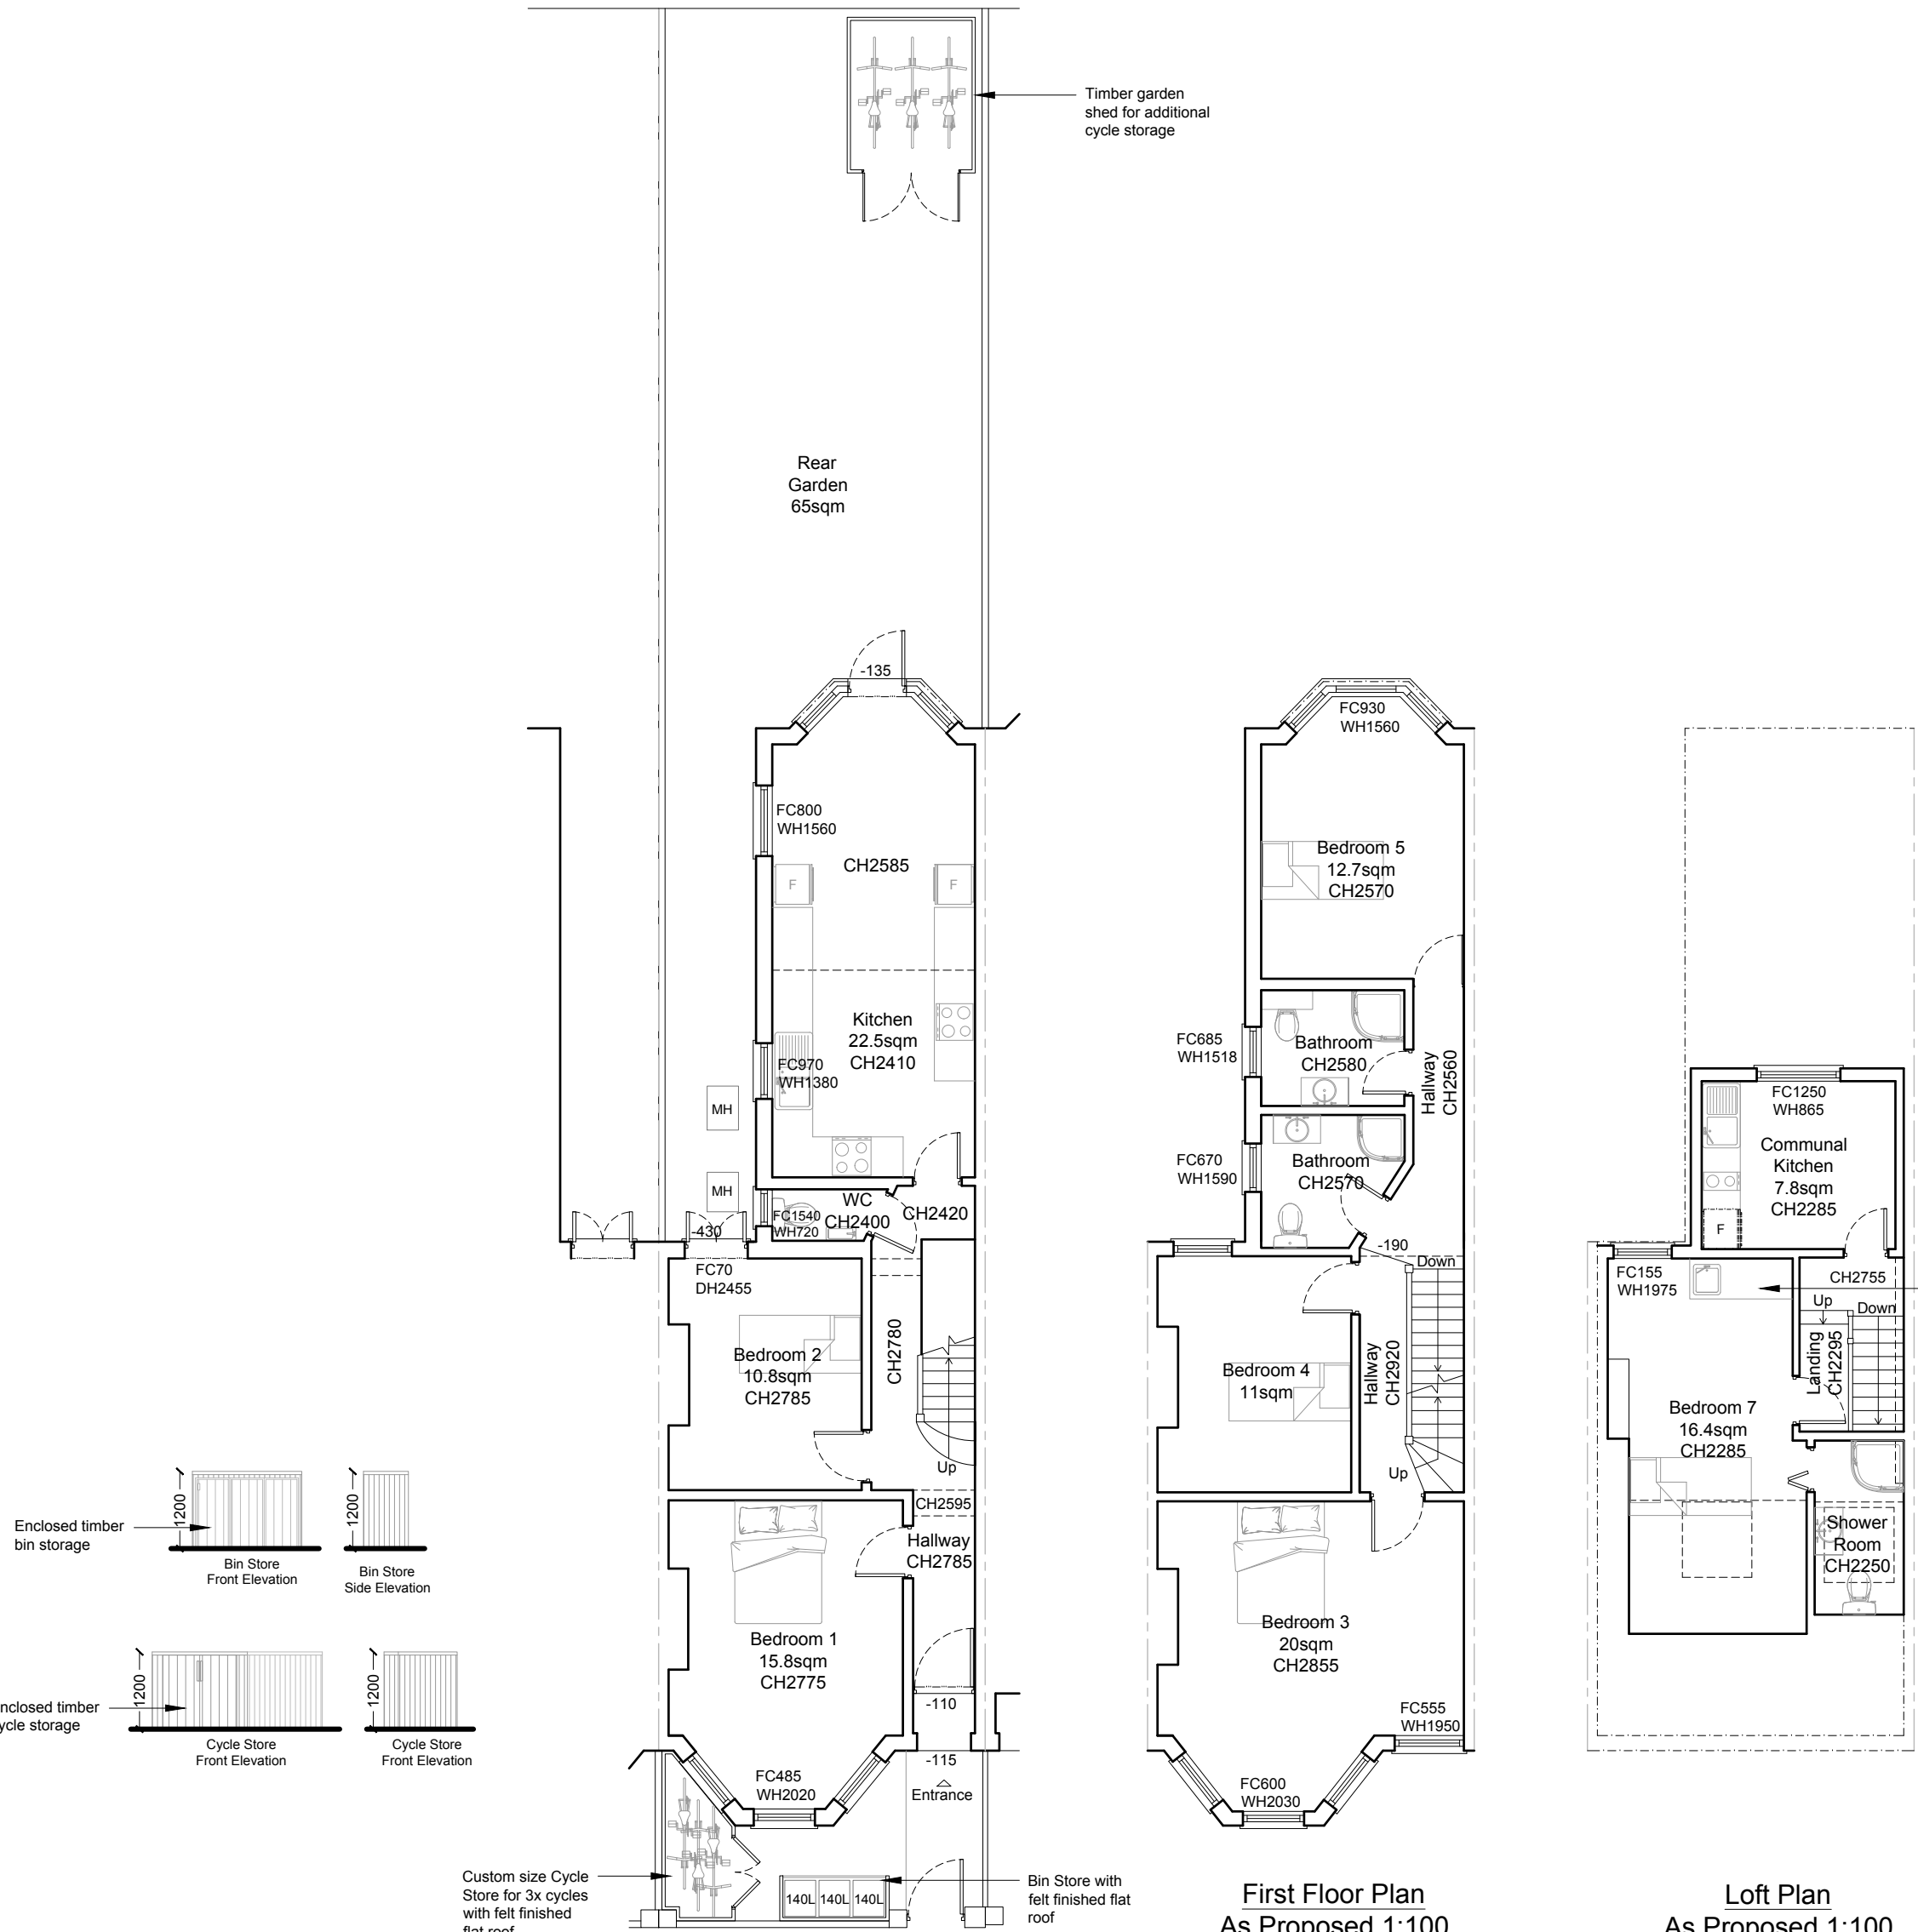

Ground Floor Plan
As Proposed 1:100

First Floor Plan
As Proposed 1:100

Loft Plan
As Proposed 1:100

Area Schedule

Ground Floor	63.5 sqm
First Floor	64.5 sqm
Loft Floor	33.5 sqm

NOTES:

© COPYRIGHT - DETAILED PLANNING LTD
All dimension should be checked on site prior to works commencing. Variations in squareness, depth of plaster etc. must be checked for. Where new walls are shown as aligned with existing walls, physical removal of brickwork and / or plaster to establish the actual position of the wall being attached to must be checked.
Any discrepancies should be reported in writing immediately.
When printing off PDF's, check that the drawings are printed to correct paper size and scale.
Documents should be used as to the drawing status described
Property owner to ensure that all aspects of the "party wall etc., act 1996" are complied with prior to any works commencing on site.
Client to be aware of CDM duties and appoint/act as appropriate.

