



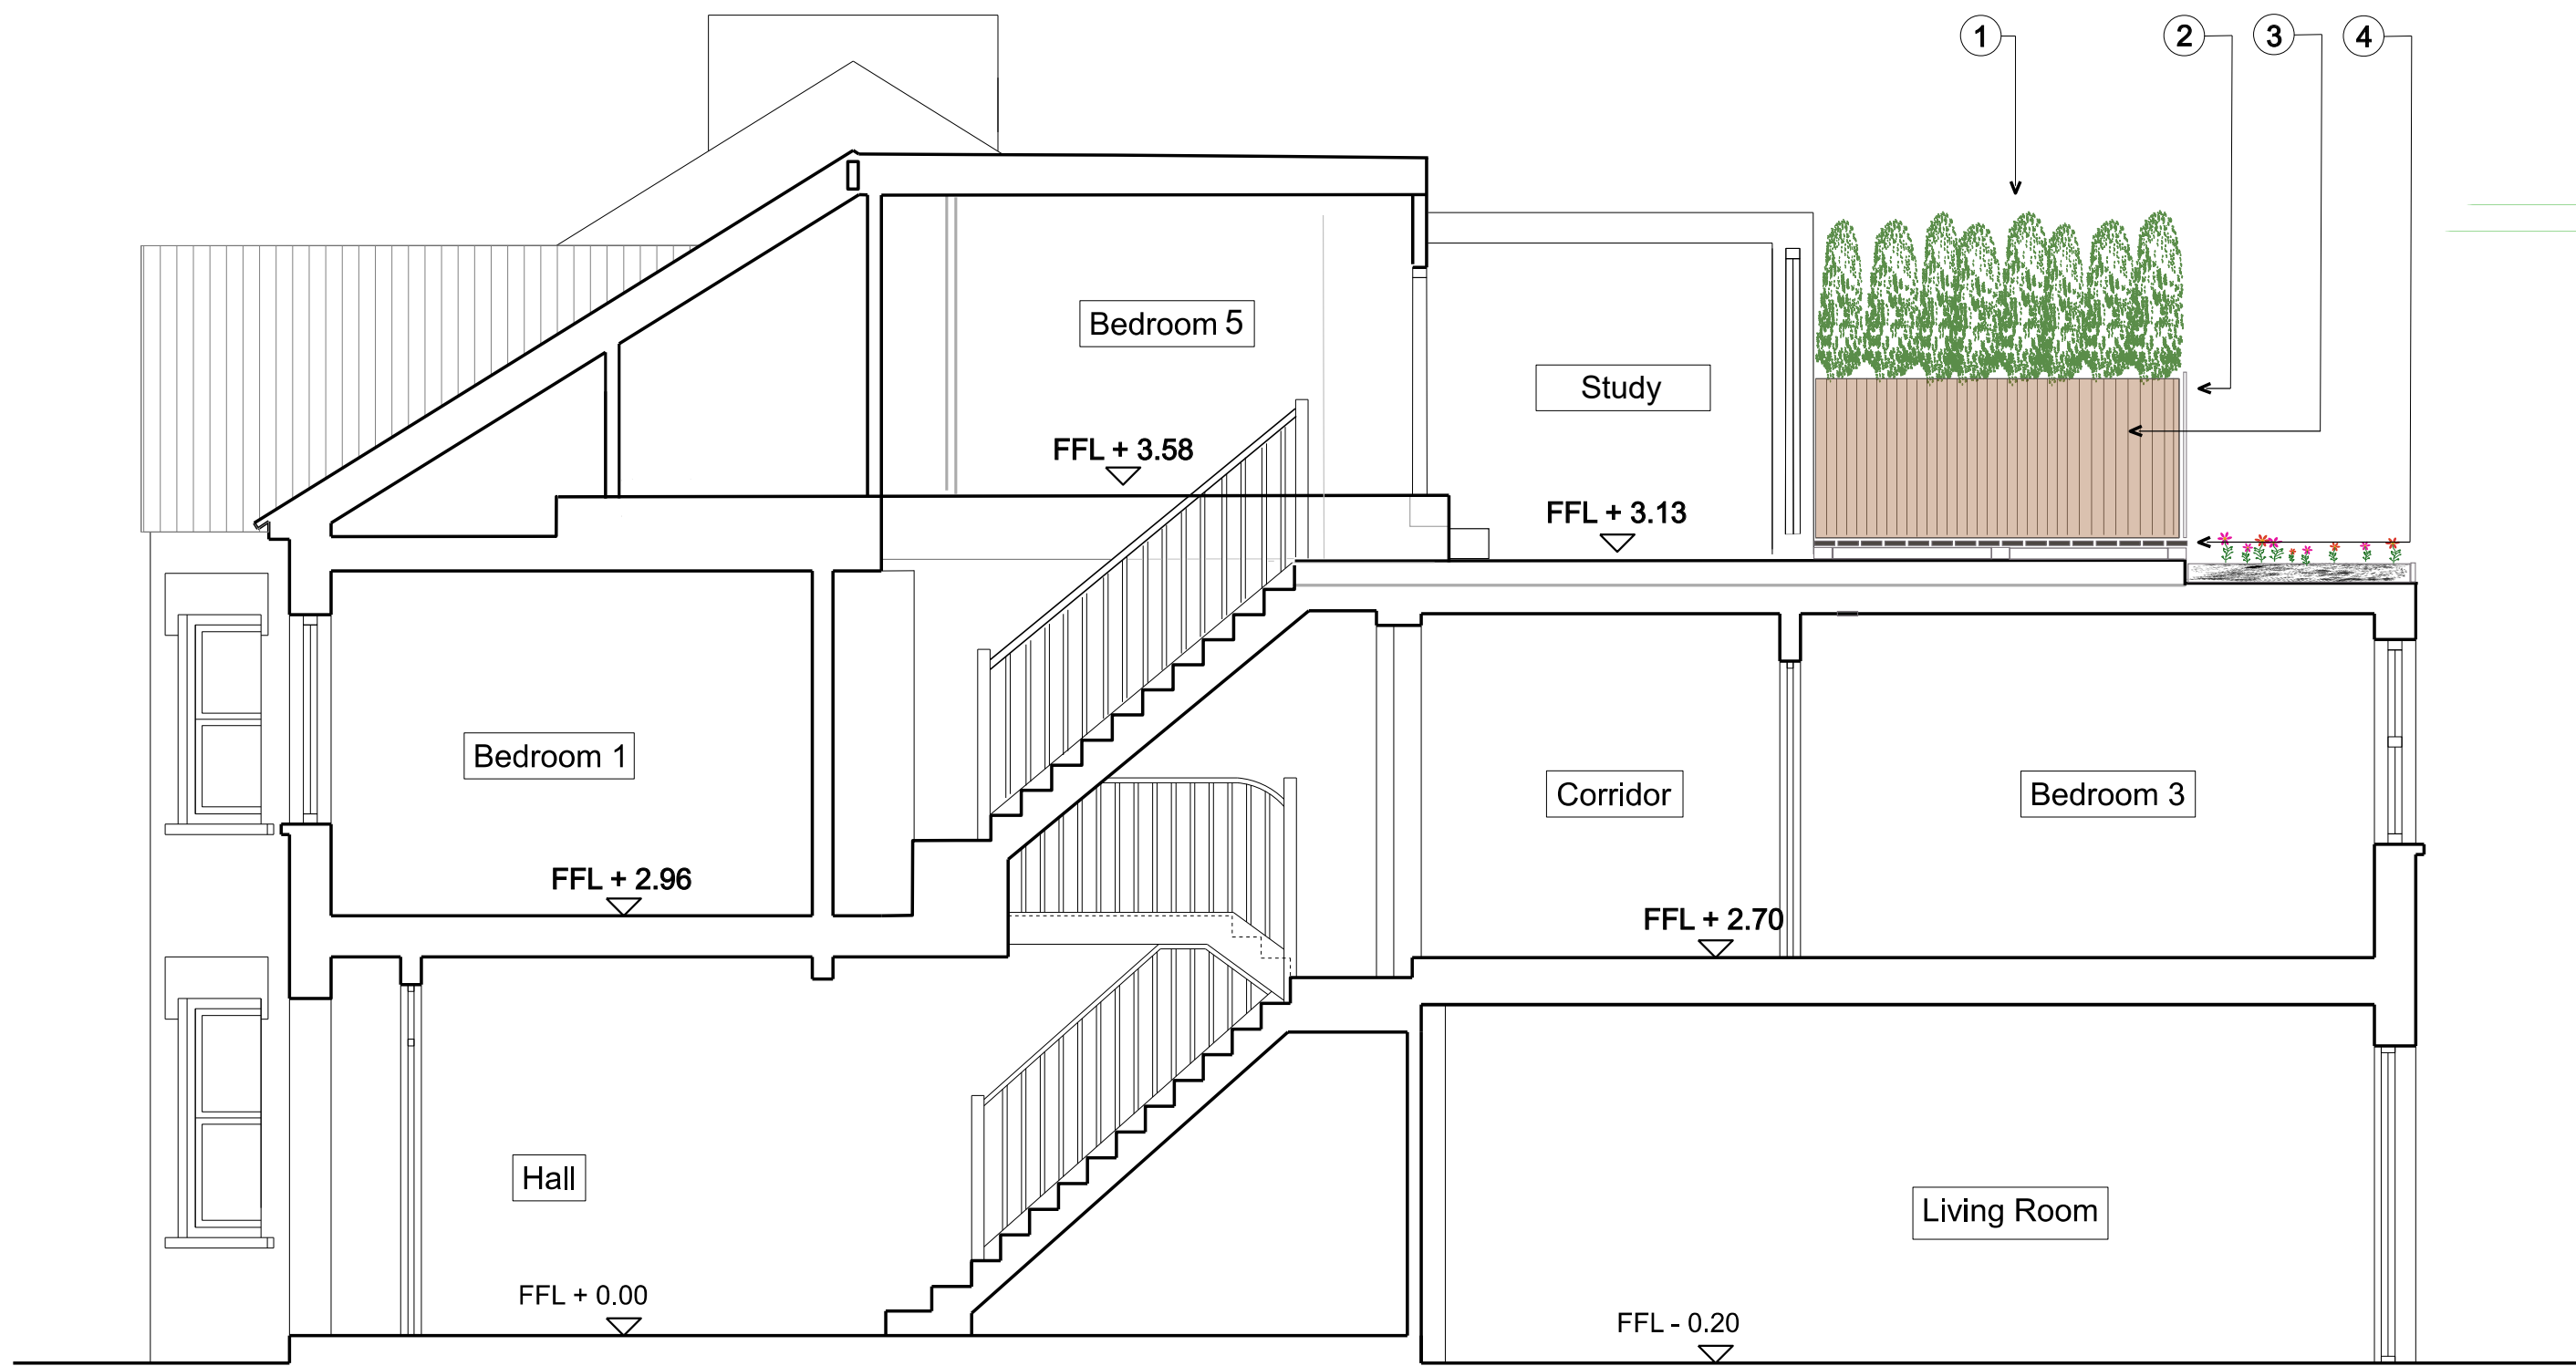



A SECTION A-A
P_100 Section 1:50

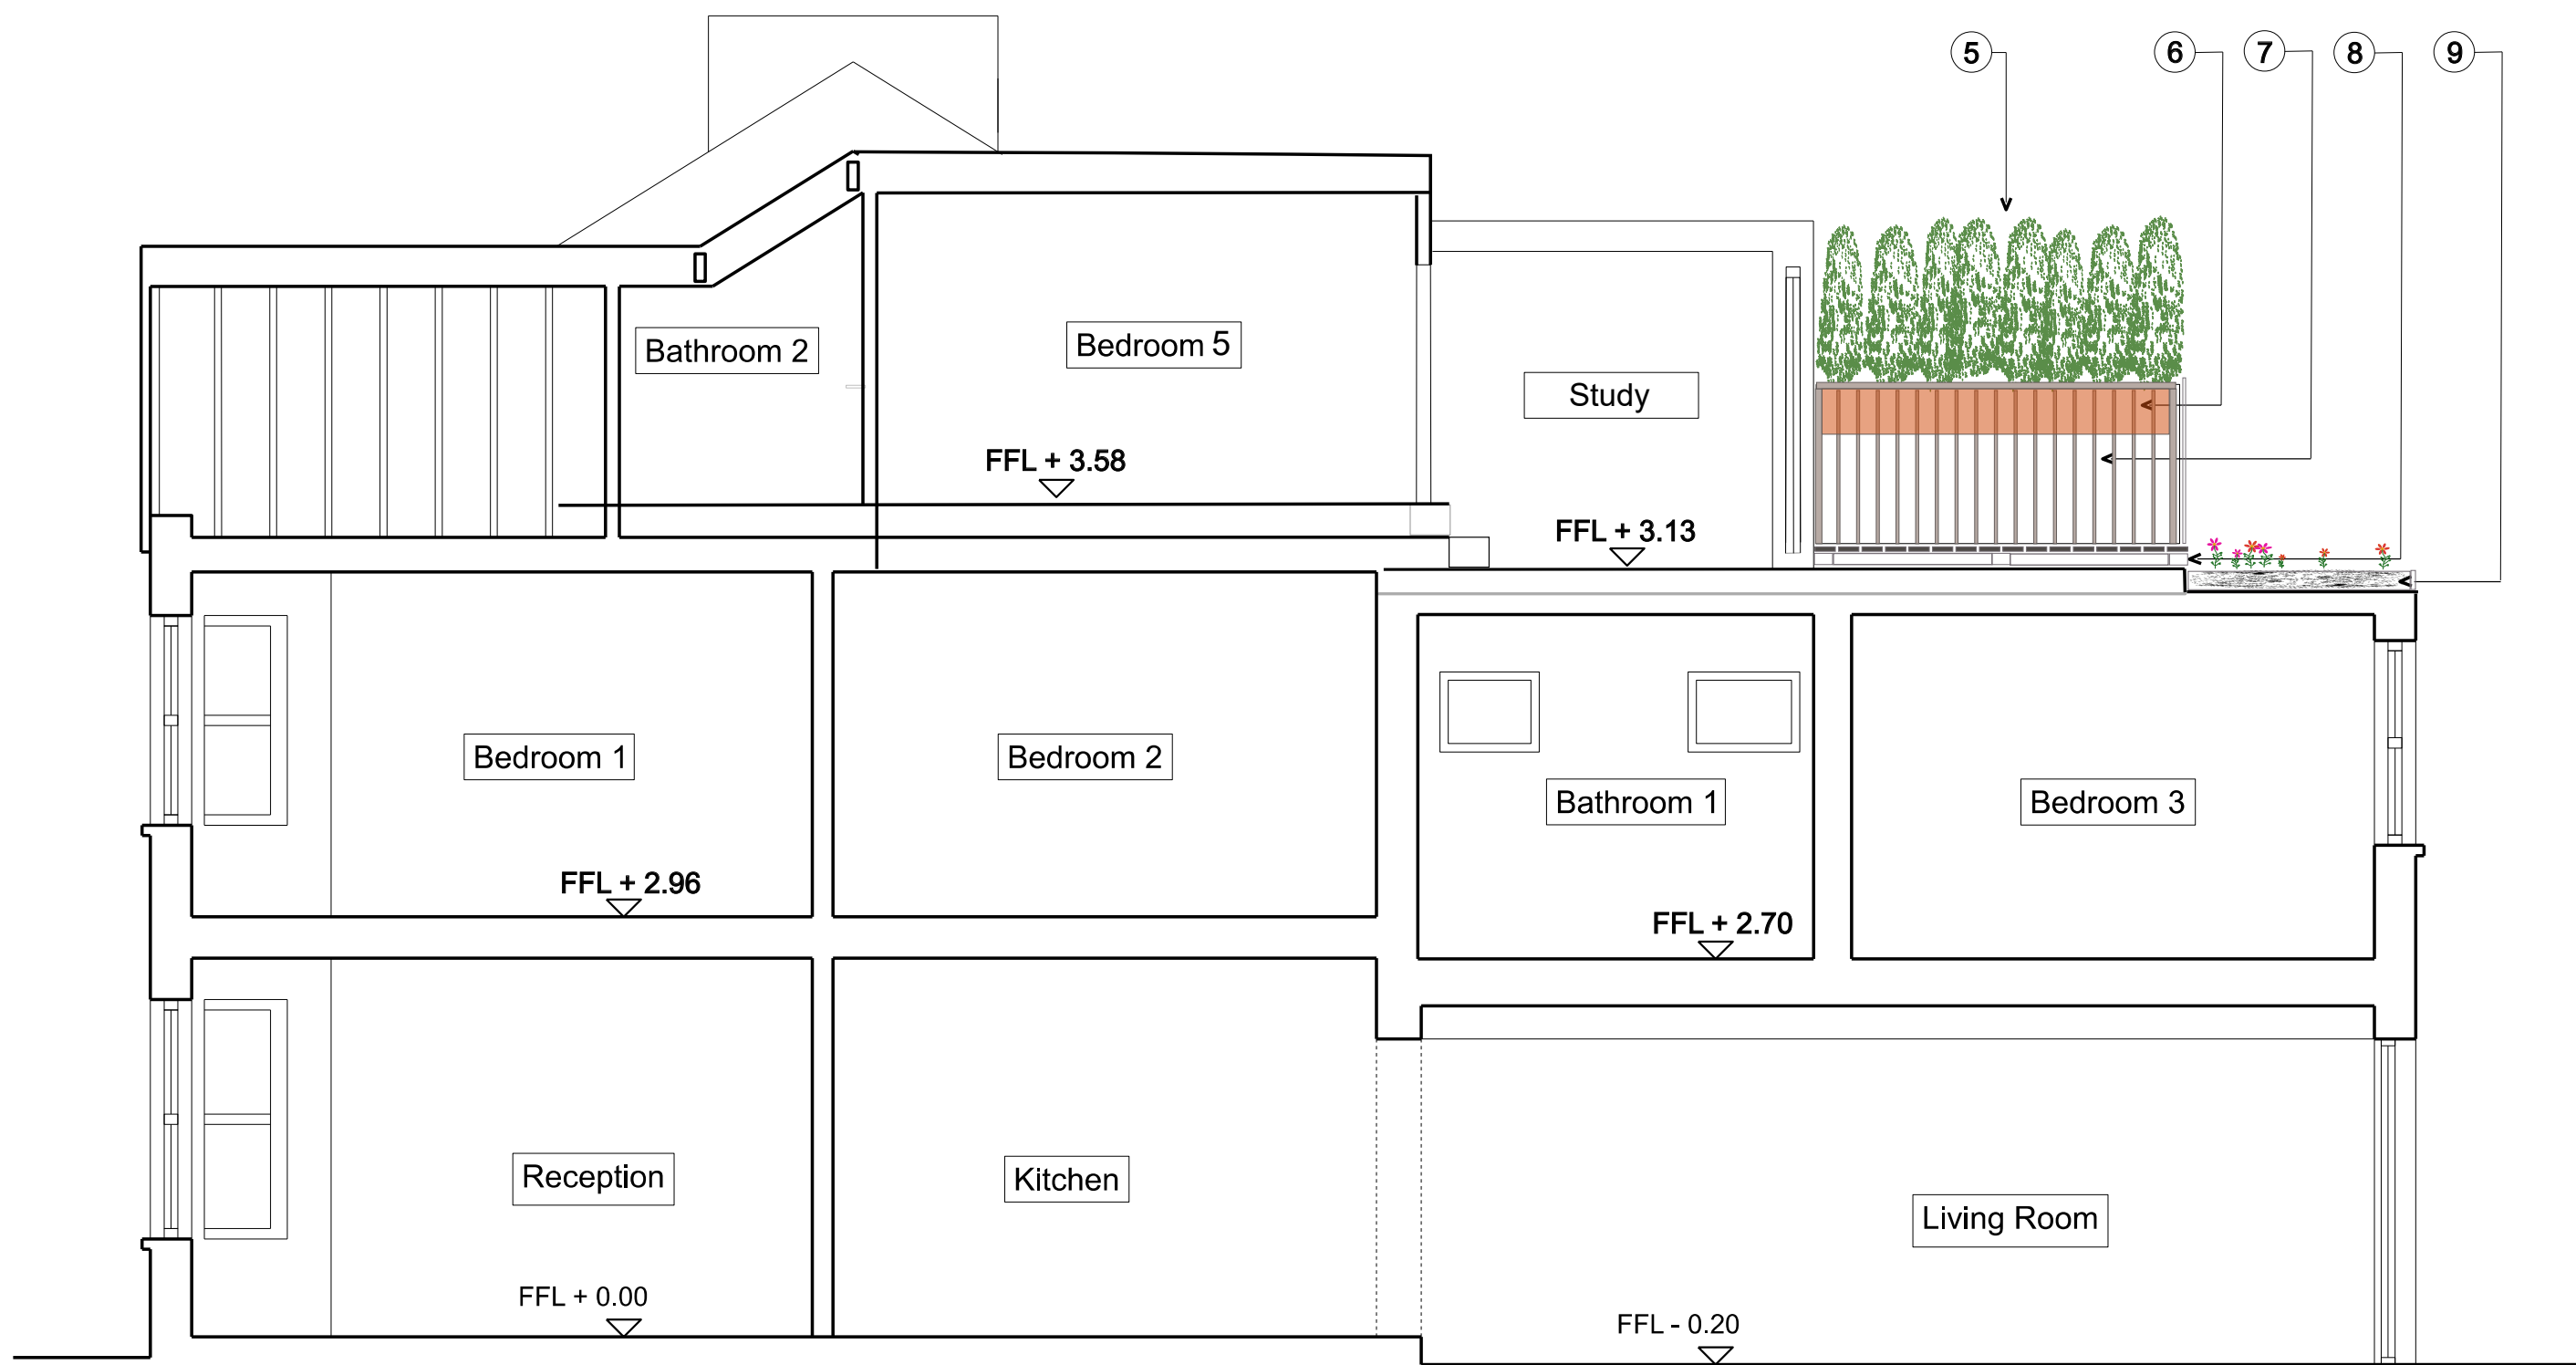

B SECTION B-B
P_100 Section 1:50

Key

- 1) Mature Bamboo Screening Minimum finished height 1800mm
- 2) Frameless Toughened Glass balustrade 21.5mm @1100mm height
- 3) Integral English Larch Clad planters at 1100mm height to match existing ground floor cladding
- 4) Composite Decking in Charcoal
- 5) Mature Bamboo Screening Minimum finished height 1800mm
- 6) Hidden modular soil retainers to enable maintenance / replacement of bamboo plants depth of 500mm to minimise weight
- 7) Internal Structural Metal Balustrade at 1100mm high.
- 8) Floating metal Frame to support Roof deck and provide structure for fixing of balustrade on all sides
- 9) Lightweight Extensive Green roof planted with sedum, grasses and wild flowers

 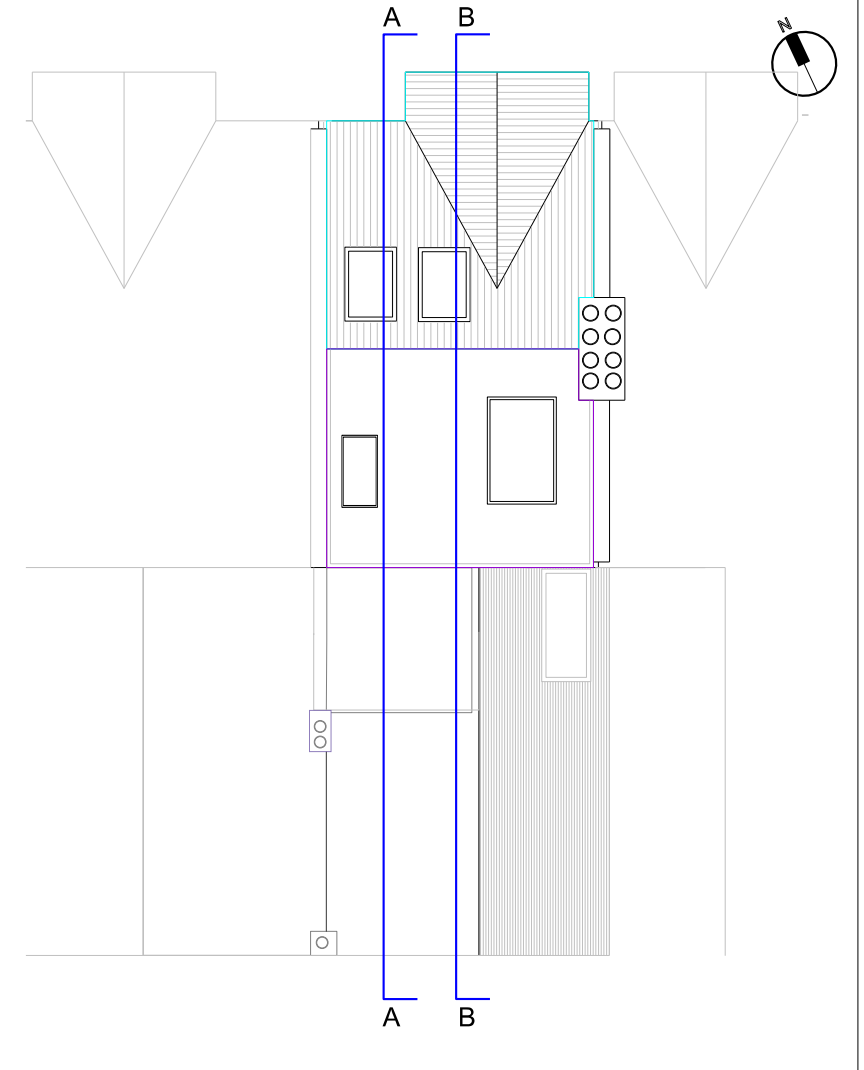

A	-	-	-	-
Rev	Notes	BY	Check	Date

REVISIONS

- General Notes:**
1. All dimensions to be checked on site.
 2. Do not scale from this drawing.
 3. Drawing to be read in conjunction with all other relevant information.
 4. Do not measure dimensions directly from electronic drawings.

Drawing Status: **PLANNING**

Project:
Wightman Road
Drawing Title:

Proposed Sections

drawing no.			revision	stage
3 / 4000			1	1
scale	size	drawn	date	
1:50	A1	GMT	22 February 2024	