



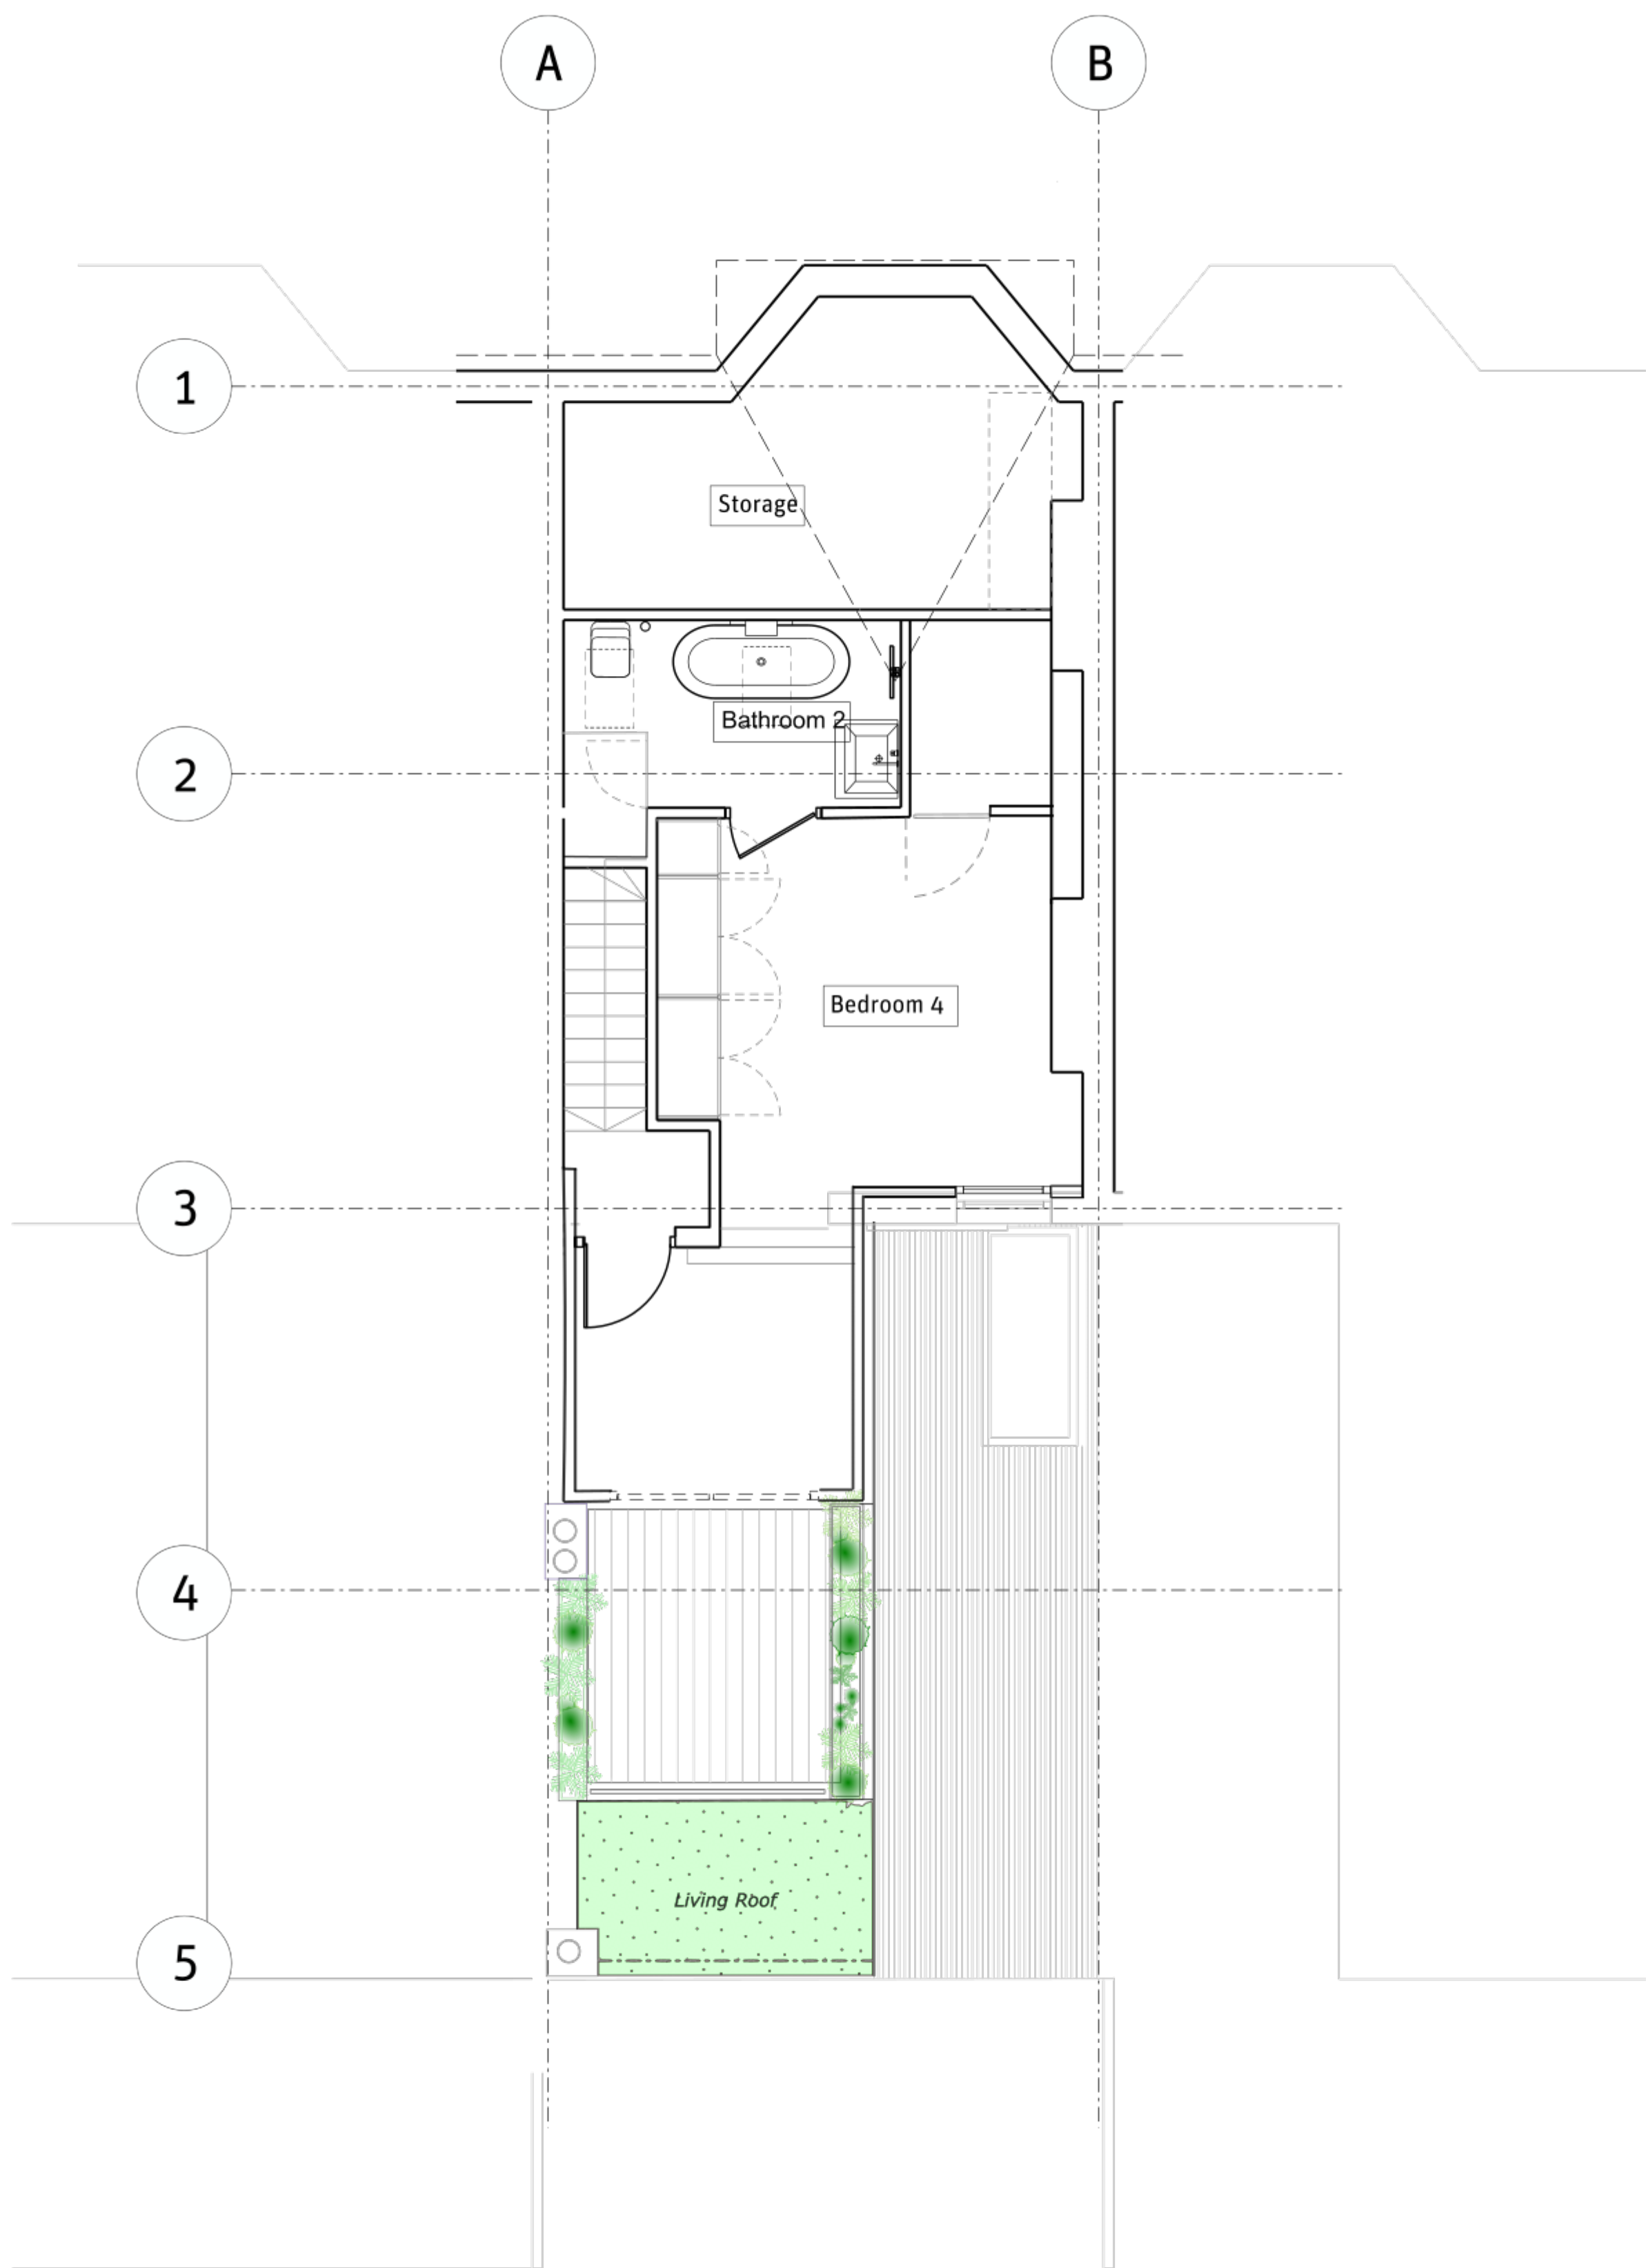


**B** PROPOSED SECOND FLOOR PLAN  
02\_2000 Plan 1:50

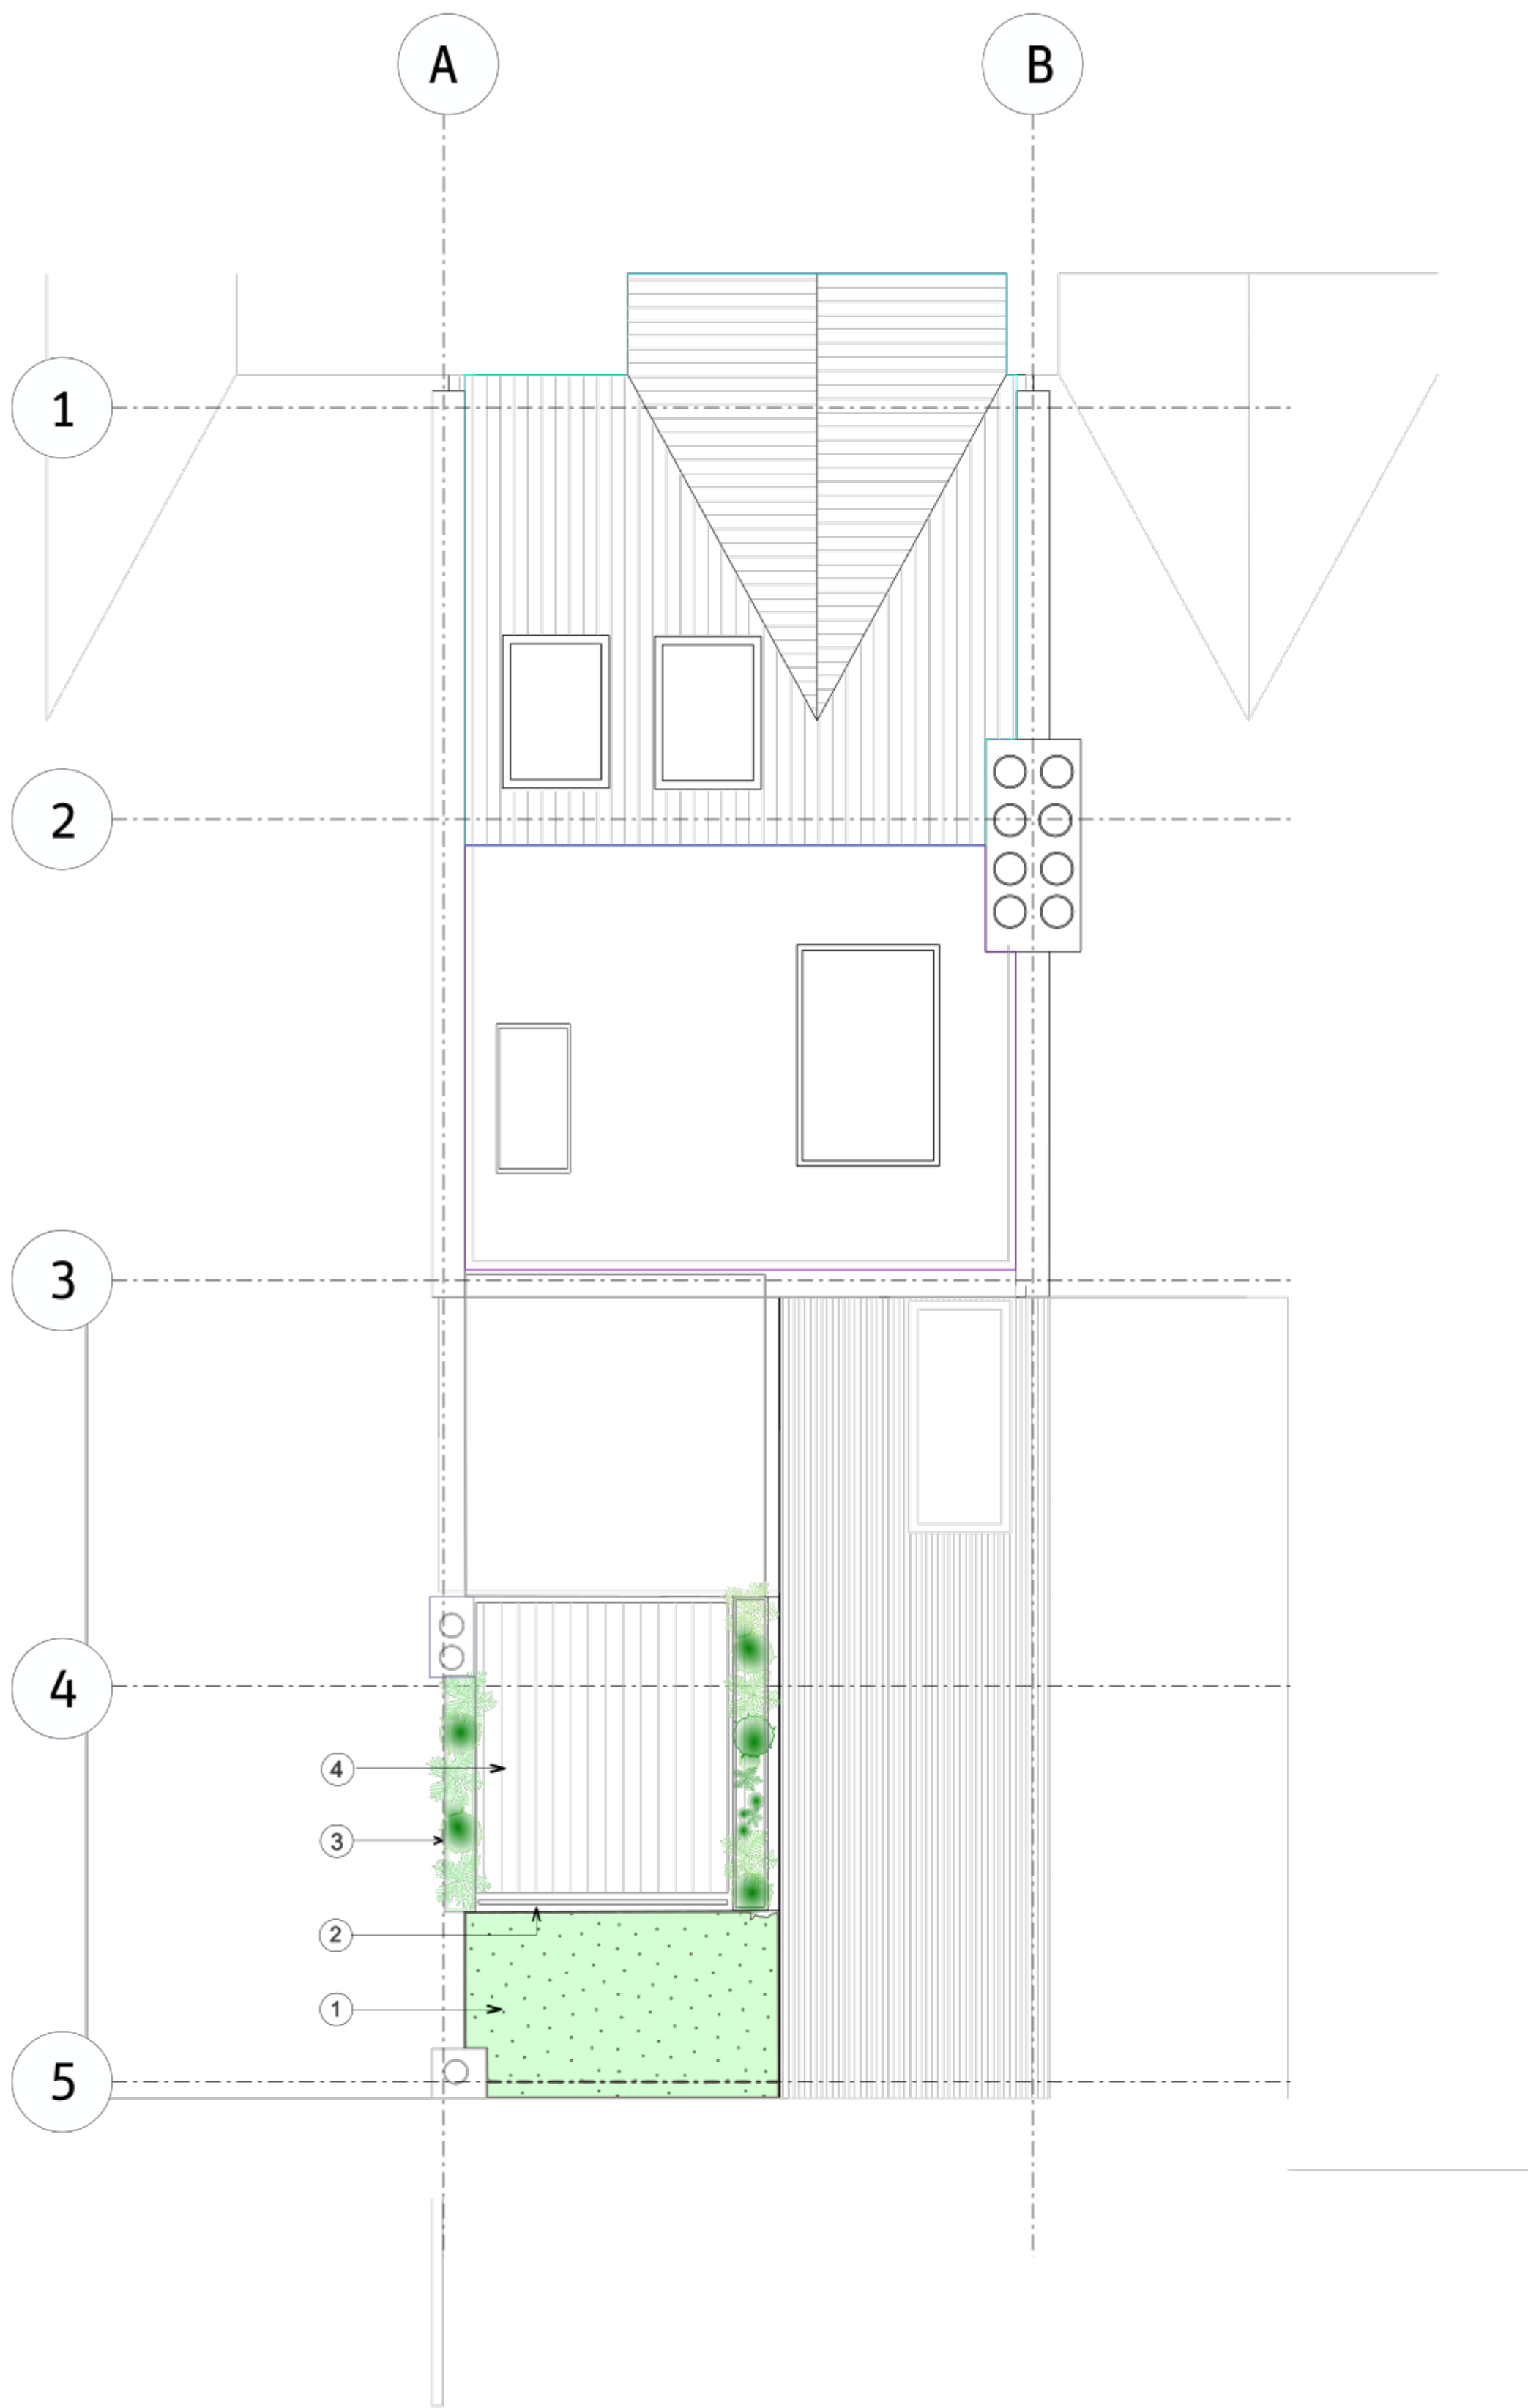

**A** PROPOSED ROOF PLAN  
02\_2000 Plan 1:50

Key

- ① Sedum and Wildflower
- ② Toughened glass Frameless
- ③ Mature Bamboo Screening
- ④ Composite Decking -Charcoal Grey

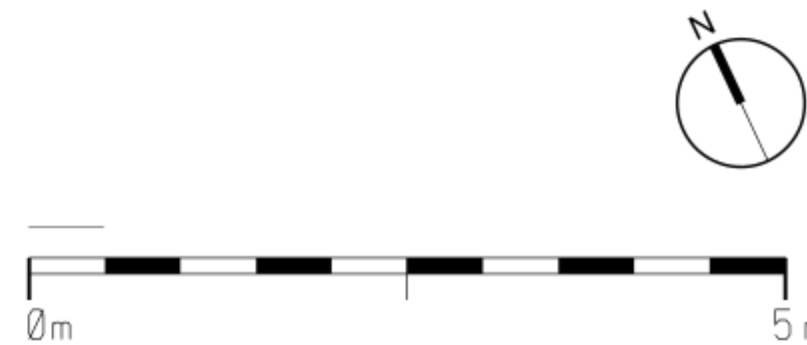

|  |  |  |  |  |
|--|--|--|--|--|
|  |  |  |  |  |
|  |  |  |  |  |
|  |  |  |  |  |
|  |  |  |  |  |
|  |  |  |  |  |
|  |  |  |  |  |
|  |  |  |  |  |

|           |       |    |       |      |
|-----------|-------|----|-------|------|
| A         | .     | .  | .     | .    |
| Rev       | Notes | BY | Check | Date |
| REVISIONS |       |    |       |      |

General Notes:  
1. All dimensions to be checked on site.  
2. Do not scale from this drawing.  
3. Drawing to be read in conjunction with all other relevant information.  
4. Do not measure dimensions directly from electronic drawings.

Drawing Status: **PLANNING**

Project:  
**Wightman Road**  
Drawing Title:  
**Proposed Second Floor and Roof Plan**

|             |          |       |                  |  |
|-------------|----------|-------|------------------|--|
| drawing no. | revision |       | stage            |  |
| 3 / 1000    | 1        |       | 1                |  |
| scale       | size     | drawn | date             |  |
| 1:50        | A1       | GMT   | 22 February 2024 |  |