




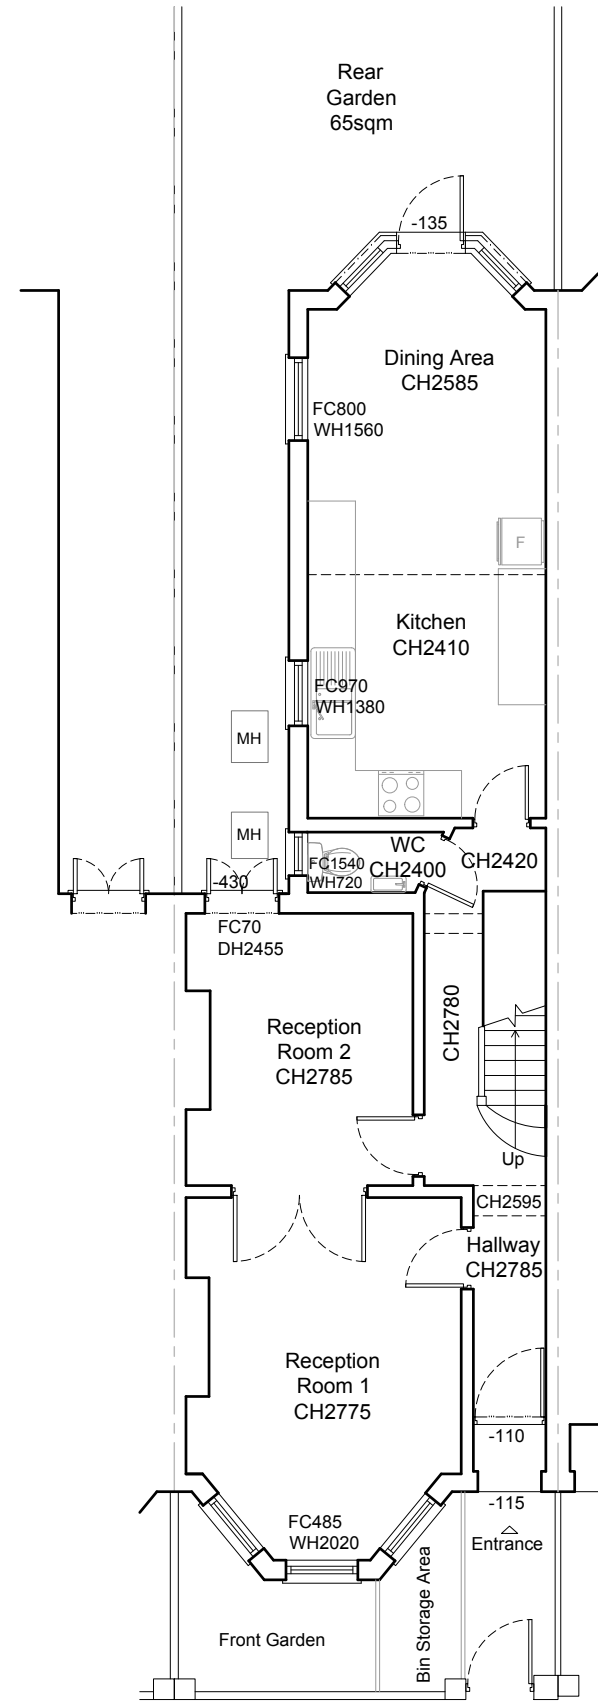

Ground Floor Plan
As Before 1:100

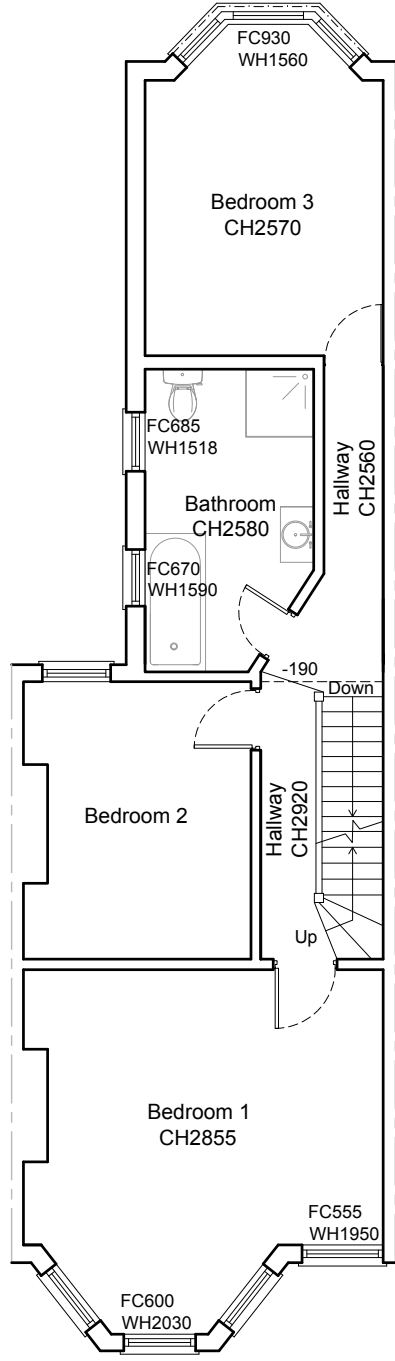

First Floor Plan
As Before 1:100

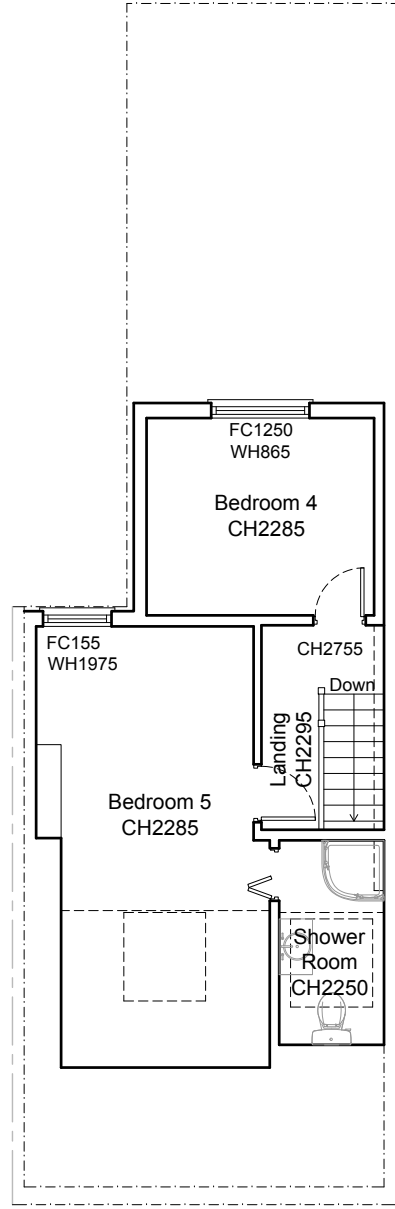

Loft Plan
As Before 1:100



Area Schedule

Ground Floor	63.5 sqm
First Floor	64.5 sqm
Loft Floor	33.5 sqm





Location Plan

Scale 1:1250

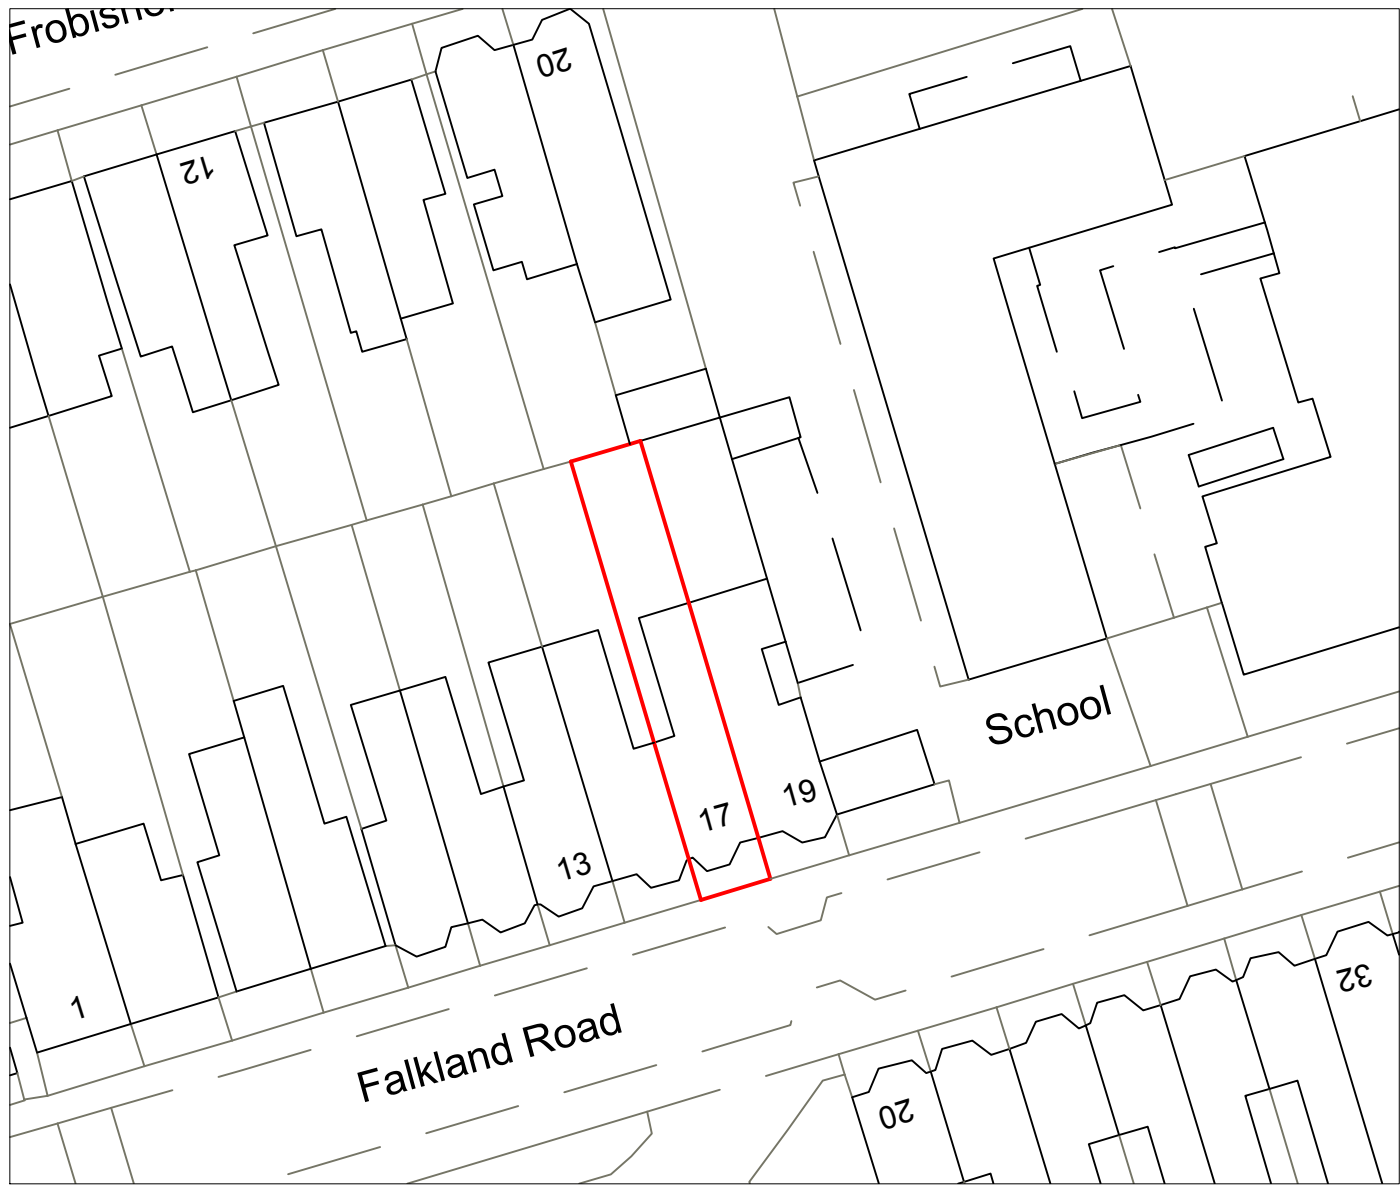 


As Before/ As Existing/ As Proposed Block Plan


Scale 1:500

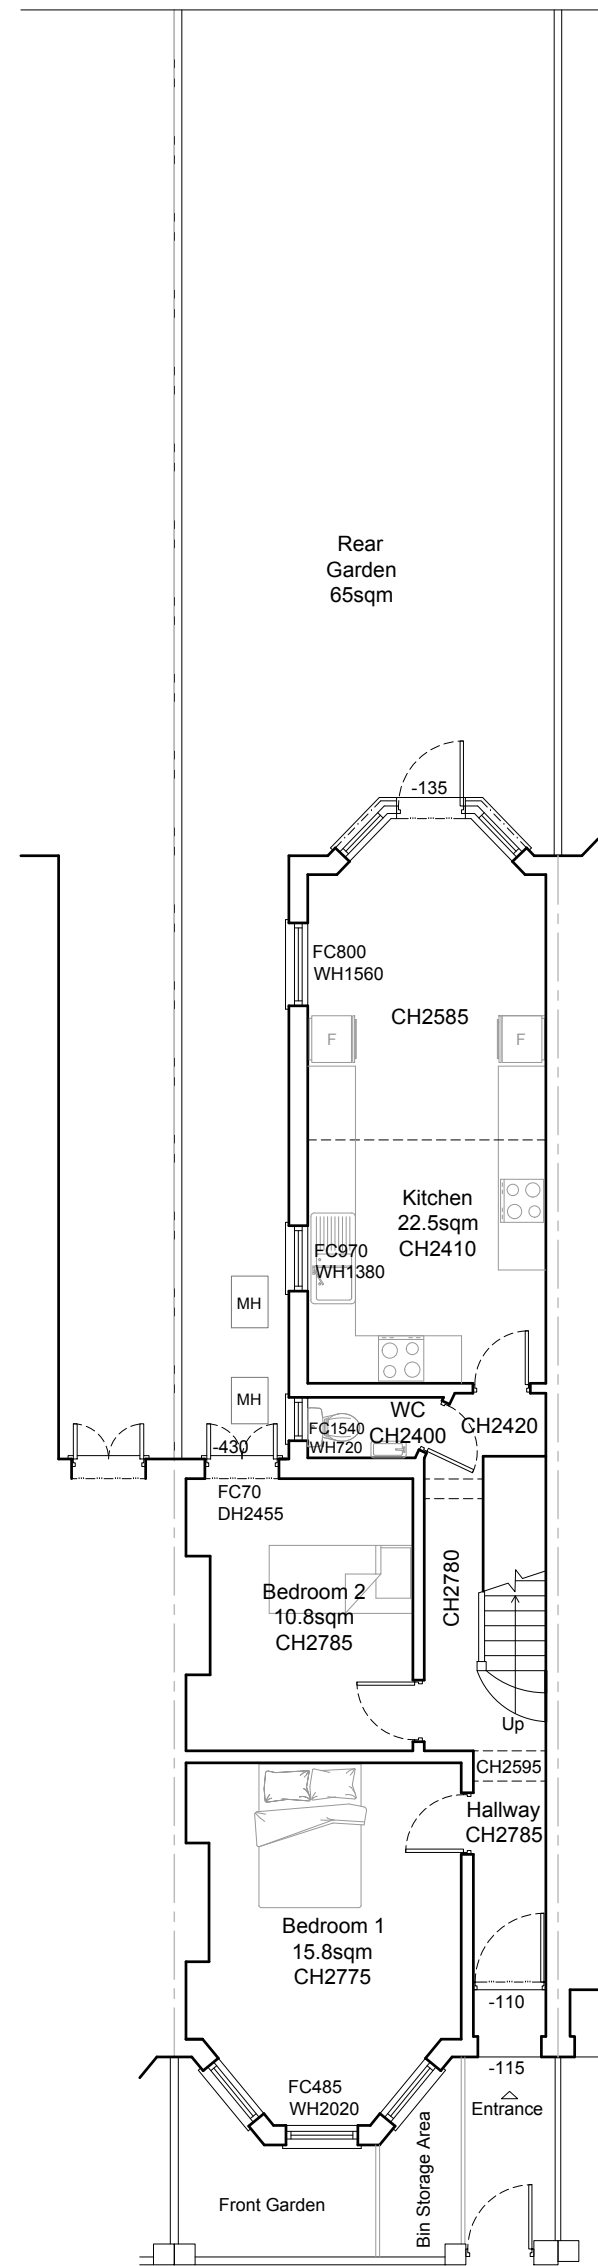 

Ground Floor Plan
As Existing (current) 1:100

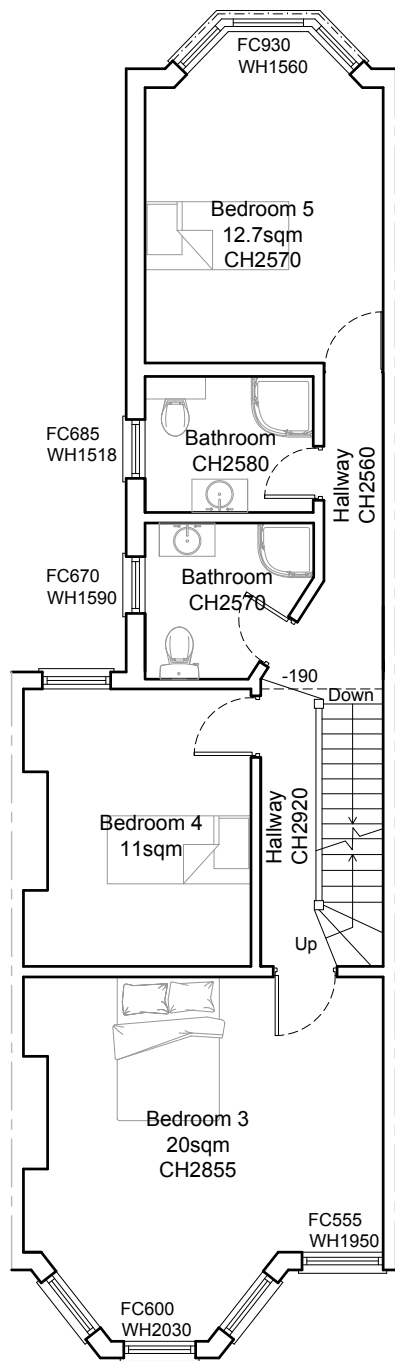



First Floor Plan
As Existing (current) 1:100

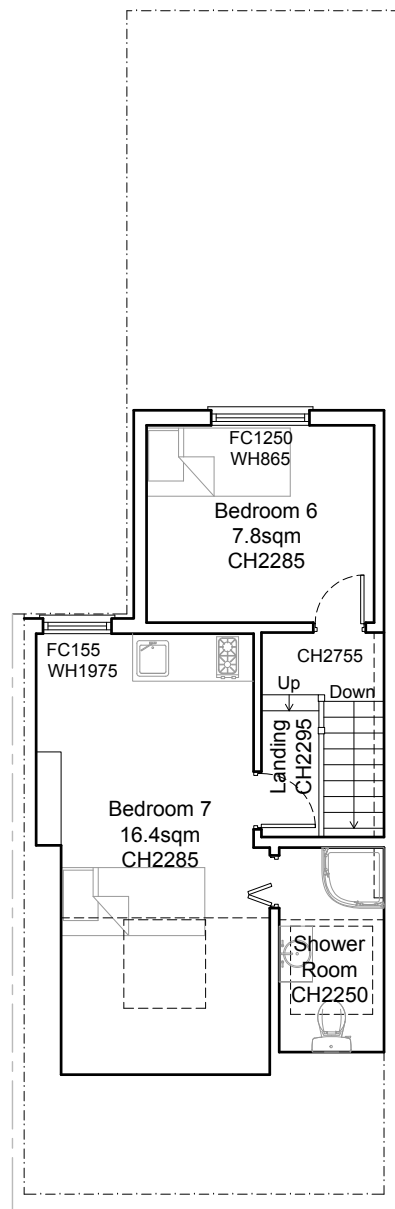


Loft Plan
As Existing (current) 1:100

Area Schedule


Ground Floor	63.5 sqm
First Floor	64.5 sqm
Loft Floor	33.5 sqm

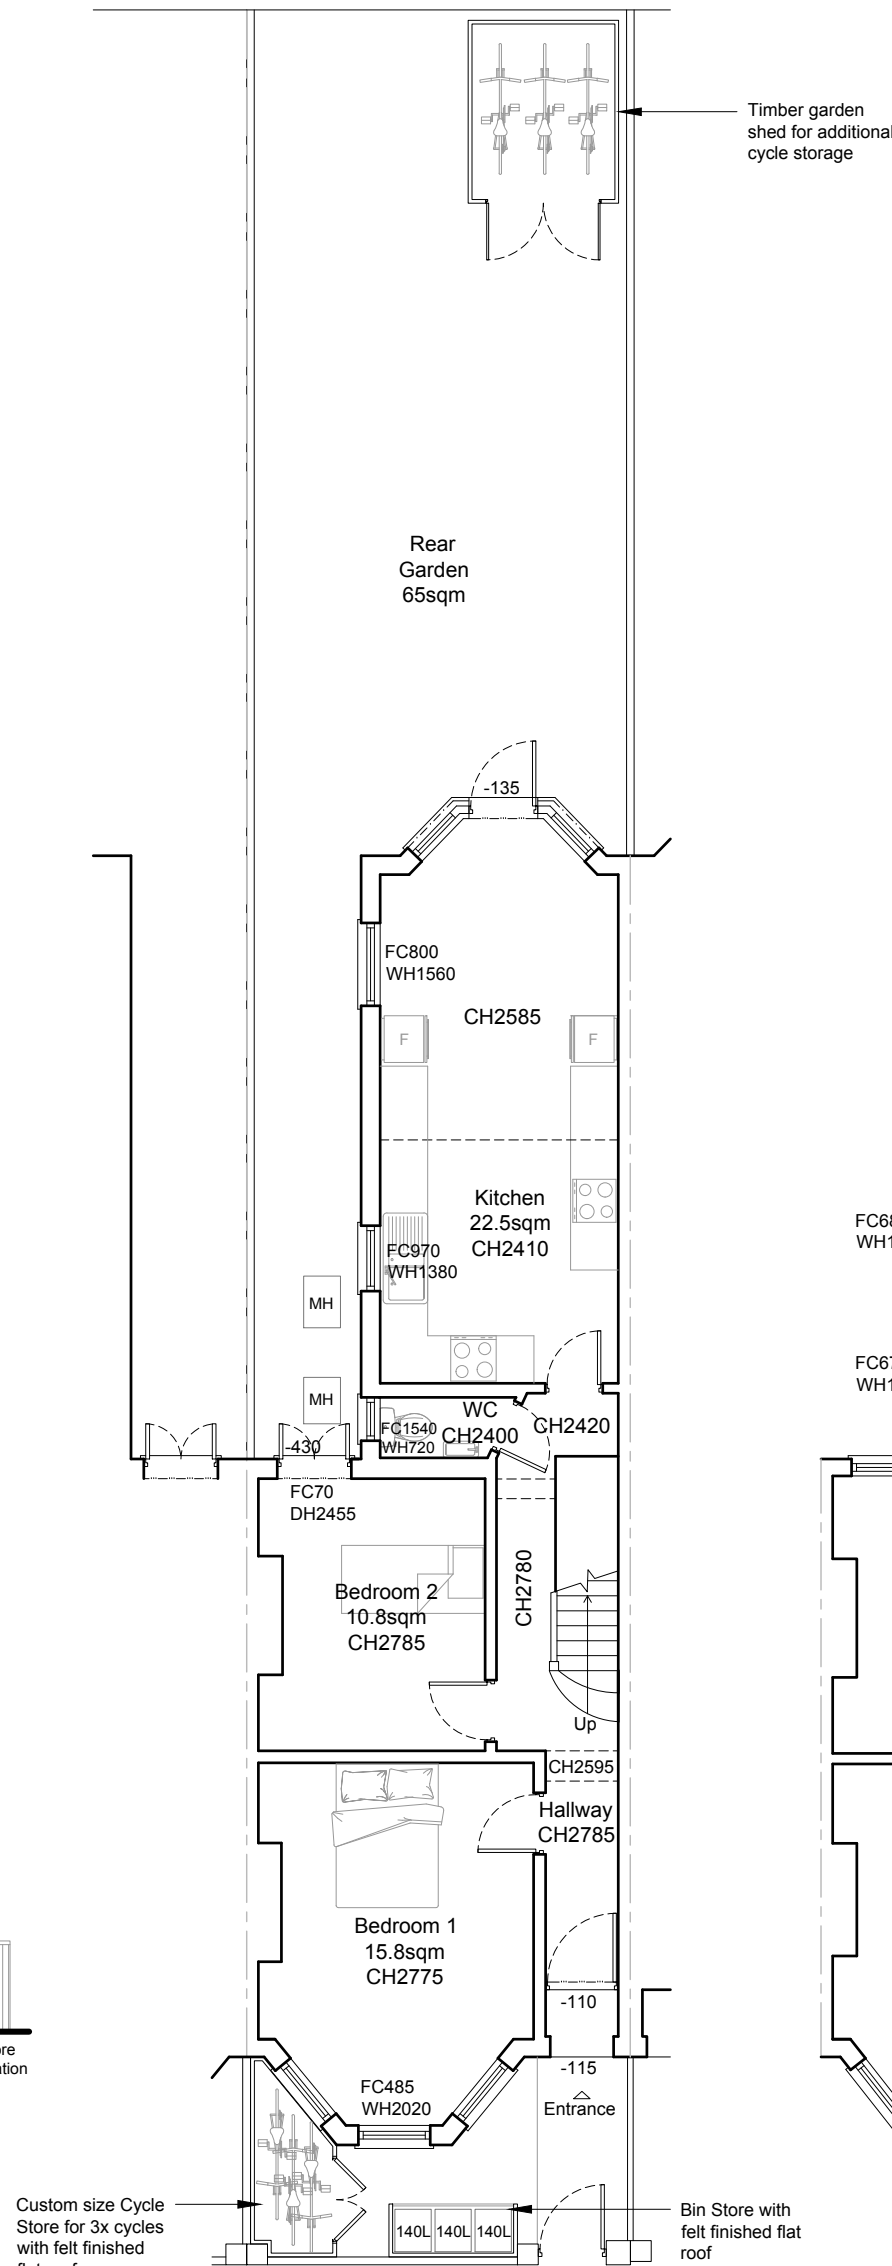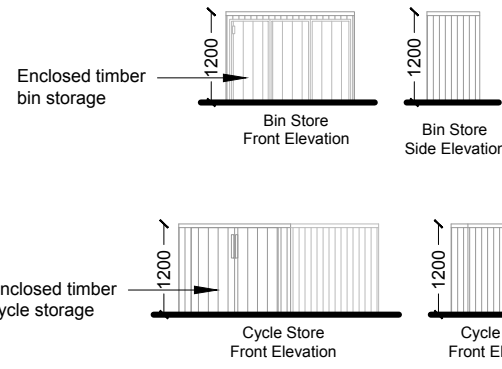

Ground Floor Plan
As Proposed 1:100

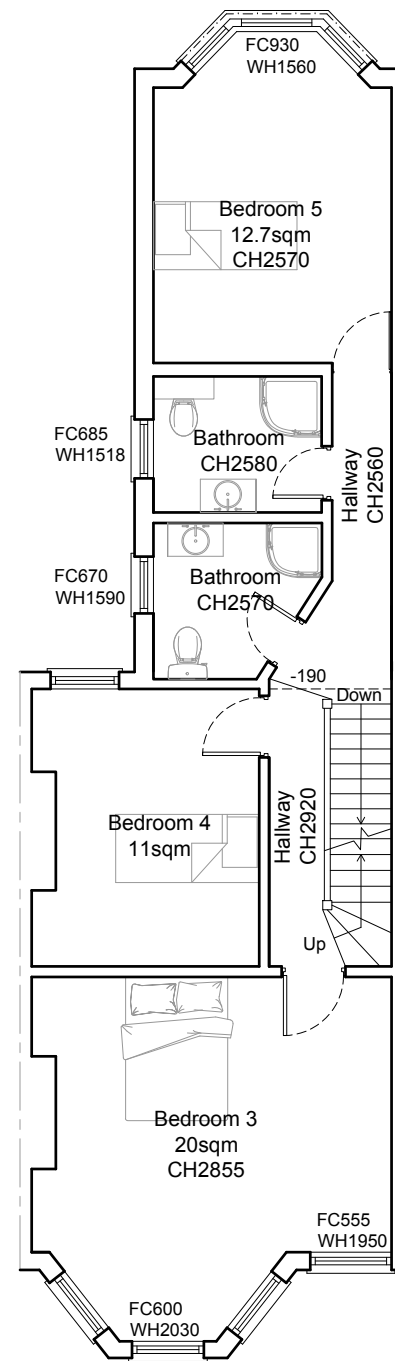

First Floor Plan
As Proposed 1:100

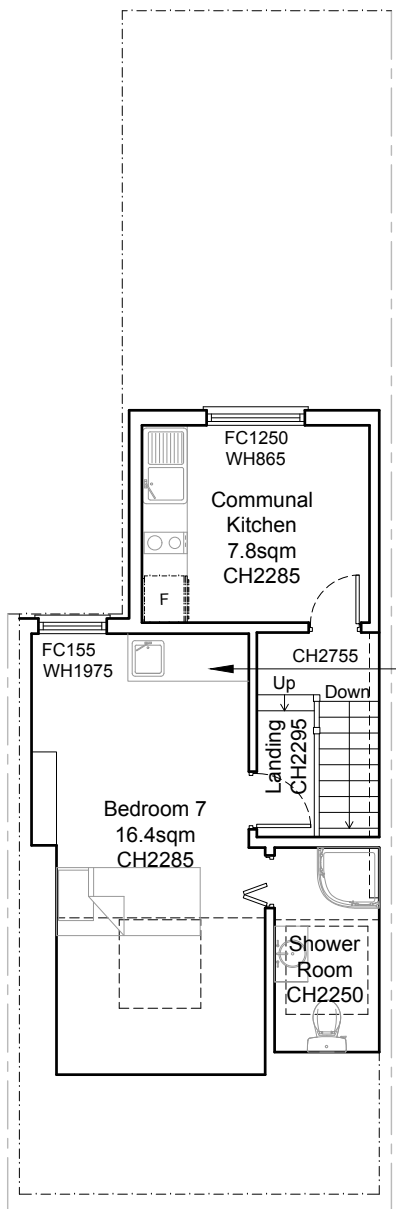

Loft Plan
As Proposed 1:100

Area Schedule

Ground Floor	63.5 sqm
First Floor	64.5 sqm
Loft Floor	33.5 sqm

NOTES:

© COPYRIGHT - DETAILED PLANNING LTD


All dimension should be checked on site prior to works commencing. Variations in squareness, depth of plaster etc. must be checked for. Where new walls are shown as aligned with existing walls, physical removal of brickwork and / or plaster to establish the actual position of the wall being attached to must be checked.

Any discrepancies should be reported in writing immediately.

When printing off PDF's, check that the drawings are printed to correct paper size and scale.

Documents should be used as to the drawing status described

Property owner to ensure that all aspects of the 'party wall etc., act 1996' are complied with prior to any works commencing on site.
Client to be aware of CDM duties and appoint/act as appropriate.

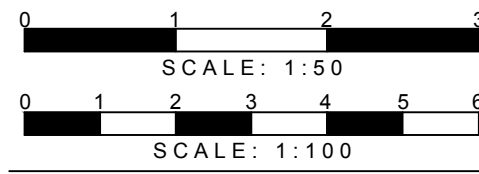

DETAILED PLANNING

GREENSIDE HOUSE
50 STATION ROAD
LONDON, N22 7DD

T 0208 1500 494
E INFO@DETAILED-PLANNING.CO.UK
WWW.DETAILED-PLANNING.CO.UK

SITE

17 Falkland Road, Harringay Ladder, London, N8 0NU

DRAWING TITLE

As Before, As Existing, and As Proposed Drawings

DRAWINGS STATUS

Preliminary

SCALE DATE DRAWN CHECKED

As Noted @ A1 Feb-2024 LME/B/C/W P.C.

DRAWING NO. REVISION

2025SV_PRE: SH1 N