


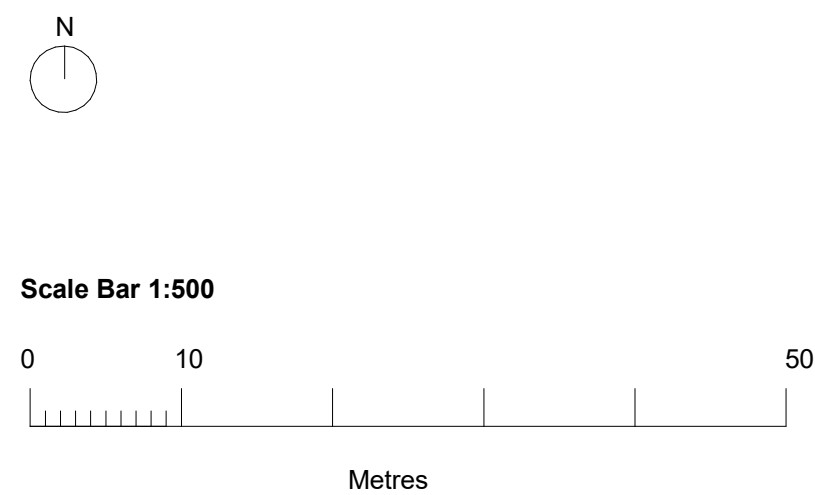

This drawing is to read in conjunction with all relevant Engineer's drawings, Architect's drawings, and specifications

All dimensions are in millimetres unless noted otherwise. Drawings should not be scaled by either hand or from the computer digital data, only figured dimensions are to be used.

This drawing uses colour, colours are indicative, not actual finish.



In addition to the hazards/risks normally associated with the types of work detailed on this drawing, note the following:

CONSTRUCTION

- Working at height for works at high internal levels.
- Working with plant & machinery, risk of collision or electrocution.

MAINTENANCE/CLEANING

- Working at height for installation of high level construction and proposed finishes.
- Working in confined spaces or voids, for servicing of any mechanical/electrical services.
- Glass cleaning is envisaged to be via poles from ground level
- Glass replacement will be via a mobile platform

DEMOLITION/DEMOLITION

- Demolition works associated with removal of existing building walls and construction of new internal walls, risk of collapse.
- Working at height for works at high levels.
- Risk associated with the stripping of existing services.

It is assumed that all works will be carried out by a competent contractor working, where appropriate, to an approved method statement

P1	01/02/2024	FOR PLANNING					LT	LO	JR
Rev.	Date	Description					By	Chk'd	App'd

Approved & Accepted as Stage 3a

AtkinsRéalis



Nova North
11 Bressenden Pl
Westminster
London
SW1E 5BY

Tel: +44 20 7121 2000
www.atkinsrealis.com
© SNC-Lavalin (2019)

Client

 Capital City
College Group

211 Gray's Inn Road
King's Cross
London, WC1X 8RA
www.capitalccg.ac.uk

Status A3	Project Title CCCG Tottenham Construction and Engineering Centre				
	Drawing Title PROPOSED SITE PLAN				
	Scale 1 : 500	Designed LO	Drawn RS	Checked JR	Authorised JR
Original Size A1	Date 31.01.2024	Date 31.01.2024	Date 31.01.2024	Date 31.01.2024	
Drawing Number 5219901-ATK-01-00-D-A-021003				Revision P1	