




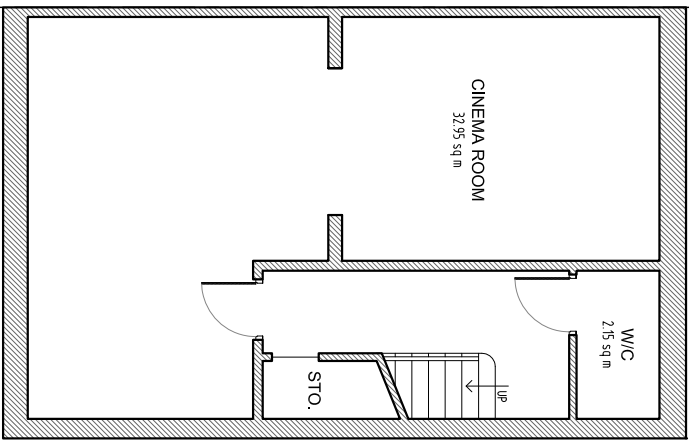

Proposed Basement Floor
Scale 1:100

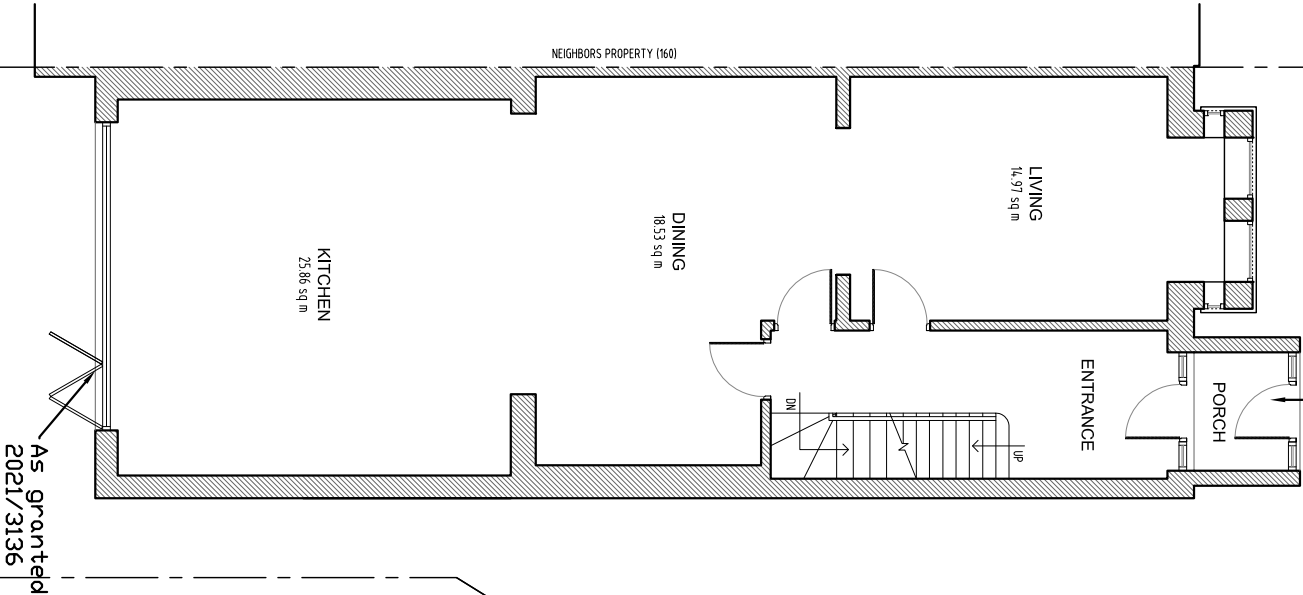

Proposed Ground Floor
Scale 1:100

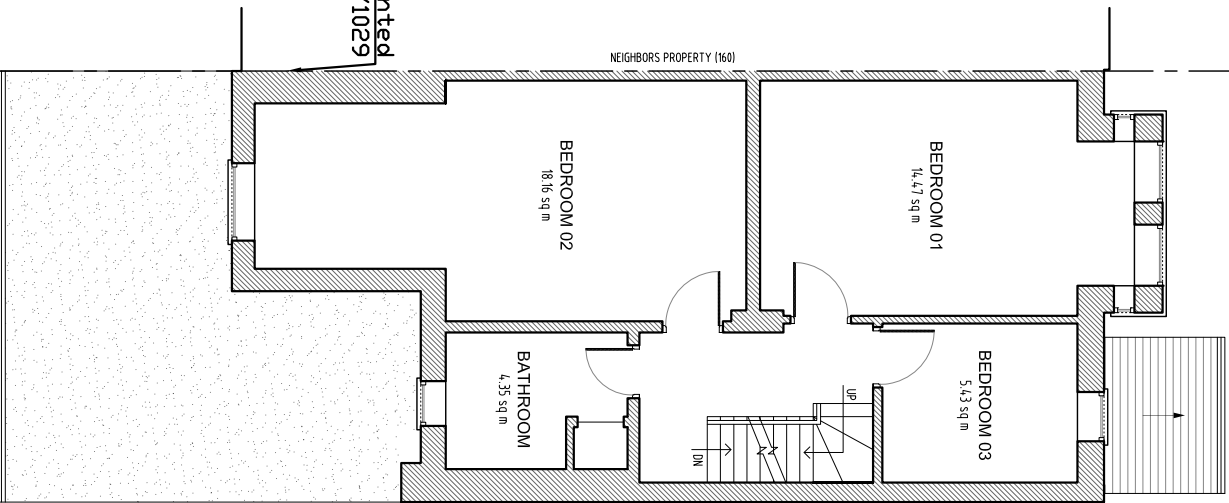

Proposed First Floor
Scale 1:100



SCALE

Project:

162 Gladesmore Road,
London N15 6TH

Title: Proposed

Basement, Ground And First

Date: 05.02.24

Scale: 1:100 @ A3

Dwg. No. GR.162.PR.101

Rev: 0

qis


Planning

info@qisplanning.co.uk
020 81501820


NOTES

The contractors are to check all the dimensions, levels, drain runs and general condition of the site before works commence.


All works are to be carried out in accordance with current Building Regulations, British Standards, Code of Practice and Local Authority Requirements.

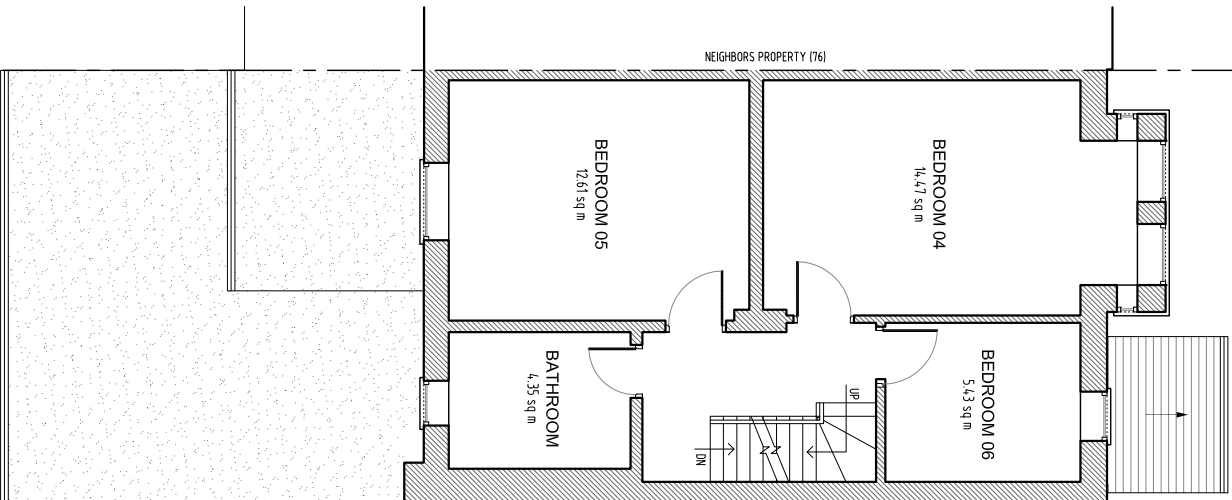

Proposed Second Floor
Scale 1:100

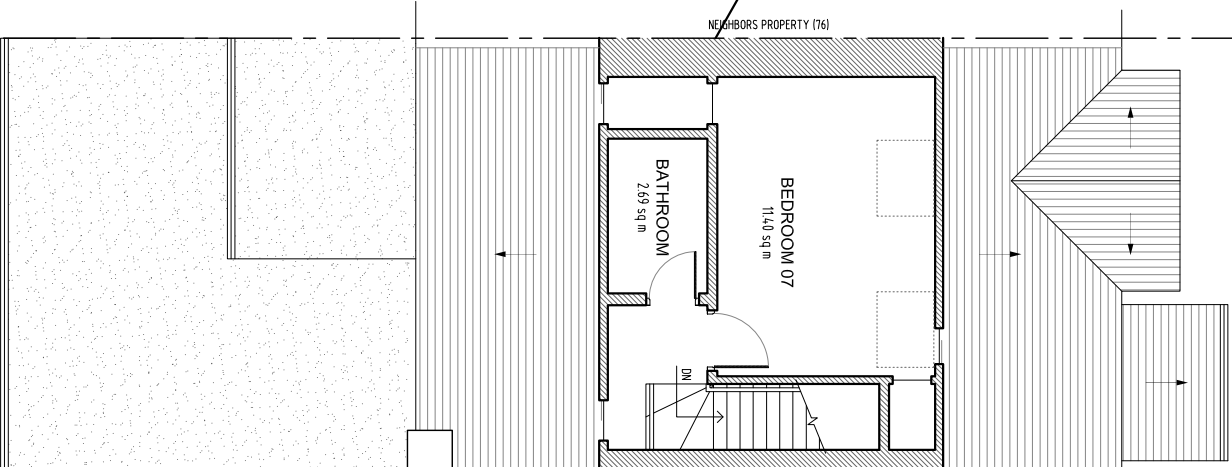

Proposed Loft Floor
Scale 1:100

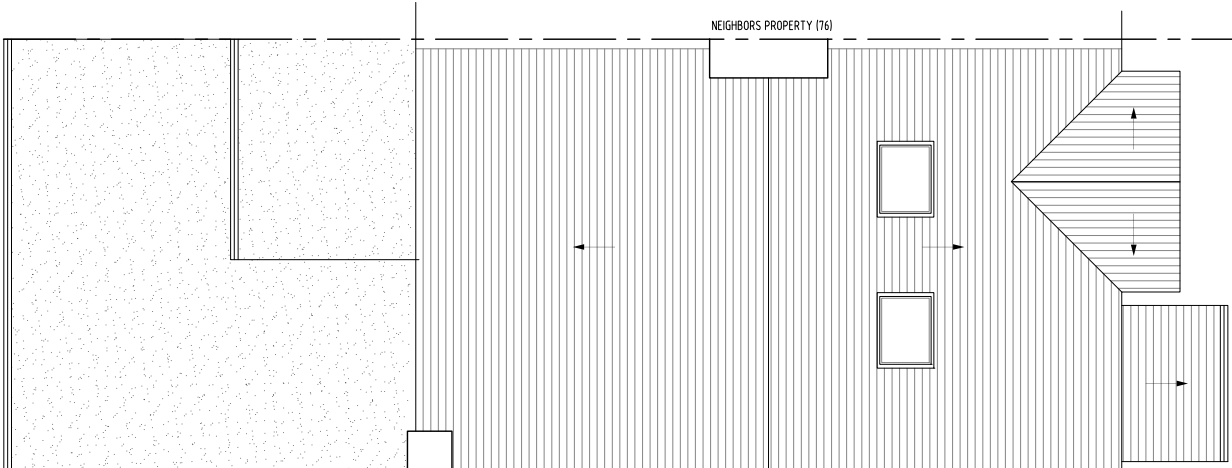

Proposed Roof Plan
Scale 1:100

As granted
2017/1950



Project:

162 Gladesmore Road,
London N15 6TH

Title:

Proposed
Second; Loft & Roof

Date:

05.02.24

Scale:

1:100 @ A3

Dwg. No.

GR.162.PR.102

Rev:

0

qis

Planning


info@qisplanning.co.uk

020 81501820


NOTES

The contractors are to check all the dimensions, levels, drain runs and general condition of the site before works commence.

All works are to be carried out in accordance with current Building Regulations, British Standards, Code of Practice and Local Authority Requirements.

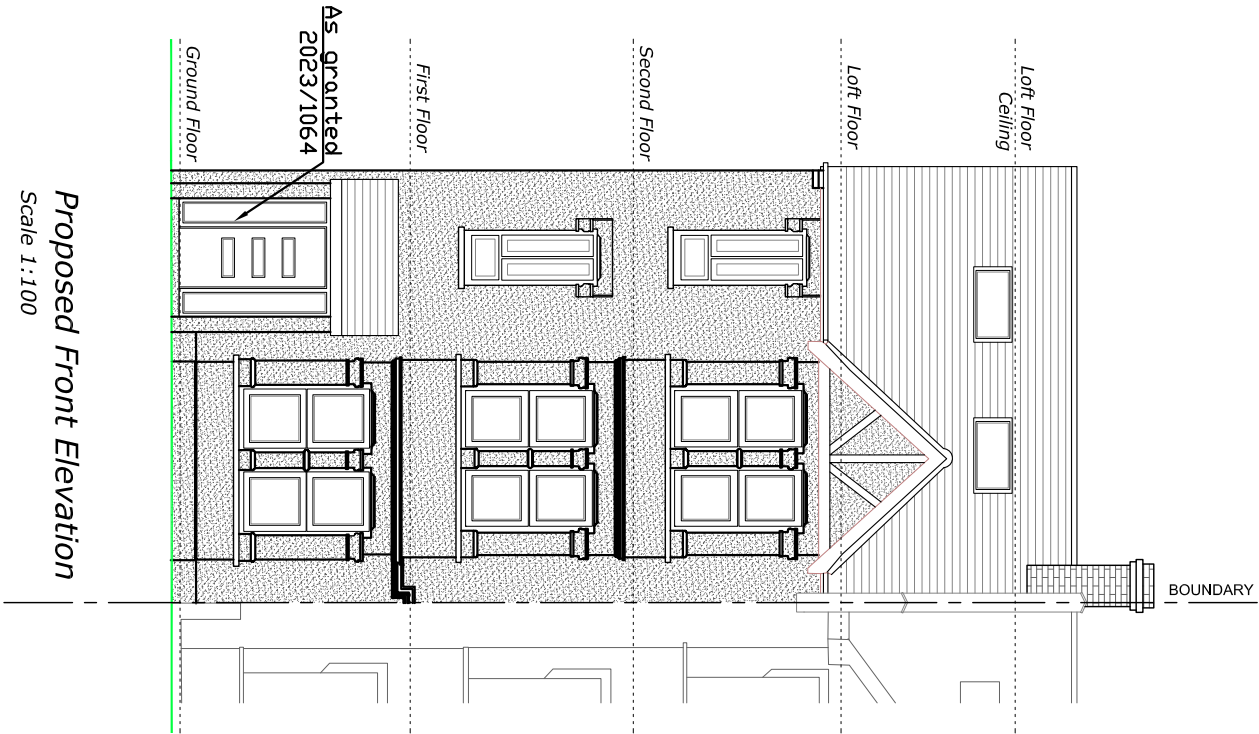



Proposed Front Elevation
Scale 1:100

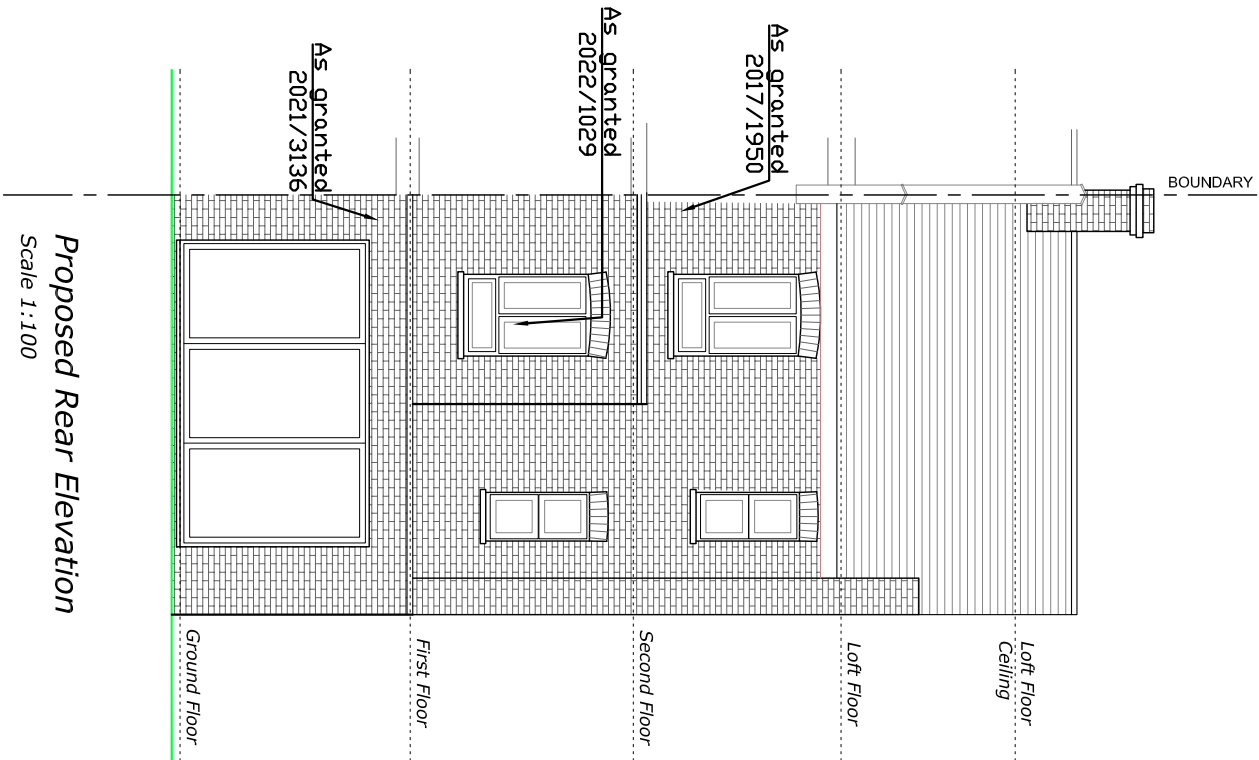

Proposed Rear Elevation
Scale 1:100

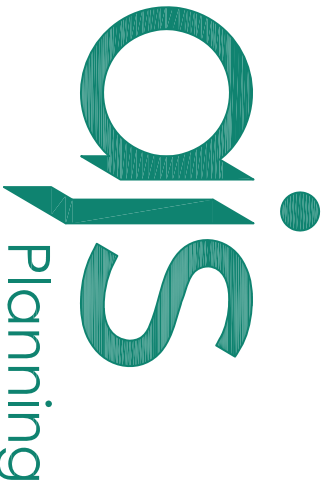


 info@qisplanning.co.uk 020 81501820		NOTES The contractors are to check all the dimensions, levels, drain runs and general condition of the site before works commence. All works are to be carried out in accordance with current Building Regulations, British Standards, Code of Practice and Local Authority Requirements.	Project: 162 Gladesmore Road, London N15 6TH
Title: Proposed <i>Front & Rear Elevations</i>		Date: 05.02.24 Dwg. No. GR.162.PR.103	Scale: 1:100 @ A3 Rev: 0

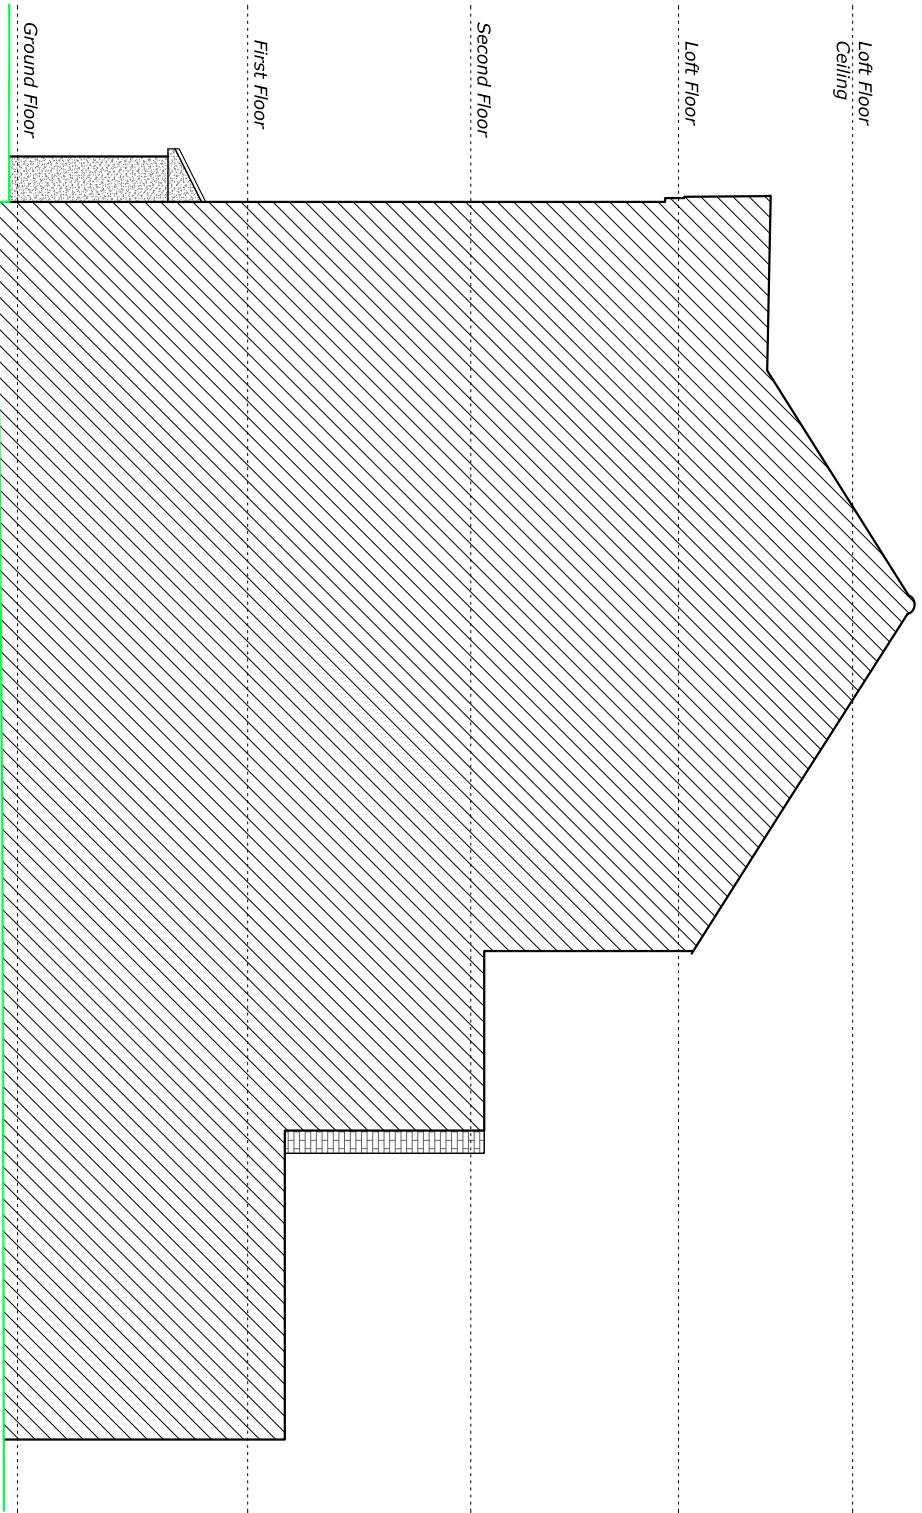


Proposed Side 2 Elevation

Scale 1:100

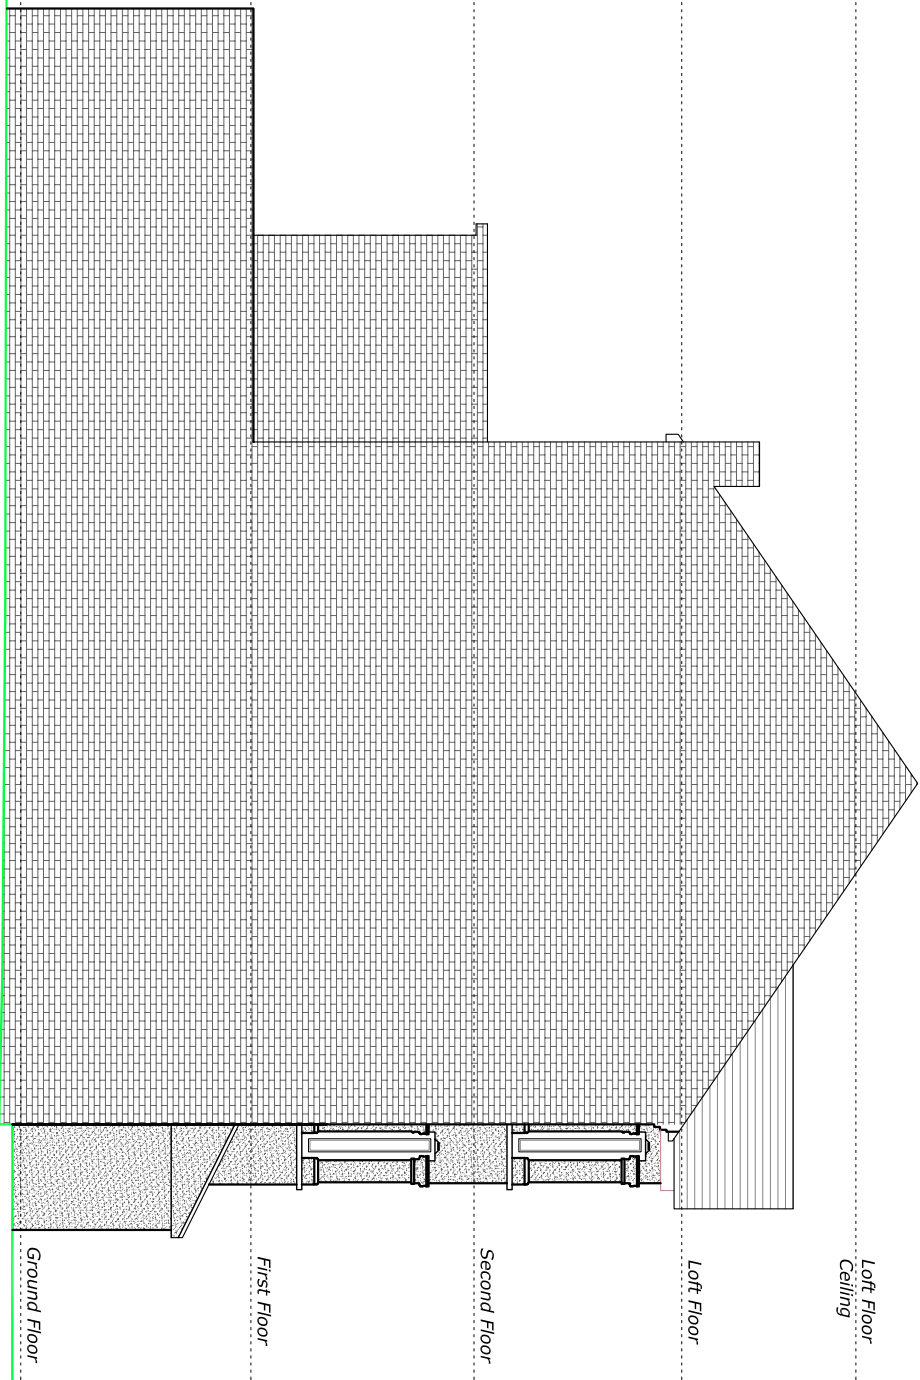

Proposed Side 1 Elevation

Scale 1:100

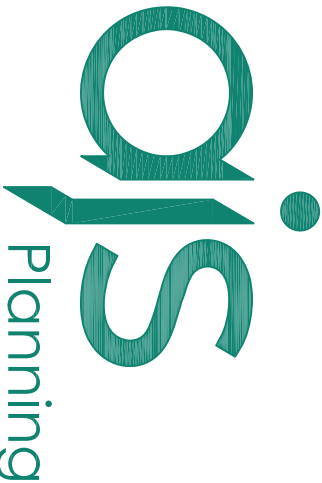 info@qisplanning.co.uk 020 81501820			NOTES The contractors are to check all the dimensions, levels, drain runs and general condition of the site before works commence. All works are to be carried out in accordance with current Building Regulations, British Standards, Code of Practice and Local Authority Requirements.		
Project: 162 Gladesmore Road, London N15 6TH					
Title: Proposed Side Elevations (1 & 2)					
Date: 05.02.24		Scale: 1:100 @ A3		Rev: 0	
Dwg. No. GR.162.PR.104					



Proposed Section A-A
Scale 1:100



qis Planning info@qisplanning.co.uk 020 81501820			NOTES The contractors are to check all the dimensions, levels, drain runs and general condition of the site before works commence. All works are to be carried out in accordance with current Building Regulations, British Standards, Code of Practice and Local Authority Requirements.	Project: 162 Gladesmore Road, London N15 6TH		
Title: Proposed Section A-A						
Date: 05.02.24	Scale: 1:100 @ A3	Dwg. No. GR.162.PR.105		Rev: 0		