


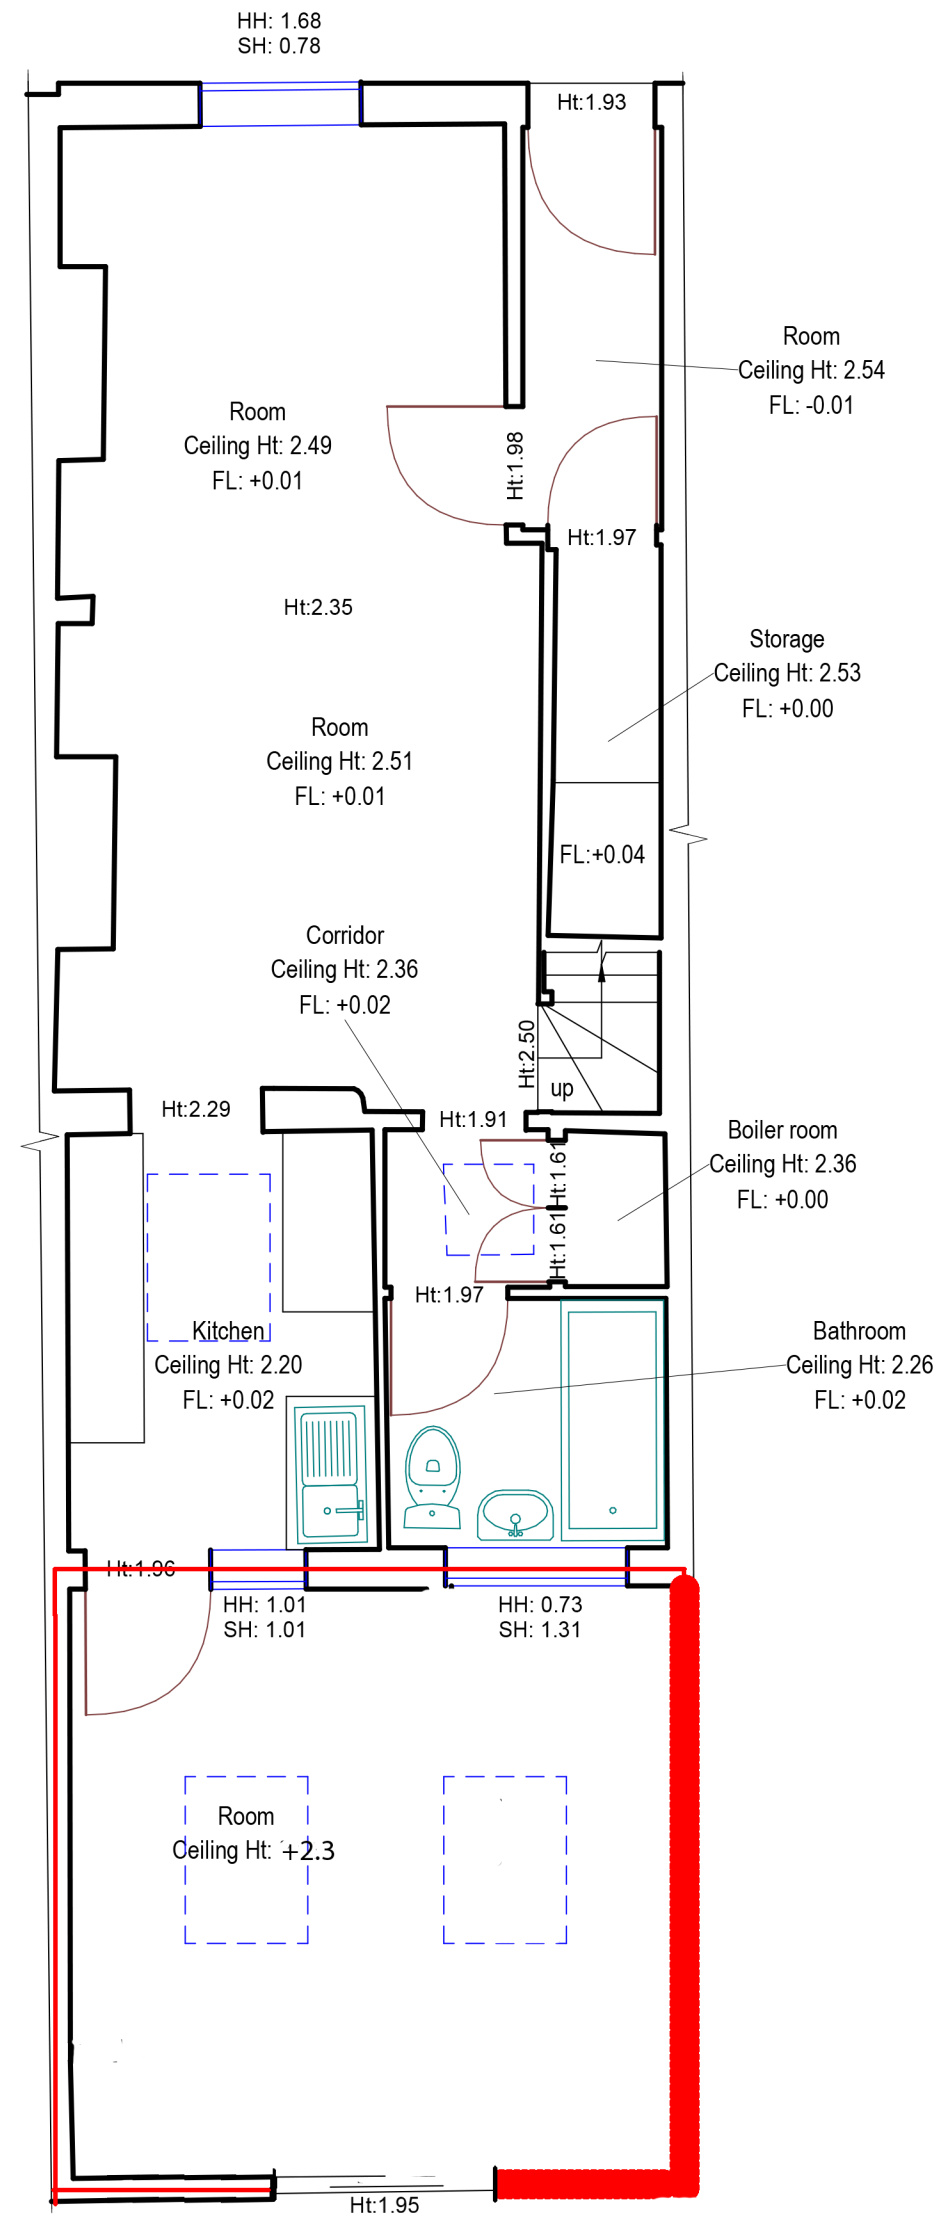

1 Existing Ground Floor Plan
1 : 50



Measured Survey

PRO

+44 (0) 203 538 8176


+44 (0) 739 901 1771

hello@measuredsurveypro.co.uk

https://measuredsurvey365.co.uk

Reference symbol

Plan

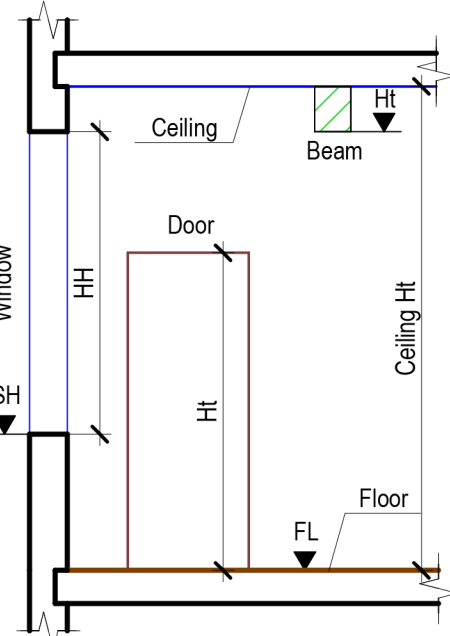

Beam on plan view

Fireplace

Built-in storage

Shower

Ceiling hole, Ceiling level change

Elevation

Roof

Section

Ceiling

Floor

Site plan

Outline of a neighboring bld.

Fence

Landscaping

Manhole

Abbreviations

FL - Floor Level

HT - Leaf Height (Door)

HT - Bottom Level (Beam)

SH - Window Sill Level

HH - Window Height

TL - Top Level

BL - Bottom Level

Section Number

1

3

Sheet Number

Notes

- All information contained in this drawing should be checked and verified prior to any fabrication or construction.

- Any discrepancies between this drawing and any other information should be reported to Measured Survey Pro within 60 days after the native CAD DWG drawings are released.

Project number

MS - 152020 - 14621

Project address

63 Poynton Rd,London N17 9SJ

Description

Existing Ground Floor Plan

Drawn

S K

Checked

C P

Scale bar

0

1

2

3

Scale

1:50

Format

A2

Sheet No

1