




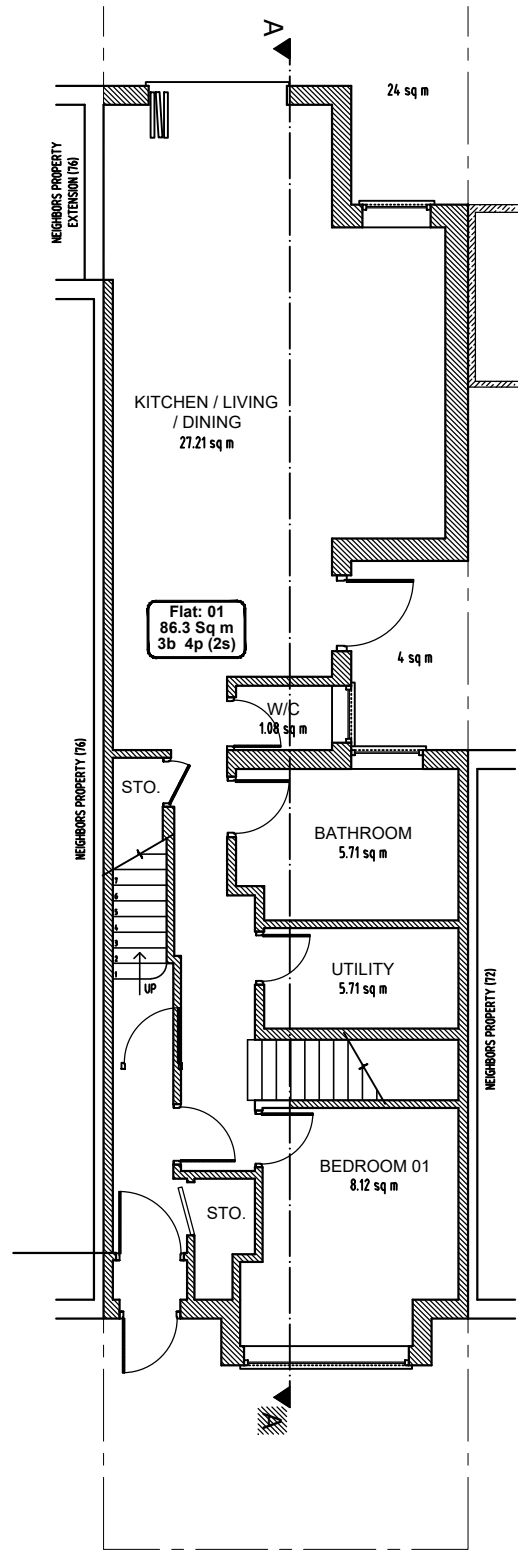


Proposed Ground Floor
Scale 1:100

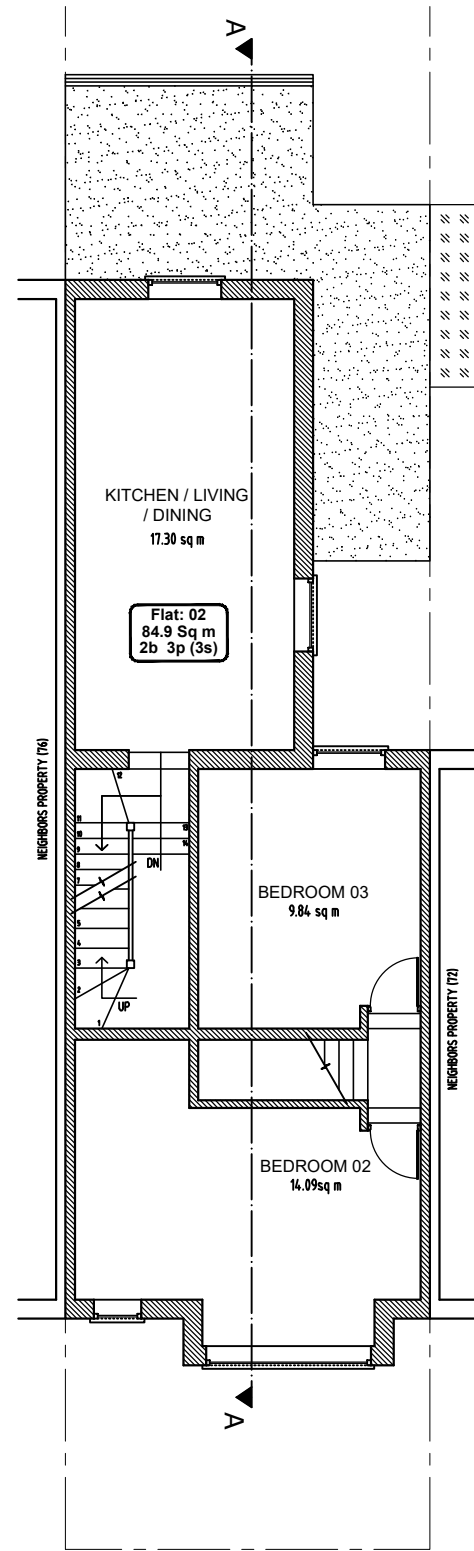


Proposed First Floor
Scale 1:100

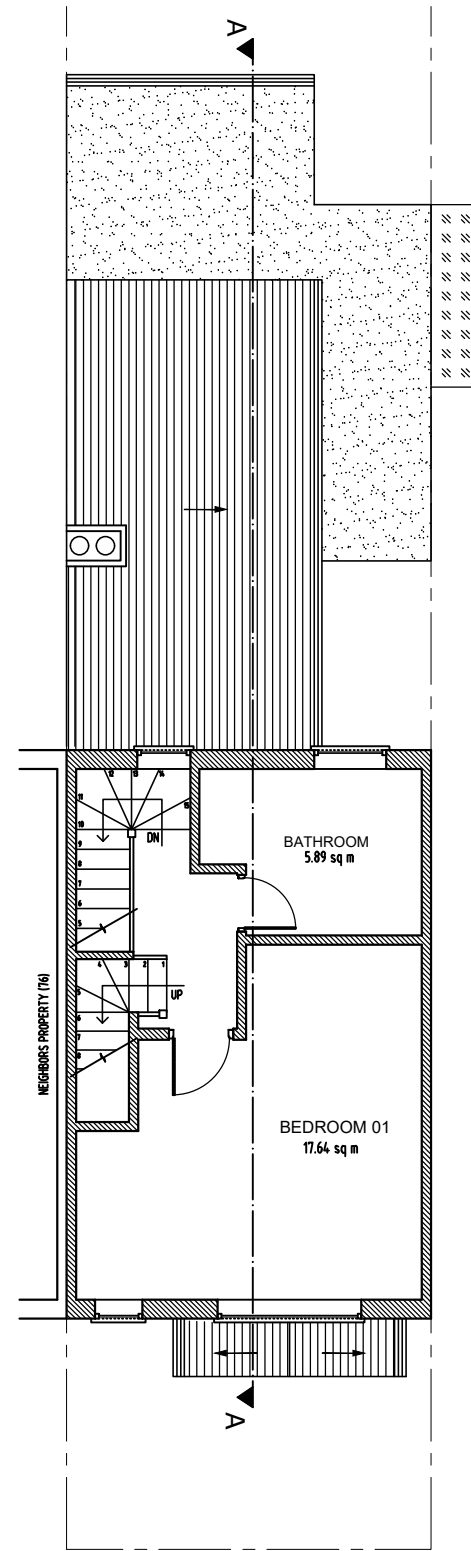


Proposed Second Floor
Scale 1:100

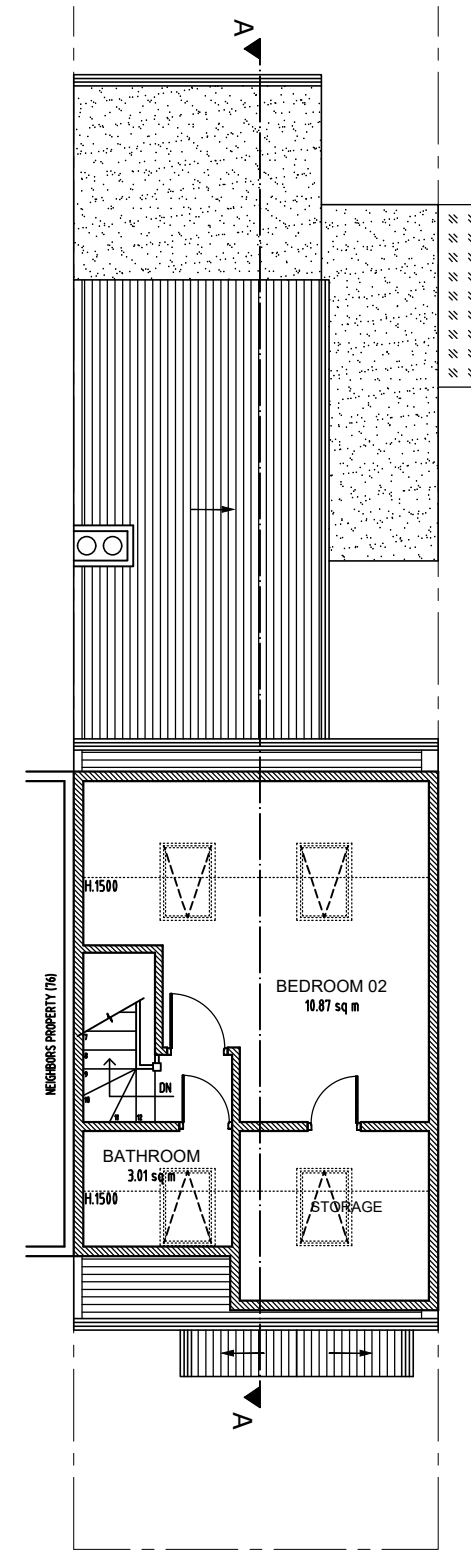


Proposed Loft Floor
Scale 1:100

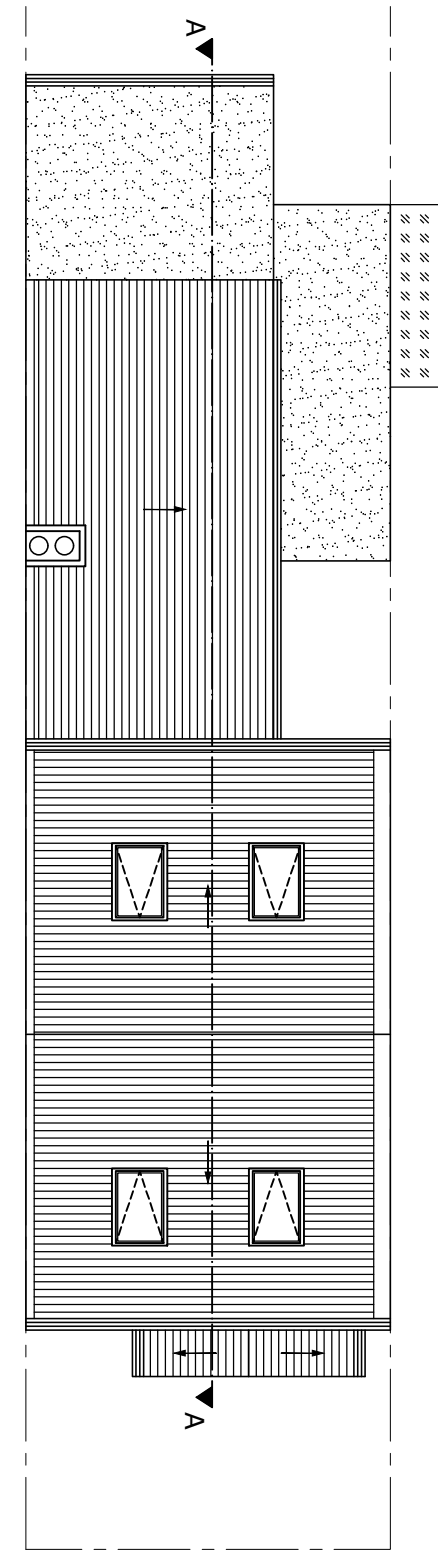


Proposed Roof Plan
Scale 1:100

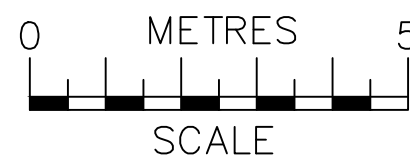


 info@ajsplanning.co.uk 020 81501820		NOTES The contractors are to check all the dimensions, levels, drain runs and general condition of the site before works commence. All works are to be carried out in accordance with current Building Regulations, British Standards, Code of Practice and Local Authority Requirements.		Project: 74 Gladesmore Road, London N15 6TD	
		Title: Proposed Ground; First; Second; Loft & Roof			
		Date: 07.12.23	Scale: 1:100 @ A3		
		Dwg. No. GR.74.PR.101	Rev: 0		

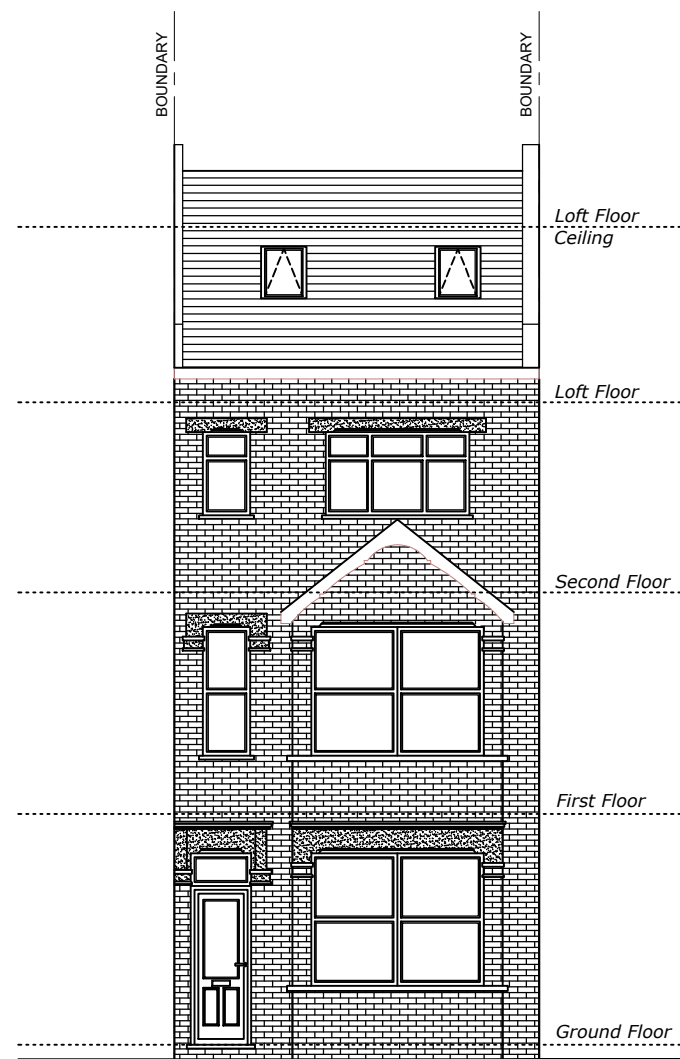

Proposed Front Elevation
Scale 1:100

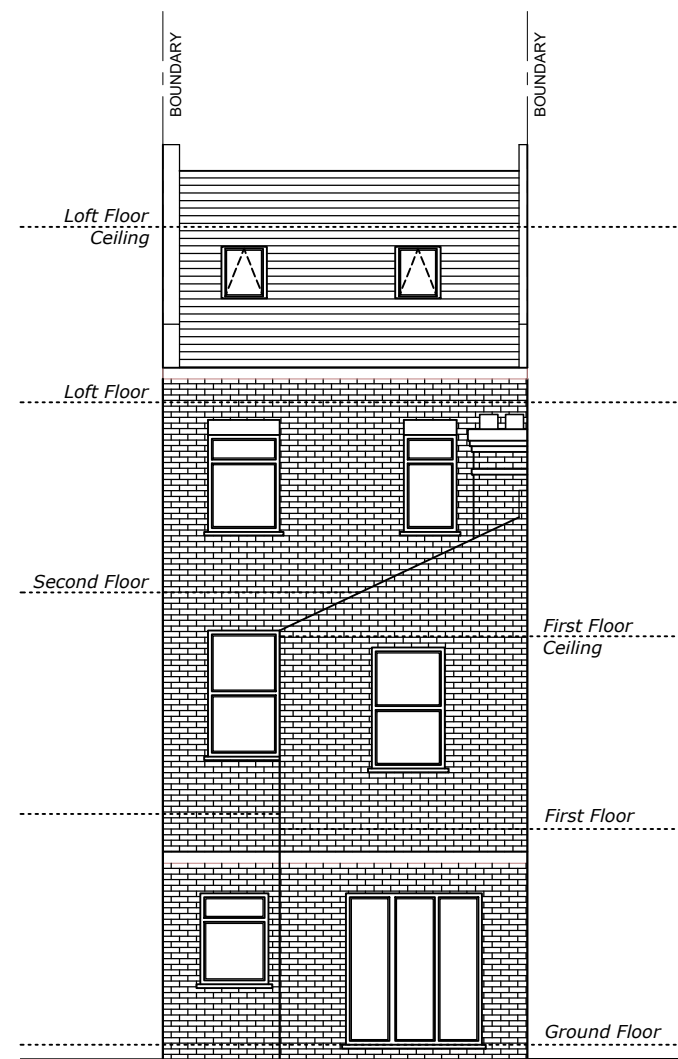

Proposed Rear Elevation
Scale 1:100

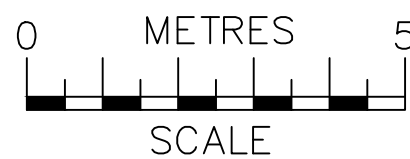


 info@ajsplanning.co.uk 020 81501820	NOTES The contractors are to check all the dimensions, levels, drain runs and general condition of the site before works commence. All works are to be carried out in accordance with current Building Regulations, British Standards, Code of Practice and Local Authority Requirements.	Project: 74 Gladesmore Road, London N15 6TD	
		Title: Proposed Front & Rear Elevations	
		Date: 07.12.23	Scale: 1:100 @ A3
		Dwg. No. GR.74.PR.102	Rev: 0




Proposed Side 2 Elevation
Scale 1:100


Proposed Side 1 Elevation
Scale 1:100

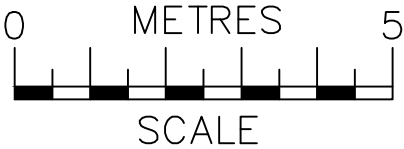

 ajs Planning info@ajsplanning.co.uk 020 81501820	NOTES The contractors are to check all the dimensions, levels, drain runs and general condition of the site before works commence. All works are to be carried out in accordance with current Building Regulations, British Standards, Code of Practice and Local Authority Requirements.	Project: 74 Gladesmore Road, London N15 6TD	
		Title: Proposed Side Elevations (1 & 2)	
		Date: 07.12.23	Scale: 1:100 @ A3
		Dwg. No. GR.74.PR.103	Rev: 0

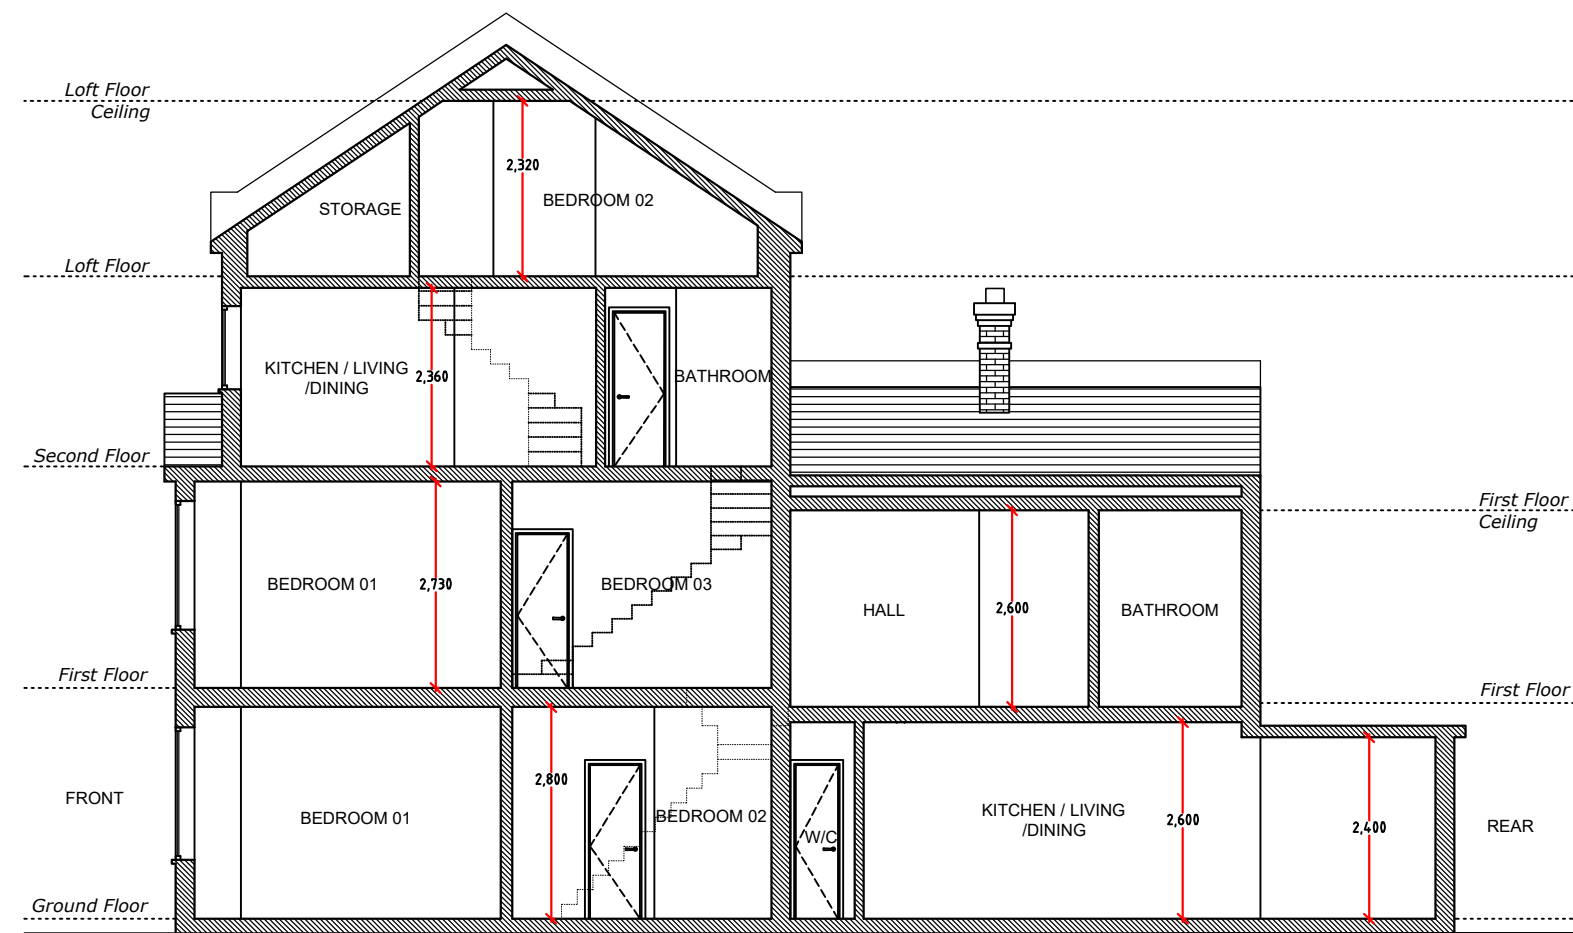

Proposed Section A-A
Scale 1:100

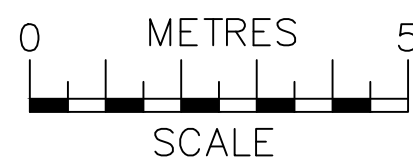



info@ajsplanning.co.uk
020 81501820

NOTES
The contractors are to check all the dimensions, levels, drain runs and general condition of the site before works commence.

All works are to be carried out in accordance with current Building Regulations, British Standards, Code of Practice and Local Authority Requirements.

Project: 74 Gladesmore Road, London N15 6TD	
Title: Proposed Section A-A	
Date: 07.12.23	Scale: 1:100 @ A3
Dwg. No. GR.74.PR.104	Rev: 0