



PROPOSED FRONT ELEVATION
Scale 1:50




PROPOSED REAR ELEVATION
Scale 1:50




PROPOSED SIDE/REAR ELEVATION
Scale 1:50


WINDOW TYPE A
scale: 1:20

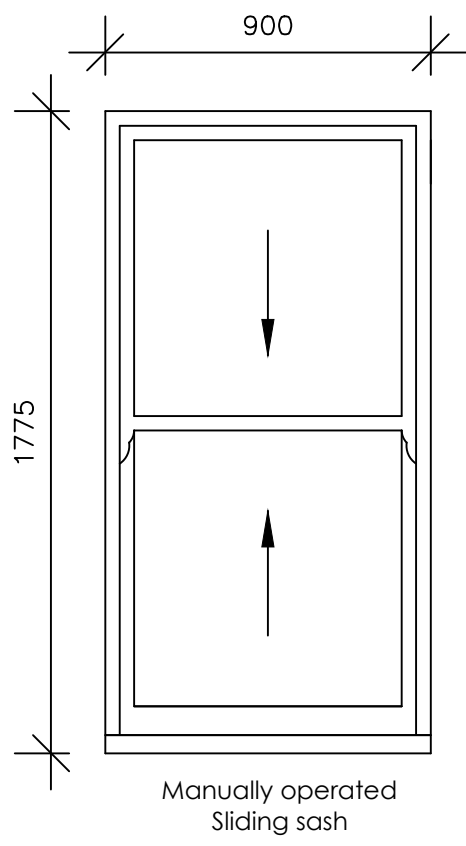


WINDOW TYPE B
scale: 1:20

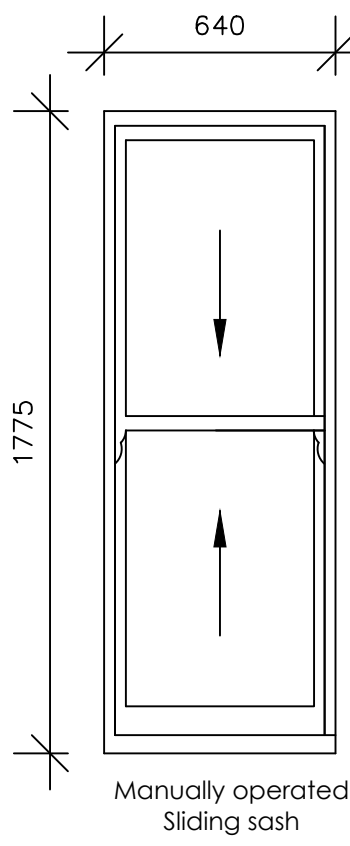


WINDOW TYPE C
scale: 1:20

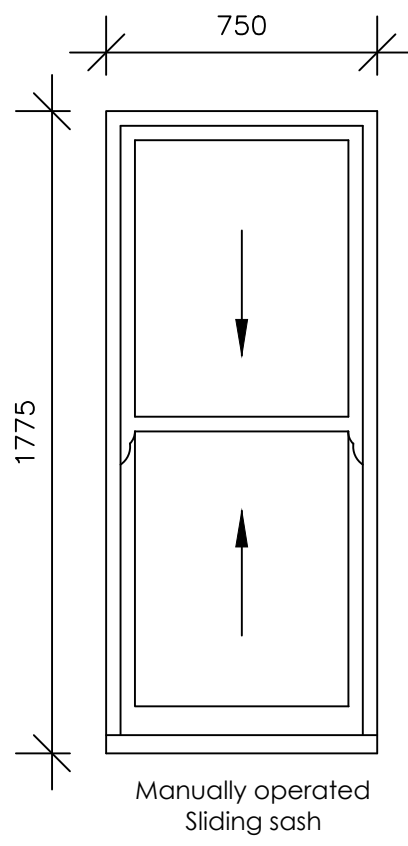


WINDOW TYPE D
scale: 1:20

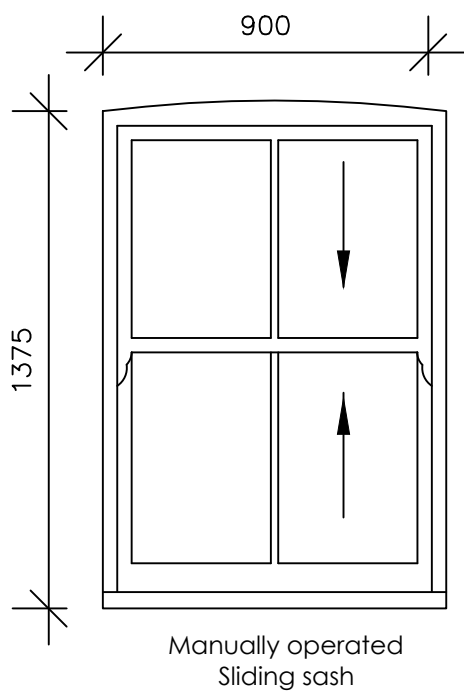


WINDOW TYPE E
scale: 1:20

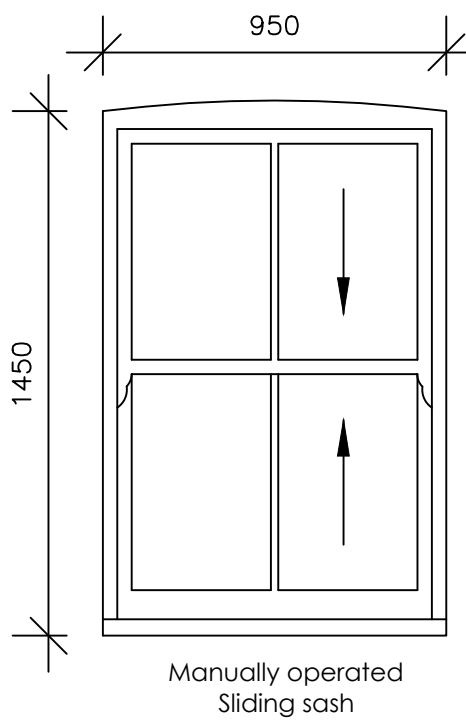


WINDOW TYPE F
scale: 1:20

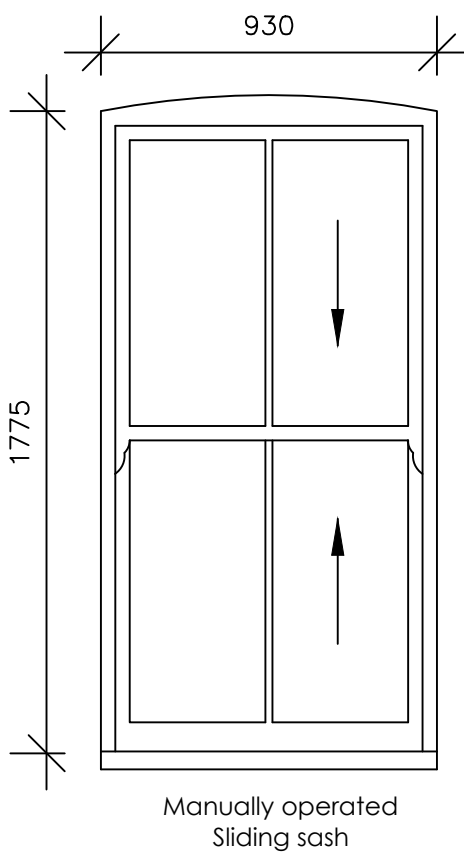


WINDOW TYPE G
scale: 1:20

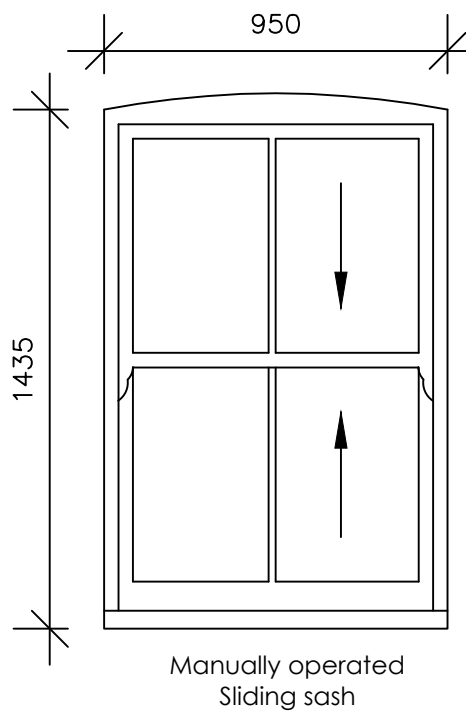


WINDOW TYPE H
scale: 1:20

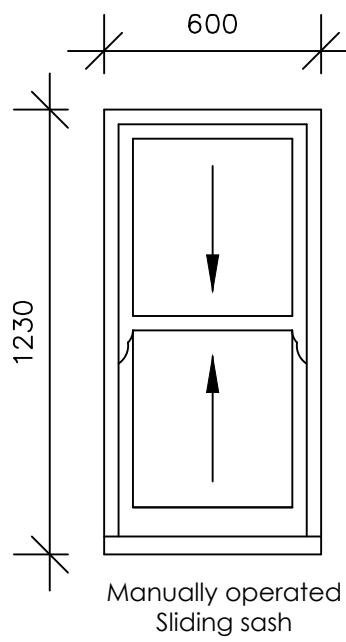

WINDOW TYPE J
scale: 1:20

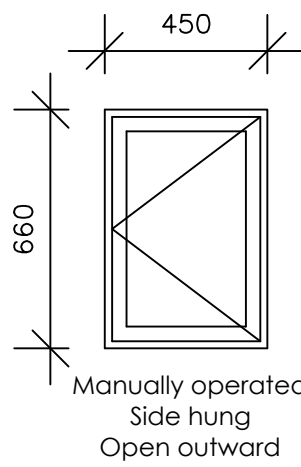


WINDOW TYPE K
scale: 1:20

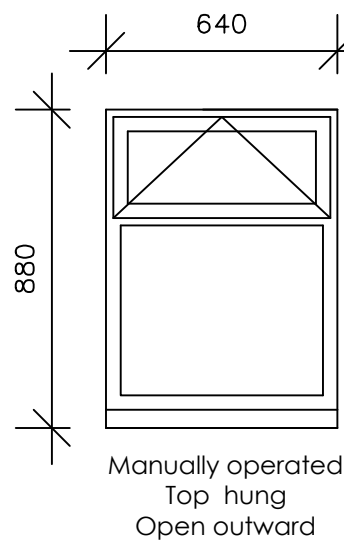

WINDOW SCHEDULE	
Window No.	Window Type
W1, W2	A
W3, W4, W5, W6	B
W7	C
W8	D
W9	E
W10, W11	F
W12	G
W13	H
W14	J
W15	K

All window layouts as shown are indicative. Contractor is responsible for completing survey of all windows to be replaced in accordance with BS8213-4 and all new windows to match existing windows exactly.

 

CONTRACT	60 Chesterfield Gardens, London, N4 1LP	SCALE	1:50 @A1
DATE	Feb 2024	DRAWN	JB
CHECKED	JMW	DRAWING No	24105_12
TITLE	Proposed Window Schedule	REVISION	