




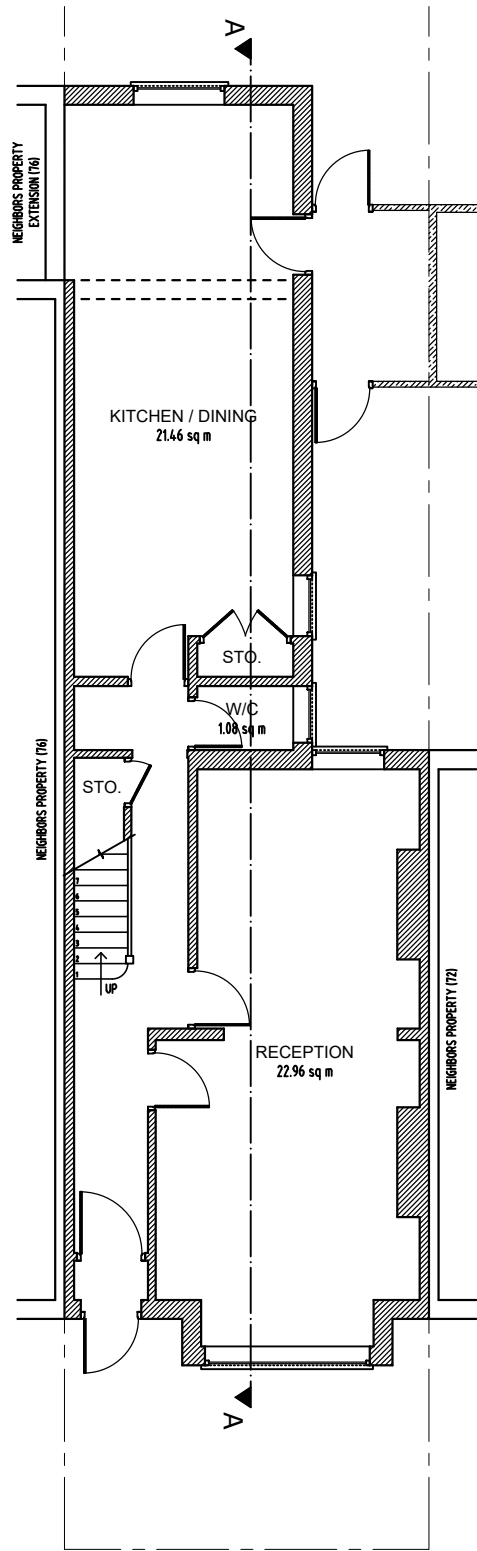


Existing Ground Floor
Scale 1:100

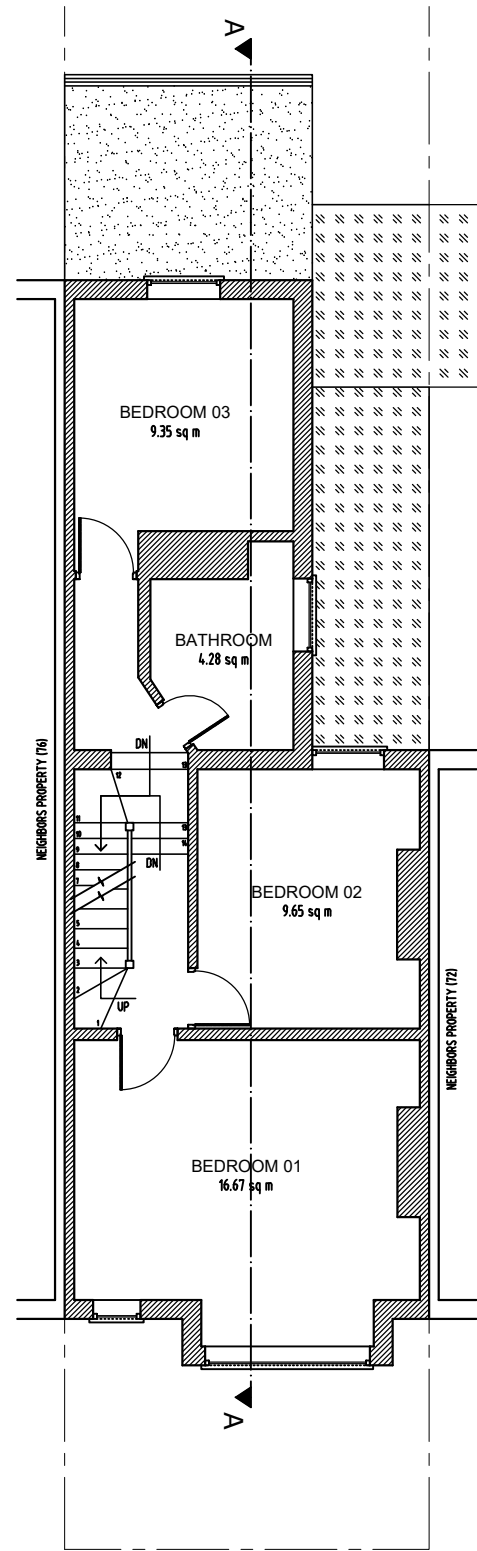


Existing First Floor
Scale 1:100

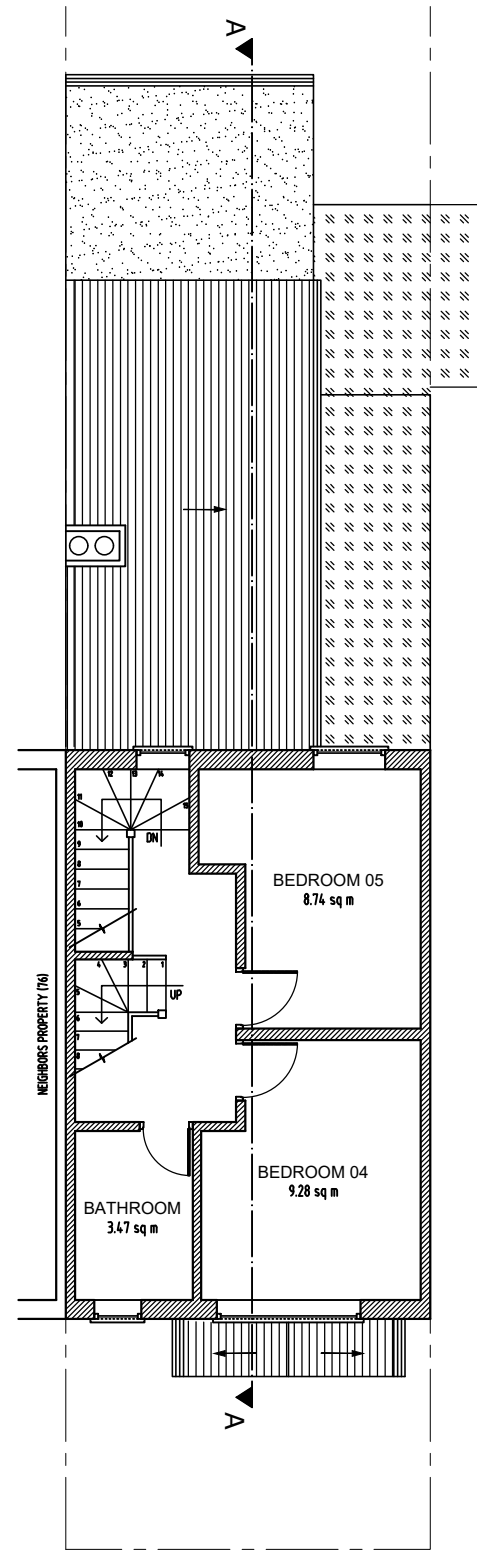


Existing Second Floor
Scale 1:100

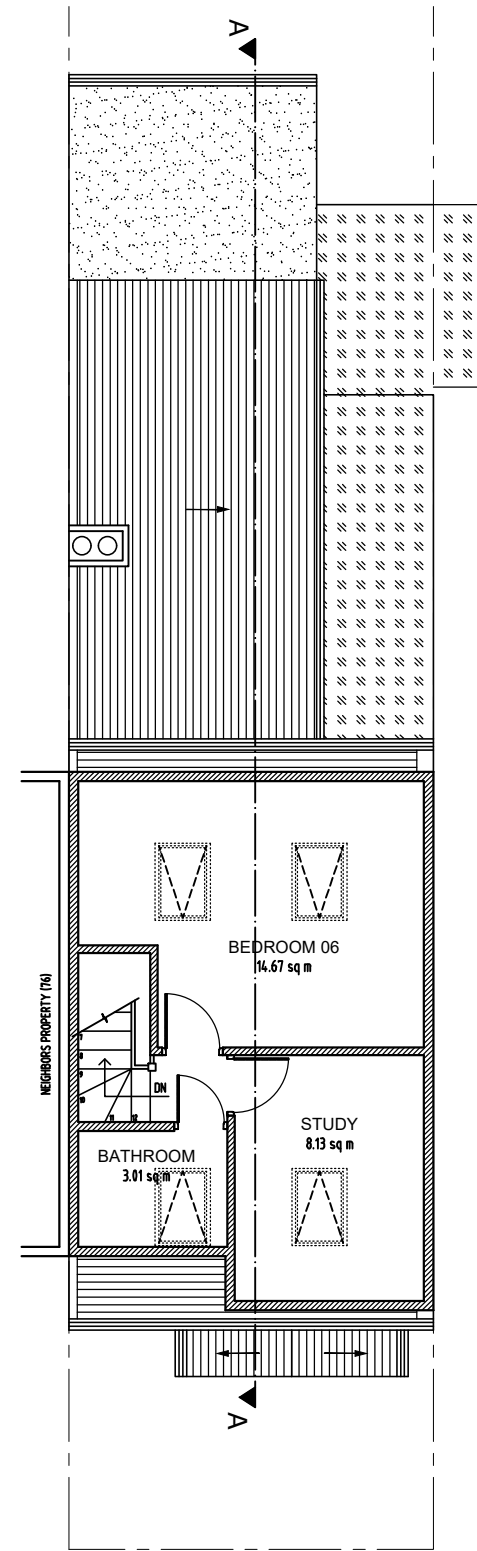

Existing Loft Floor
Scale 1:100

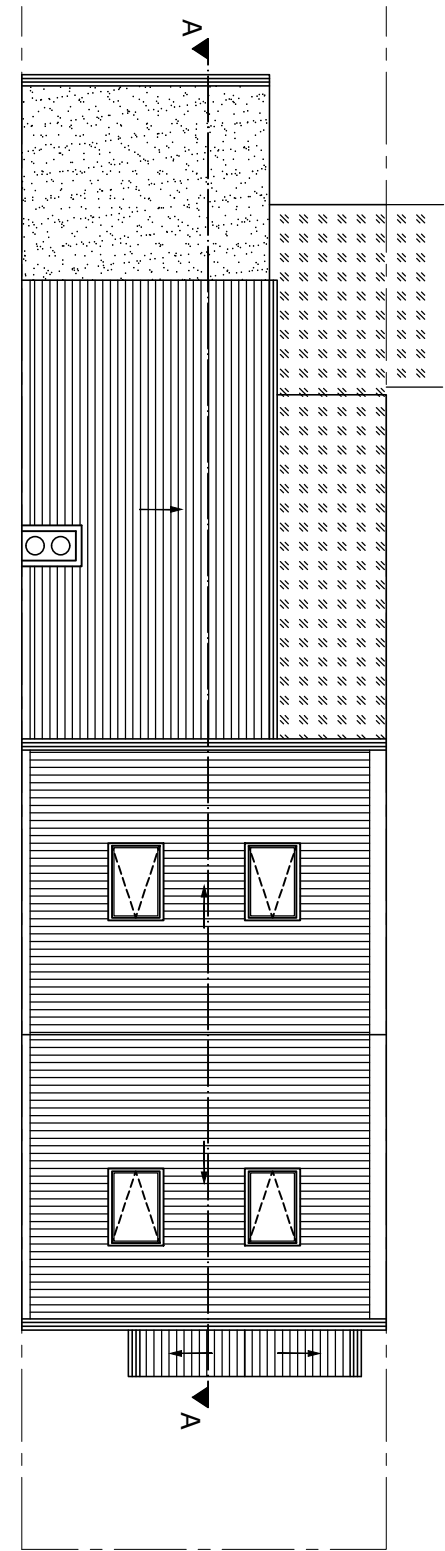


Existing Roof Plan
Scale 1:100

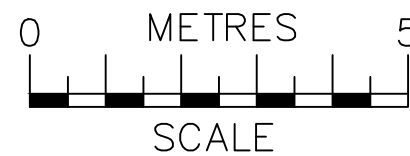


NOTES
The contractors are to check all the dimensions, levels, drain runs and general condition of the site before works commence.

All works are to be carried out in accordance with current Building Regulations, British Standards, Code of Practice and Local Authority Requirements.


Project: 74 Gladesmore Road, London N15 6TD		
Title: Existing Ground; First; Second; Loft & Roof		
Date: 07.12.23	Scale: 1:100 @ A3	
Dwg. No. GR.74.EX.101	Rev: 0	

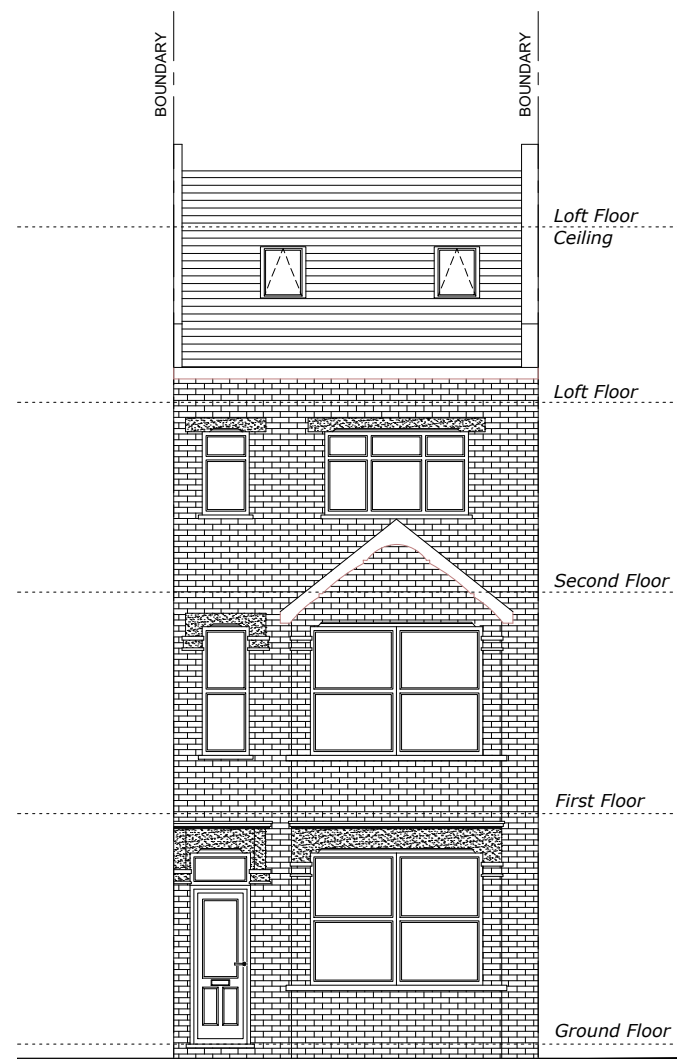

Existing Front Elevation
Scale 1:100

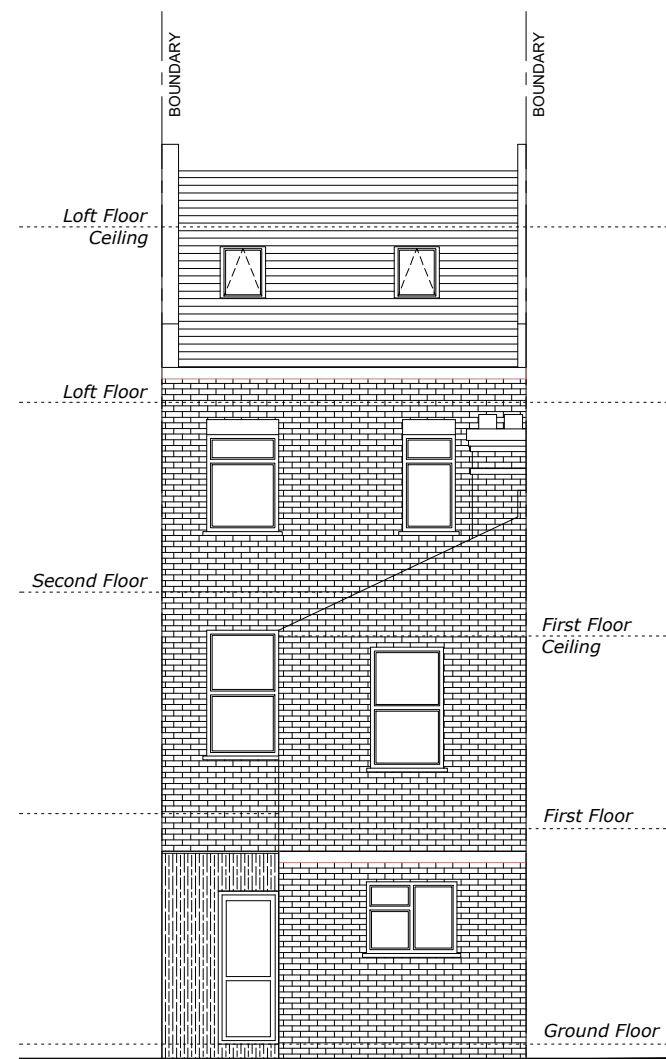

Existing Rear Elevation
Scale 1:100

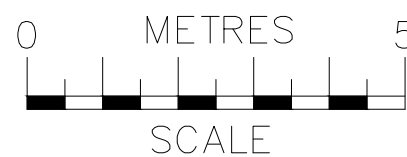


 info@ajsplanning.co.uk 020 81501820	NOTES The contractors are to check all the dimensions, levels, drain runs and general condition of the site before works commence. All works are to be carried out in accordance with current Building Regulations, British Standards, Code of Practice and Local Authority Requirements.	Project: 74 Gladesmore Road, London N15 6TD	
		Title: Existing Front & Rear Elevations	
		Date: 07.12.23	Scale: 1:100 @ A3
		Dwg. No. GR.74.EX.102	Rev: 0



Existing Side 2 Elevation
Scale 1:100

Existing Side 1 Elevation
Scale 1:100

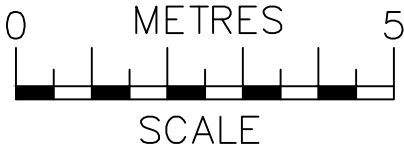

 ajs Planning info@ajsplanning.co.uk 020 81501820	NOTES The contractors are to check all the dimensions, levels, drain runs and general condition of the site before works commence. All works are to be carried out in accordance with current Building Regulations, British Standards, Code of Practice and Local Authority Requirements.	Project: 74 Gladesmore Road, London N15 6TD	
		Title: Existing <i>Side Elevations (1 & 2)</i>	
		Date: 07.12.23	Scale: 1:100 @ A3
		Dwg. No. GR.74.EX.103	Rev: 0

