

SIGNATURE PLANS LTD.




45 STAMFORD HILL, LONDON N16 5SR

07491265532

INFO@SIGNATUREPLANS.CO.UK

LEALAND ROAD

86 100

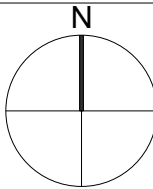 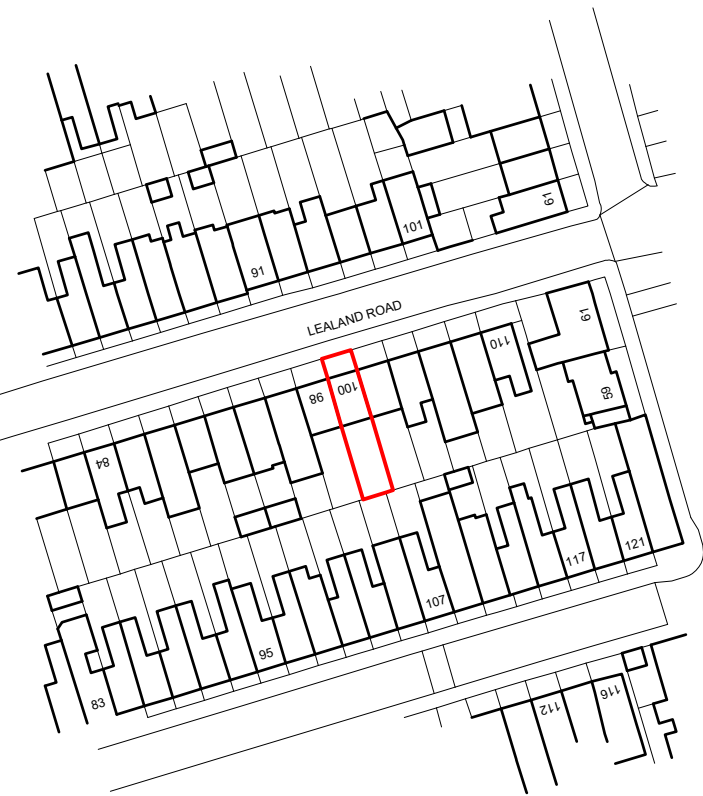

PROPERTY ADDRESS:

100, LEALAND ROAD,  
LONDON, N15 6JT

PROJECT TITLE:

PROPOSED GROUND FLOOR  
EXTENSION

SHEET TITLE:

LOCATION AND SITE PLAN

DATE: 23 February 2024

REVISION: RV00

SCALE: 1:200/1:1250 @A3



PAGE NO: 01 OF 03

SIGNATURE PLANS LTD.



45 STAMFORD HILL, LONDON N16 5SR

07491265532


INFO@SIGNATUREPLANS.CO.UK

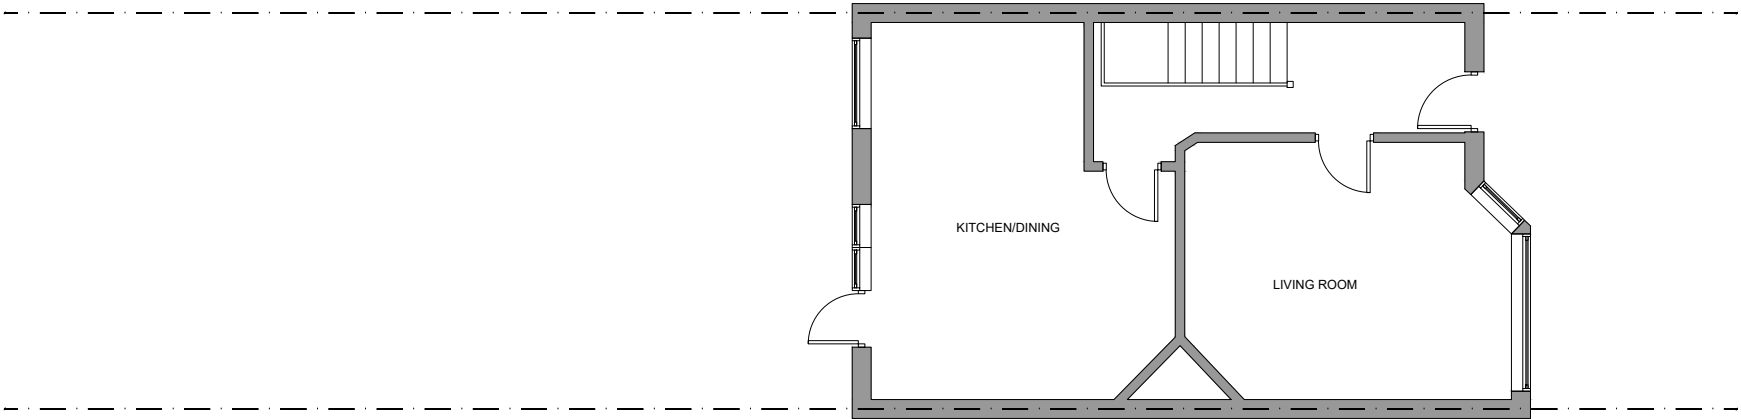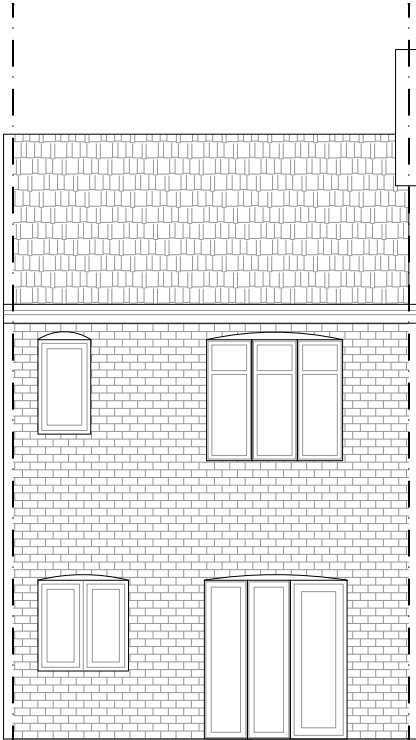

EXISTING

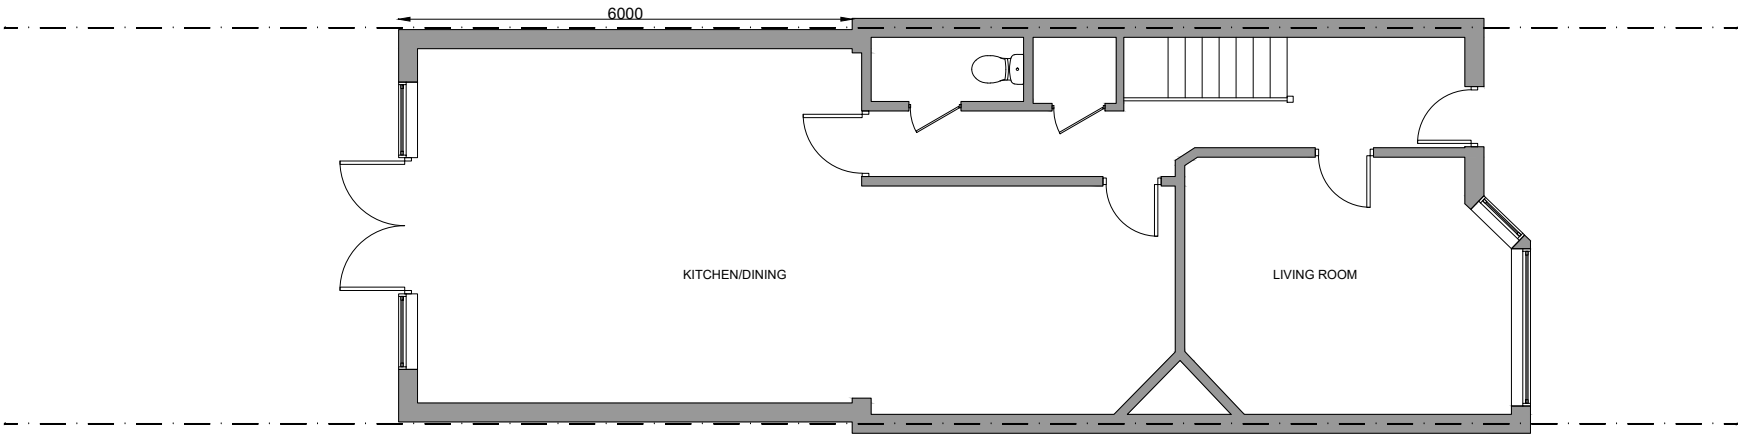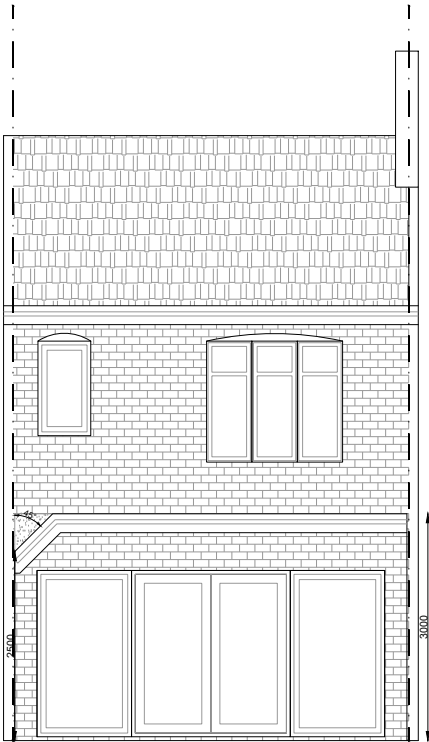

PROPOSED

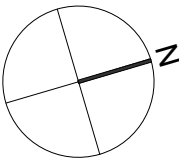

PROPERTY ADDRESS:

100, LEALAND ROAD,  
LONDON, N15 6JT

PROJECT TITLE:

PROPOSED GROUND FLOOR  
EXTENSION

SHEET TITLE:

EXISTING AND PROPOSED PLANS

DATE: 23 February 2024

REVISION: RV00

SCALE: 1:100 @A3


PAGE NO: 02 OF 03

SIGNATURE PLANS LTD.


45 STAMFORD HILL, LONDON N16 5SR

07491265532


INFO@SIGNATUREPLANS.CO.UK

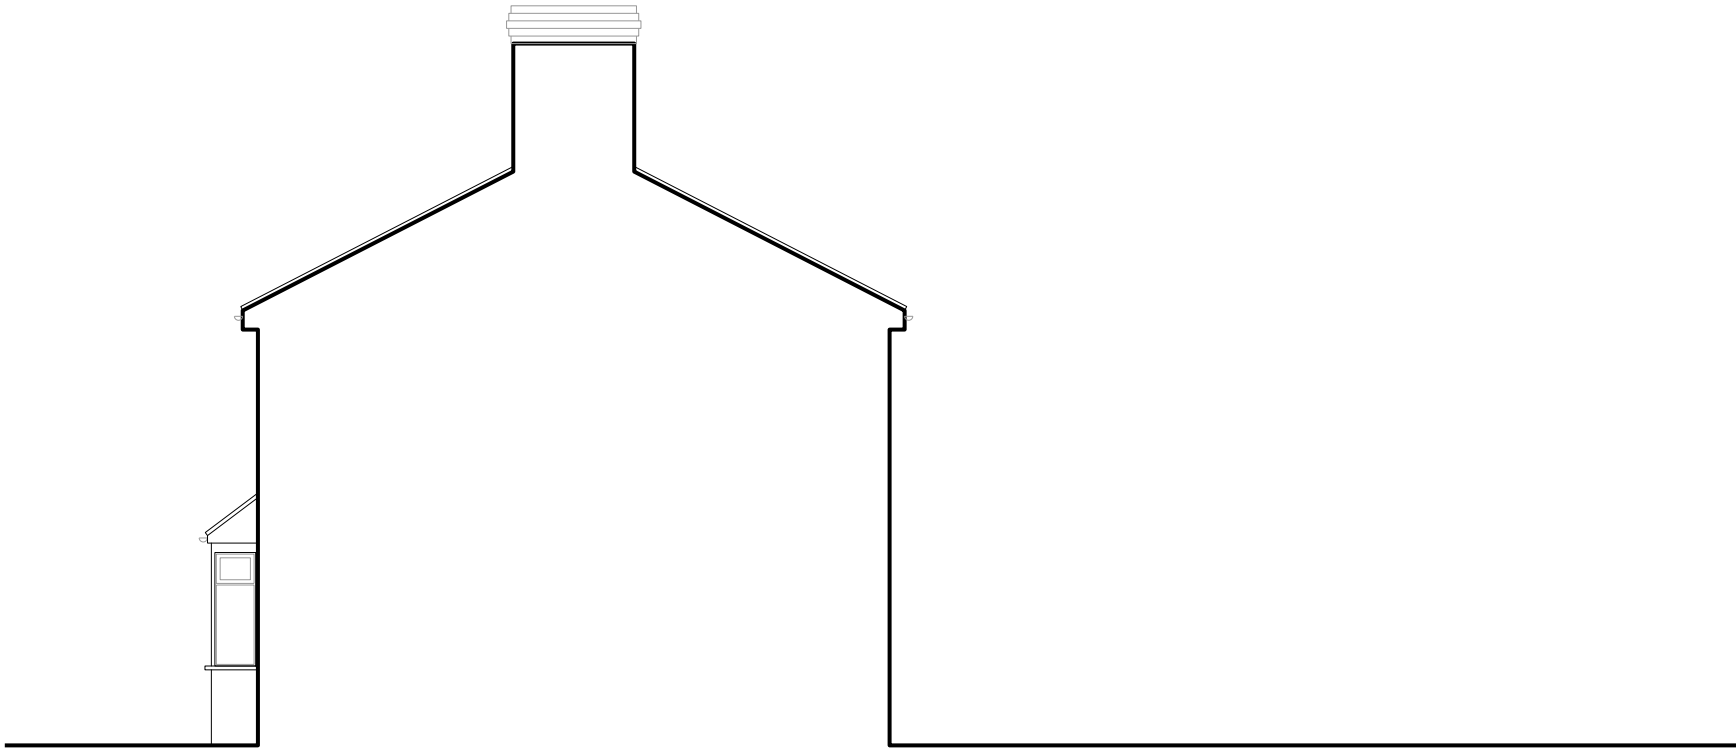

EXISTING SIDE EXTENSION

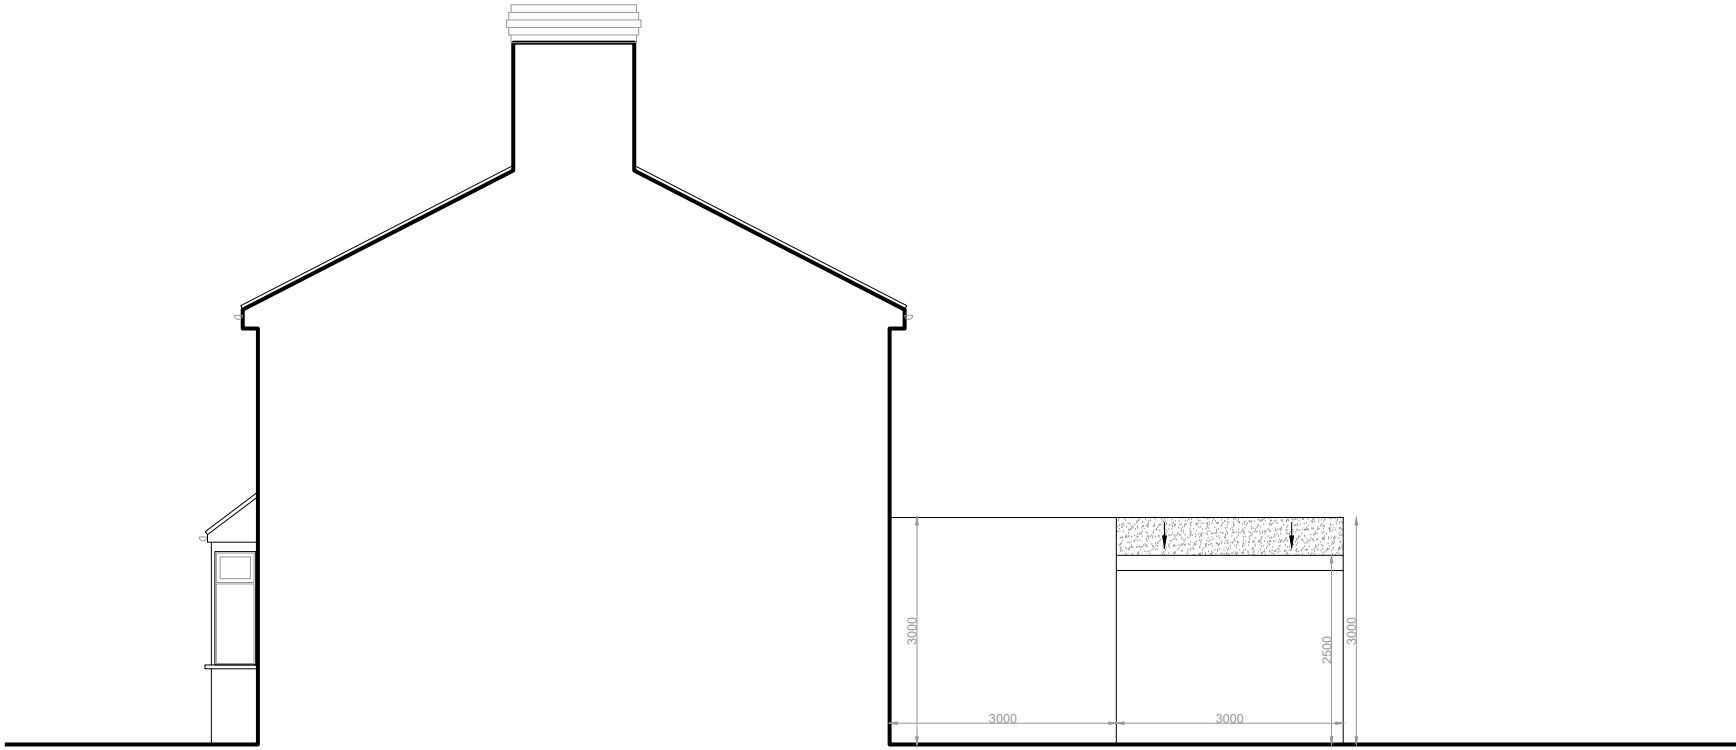

PROPOSED SIDE EXTENSION

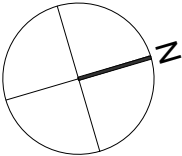

PROPERTY ADDRESS:

100, LEALAND ROAD,  
LONDON, N15 6JT

PROJECT TITLE:

PROPOSED GROUND FLOOR  
EXTENSION

SHEET TITLE:

EXISTING AND PROPOSED PLANS

DATE: 23 February 2024

REVISION: RV00

SCALE: 1:100 @A3

PAGE NO: 03 OF 03