




1 PROPOSED GROUND FLOOR PLAN
1 : 50 @ A1, 1 : 100 @ A3

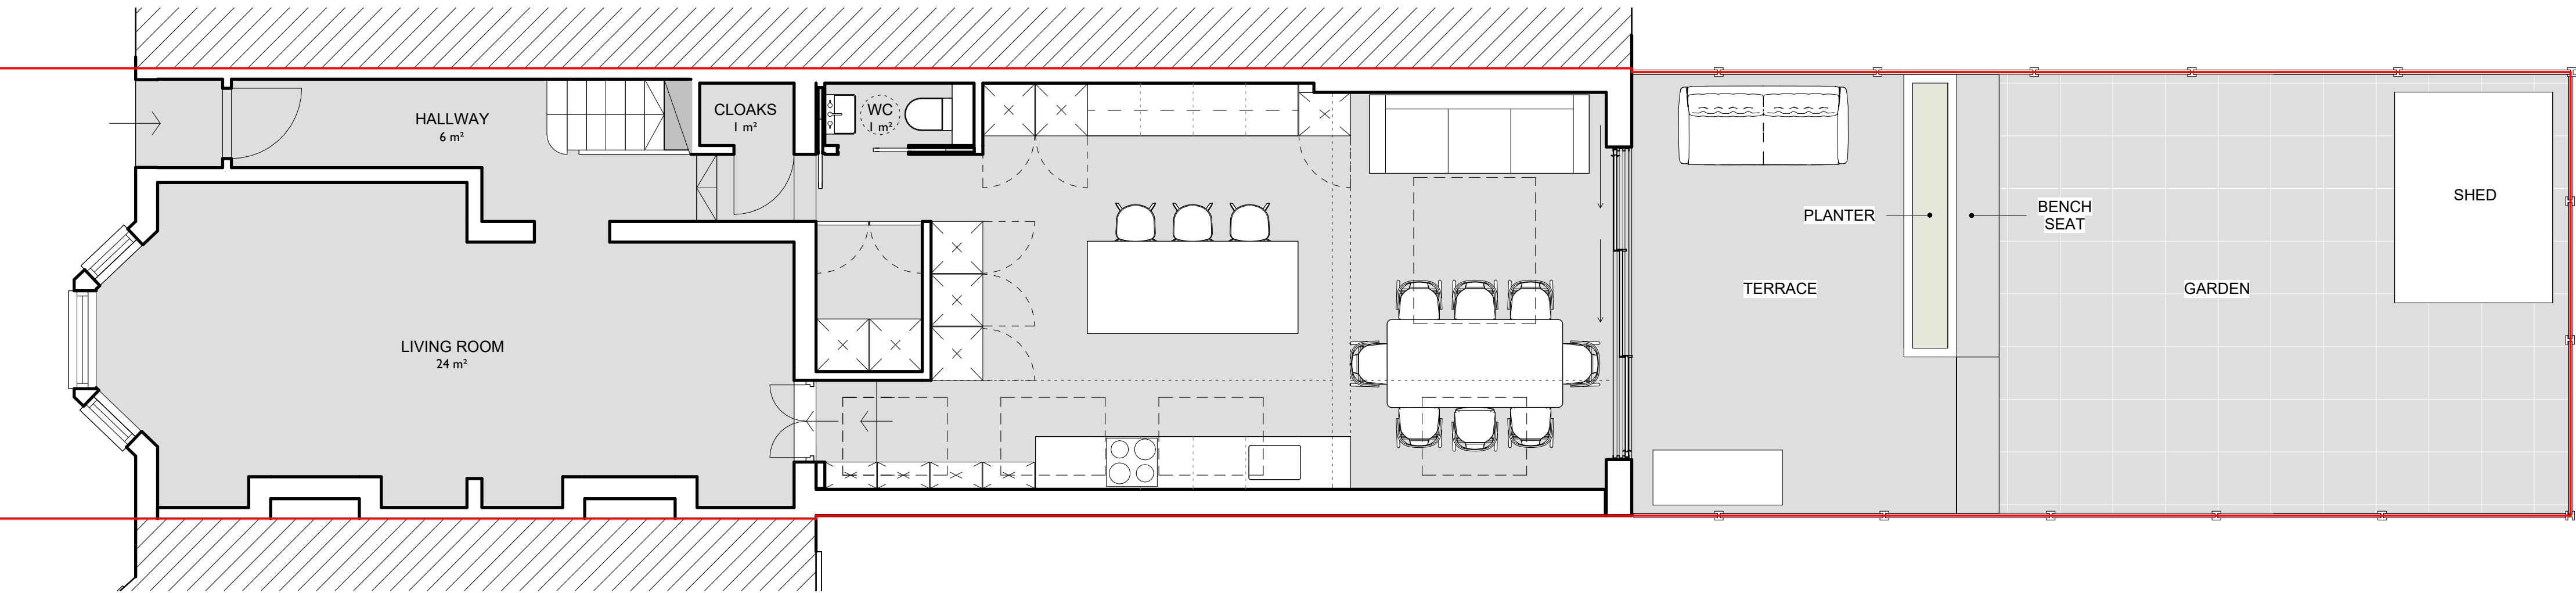

2 PROPOSED FIRST FLOOR PLAN
1 : 50 @ A1, 1 : 100 @ A3

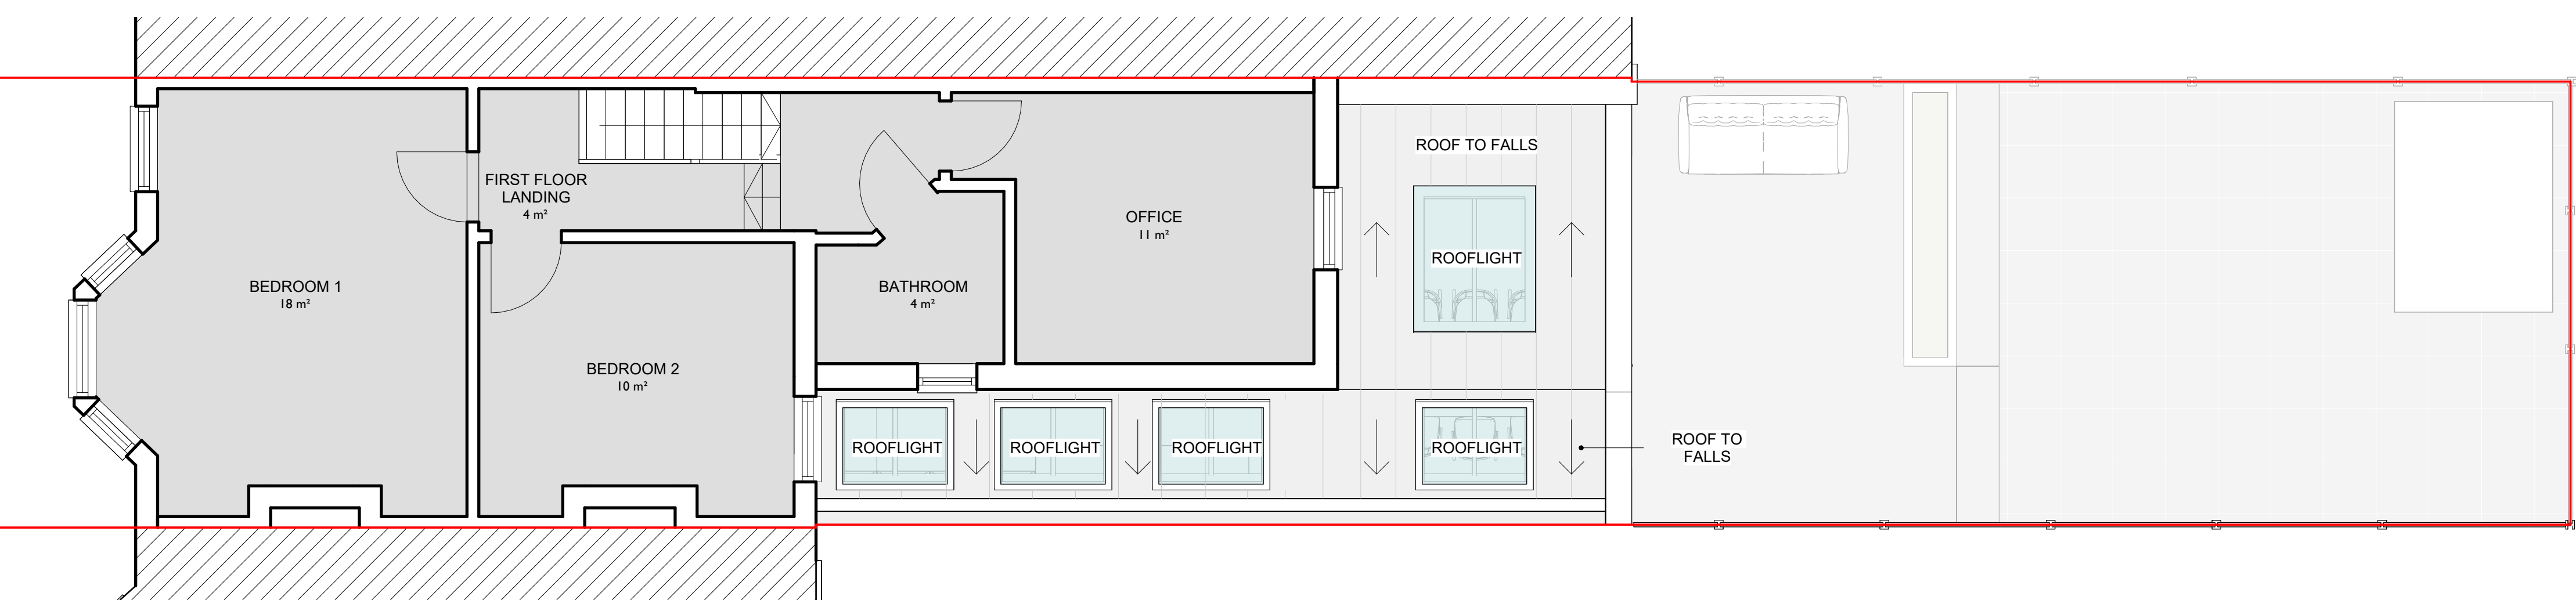

3 PROPOSED ROOF PLAN
1 : 50 @ A1, 1 : 100 @ A3

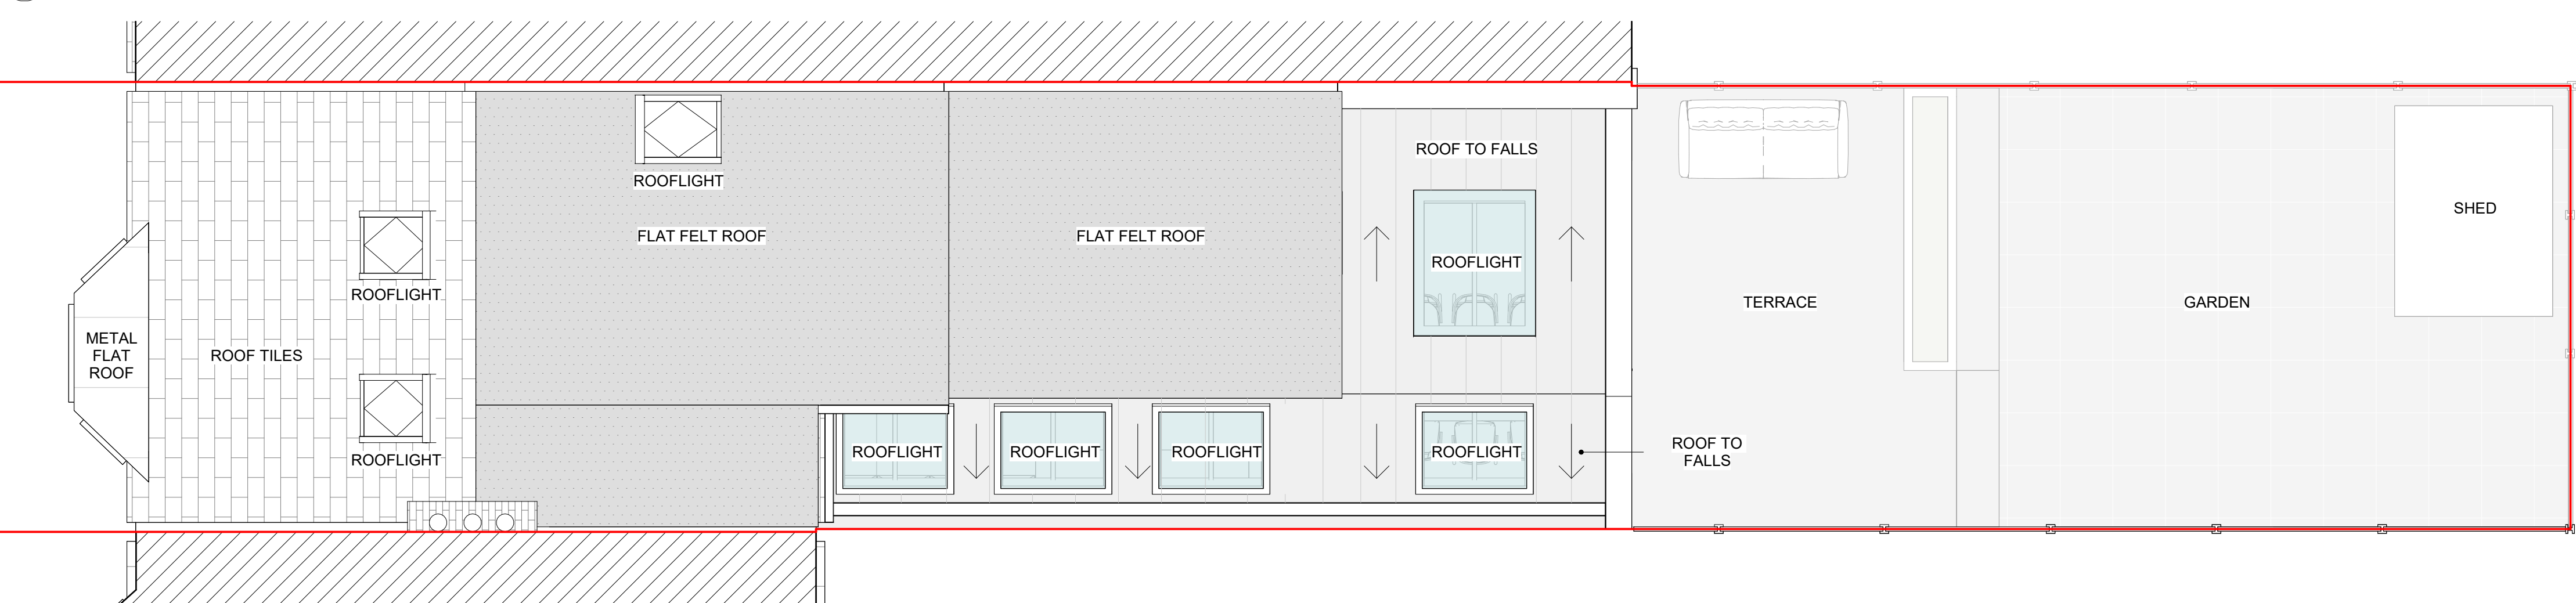


LINEWORKS

A 724 Holloway Rd, Archway, London N19 3JD
T 07973 629 252
W www.lineworksarchitects.co.uk

Drawings Notes:

This drawing is intended for the purpose indicated in the status box only. Scale from this drawing for planning purposes only. All site dimensions shown should be checked on site and discrepancies verified with the architect. This drawing must be read in conjunction with the relevant details and specifications shown.

SCALE BAR

 

Rev	Date	Note	CHKD
P1	23.02.24	FOR PLANNING	RH

Drawing Status:

FOR PLANNING

Drawing Title:

PROPOSED PLANS

Client:

MR DANIEL WOODS

Drawing Reference:

1523 GA 100 P1

Project No. Drawing Number Revision

Scale @A1: 1 : 50 Drawn By: AK Checked By: RH 23.02.24

Project Title:

72 FALKLAND ROAD