
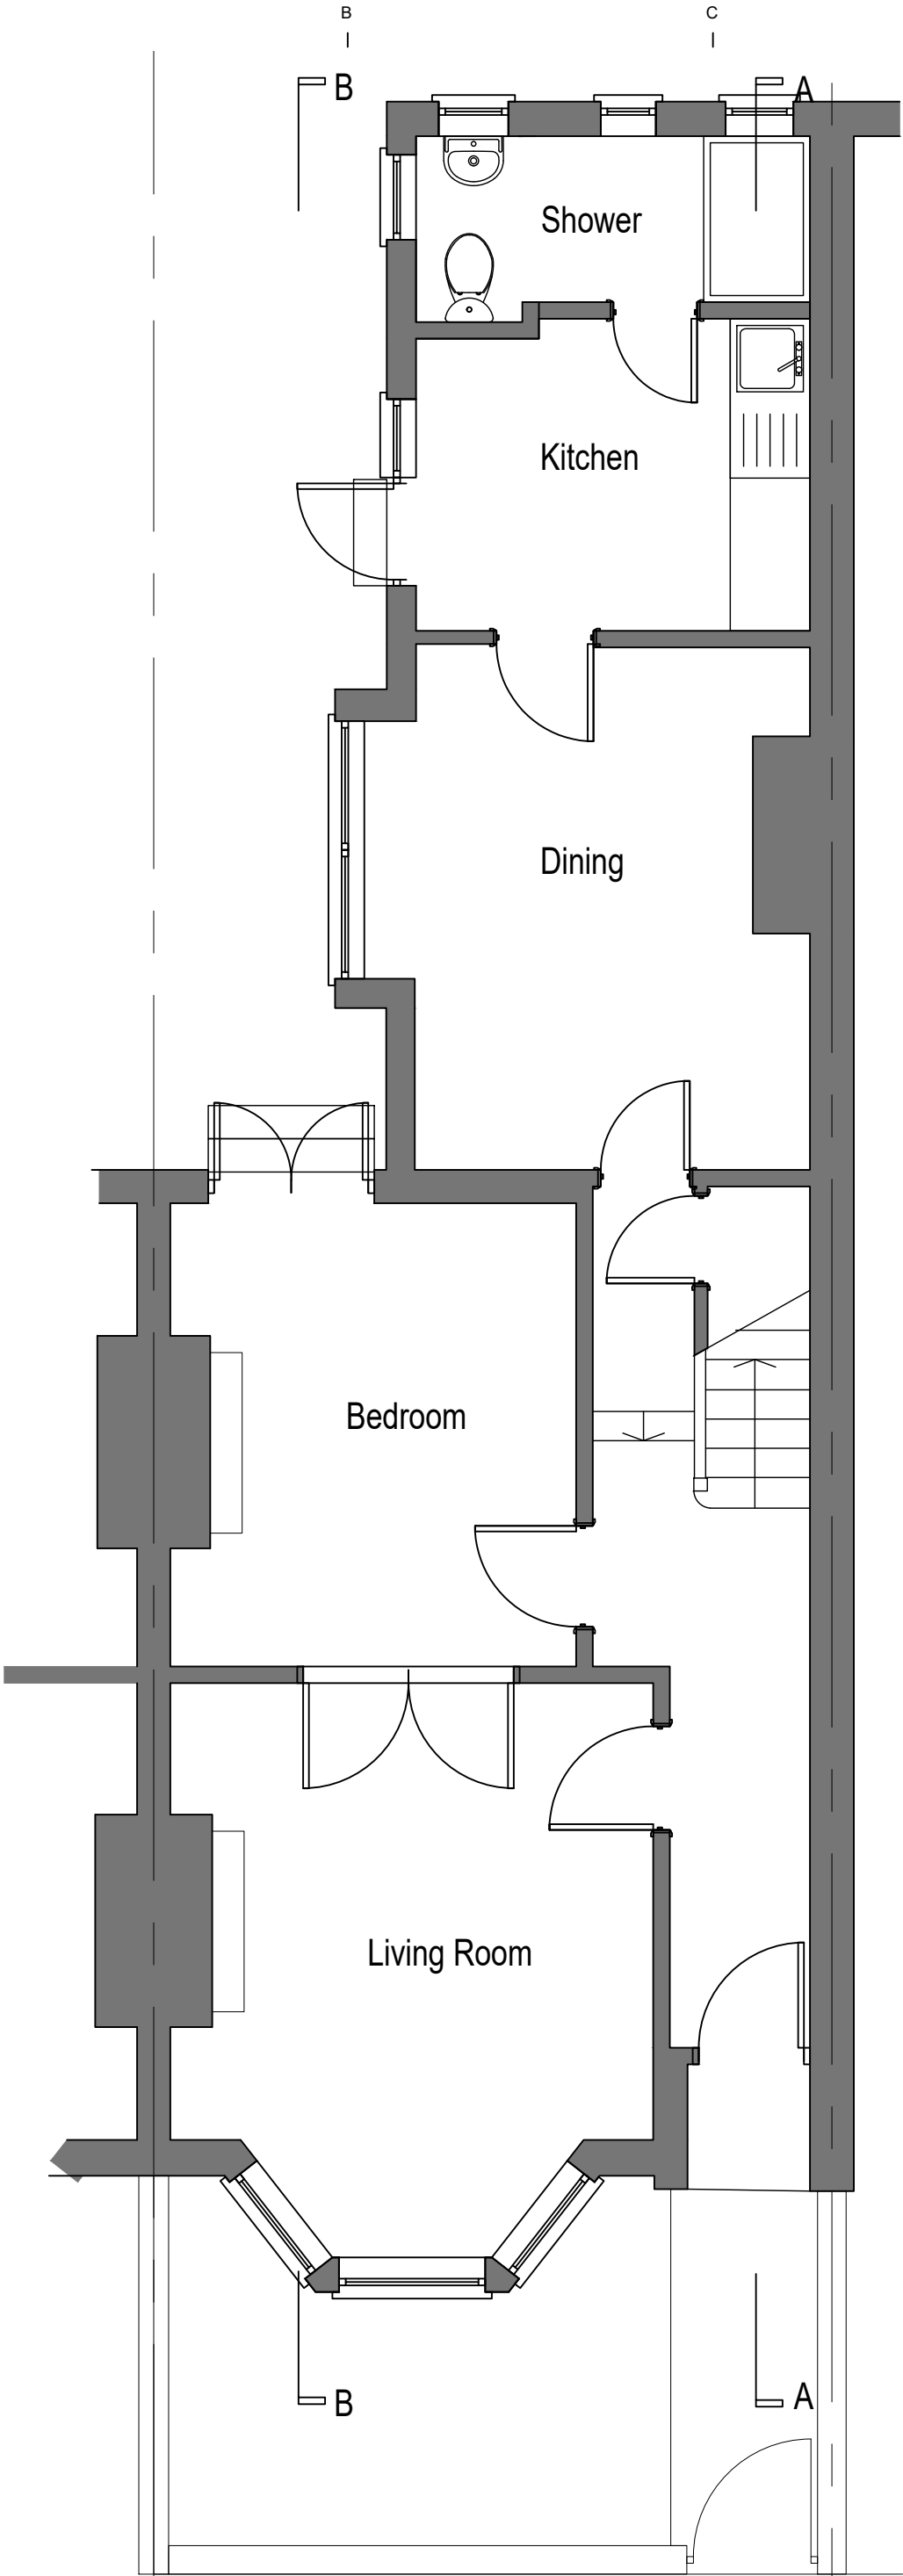


 


Drawing Title			
Existing Ground Floor Plan			
Rev.	Date	Description	Rev. By. Ctd. By.
Address			
119 Warham Road, London, N4 1AS			
Client			
Andreas Charalambous			
Project Number	24/0315	Drawing Number	
Scale	1:50 (A3)	Sheet No.	Rev.
Date	15/10/24	24-315-01	
Revised			
Status			
Planning			

A
|

B
|


C
|

D
|

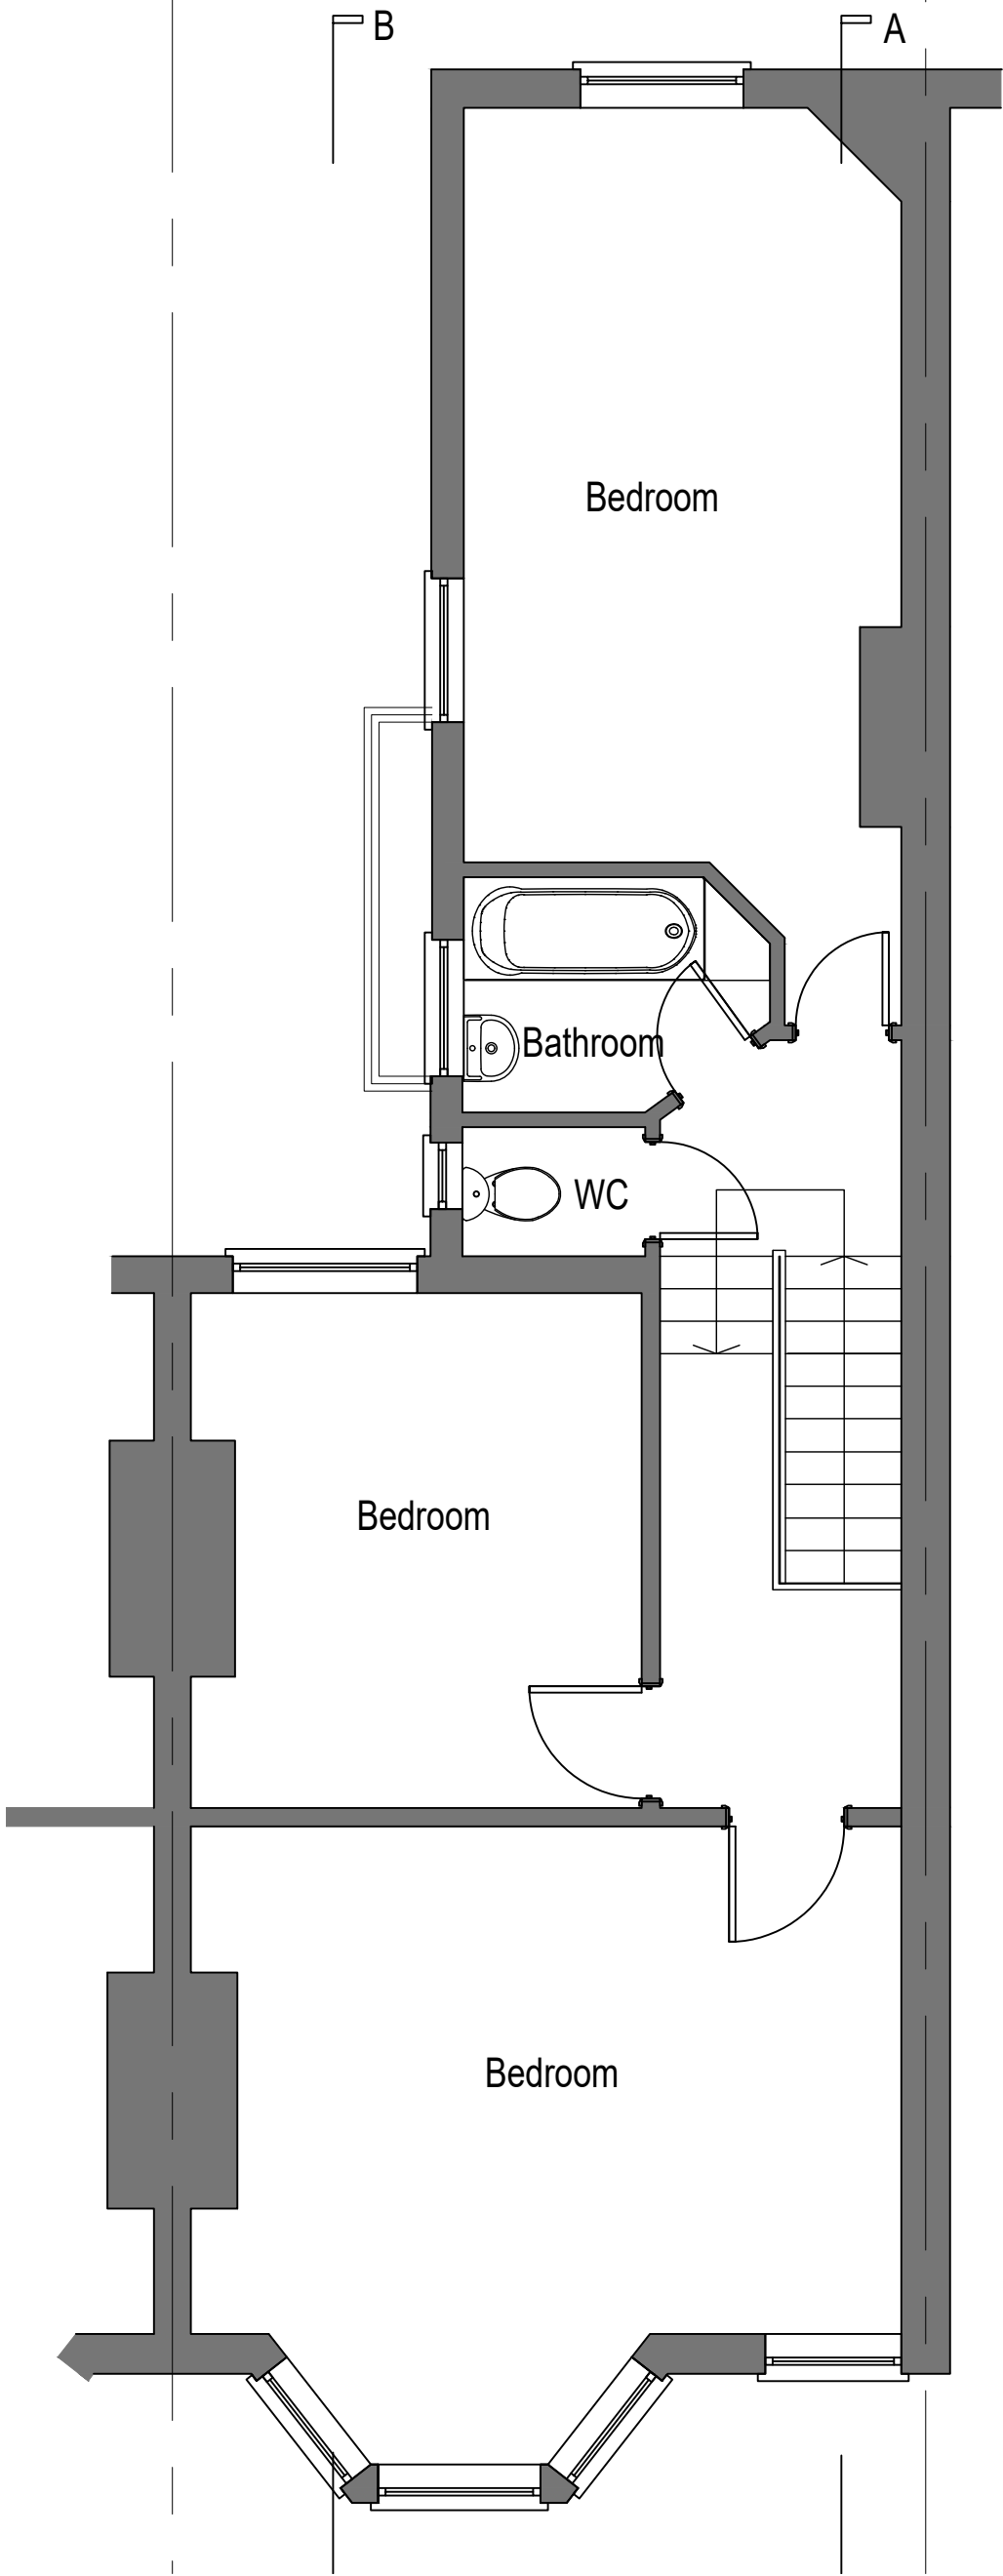


7A EXISTING FIRST FLOOR PLAN



SCALE 1:50

 

Drawing Title			
Existing First Floor Plan			
Rev	Date	Description	Rev By: Ctd By
Address			
119 Warham Road, London, N4 1AS			
Client			
Andreas Charalambous			
Project Number	24/0315	Drawing Number	
Scale	1:50 (A3)	Sheet No.	Rev
Date	15/02/24	24-315-02	
Revised			
Status			
Planning			

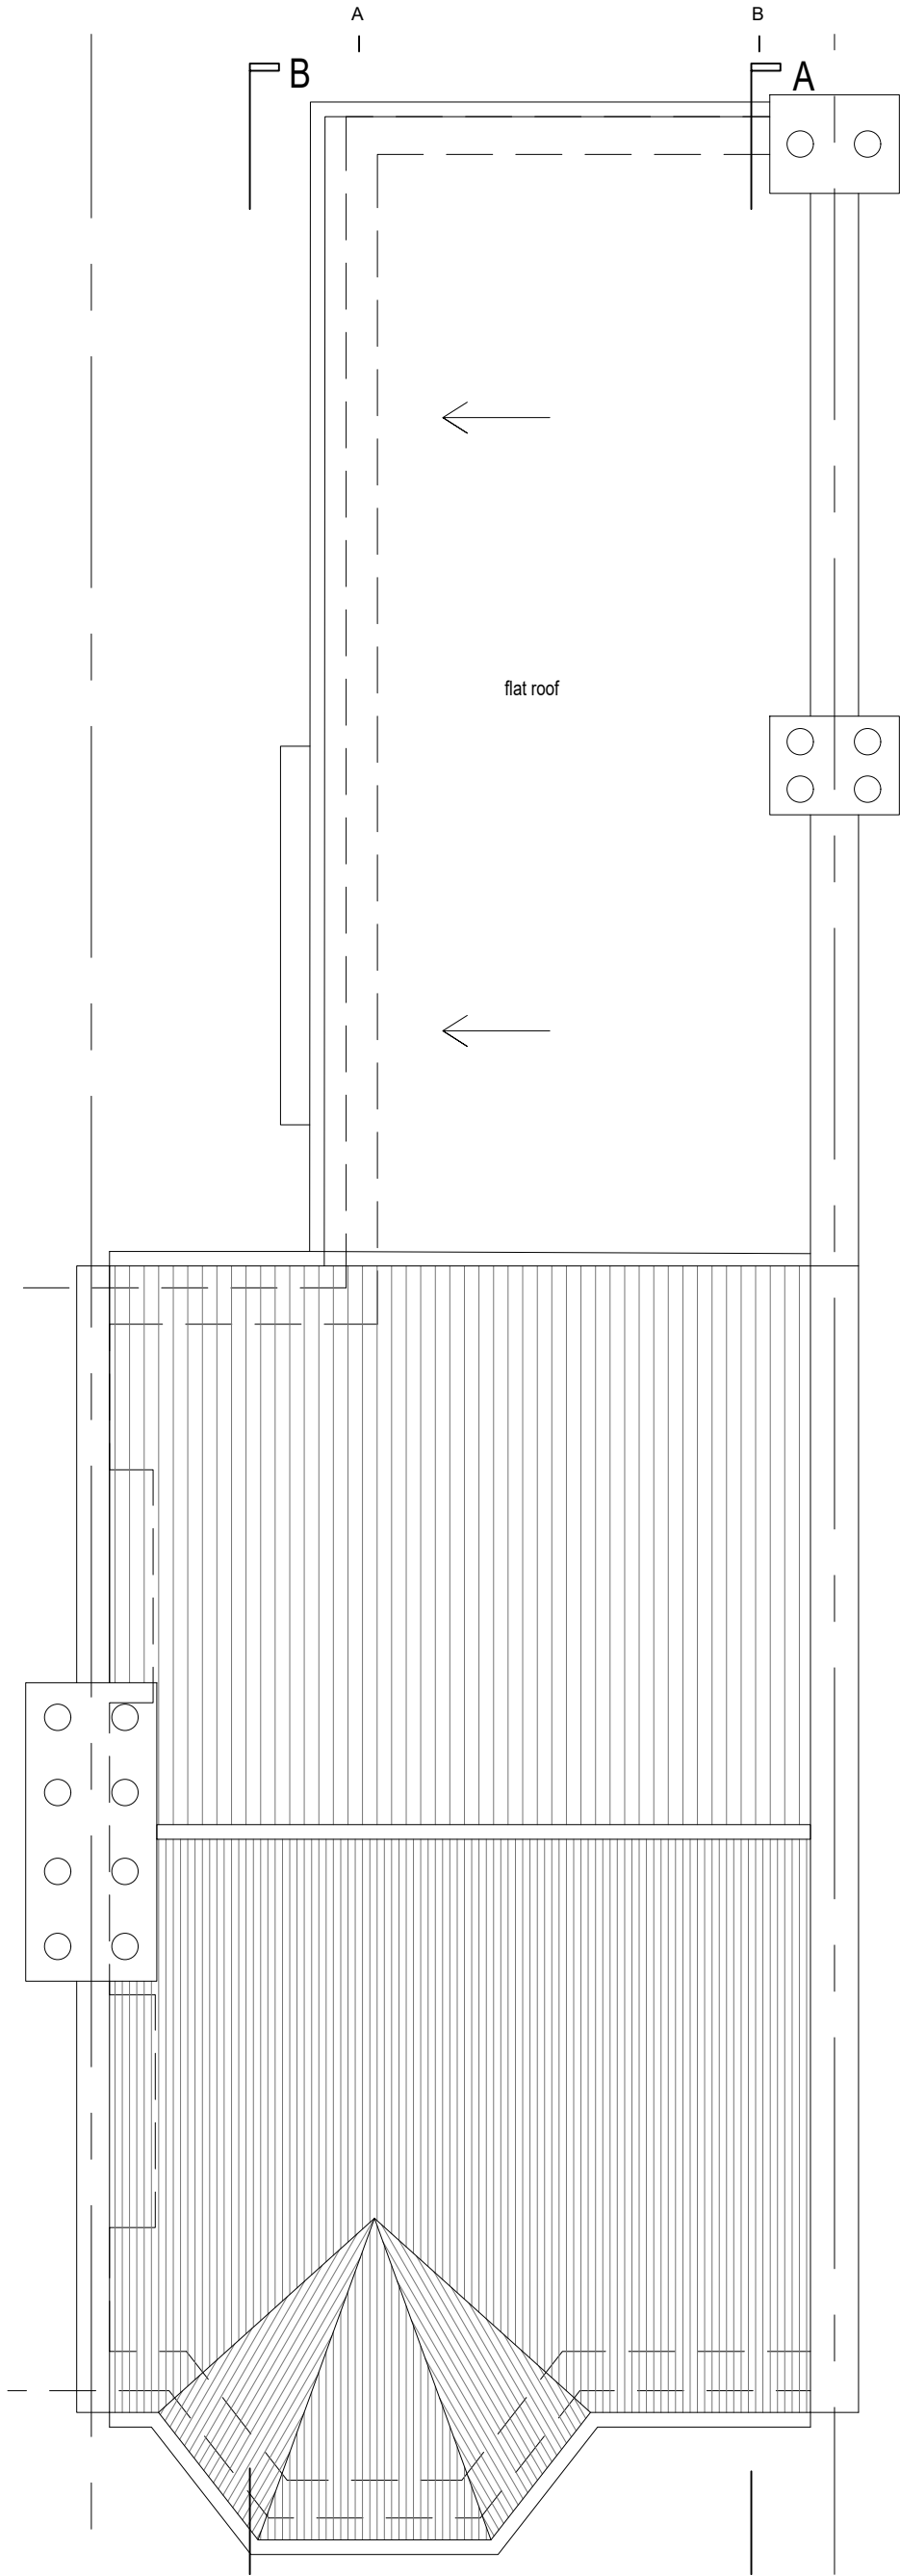


7A EXISTING ROOF PLAN
SCALE 1:50

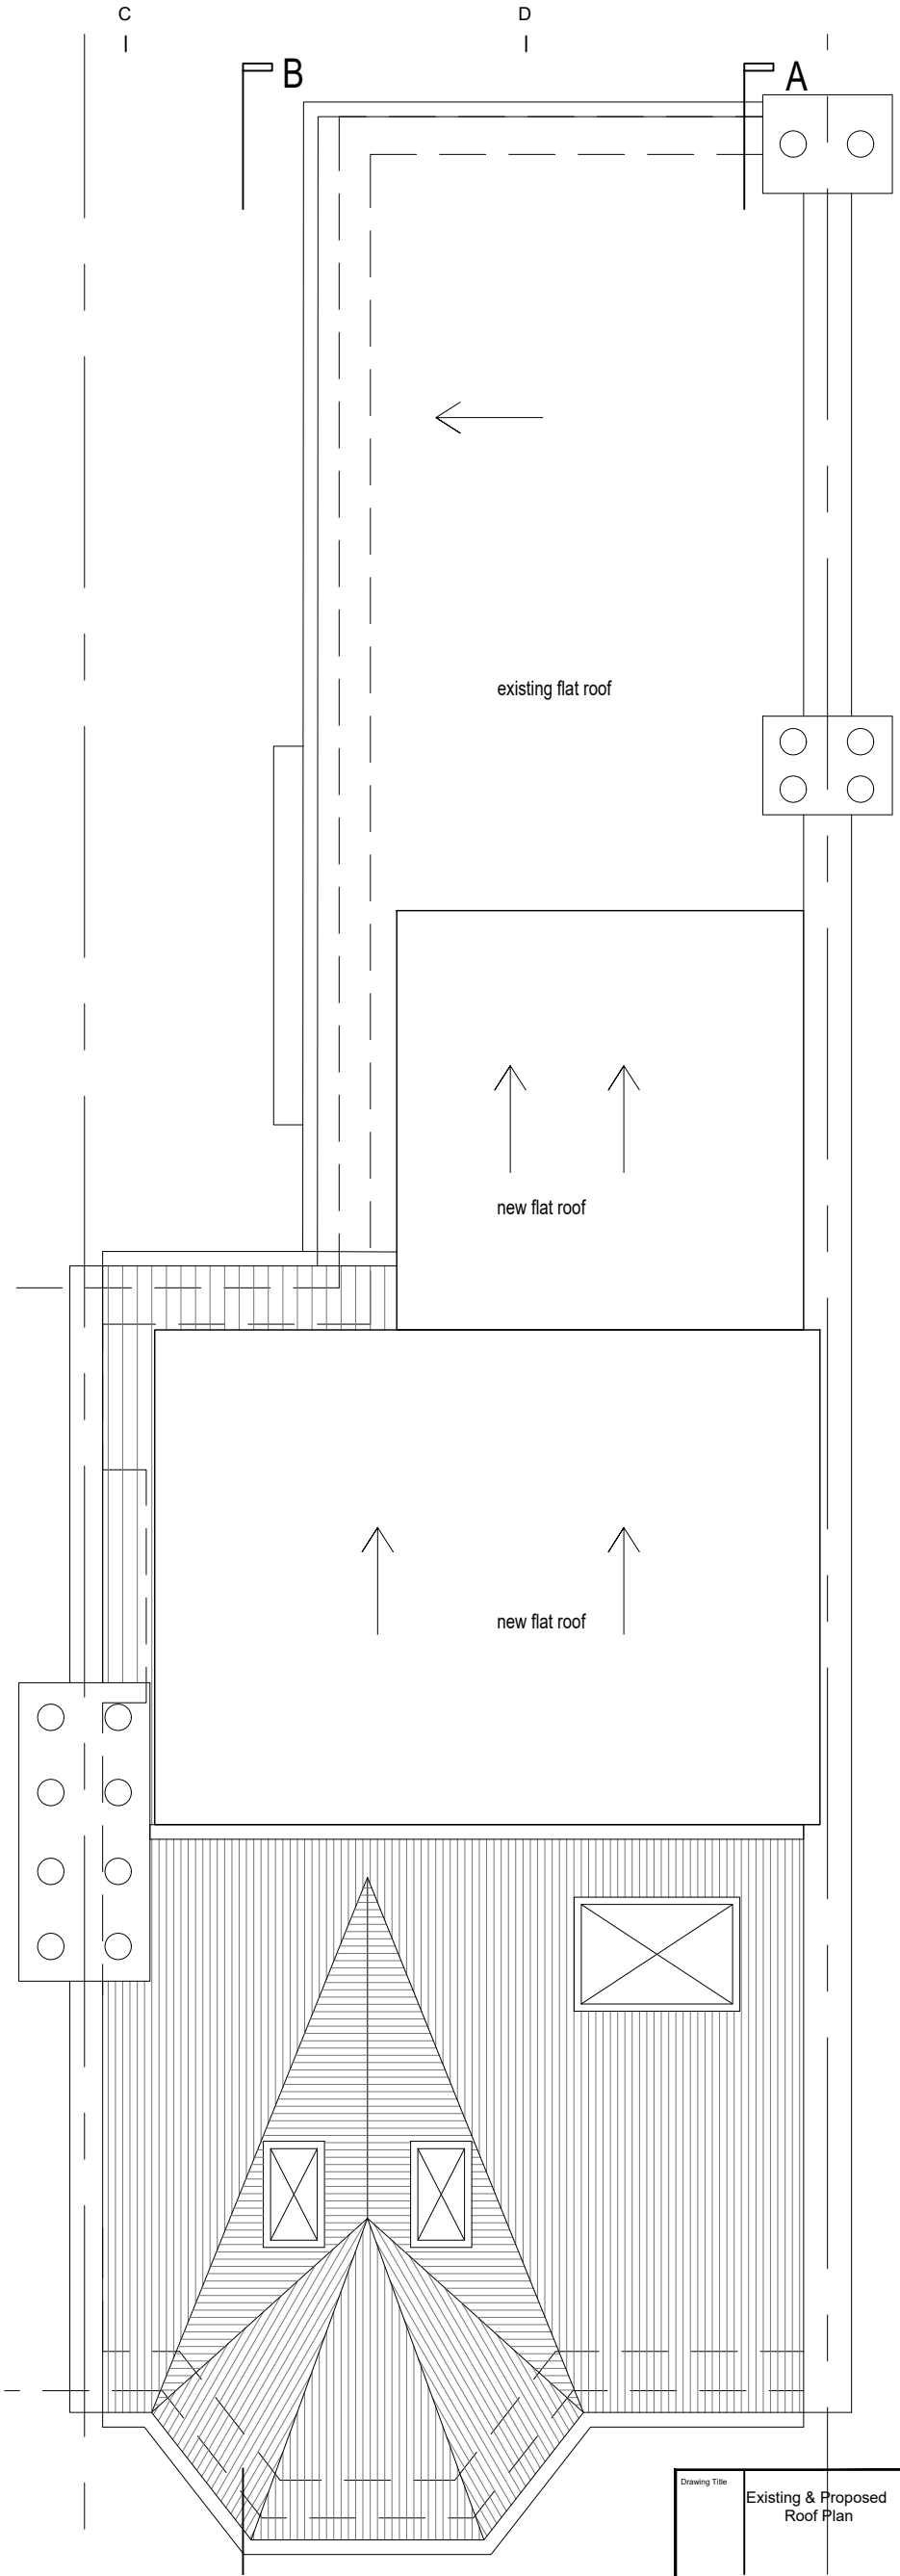 


7C PROPOSED ROOF PLAN
SCALE 1:50

Drawing Title		Existing & Proposed Roof Plan	
Rev	Date	Description	Rev By / Ctd By
Address			
119 Warham Road, London, N4 1AS			
Client			
Andreas Charalambous			
Project Number		Drawing Number	
24/0315			
Scale: 1:50 (A3)		Sheet No.	Rev.
Date: 15/02/24		24-315-03	
Revised			
Status		Planning	

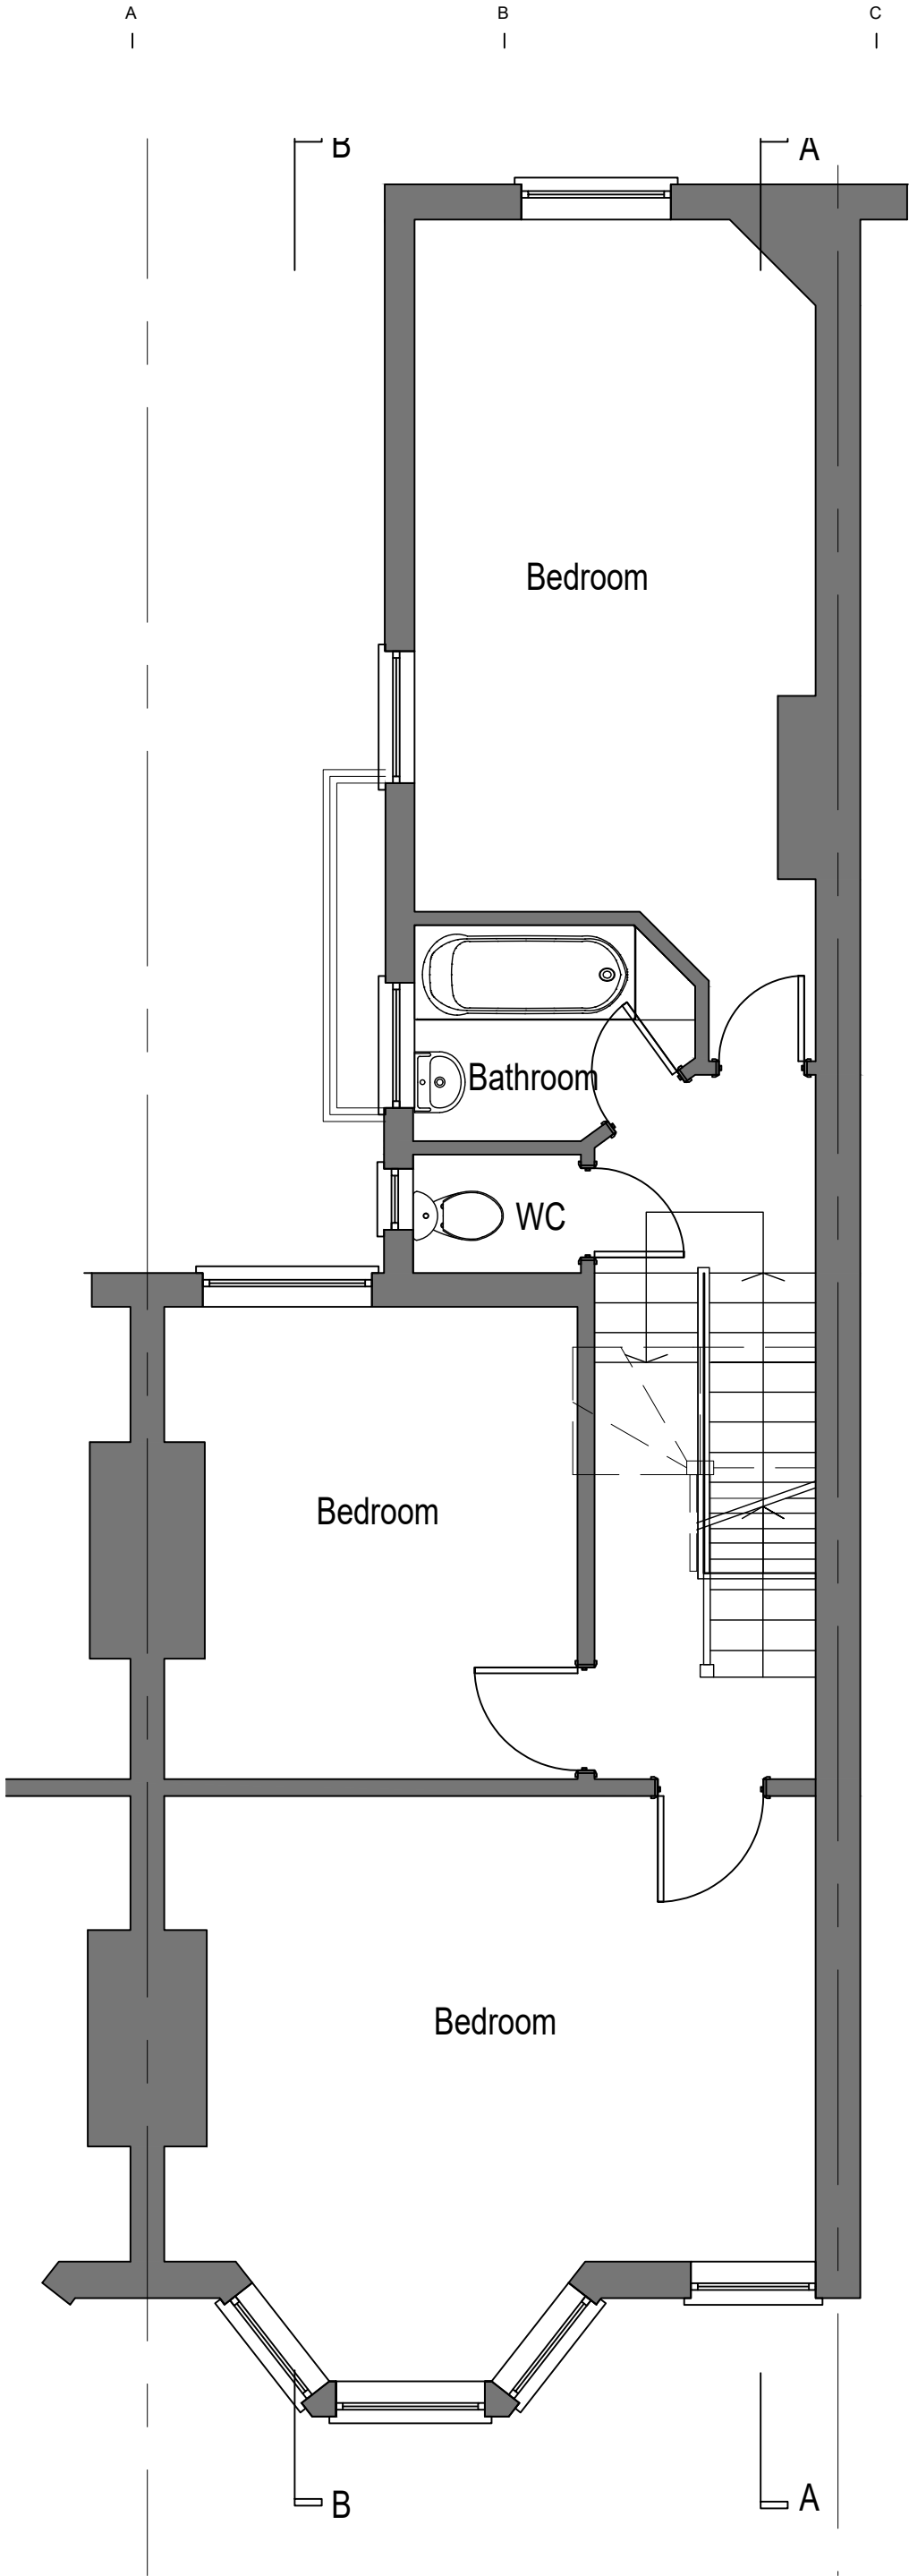

7A PROPOSED FIRST FLOOR PLAN

SCALE 1:50

 

Drawing Title			
Proposed First Floor Plan			
Rev	Date	Description	Rev By: Ctd By
Address			
119 Warham Road, London, N4 1AS			
Client			
Andreas Charalambous			
Project Number	24/0315	Drawing Number	
Scale	1:50 (A3)	Sheet No.	Rev
Date	15/02/24	24-315-04	
Revised			
Status			
Planning			

1 —
2 —
3 —
4 —
5 —
6 —
7 —


A
|

B
|

C
|


D
|

LEGEND	
	Existing Wall
	New Wall

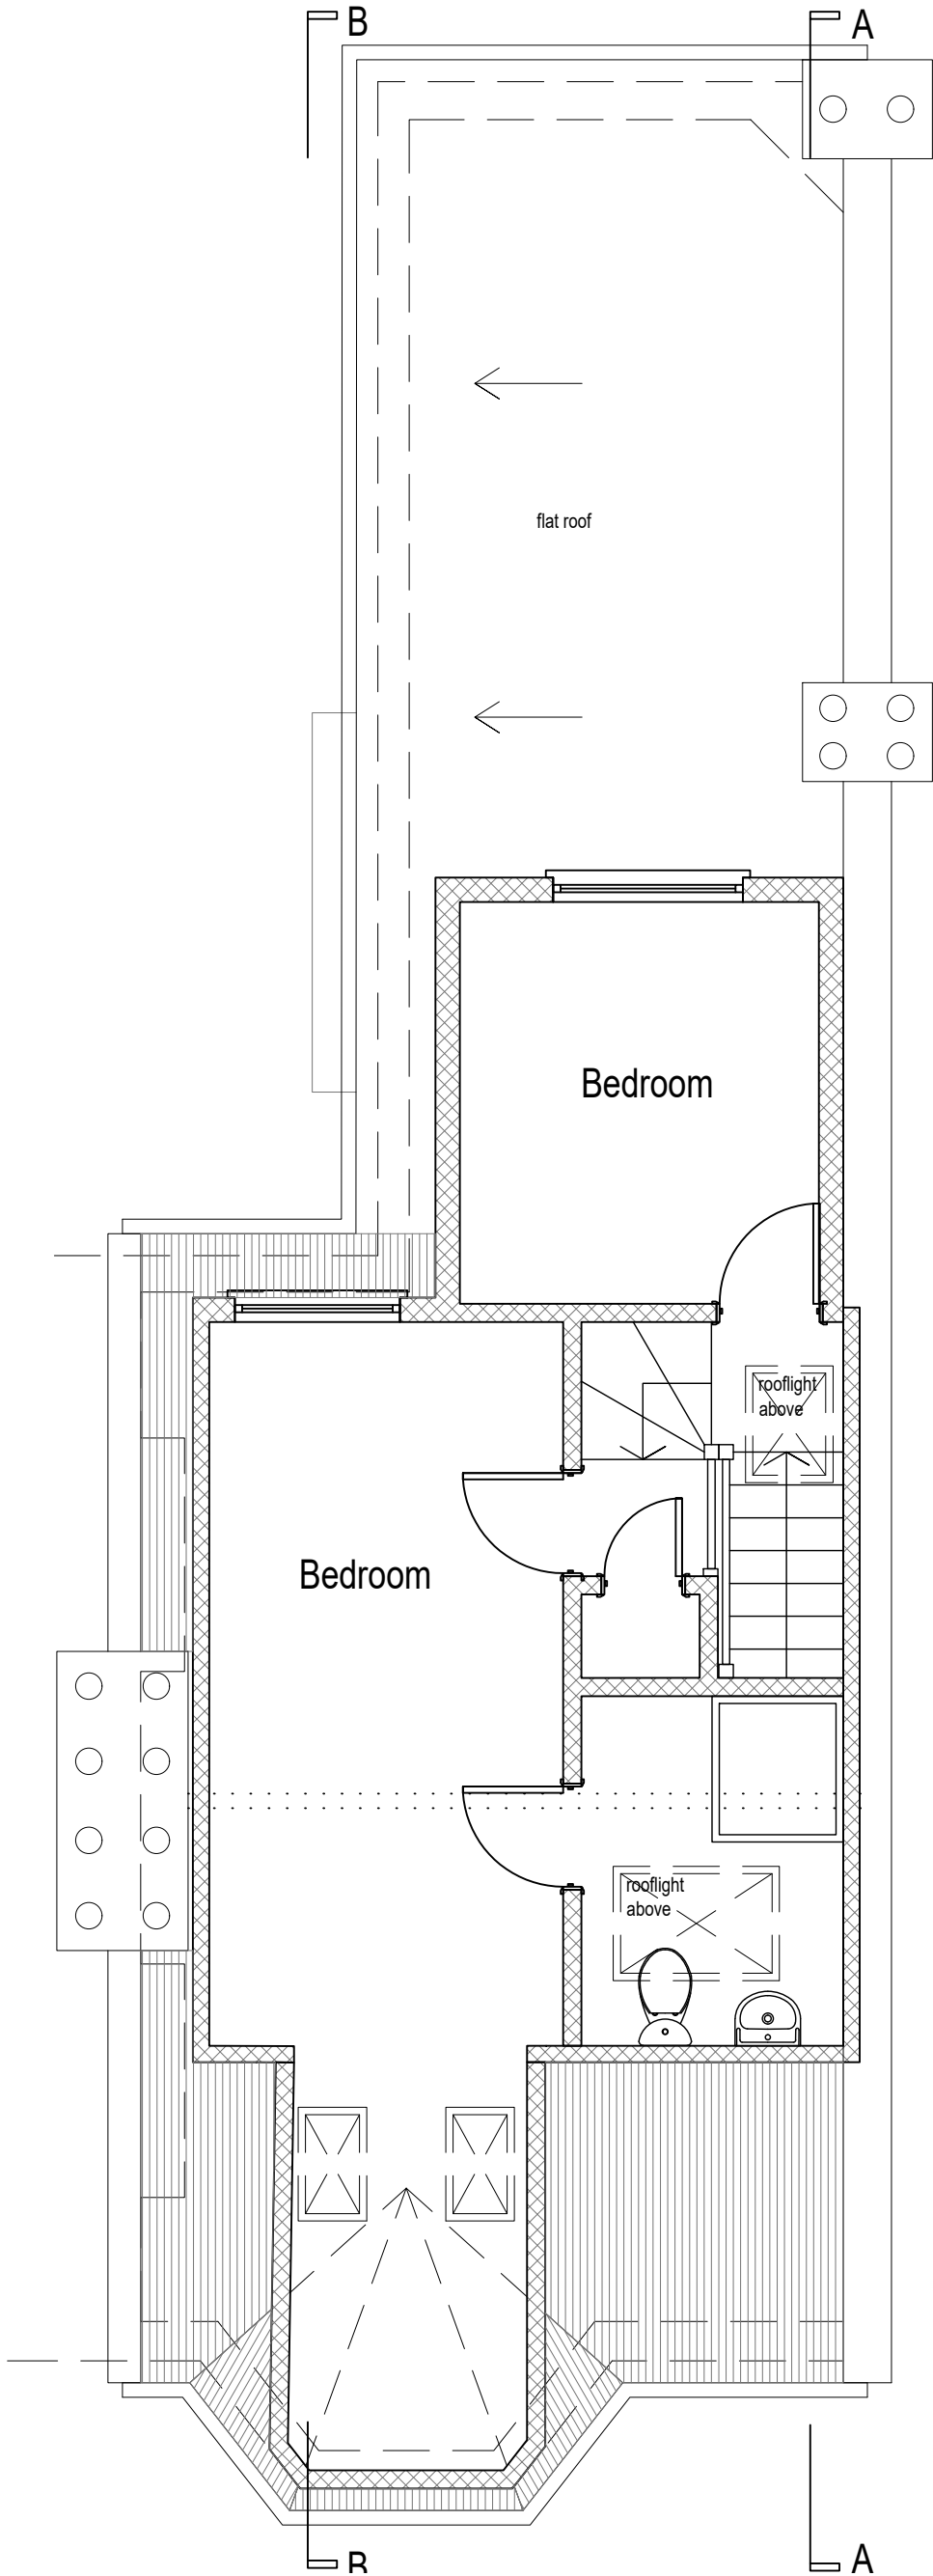

7A PROPOSED LOFT PLAN (Option 2)

SCALE 1:50

 


Drawing Title			
Proposed Loft Plan			
Rev	Date	Description	Rev By / Ctd By
Address			
119 Warham Road, London, N4 1AS			
Client			
Andreas Charalambous			
Project Number	24/0315	Drawing Number	
Scale	1:50 (A3)	Sheet No.	Rev.
Date	15/02/24	24-315-05	
Revised			
Status	Planning		



6A EXISTING FRONT ELEVATION


SCALE 1:50

Drawing Title		Existing Front Elevation	
Rev	Date	Description	Rev By Chk By
Address			
119 Warham Road, London, N4 1AS			
Client			
Andreas Charalambous			
Project Number		Drawing Number	
24/0315		Sheet No.	
Scale 1:50 (A3)		Rev.	
Date 15/02/24		24-315-06	
Revised			
Status			
Planning			

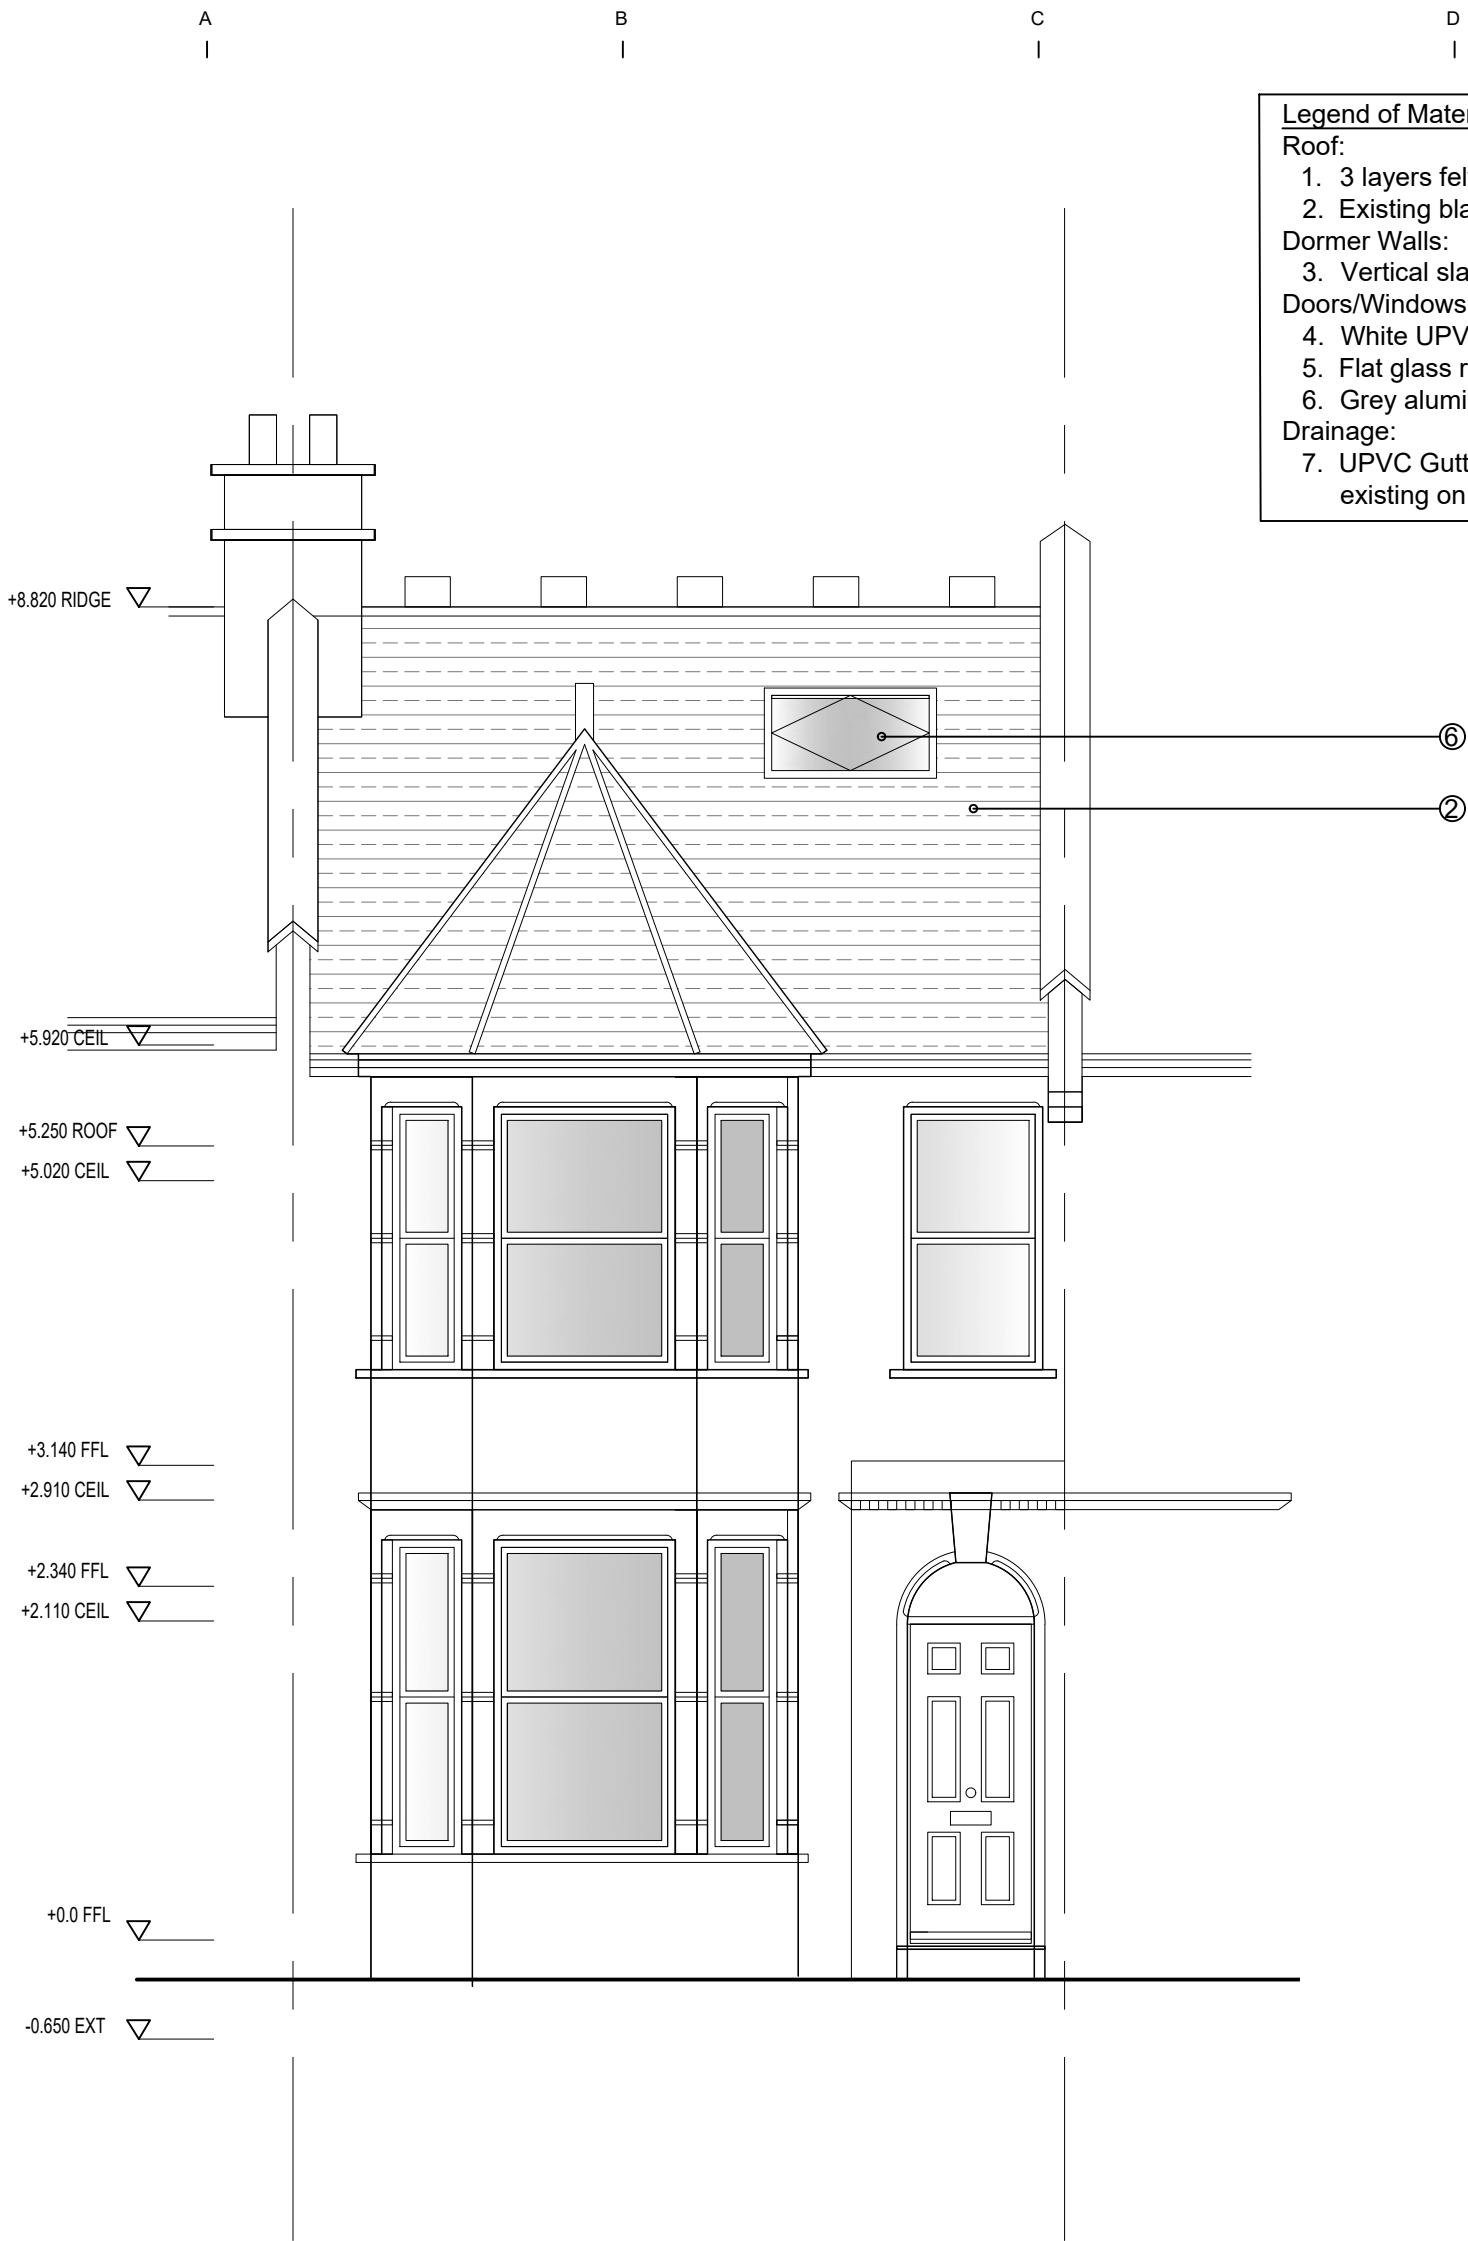


6A PROPOSED FRONT ELEVATION

SCALE 1:50

 


Drawing Title		
Proposed Front Elevation		
Rev	Date	Description
Address		
119 Warham Road, London, N4 1AS		
Client		
Andreas Charalambous		
Project Number	24/0315	Drawing Number
Scale	1:50 (A3)	Sheet No.
Date	15/02/24	24-315-07
Revised		
Status	Planning	

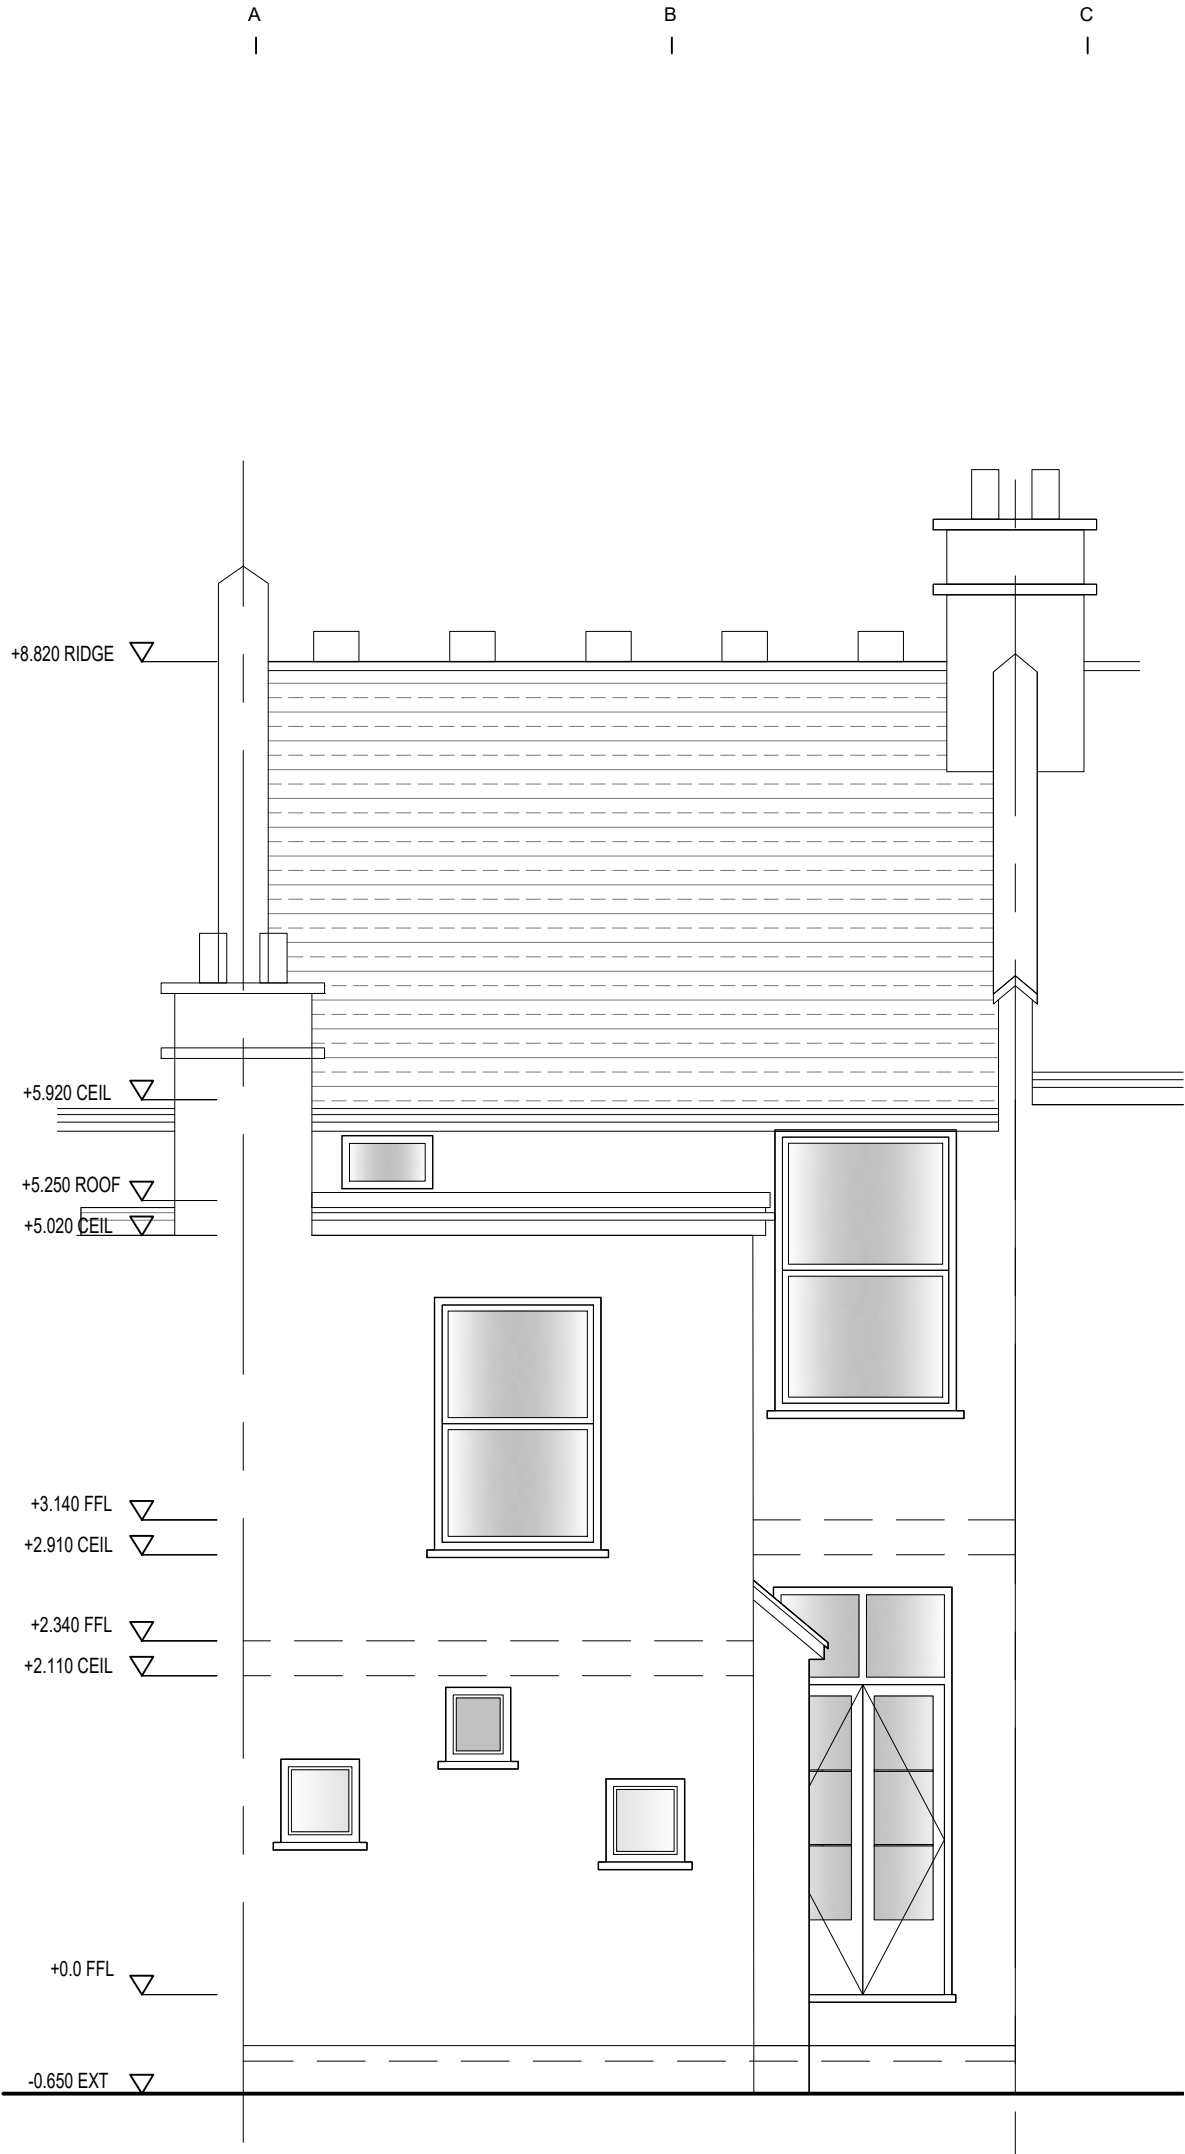


6A EXISTING REAR ELEVATION

SCALE 1:50

 


Drawing Title		Existing Rear Elevation	
Rev	Date	Description	Rev By / Chk By
Address			
119 Warham Road, London, N4 1AS			
Client			
Andreas Charalambous			
Project Number	24/0315	Drawing Number	
Scale	1:50 (A3)	Sheet No.	Rev.
Date	15/02/24	24-315-08	
Revised			
Status			
Planning			

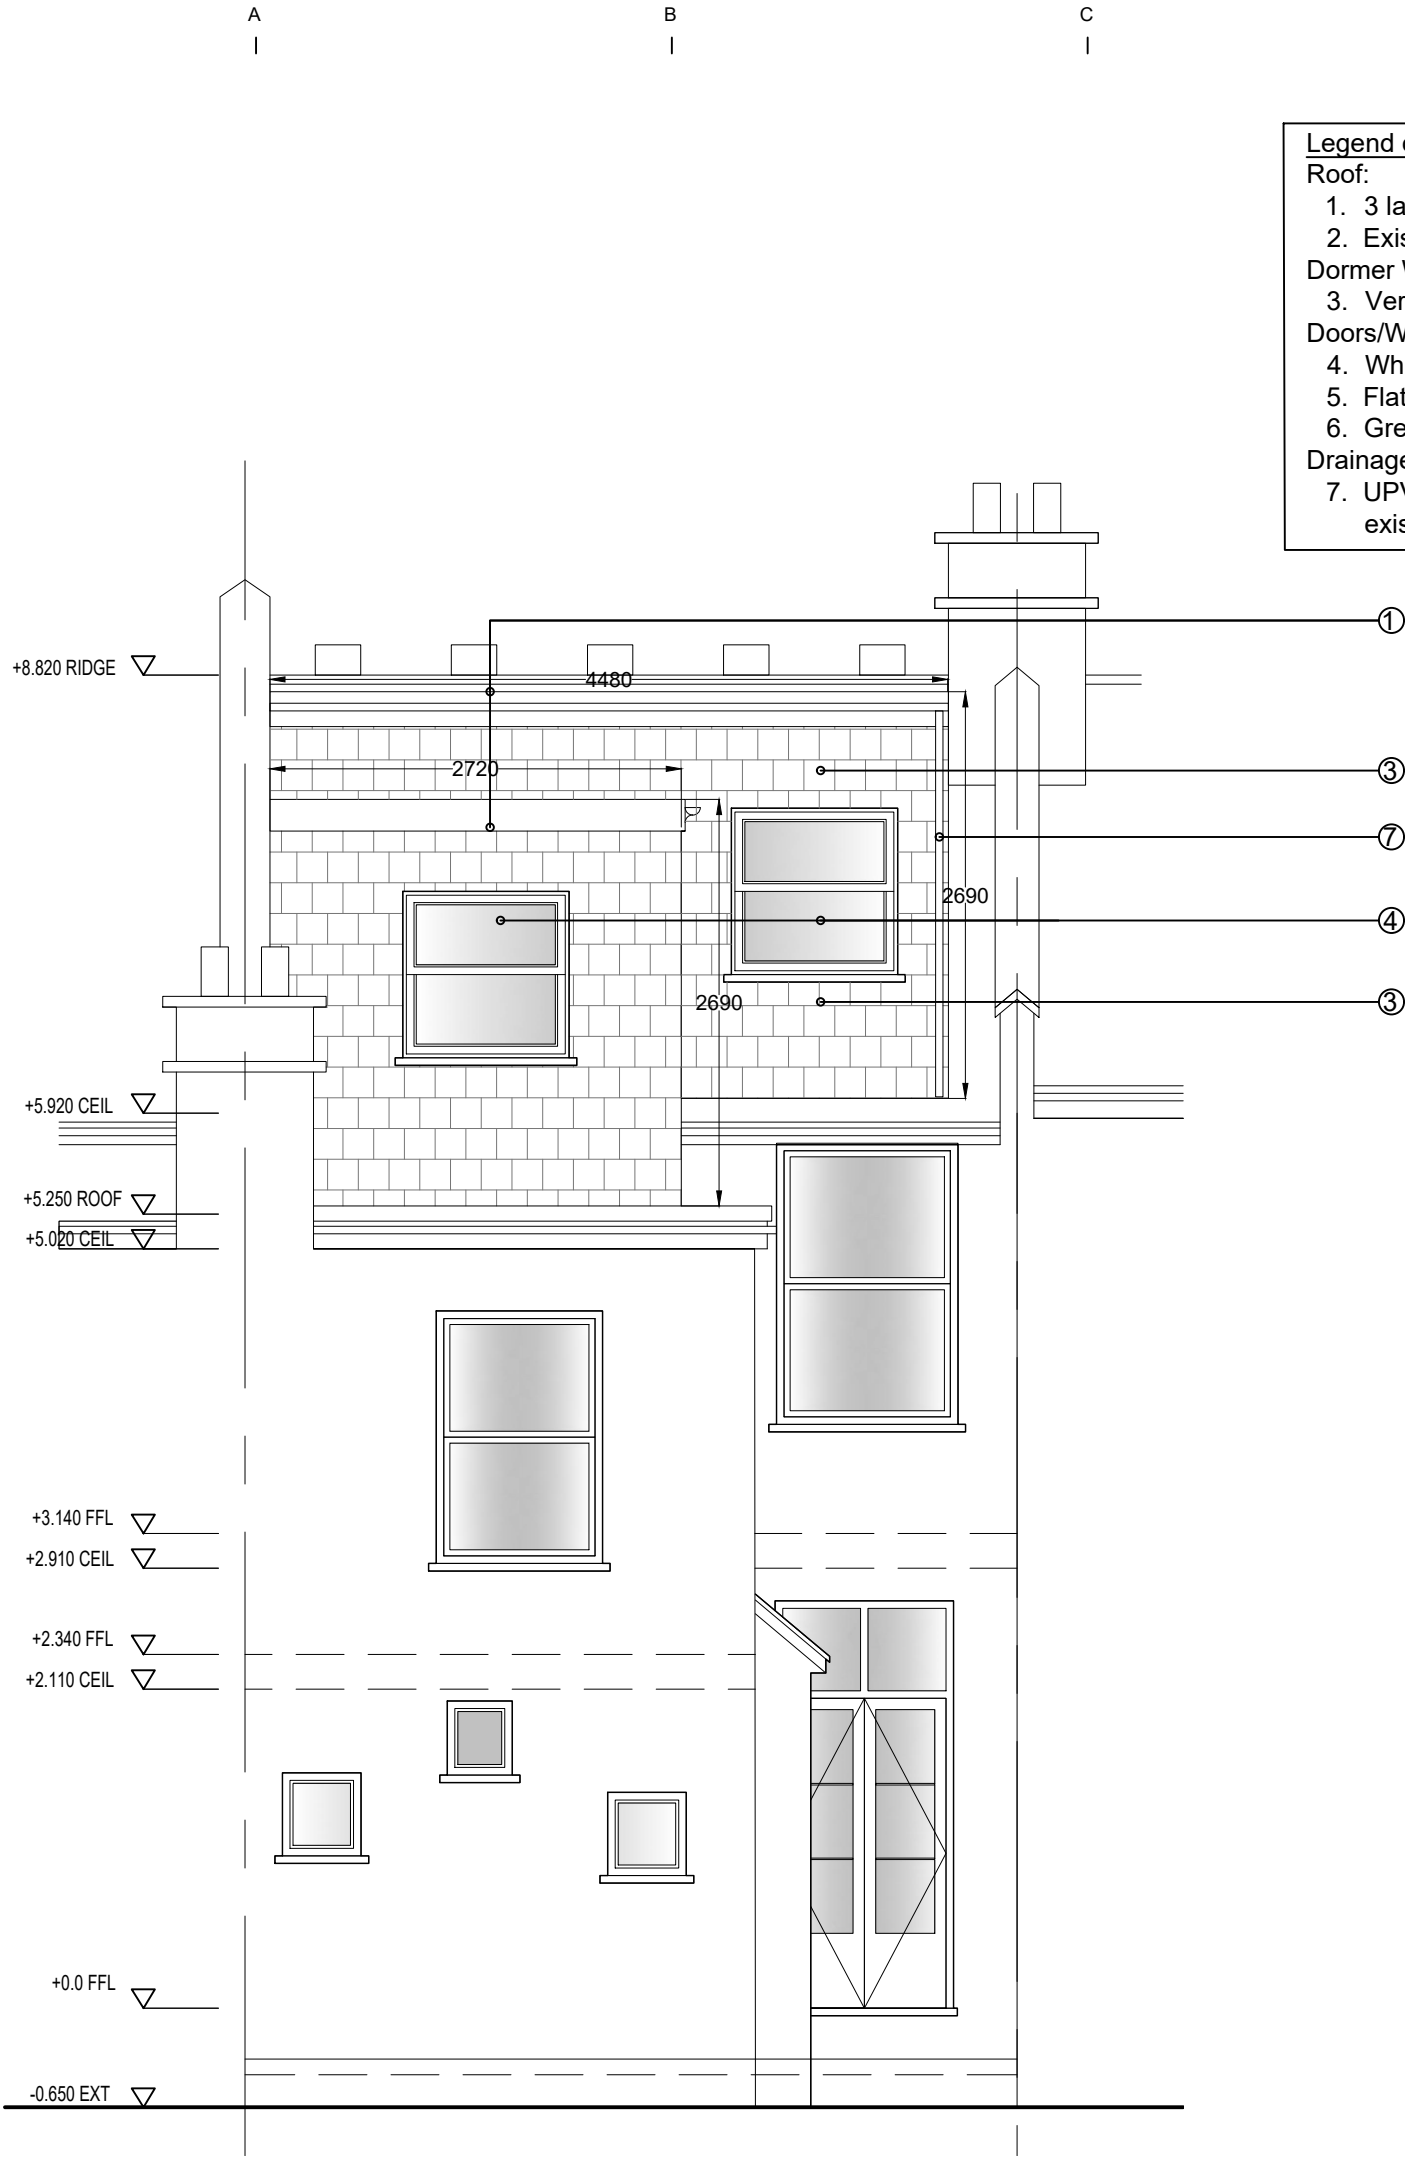


6A PROPOSED REAR ELEVATION

SCALE 1:50

 



Drawing Title		
Proposed Rear Elevation		
Rev	Date	Description
Address		
119 Warham Road, London, N4 1AS		
Client		
Andreas Charalambous		
Project Number	24/0315	Drawing Number
Scale	1:50 (A3)	Sheet No.
Date	15/02/24	24-315-09
Revised		
Status		
Planning		

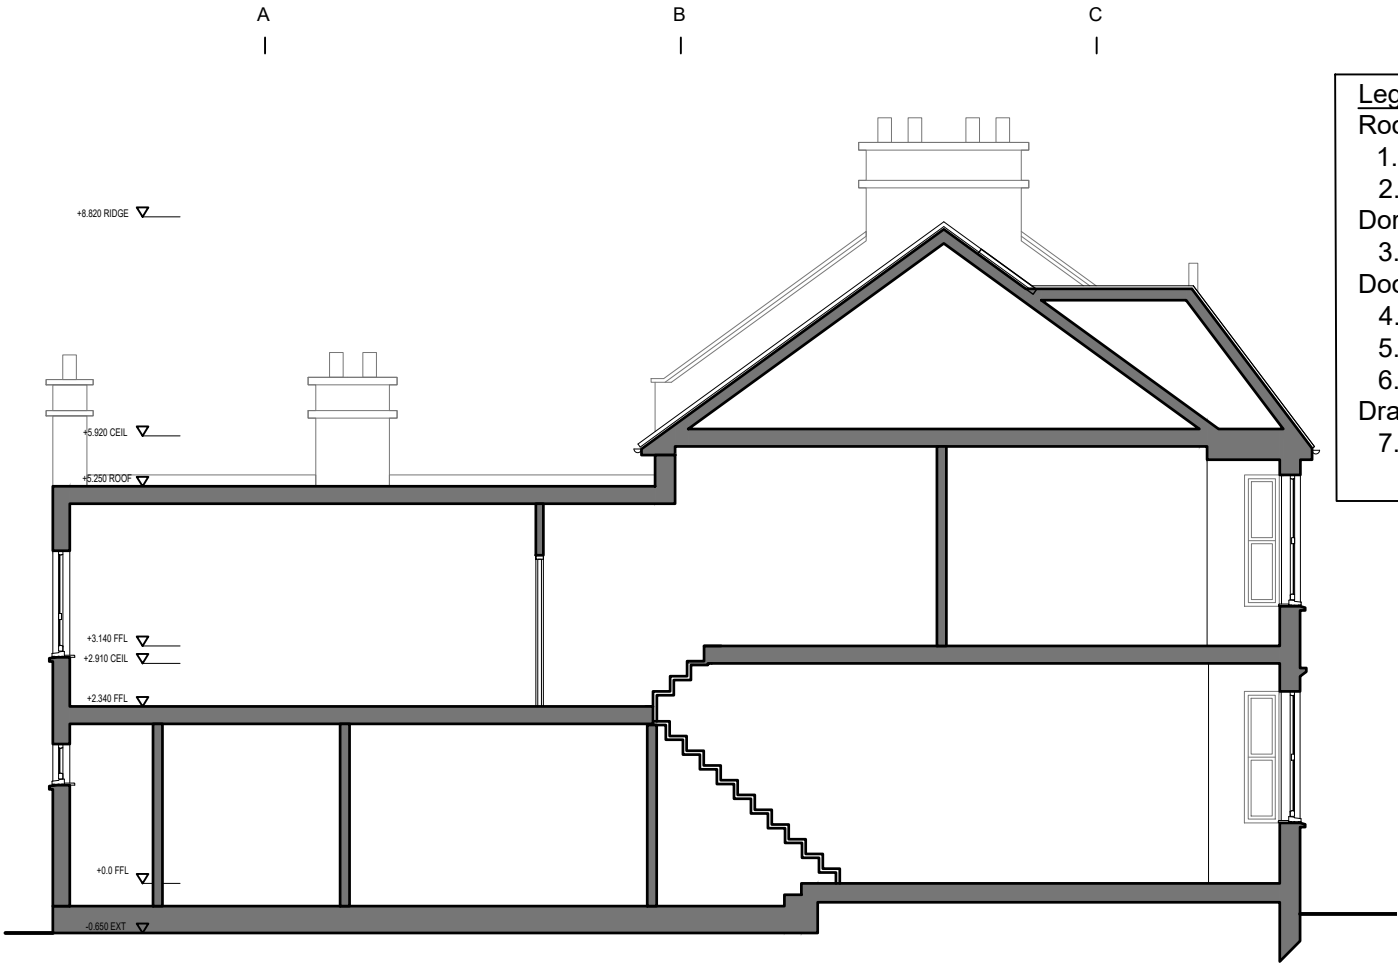

- Legend of Materials:**
- Roof:**
1. 3 layers felt to dormer flat roof.
 2. Existing black/grey slate tiling.
- Dormer Walls:**
3. Vertical black/grey slate tiling.
- Doors/Windows:**
4. White UPVC casement windows.
 5. Flat glass rooflight.
 6. Grey aluminium pitched rooflight.
- Drainage:**
7. UPVC Gutter and downpipe (black) to match existing on white fascia.


3A EXISTING SECTION A-A

SCALE 1:100

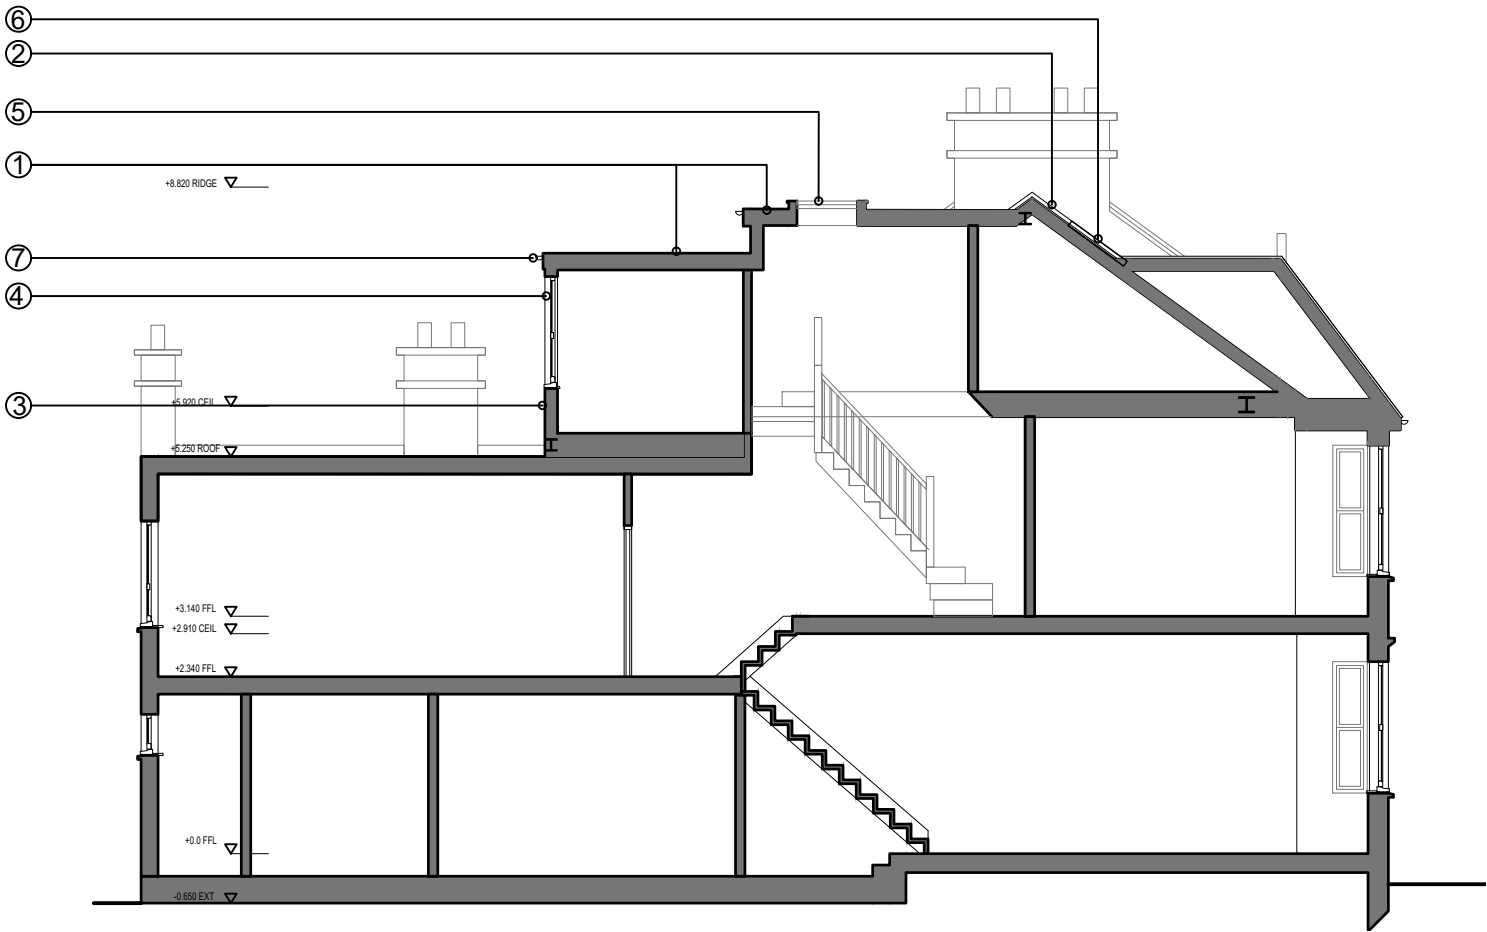 

6A PROPOSED SECTION A-A

SCALE 1:100


 


Drawing Title			
Existing & Proposed Section A-A			
Rev	Date	Description	Rev By: Ctd By
Address			
119 Warham Road, London, N4 1AS			
Client			
Andreas Charalambous			
Project Number	24/0315	Drawing Number	
Scale	1:50 (A3)	Sheet No.	Rev
Date	15/02/24	24-315-10	
Revised			
Status	Planning		




3A EXISTING SECTION B-B

SCALE 1:100

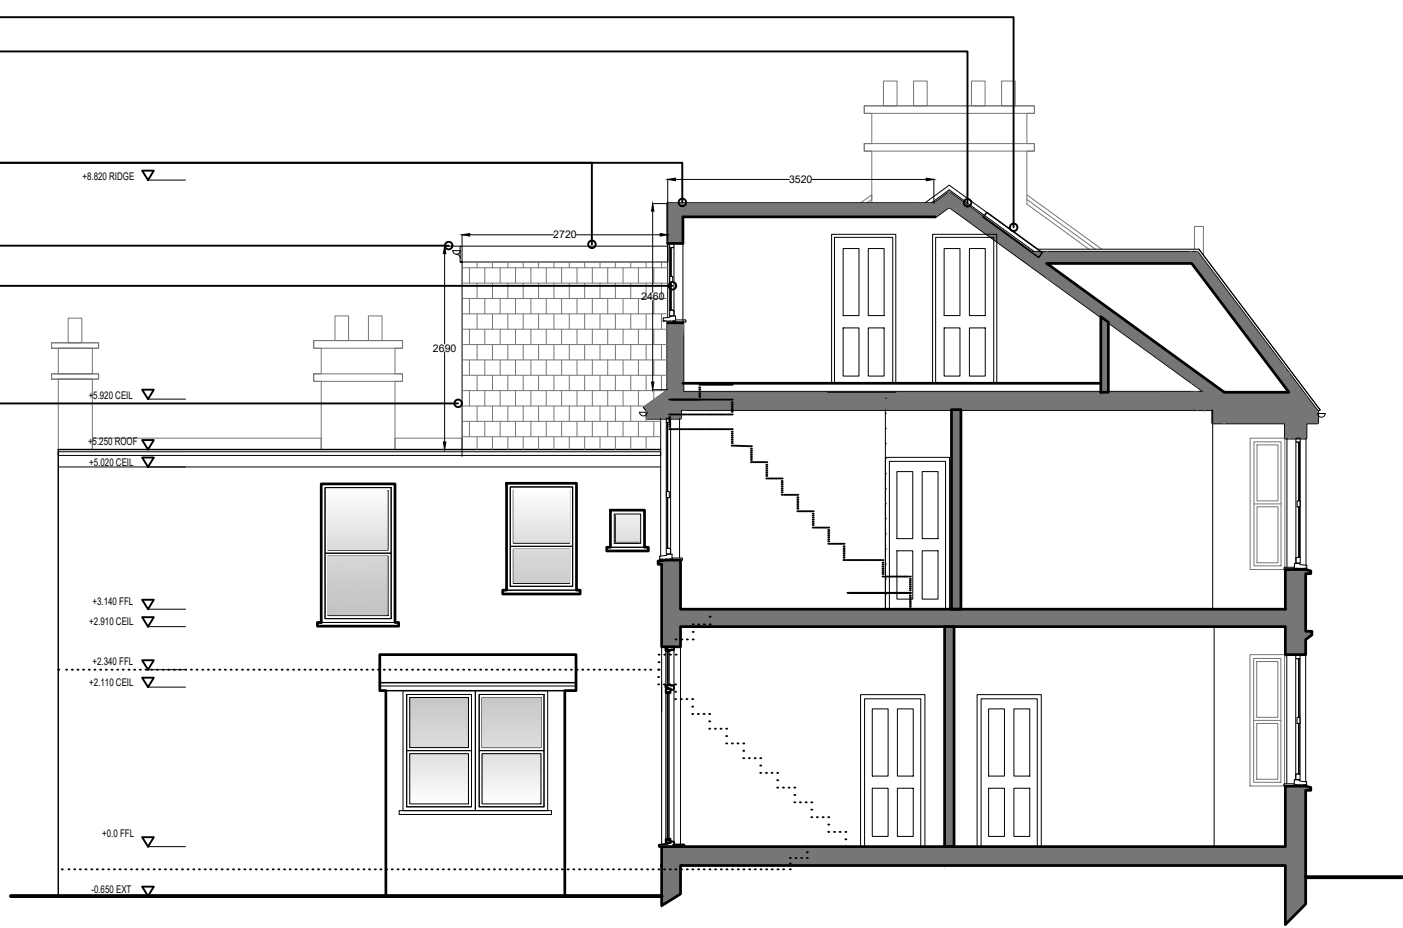 

6A PROPOSED SECTION B-B

SCALE 1:100

 

Legend of Materials:		
Roof:		
1.	3 layers felt to dormer flat roof.	
2.	Black/grey slate tiling.	
Dormer Walls:		
3.	Vertical slate tiles.	
Doors/Windows:		
4.	White UPVC casement windows.	
5.	Flat glass rooflight.	
6.	Grey aluminium pitched rooflight.	
Drainage:		
7.	UPVC Gutter and downpipe (black) to match existing on white fascia.	

Drawing Title		
Existing & Proposed Section B-B		
Rev	Date	Description
Address		
119 Warham Road, London, N4 1AS		
Client		
Andreas Charalambous		
Project Number	24/0315	Drawing Number
Scale	1:50 (A3)	Sheet No.
Date	15/02/24	24-315-11
Revised		Rev
Status		
Planning		