


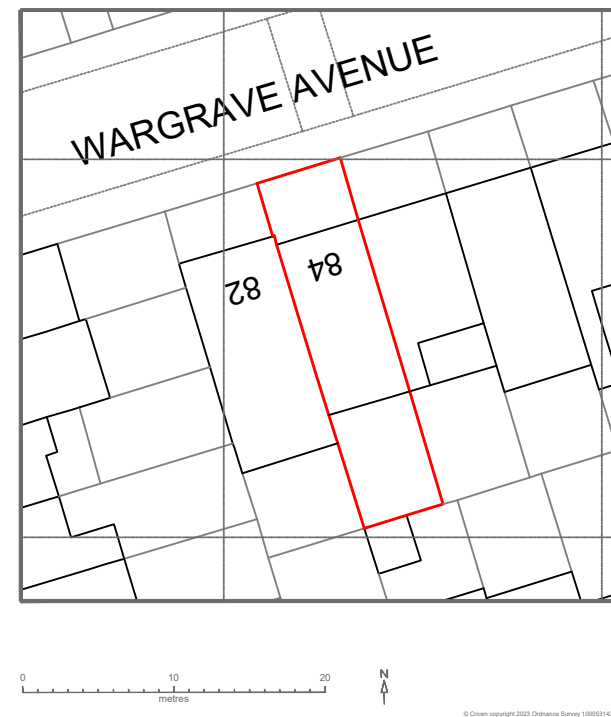


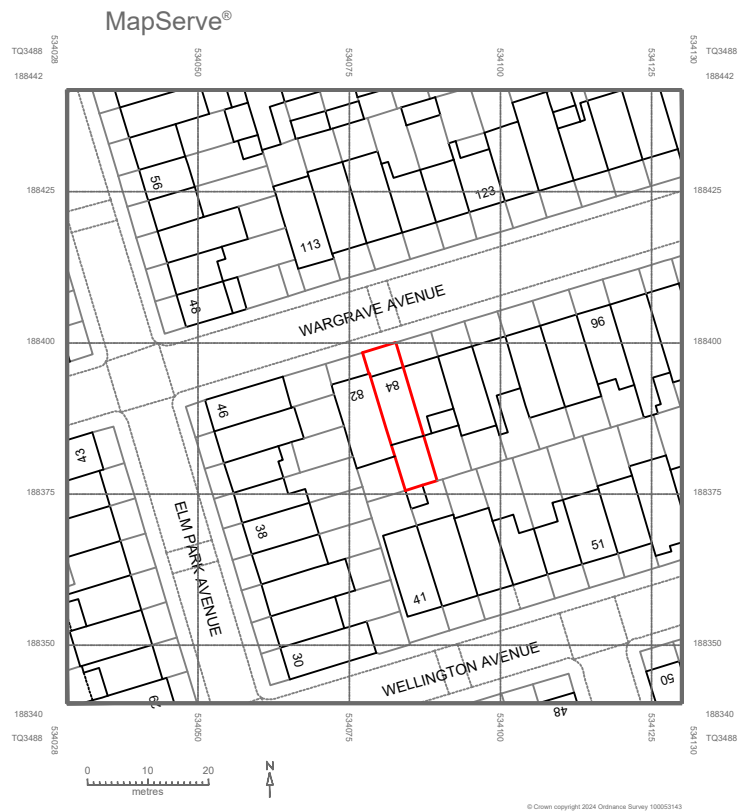


 Address - Unit 4, Grosvenor Way, London E5 9ND Phone - 020 3781 8008 E-mail - office@redwoodsprojects.co.uk Web - www.redwoodsprojects.co.uk Any errors on Dimensions to be reported to the Architect prior to commencement of Works. Dimensions and areas are based on survey information. This drawing is copyright © Redwoods Projects. All dimensions to be checked on site Prior work.	REFERENCE: 84 WARGRAVE AVENUE, LONDON N15 6UA, UK			NOTES:	
	TITLE: LOCATION AND BLOCK PLANS				
	PROJECT No 2165	DATE: 18-01-2024			
	SHEET No E 00			DRAWN BY JM	EDITED BY

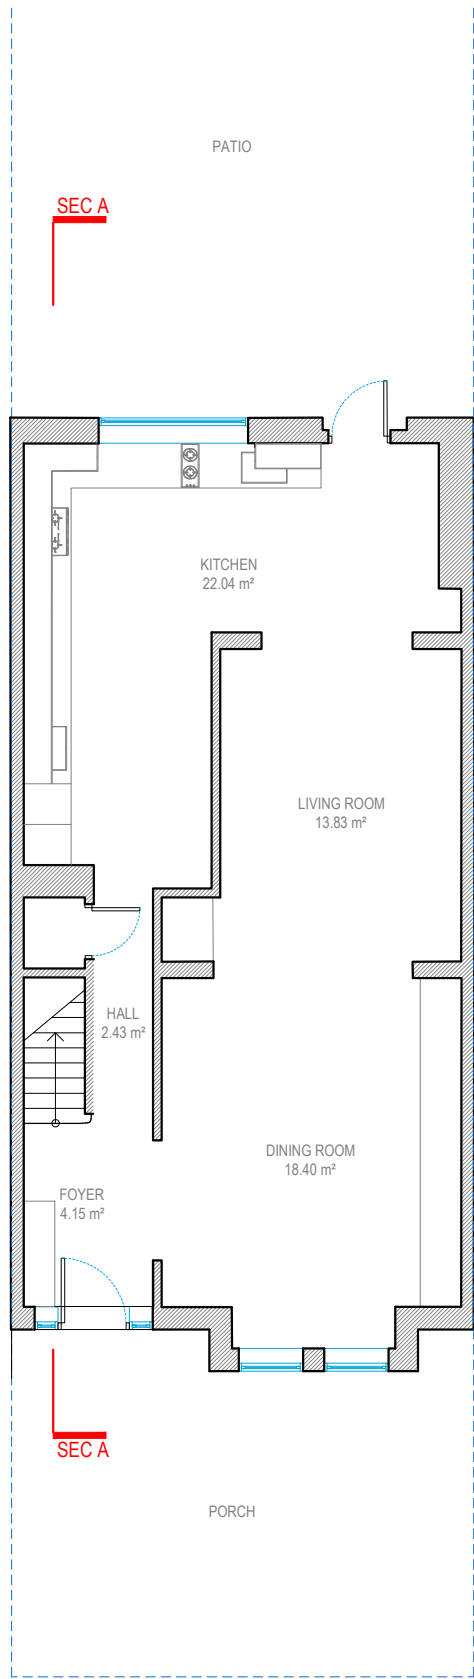


GROUND FLOOR

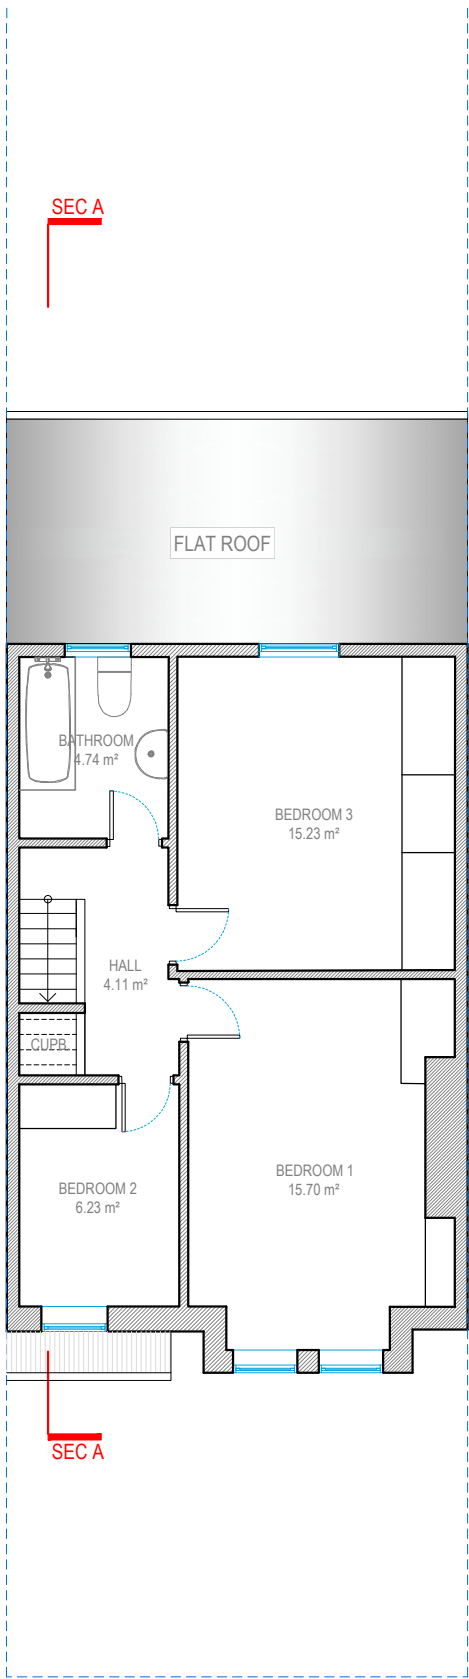

FIRST FLOOR

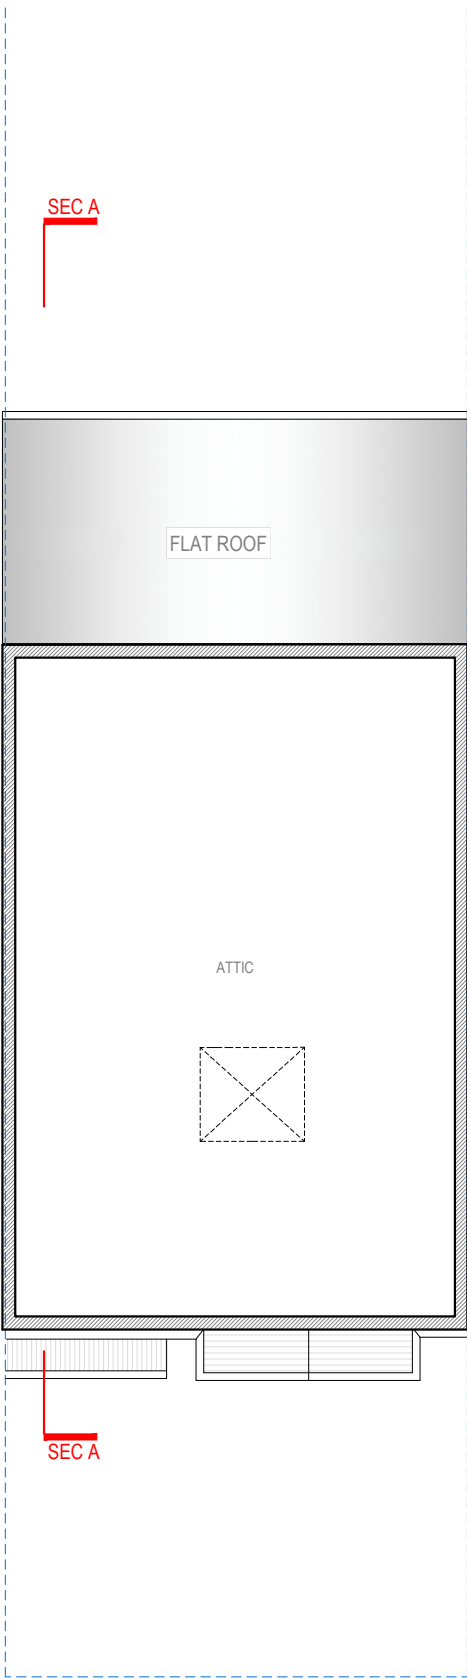

LOFT FLOOR

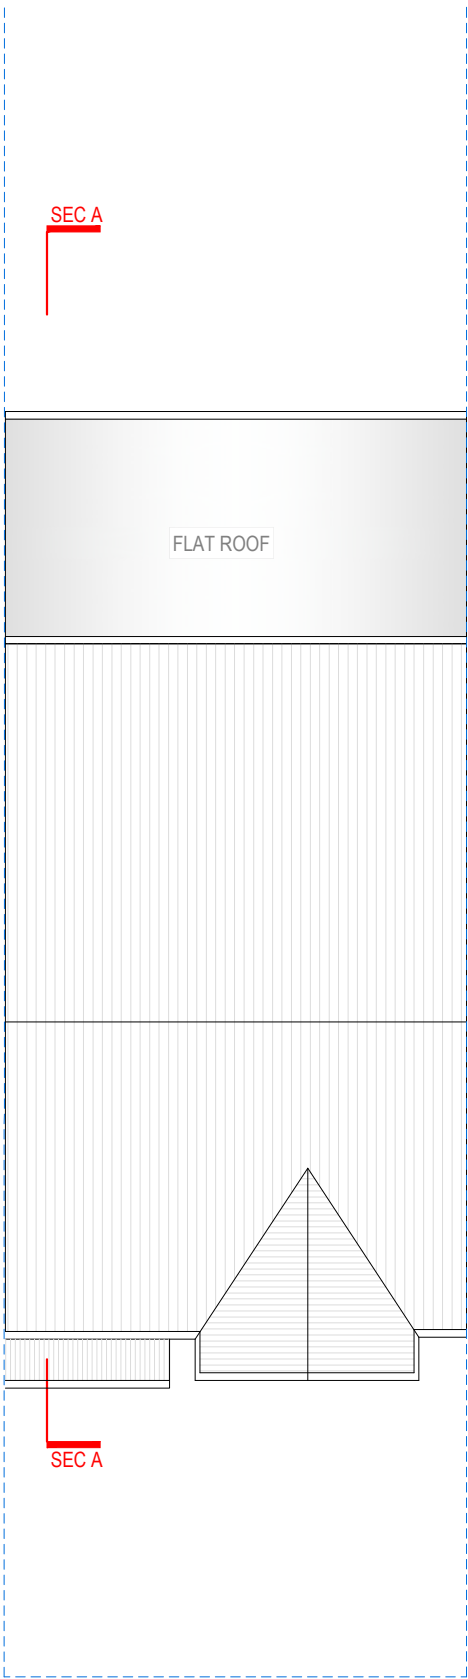

ROOF PLAN



Address - Unit 4, Grosvenor Way, London E5 9ND
Phone - 020 3781 8008
E-mail - office@redwoodsprojects.co.uk
Web - www.redwoodsprojects.co.uk
Any errors on Dimensions to be reported to the Architect prior to commencement of Works.
Dimensions and areas are based on survey information.
This drawing is copyright © Redwoods Projects.
All dimensions to be checked on site Prior work.

REFERENCE: 84 WARGRAVE AVENUE, LONDON N15 6UA, UK

TITLE: EXISTING DRAWINGS
FLOOR PLANS

PROJECT No 2165 DATE: 18-01-2024

SHEET No E 01



0 1 2 5m scale 1:100 @A3


NOTES:

DRAWN BY JM

EDITED BY



FRONT ELEVATION

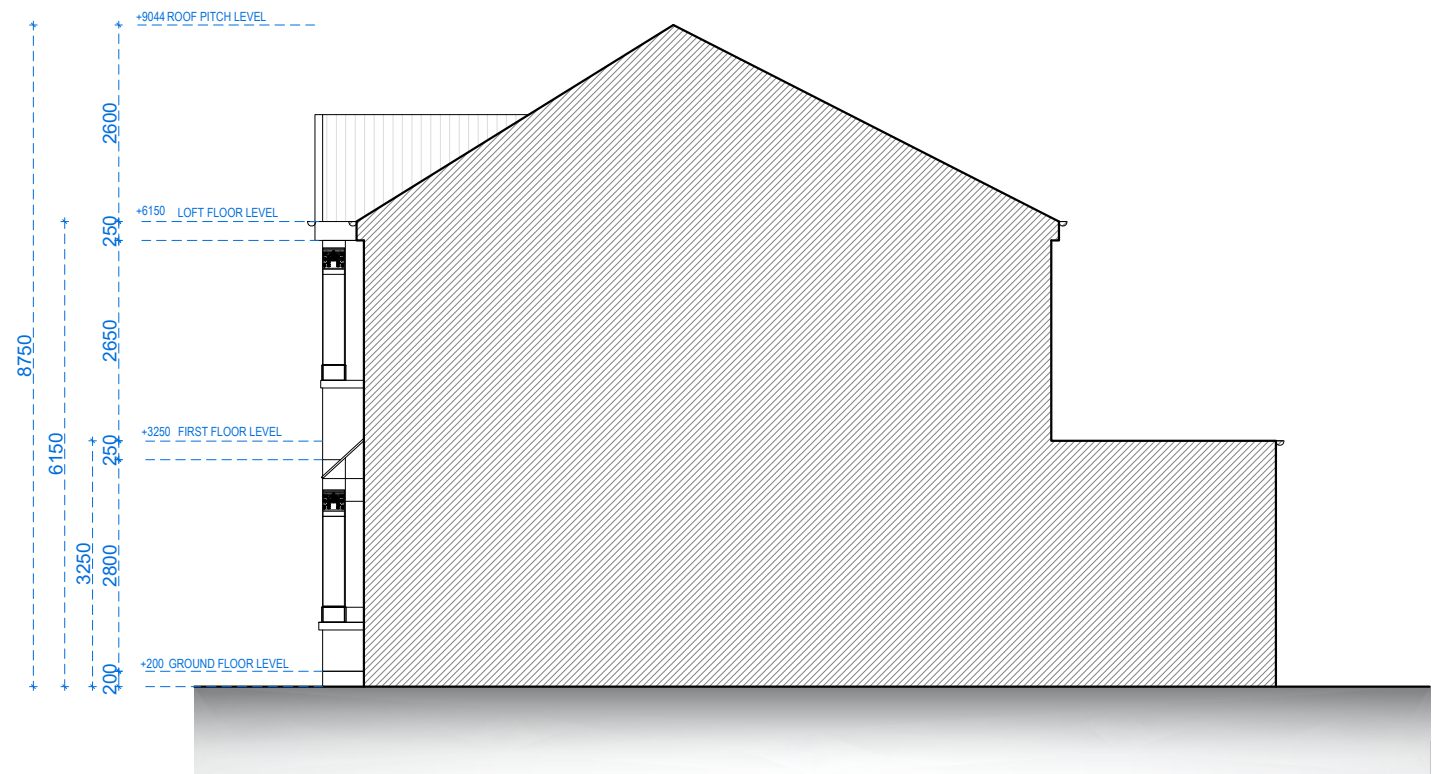

RIGHT SIDE ELEVATION



Address - Unit 4, Grosvenor Way, London E5 9ND
Phone - 020 3781 8008
E-mail - office@redwoodsprojects.co.uk
Web - www.redwoodsprojects.co.uk
Any errors on Dimensions to be reported to the Architect prior to commencement of Works.
Dimensions and areas are based on survey information.
This drawing is copyright © Redwoods Projects.
All dimensions to be checked on site Prior work.

REFERENCE: 84 WARGRAVE AVENUE, LONDON N15 6UA, UK

TITLE: EXISTING DRAWINGS
ELEVATIONS

PROJECT No 2165 DATE: 18-01-2024


SHEET No E 02

0 1 2 5m scale 1:100 @A3


NOTES:

DRAWN BY JM

EDITED BY

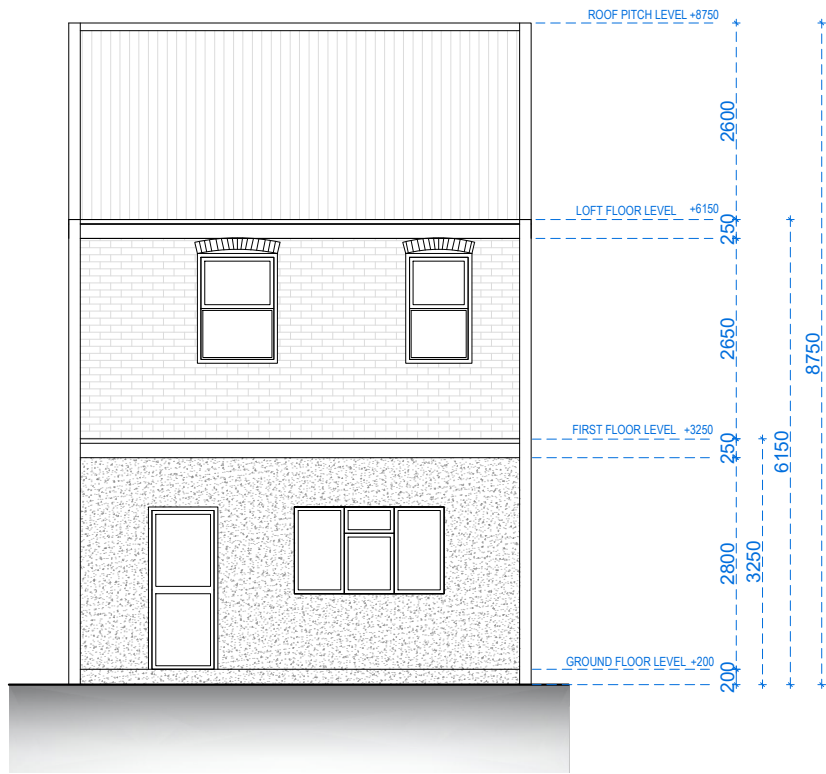

REAR ELEVATION

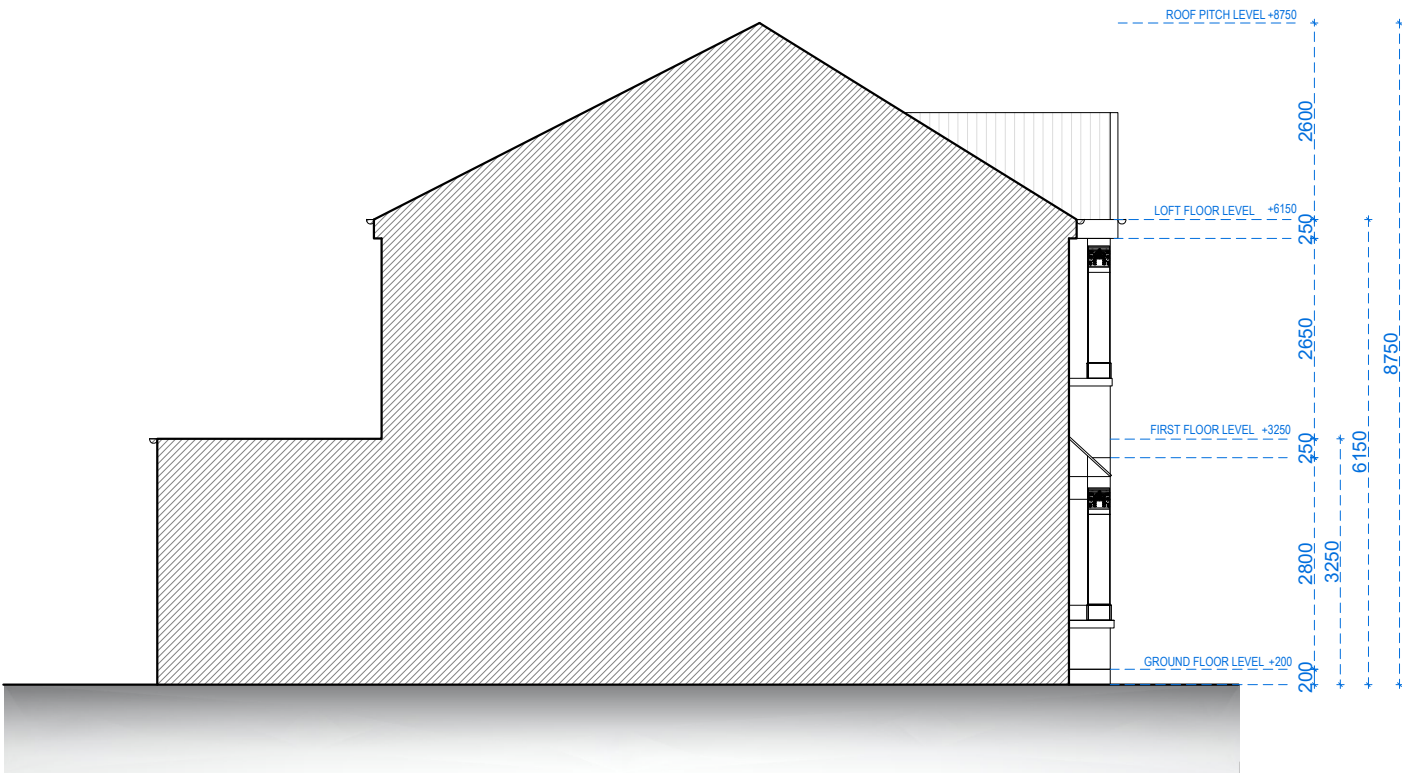

LEFT SIDE ELEVATION



Address - Unit 4, Grosvenor Way, London E5 9ND
Phone - 020 3781 8008
E-mail - office@redwoodsprojects.co.uk
Web - www.redwoodsprojects.co.uk
Any errors on Dimensions to be reported to the Architect prior to commencement of Works.
Dimensions and areas are based on survey information.
This drawing is copyright © Redwoods Projects.
All dimensions to be checked on site Prior work.

REFERENCE: 84 WARGRAVE AVENUE, LONDON N15 6UA, UK

TITLE: EXISTING DRAWINGS
ELEVATIONS

PROJECT No 2165 DATE: 18-01-2024


SHEET No E 03

0 1 2 5m scale 1:100 @A3

NOTES:

DRAWN BY JM

EDITED BY

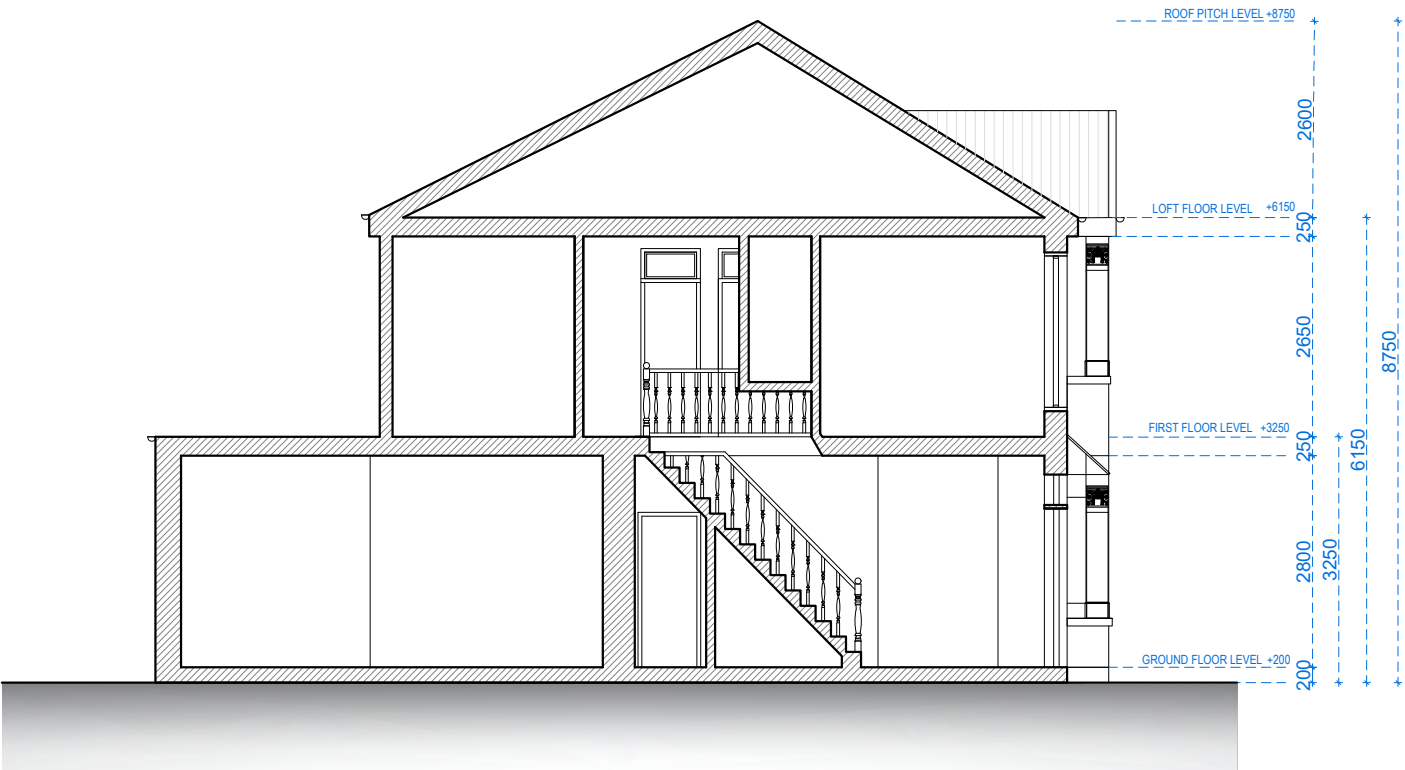


SECTION A-A




Address - Unit 4, Grosvenor Way, London E5 9ND
Phone - 020 3781 8008
E-mail - office@redwoodsprojects.co.uk
Web - www.redwoodsprojects.co.uk
Any errors on Dimensions to be reported to the Architect prior to commencement of Works.
Dimensions and areas are based on survey information.
This drawing is copyright © Redwoods Projects.
All dimensions to be checked on site Prior work.


REFERENCE: 84 WARGRAVE AVENUE, LONDON N15 6UA, UK	
TITLE: EXISTING DRAWINGS SECTION	
PROJECT No 2165	DATE: 18-01-2024
SHEET No E 04	

 


NOTES:	
DRAWN BY JM	EDITED BY

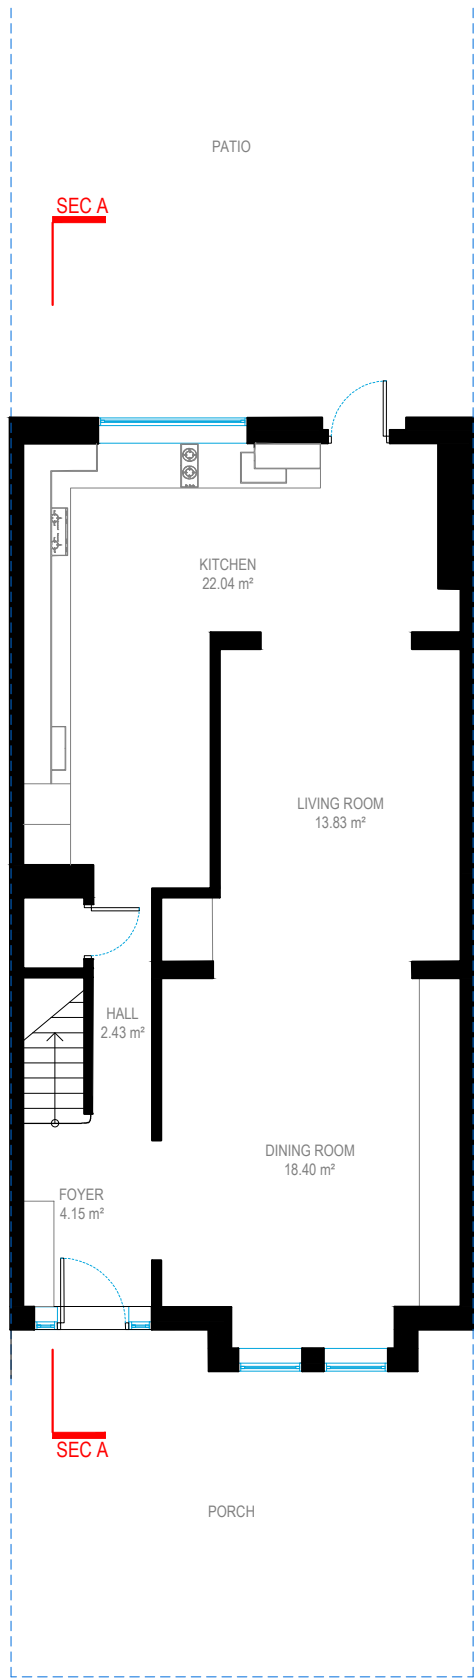


GROUND FLOOR

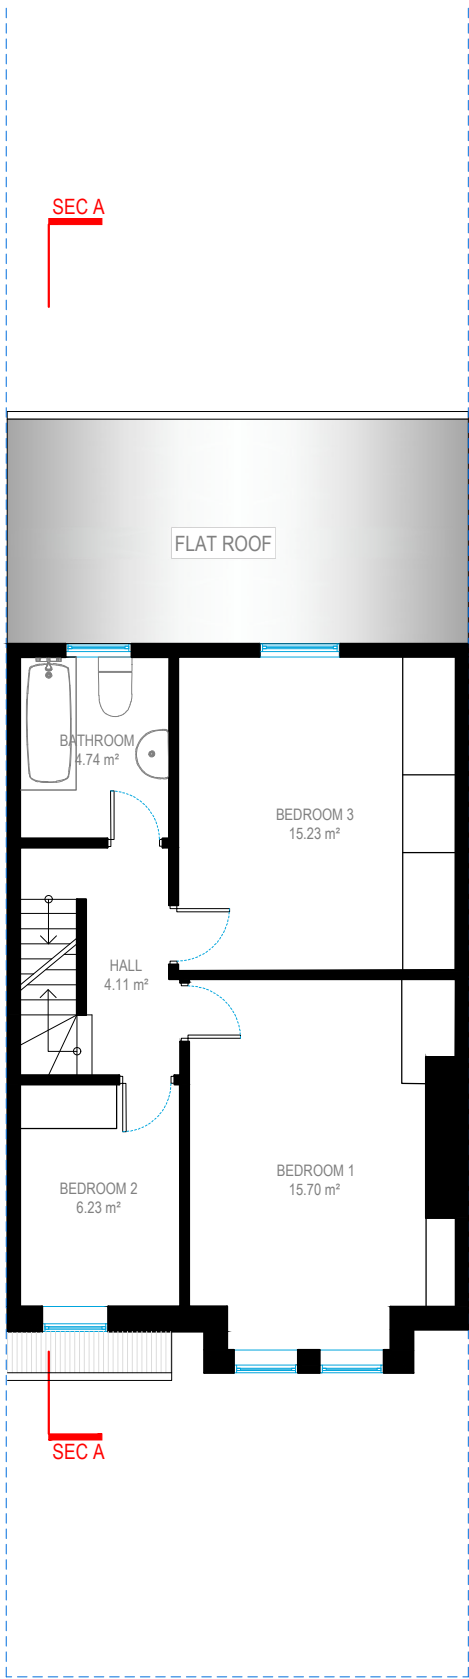


FIRST FLOOR

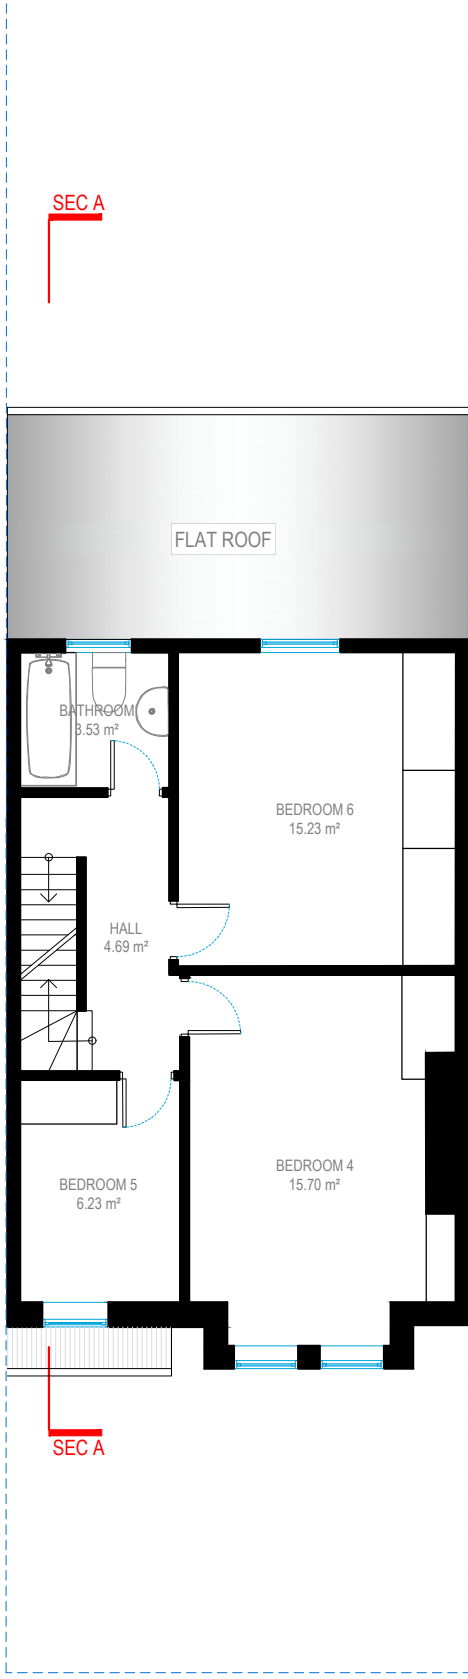

SECOND FLOOR

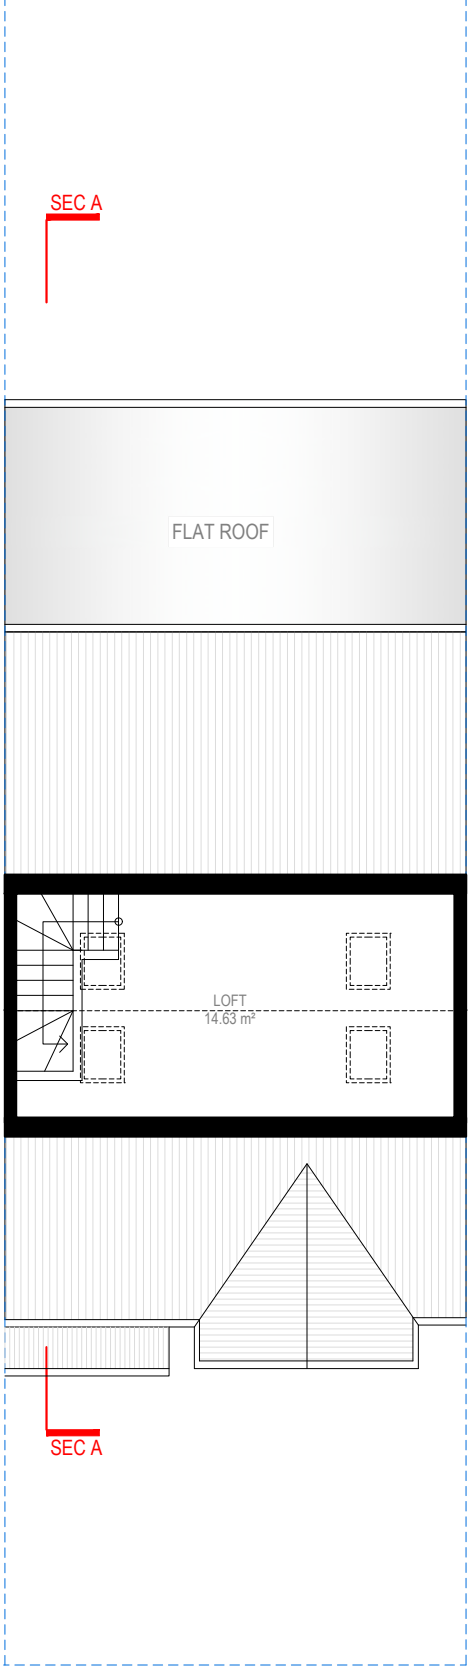

LOFT FLOOR

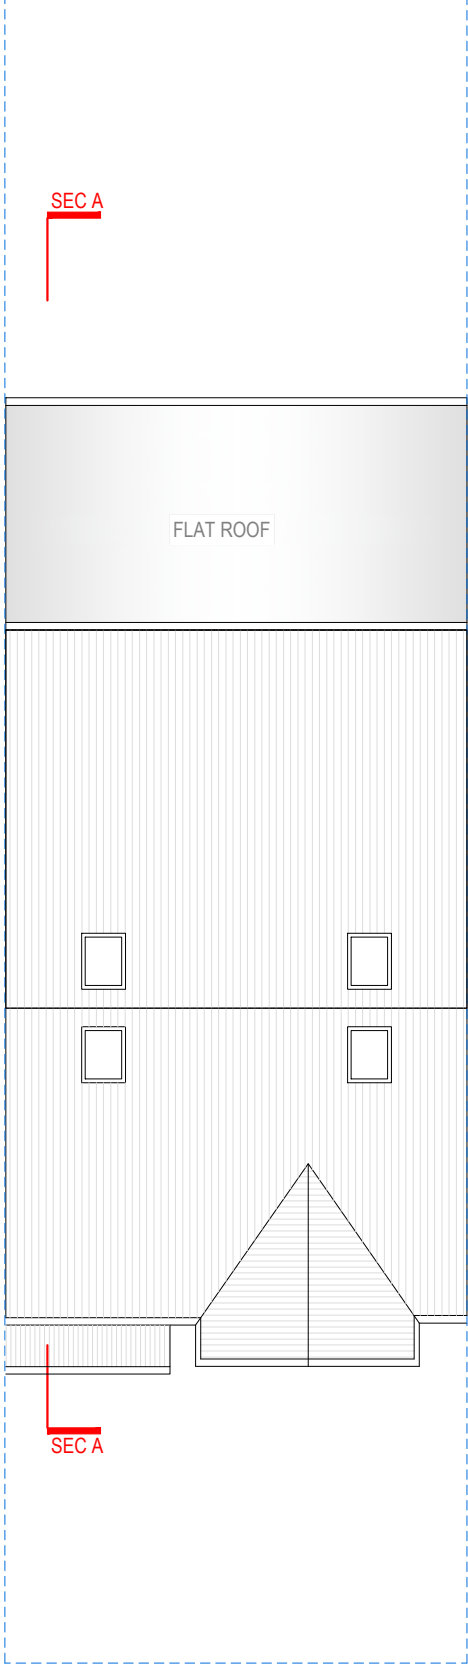

ROOF PLAN




Address - Unit 4, Grosvenor Way, London E5 9ND
Phone - 020 3781 8008
E-mail - office@redwoodsprojects.co.uk
Web - www.redwoodsprojects.co.uk
Any errors on Dimensions to be reported to the Architect prior to commencement of Works.
Dimensions and areas are based on survey information.
This drawing is copyright © Redwoods Projects.
All dimensions to be checked on site Prior work.

REFERENCE: 84 WARGRAVE AVENUE, LONDON N15 6UA, UK

TITLE: PROPOSED DRAWINGS
FLOOR PLANS

PROJECT No: 2165 DATE: 18-01-2024

SHEET No: **P 01**

 

0 1 2 5m scale 1:100 @A3


NOTES:

DRAWN BY: JM

EDITED BY:



FRONT ELEVATION

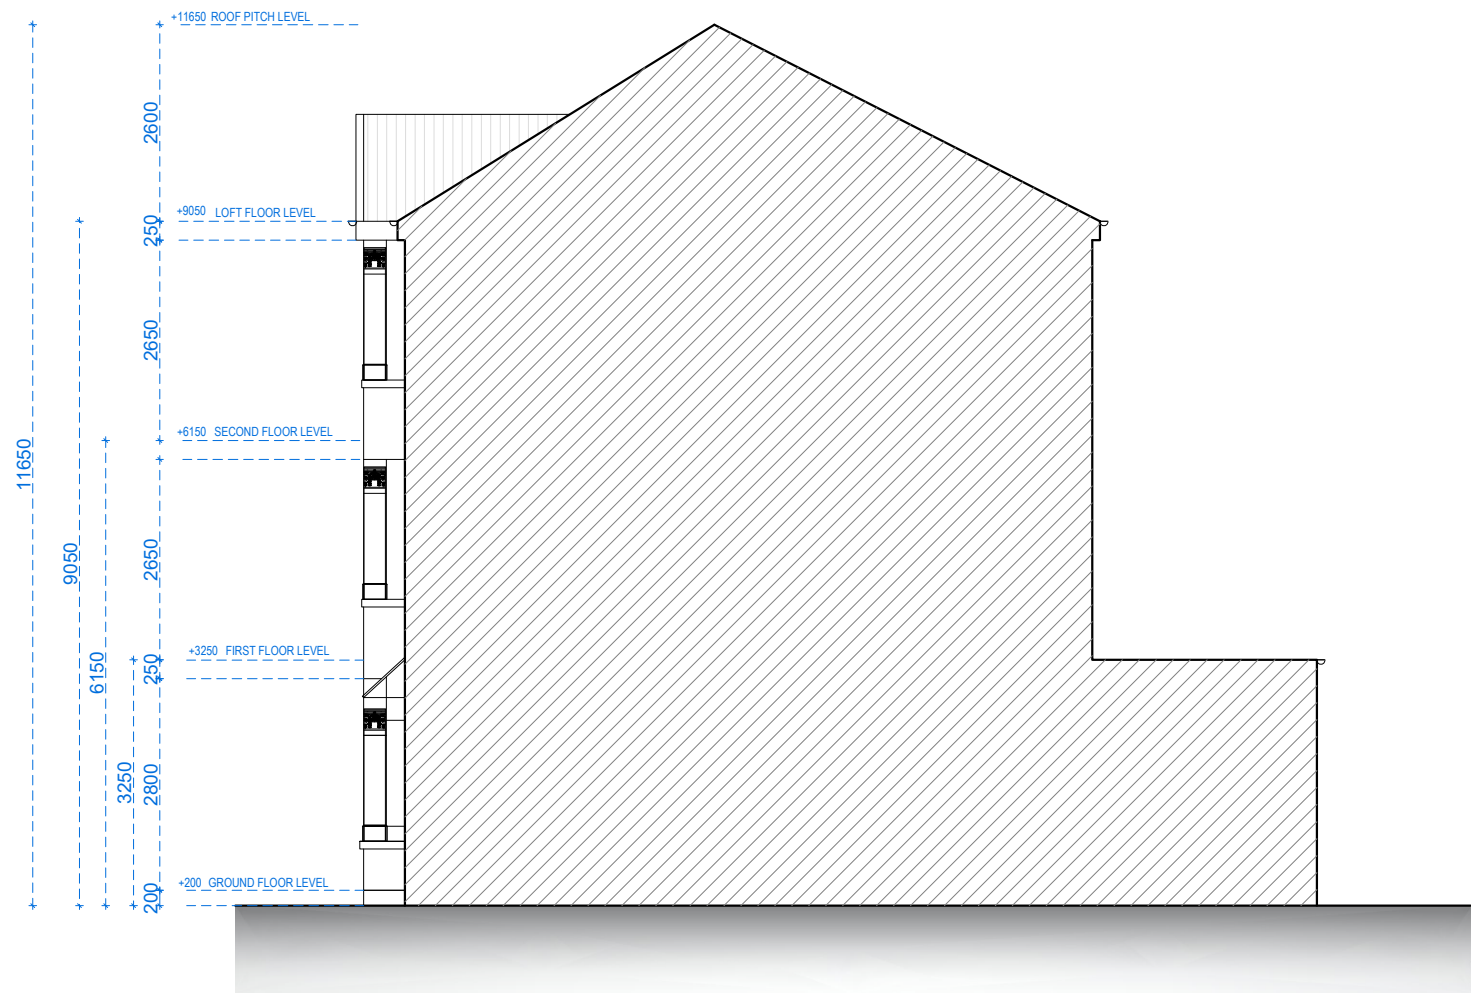

RIGHT SIDE ELEVATION



Address - Unit 4, Grosvenor Way, London E5 9ND
Phone - 020 3781 8008
E-mail - office@redwoodsprojects.co.uk
Web - www.redwoodsprojects.co.uk
Any errors on Dimensions to be reported to the Architect prior to commencement of Works.
Dimensions and areas are based on survey information.
This drawing is copyright © Redwoods Projects.
All dimensions to be checked on site Prior work.

REFERENCE: 84 WARGRAVE AVENUE, LONDON N15 6UA, UK

TITLE: PROPOSED DRAWINGS
ELEVATIONS

PROJECT No 2165 DATE: 18-01-2024


SHEET No P 02

0 1 2 5m scale 1:100 @A3


NOTES:

DRAWN BY JM

EDITED BY

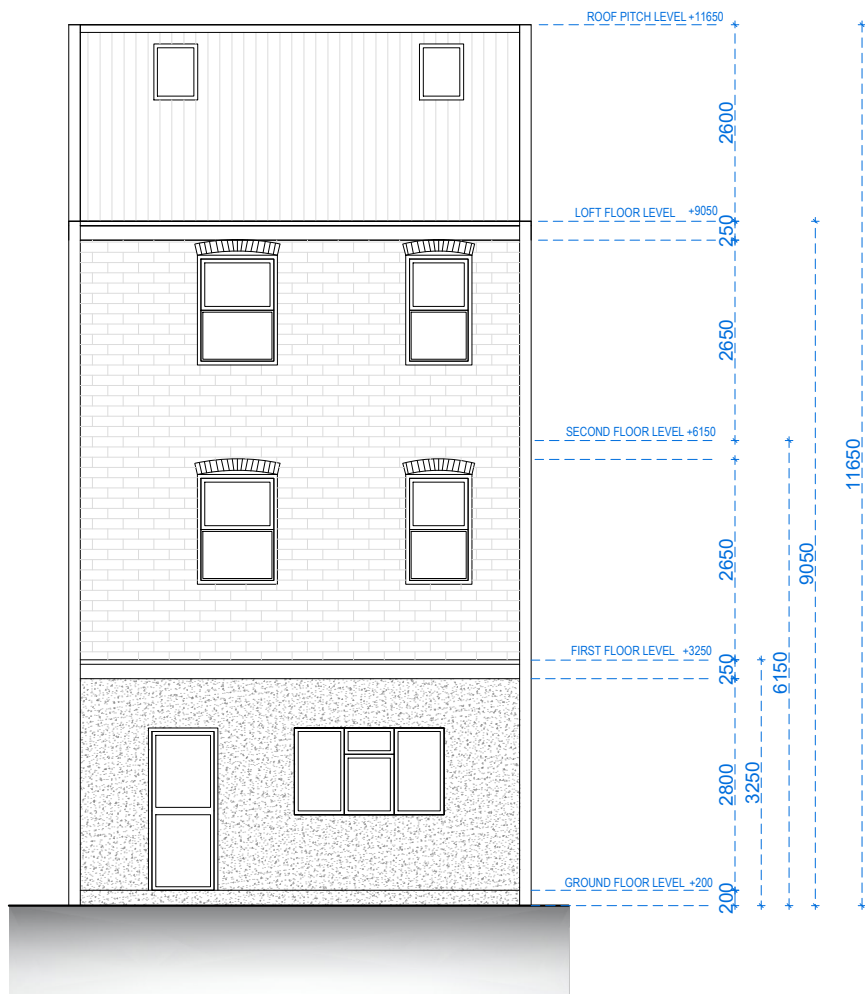

REAR ELEVATION

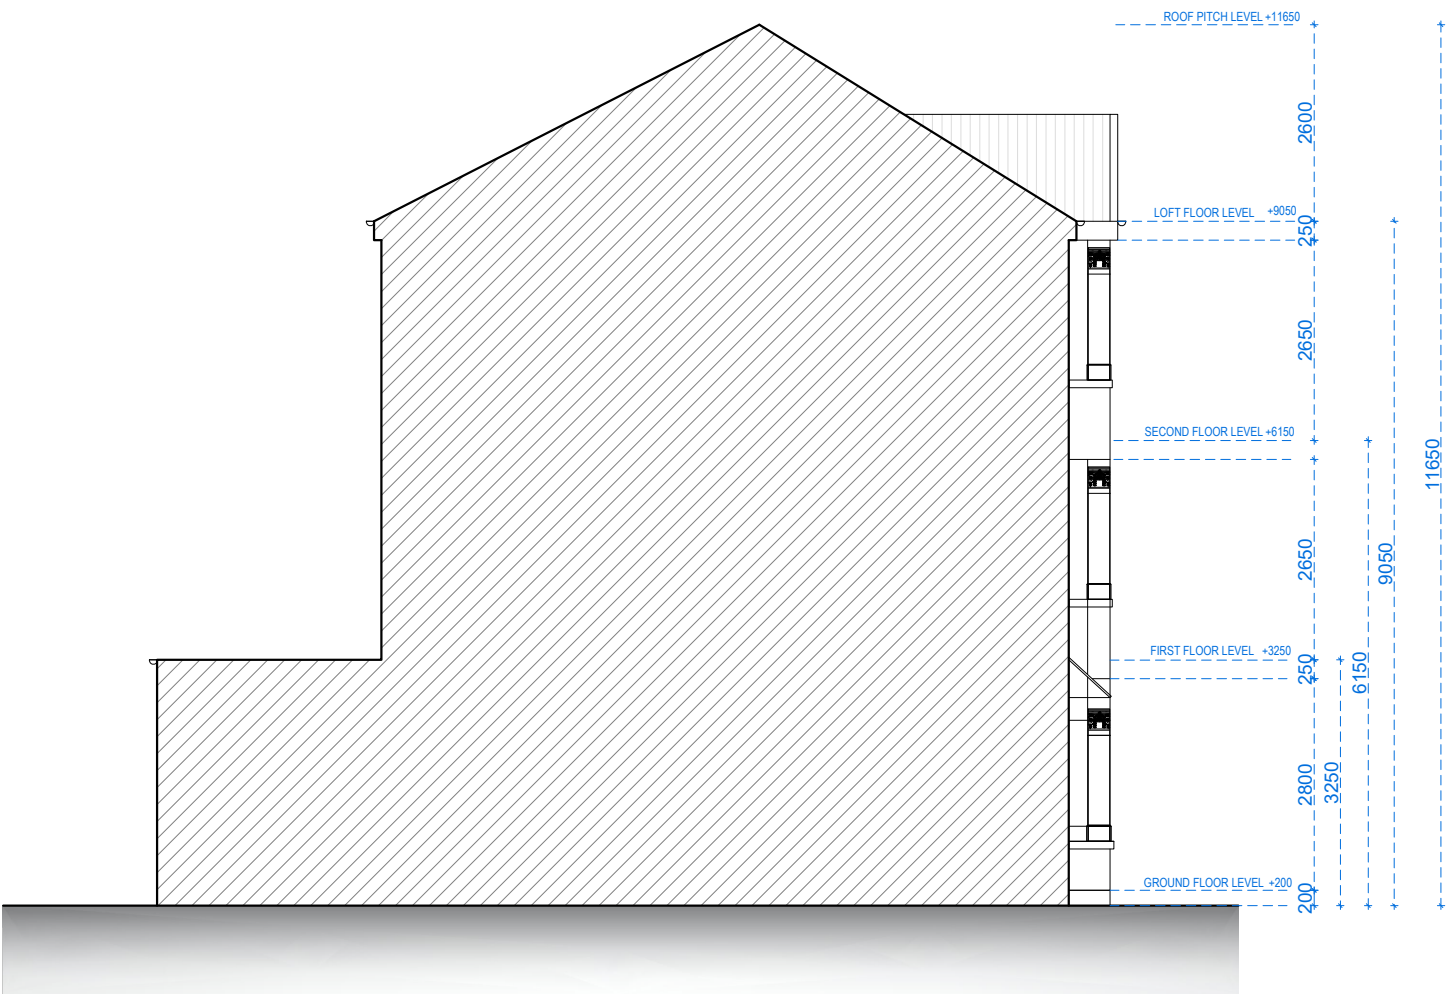

LEFT SIDE ELEVATION



Address - Unit 4, Grosvenor Way, London E5 9ND
Phone - 020 3781 8008
E-mail - office@redwoodsprojects.co.uk
Web - www.redwoodsprojects.co.uk
Any errors on Dimensions to be reported to the Architect prior to commencement of Works.
Dimensions and areas are based on survey information.
This drawing is copyright © Redwoods Projects.
All dimensions to be checked on site Prior work.

REFERENCE: 84 WARGRAVE AVENUE, LONDON N15 6UA, UK

TITLE: PROPOSED DRAWINGS
ELEVATIONS

PROJECT No 2165 DATE: 18-01-2024


SHEET No P 03

0 1 2 5m scale 1:100 @A3

NOTES:

DRAWN BY JM

EDITED BY

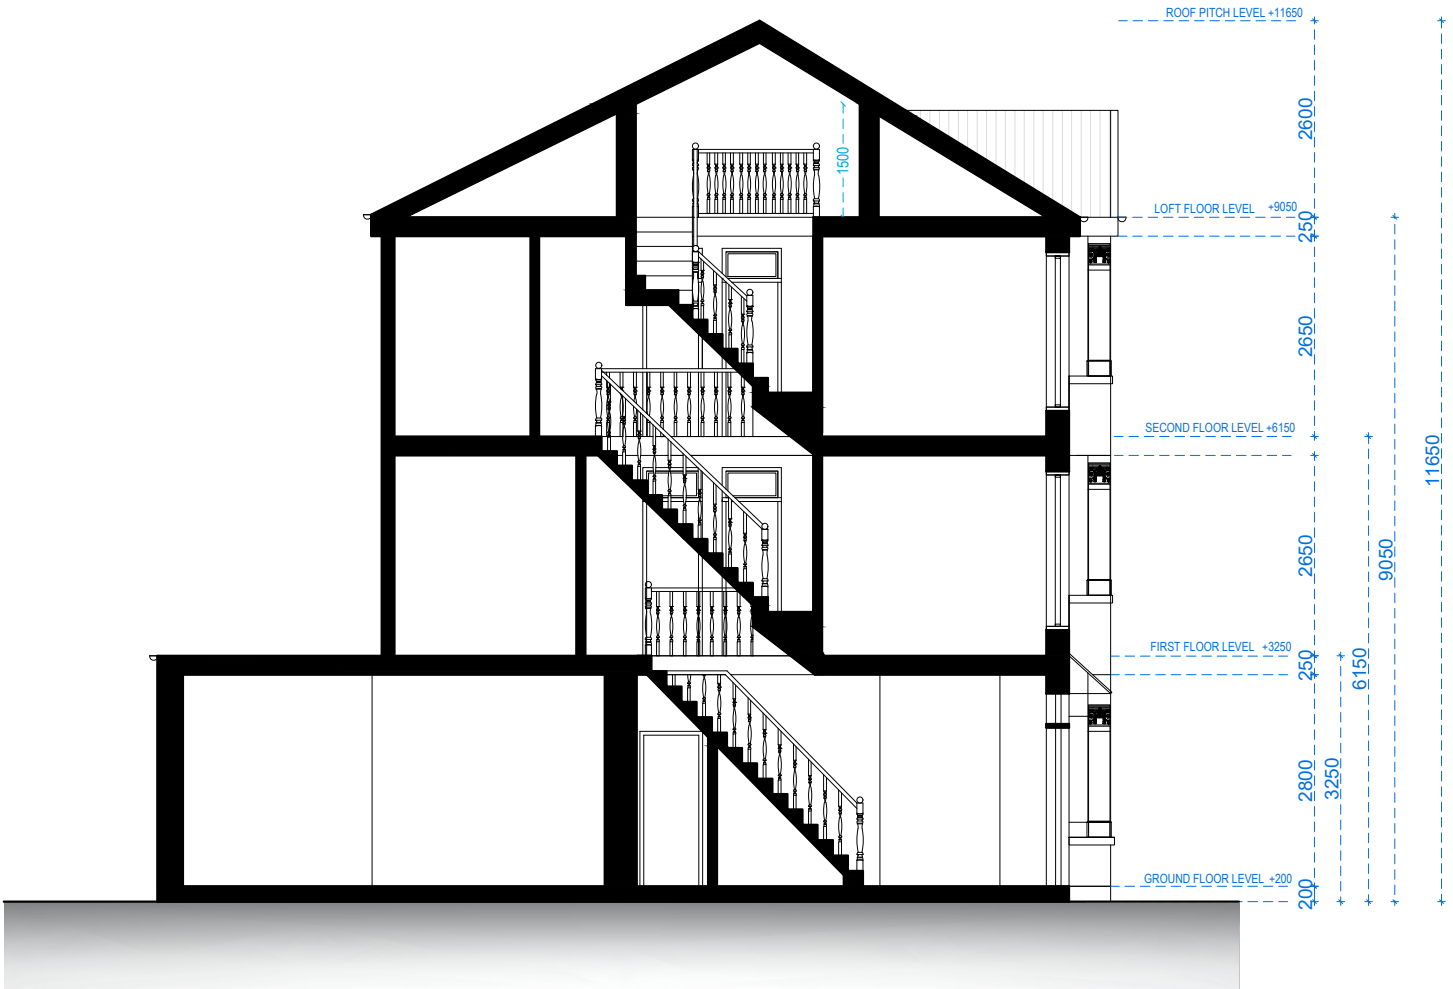


SECTION A-A



Address - Unit 4, Grosvenor Way, London E5 9ND
Phone - 020 3781 8008
E-mail - office@redwoodsprojects.co.uk
Web - www.redwoodsprojects.co.uk
Any errors on Dimensions to be reported to the Architect prior to commencement of Works.
Dimensions and areas are based on survey information.
This drawing is copyright © Redwoods Projects.
All dimensions to be checked on site Prior work.

REFERENCE: 84 WARGRAVE AVENUE, LONDON N15 6UA, UK	
TITLE: PROPOSED DRAWINGS SECTION	
PROJECT No 2165	DATE: 18-01-2024
SHEET No P 04	

 

NOTES:	
DRAWN BY JM	EDITED BY