
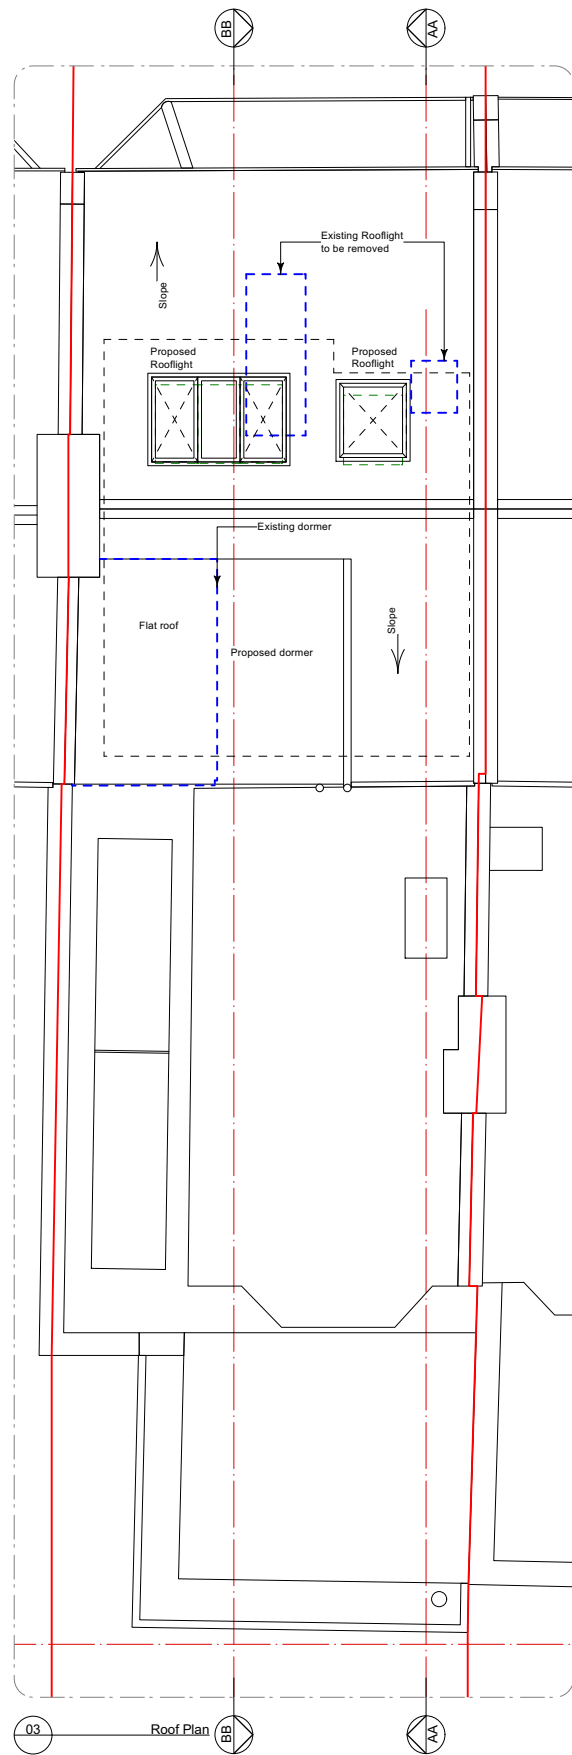
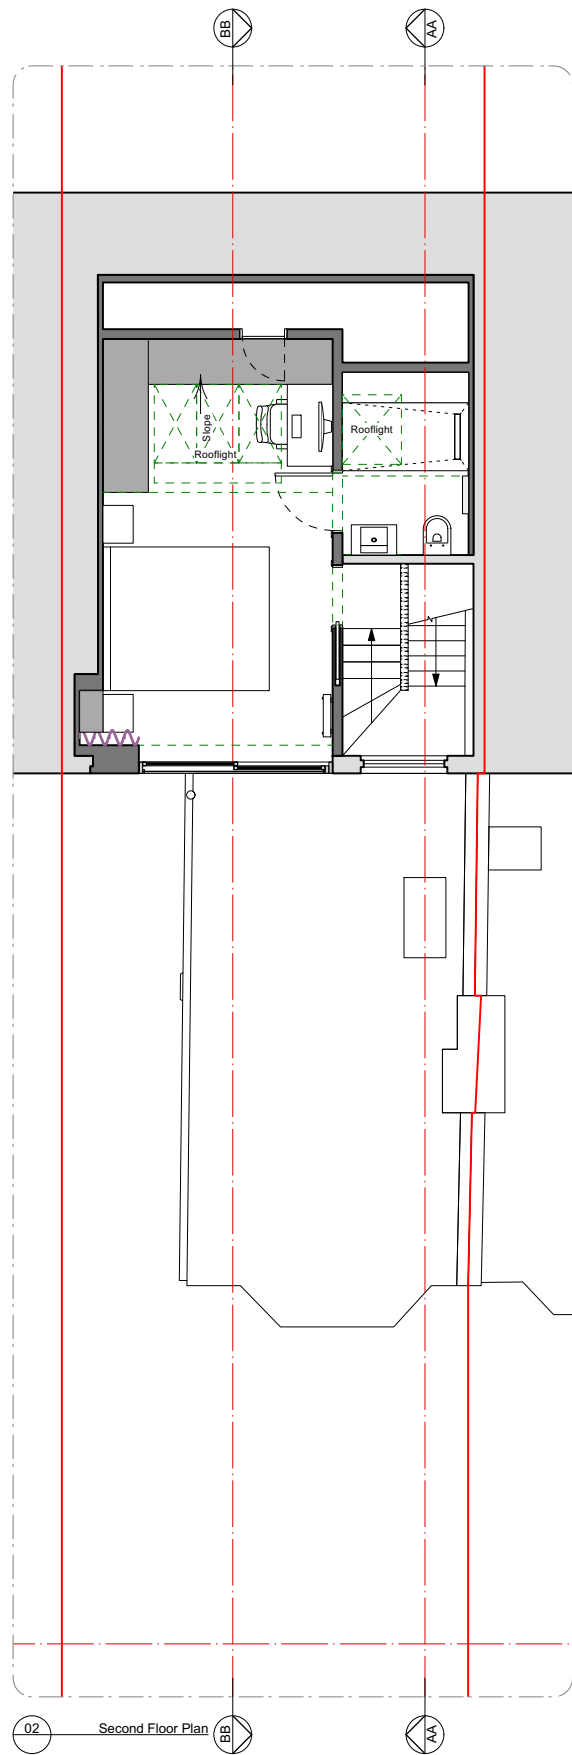


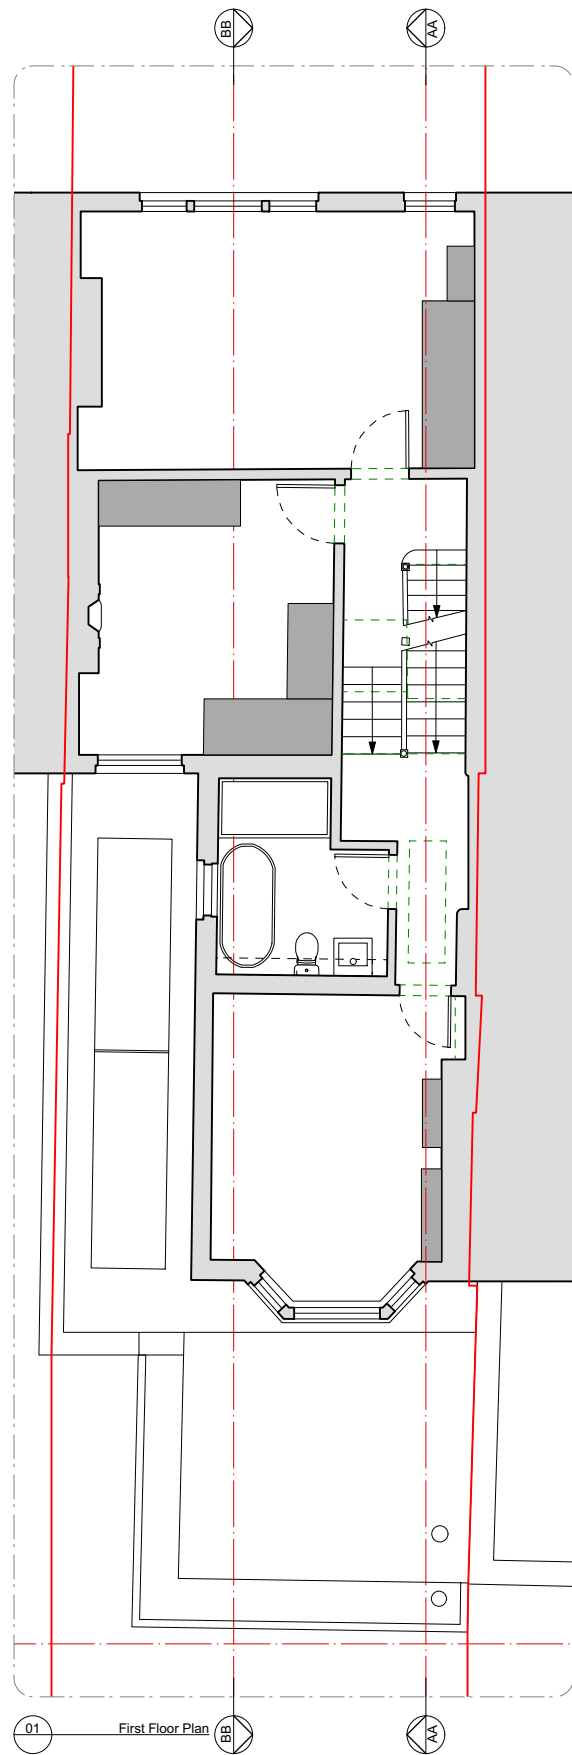

- KEY:**
- Boundary Line
 - Section Lines
 - Existing structure
 - Proposed structure
 - Proposed furniture
 - Ceiling Lines

Rev	Issued	Status & Description	Drawn / Checked
26.02.2024	Issued	Issued for Planning	FPM / TB

Notes:

All dimensions to be checked on site prior to construction or fabrication of any element. Any discrepancies between figure dimensions reported to Architect for clarification prior to commencing work.

This drawing is to be read in conjunction with all consultants information.

Elements of services are indicated for coordination purposes. For full services layouts refer to Services Engineer's drawings and specification.

Elements of stucture are indicated for coordination purposes. For full structural layouts refer to Structural Engineer's drawings and specification.

(C) Trevor Brown Architect Ltd. All rights desccribed in chapter IV of the Copyright Designs and Patents Act 1988 have been asserted.

tba

Job
Priory Avenue
Address
8 Priory Avenue, London, N8 7RN
Status
Planning
Drawing title
Proposed Floor Plans

Scale
1:100@A3
Drawing number
185_1001 - Revision

Trevor Brown Architect Ltd.
www.trevorbrownarchitect.co.uk
+44 (0) 20 8826 1486
Suite 315, Ashley House, 235-239 High Road, London. N22 8HF



01 Section AA



02 Section BB

SCALE BAR

0 1 2 5m

KEY:

- Boundary Line
- Section Lines
- Existing structure
- Proposed structure
- Proposed furniture
- Ceiling Lines

Rev	26.02.2024	Issued for Planning	FPM / TB
	Issued	Status & Description	Drawn / Checked

Notes:

All dimensions to be checked on site prior to construction or fabrication of any element. Any discrepancies between figure dimensions reported to Architect for clarification prior to commencing work.

This drawing is to be read in conjunction with all consultants information.

Elements of services are indicated for coordination purposes. For full services layouts refer to Services Engineer's drawings and specification.

Elements of stucture are indicated for coordination purposes. For full structural layouts refer to Structural Engineer's drawings and specification.

(C) Trevor Brown Architect Ltd. All rights described in chapter IV of the Copyright Designs and Patents Act 1988 have been asserted.

tba

Job
Priory Avenue

Address
8 Priory Avenue, London, N8 7RN

Status
Planning

Drawing title
Proposed Sections AA and BB



Scale
1:100@A3

Drawing number
185_1100

Revision

Trevor Brown Architect Ltd.
www.trevorbrownarchitect.co.uk
+44 (0) 20 8826 1486
Suite 315, Ashley House, 235-239 High Road, London. N22 8HF

KEY:	
—	Boundary Line
---	Section Lines
 	Existing structure
 	Proposed structure
 	Proposed furniture
---	Ceiling Lines

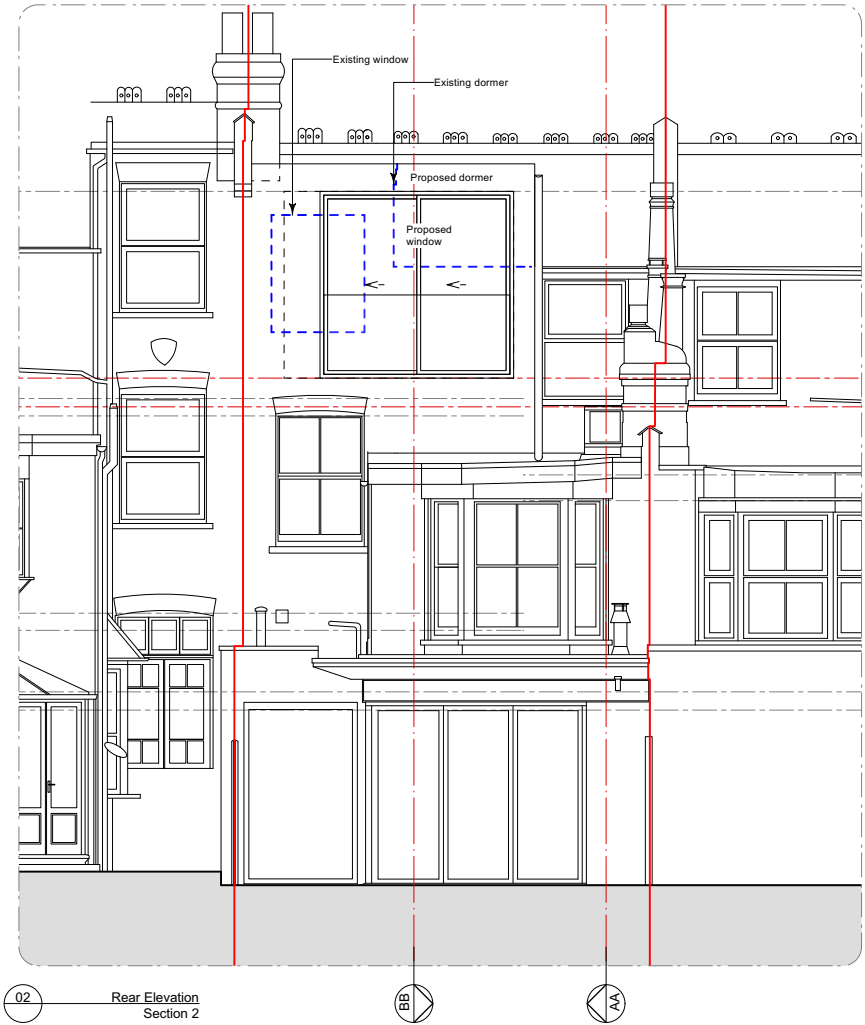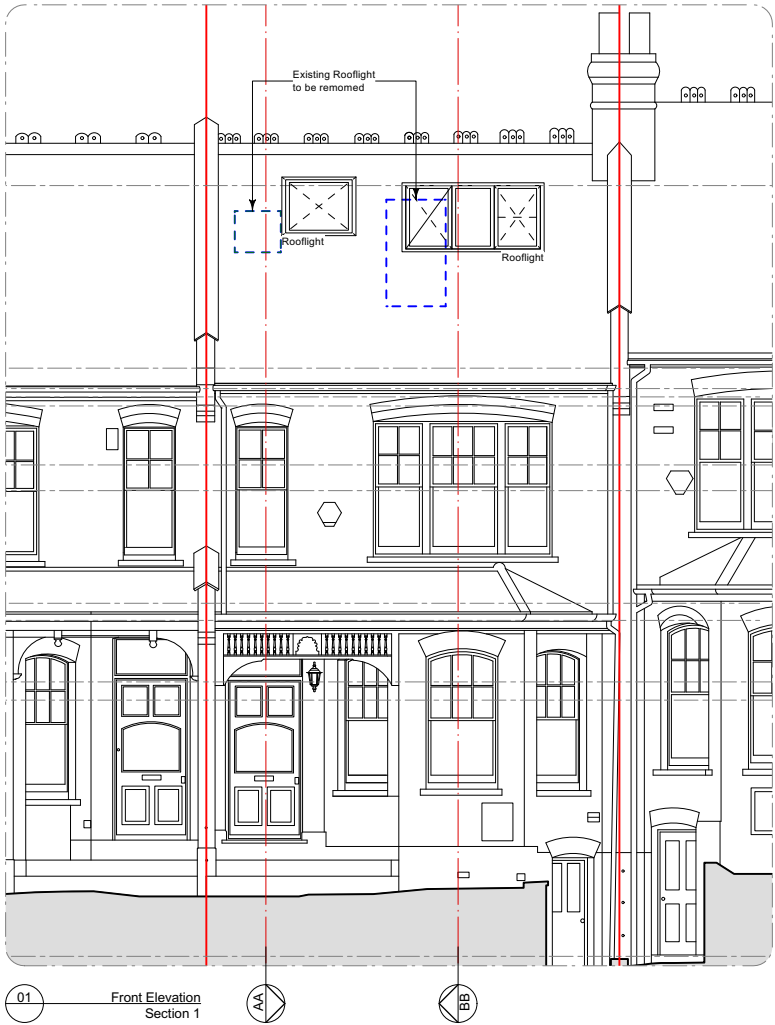

Rev	Issued	Status & Description	FPM / TB Drawn / Checked
-	26.02.2024	Issued for Planning	

Notes:

All dimensions to be checked on site prior to construction or fabrication of any element. Any discrepancies between figure dimensions reported to Architect for clarification prior to commencing work.

This drawing is to be read in conjunction with all consultants information.

Elements of services are indicated for coordination purposes. For full services layouts refer to Services Engineer's drawings and specification.

Elements of stucture are indicated for coordination purposes. For full structural layouts refer to Structural Engineer's drawings and specification.

(C) Trevor Brown Architect Ltd. All rights desccribed in chapter IV of the Copyright Designs and Patents Act 1988 have been asserted.

tba

Job
Priory Avenue
Address
8 Priory Avenue, London, N8 7RN
Status
Planning
Drawing title
Proposed Elevations

Scale
1:100@A3
Drawing number
181_1200 - Revision

Trevor Brown Architect Ltd.
www.trevorbrownarchitect.co.uk
+44 (0) 20 8826 1486
Suite 315, Ashley House, 235-239 High Road, London. N22 8HF