



ARCHETYPE D

183 & 183A GLADSTONE AVENUE

party line

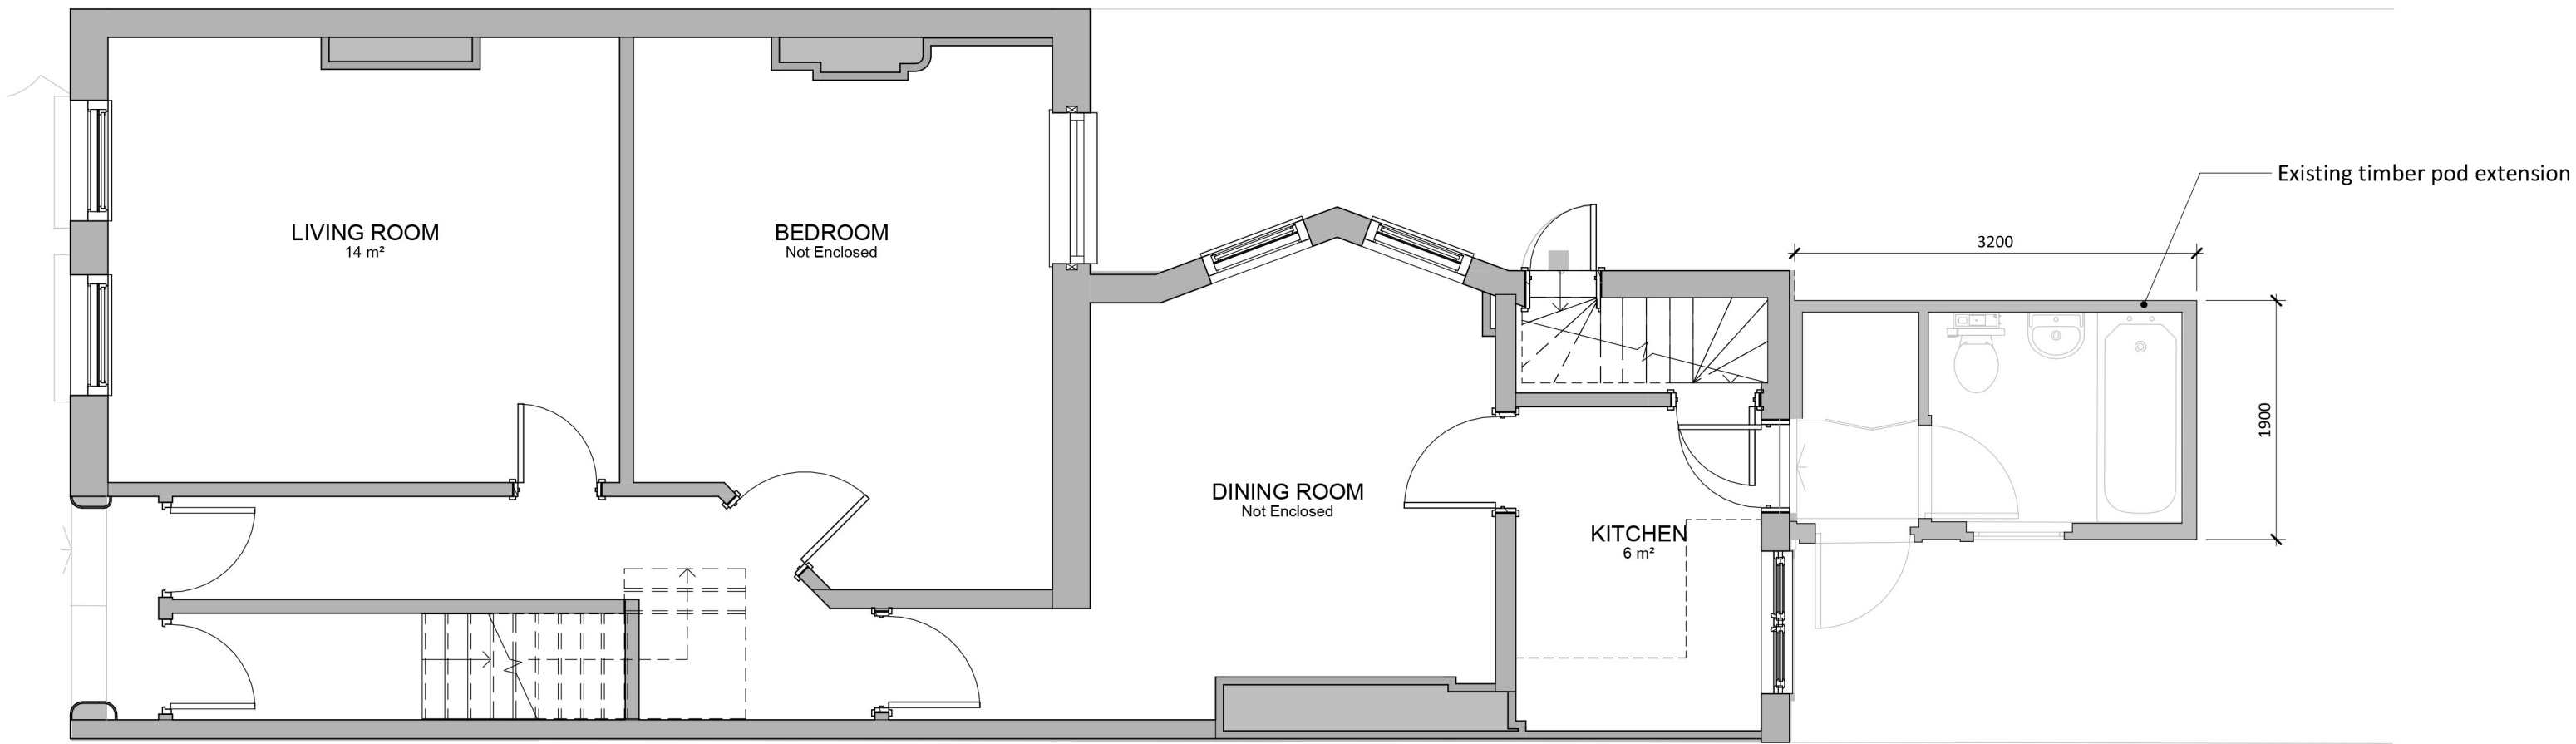


ARCHETYPE D1 -EXISTING GROUND FLOOR PLAN
Scale: 1 : 50

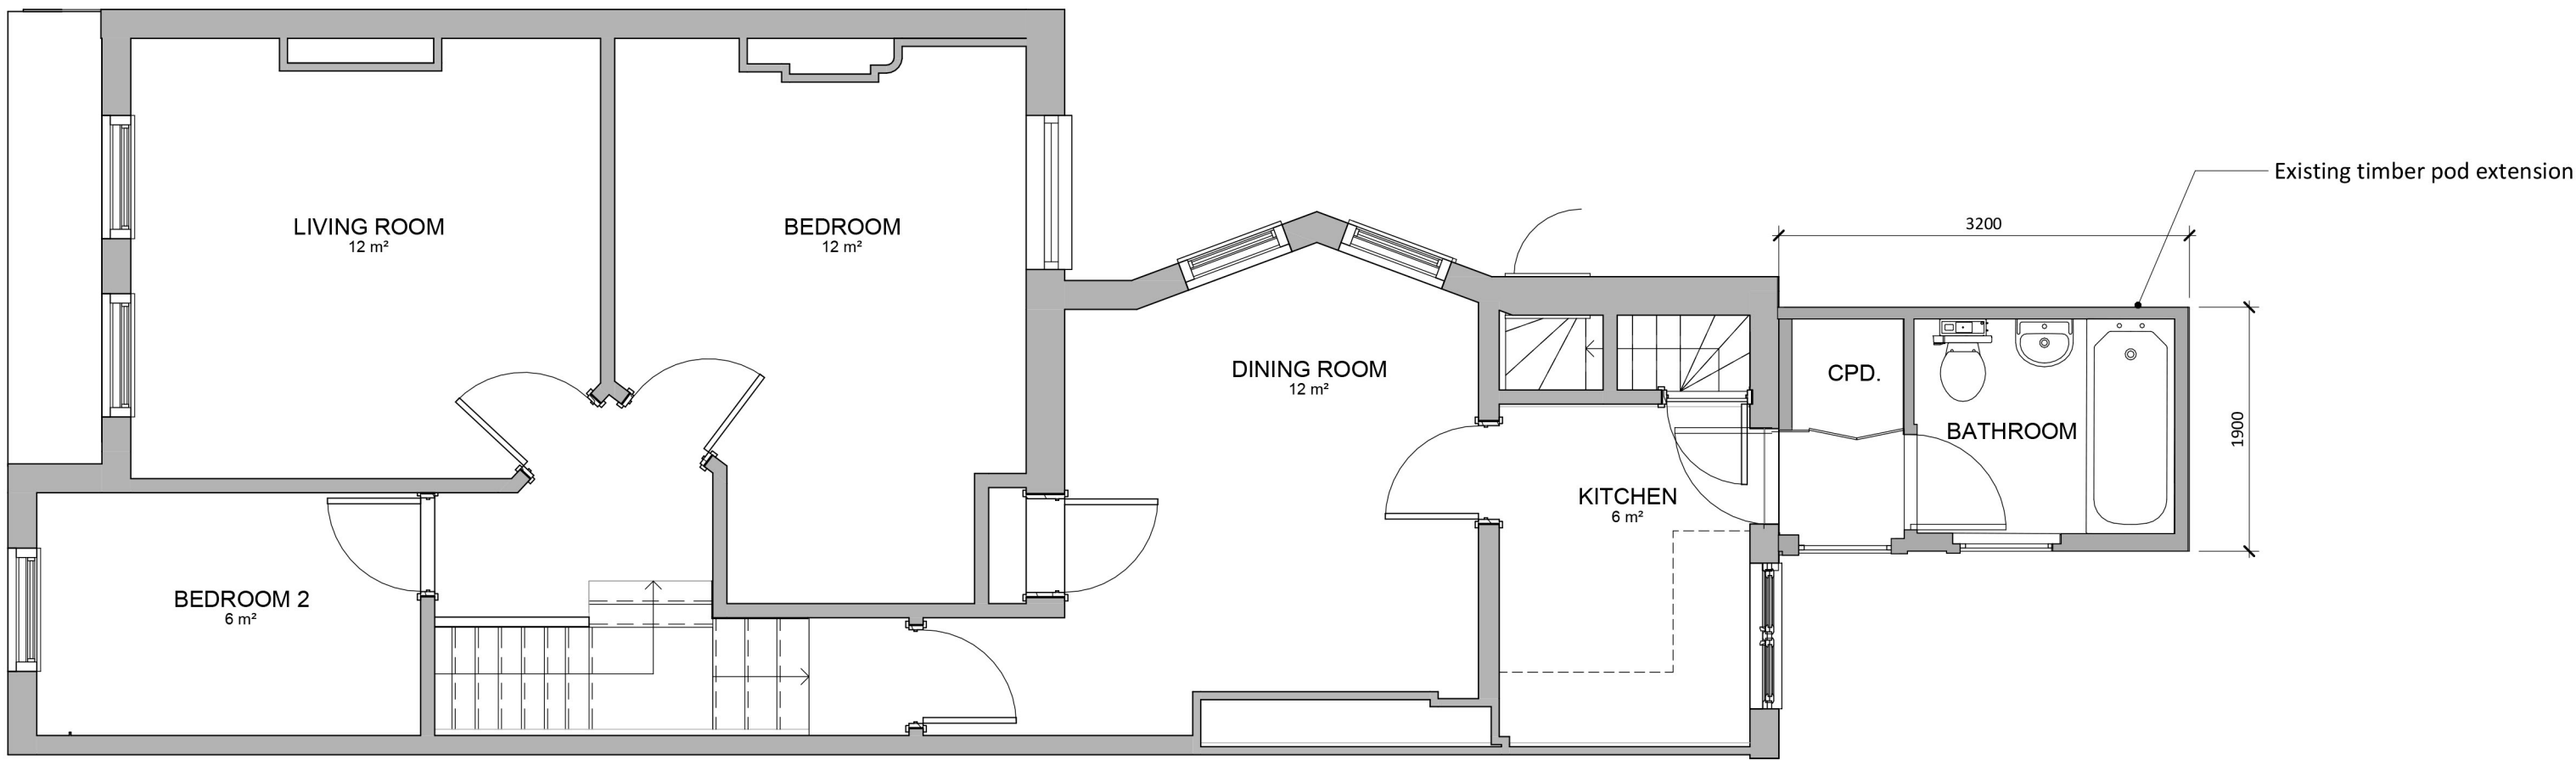


ARCHETYPE D2-EXISTING FIRST FLOOR PLAN
Scale: 1 : 50




EXISTING FRONT ELEVATION
Scale: 1 : 50

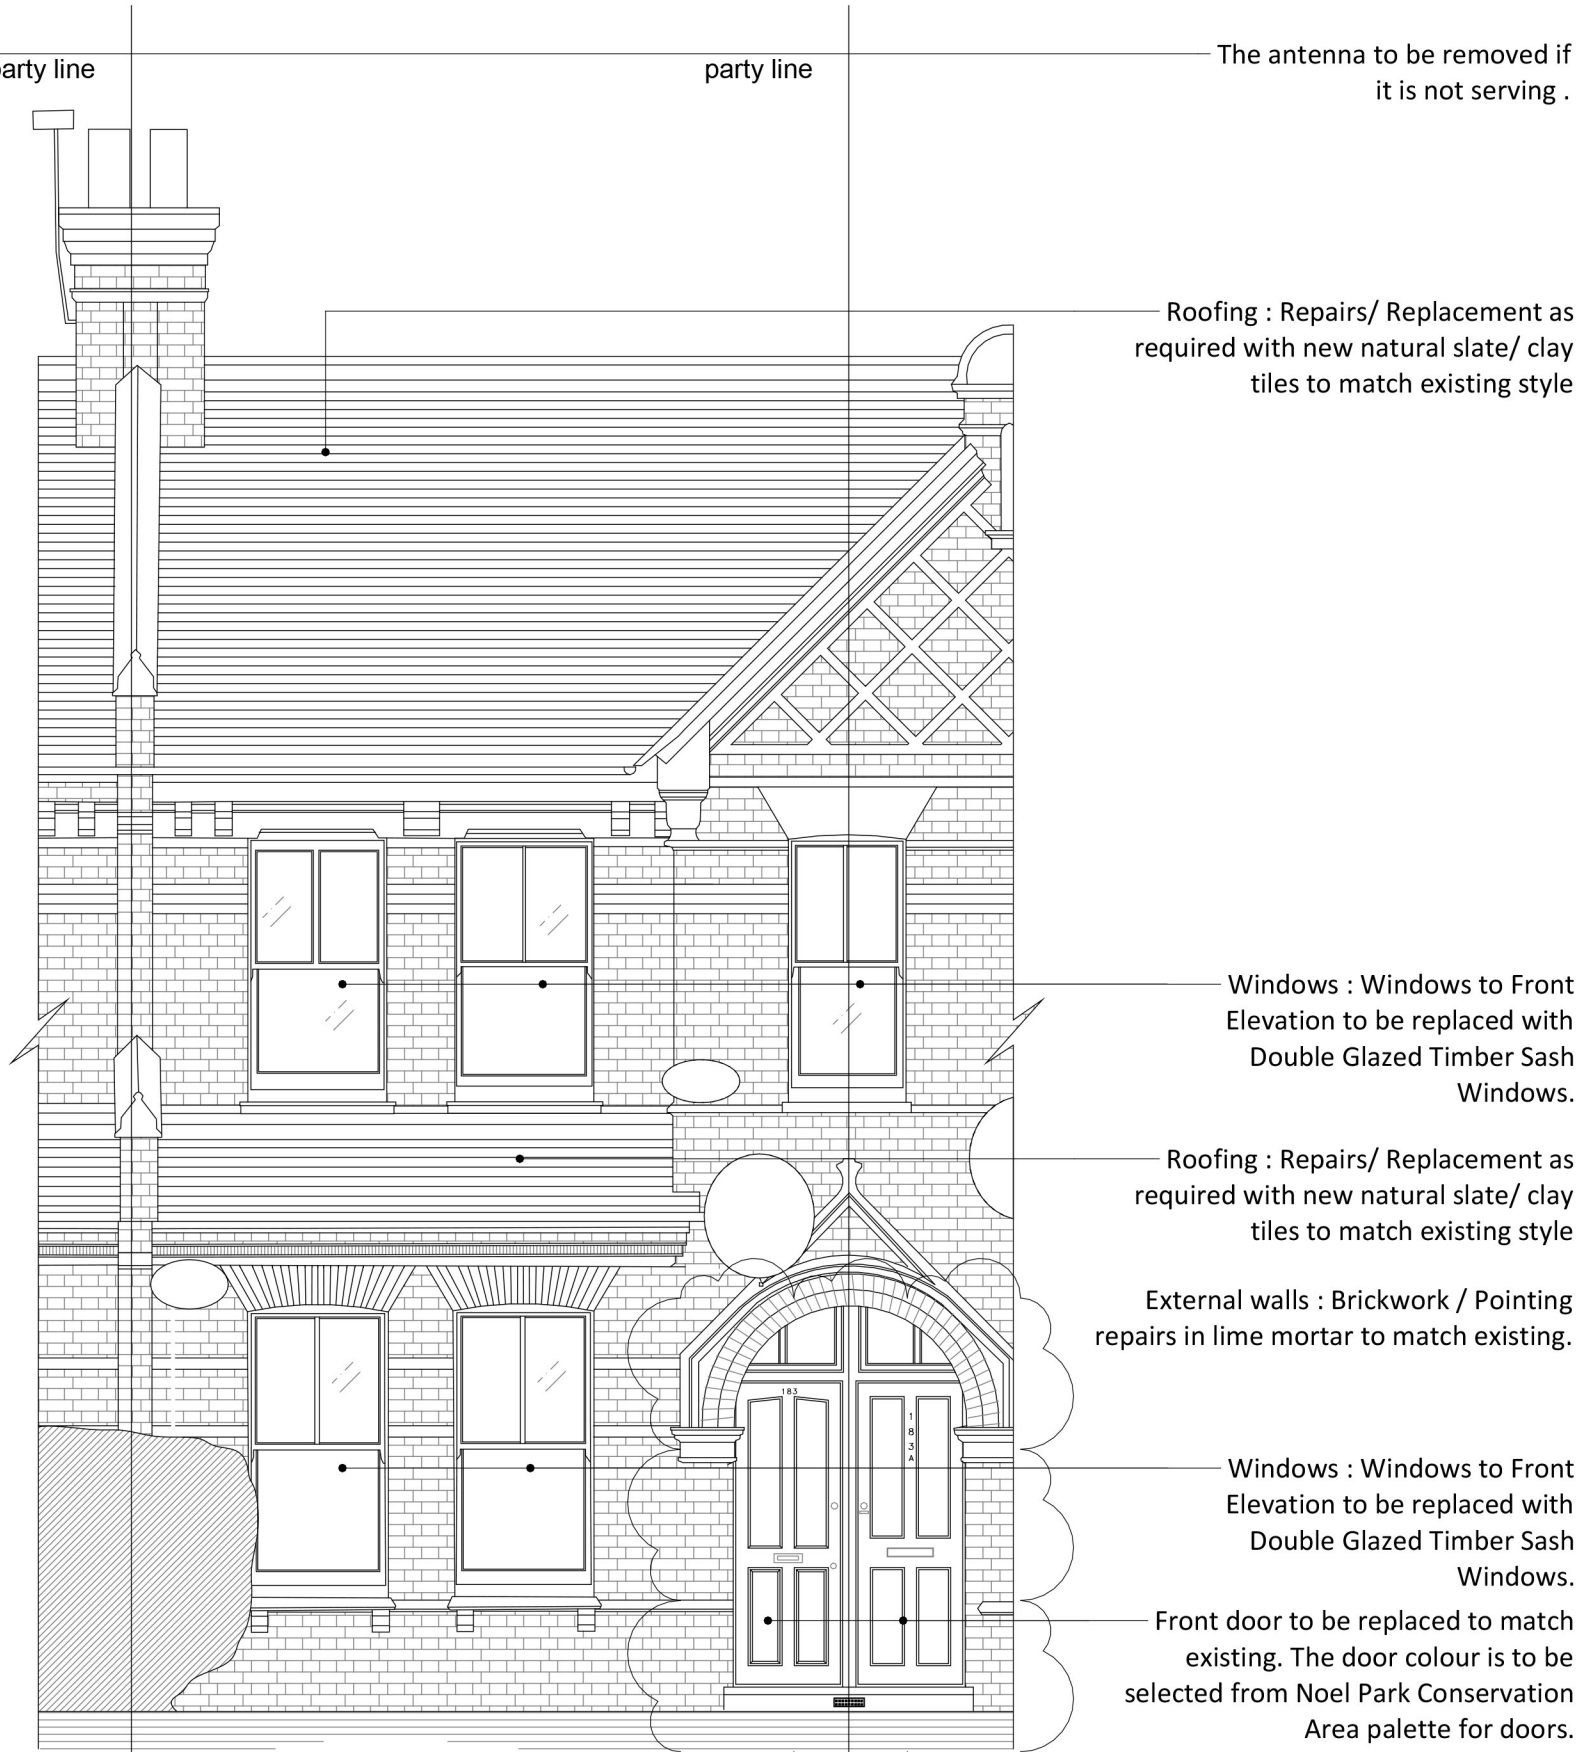


PROPOSED FRONT ELEVATION
Scale: 1 : 50

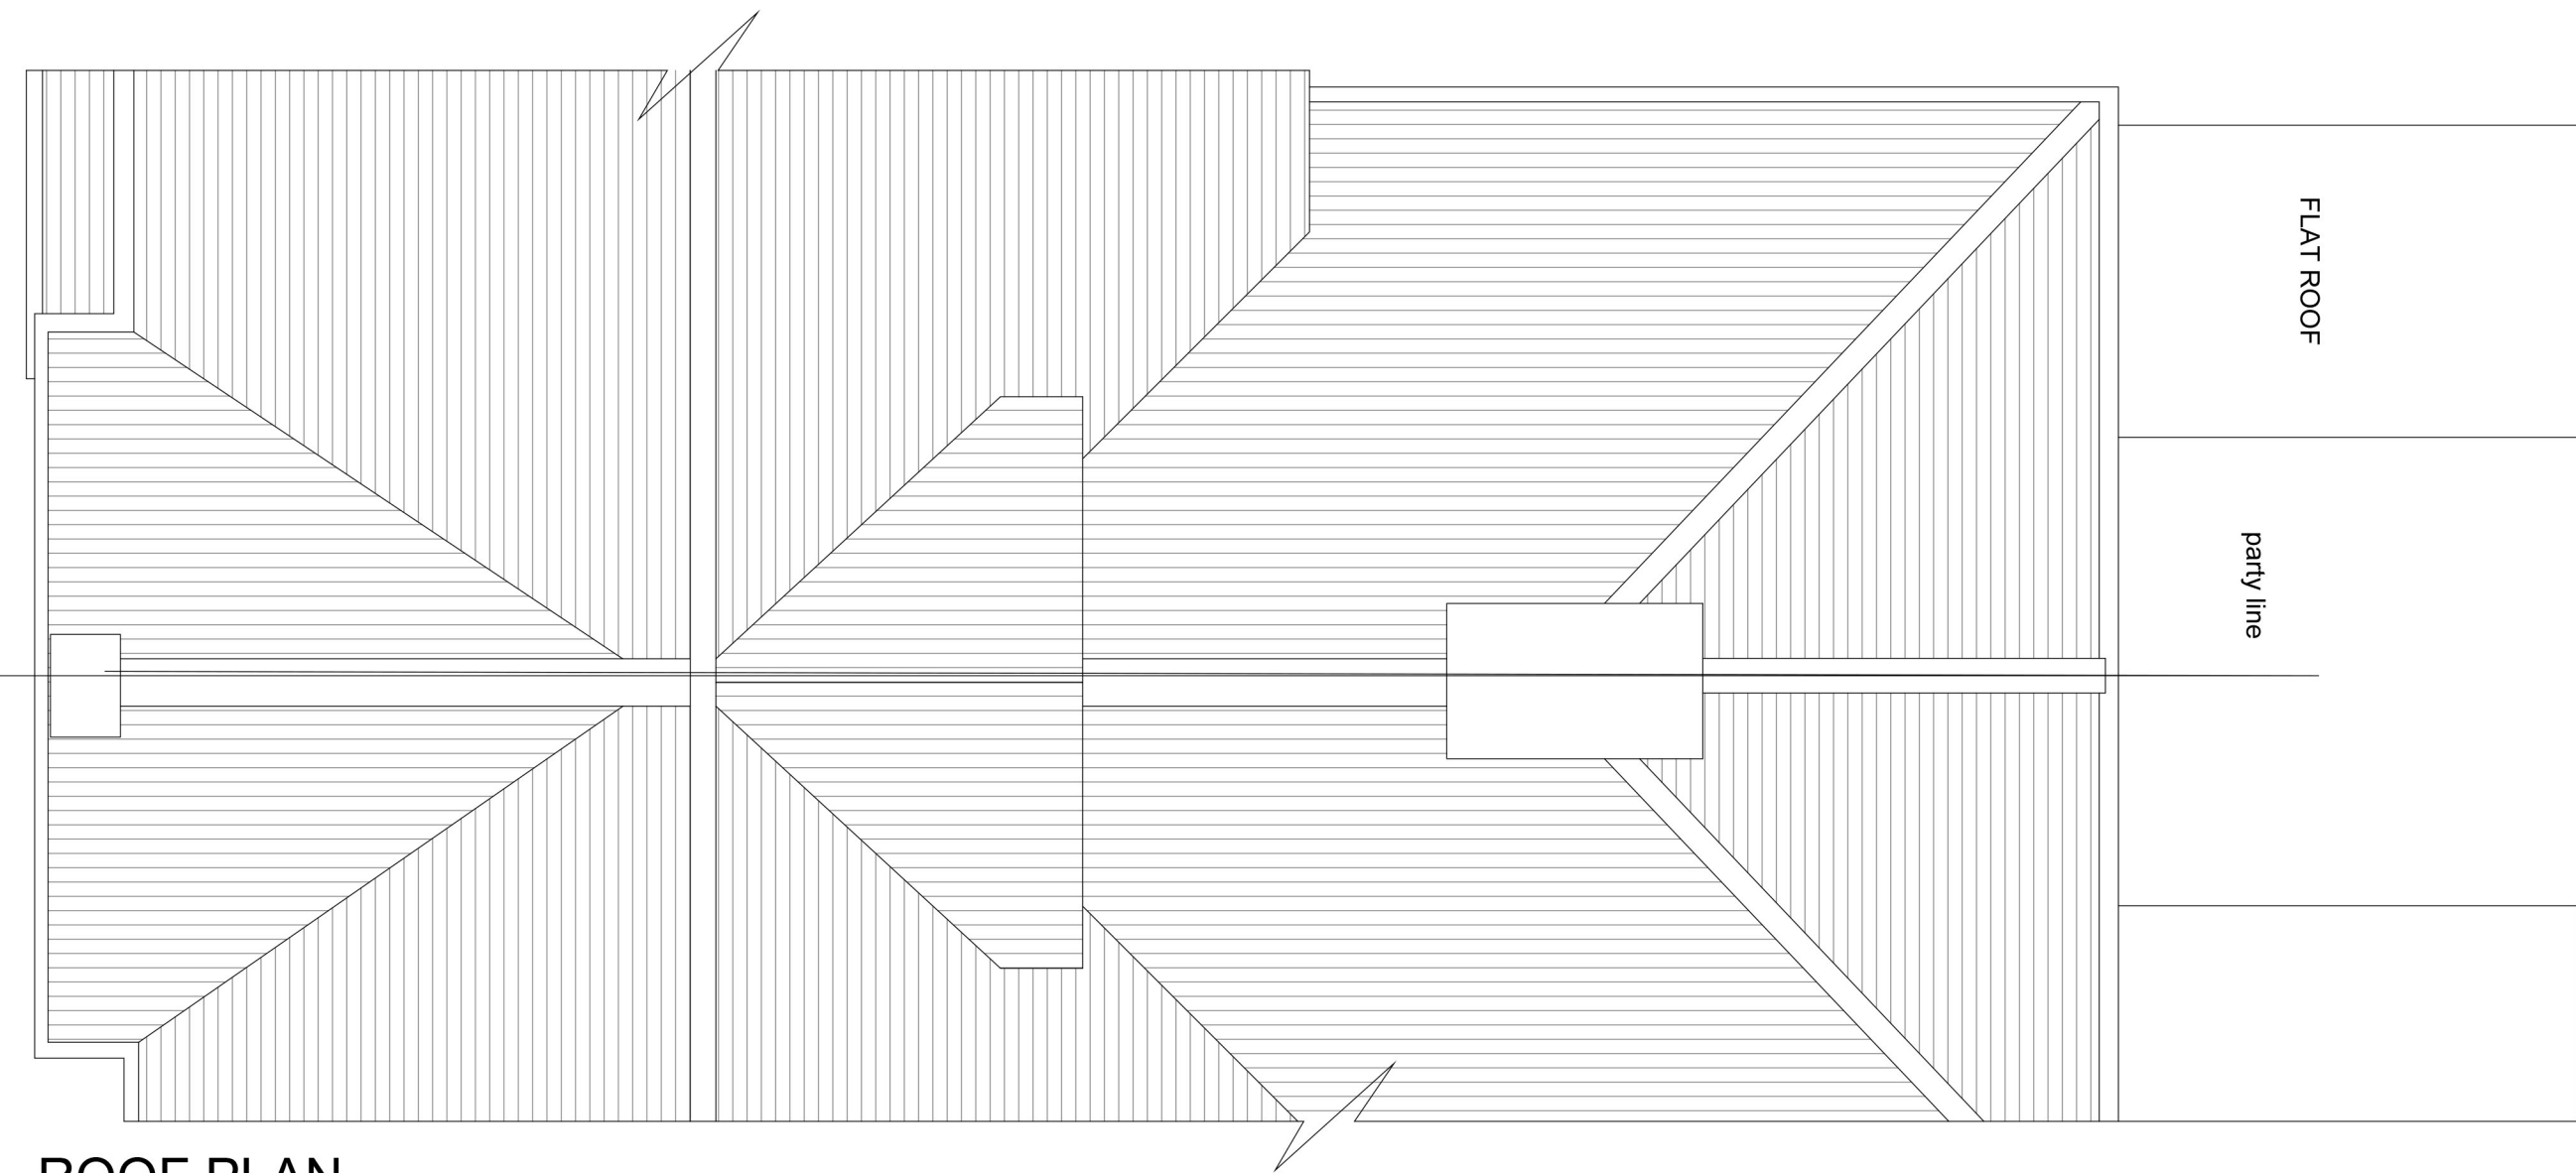

ROOF PLAN
Scale: 1 : 50

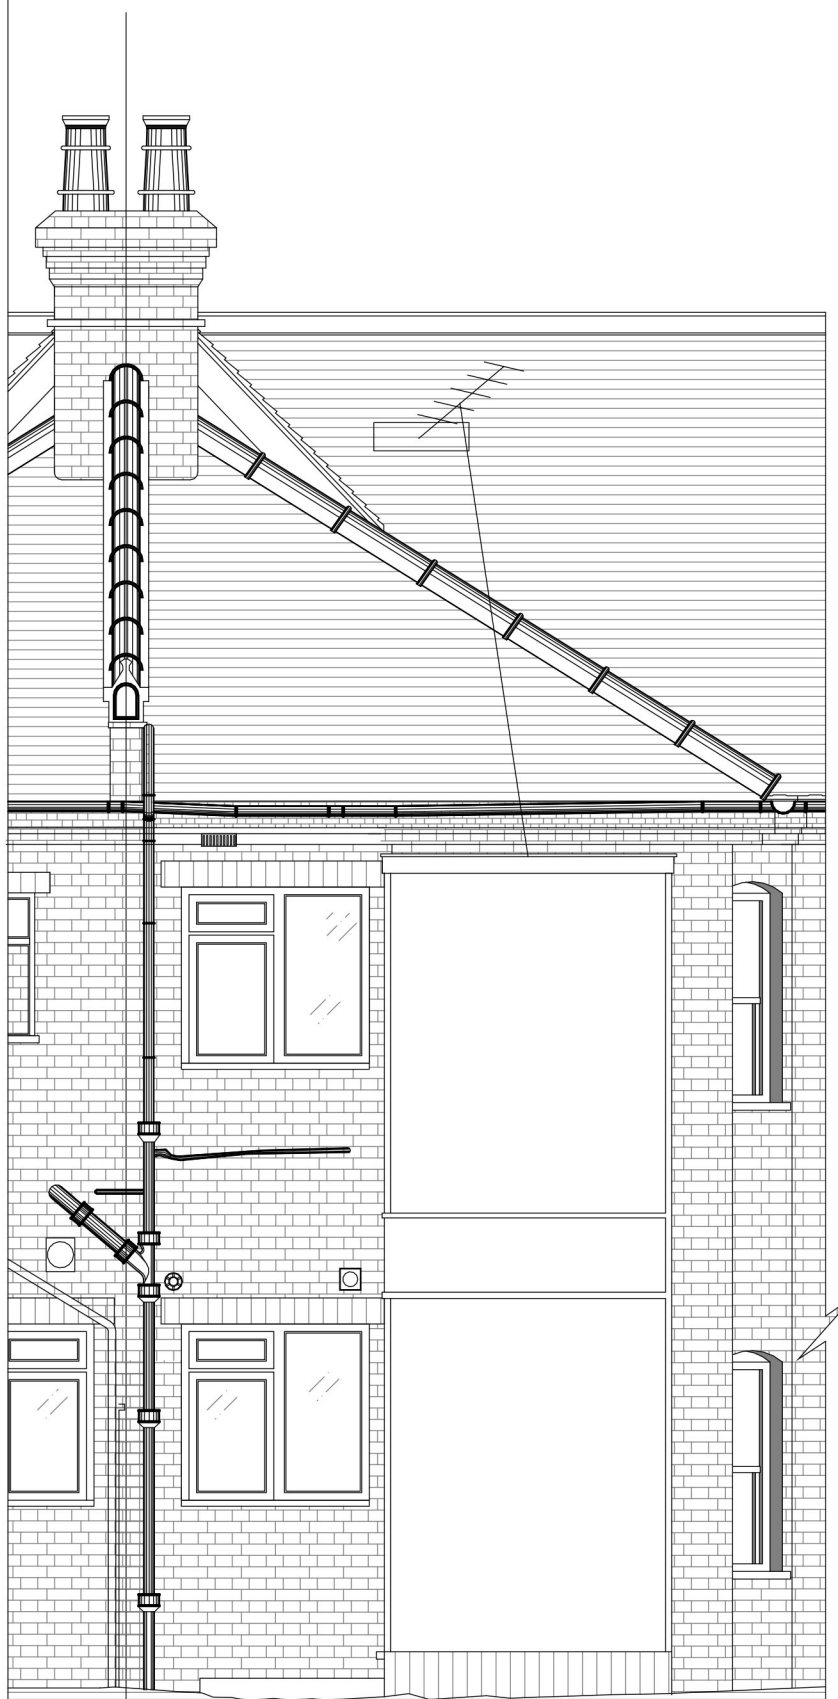

EXISTING REAR ELEVATION
Scale: 1 : 50

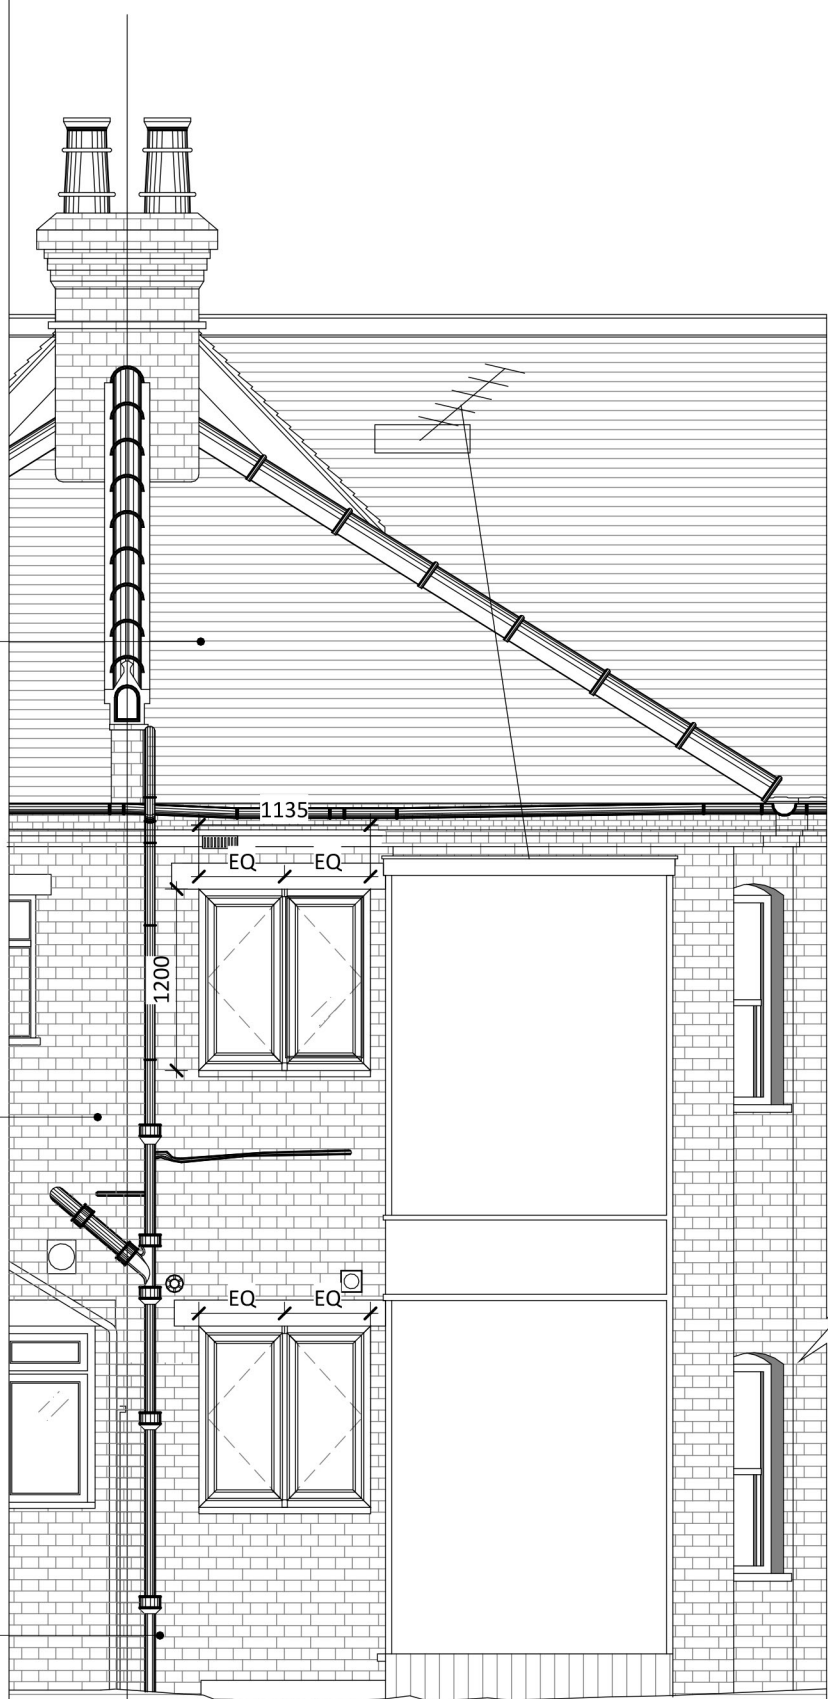

PROPOSED REAR ELEVATION
Scale: 1 : 50



4	Front doors are revised to show exiting door type.	16/08/2023
3	Rear window is revised	12/08/2022
2	Existing elevations are added	24/05/2022
1	FOR APPROVAL	14/02/2021
Revision Number	Revision Description	Revision Date