

Existing Drawing Issue Register				
Project Number	Discipline	Sheet Number	Sheet Name	Current Revision
24-028	A	00-001	Existing Drawing Issue Register	
24-028	A	01-002	Block plans	
24-028	A	02-001	Existing Front Visualization	
24-028	A	02-002	Existing Rear Visualization	
24-028	A	03-001	Existing Ground Floor Plan	
24-028	A	03-002	Existing First Floor Plan	
24-028	A	03-003	Existing Roof Plan	
24-028	A	05-001	Existing Section A-A'	
24-028	A	06-001	Existing Elevation	
24-028	A	06-002	Existing Elevation	
24-028	A	06-003	Existing Elevation	
24-028	A	06-004	Existing Elevation	

Rev No.	Date	Description
---------	------	-------------

Notes:

Any inaccuracies or errors to be reported to the architect/surveyor immediately and prior to any work commencing. All dimensions to be verified on site. All work to comply with British Standards Code of practice. All external surfaces and materials to match existing. This drawing and all information provided within it is the copyright of UPP Consultants Ltd. and reproduction without prior consent is strictly forbidden.

Dwg No	Drawn
24-028-A-00-001	MV

Drawing	Checked
Existing Drawing Issue Register	EB


Scale	Issue Date
@ A3	27.02.2024

Project Address

22 Palace Road N11 2PS

Client	Status
Treasure Assets	For Planning



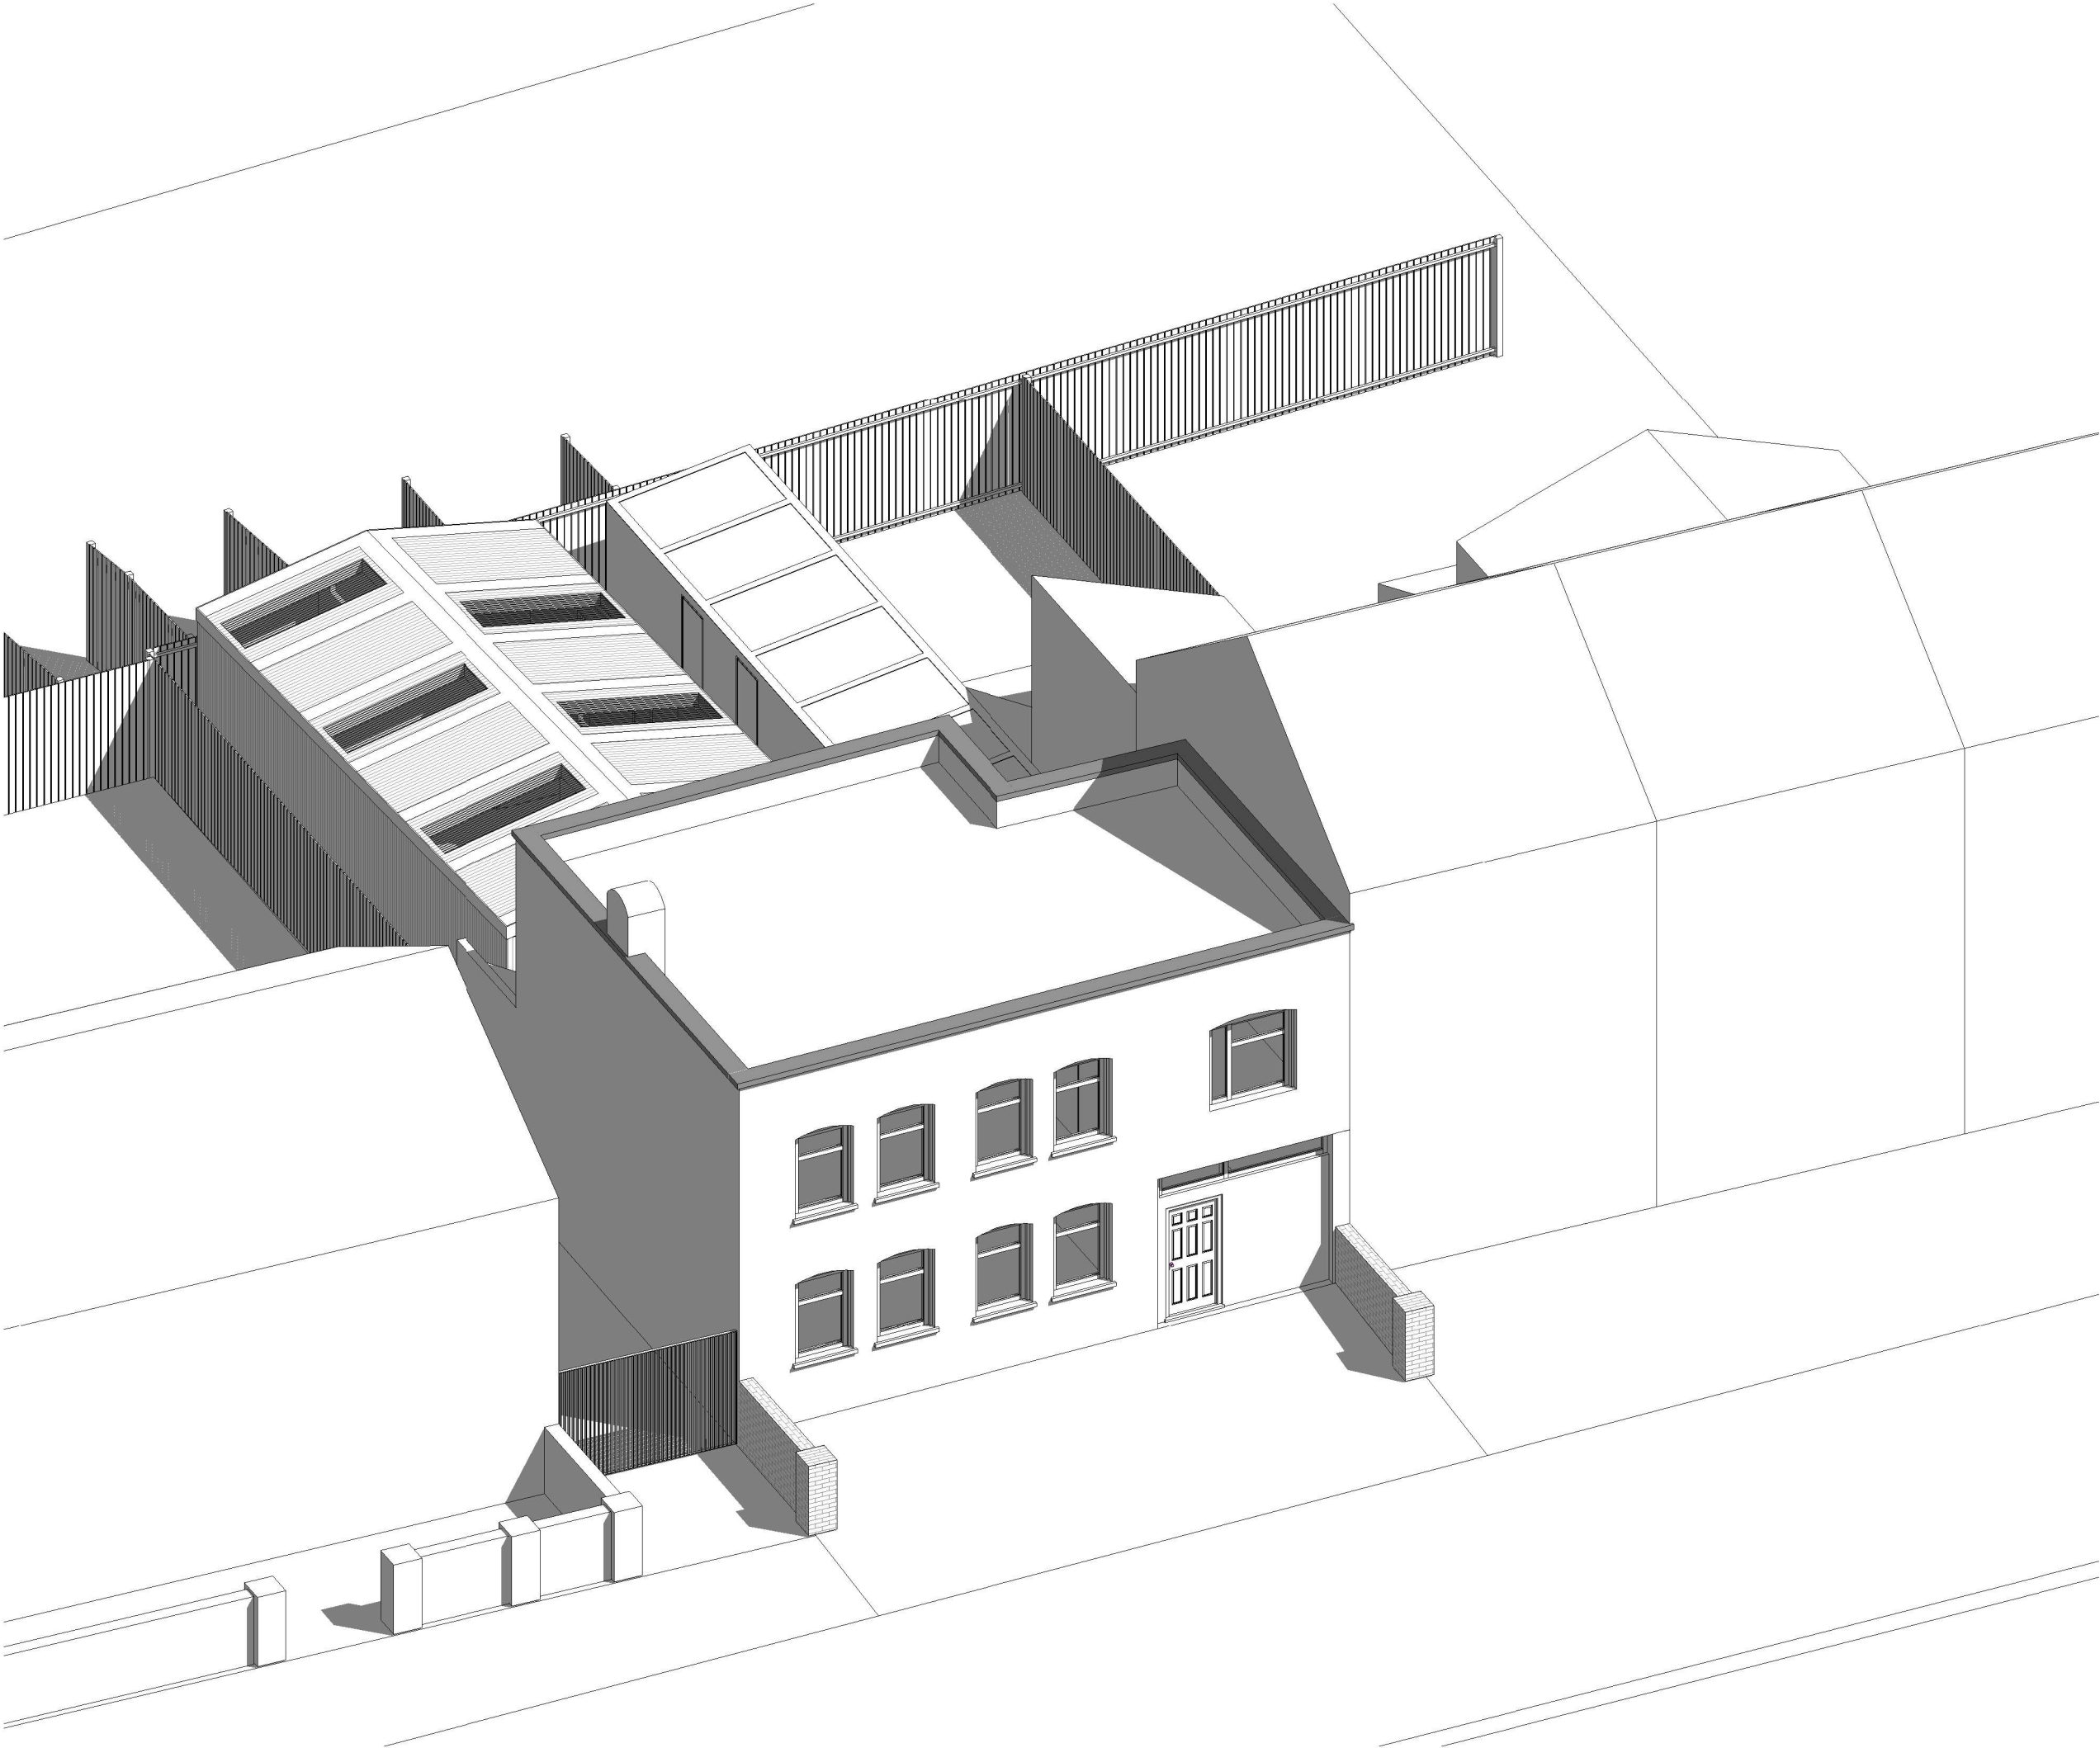

Rev No.	Date	Description
---------	------	-------------

Notes:		
Any inaccuracies or errors to be reported to the architect/surveyor immediately and prior to any work commencing. All dimensions to be verified on site. All work to comply with British Standards Code of practice. All external surfaces and materials to match existing. This drawing and all information provided within it is the copyright of UPP Consultants Ltd. and reproduction without prior consent is strictly forbidden.		

Dwg No	Drawn
24-028-A-02-001	MV

Drawing	Checked
Existing Front Visualization	EB


Scale	Issue Date
@ A3	27.02.2024

Project Address
22 Palace Road N11 2PS

Client	Status
Treasure Assets	For Planning

www.upp-planning.co.uk
info@upp-planning.co.uk
0208 202 9996
Atrium, Stables Market,
Chalk Farm Road, London,
NW1 8AH



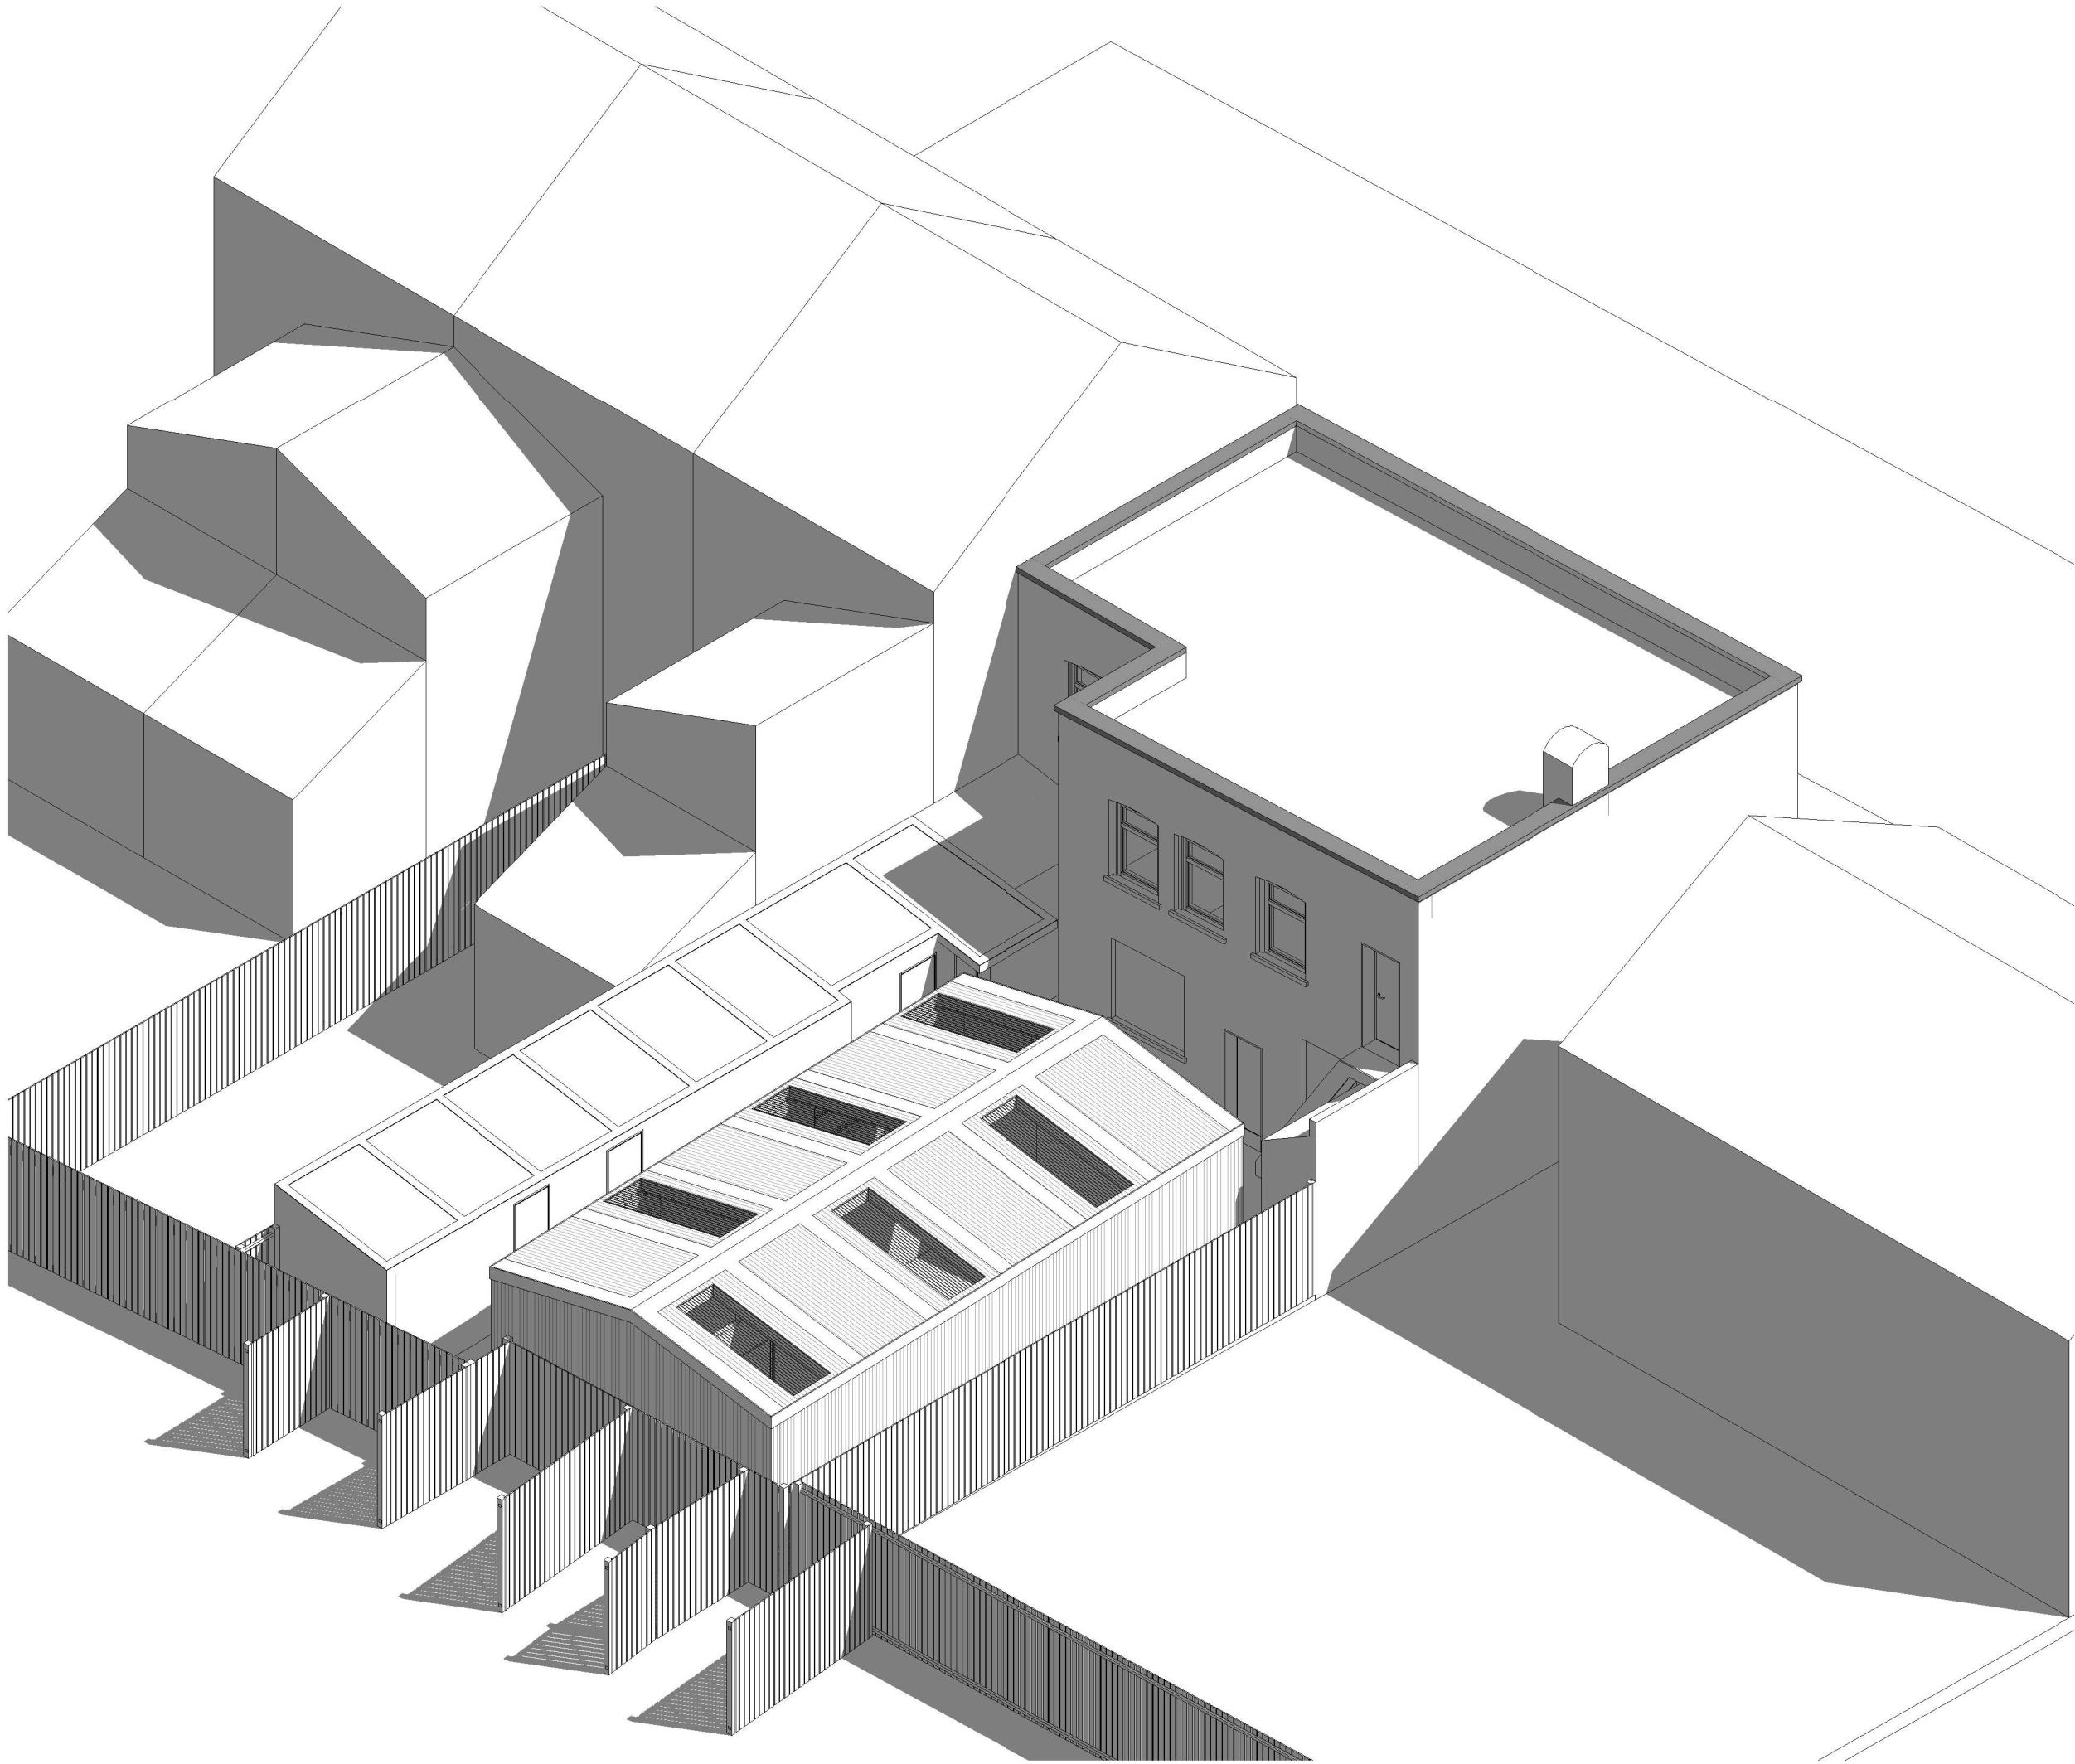

Rev No.	Date	Description
---------	------	-------------

Notes:		
Any inaccuracies or errors to be reported to the architect/surveyor immediately and prior to any work commencing. All dimensions to be verified on site. All work to comply with British Standards Code of practice. All external surfaces and materials to match existing. This drawing and all information provided within it is the copyright of UPP Consultants Ltd. and reproduction without prior consent is strictly forbidden.		

Dwg No	Drawn
24-028-A-02-002	MV

Drawing	Checked
Existing Rear Visualization	EB


Scale	Issue Date
@ A3	27.02.2024

Project Address
22 Palace Road N11 2PS

Client	Status
Treasure Assets	For Planning

www.upp-planning.co.uk
info@upp-planning.co.uk
0208 202 9996
Atrium, Stables Market,
Chalk Farm Road, London,
NW1 8AH

upp

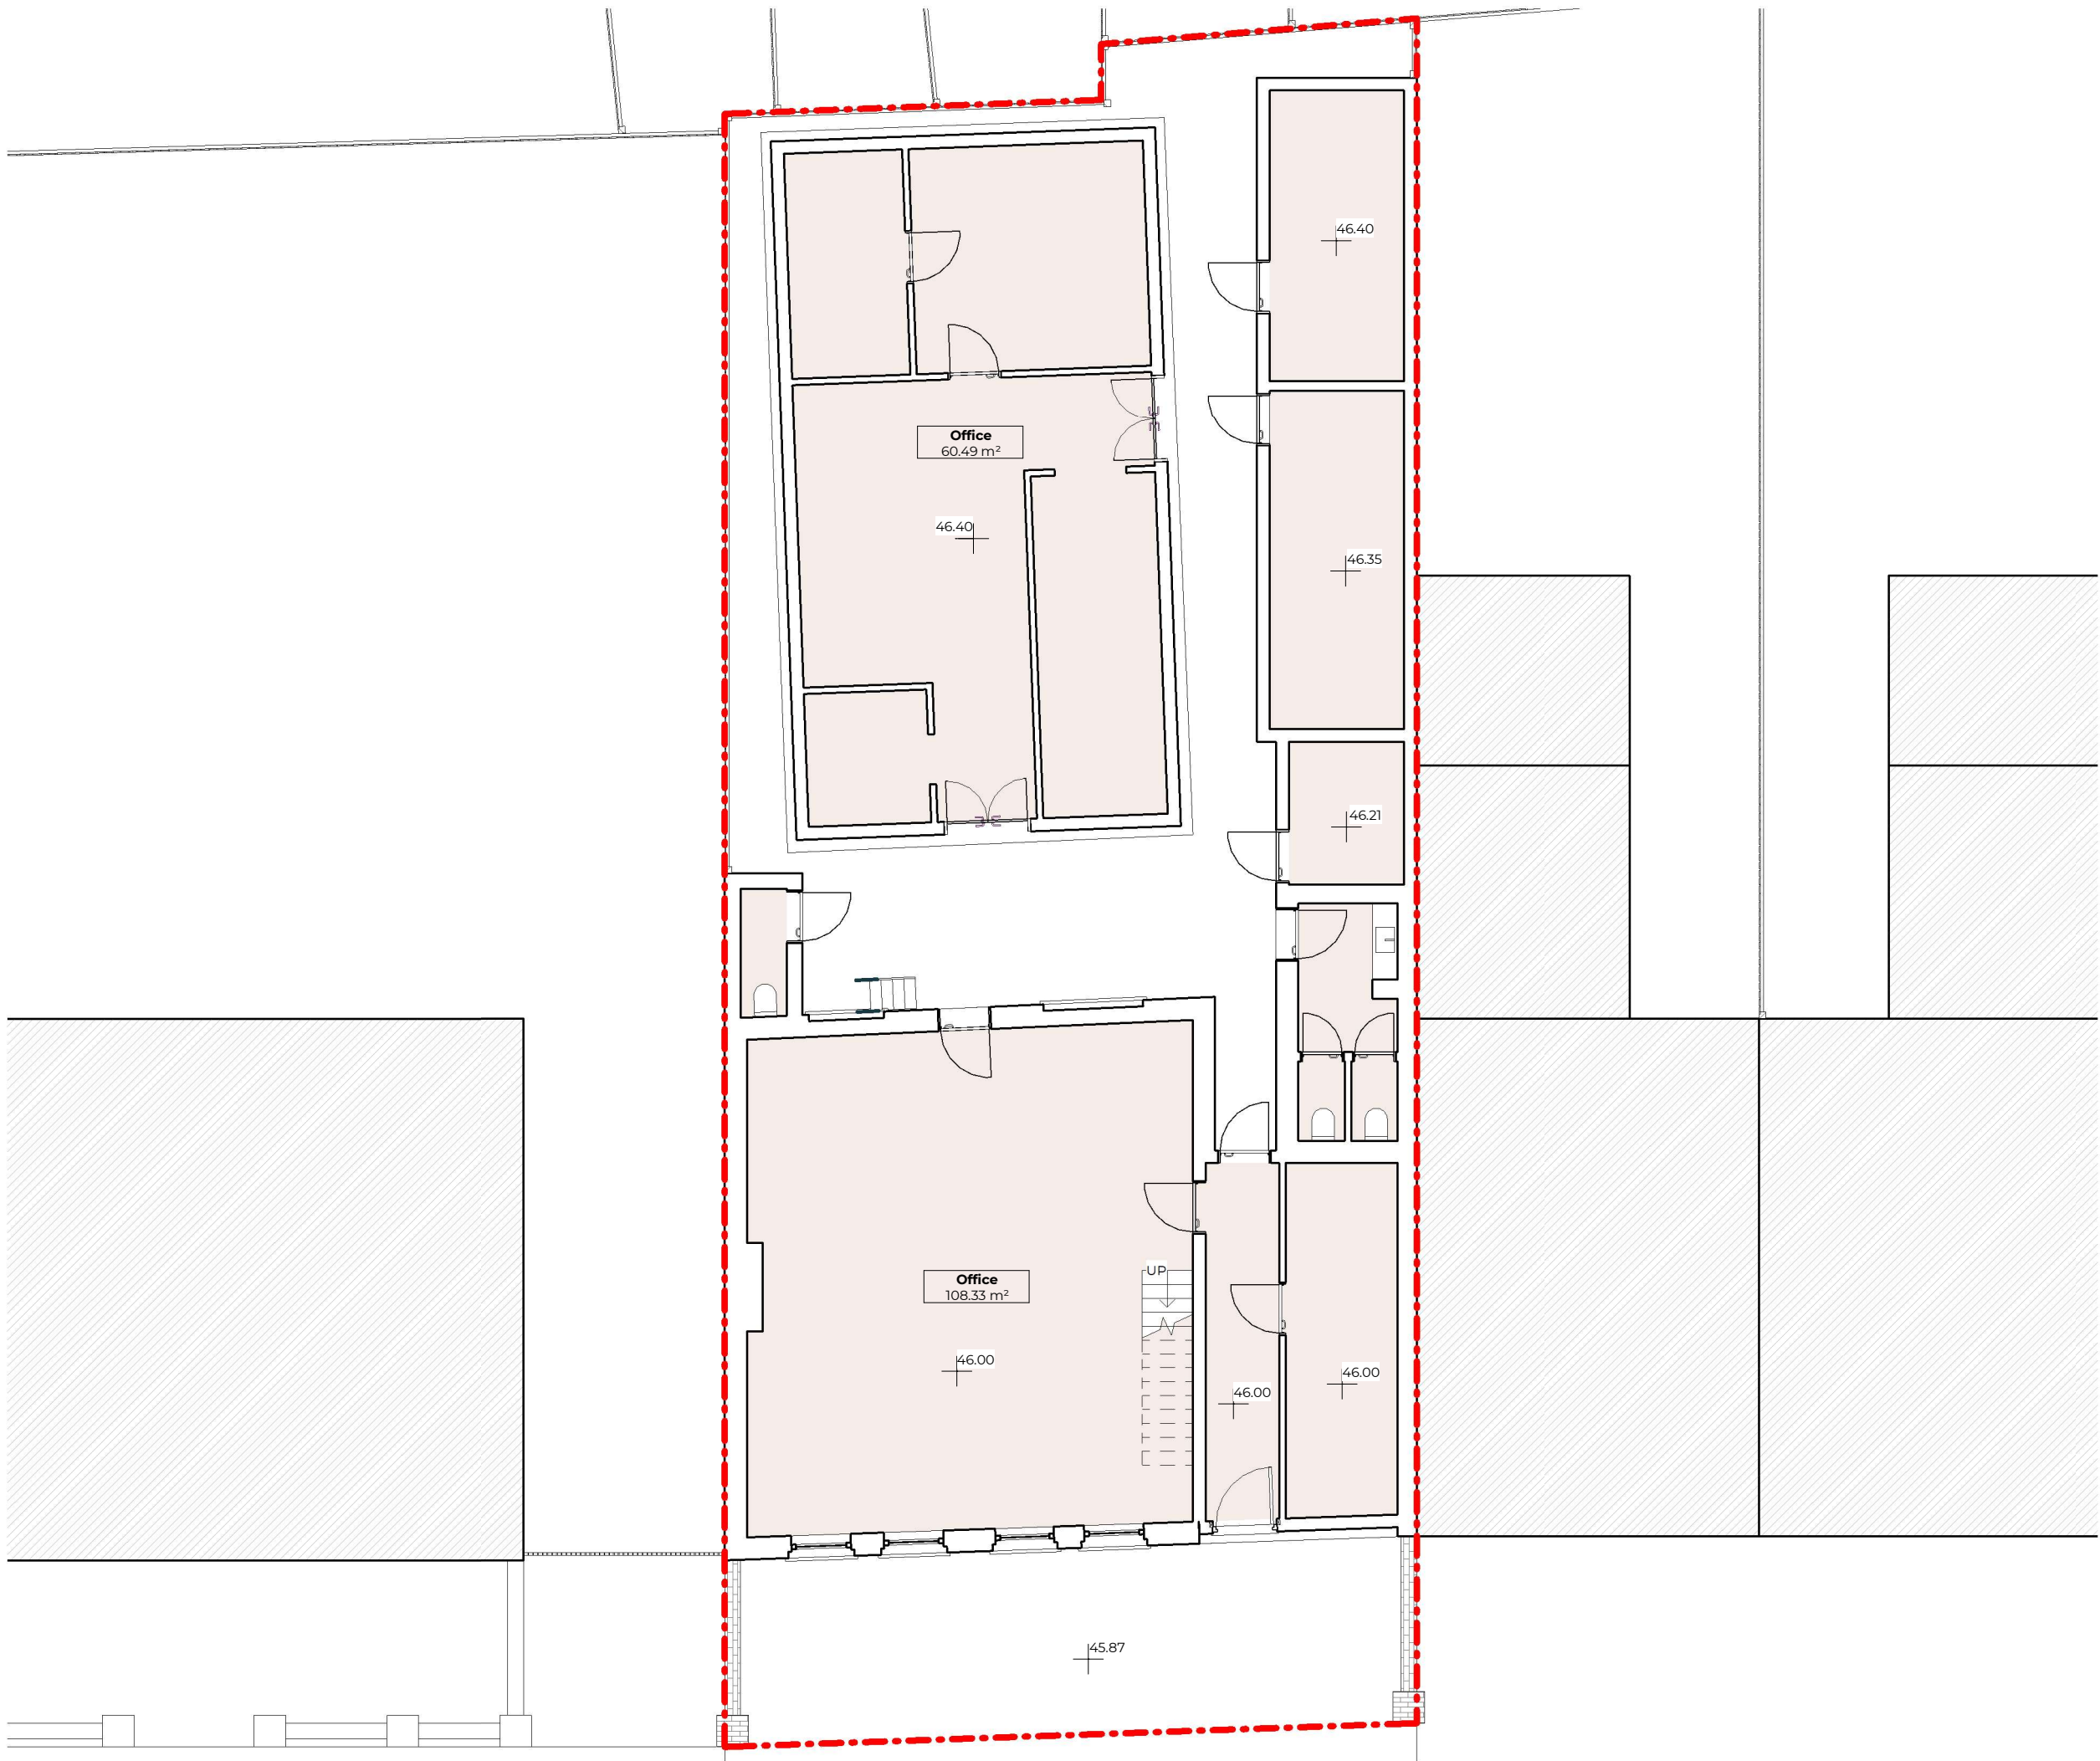

Rev No.	Date	Description
---------	------	-------------

Notes:

Any inaccuracies or errors to be reported to the architect/surveyor immediately and prior to any work commencing. All dimensions to be verified on site. All work to comply with British Standards Code of practice. All external surfaces and materials to match existing. This drawing and all information provided within it is the copyright of UPP Consultants Ltd. and reproduction without prior consent is strictly forbidden.

Dwg No	Drawn
24-028-A-03-001	MV

Drawing	Checked
Existing Ground Floor Plan	EB


Scale	Issue Date
1:100 @ A3	27.02.2024



Project Address

22 Palace Road N11 2PS

Client	Status
Treasure Assets	For Planning

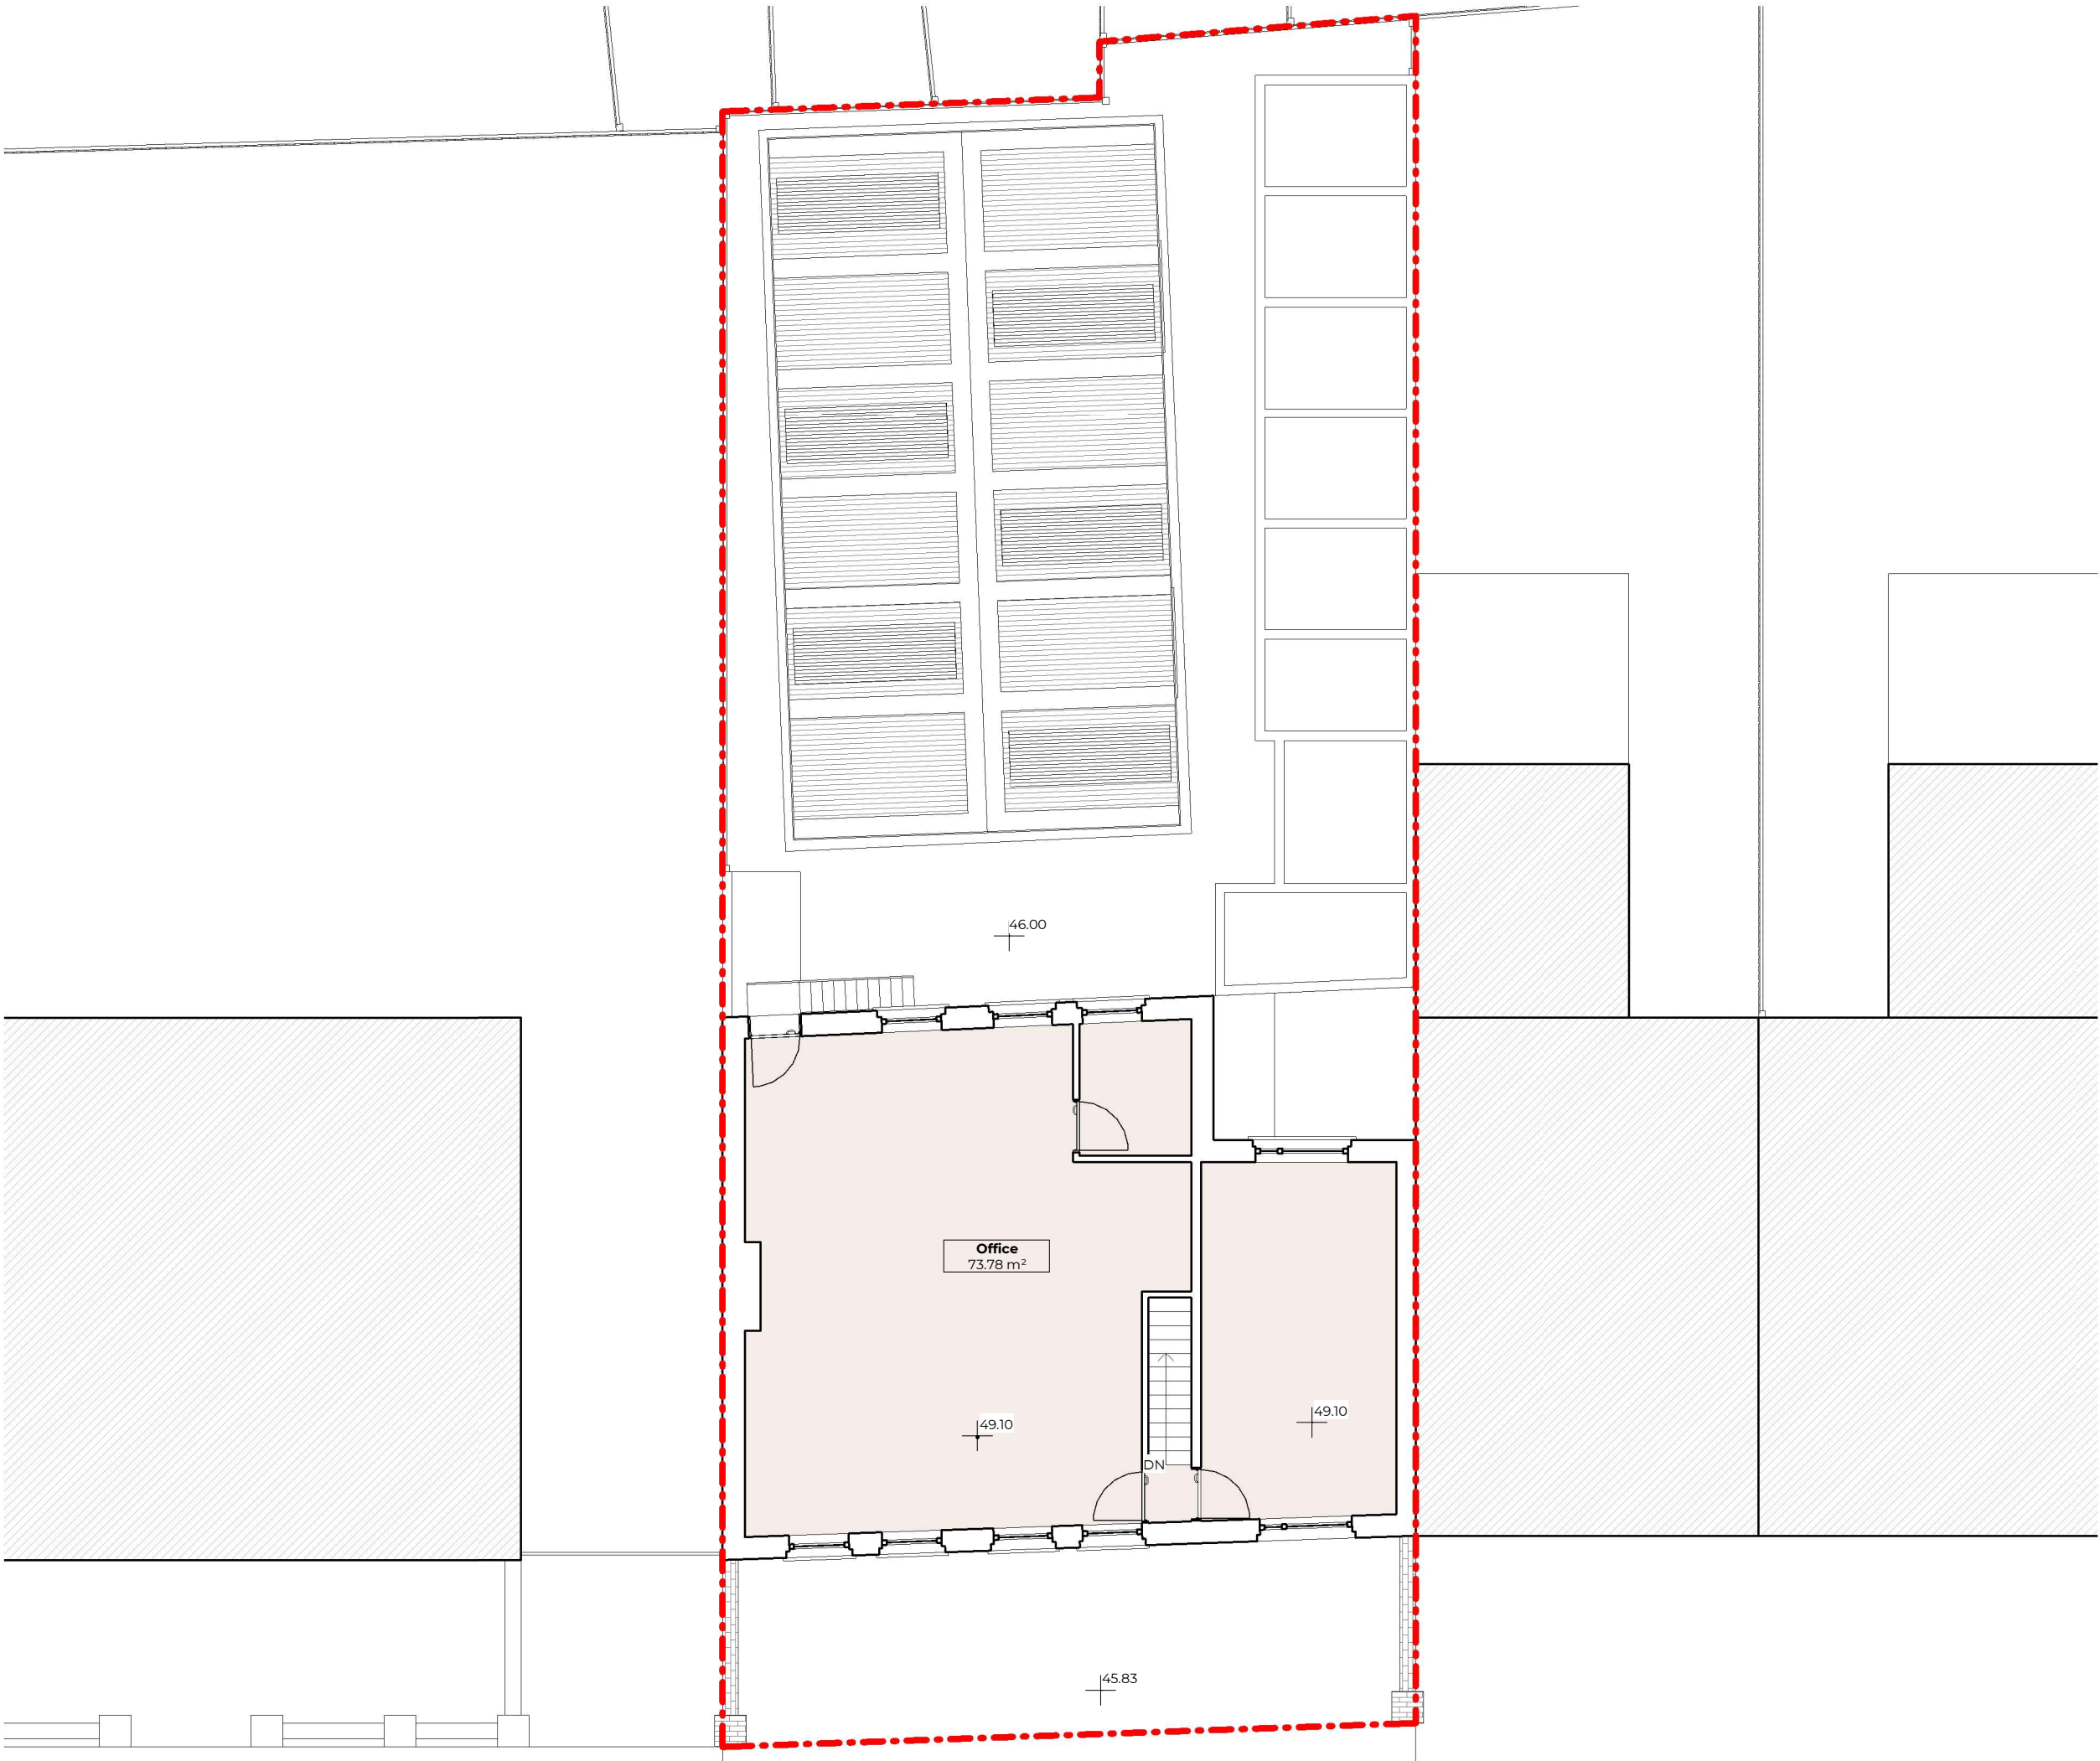

Rev No.	Date	Description
---------	------	-------------

Notes:

Any inaccuracies or errors to be reported to the architect/surveyor immediately and prior to any work commencing. All dimensions to be verified on site. All work to comply with British Standards Code of practice. All external surfaces and materials to match existing. This drawing and all information provided within it is the copyright of UPP Consultants Ltd. and reproduction without prior consent is strictly forbidden.

Dwg No	Drawn
24-028-A-03-002	MV

Drawing	Checked
Existing First Floor Plan	EB

Scale	Issue Date
1:100 @ A3	27.02.2024




Project Address

22 Palace Road N11 2PS

Client	Status
Treasure Assets	For Planning

www.upp-planning.co.uk
info@upp-planning.co.uk
0208 202 9996
Atrium, Stables Market,
Chalk Farm Road, London,
NW1 8AH



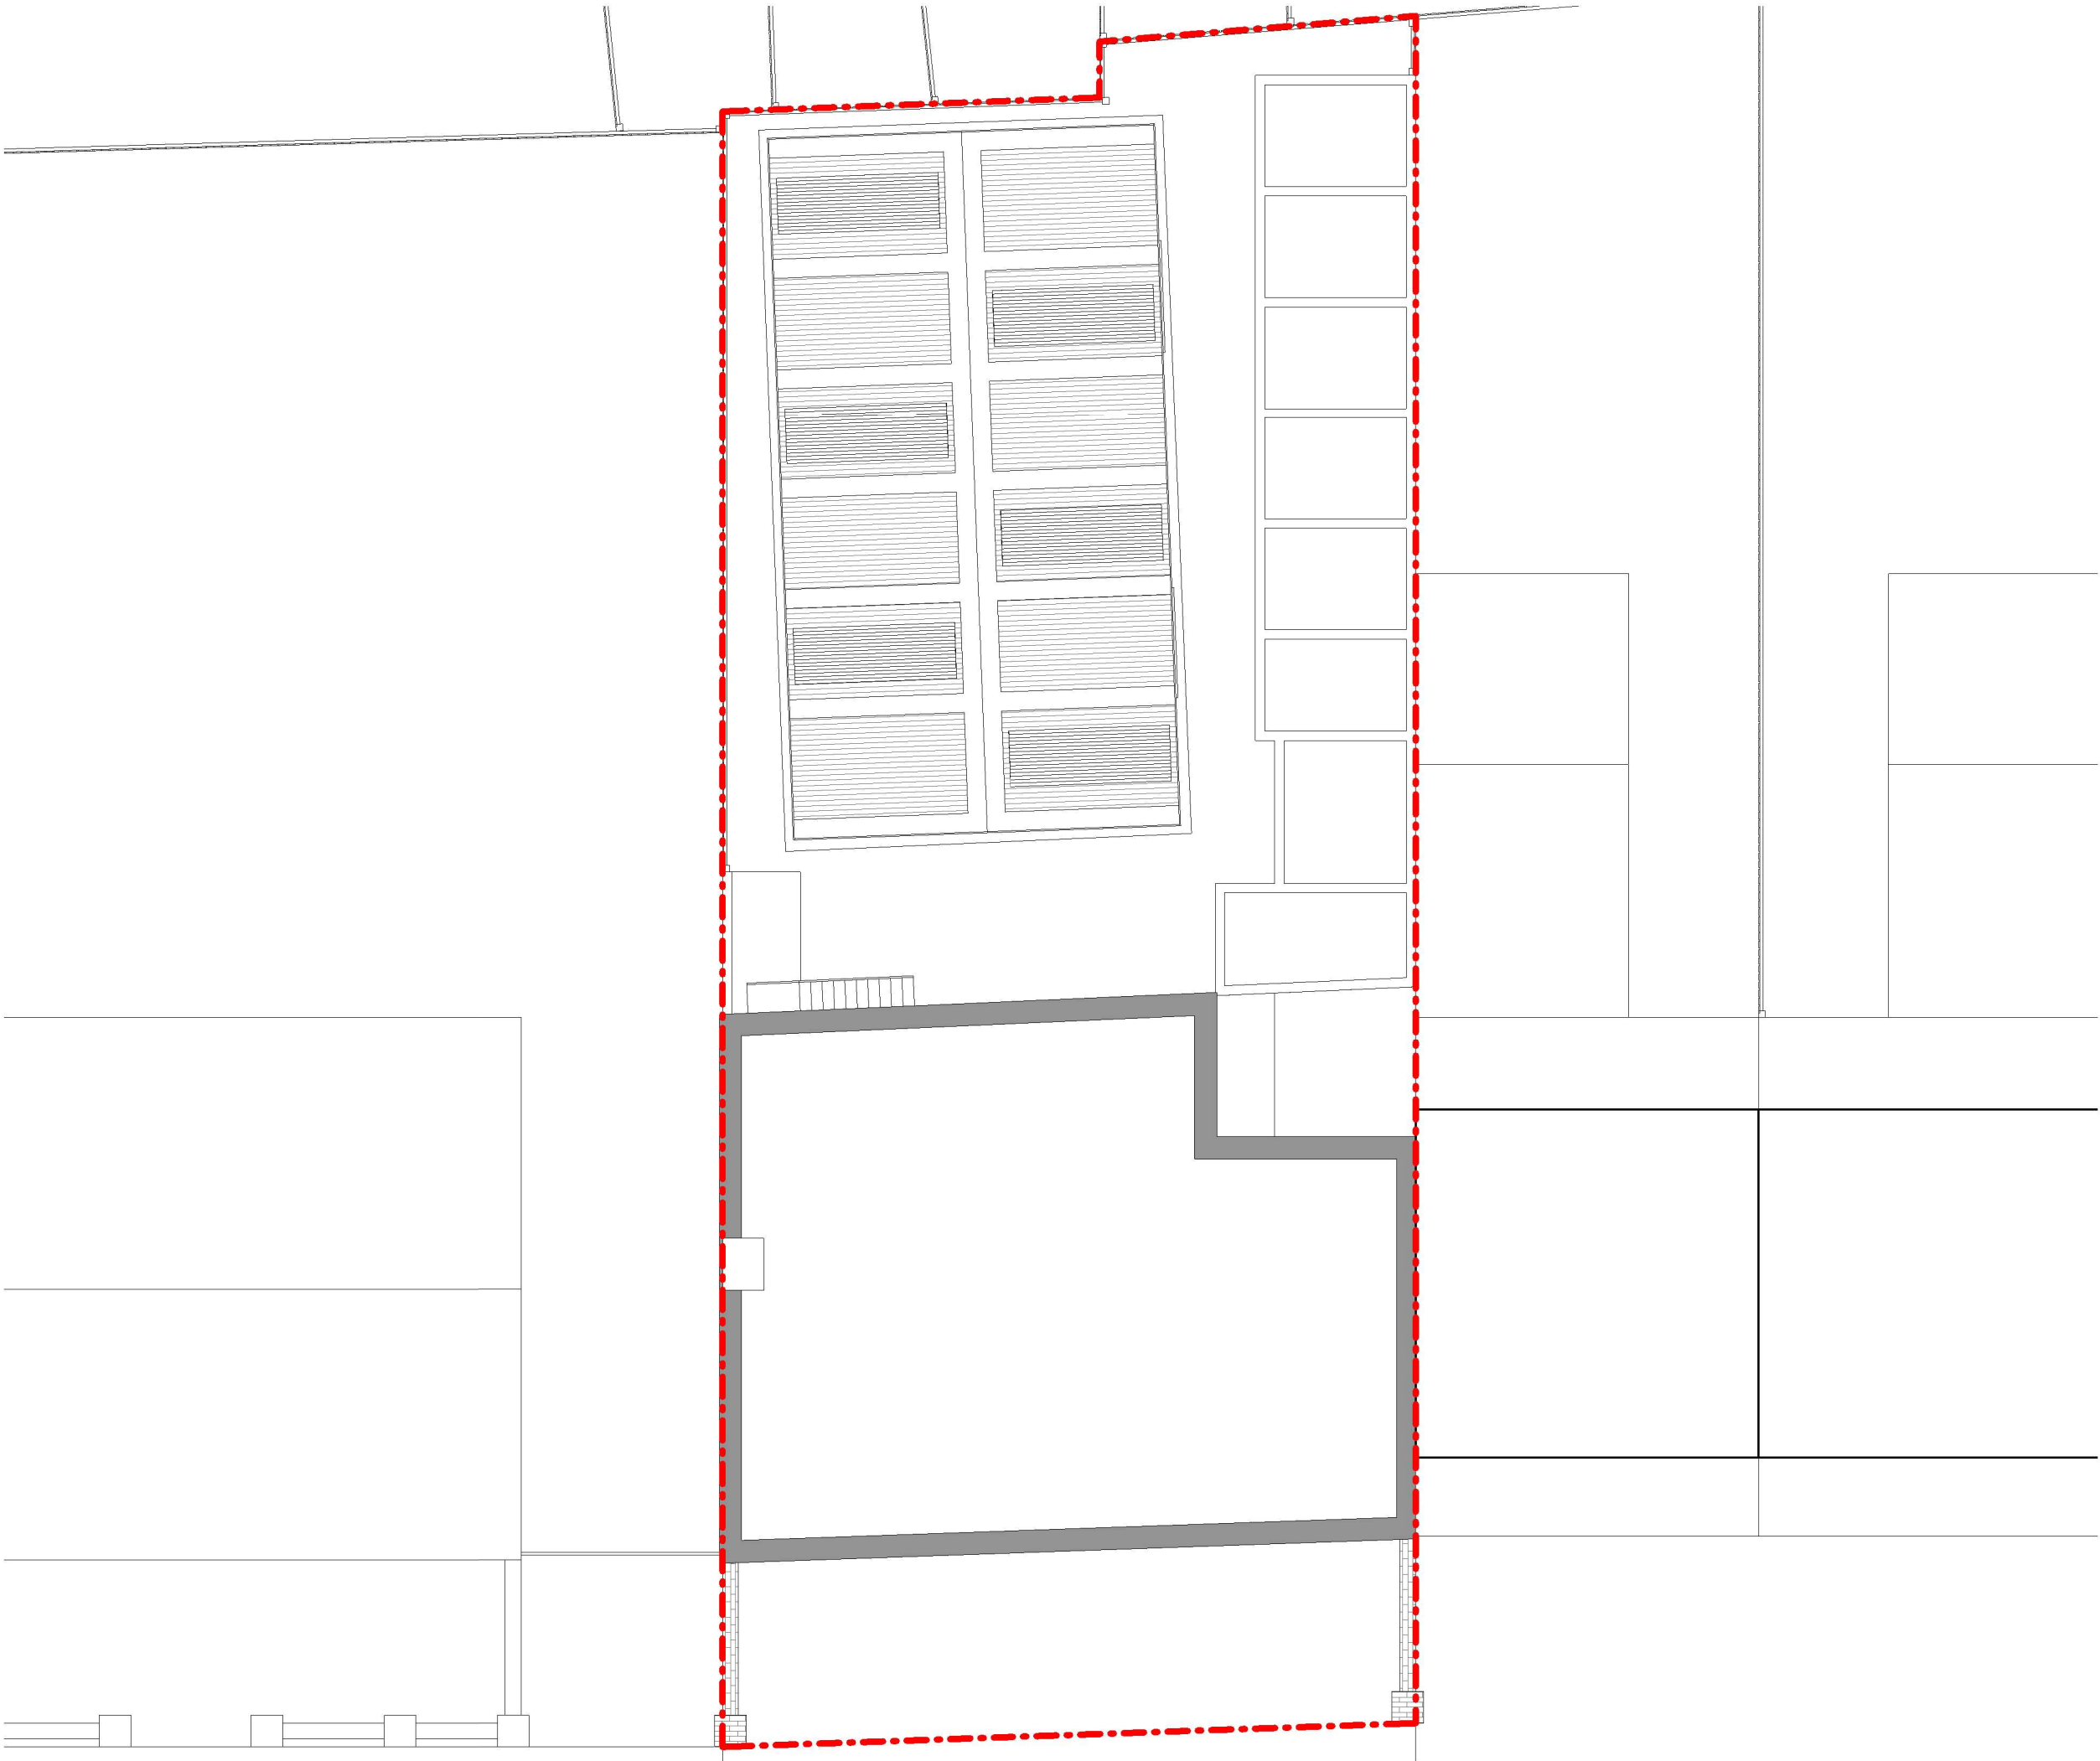

Rev No.	Date	Description
---------	------	-------------

Notes:

Any inaccuracies or errors to be reported to the architect/surveyor immediately and prior to any work commencing. All dimensions to be verified on site. All work to comply with British Standards Code of practice. All external surfaces and materials to match existing. This drawing and all information provided within it is the copyright of UPP Consultants Ltd. and reproduction without prior consent is strictly forbidden.

Dwg No	Drawn
24-028-A-03-003	MV

Drawing	Checked
Existing Roof Plan	EB


Scale	Issue Date
1:100 @ A3	27.02.2024

0 5m

Project Address

22 Palace Road N11 2PS

Client	Status
Treasure Assets	For Planning

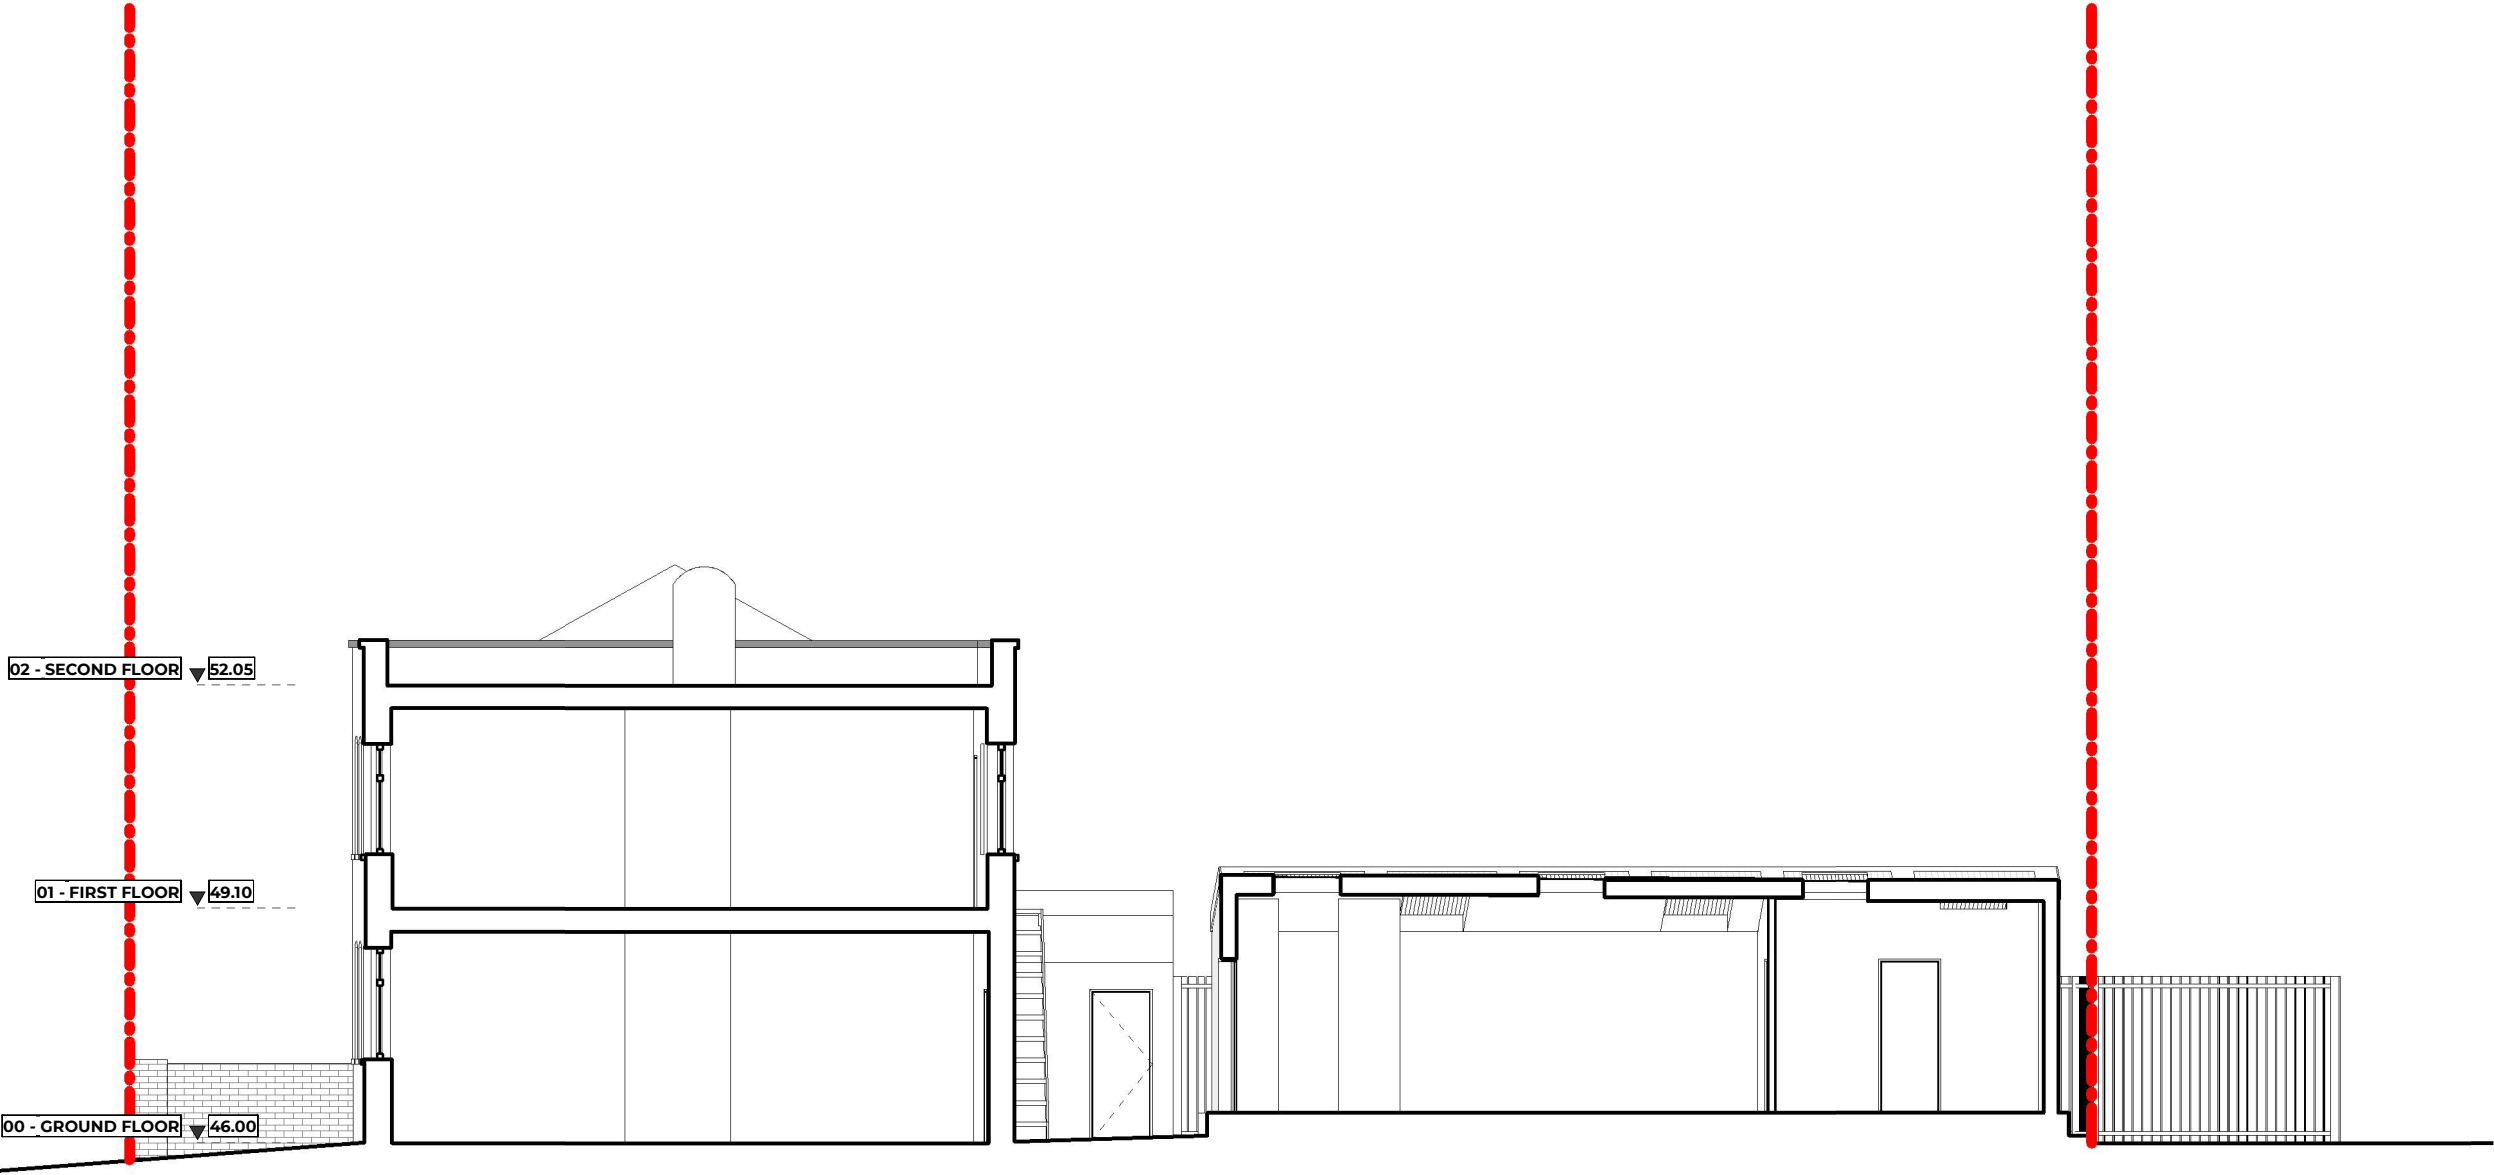

Rev No.	Date	Description
---------	------	-------------

Notes:		
Any inaccuracies or errors to be reported to the architect/surveyor immediately and prior to any work commencing. All dimensions to be verified on site. All work to comply with British Standards Code of practice. All external surfaces and materials to match existing. This drawing and all information provided within it is the copyright of UPP Consultants Ltd. and reproduction without prior consent is strictly forbidden.		

Dwg No	Drawn
24-028-A-05-001	MV

Drawing	Checked
Existing Section A-A'	EB

Scale	Issue Date
1:100 @ A3	27.02.2024




Project Address
22 Palace Road N11 2PS

Client	Status
Treasure Assets	For Planning

www.upp-planning.co.uk
info@upp-planning.co.uk
0208 202 9996
Atrium, Stables Market,
Chalk Farm Road, London,
NW1 8AH



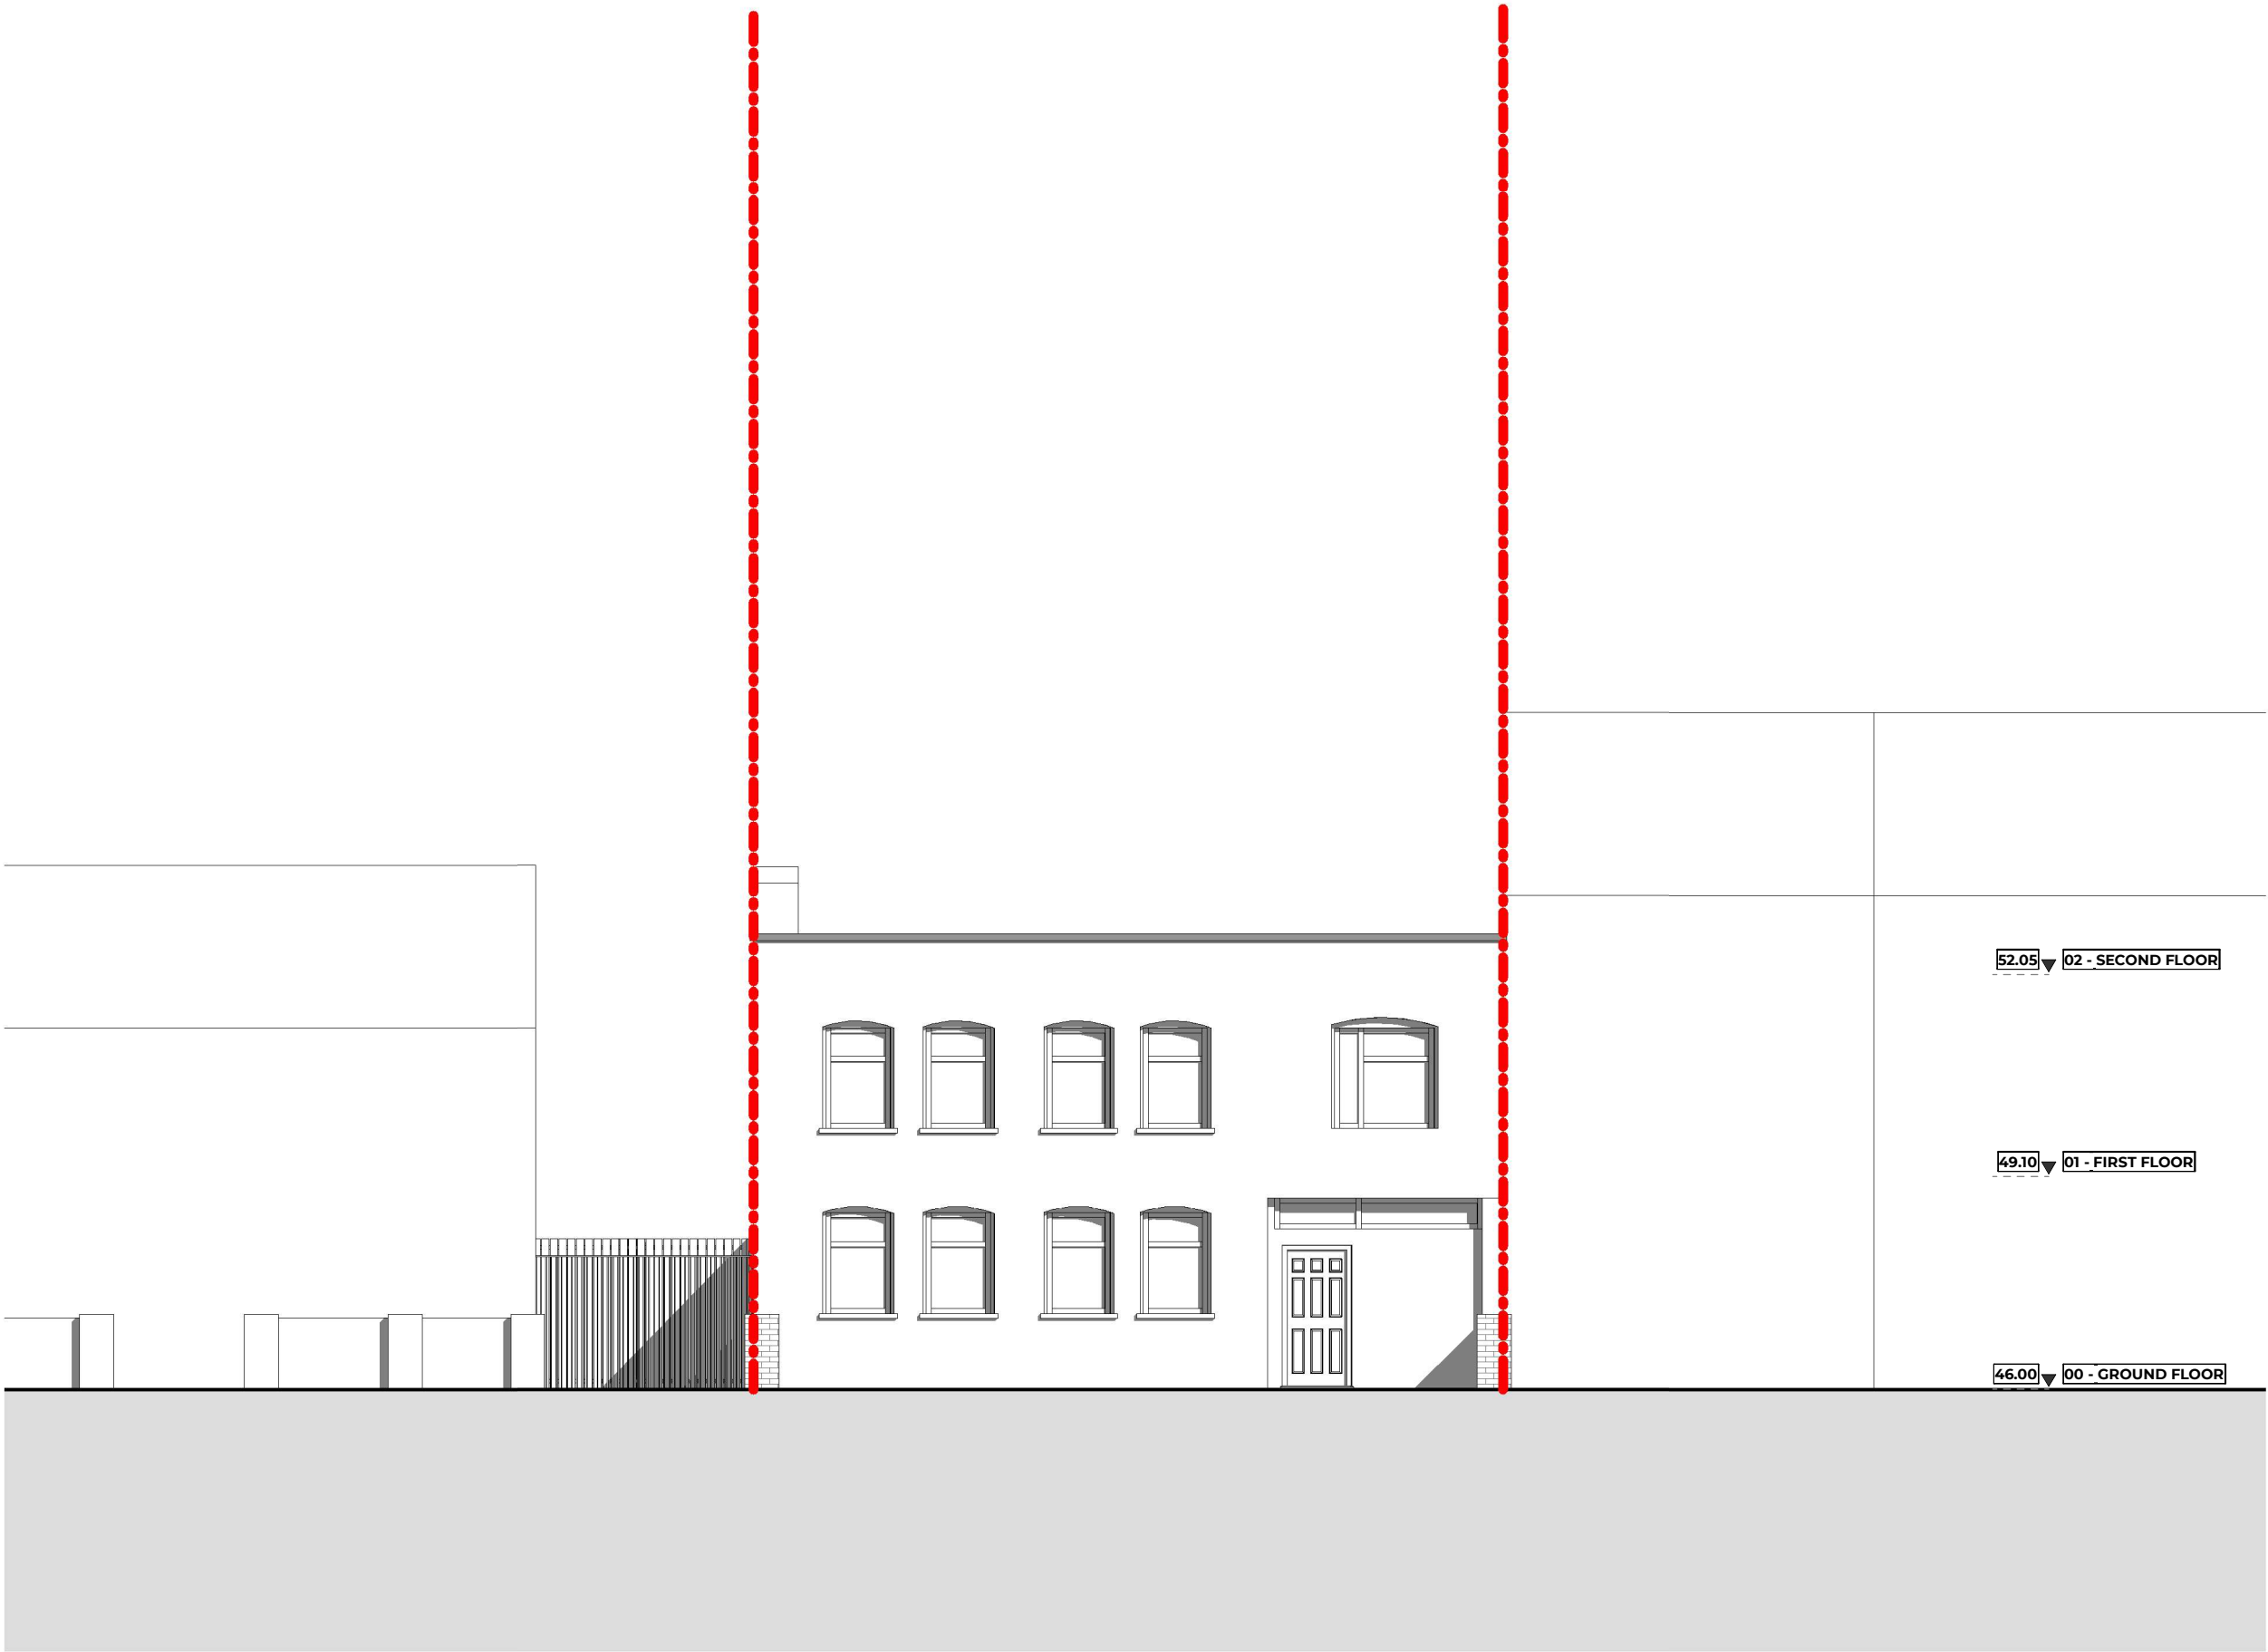

Rev No.	Date	Description
---------	------	-------------

Notes:

Any inaccuracies or errors to be reported to the architect/surveyor immediately and prior to any work commencing. All dimensions to be verified on site. All work to comply with British Standards Code of practice. All external surfaces and materials to match existing. This drawing and all information provided within it is the copyright of UPP Consultants Ltd. and reproduction without prior consent is strictly forbidden.

Dwg No	Drawn
24-028-A-06-001	MV

Drawing	Checked
Existing Elevation	EB


Scale	Issue Date
1:100 @ A3	27.02.2024



Project Address

22 Palace Road N11 2PS

Client	Status
Treasure Assets	For Planning

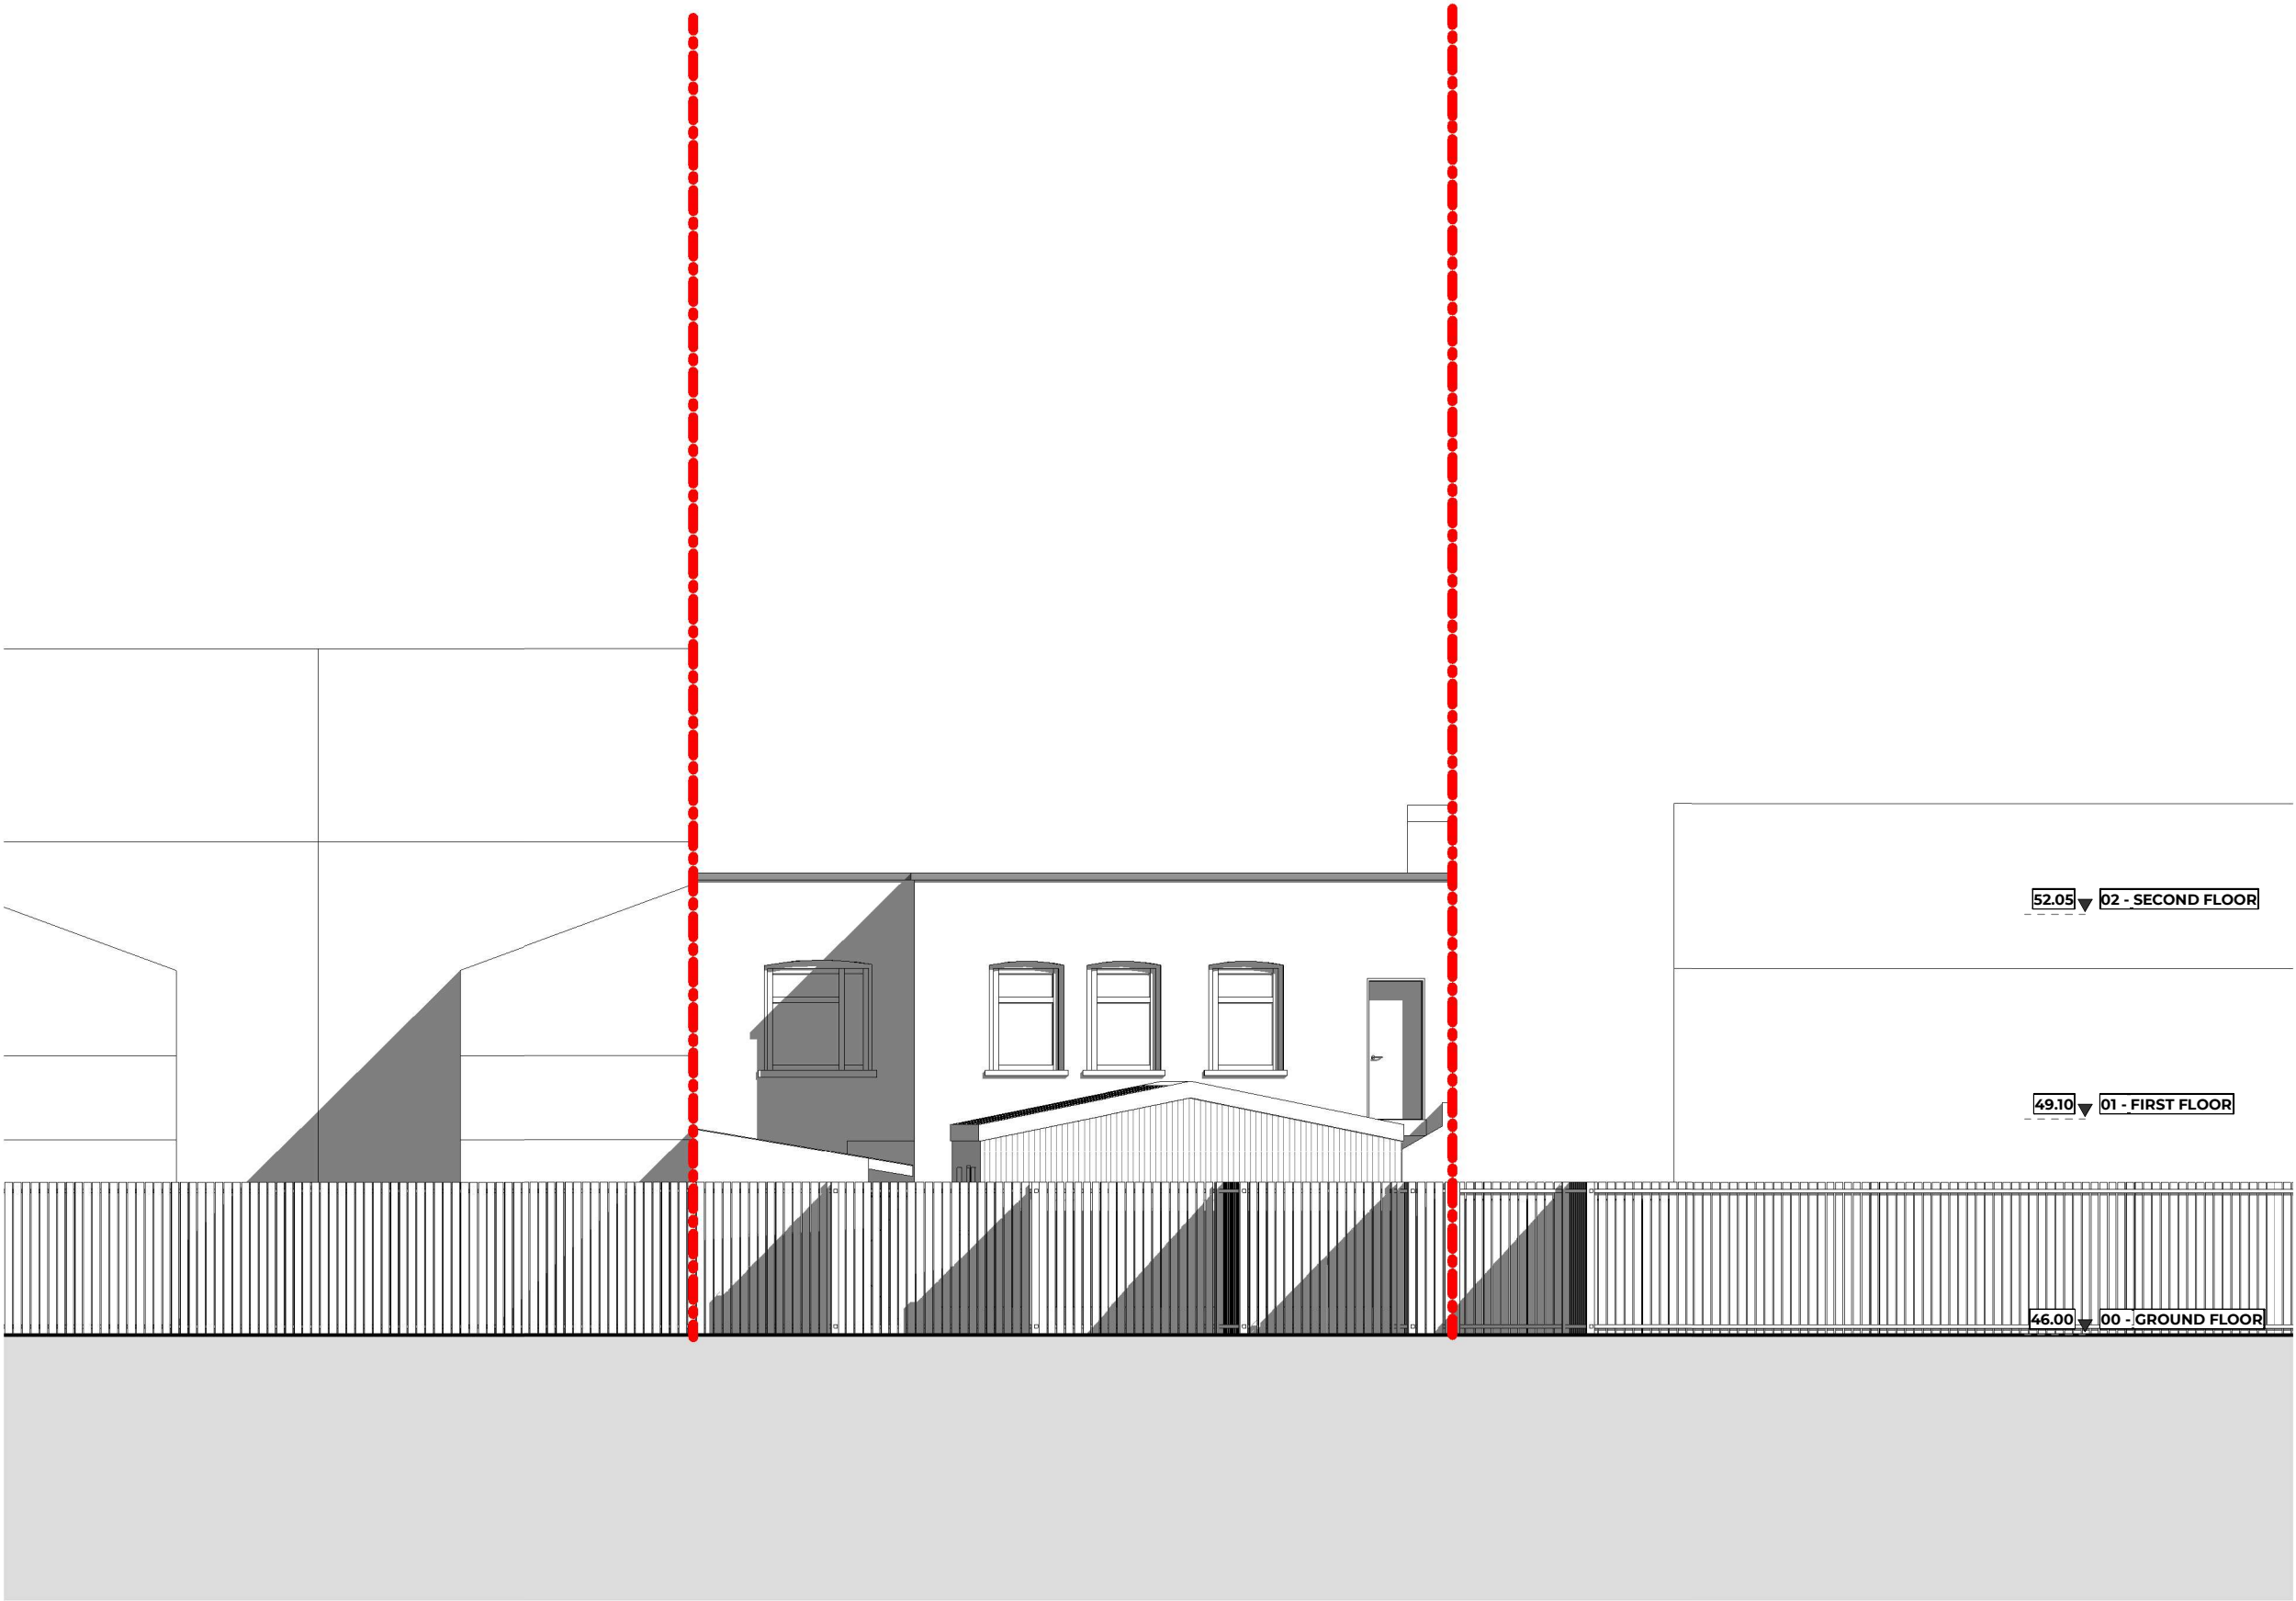

Rev No.	Date	Description
---------	------	-------------

Notes:

Any inaccuracies or errors to be reported to the architect/surveyor immediately and prior to any work commencing. All dimensions to be verified on site. All work to comply with British Standards Code of practice. All external surfaces and materials to match existing. This drawing and all information provided within it is the copyright of UPP Consultants Ltd. and reproduction without prior consent is strictly forbidden.

Dwg No	Drawn
24-028-A-06-002	MV

Drawing	Checked
Existing Elevation	EB


Scale	Issue Date
1:100 @ A3	27.02.2024

0 5m

Project Address

22 Palace Road N11 2PS

Client	Status
Treasure Assets	For Planning

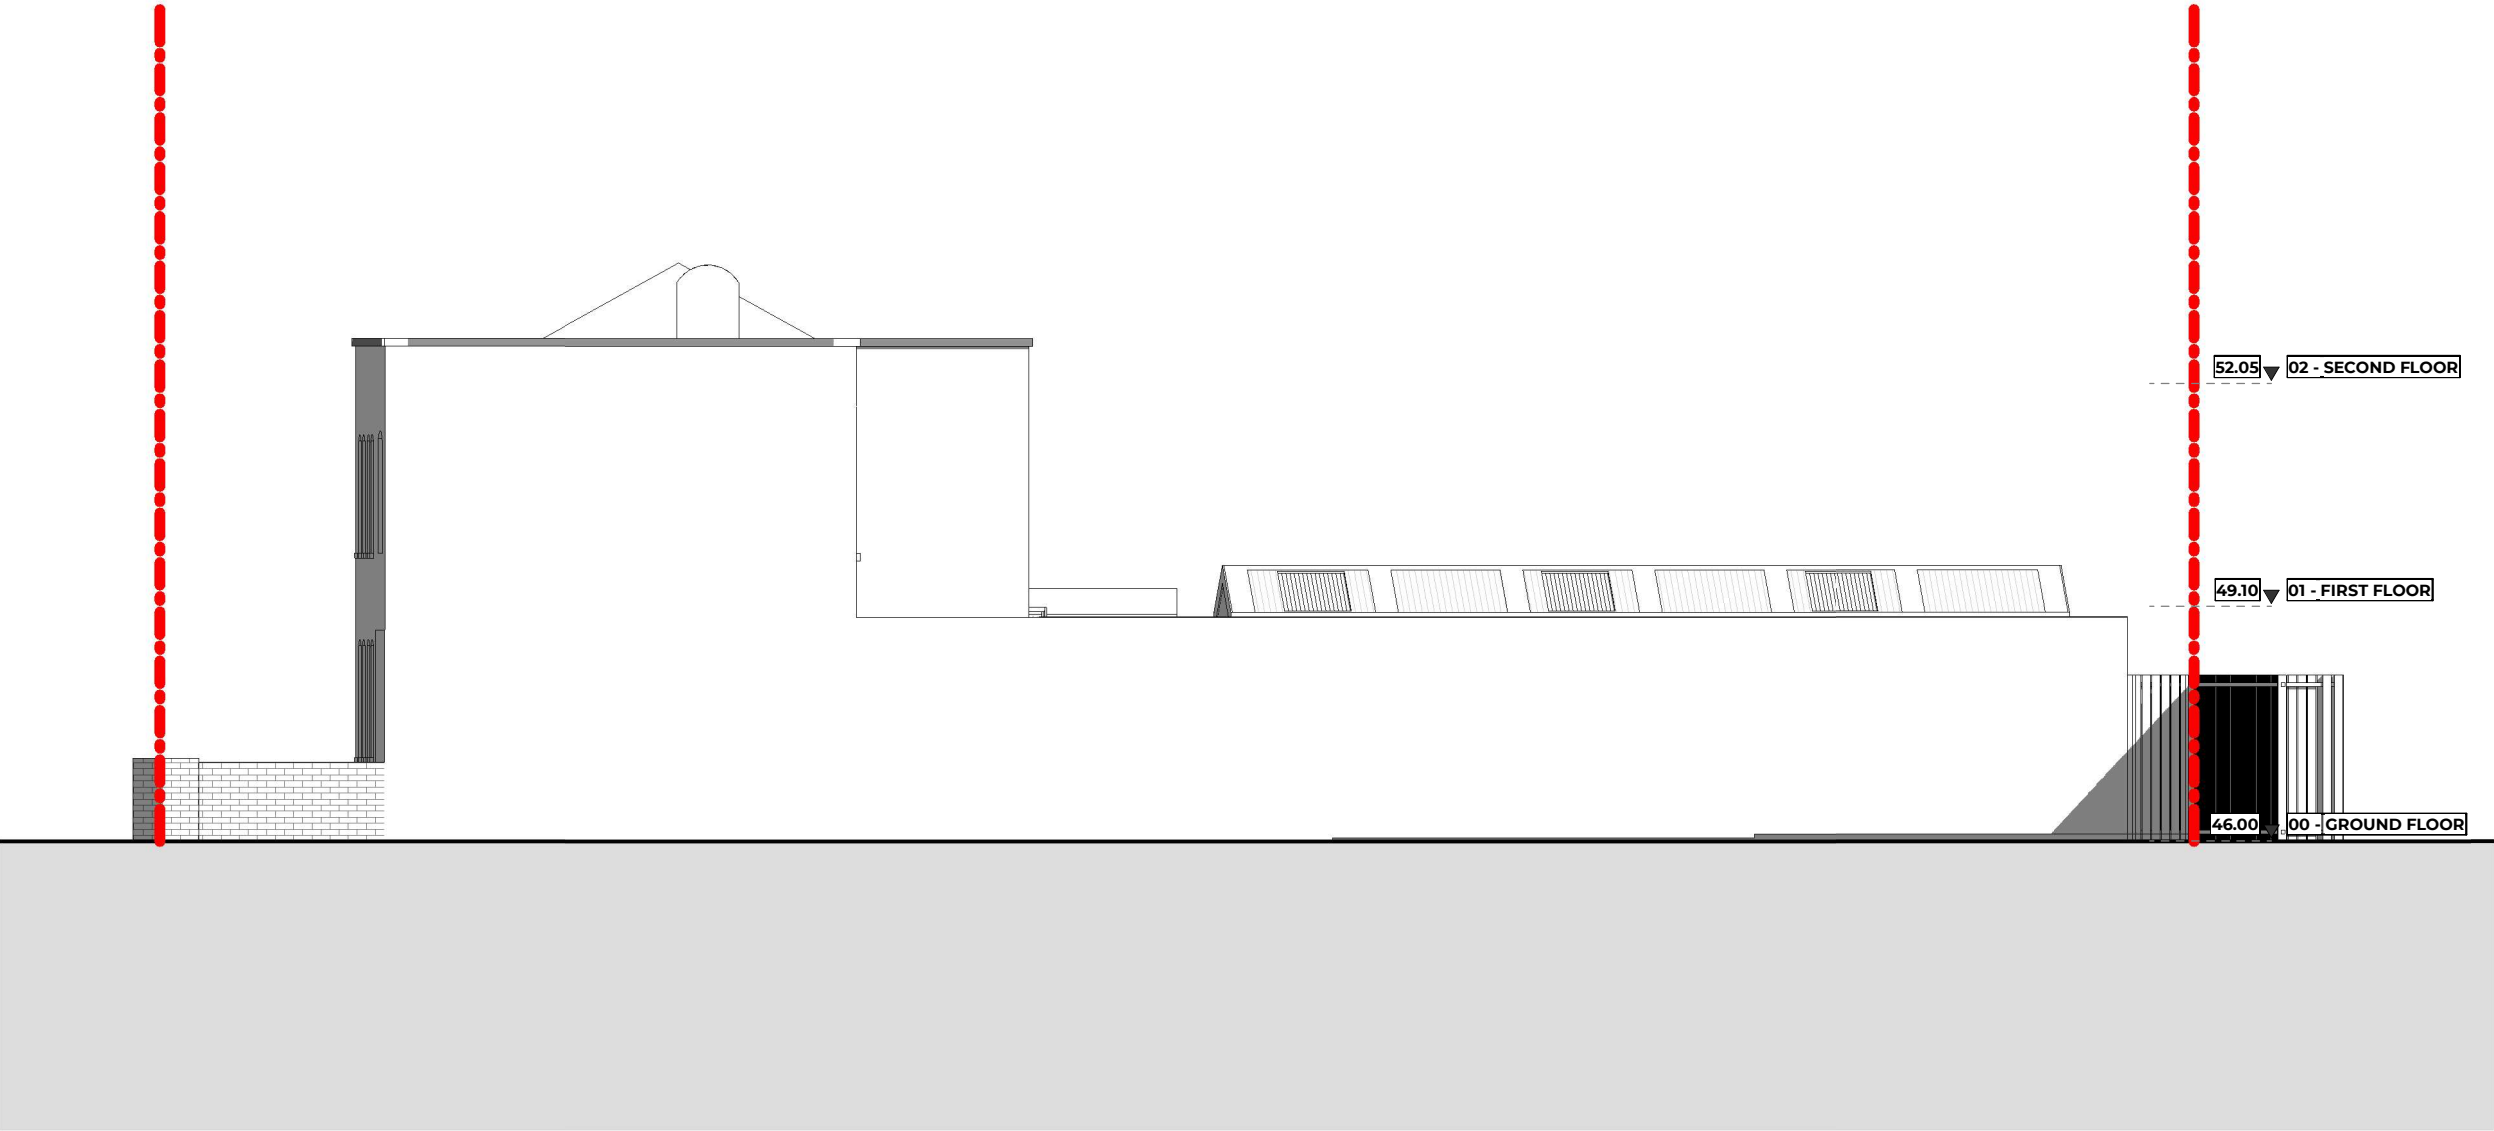

Rev No.	Date	Description
---------	------	-------------

Notes:

Any inaccuracies or errors to be reported to the architect/surveyor immediately and prior to any work commencing. All dimensions to be verified on site. All work to comply with British Standards Code of practice. All external surfaces and materials to match existing. This drawing and all information provided within it is the copyright of UPP Consultants Ltd. and reproduction without prior consent is strictly forbidden.

Dwg No	Drawn
24-028-A-06-003	MV

Drawing	Checked
Existing Elevation	EB

Scale	Issue Date
1:100 @ A3	27.02.2024




Project Address

22 Palace Road N11 2PS

Client	Status
Treasure Assets	For Planning

www.upp-planning.co.uk
info@upp-planning.co.uk
0208 202 9996
Atrium, Stables Market,
Chalk Farm Road, London,
NW1 8AH



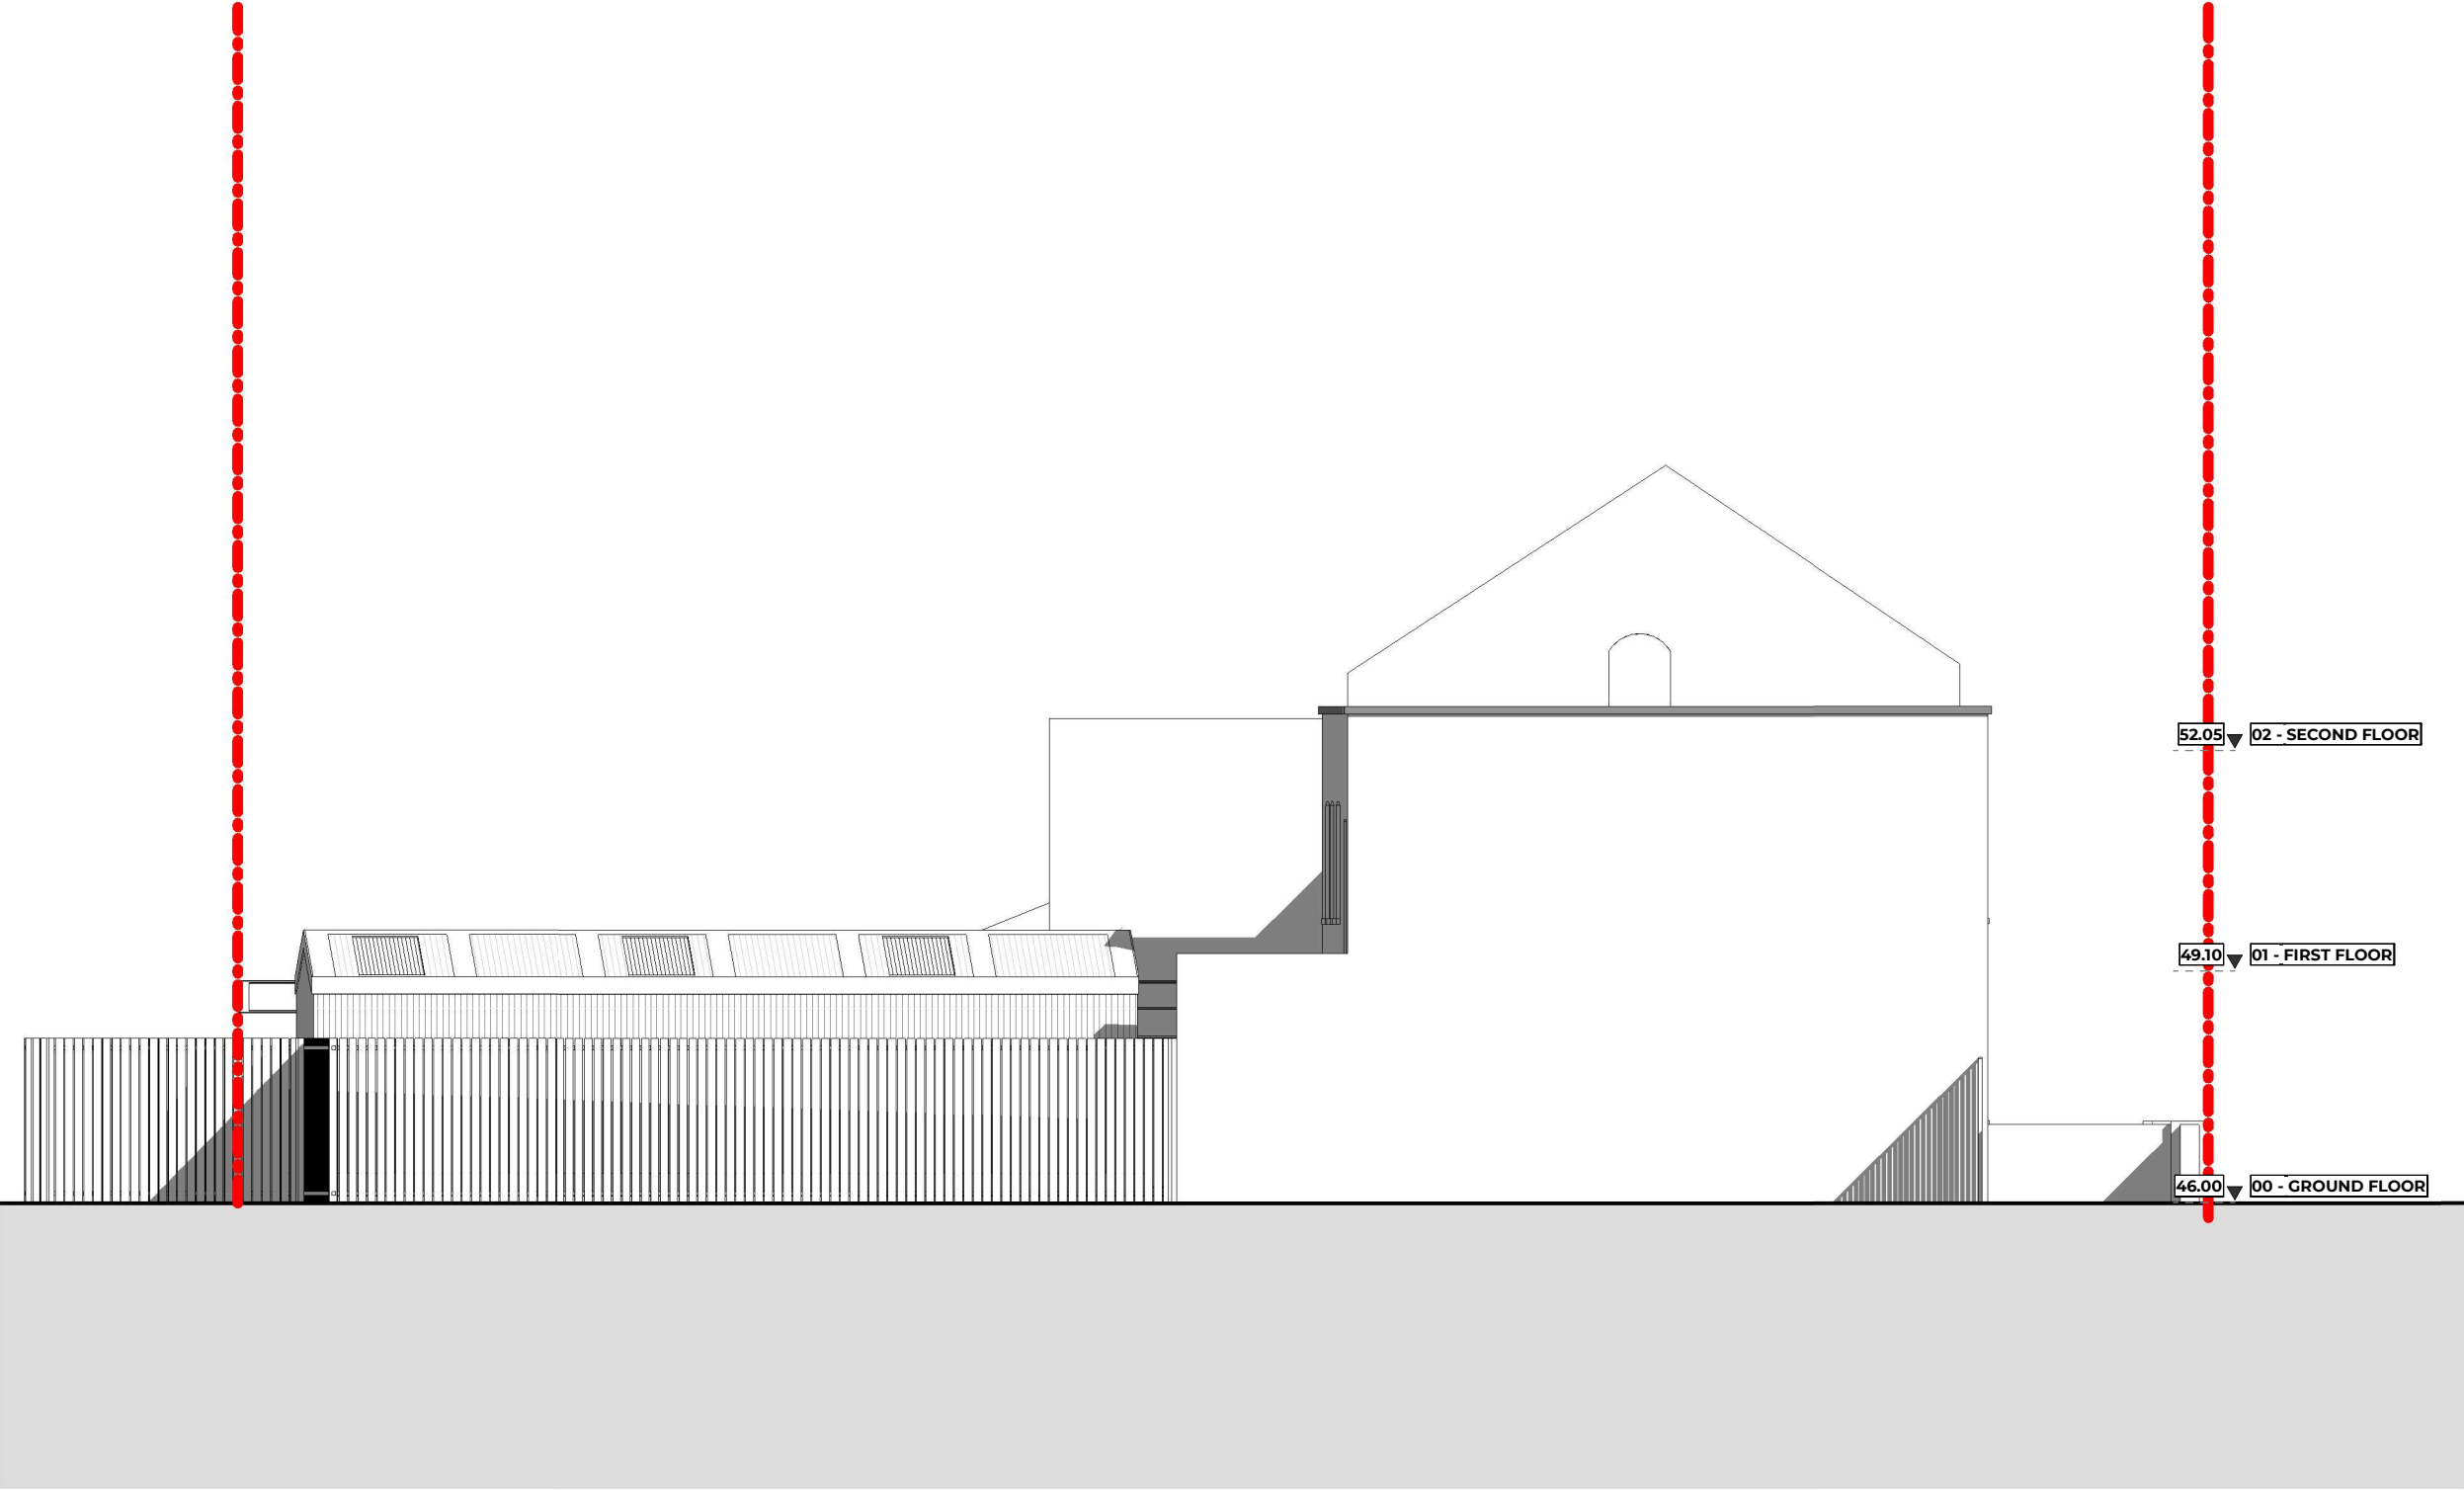

Rev No.	Date	Description
---------	------	-------------

Notes:
Any inaccuracies or errors to be reported to the architect/surveyor immediately and prior to any work commencing. All dimensions to be verified on site. All work to comply with British Standards Code of practice. All external surfaces and materials to match existing. This drawing and all information provided within it is the copyright of UPP Consultants Ltd. and reproduction without prior consent is strictly forbidden.

Dwg No	Drawn
24-028-A-06-004	MV

Drawing	Checked
Existing Elevation	EB

Scale	Issue Date
1:100 @ A3	27.02.2024



Project Address
22 Palace Road N11 2PS

Client	Status
Treasure Assets	For Planning

www.upp-planning.co.uk
info@upp-planning.co.uk
0208 202 9996
Atrium, Stables Market,
Chalk Farm Road, London,
NW1 8AH

