


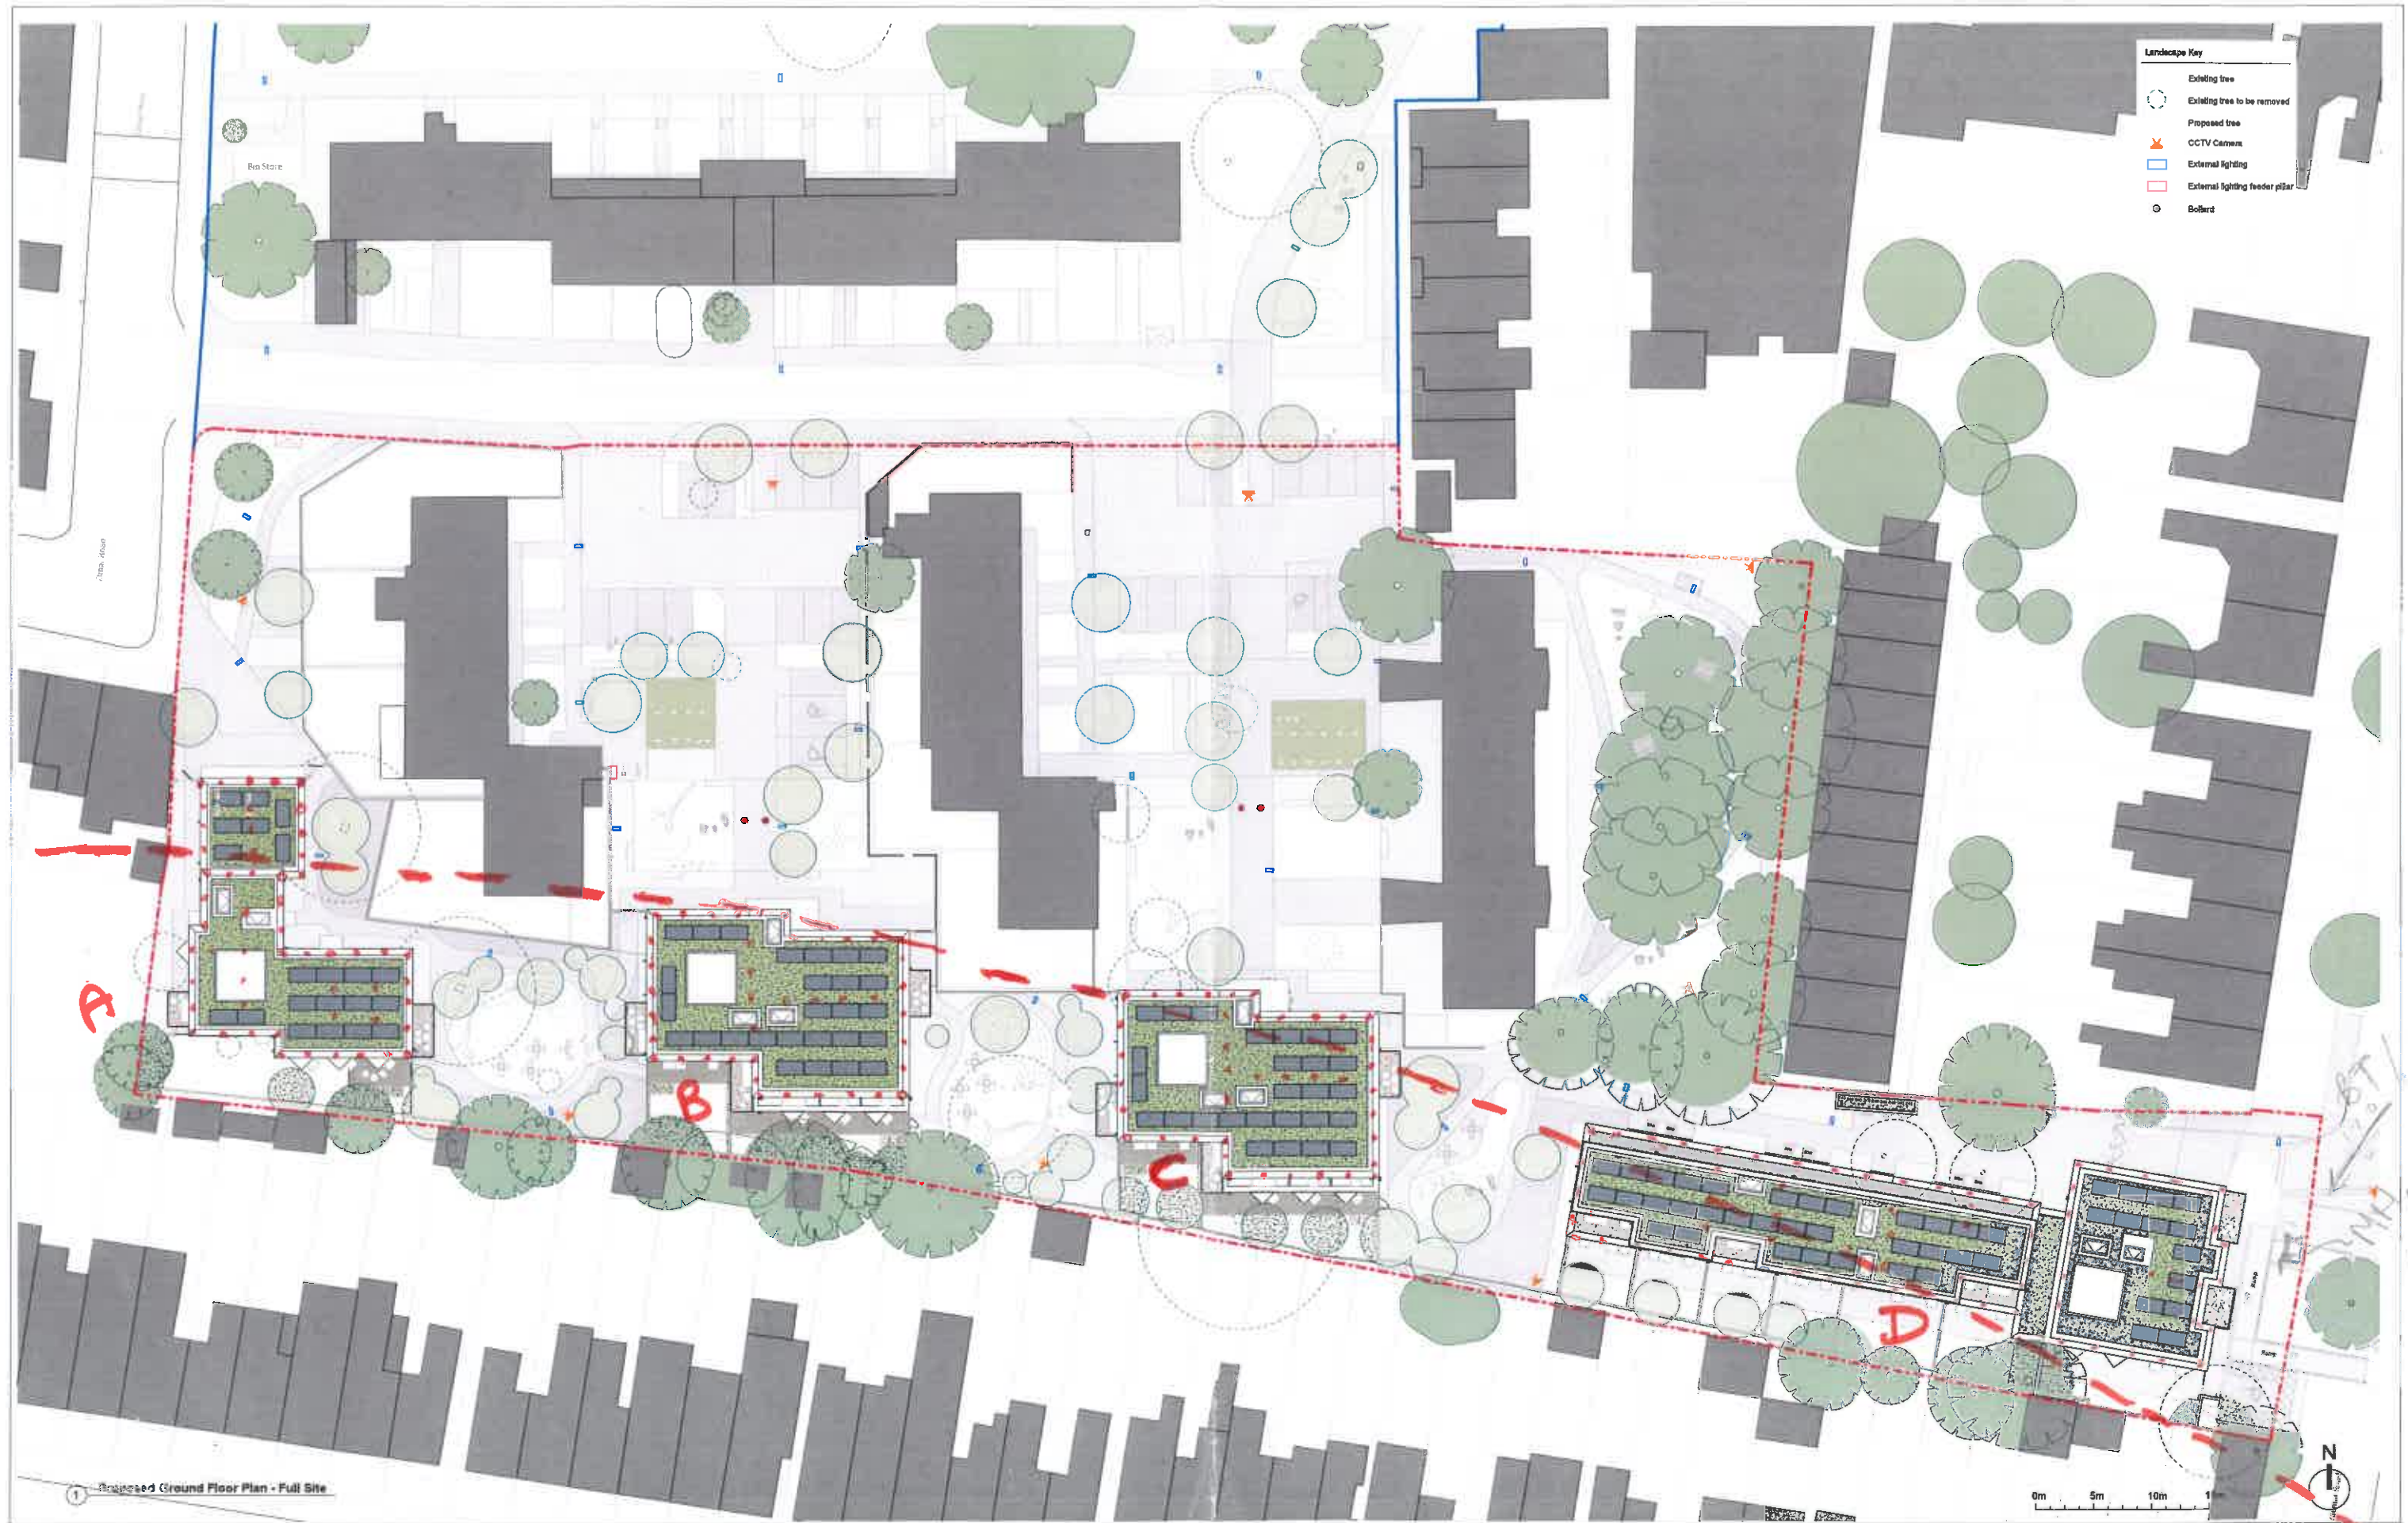

Client:
LB Haringey

GENERAL NOTE:
This drawing is to be used in conjunction with all other drawings including, structural, mechanical & electrical engineers drawings.
Do not scale from this drawing. All areas and dimensions are approximate and subject to change.
All dimensions to be confirmed on site any discrepancies are to be notified to the Contract Administrator.
All details are indicative of design intent. Specialist design sub-contractors are to develop and co-ordinate final details for the contract administrator's comments.
All installations are to be in accordance with manufacturers recommendations, any discrepancy is to be notified to the contract administrator immediately.
Kien Currie Ltd. accepts no responsibility for the accuracy of the existing building survey upon which these drawings are based.
All drawings and specifications are issued for the planning application and include the design intent.
Kien Currie Ltd. accepts no liability for use of this drawing by parties other than the party for whom it was prepared or for purposes other than those for which it was prepared.
This drawing is not for construction it is unsuitable and should not be used for construction purposes.
To complete this Technical Design further design development will be required including but not limited to coordination of designs and information with other consultants, specialist sub-contractors, manufacturers and suppliers, compliance with the Employer's Requirements and all other statutory and technical requirements and the production of construction information.
This drawing is protected by copyright and must not be copied or reproduced without the written consent of Kien Currie Ltd.

Notes:

FOR PLANNING

1	01/10/20	Issued for Planning Application	1:1
2	15/10/20	Revised to include comments from LB Haringey	1:1
3	20/10/20	Revised to include comments from LB Haringey	1:1
4	25/10/20	Revised to include comments from LB Haringey	1:1
5	30/10/20	Revised to include comments from LB Haringey	1:1
6	05/11/20	Revised to include comments from LB Haringey	1:1
7	10/11/20	Revised to include comments from LB Haringey	1:1
8	15/11/20	Revised to include comments from LB Haringey	1:1
9	20/11/20	Revised to include comments from LB Haringey	1:1
10	25/11/20	Revised to include comments from LB Haringey	1:1
11	30/11/20	Revised to include comments from LB Haringey	1:1
12	05/12/20	Revised to include comments from LB Haringey	1:1
13	10/12/20	Revised to include comments from LB Haringey	1:1
14	15/12/20	Revised to include comments from LB Haringey	1:1
99	20/02/22	Revised to include comments from LB Haringey	1:1
100	25/02/22	Revised to include comments from LB Haringey	1:1

Project:
0552 - Brunel Walk
Drawing Title:
Proposed Site Plan - Full Site

Drawing Number:
PL_1000
Scale:
1: 250
Paper Size:
A1
Revision:
N

KC+A
Designing Brighter Futures
Architecture Urban Design Planning
+44 (0)20 7336 0999
enquiries@kconarchitects.co.uk
www.kconarchitects.co.uk
Kemp House
152 - 160 City Road
London EC1V 2NX