



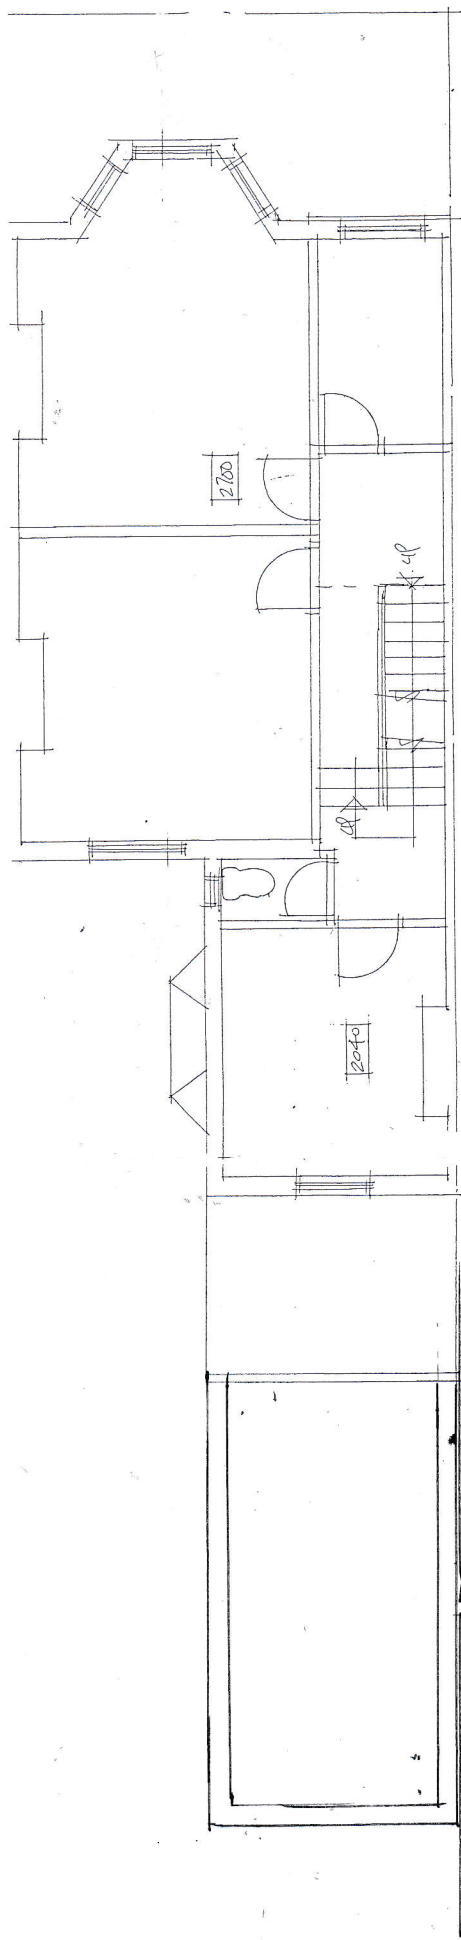

FIRST FLOOR PLAN

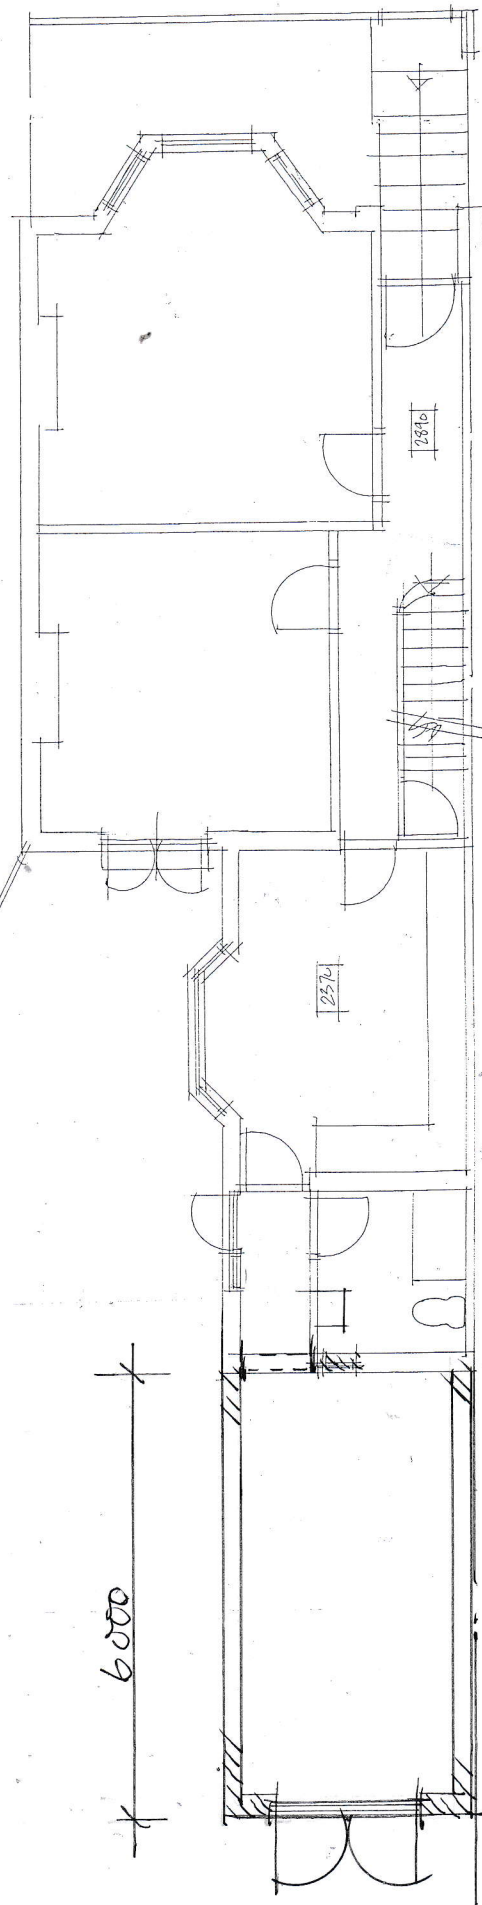

GROUND FLOOR PLAN

722 LORDSHIP LANE N22.5JN
 PROPOSED 6m d. EXTENSION: DWG. NO. 3562/4
 FEB. 24

