


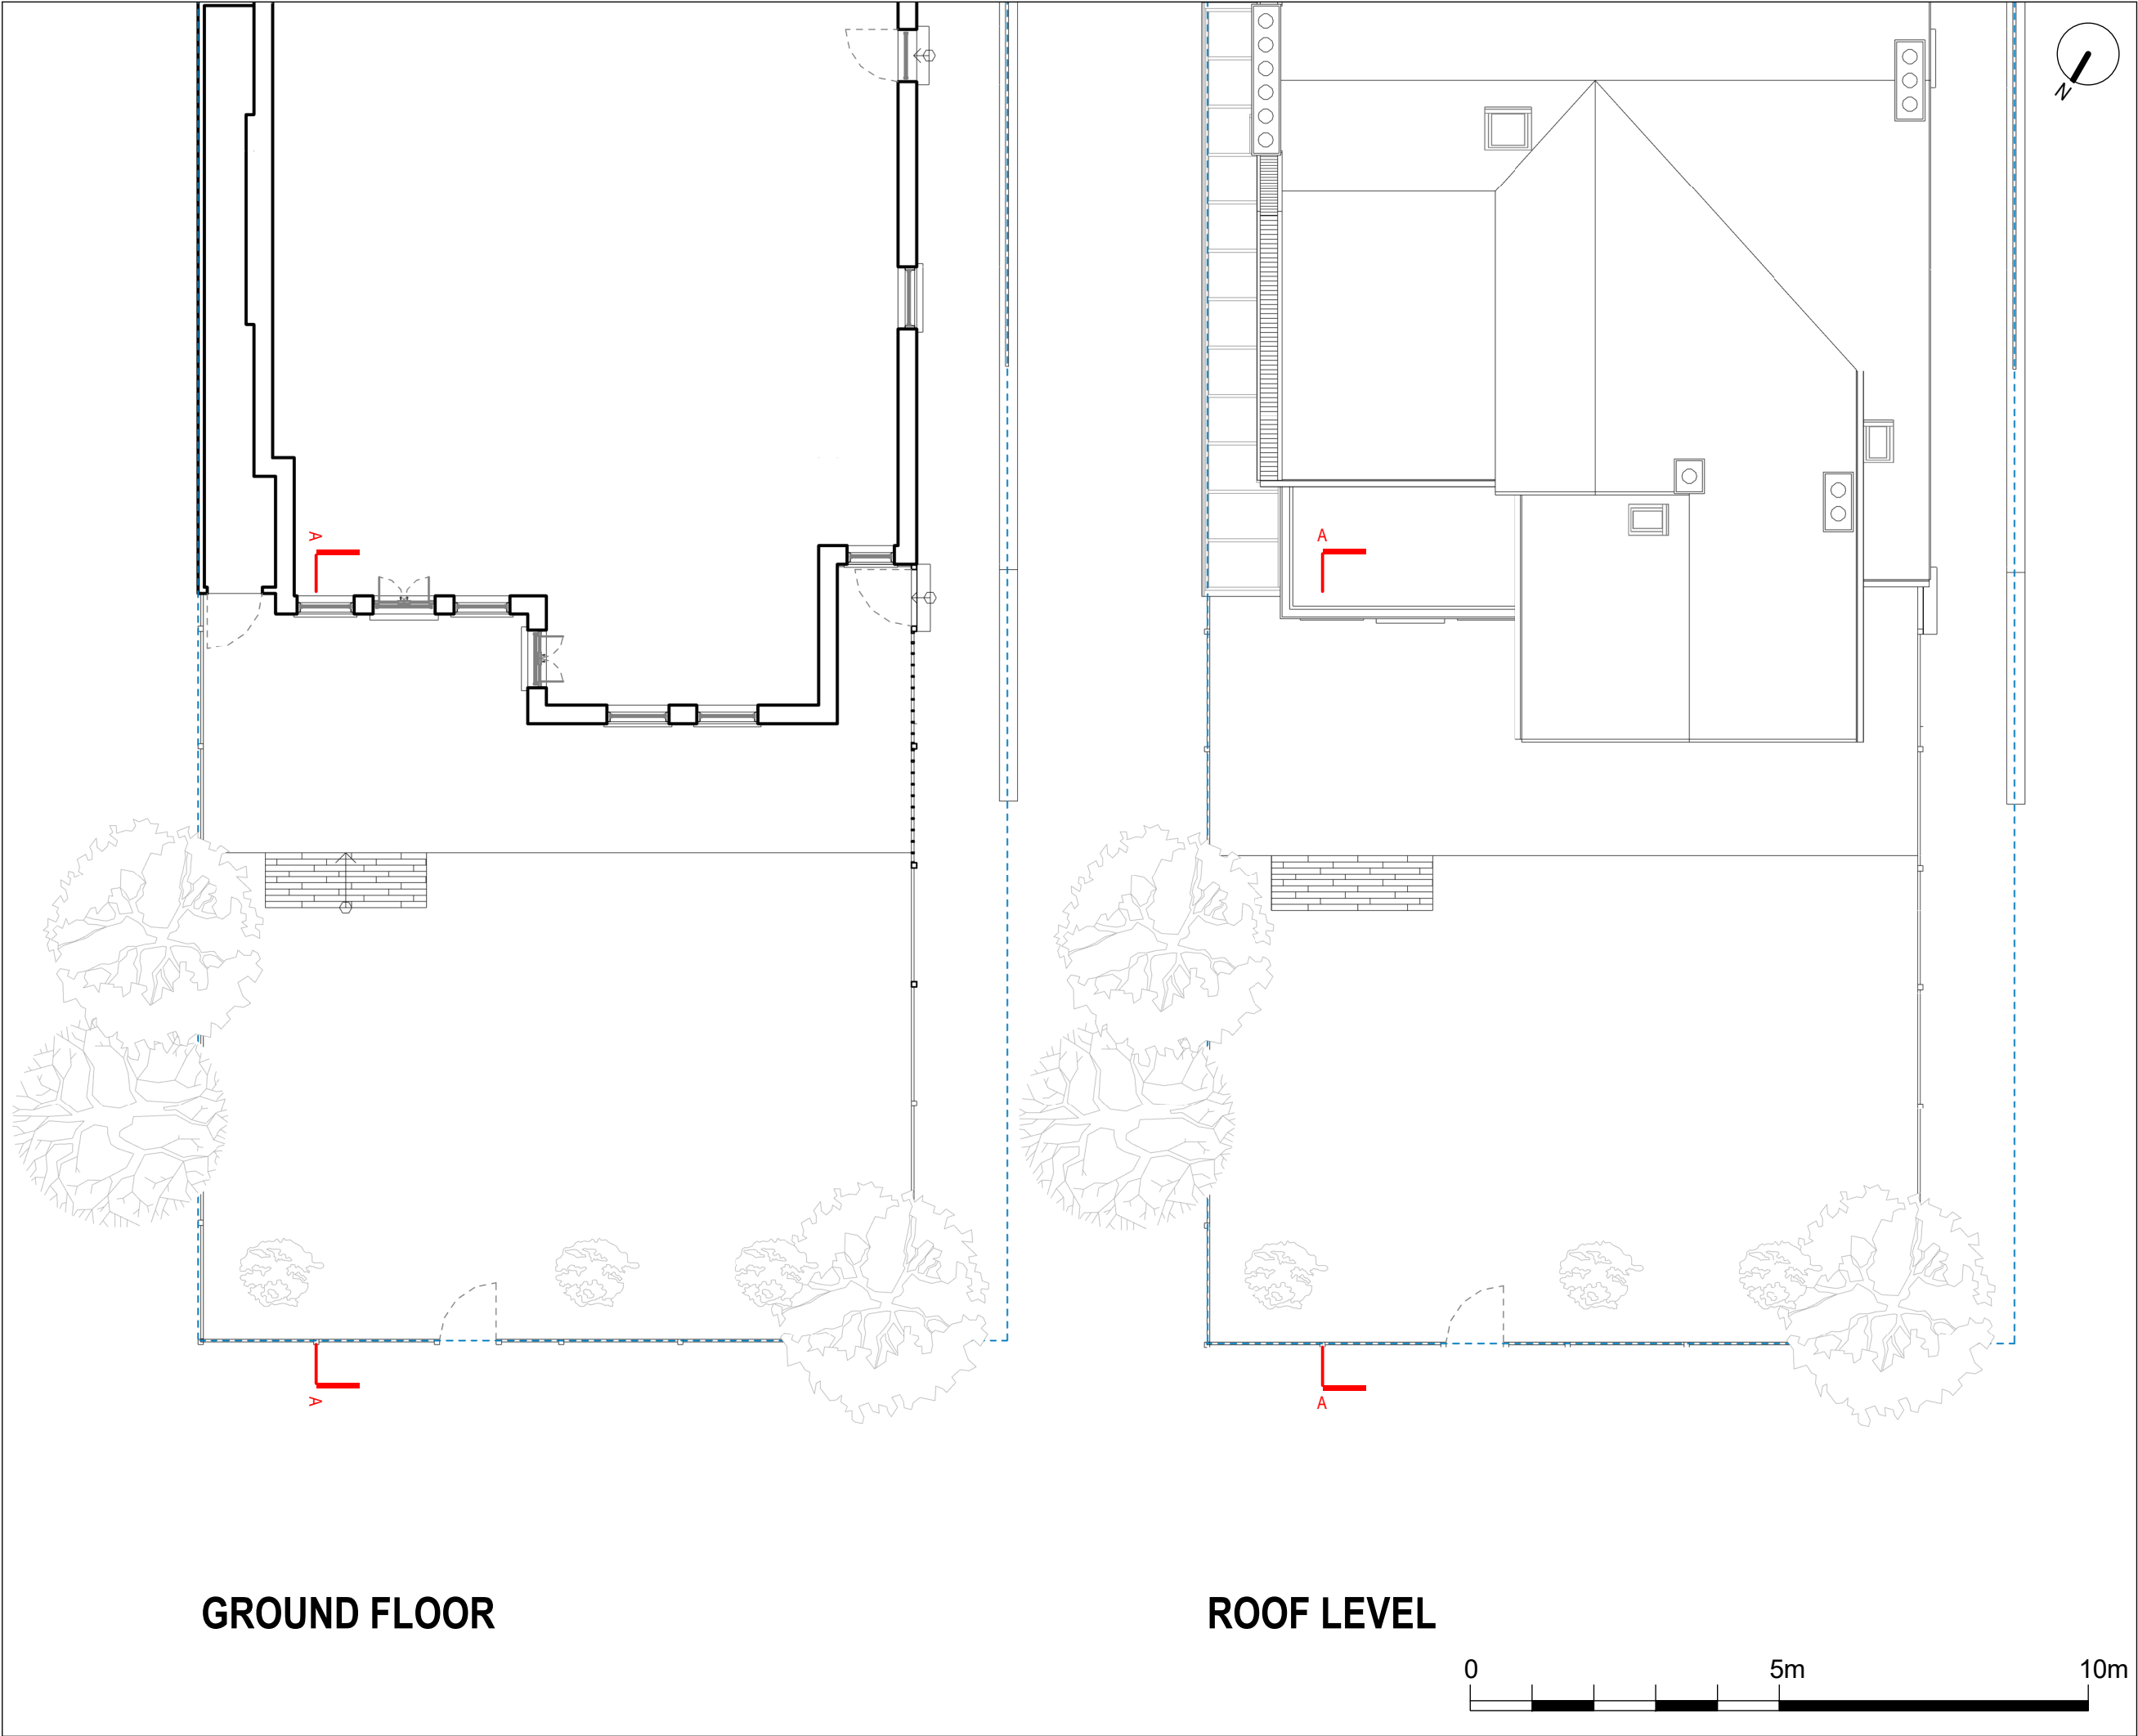

Written dimensions to be taken in preferences to scaled dimensions. The Contractor is responsible for checking all dimensions before work starts.

All work is to be carried out to the requirements, and to the satisfaction of the Local Authority.

These drawings are for planning purposes only

Any discrepancies to be brought to the attention of 4D Planning Consultants immediately.

Description

Rev	Date	Description	by	chk

4D PLANNING™

Chartered Town Planners & Architectural Technicians

Architecture | Town Planning

T: 0203 1500 183 www.GetMePlanning.com


www.GetMePlanning.com

Client
Hayley Campbell
Audrey Niffenegger

Project
7A Shepherds Hill London
N6 5QJ

Title
EXISTING DRAWINGS
FLOOR PLANS

Date: 01.02.2024	Rev:
Scale: 1:100@A3	
Drawing No.4D-455 E 01	
Drawn by : MAX	

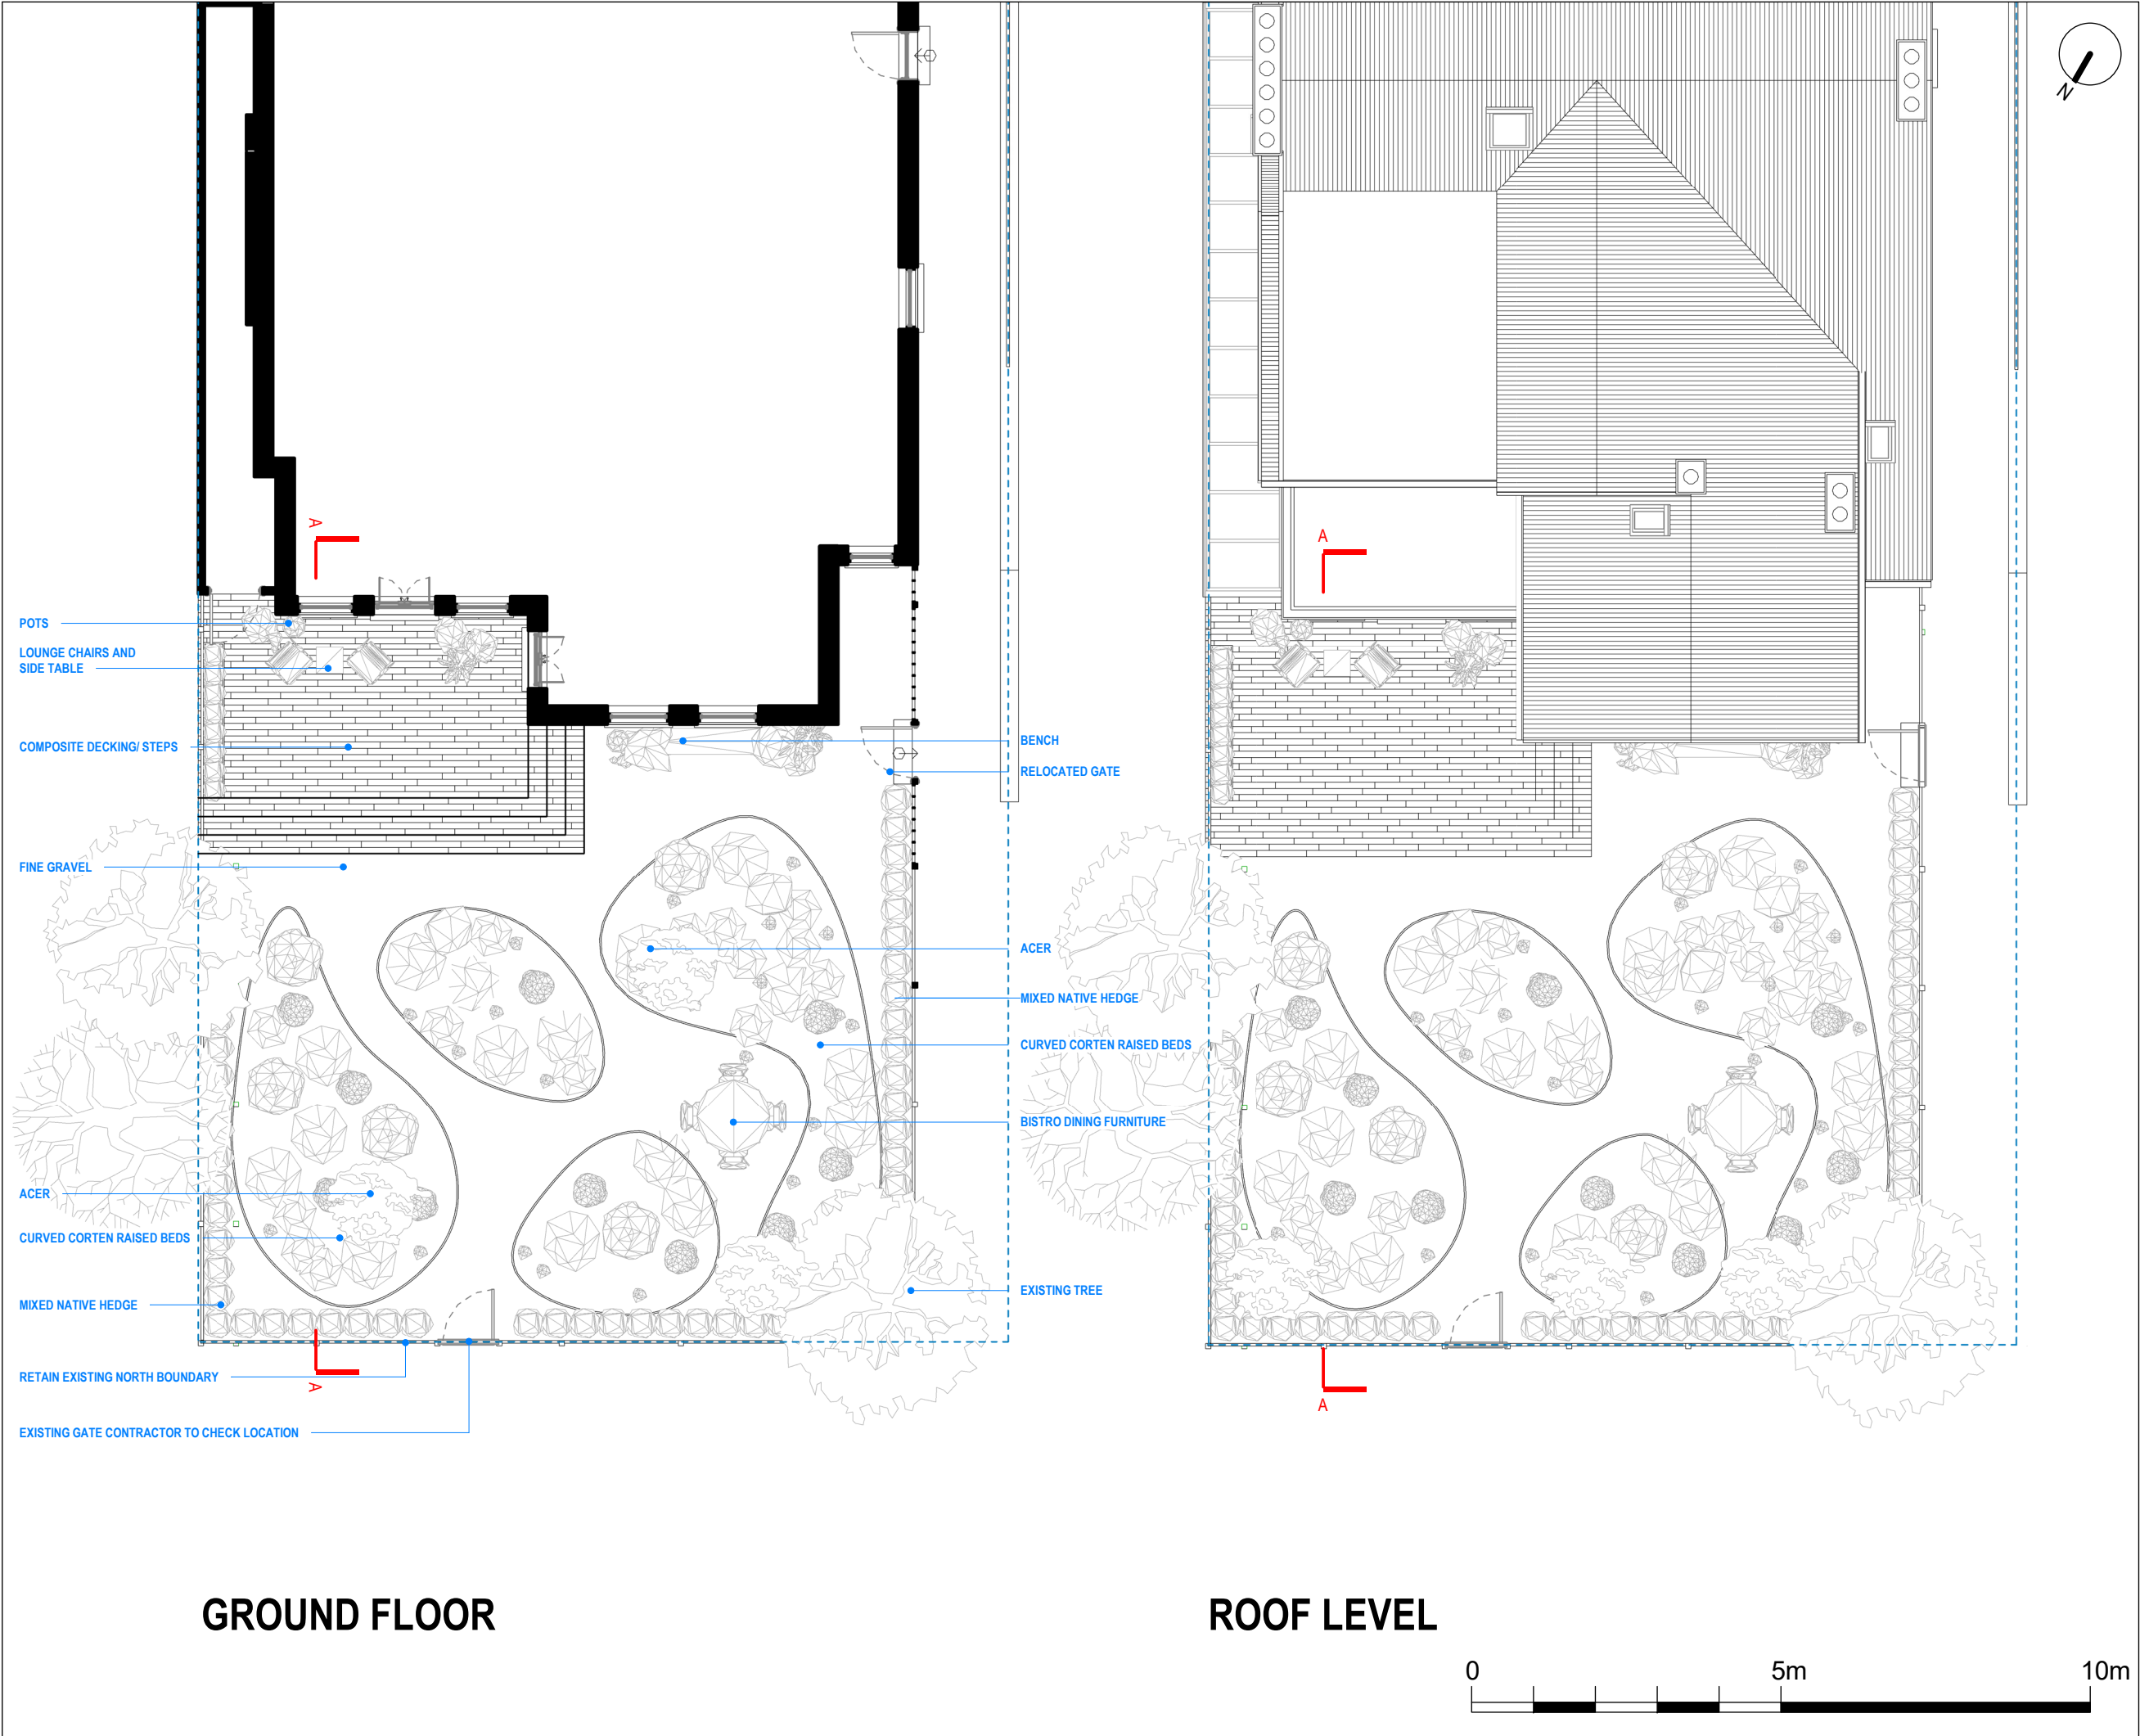

Written dimensions to be taken in preferences to scaled dimensions. The Contractor is responsible for checking all dimensions before work starts.

All work is to be carried out to the requirements, and to the satisfaction of the Local Authority. These drawings are for planning purposes only

Any discrepancies to be brought to the attention of 4D Planning Consultants immediately.

Description

Rev	Date	Description	by	chk

4D PLANNING™

Chartered Town Planners & Architectural Technicians

Architecture | Town Planning

T: 0203 1500 183 www.GetMePlanning.com

www.GetMePlanning.com

Client
Hayley Campbell
Audrey Niffenegger

Project
7A Shepherds Hill London
N6 5QJ

Title
PROPOSED DRAWINGS
FLOOR PLANS

Date: 01.02.2024	Rev:
Scale: 1:100@A3	
Drawing No. 4D-455 P 01	
Drawn by : MAX	



REAR ELEVATION



Written dimensions to be taken in preferences to scaled dimensions. The Contractor is responsible for checking all dimensions before work starts.

All work is to be carried out to the requirements, and to the satisfaction of the Local Authority.

These drawings are for planning purposes only

Any discrepancies to be brought to the attention of 4D Planning Consultants immediately.

Description

Rev	Date	Description	by	chk

4D PLANNING™

Chartered Town Planners & Architectural Technicians

Architecture | Town Planning

T: 0203 1500 183 www.GetMePlanning.com

www.GetMePlanning.com

Client
Hayley Campbell
Audrey Niffenegger

Project
7A Shepherds Hill London
N6 5QJ

Title
EXISTING DRAWINGS
ELEVATIONS


Date: 01.02.2024

Scale: 1:100@A3


Drawing No.4D-455 **E 02**

Drawn by : MAX

Rev:

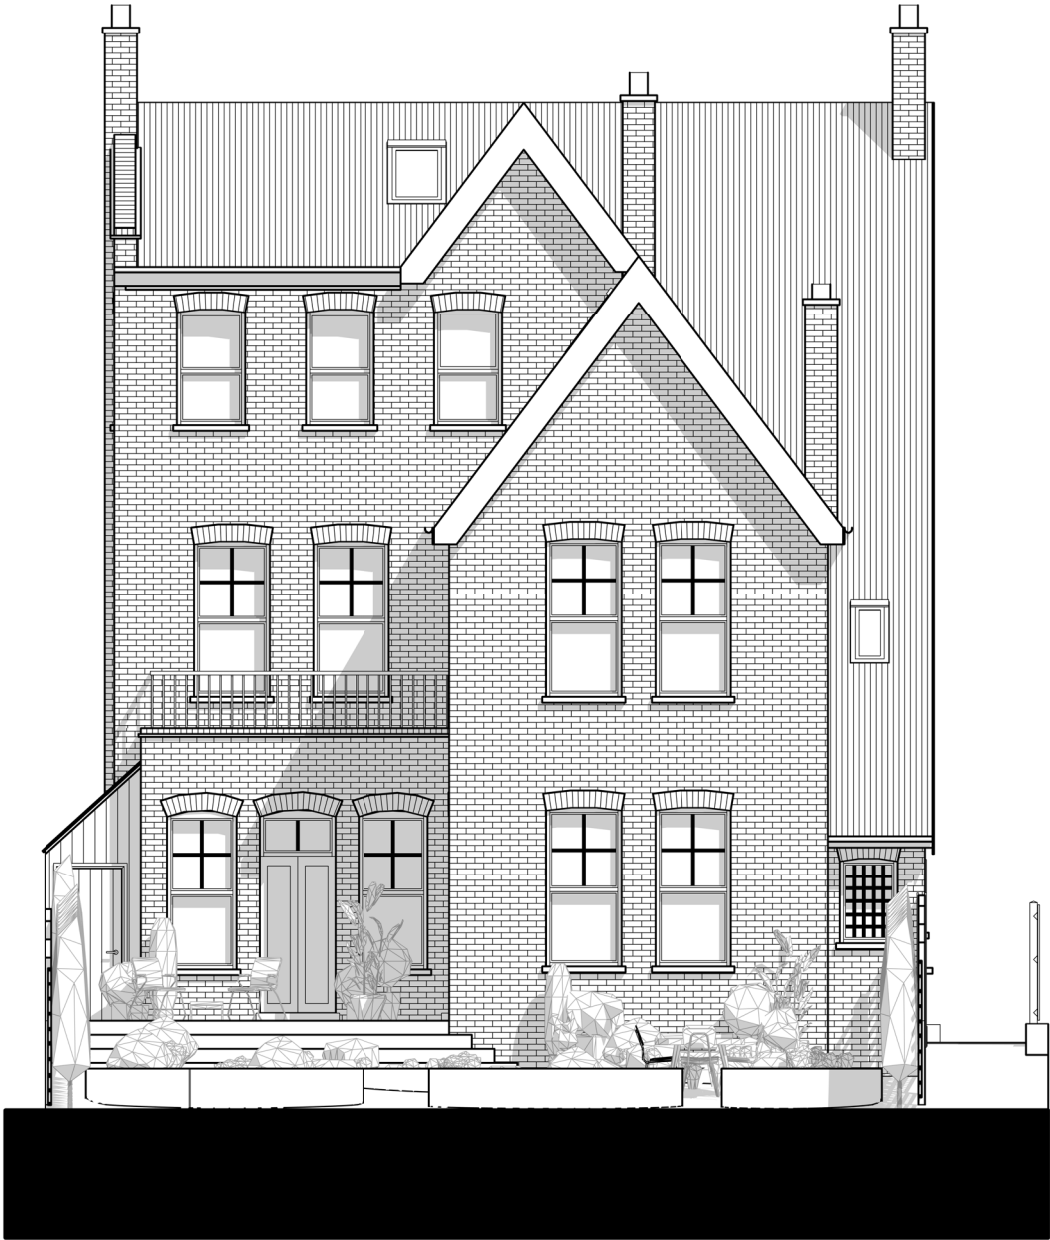

REAR ELEVATION

 

Written dimensions to be taken in preferences to scaled dimensions. The Contractor is responsible for checking all dimensions before work starts.

All work is to be carried out to the requirements, and to the satisfaction of the Local Authority.

These drawings are for planning purposes only

Any discrepancies to be brought to the attention of 4D Planning Consultants immediately.

Description

Rev	Date	Description	by	chk

4D PLANNING™
Chartered Town Planners & Architectural Technicians

Architecture | Town Planning

T: 0203 1500 183 www.GetMePlanning.com


www.GetMePlanning.com

Client
Hayley Campbell
Audrey Niffenegger

Project
7A Shepherds Hill London
N6 5QJ

Title
PROPOSED DRAWINGS
ELEVATIONS

Date: 01.02.2024	Rev:
Scale: 1:100@A3	
Drawing No.4D-455 P 02	
Drawn by : MAX	

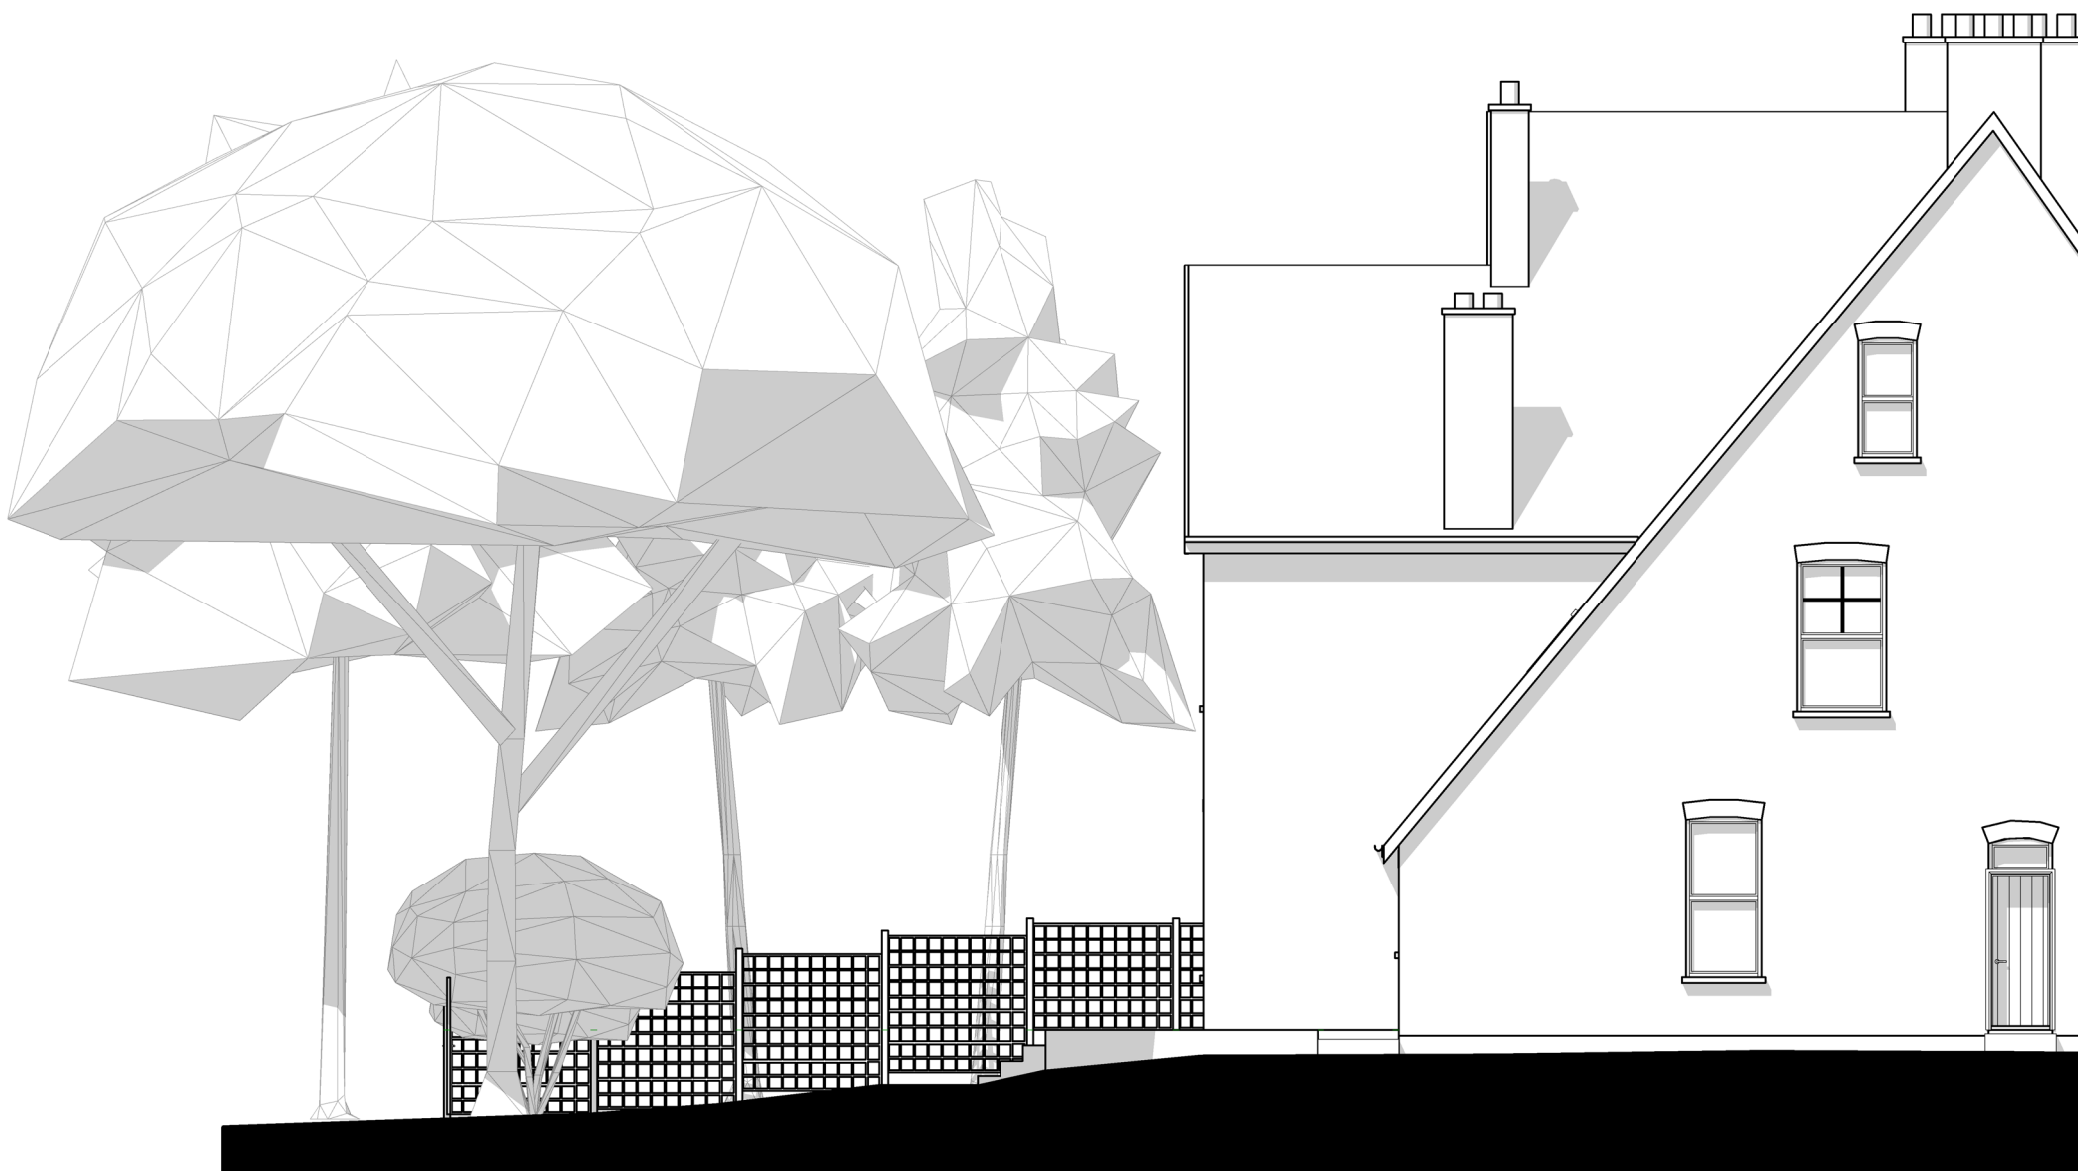

RIGHT SIDE ELEVATION



Written dimensions to be taken in preferences to scaled dimensions. The Contractor is responsible for checking all dimensions before work starts.

All work is to be carried out to the requirements, and to the satisfaction of the Local Authority.

These drawings are for planning purposes only

Any discrepancies to be brought to the attention of 4D Planning Consultants immediately.

Description

Rev	Date	Description	by	chk

4D PLANNING™
Chartered Town Planners & Architectural Technicians

Architecture | Town Planning

T: 0203 1500 183 www.GetMePlanning.com


www.GetMePlanning.com

Client
Hayley Campbell
Audrey Niffenegger

Project
7A Shepherds Hill London
N6 5QJ

Title
EXISTING DRAWINGS
ELEVATIONS

Date: 01.02.2024	Rev:
Scale: 1:100@A3	
Drawing No.4D-455 E 03	
Drawn by : MAX	

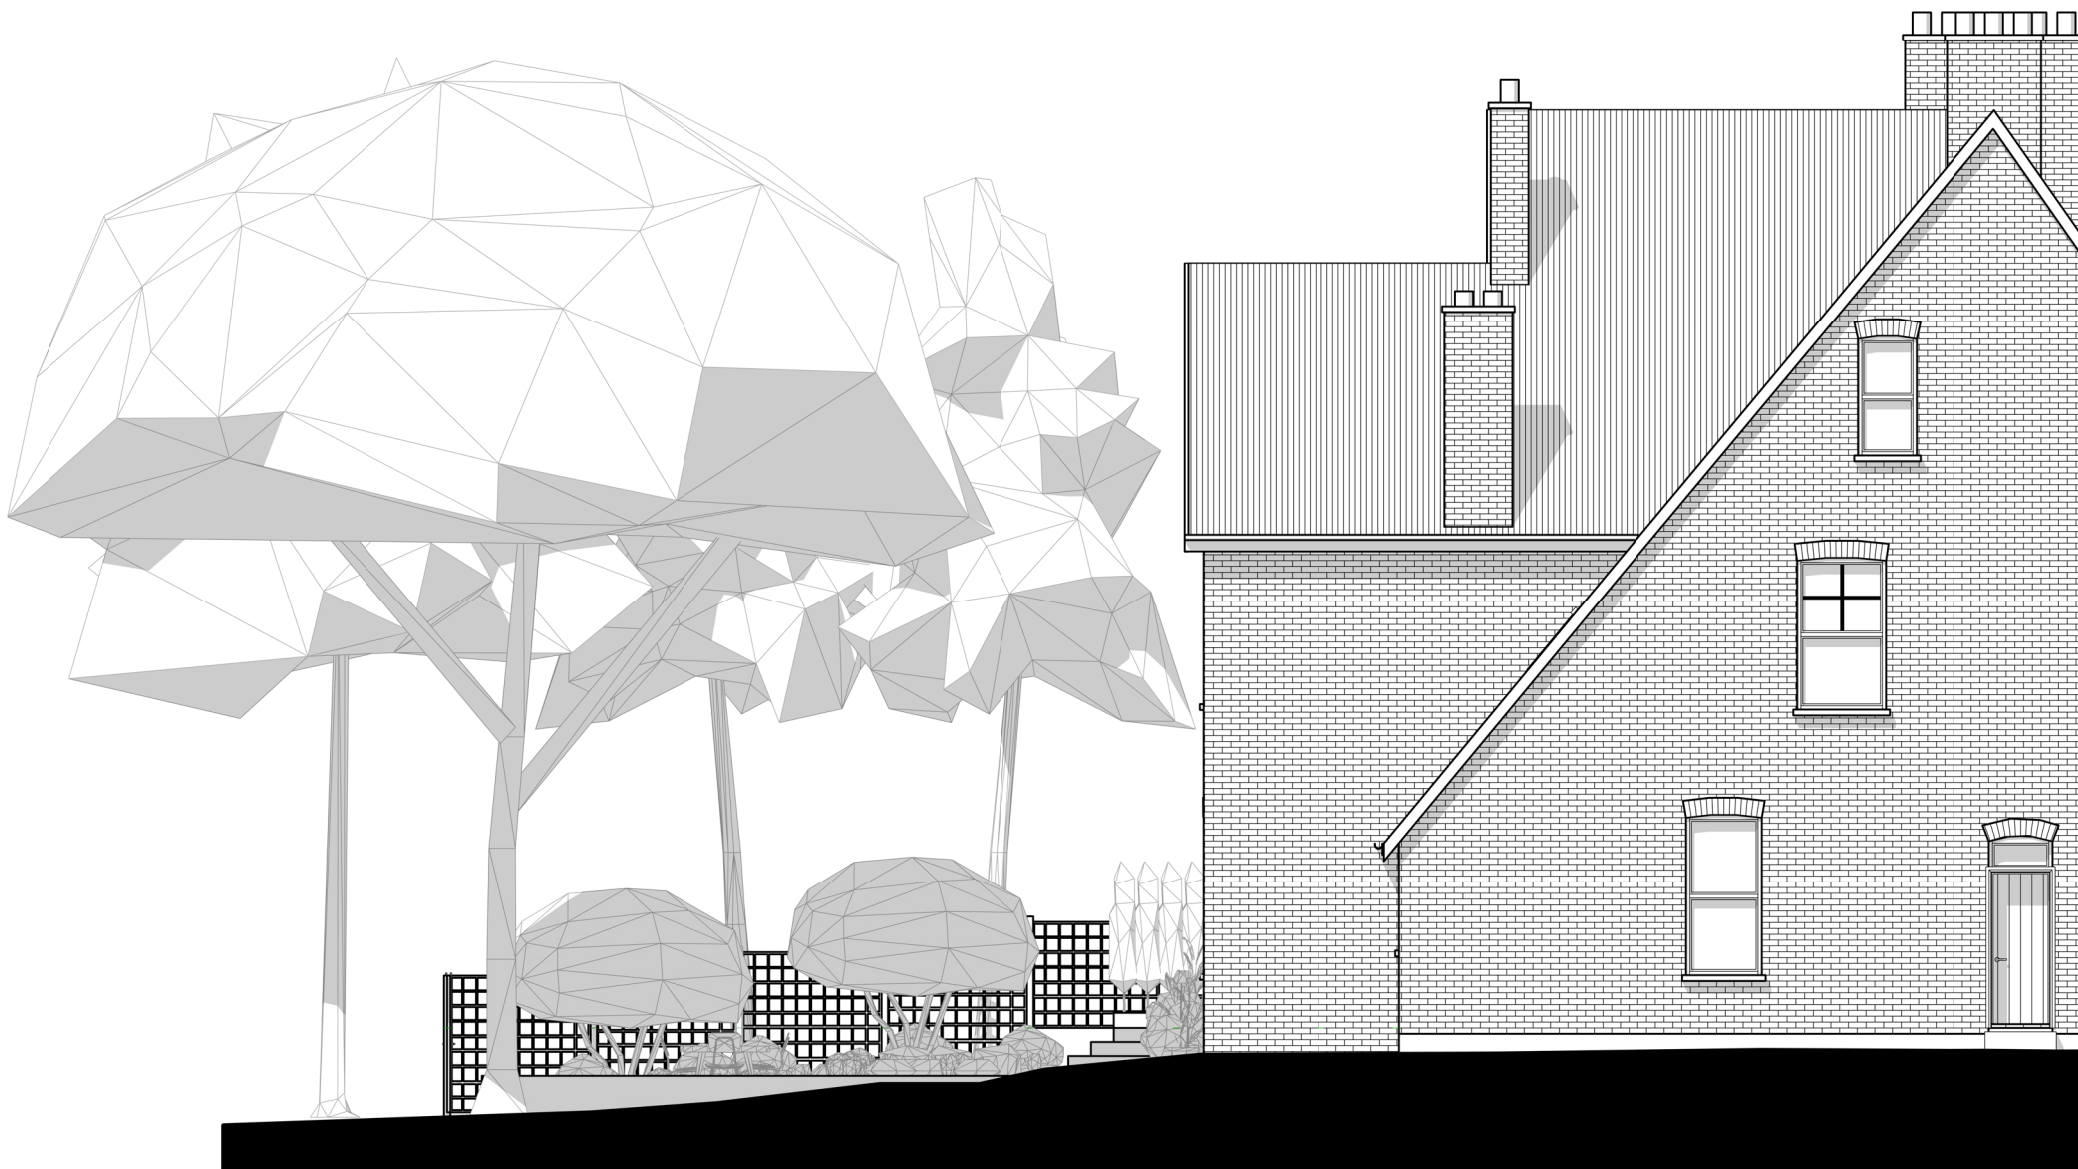

RIGHT SIDE ELEVATION



Written dimensions to be taken in preferences to scaled dimensions. The Contractor is responsible for checking all dimensions before work starts.

All work is to be carried out to the requirements, and to the satisfaction of the Local Authority.

These drawings are for planning purposes only

Any discrepancies to be brought to the attention of 4D Planning Consultants immediately.

Description

Rev	Date	Description	by	chk

4D PLANNING™

Chartered Town Planners & Architectural Technicians

Architecture | Town Planning

T: 0203 1500 183 www.GetMePlanning.com


www.GetMePlanning.com

Client
Hayley Campbell
Audrey Niffenegger

Project
7A Shepherds Hill London
N6 5QJ

Title
PROPOSED DRAWINGS
ELEVATIONS

Date: 01.02.2024	Rev:
Scale: 1:100@A3	
Drawing No.4D-455 P 03	
Drawn by : MAX	

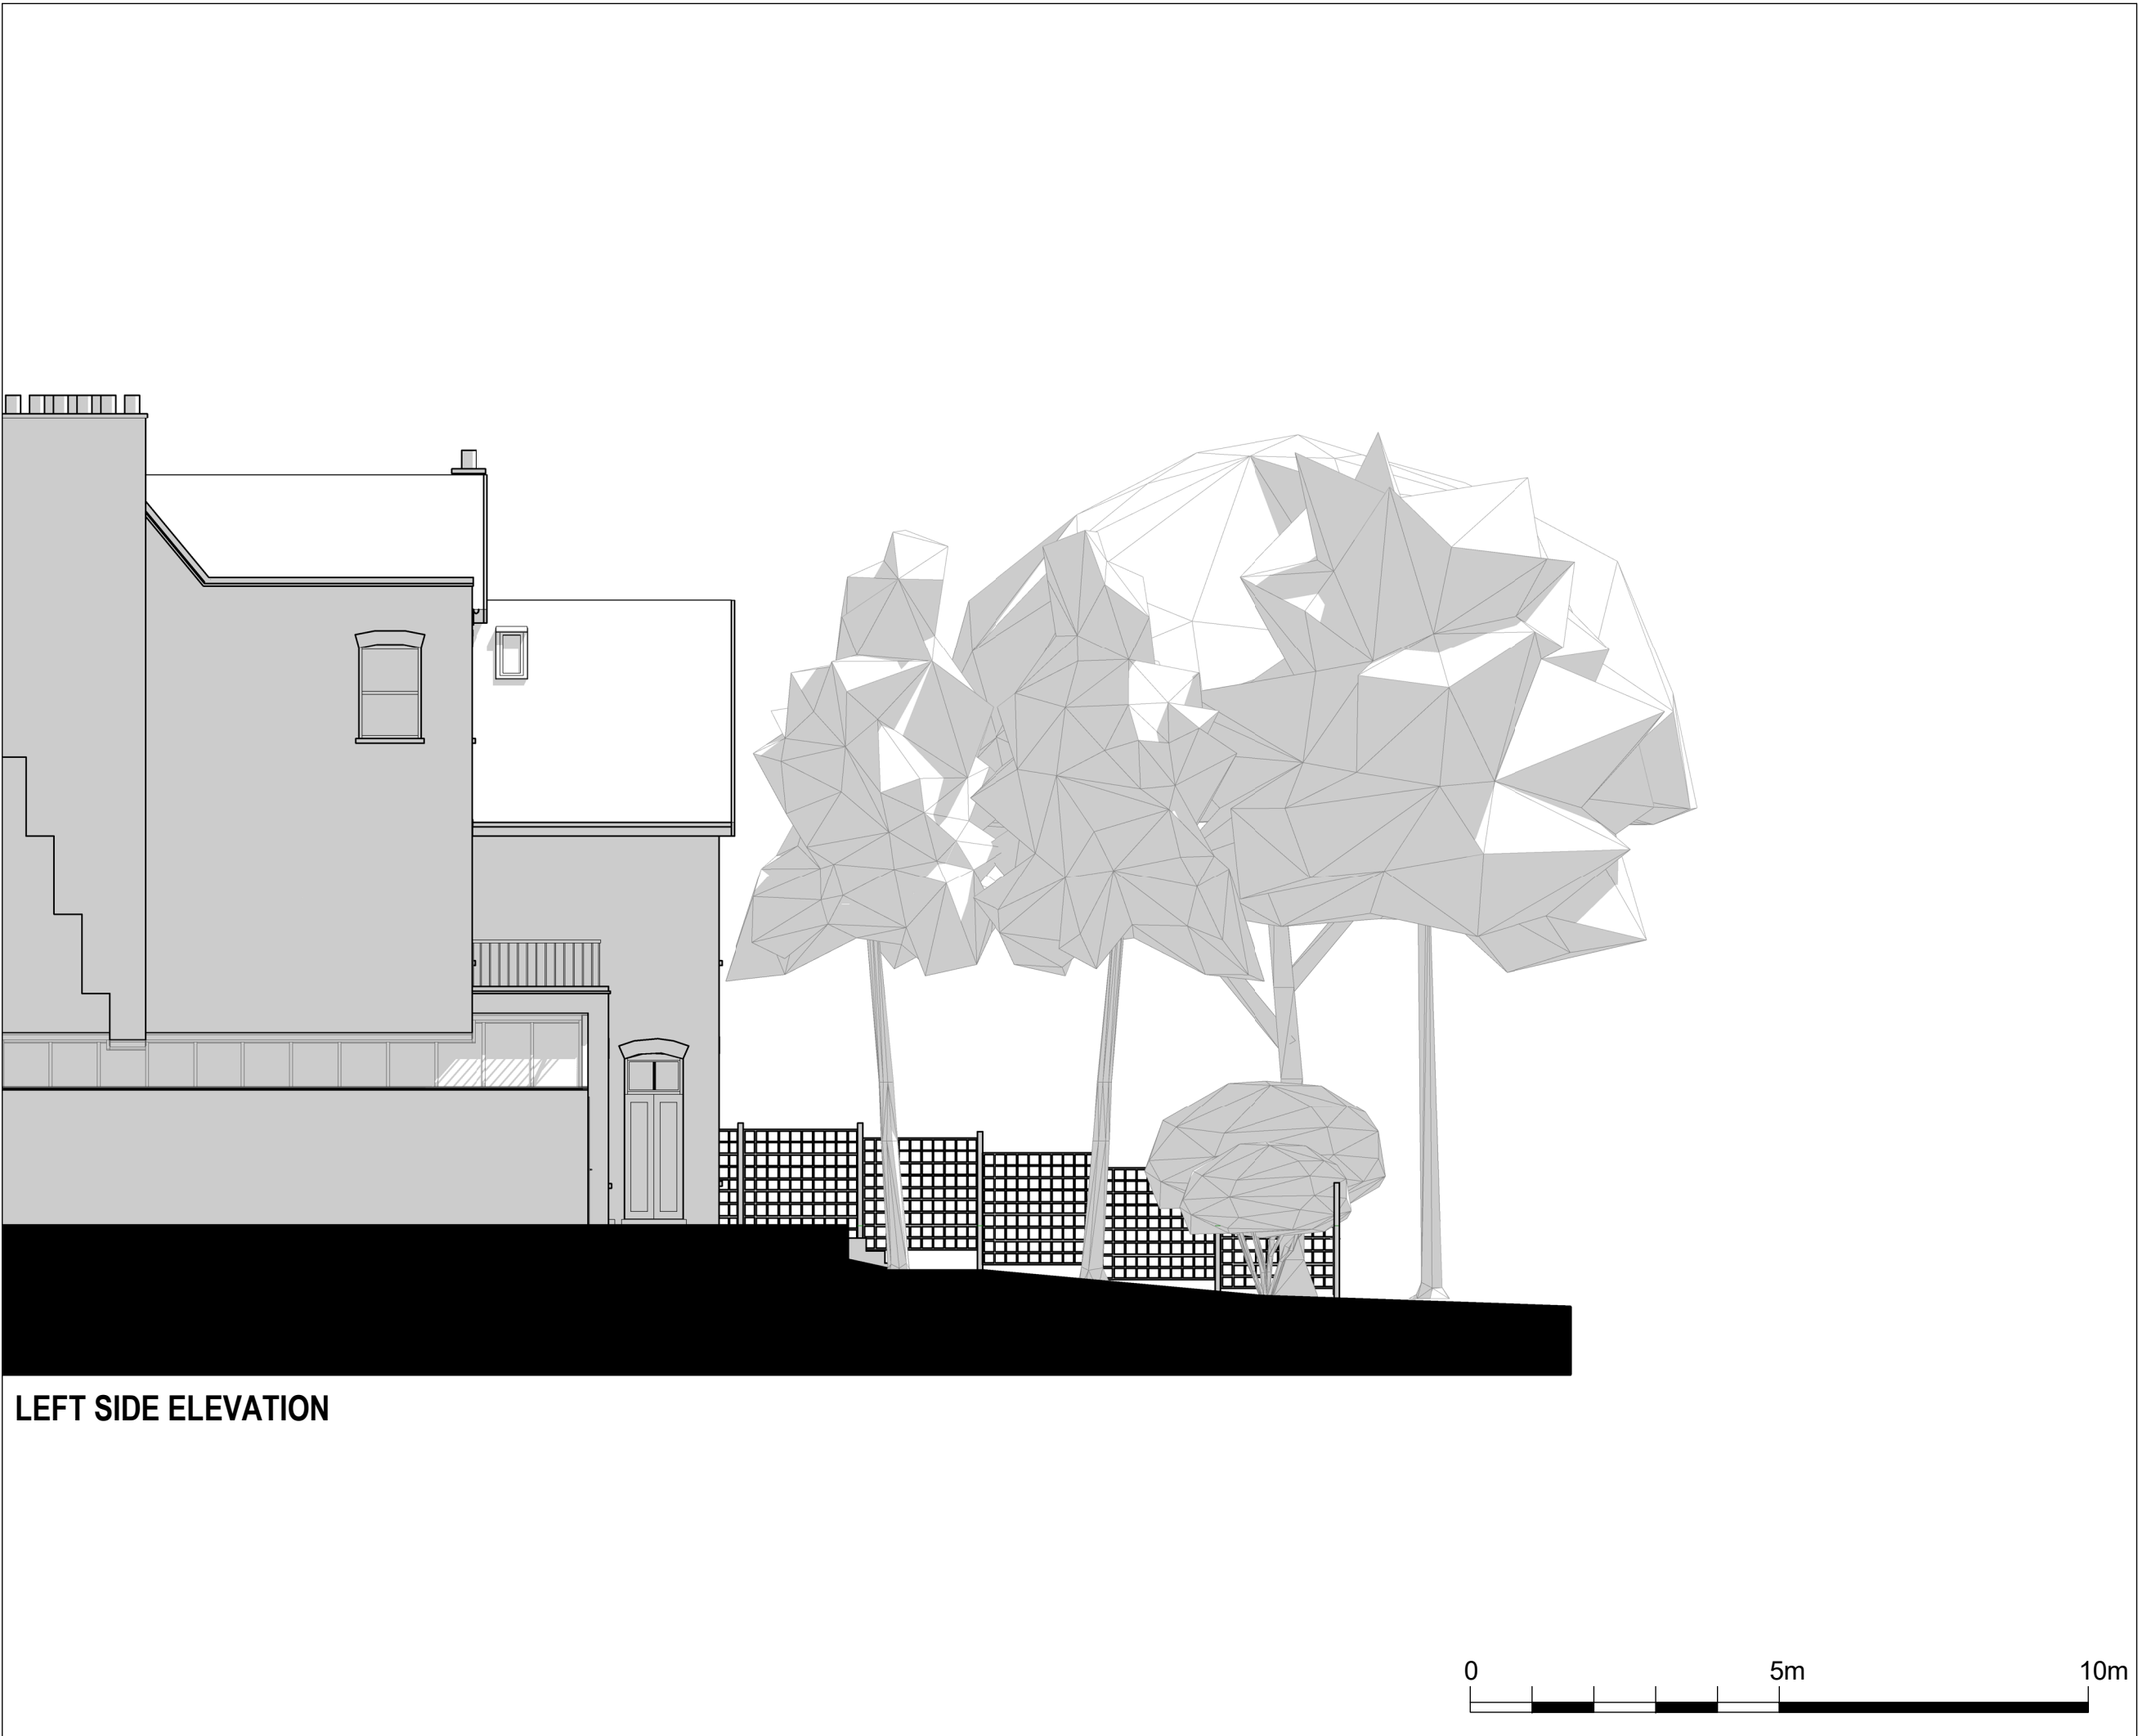

LEFT SIDE ELEVATION

Written dimensions to be taken in preferences to scaled dimensions. The Contractor is responsible for checking all dimensions before work starts.

All work is to be carried out to the requirements, and to the satisfaction of the Local Authority.
These drawings are for planning purposes only

Any discrepancies to be brought to the attention of 4D Planning Consultants immediately.

Description

Rev	Date	Description	by	chk

4D PLANNING™

Chartered Town Planners & Architectural Technicians

Architecture | Town Planning

T: 0203 1500 183 www.GetMePlanning.com


www.GetMePlanning.com

Client
Hayley Campbell
Audrey Niffenegger

Project
7A Shepherds Hill London
N6 5QJ

Title
EXISTING DRAWINGS
ELEVATIONS

Date: 01.02.2024	Rev:
Scale: 1:100@A3	
Drawing No.4D-455 E 04	
Drawn by : MAX	

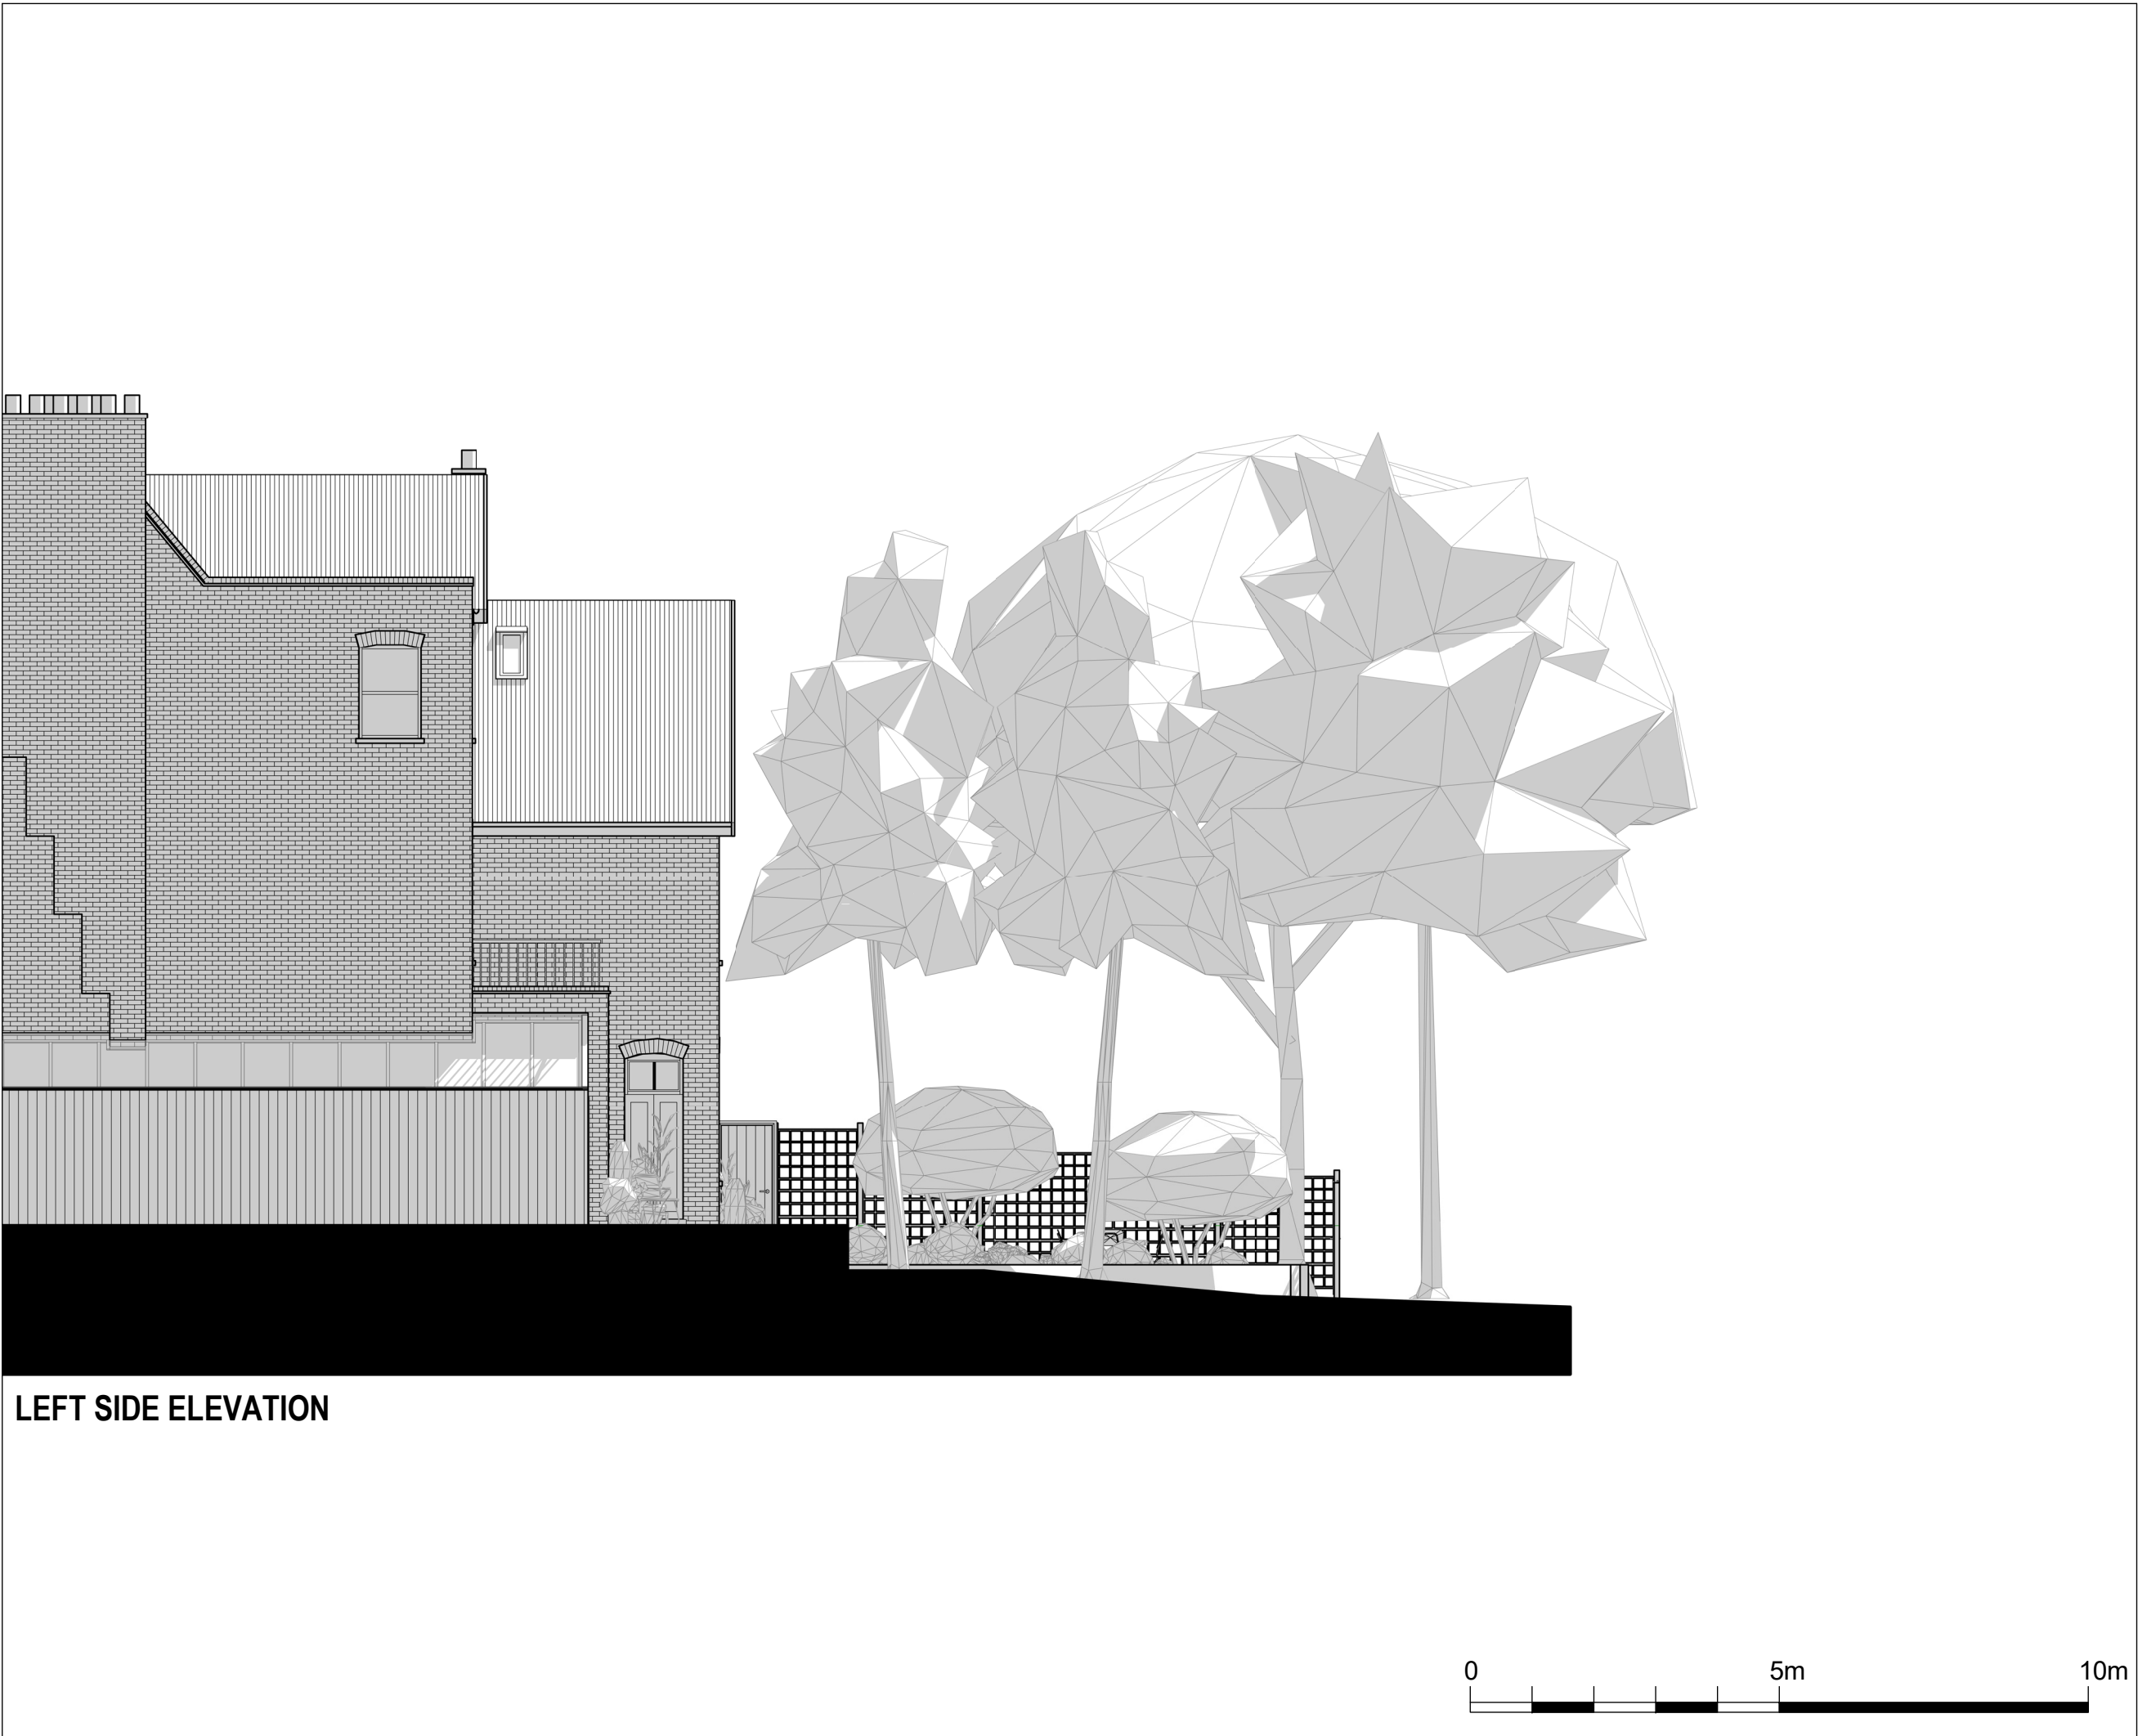

LEFT SIDE ELEVATION

Written dimensions to be taken in preferences to scaled dimensions. The Contractor is responsible for checking all dimensions before work starts.

All work is to be carried out to the requirements, and to the satisfaction of the Local Authority.
These drawings are for planning purposes only

Any discrepancies to be brought to the attention of 4D Planning Consultants immediately.

Description

Rev	Date	Description	by	chk

4D PLANNING™
Chartered Town Planners & Architectural Technicians

Architecture | Town Planning

T: 0203 1500 183 www.GetMePlanning.com

www.GetMePlanning.com

Client
Hayley Campbell
Audrey Niffenegger

Project
7A Shepherds Hill London
N6 5QJ

Title
PROPOSED DRAWINGS
ELEVATIONS


Date: 01.02.2024	Rev:
Scale: 1:100@A3	
Drawing No.4D-455 P 04	
Drawn by : MAX	



A number line representing distance in meters (m). The line starts at 0 and ends at 10m. There are major tick marks at 0, 5m, and 10m, and minor tick marks every 1m. The segments from 0 to 1m, 2m to 3m, and 4m to 5m are shaded black. The segment from 5m to 10m is white.

Drawn by : MAX

Date: 01.02.2024	Rev:
Scale: 1:100@A3	
Drawing No.4D-455 P 05	
Drawn by : MAX	

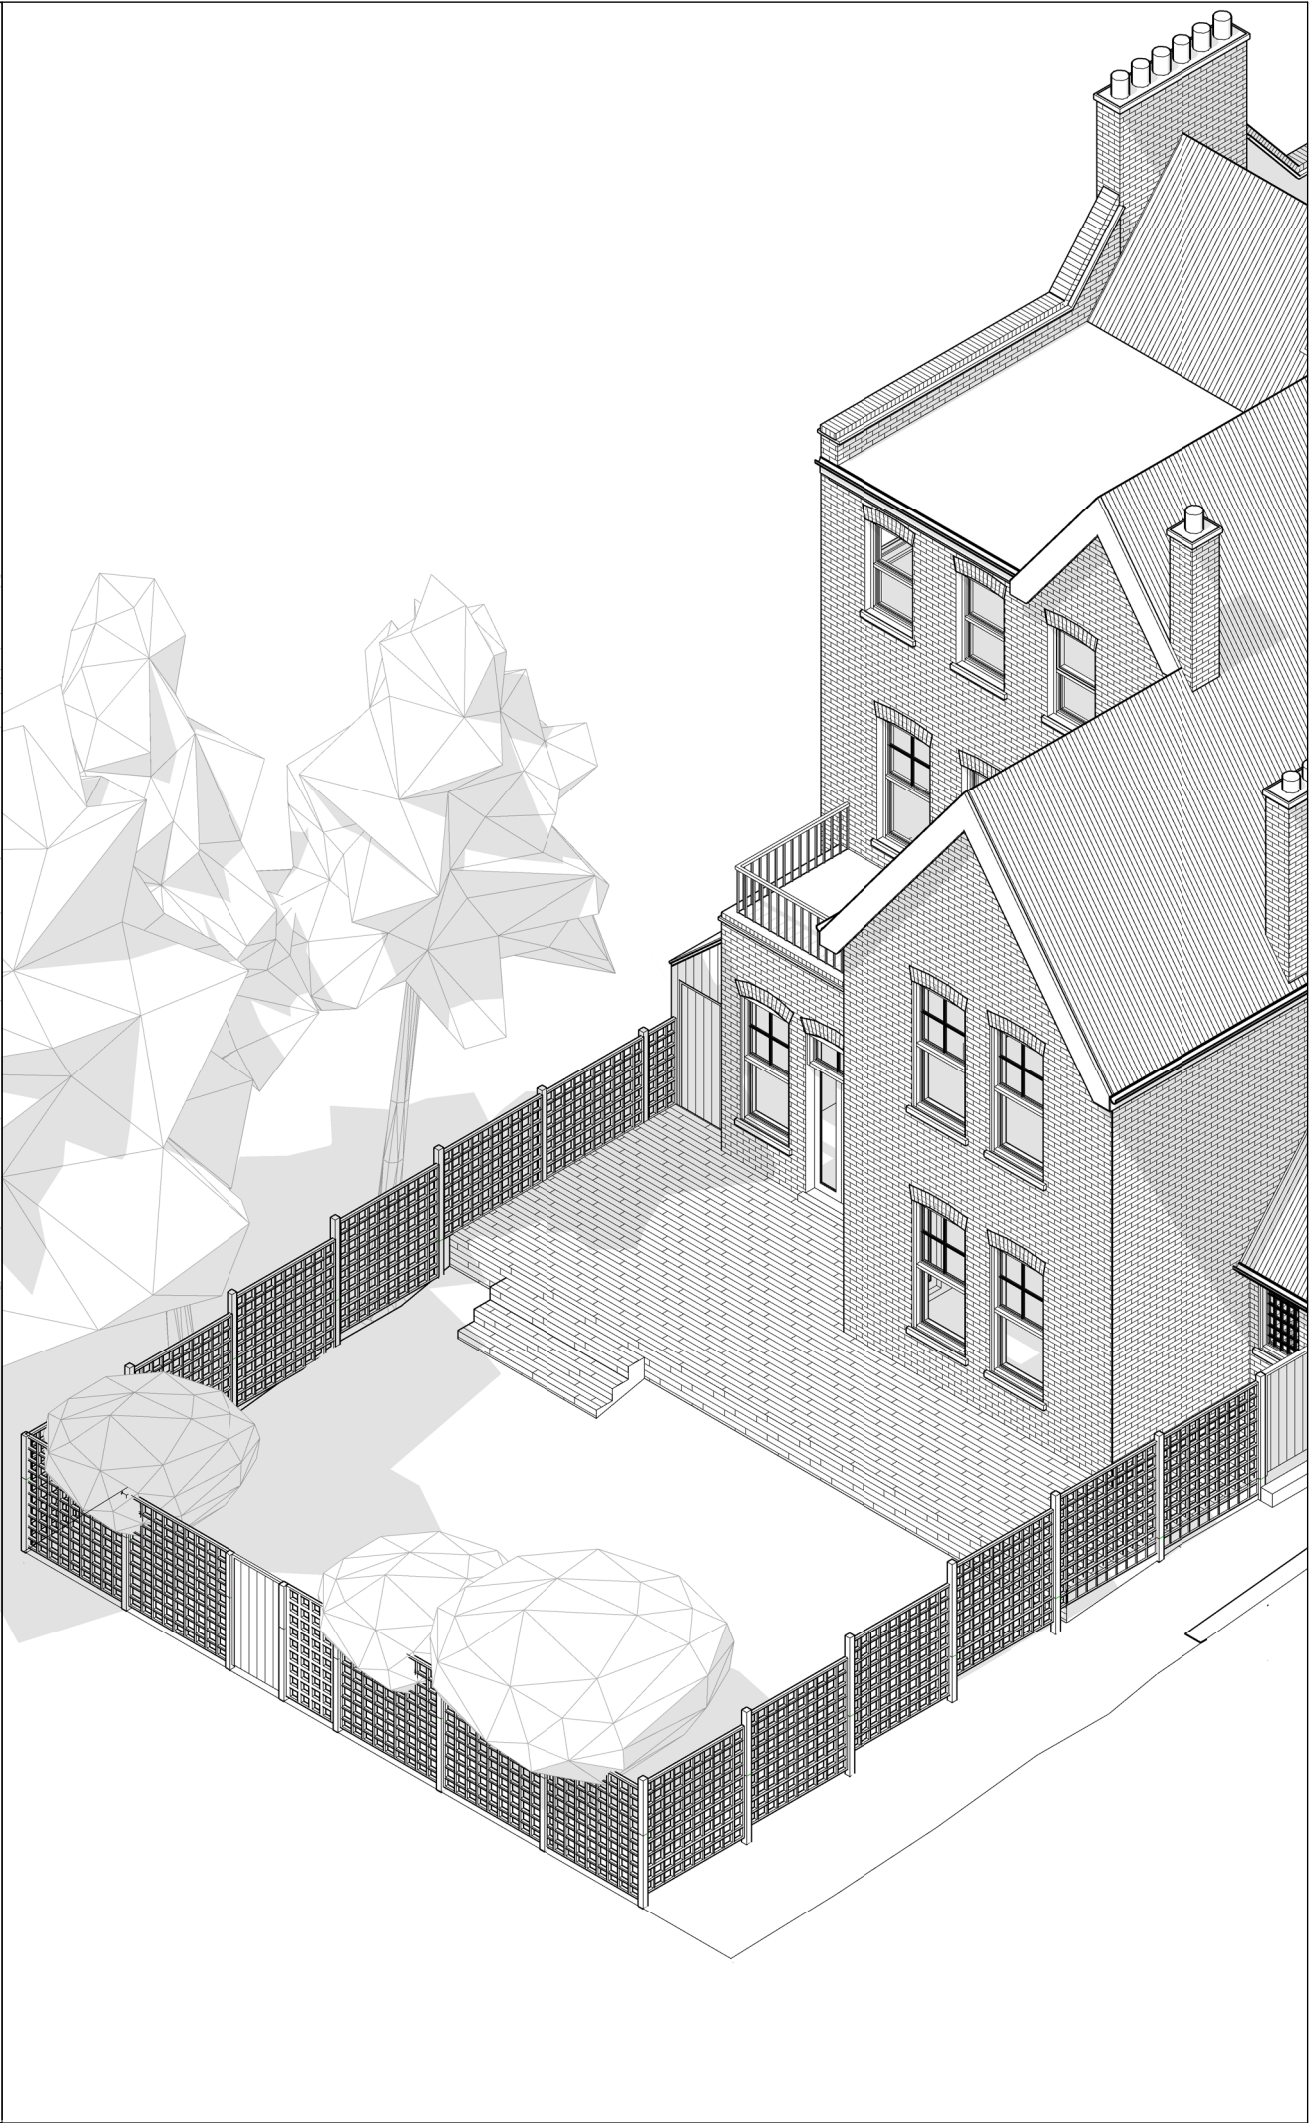

Written dimensions to be taken in preferences to scaled dimensions. The Contractor is responsible for checking all dimensions before work starts.

All work is to be carried out to the requirements, and to the satisfaction of the Local Authority.

These drawings are for planning purposes only

Any discrepancies to be brought to the attention of 4D Planning Consultants immediately.

Description

Rev	Date	Description	by	chk

4D PLANNING™

Chartered Town Planners & Architectural Technicians

Architecture | Town Planning

T: 0203 1500 183 www.GetMePlanning.com


www.GetMePlanning.com

Client
Hayley Campbell
Audrey Niffenegger

Project
7A Shepherds Hill London
N6 5QJ

Title
EXISTING DRAWINGS
ISOMETRIC VIEW

Date: 01.02.2024	Rev:
Scale:	
Drawing No.4D-455 E 06	
Drawn by : MAX	

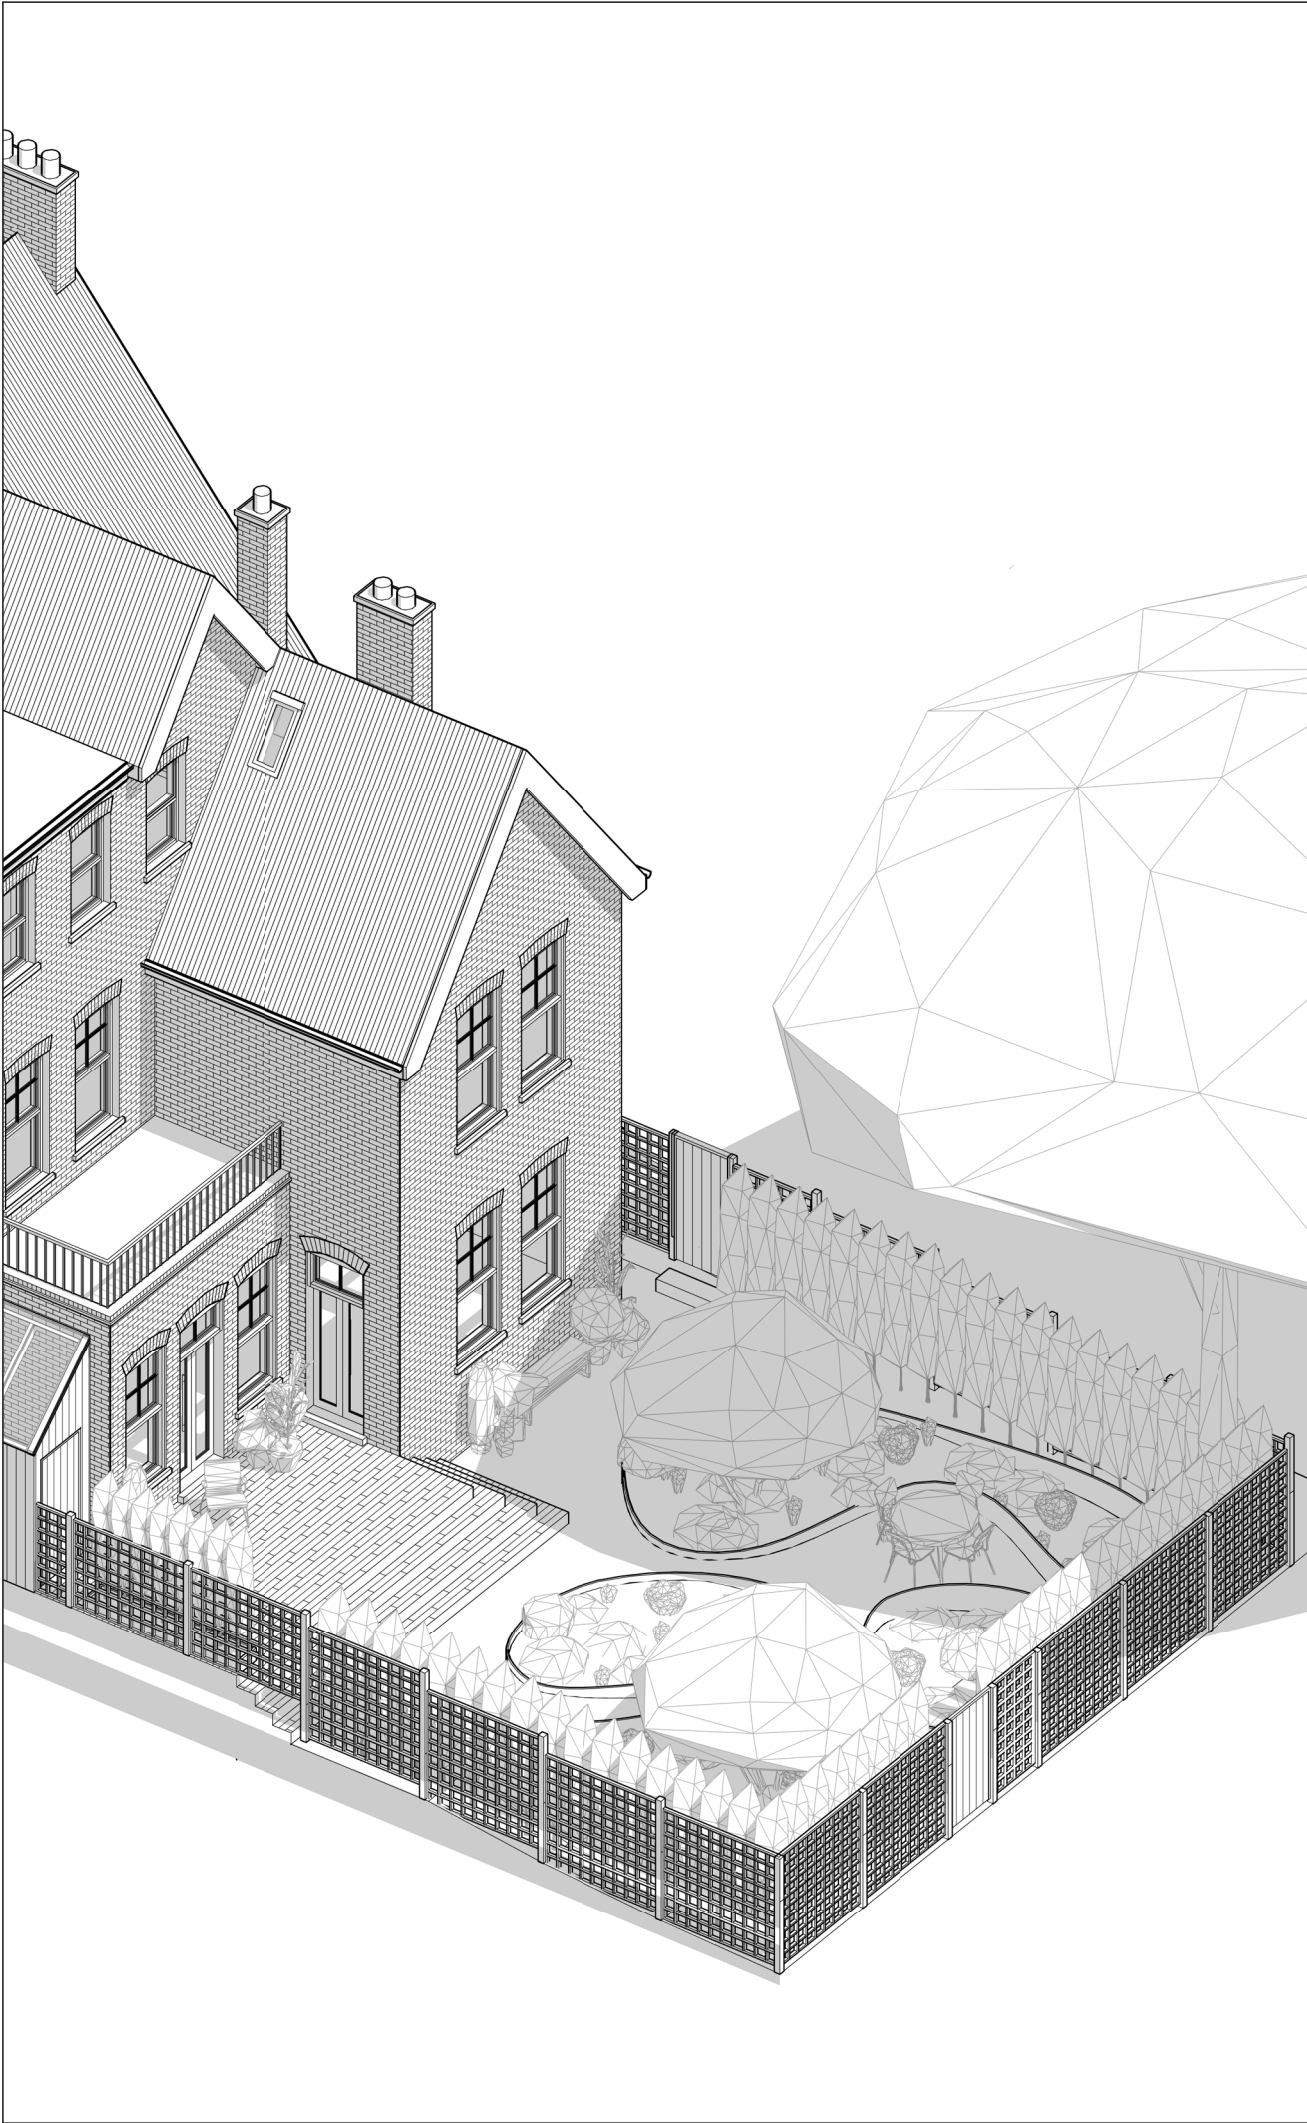

Written dimensions to be taken in preferences to scaled dimensions. The Contractor is responsible for checking all dimensions before work starts.

All work is to be carried out to the requirements, and to the satisfaction of the Local Authority.

These drawings are for planning purposes only

Any discrepancies to be brought to the attention of 4D Planning Consultants immediately.

Description

Rev	Date	Description	by	chk

4D PLANNING™
Chartered Town Planners & Architectural Technicians

Architecture | Town Planning

T: 0203 1500 183 www.GetMePlanning.com

www.GetMePlanning.com

Client
Hayley Campbell
Audrey Niffenegger

Project
7A Shepherds Hill London
N6 5QJ

Title
**PROPOSED DRAWINGS
ISOMETRIC VIEW**

Date: 01.02.2024	Rev:
Scale:	
Drawing No.4D-455 P 06	
Drawn by : MAX	