


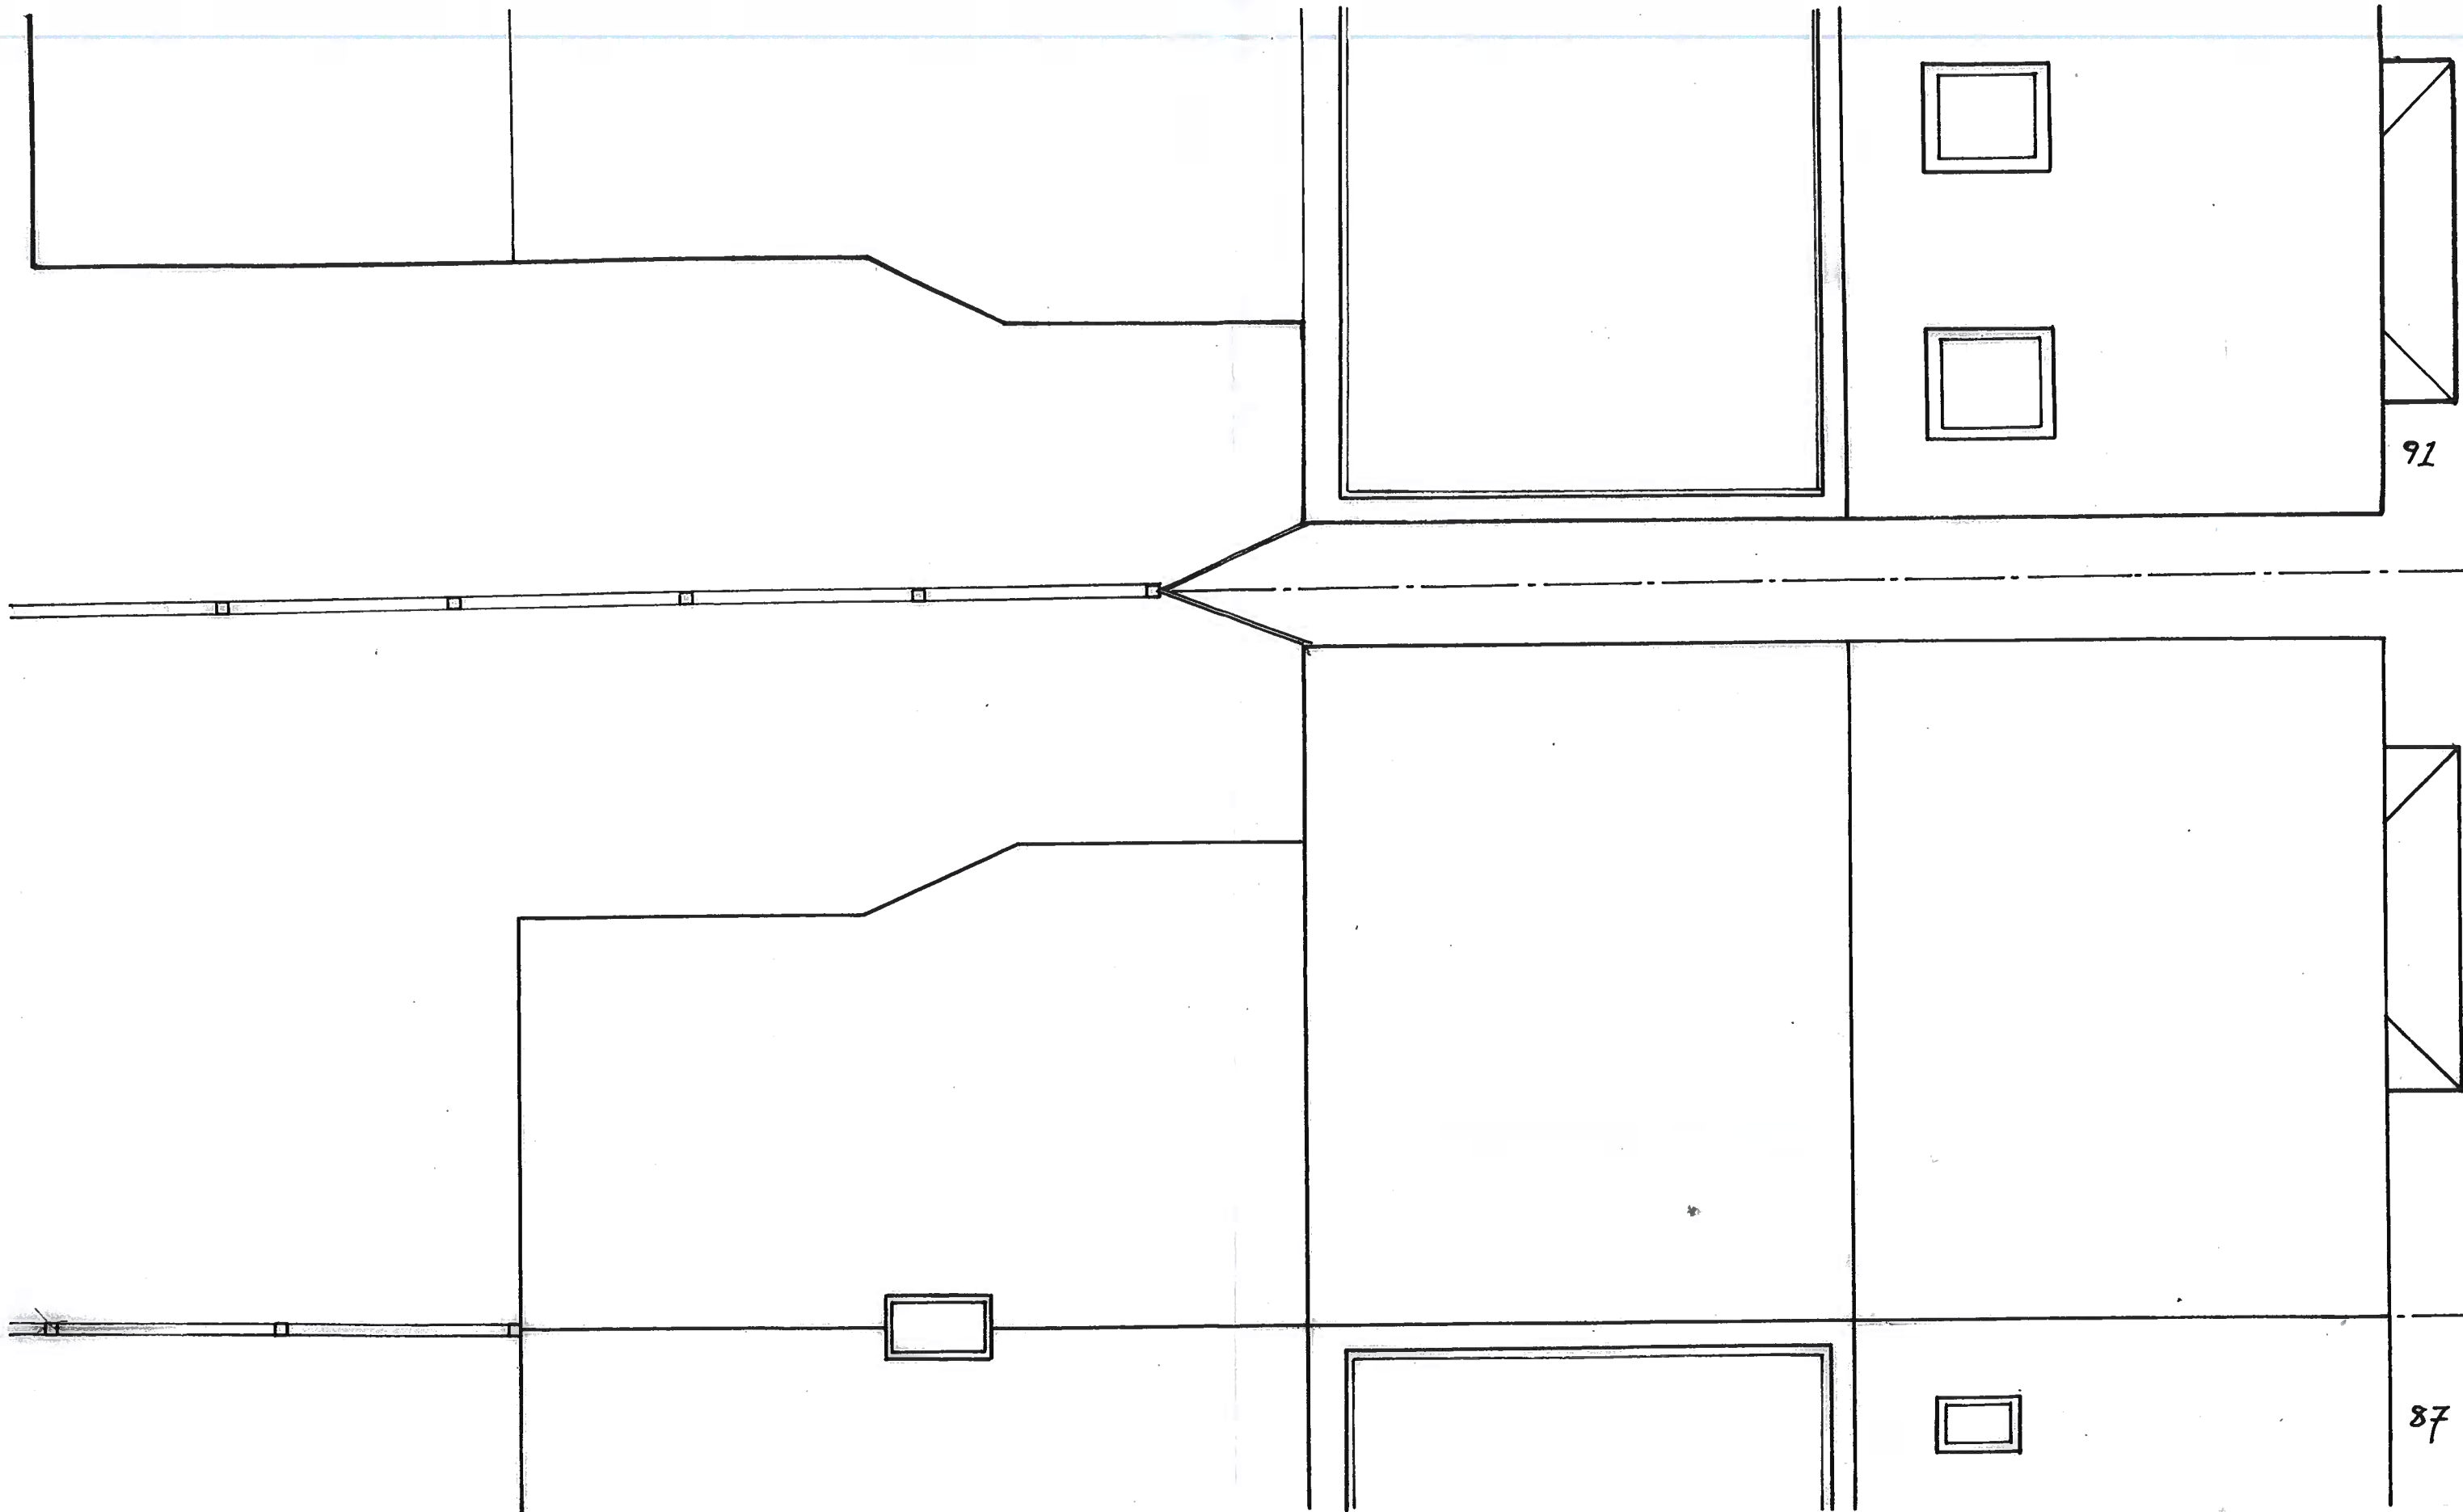

PLAN: EXISTING ROOF PLAN

SITE: 89 WHITTINGTON ROAD, LONDON. N.22 8YR

LPA LB HARINGEY

DATE SEPTEMBER 2023

SCALE: 

DRG NO: 89/WAP/A/003



NORTH

PLAN:

EXISTING - FRONT ELEVATION

SITE:

89 WHITTINGTON ROAD, LONDON. N.22 8YR

LPA

LB HARINGEY

DATE

SEPTEMBER 2023

SCALE:



DRG NO:

89/NRD/D/004

GRANTED PLANNING
PERMISSION ON
24.12.2015
LHGY/2015/3248

GRANTED PLANNING PERMISSION
ON 11/01/2018
HGY/2017/3636

GRANTED
PLANNING PERMISSION
ON 16.05.2016
HGY/2016/1065



PLAN: EXISTING - REAR ELEVATION


SITE: 89 WHITTINGTON ROAD, LONDON. N.22 8YR

LPA LB HARINGEY

DATE SEPTEMBER 2023

SCALE:

DRG NO: 89/WRD/D/005

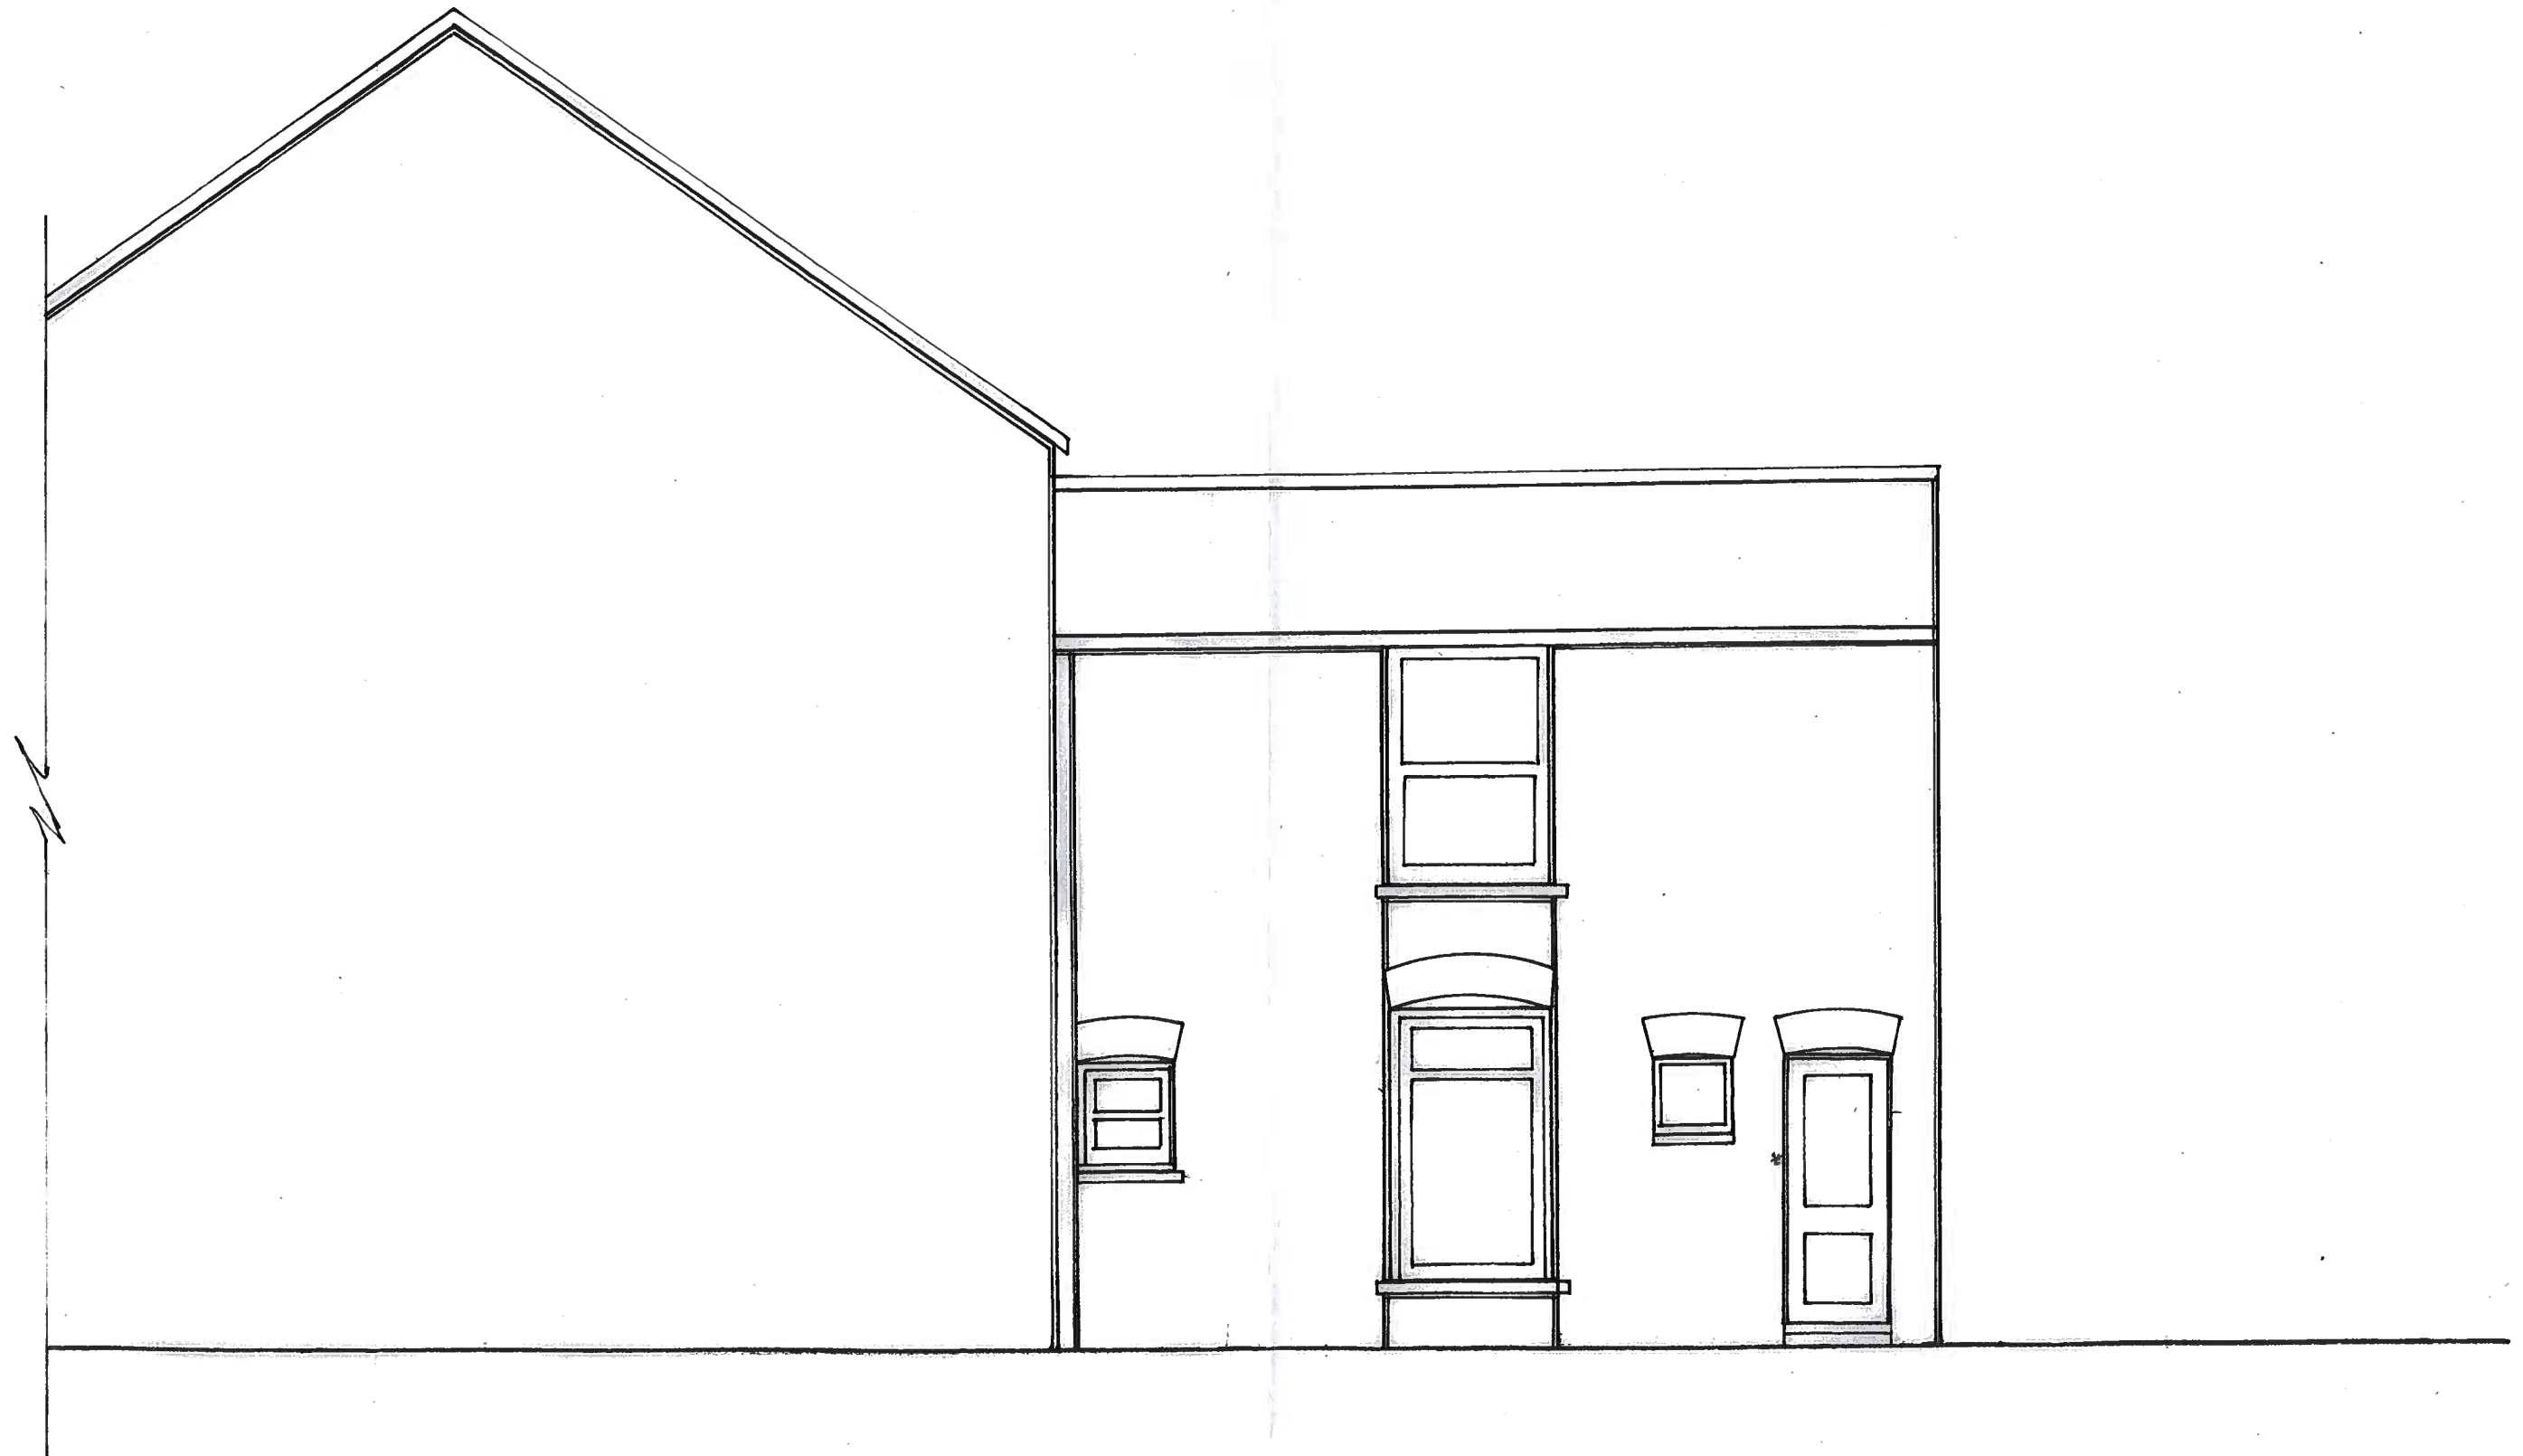

PLAN: EXISTING - FLANK ELEVATION


SITE: 89 WHITTINGTON ROAD, LONDON. N.22 8YR

LPA LB HARINGEY

DATE SEPTEMBER 2023

SCALE: 

DRG NO: 89/NRD/D/006

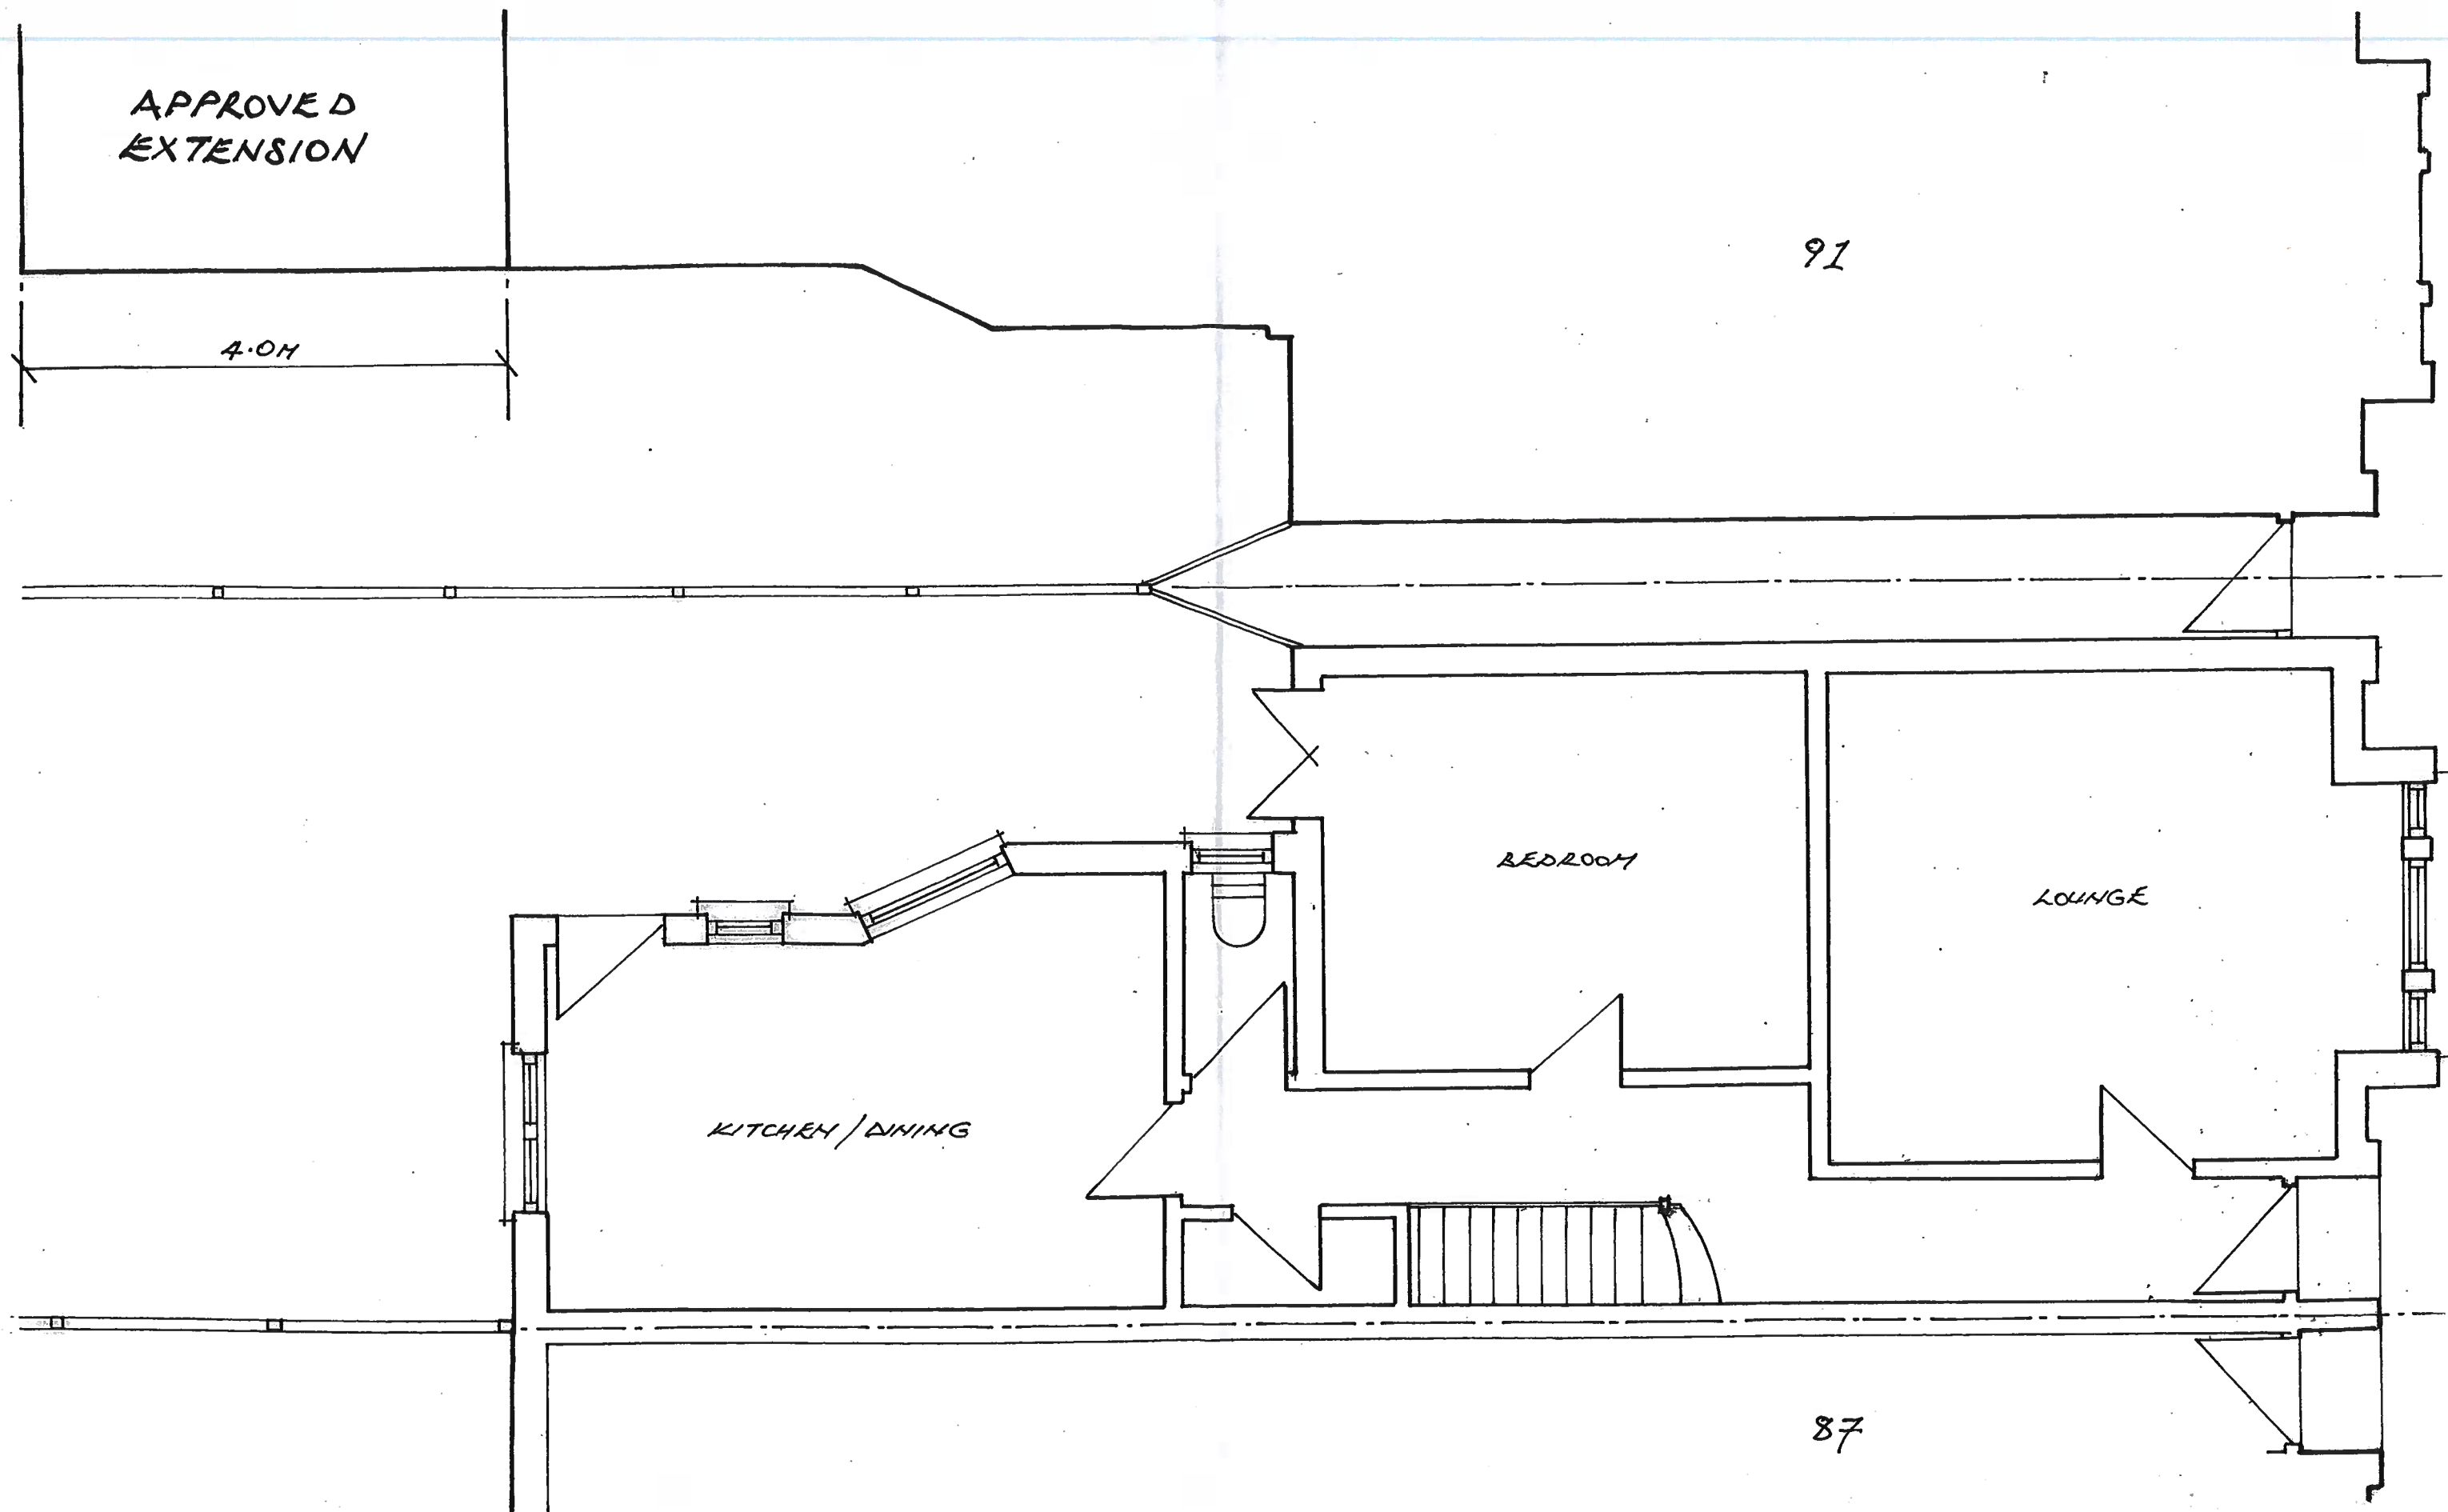


PLAN: PROPOSED - GROUND FLOOR PLAN (SAME)

SITE: 89 WHITTINGTON ROAD, LONDON. N.22 8YR

LPA LB HARINGEY

DATE SEPTEMBER 2023

 SCALE: 

DWG NO: 89/WRD/D/012