


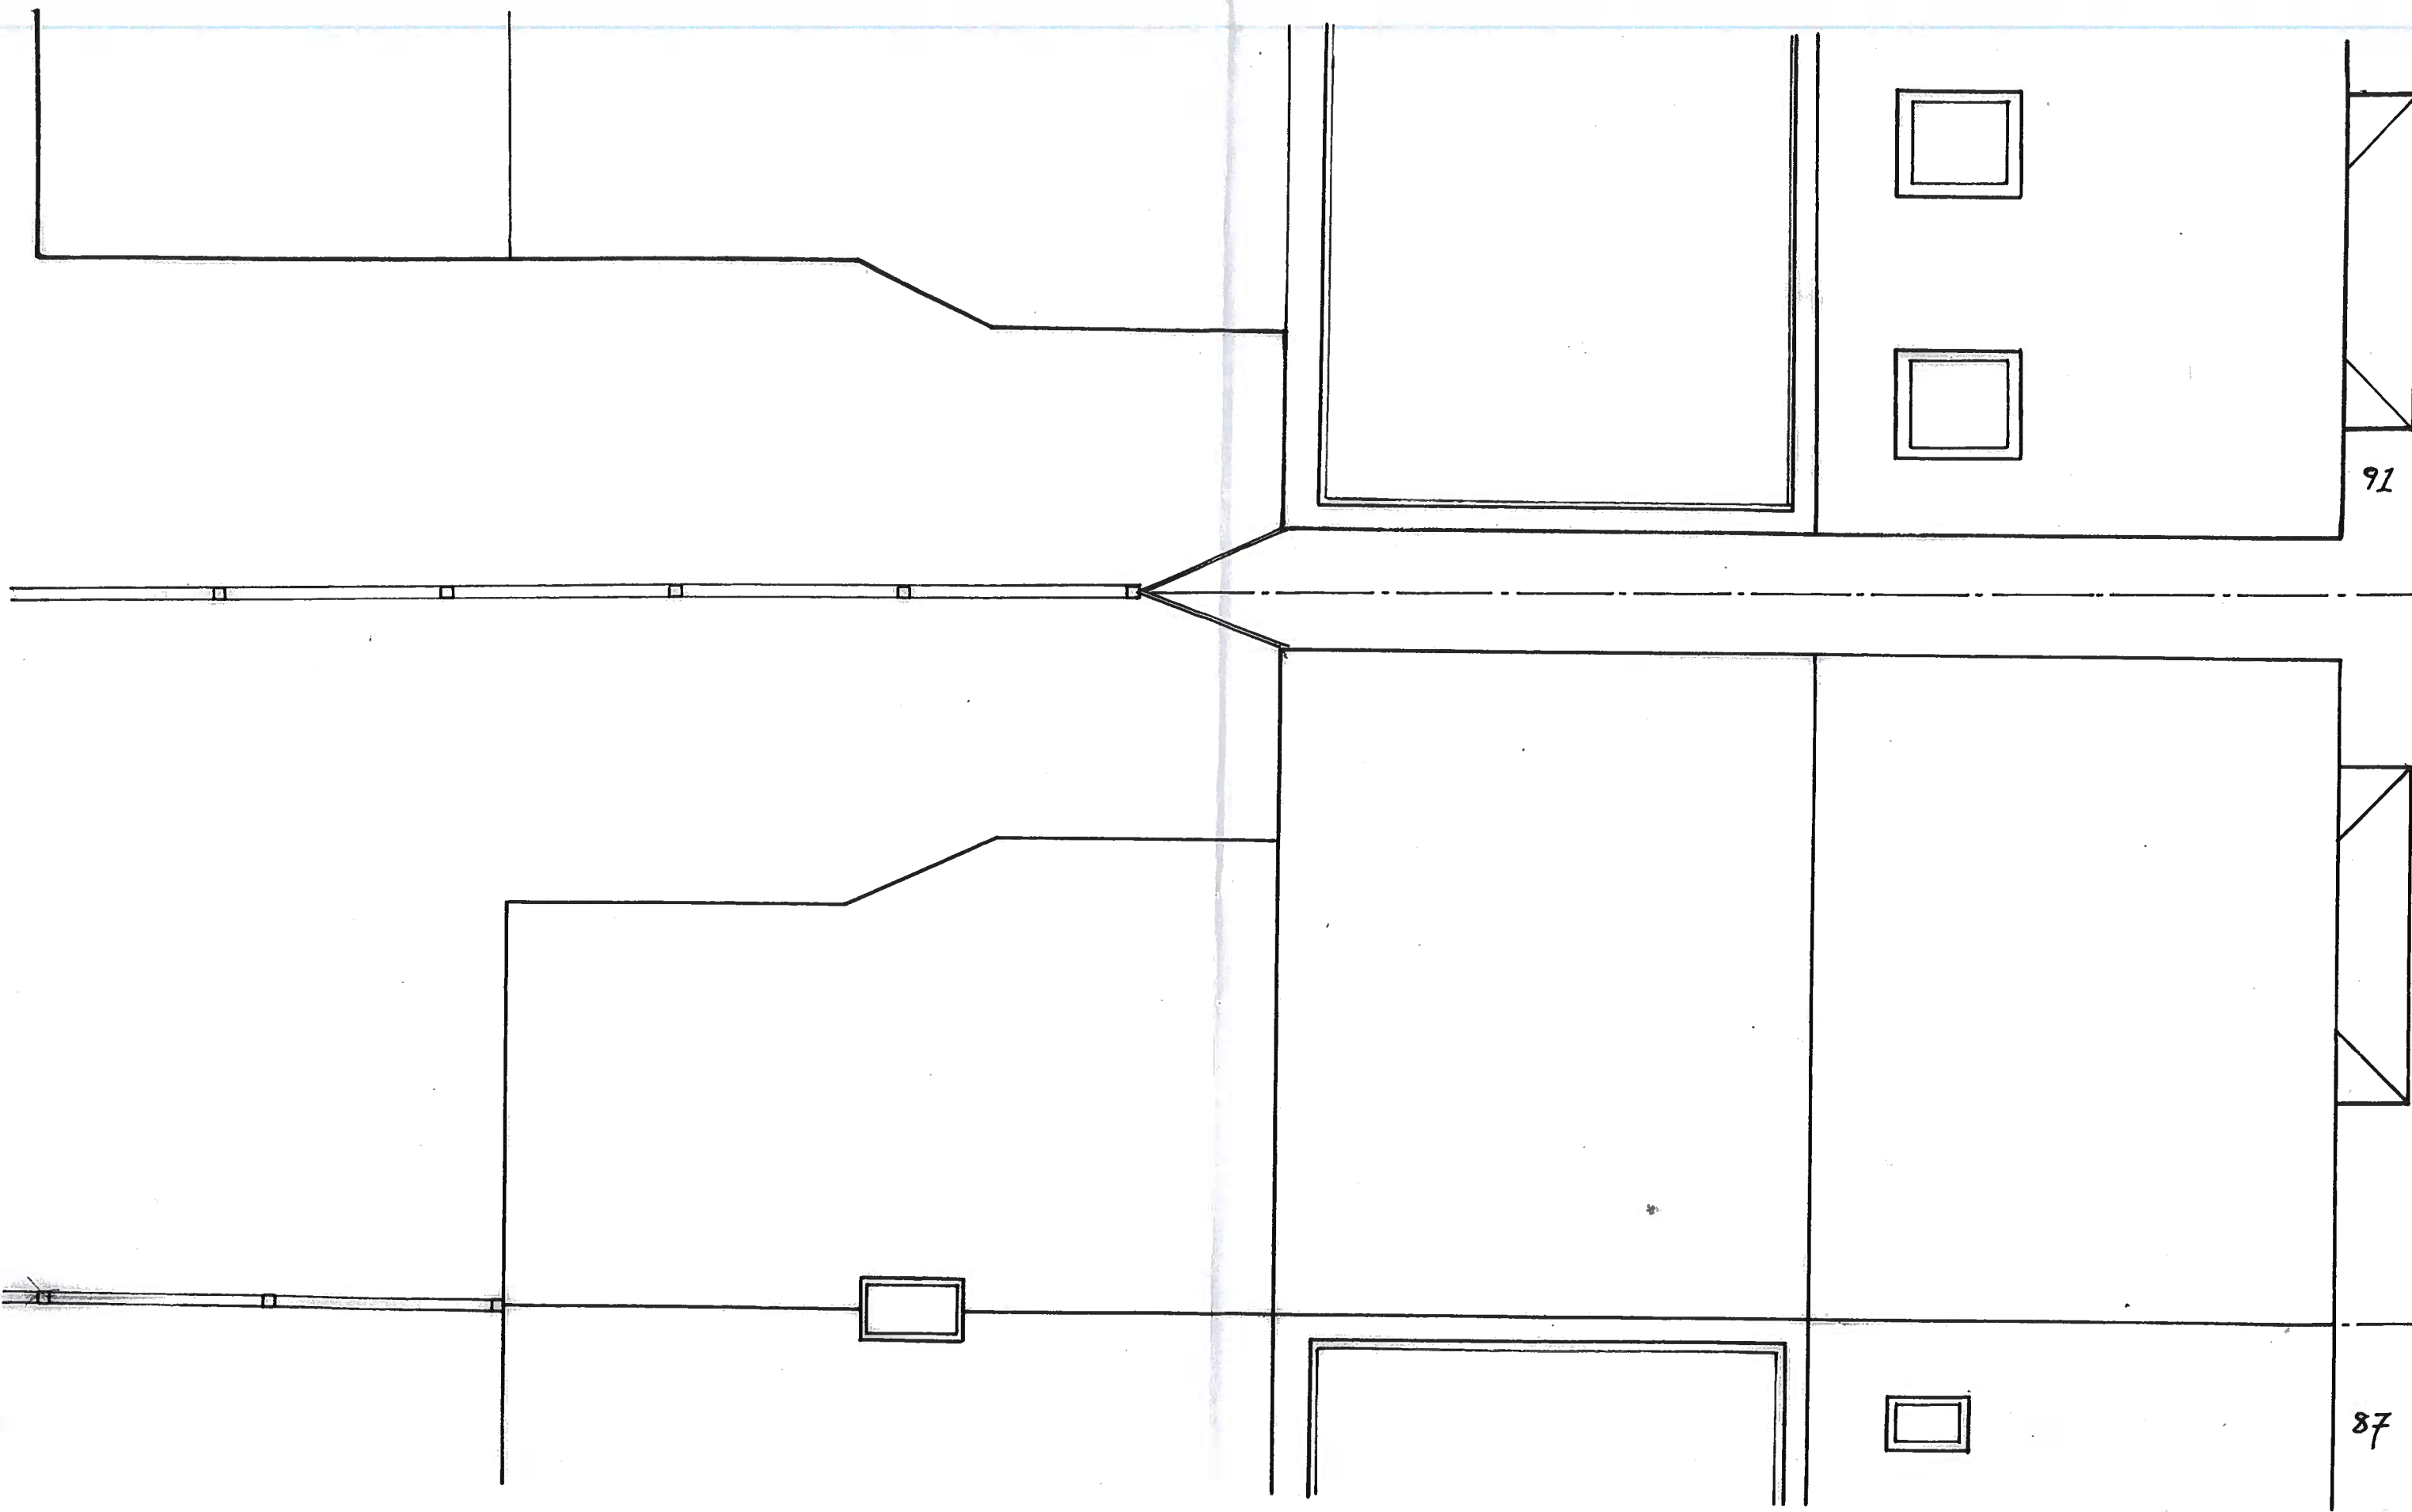

91

87




PLAN: EXISTING ROOF PLAN

SITE: 89 WHITTINGTON ROAD, LONDON. N.22 8YR

LPA LB HARINGEY

DATE SEPTEMBER 2022

 SCALE: 

DRG NO: 90/11/21/16/1002