


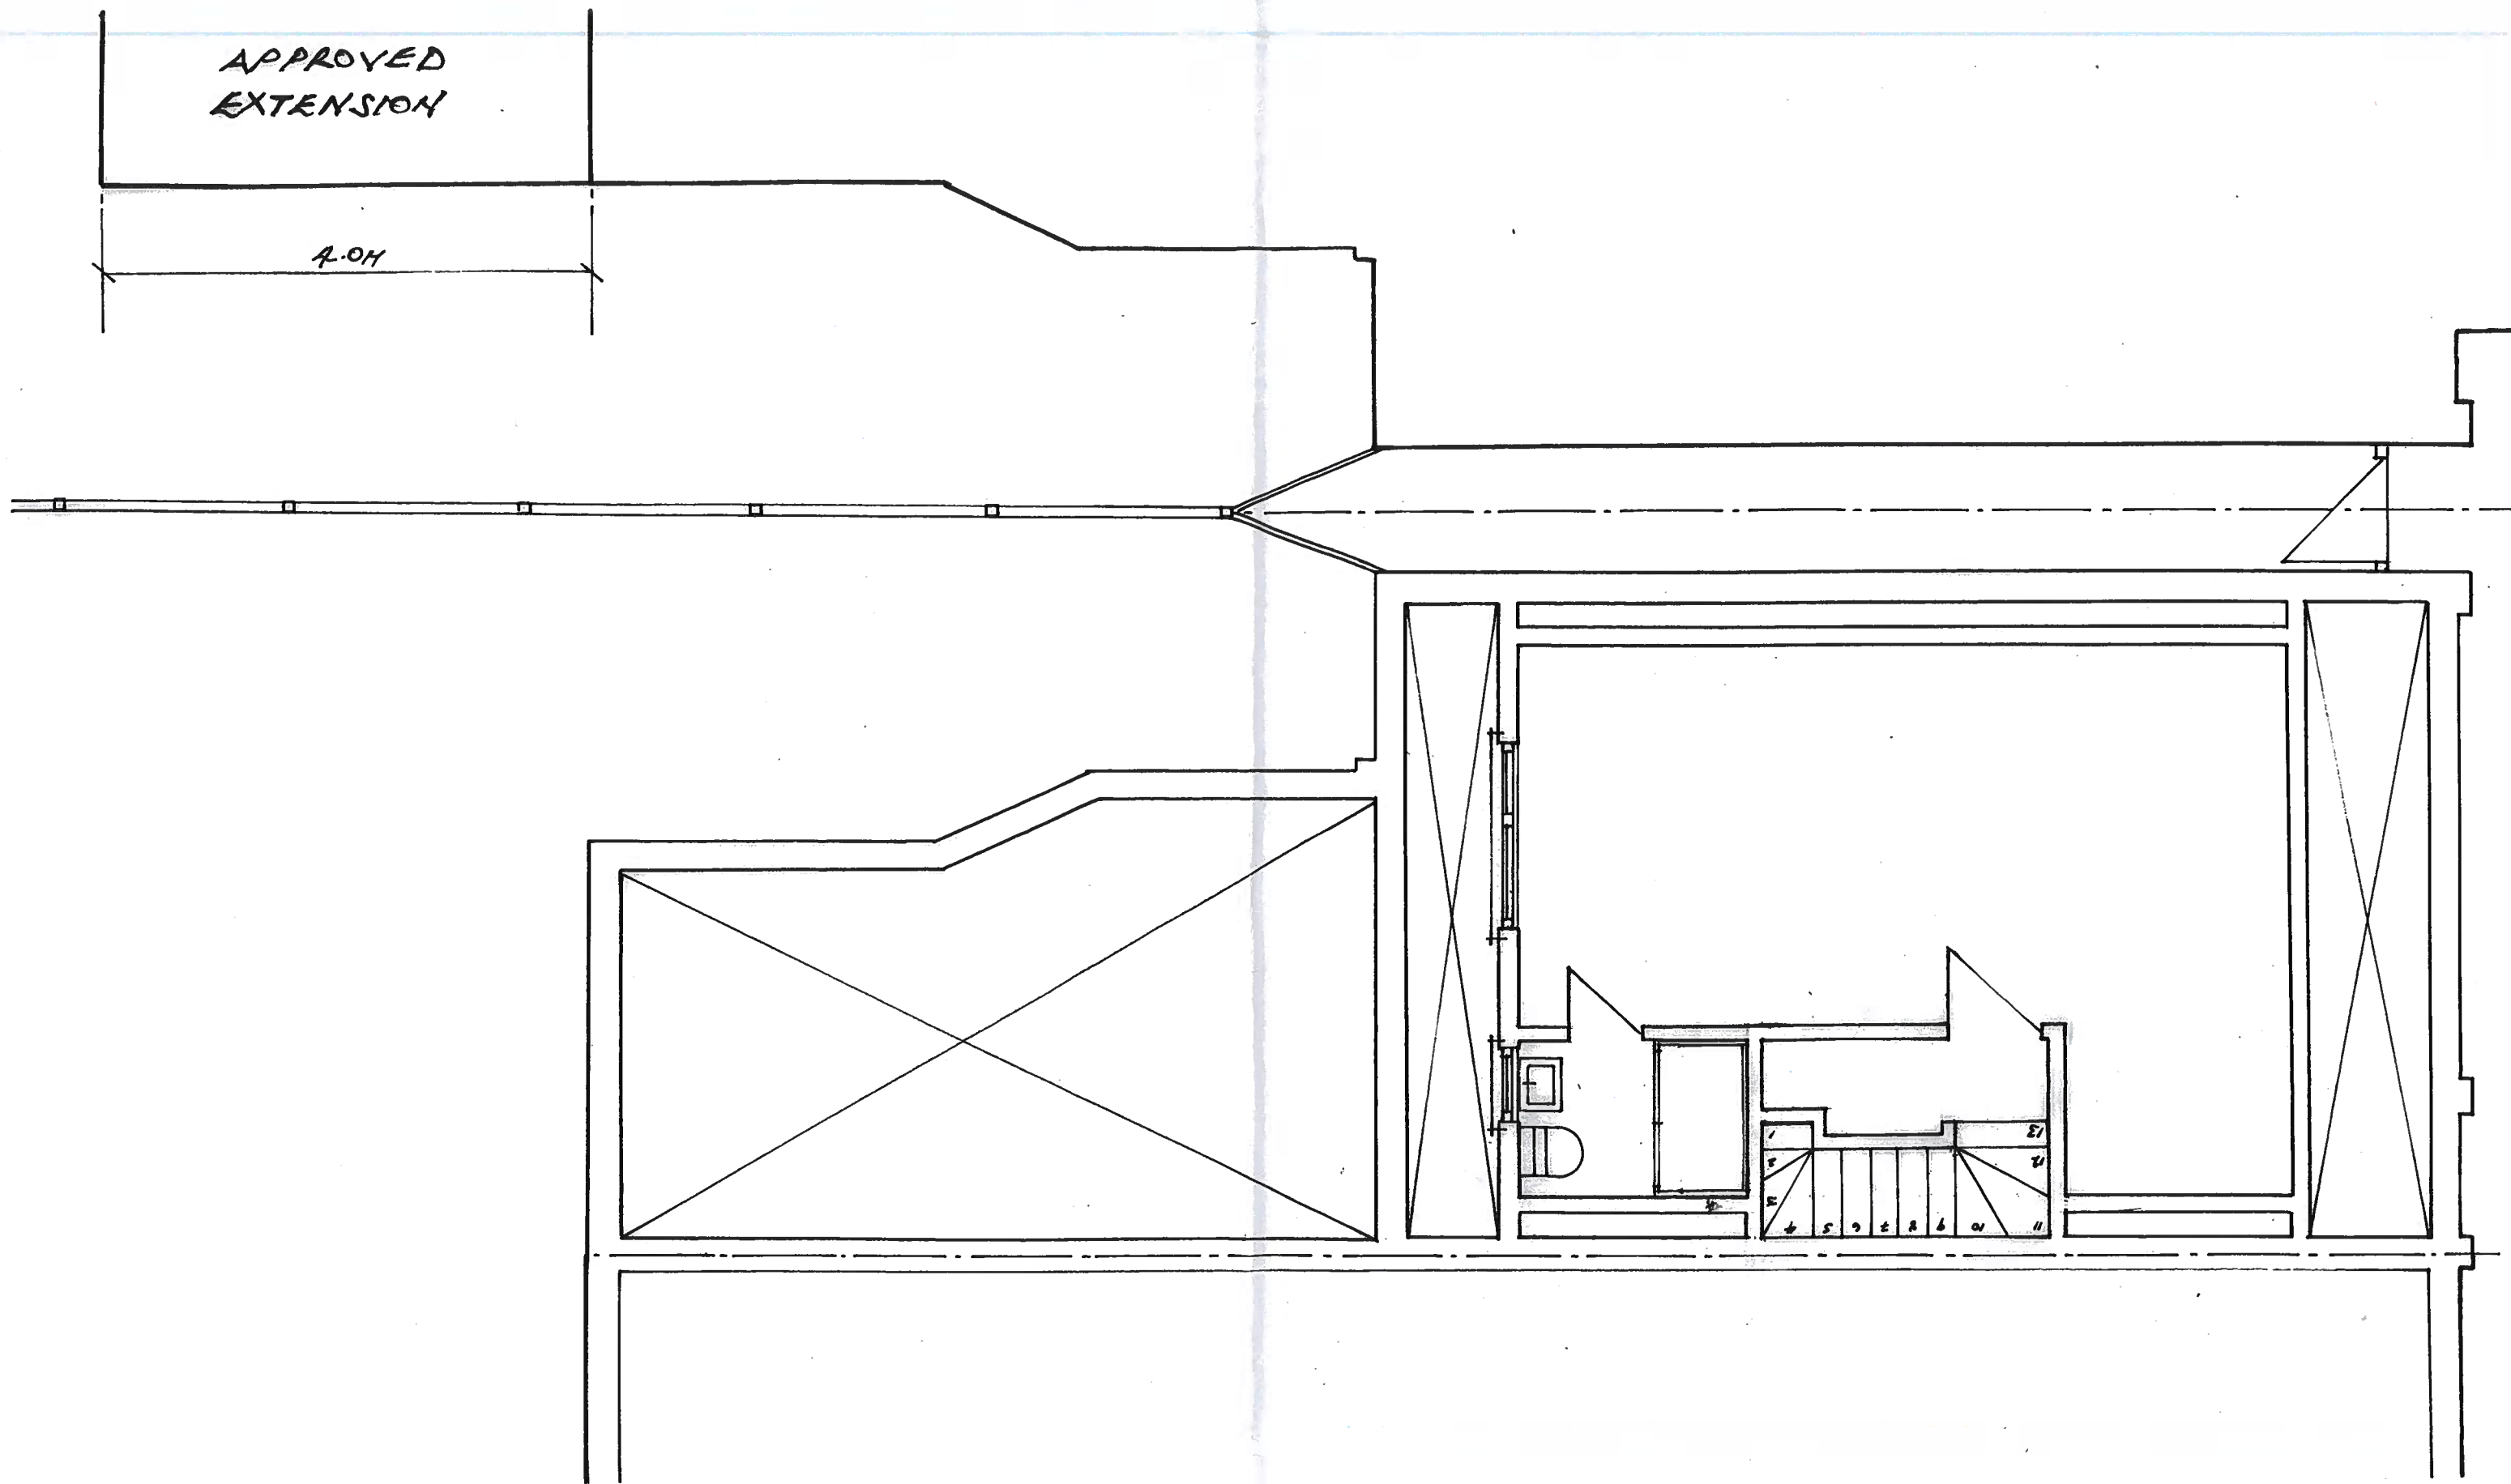

PLAN: PROPOSED - SECOND FLOOR PLAN

SITE: 89 WHITTINGTON ROAD, LONDON. N.22 8YR

LPA LB HARINGEY

DATE SEPTEMBER 2023

SCALE: 0 1 2

DWG NO: 89/WRD/D/014