


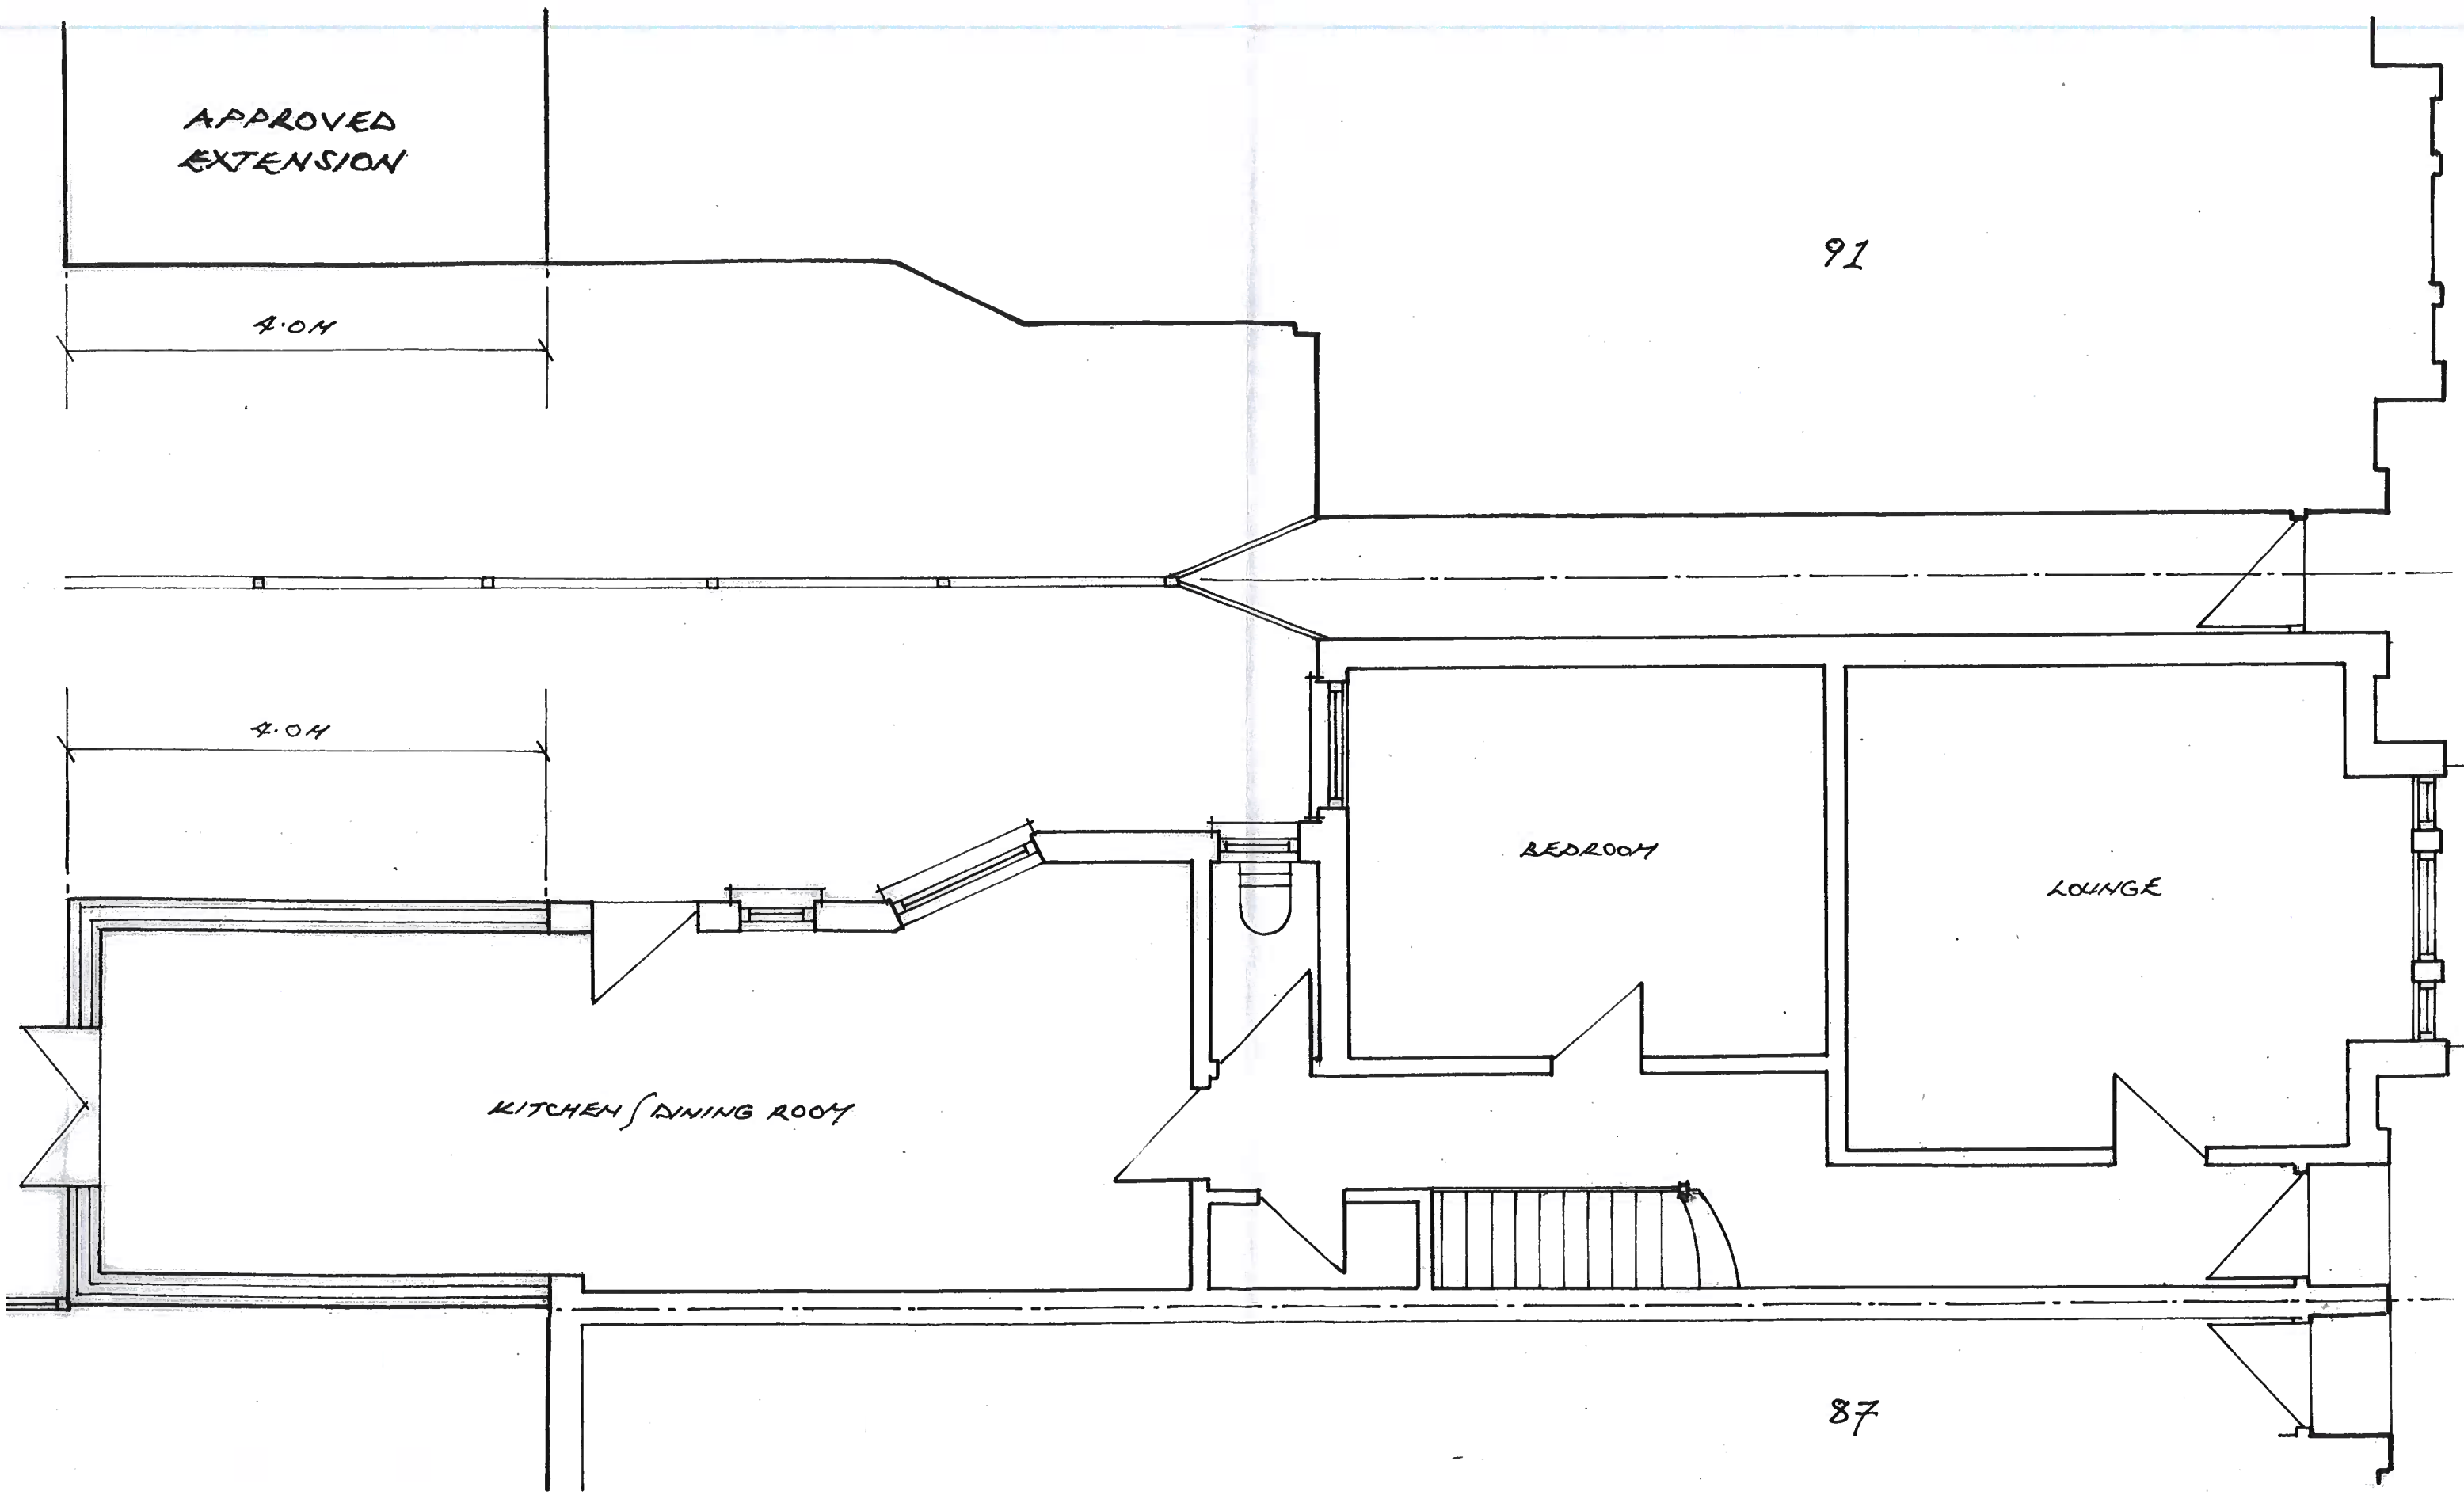


PLAN: PROPOSED - GROUND FLOOR PLAN

SITE: 89 WHITTINGTON ROAD, LONDON. N.22 8YR

LPA LB HARINGEY

DATE SEPTEMBER 2023

 SCALE: 

DWG NO.: 89/WRD/E/007