
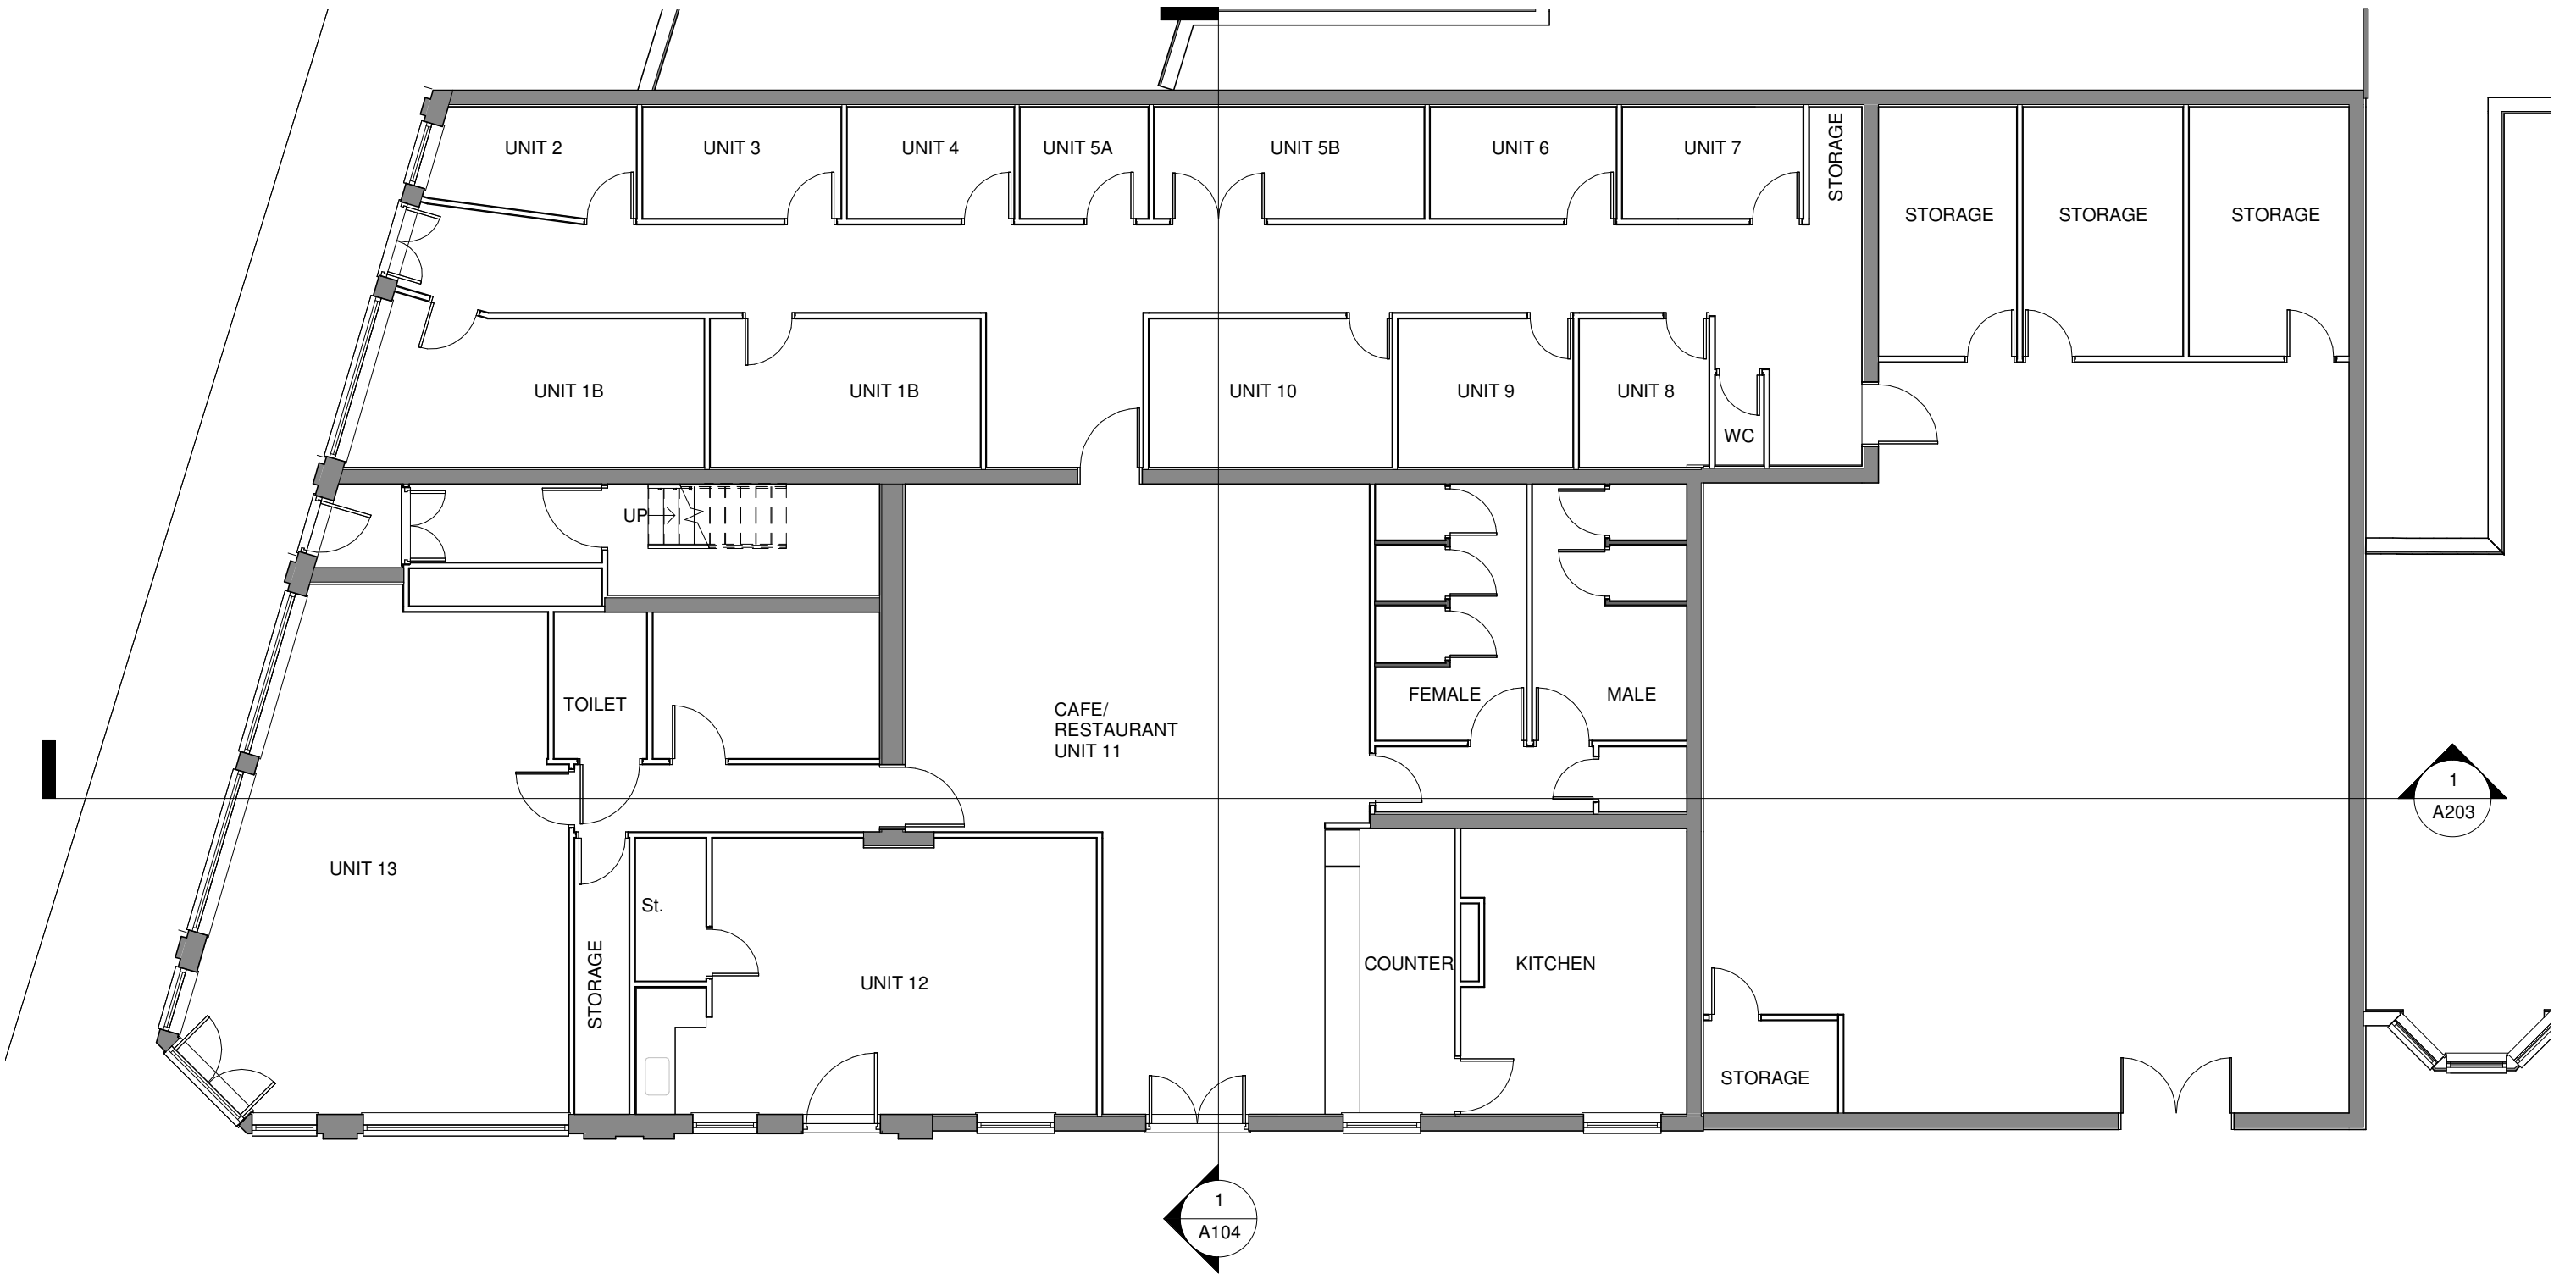


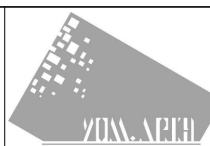

1 Existing Ground Floor

1 : 100


Note
1. All informations and dimensions to be checked on site.
2. This drawing is not to be scaled.
3. All work and materials to be in accordance with current applicable Building Act & the Town and Country Planning Act.
4. This drawing subject to approval by relevant Local Authority.


Design & Build
Planning
Building Regulation
125 REDBRIDGE LANE EAST
M: 078 8883 6710
YOM_ARCH @ 2021

Rev	Description	Date

Project Name
3 NEW SELF-CONTAINED FLATS
Address
**189-191 BROAD LANE
LONDON, N15 4QT**

Drawing Title EXISTING GROUND FLOOR PLAN			
Council HARINGEY			
Project number	189-191 BLL	Drawing No.	
Date	07/02/2021	A100	
Drawn by	YS		
Checked by	YS		
Scale		1 : 100@ A3	

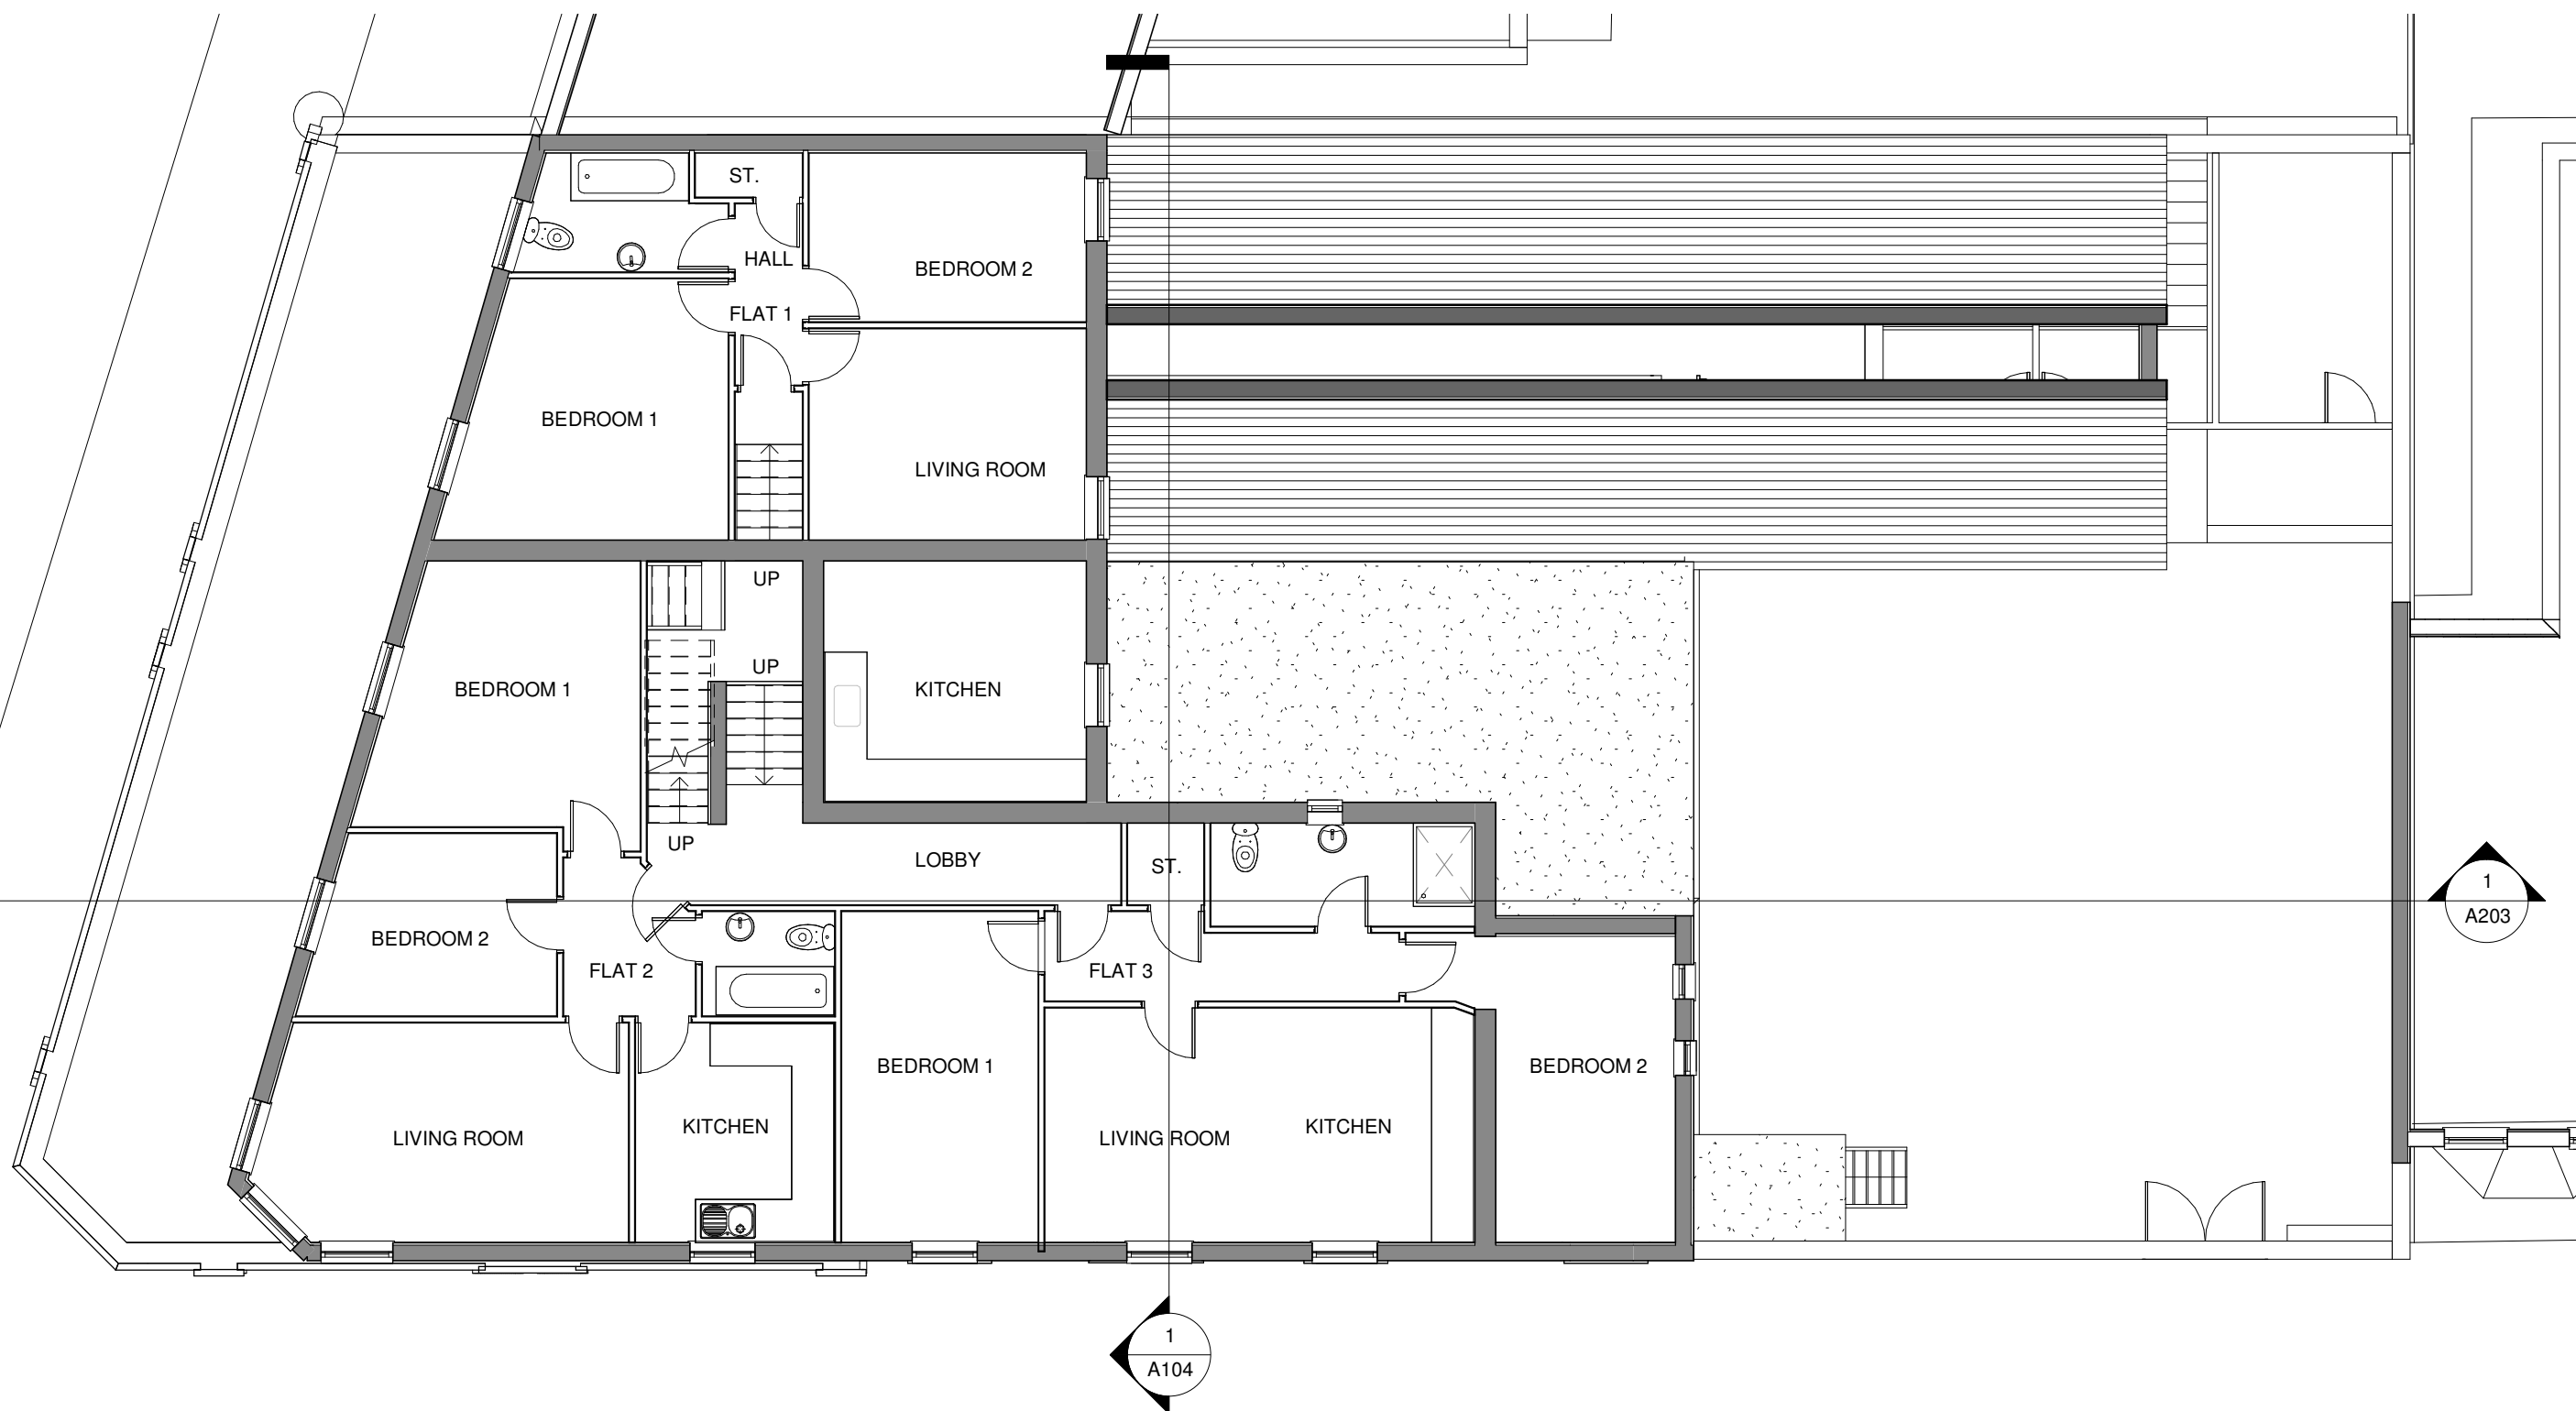


1

Existing First Floor

1 : 100

Note
1. All informations and dimensions to be checked on site.
2. This drawing is not to be scaled.
3. All work and materials to be in accordance with current applicable Building Act & the Town and Country Planning Act.
4. This drawing subject to approval by relevant Local Authority.

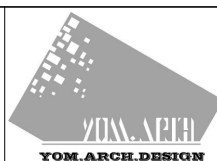

Design & Build
Planning
Building Regulation

125 REDBRIDGE LANE EAST
M: 078 8883 6710
YOM_ARCH @ 2021

Rev	Description	Date

Project Name

3 NEW SELF-CONTAINED FLATS

Address

189-191 BROAD LANE
LONDON, N15 4QT

Drawing Title EXISTING FIRST FLOOR PLAN

Council HARINGEY

Project number 189-191 BLL

Date 07/02/2021

Drawn by Author


Checked by Checker

Drawing No.

A101

Scale

1 : 100@ A3

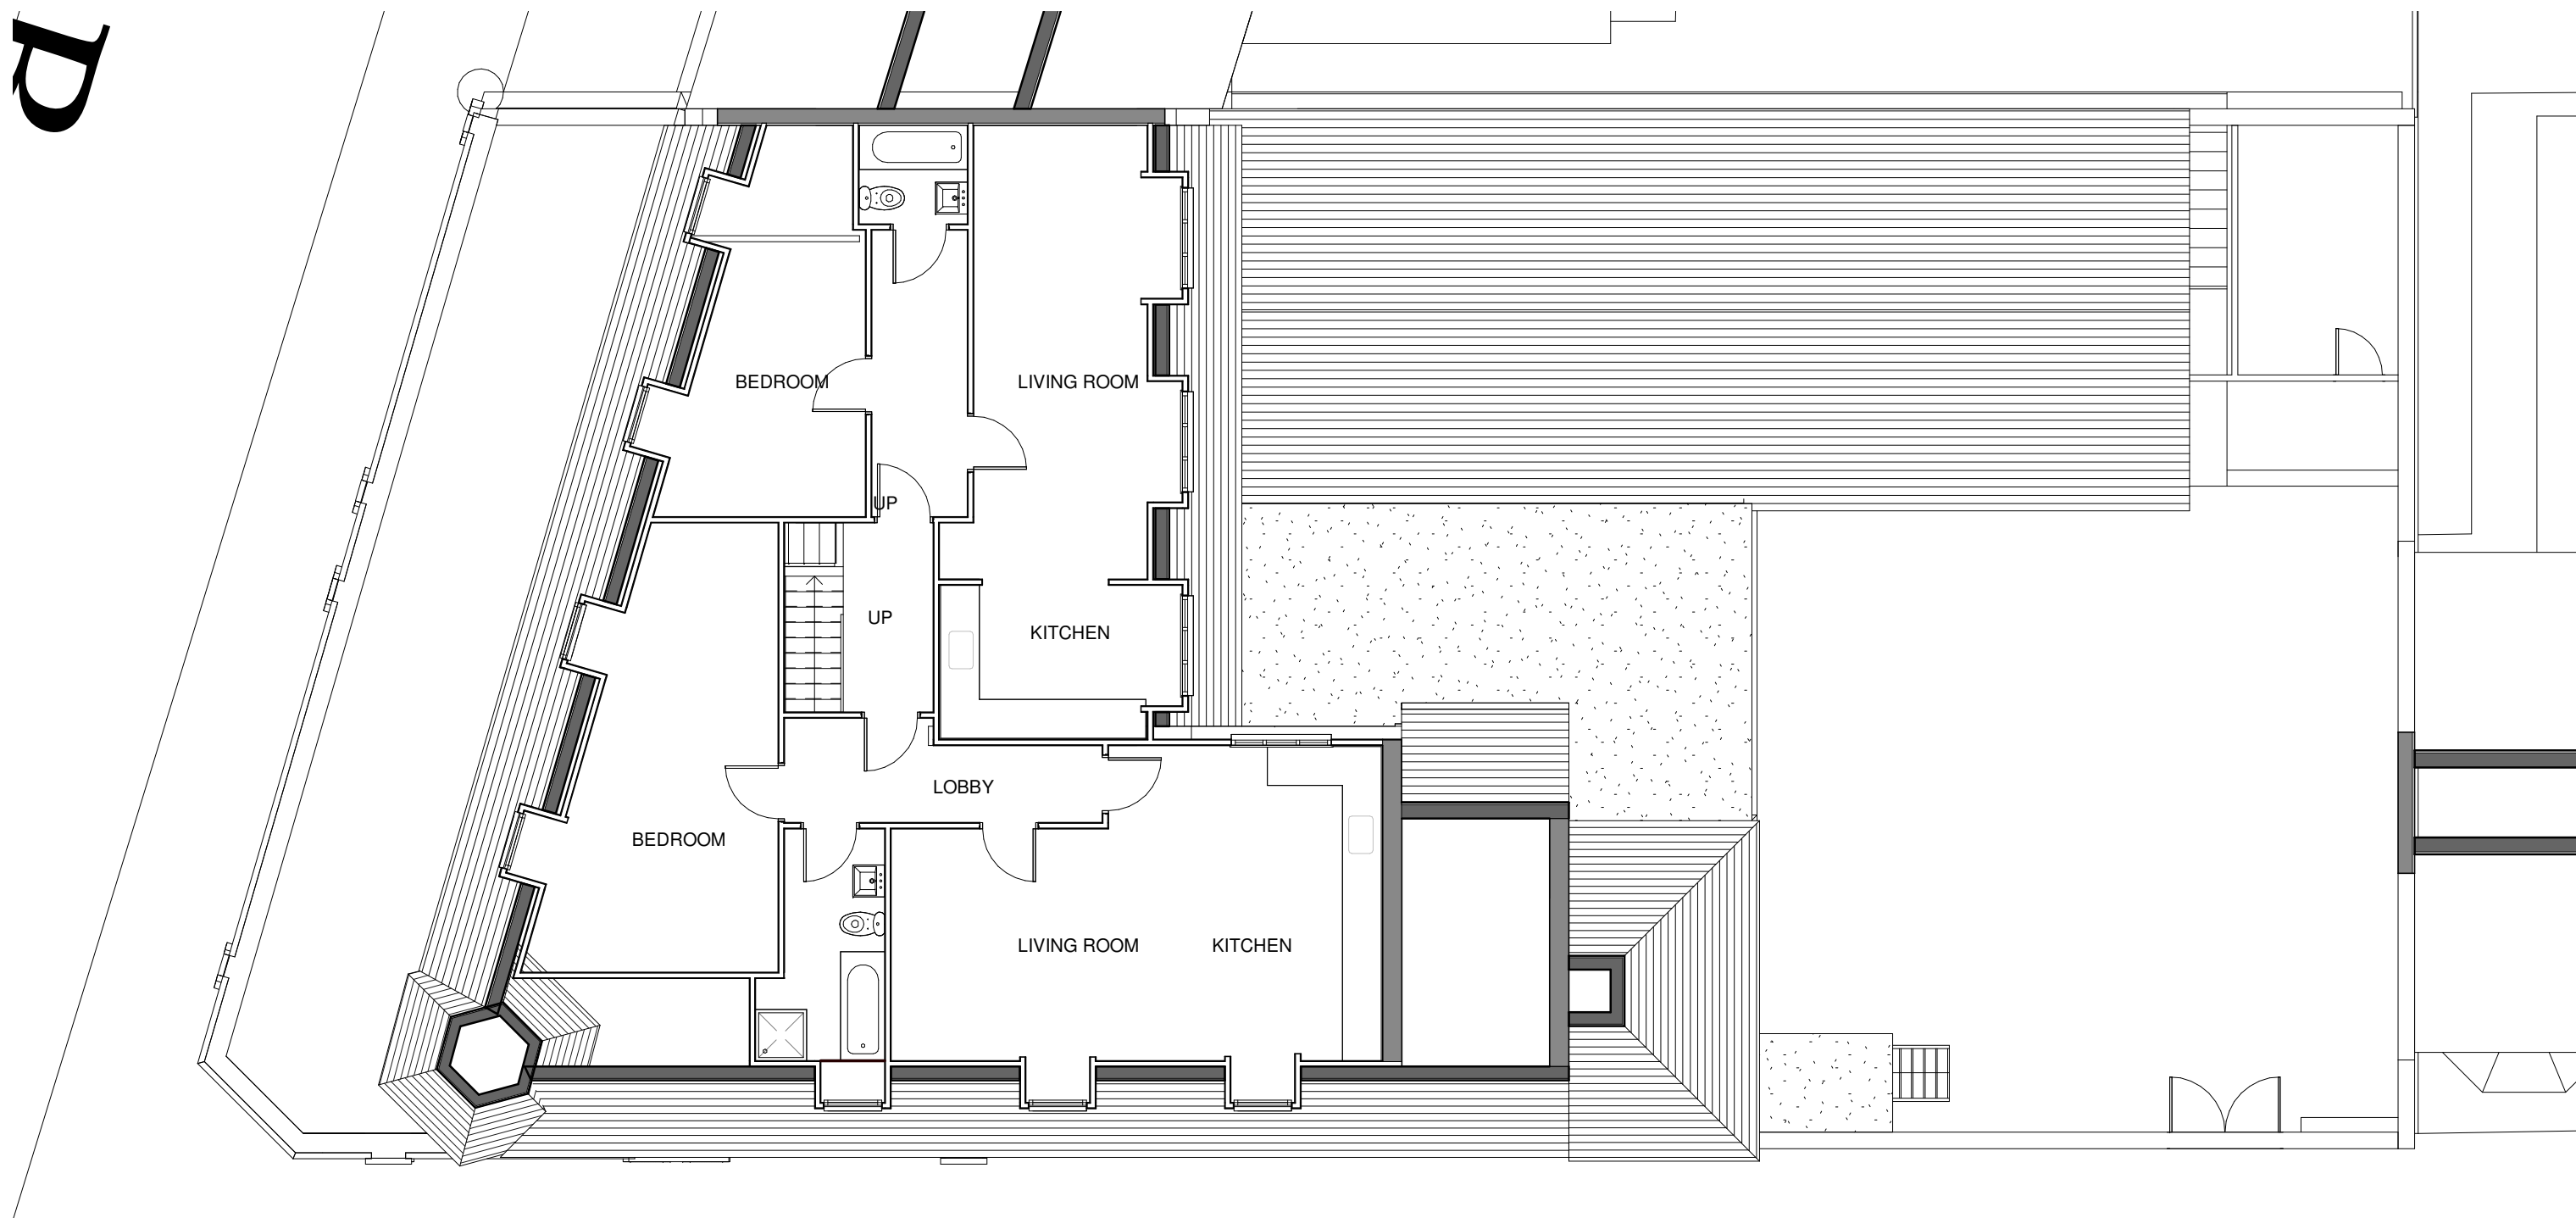

1 Existing second Floor

1 : 100

Note

- 1.All informations and dimensions to be checked on site.
2. This drawing is not to be scaled.
3. All work and materials to be in accordance with current applicable Building Act & the Town and Country Planning Act.
4. This drawing subject to approval by relevant Local Authority.

YOM ARCH DESIGN

Design & Build
Planning
Building Regulation

125 REDBRIDGE LANE EAST
M: 078 8883 6710
YOM_ARCH @ 2021

Rev	Description	Date




Project Name

3 NEW SELF-CONTAINED FLATS

Address

**189-191 BROAD LANE
LONDON, N15 4QT**

Drawing Title EXISTING SECOND FLOOR PLAN		
Council	HARINGEY	
Project number	189-191 BLL	Drawing No.
Date	07/02/2021	A102
Drawn by	Author	
Checked by	Checker	Scale
		1 : 100@ A3

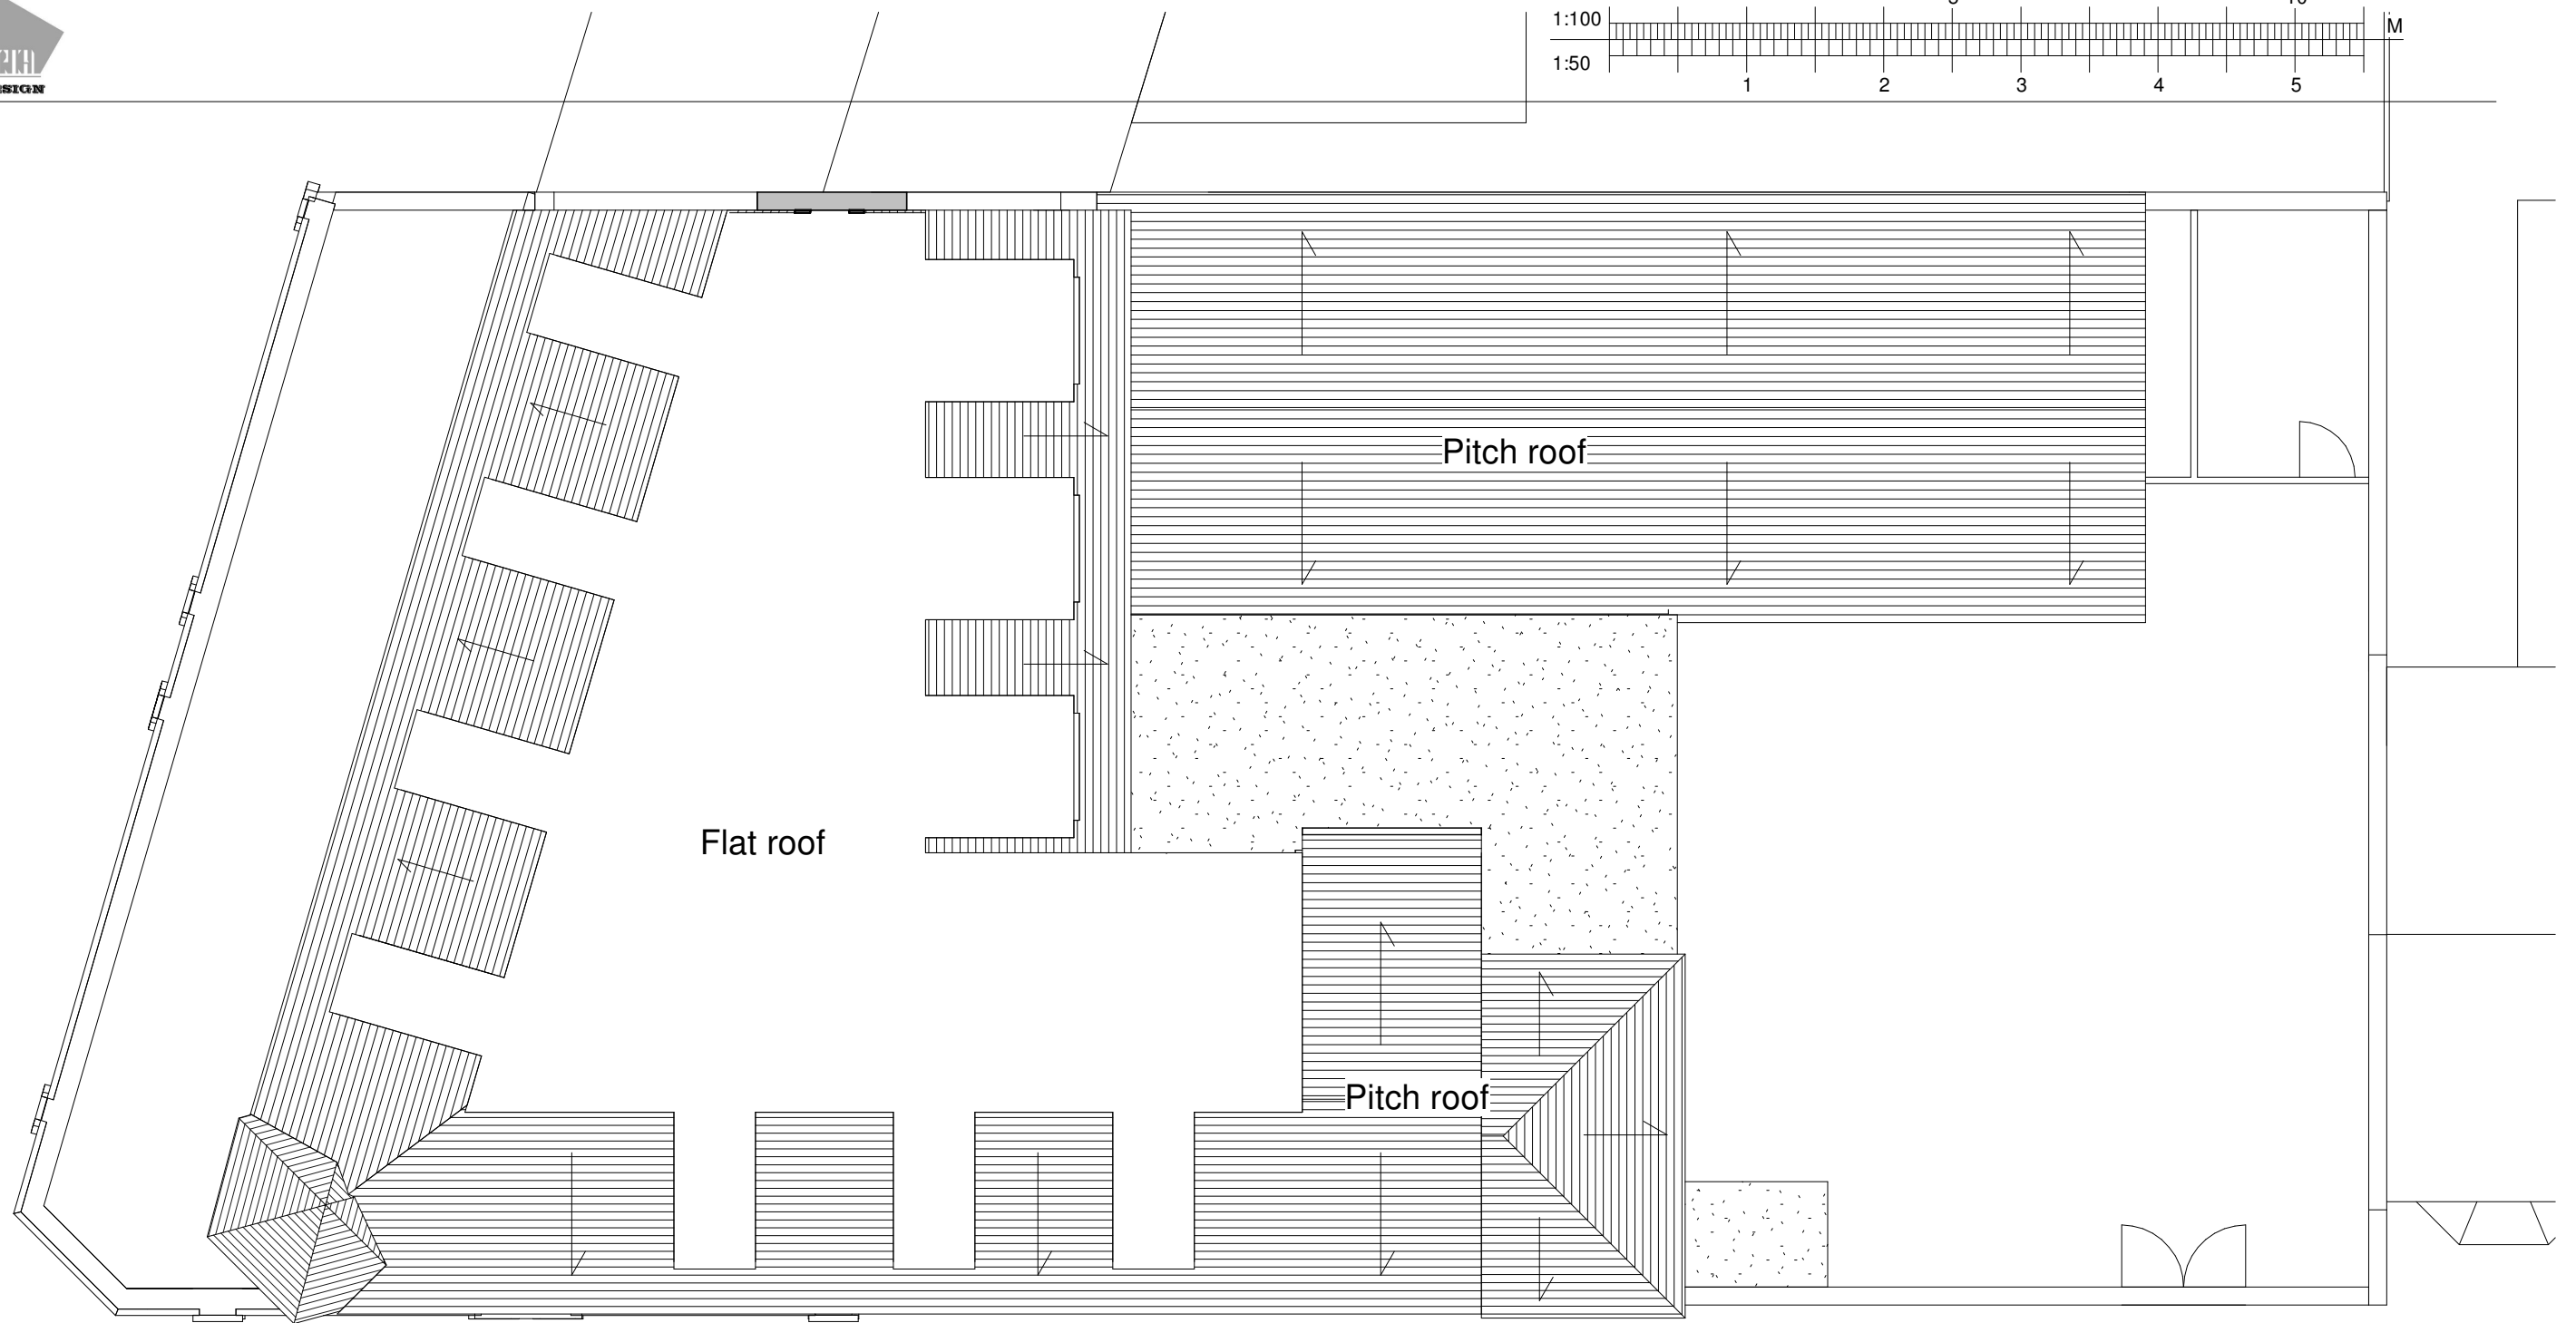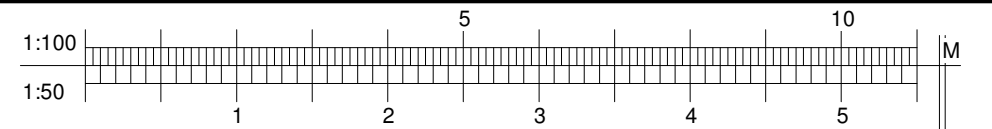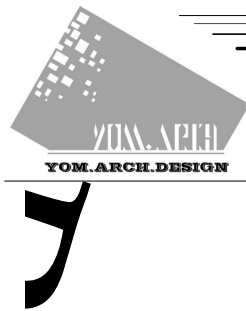

1 Existing Roof Plan

1 : 100

Note
1.All informations and dimensions to be checked on site.
2. This drawing is not to be scaled.
3. All work and materials to be in accordance with current applicable Building Act & the Town and Country Planning Act.
4. This drawing subject to approval by relevant Local Authority.

Design & Build
Planning
Building Regulation


125 REDBRIDGE LANE EAST
M: 078 8883 6710
YOM_ARCH @ 2021

Rev	Description	Date

Project Name		Drawing Title EXISTING ROOF PLAN	
3 NEW SELF-CONTAINED FLATS		Council HARINGEY	
Address		Project number	189-191 BLL
		Date	07/02/2021
		Drawn by	Author
		Checked by	Checker
189-191 BROAD LANE LONDON, N15 4QT		Drawing No.	A103
		Scale	1 : 100@ A3




1 Existing Section AA
1 : 100

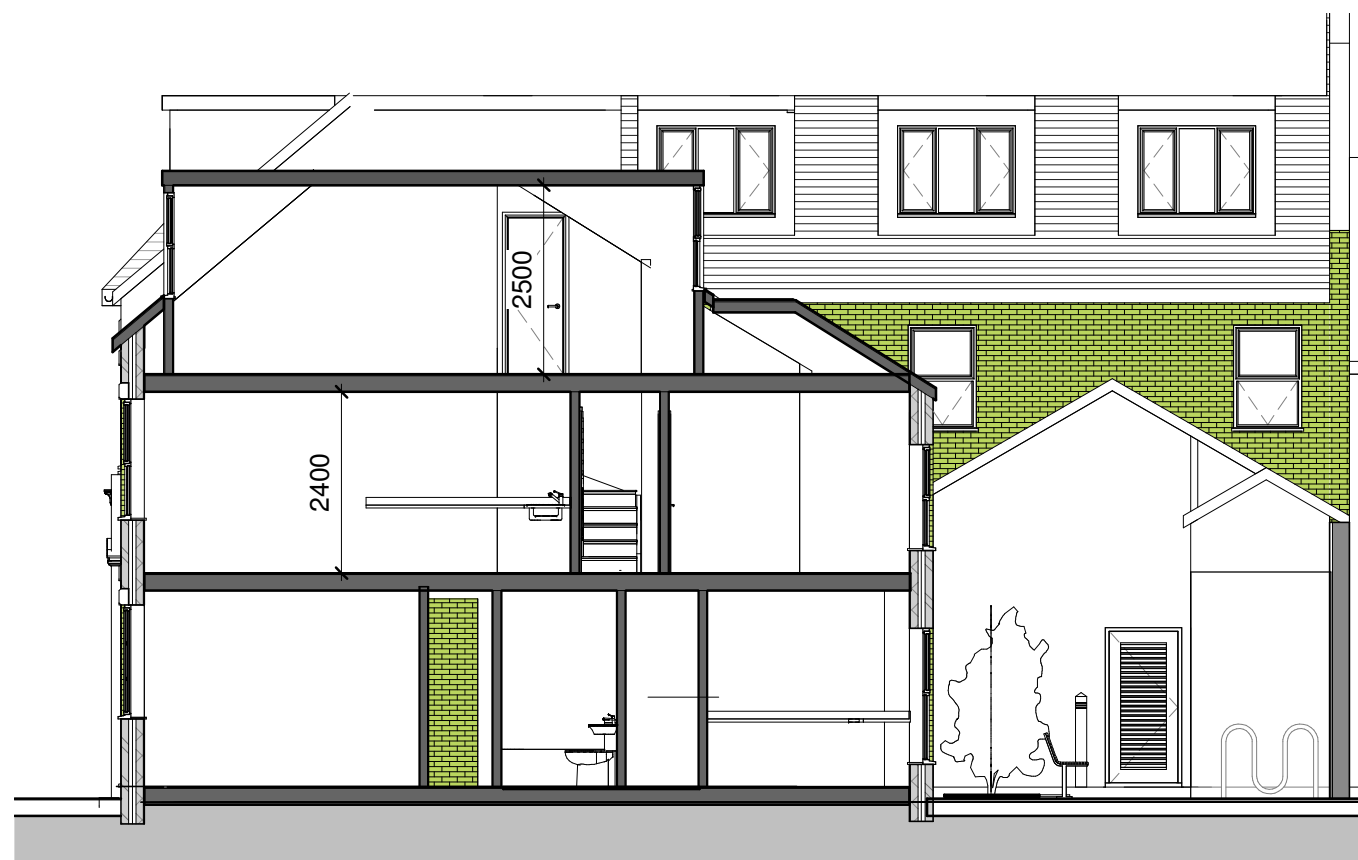

2 Proposed Section BB
1 : 100

Note
1. All informations and dimensions to be checked on site.
2. This drawing is not to be scaled.
3. All work and materials to be in accordance with current applicable Building Act & the Town and Country Planning Act.
4. This drawing subject to approval by relevant Local Authority.

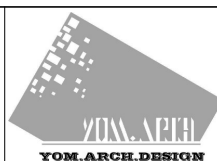

125 REDBRIDGE LANE EAST
M: 078 8883 6710
YOM_ARCH @ 2021

Design & Build
Planning
Building Regulation

Rev	Description	Date

Project Name

3 NEW SELF-CONTAINED FLATS

Address

**189-191 BROAD LANE
LONDON, N15 4QT**

Drawing Title **EXISTING & PROPOSED SECTIONS**

Council **HARINGEY**

Project number **189-191 BLL**

Date **07/02/2021**

Drawn by **YS**

Checked by **YS**

Drawing No.

A104

Scale **1 : 100@ A3**



1 Proposed Ground Floor

1 : 100

Note

- 1.All informations and dimensions to be checked on site.
2. This drawing is not to be scaled.
3. All work and materials to be in accordance with current applicable Building Act & the Town and Country Planning Act.
4. This drawing subject to approval by relevant Local Authority.

YOM ARCH DESIGN

Design & Build
Planning
Building Regulation

125 REDBRIDGE LANE EAST
M: 078 8883 6710
YOM_ARCH @ 2021

Rev	Description	Date


Project Name

3 NEW SELF-CONTAINED FLATS

Address

**189-191 BROAD LANE
LONDON, N15 4QT**

Drawing Title PROPOSED GROUND FLOOR PLAN			
Council HARINGEY		Drawing No.	
Project number 189-191 BLL	A105		
Date 07/02/2021			
Drawn by Author			
Checked by Checker	Scale	1 : 100@ A3	

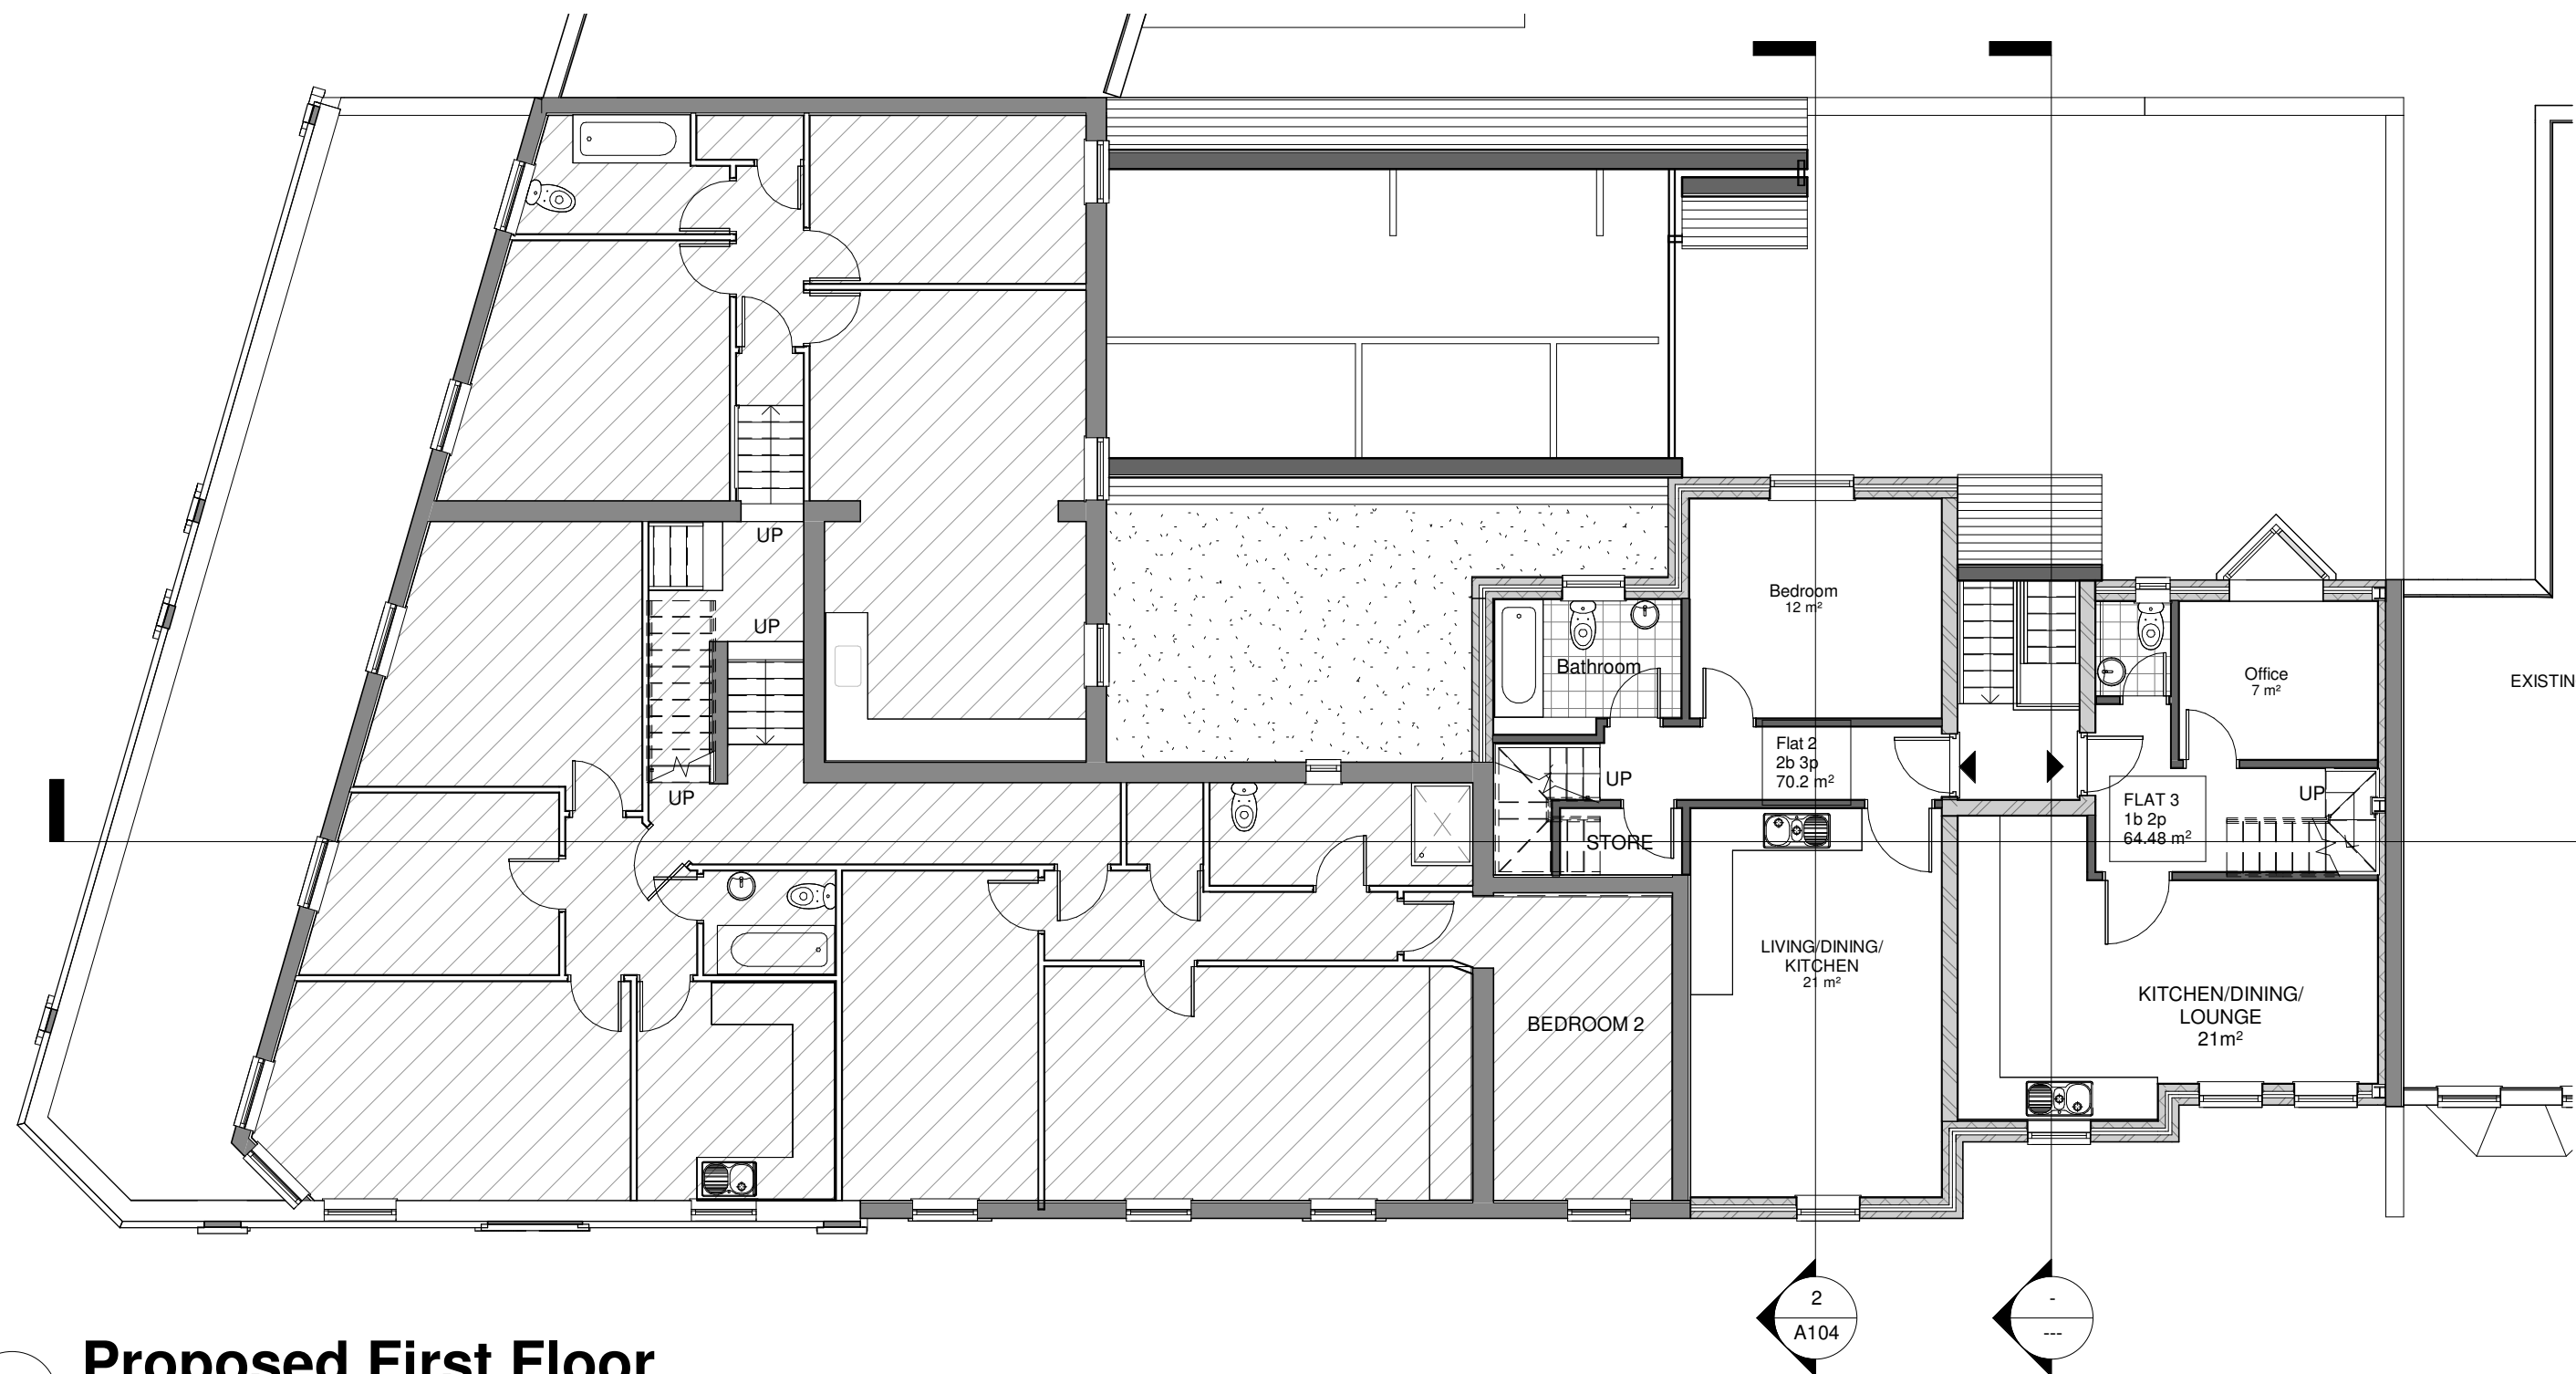

1 Proposed First Floor

1 : 100

Note

- 1.All informations and dimensions to be checked on site.
2. This drawing is not to be scaled.
3. All work and materials to be in accordance with current applicable Building Act & the Town and Country Planning Act.
4. This drawing subject to approval by relevant Local Authority.

YOM ARCH DESIGN

Design & Build
Planning
Building Regulation

125 REDBRIDGE LANE EAST
M: 078 8883 6710
YOM_ARCH @ 2021

Rev	Description	Date


Project Name

3 NEW SELF-CONTAINED FLATS

Address

**189-191 BROAD LANE
LONDON, N15 4QT**

Drawing Title PROPOSED FIRST FLOOR PLAN			
Council HARINGEY			
Project number	189-191 BLL	Drawing No.	
Date	07/02/2021	A106	
Drawn by	Author		
Checked by	Checker		
Scale		1 : 100@ A3	

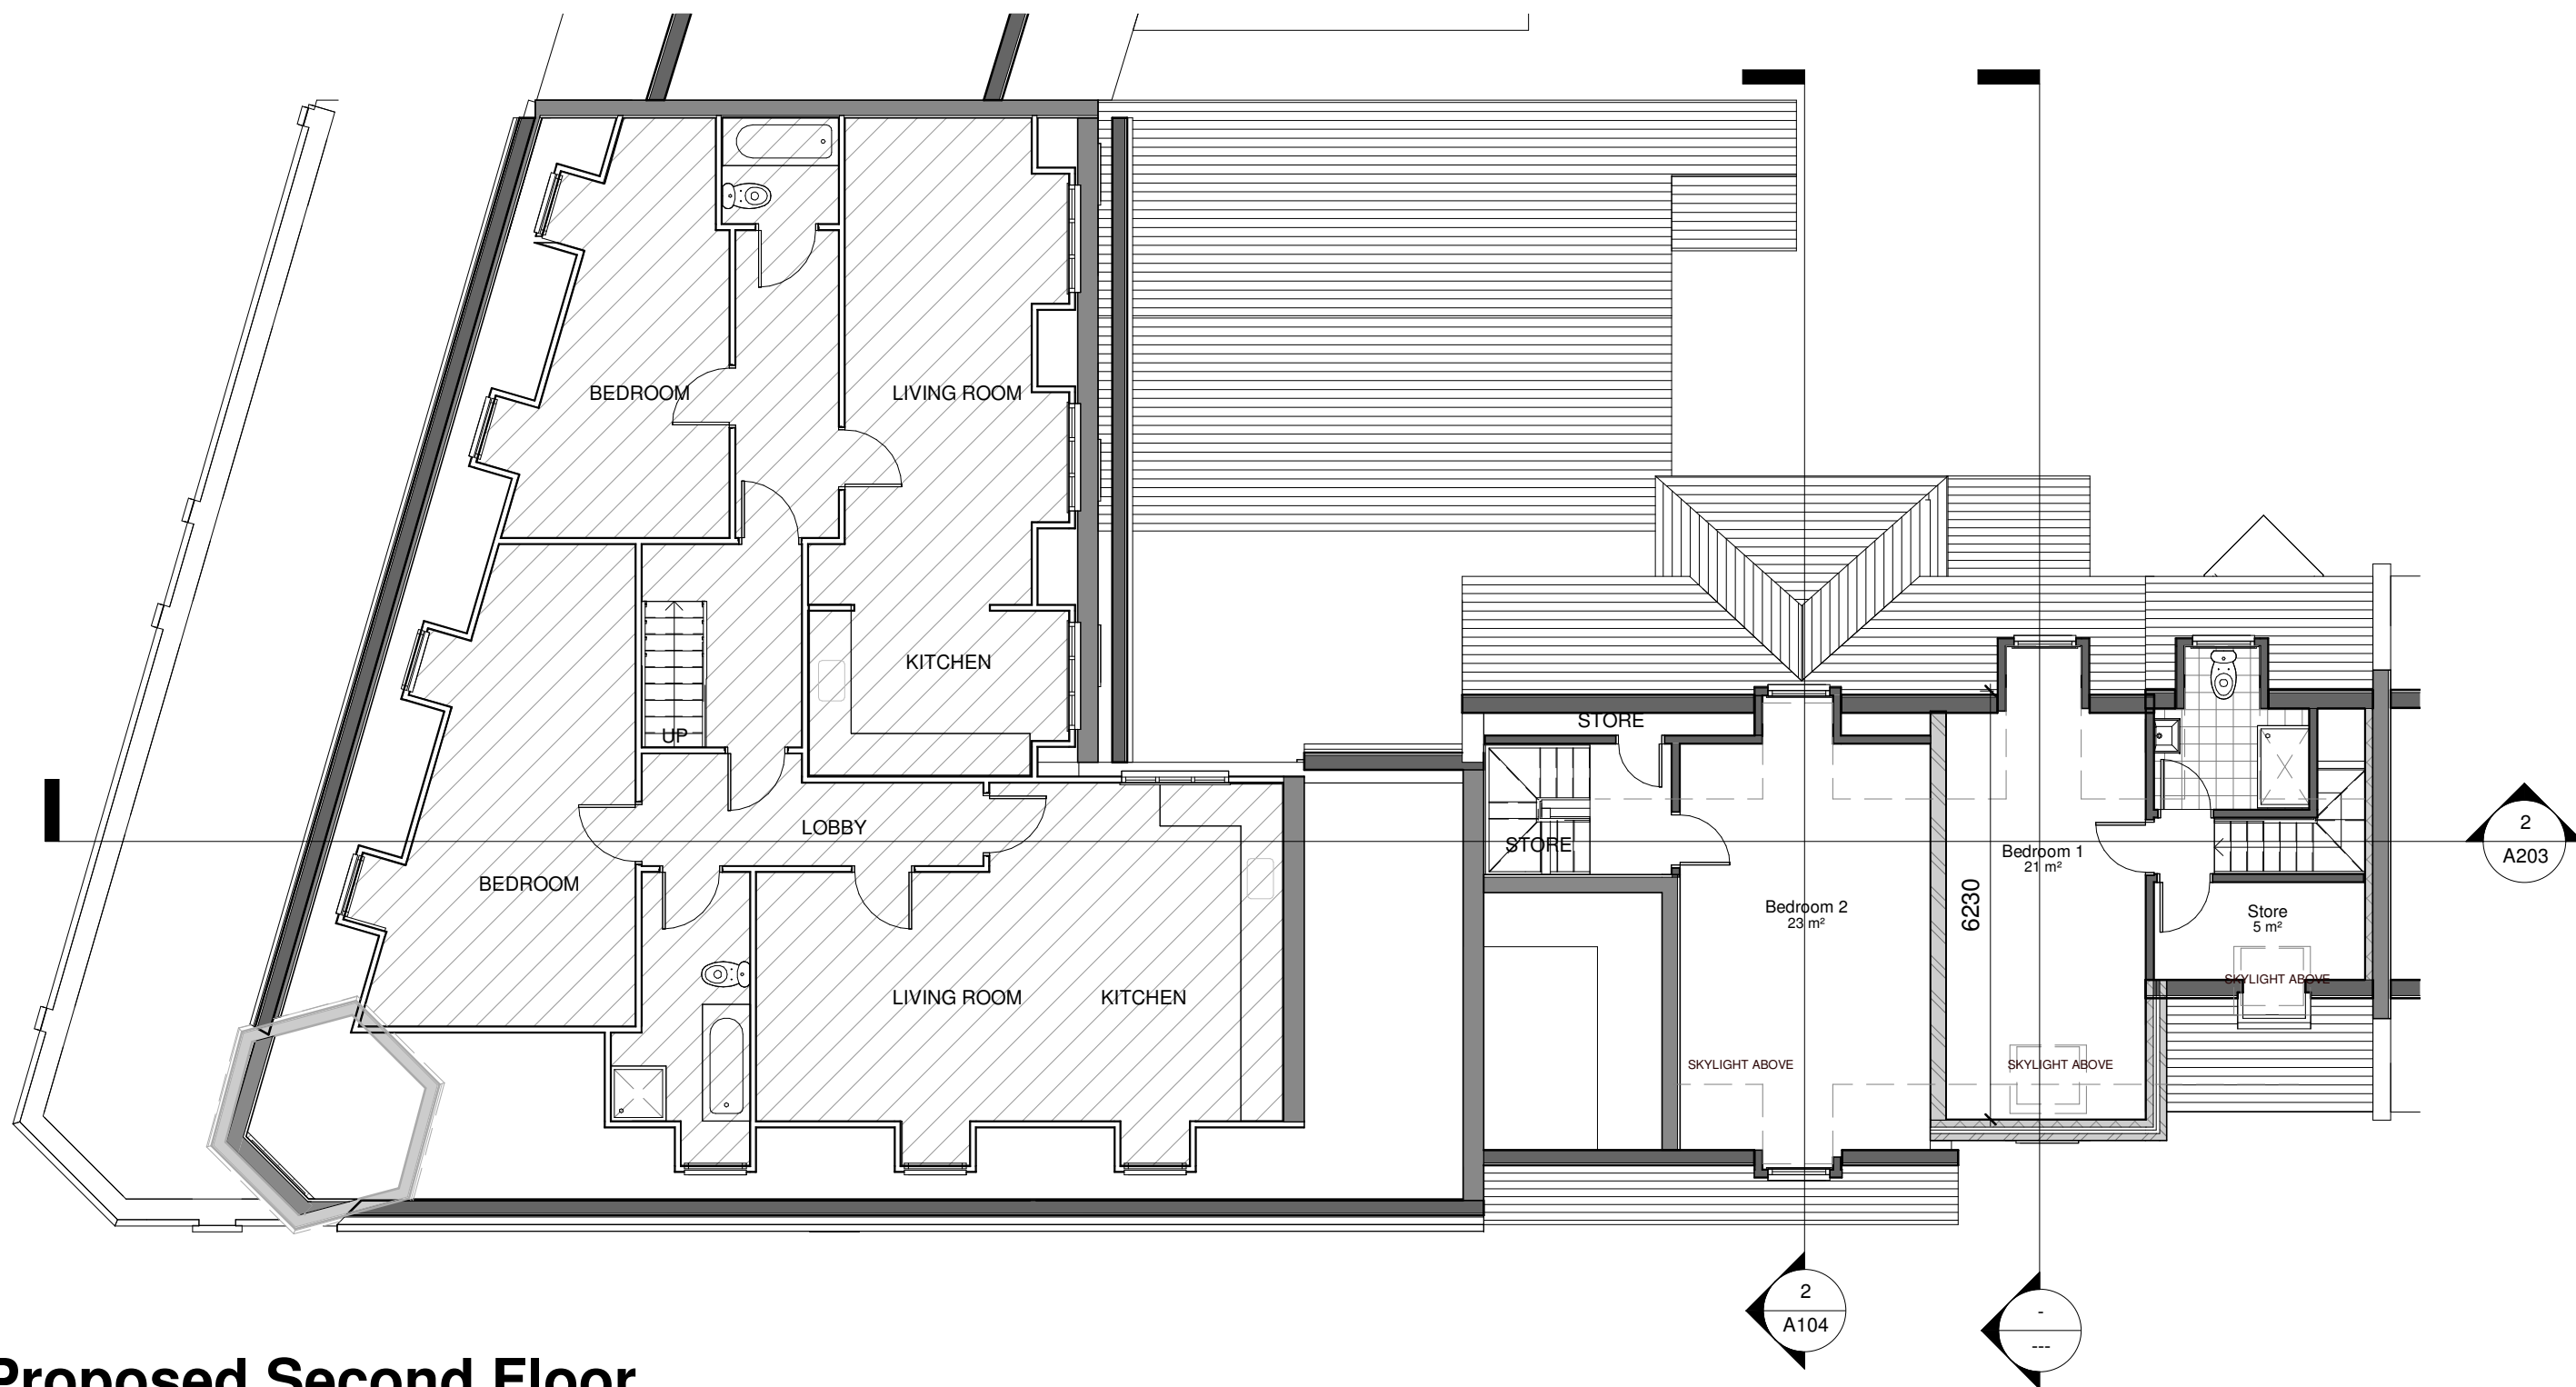


1

Proposed Second Floor

1 : 100

Note
1. All informations and dimensions to be checked on site.
2. This drawing is not to be scaled.
3. All work and materials to be in accordance with current applicable Building Act & the Town and Country Planning Act.
4. This drawing subject to approval by relevant Local Authority.

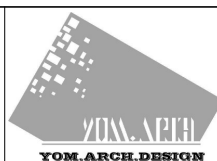

125 REDBRIDGE LANE EAST
M: 078 8883 6710
YOM_ARCH @ 2021

Design & Build
Planning
Building Regulation

Rev	Description	Date

Project Name

3 NEW SELF-CONTAINED FLATS

Address

189-191 BROAD LANE
LONDON, N15 4QT

Drawing Title PROPOSED SECOND FLOOR PLAN

Council HARINGEY

Project number 189-191 BLL

Date 07/02/2021

Drawn by Author

Checked by Checker

Drawing No.

A107

Scale

1 : 100@ A3




1

Proposed Roof plan

1 : 100

Note
1. All informations and dimensions to be checked on site.
2. This drawing is not to be scaled.
3. All work and materials to be in accordance with current applicable Building Act & the Town and Country Planning Act.
4. This drawing subject to approval by relevant Local Authority.

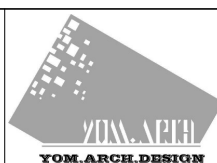

125 REDBRIDGE LANE EAST
M: 078 8883 6710
YOM_ARCH @ 2021

Design & Build
Planning
Building Regulation

Rev	Description	Date

Project Name

3 NEW SELF-CONTAINED FLATS

Address

189-191 BROAD LANE
LONDON, N15 4QT

Drawing Title PROPOSED ROOF PLAN

Council HARINGEY

Project number 189-191 BLL

Date 07/02/2021

Drawn by Author



Checked by Checker

Drawing No.

A108

Scale

1 : 100@ A3

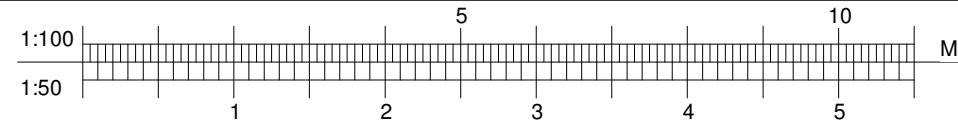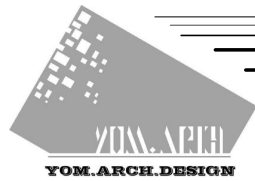

1 Existing North Elevation
1 : 200




3 Existing East Elevation
1 : 200



2 Existing South Elevation
1 : 200

- Note
1. All informations and dimensions to be checked on site.
 2. This drawing is not to be scaled.
 3. All work and materials to be in accordance with current applicable Building Act & the Town and Country Planning Act.
 4. This drawing subject to approval by relevant Local Authority.

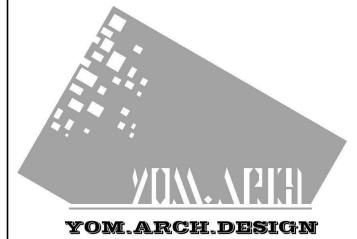

Design & Build
Planning
Building Regulation

125 Redbridge Lane East
Ilford
IG4 5DB

M: 078 8883 6710

YOM.ARCH @ 2021

Rev	Description	Date

STATUS	PURPOSE OF ISSUE



PROJECT
3 NEW SELF-CONTAINED FLATS

TITLE
EXISTING ELEVATIONS

CLIENT & ADDRESS	Address
	189-191 BROAD LANE
	LONDON, N15 4QT

DRAWN BY	CHECKED BY	DATE
Author	Checker	08/25/15
SCALE (@ A3)	PROJECT NUMBER	
1 : 200	189-191 BLL	

DRAWING NUMBER	REV
A201	

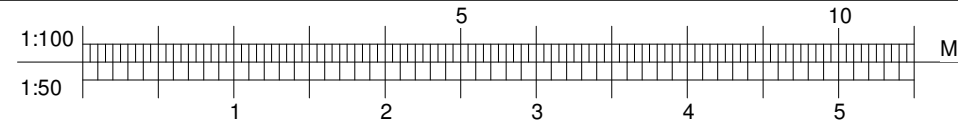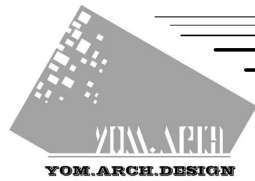

1 Proposed North Elevation
1 : 200




3 Proposed East Elevation
1 : 200



2 Proposed South Elevation
1 : 200

- Note
1. All informations and dimensions to be checked on site.
 2. This drawing is not to be scaled.
 3. All work and materials to be in accordance with current applicable Building Act & the Town and Country Planning Act.
 4. This drawing subject to approval by relevant Local Authority.

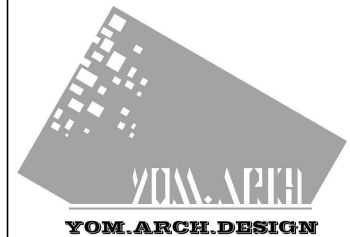

Design & Build
Planning
Building Regulation

125 Redbridge Lane East
Ilford
IG4 5DB

M: 078 8883 6710

YOM.ARCH @ 2021

Rev	Description	Date

STATUS	PURPOSE OF ISSUE


PROJECT
3 NEW SELF-CONTAINED FLATS

TITLE
PROPOSED ELEVATIONS


CLIENT & ADDRESS	Address 189-191 BROAD LANE LONDON, N15 4QT
---------------------	--

DRAWN BY Author	CHECKED BY Checker	DATE 08/25/15
SCALE (A3) 1 : 200	PROJECT NUMBER 189-191 BLL	

DRAWING NUMBER A202	REV
------------------------	-----

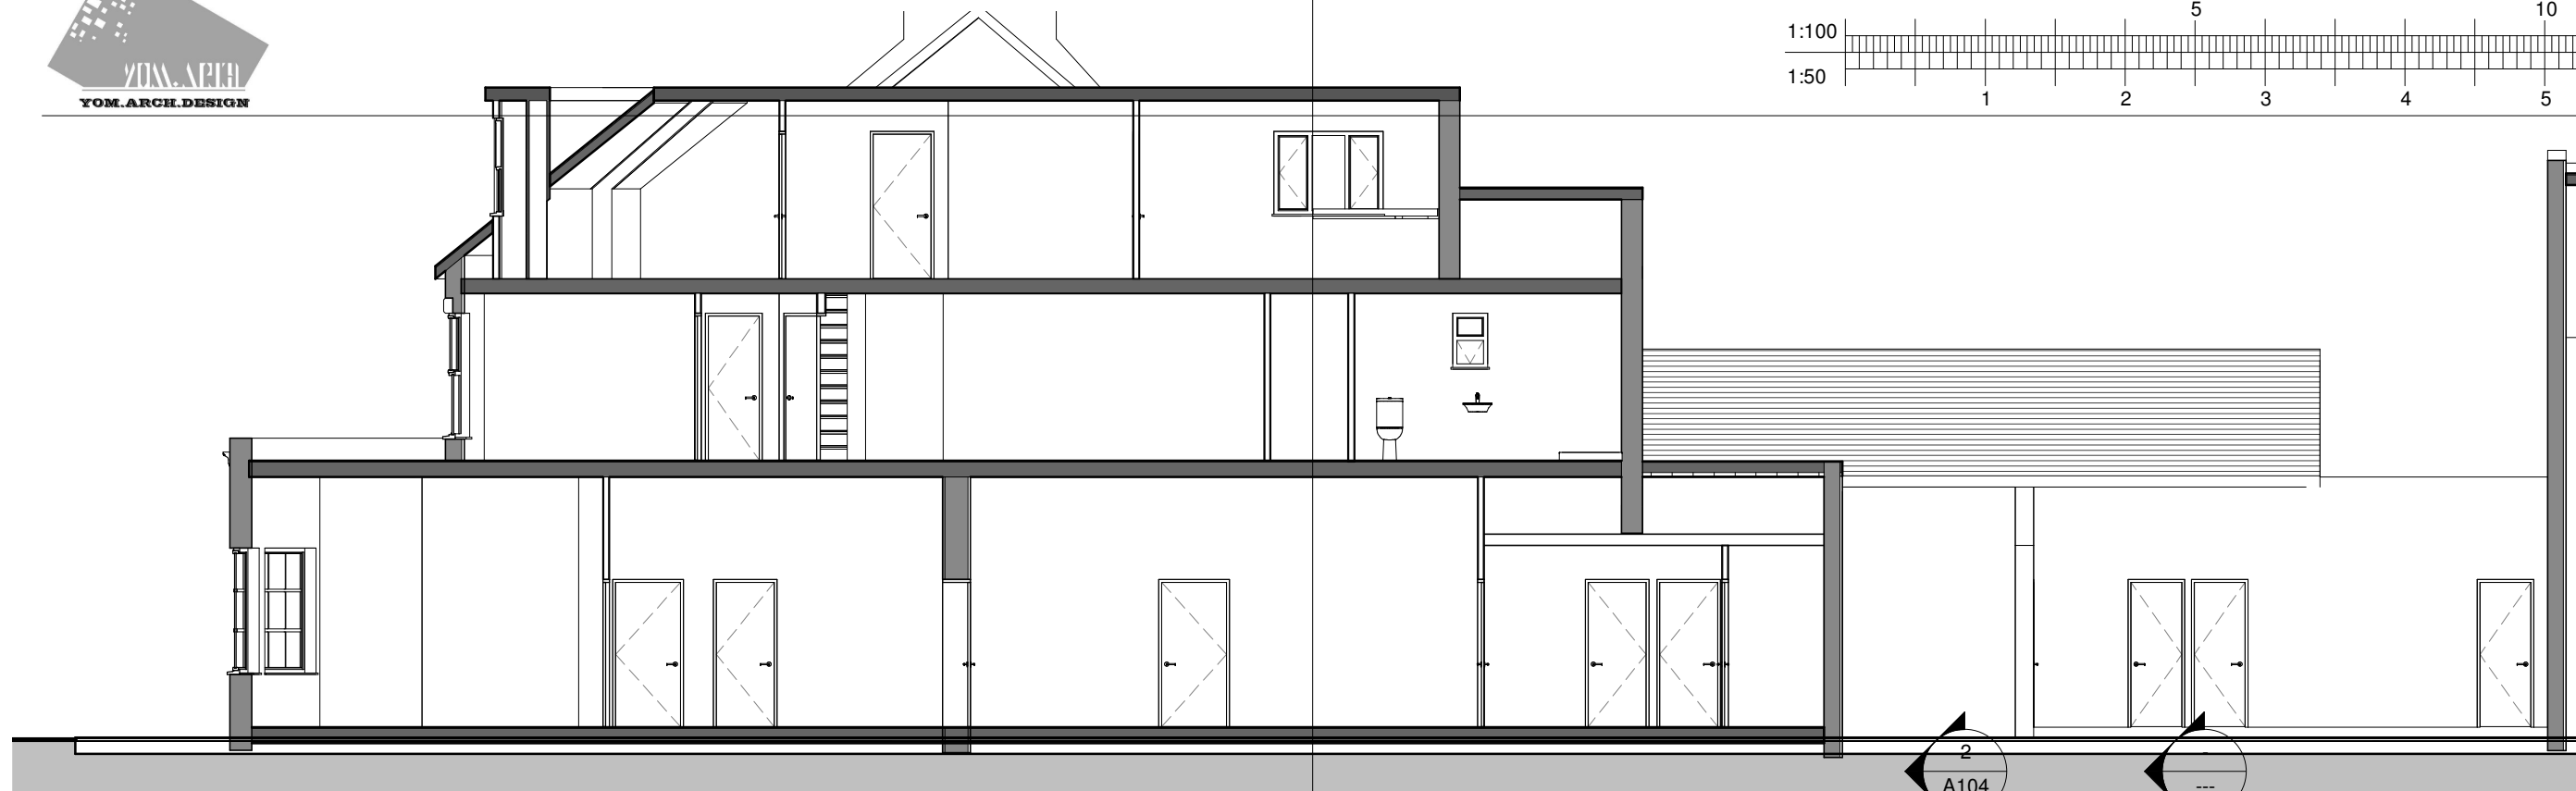


1 Existing Section CC
1 : 100

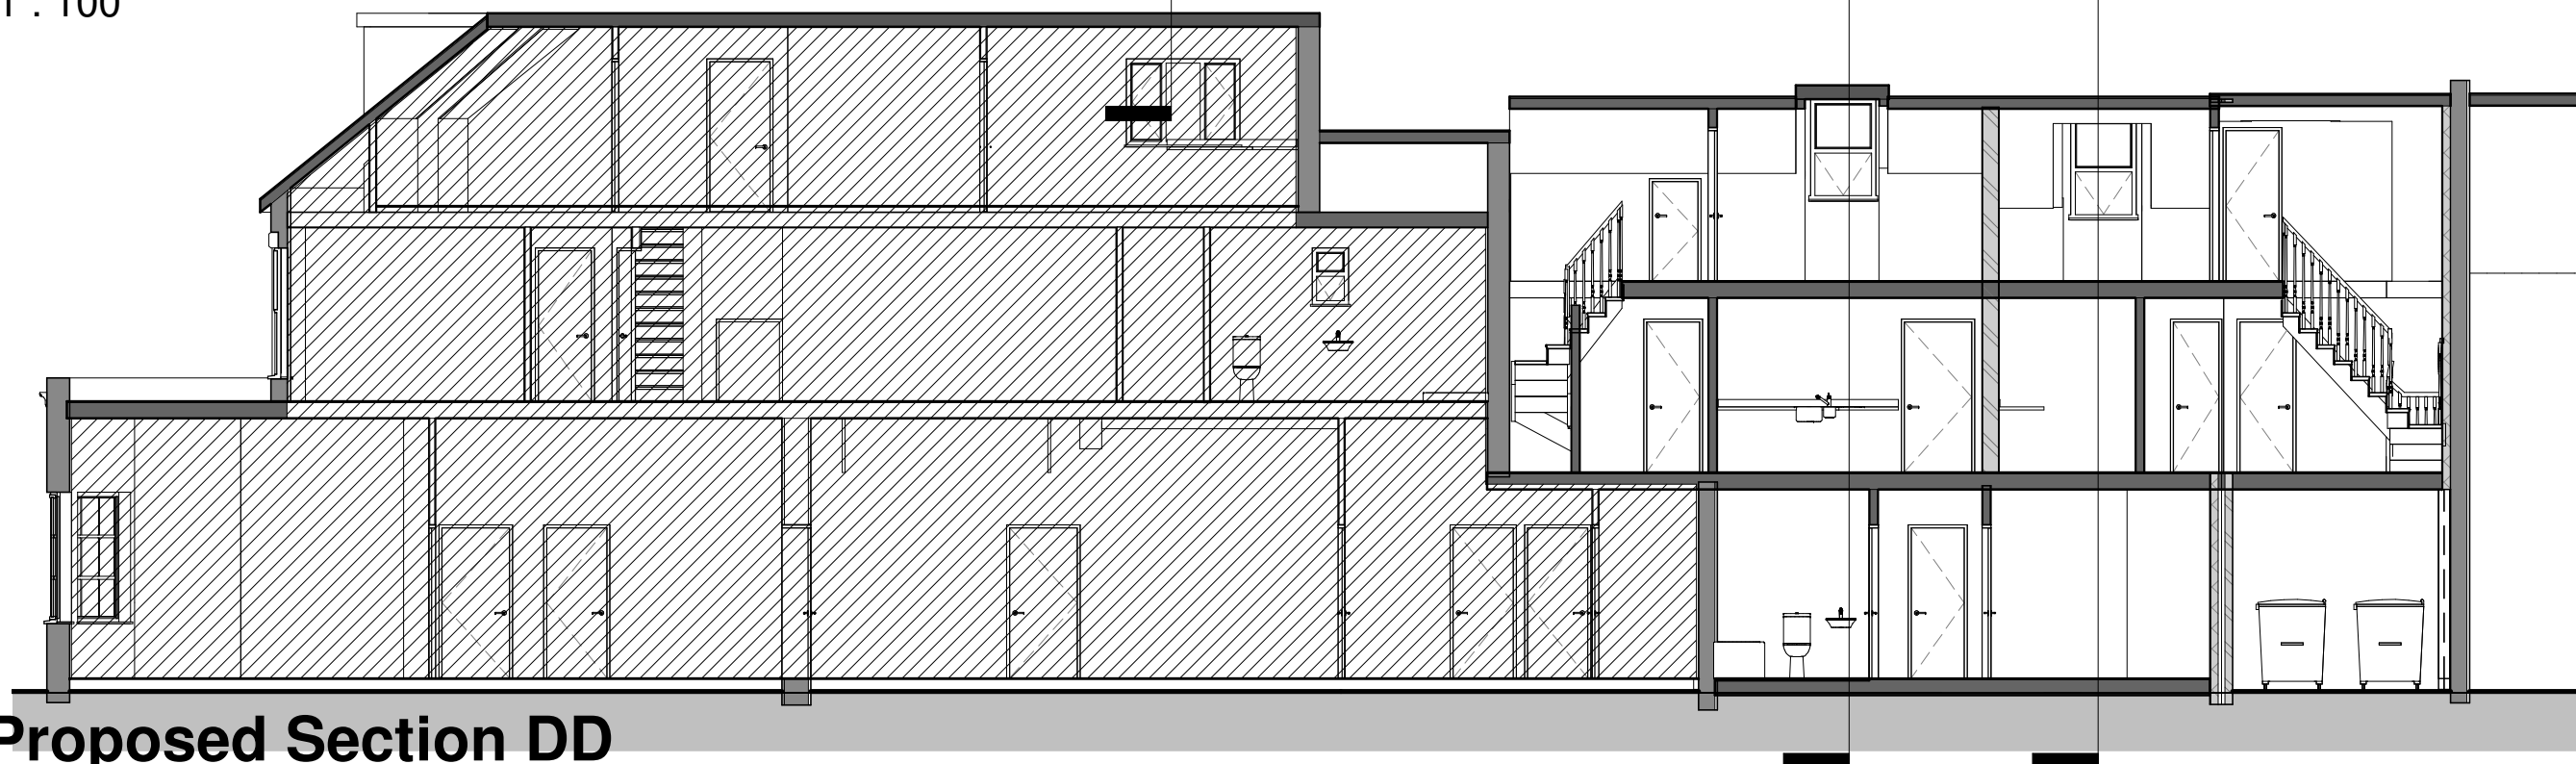

2 Proposed Section DD
1 : 100

Note
1. All informations and dimensions to be checked on site.
2. This drawing is not to be scaled.
3. All work and materials to be in accordance with current applicable Building Act & the Town and Country Planning Act.
4. This drawing subject to approval by relevant Local Authority.

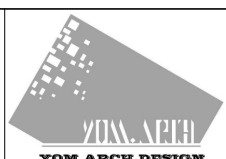
Design & Build
Planning
Building Regulation
125 REDBRIDGE LANE EAST
M: 078 8883 6710
YOM_ARCH @ 2021

Rev	Description	Date

Project Name

3 NEW SELF-CONTAINED FLATS

Address

**189-191 BROAD LANE
LONDON, N15 4QT**

Drawing Title **PROPOSED SECTIONS**

Council **HARINGEY**

Project number **189-191 BLL**

Date **07/02/2021**

Drawn by **Author**

Checked by **Checker**

Drawing No.

A203

Scale

1 : 100@ A3