





Existing front elevation




Existing rear elevation

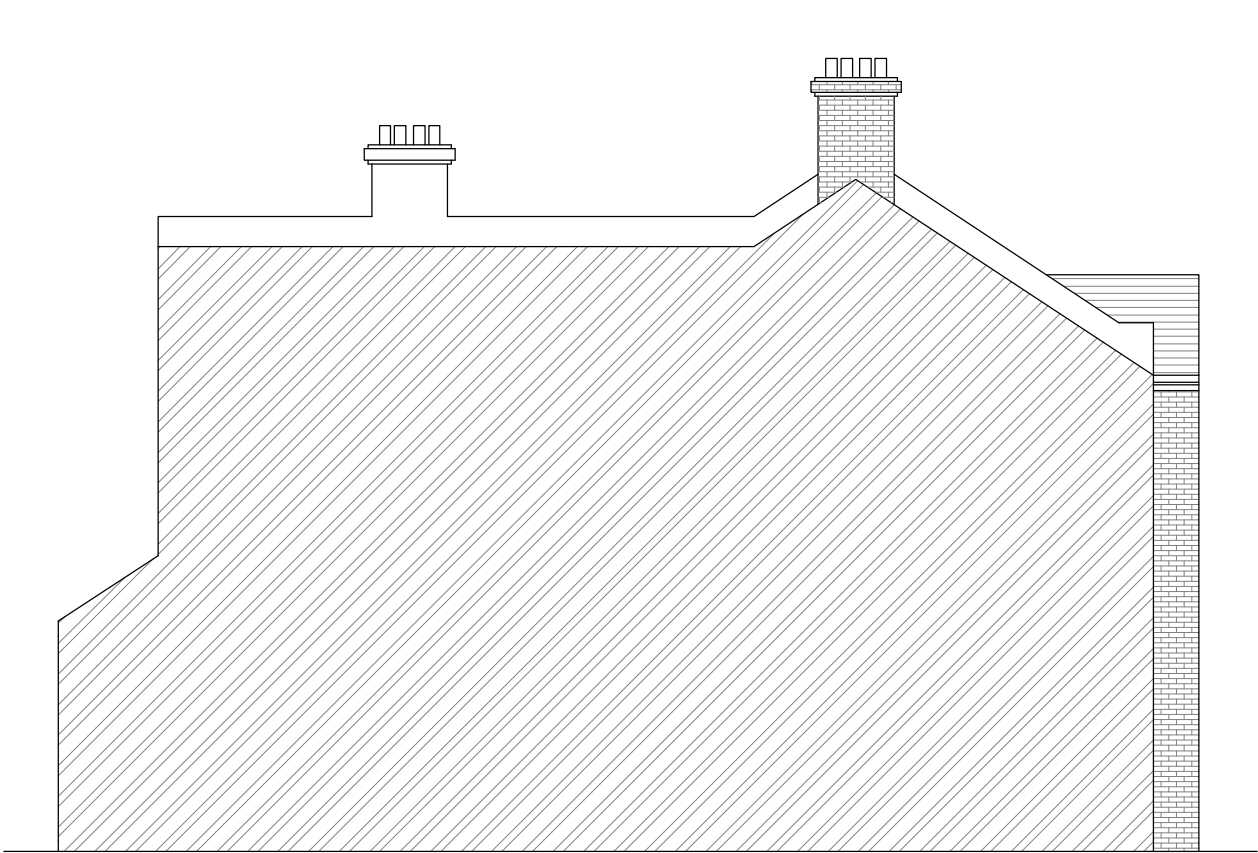


Existing side elevation (From no.18)

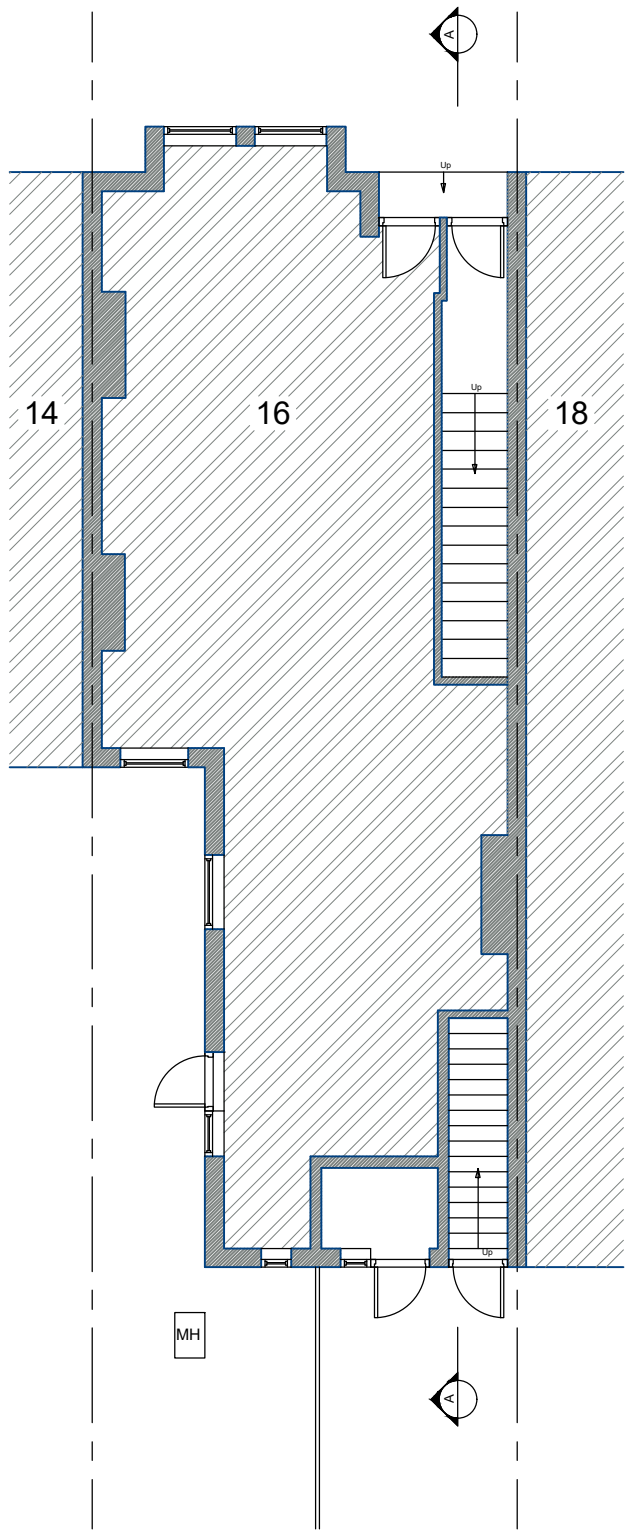


Existing ground floor

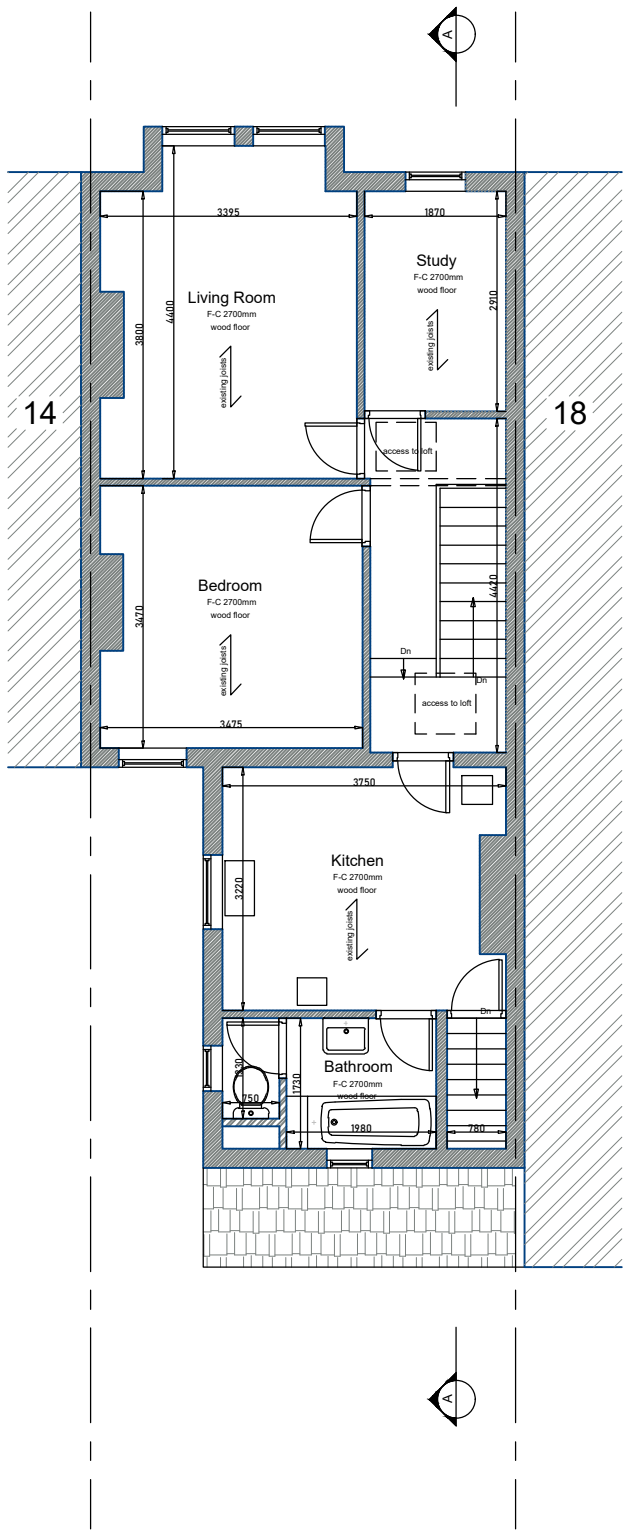

Existing first floor

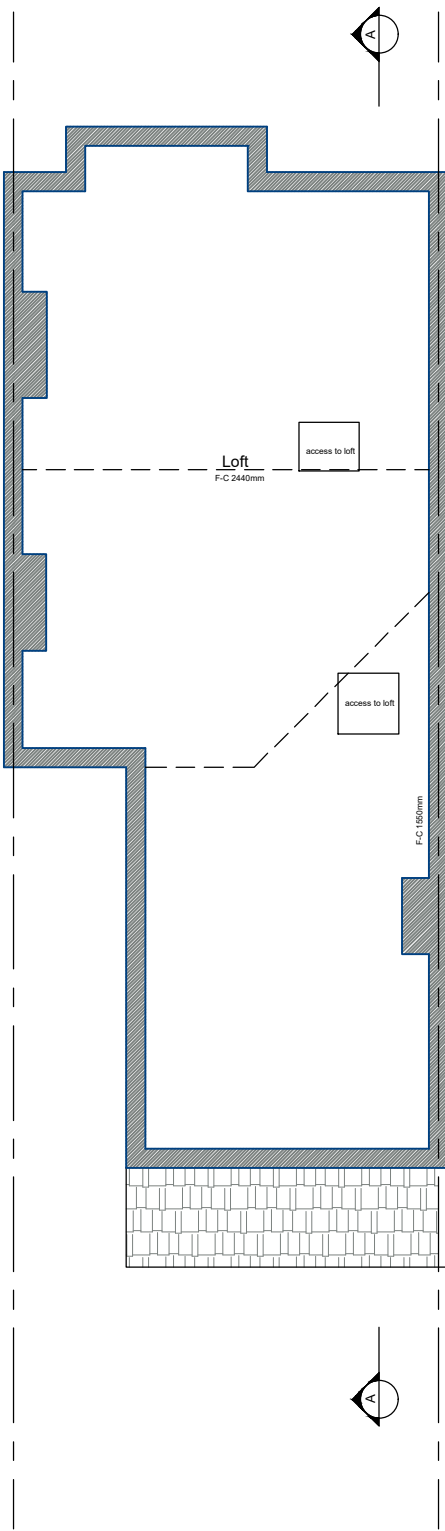

Existing loft

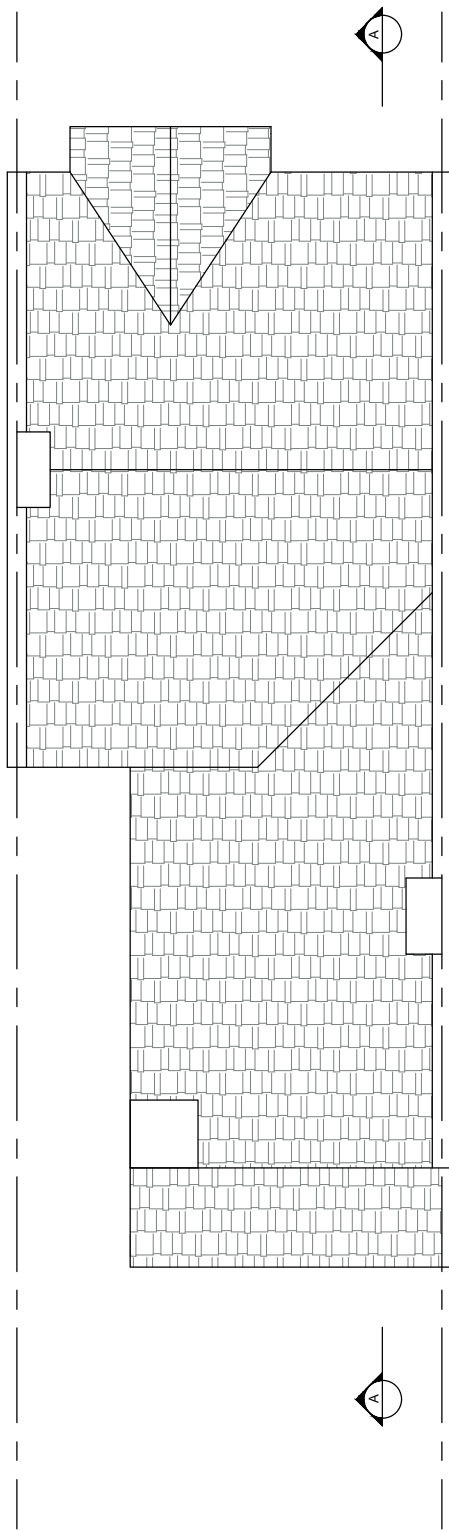

Existing roof



Existing section



Existing side elevation (From no.14)

1:100 SCALE BAR 0 1 2 3 4 5m

PROJECT
Loft conversion, first floor rear extension, internal alterations and all the related works

ADDRESS
16a Ferndale Road
London N15 6UE
CLIENT NAME
Mike Boucher
DATE:
03/12/2020

PROJECT STATUS
Planning
SHEET N.
A02
DRAWING TITLE
Existing Plans, Elevations & Section

DESIGNED BY:
Summit Architecture
CHECKED BY:
Summit Architecture
DRAWN BY:
MQ
SCALE
1:100 @ A2

REVISION: No. Description Date

