




Existing Front Elevation

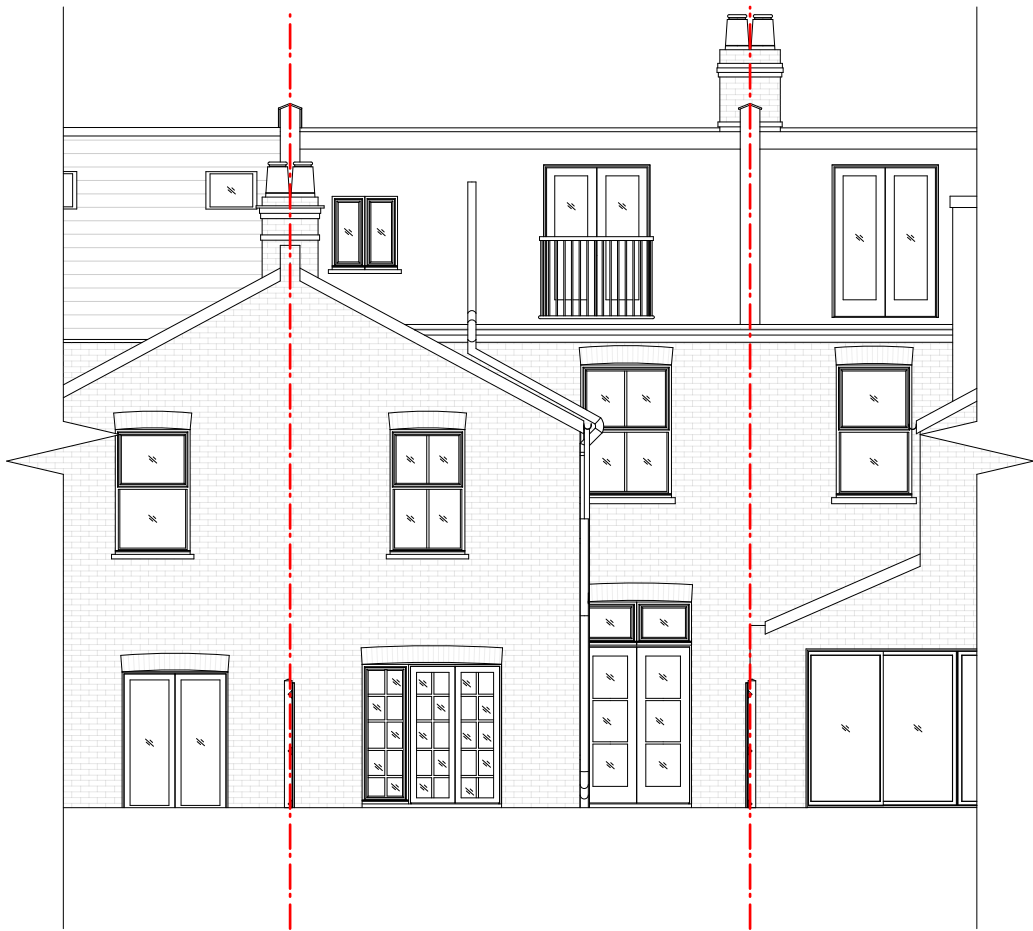

Existing Rear Elevation

01	28/02/2024	Planning issue	HV	HM
00	21/02/2024	Planning issue	HV	HM
REV	DATE	COMMENT	DRW	CHK



NOTES
These drawings are for planning purposes only. All dimensions indicated are subject to alterations on site. Confirm all dimensions prior to ordering materials and commencing construction.

My-architect

Busworks,
39-41 North Road,
London
N7 9DP
T 02030388753 E harry.molyneux@my-architect.io

PROJECT
15 Barrington Road
DRAWING
Existing Elevations
SCALE
1:100 @ A3
STATUS
Planning

DRAWING No. 451/01/200 REVISION P01



Existing Side Elevation

01	28/02/2024	Planning issue	HV	HM
00	21/02/2024	Planning issue	HV	HM
REV	DATE	COMMENT	DRW	CHK



NOTES
These drawings are for planning purposes only. All dimensions indicated are subject to alterations on site. Confirm all dimensions prior to ordering materials and commencing construction.

My-architect

Busworks,
39-41 North Road,
London
N7 9DP
T 02030388753 E harry.molyneux@my-architect.io

PROJECT
15 Barrington Road
DRAWING
Existing Side Elevation
SCALE
1:100 @ A3
STATUS
Planning

DRAWING No.	REVISION
451/01/201	P01



01	28/02/2024	Planning issue	HV	HM
00	21/02/2024	Planning issue	HV	HM
REV	DATE	COMMENT	DRW	CHK



NOTES
These drawings are for planning purposes only. All dimensions indicated are subject to alterations on site. Confirm all dimensions prior to ordering materials and commencing construction.

My-architect

Busworks,
39-41 North Road,
London
N7 9DP
T 02030388753 E harry.molyneux@my-architect.io

PROJECT
15 Barrington Road



DRAWING
Existing Sections

SCALE
1:100 @ A3

STATUS
Planning

DRAWING No.	REVISION
451/01/202	P01

Existing Section AA

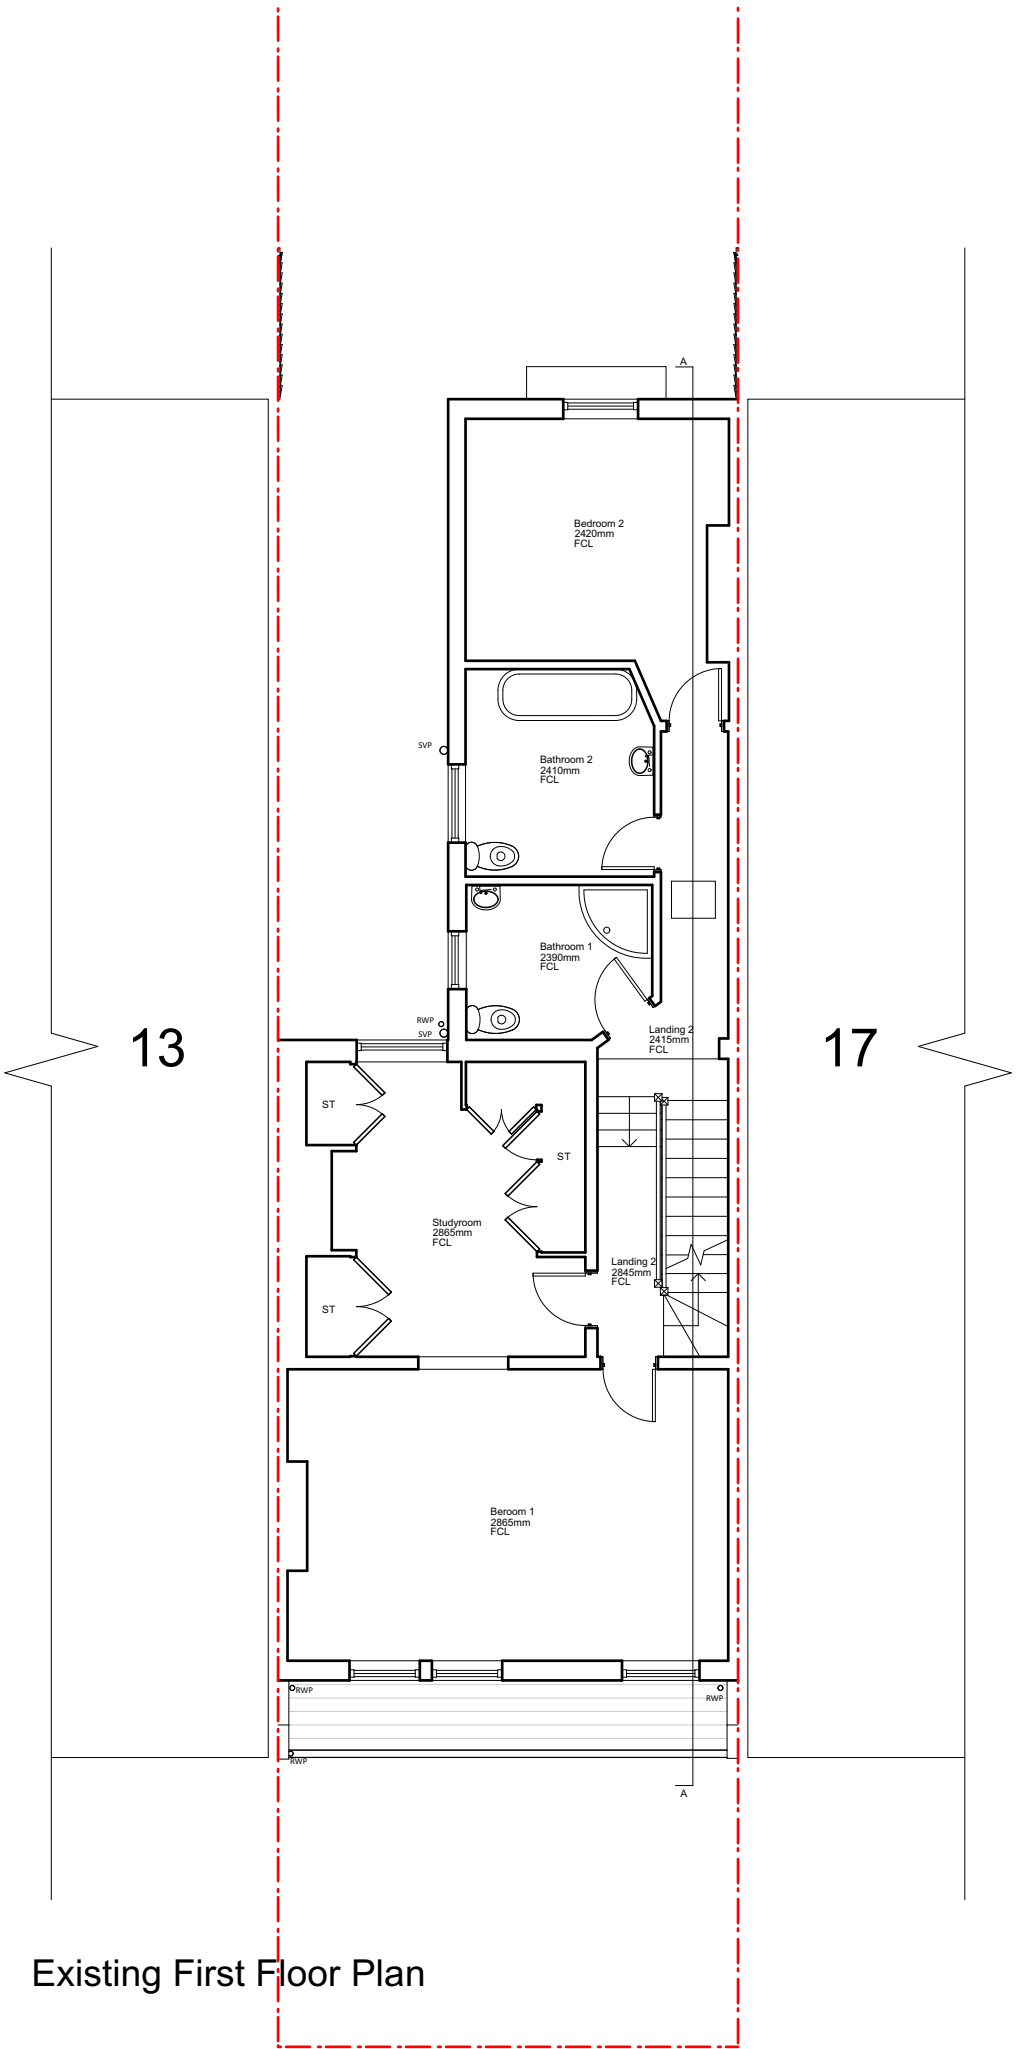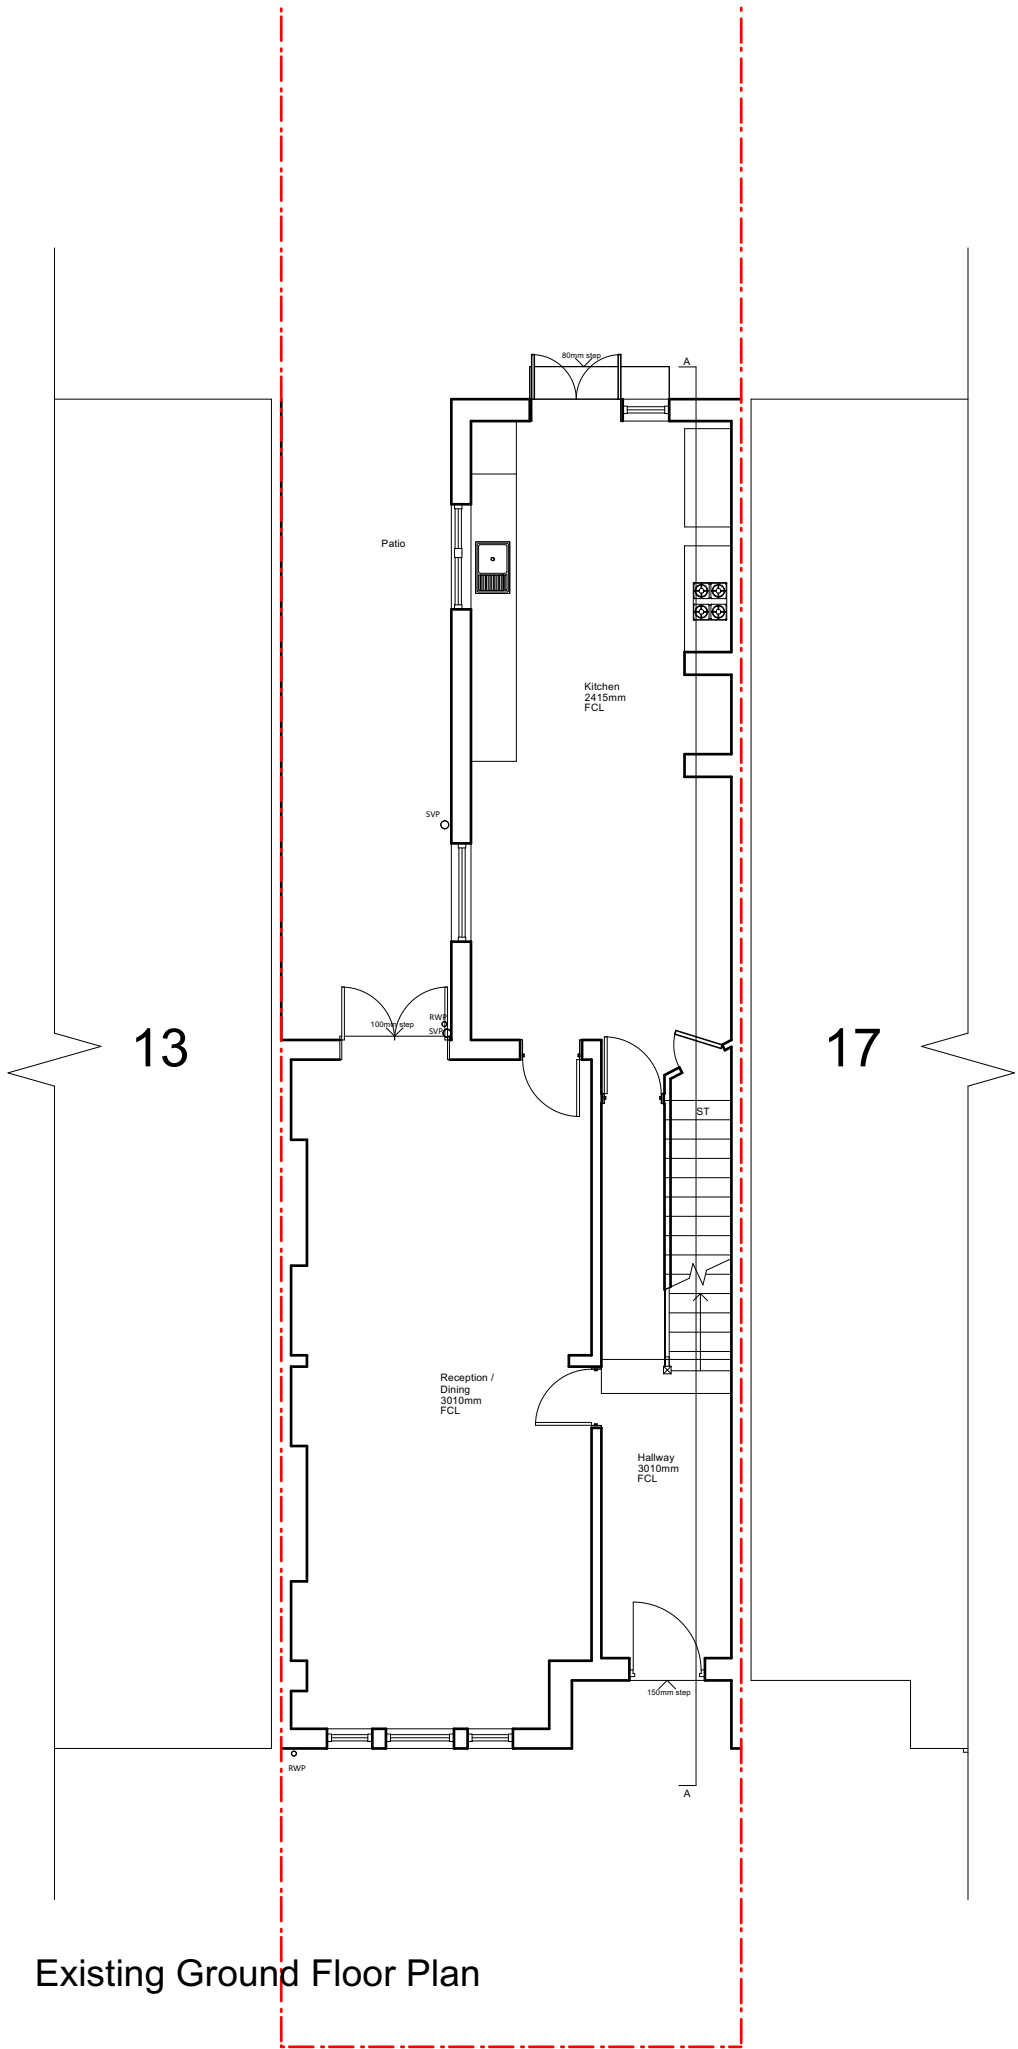

01	28/02/2024	Planning issue	HV	HM
00	21/02/2024	Planning issue	HV	HM
REV	DATE	COMMENT	DRW	CHK



NOTES
These drawings are for planning purposes only. All dimensions indicated are subject to alterations on site. Confirm all dimensions prior to ordering materials and commencing construction.

My-architect

Busworks,
39-41 North Road,
London
N7 9DP
T 02030388753 E harry.molyneux@my-architect.io


PROJECT
15 Barrington Road

DRAWING
Existing Floor Plans


SCALE
1:100 @ A3

STATUS
Planning

DRAWING No. 451/01/400 REVISION P01

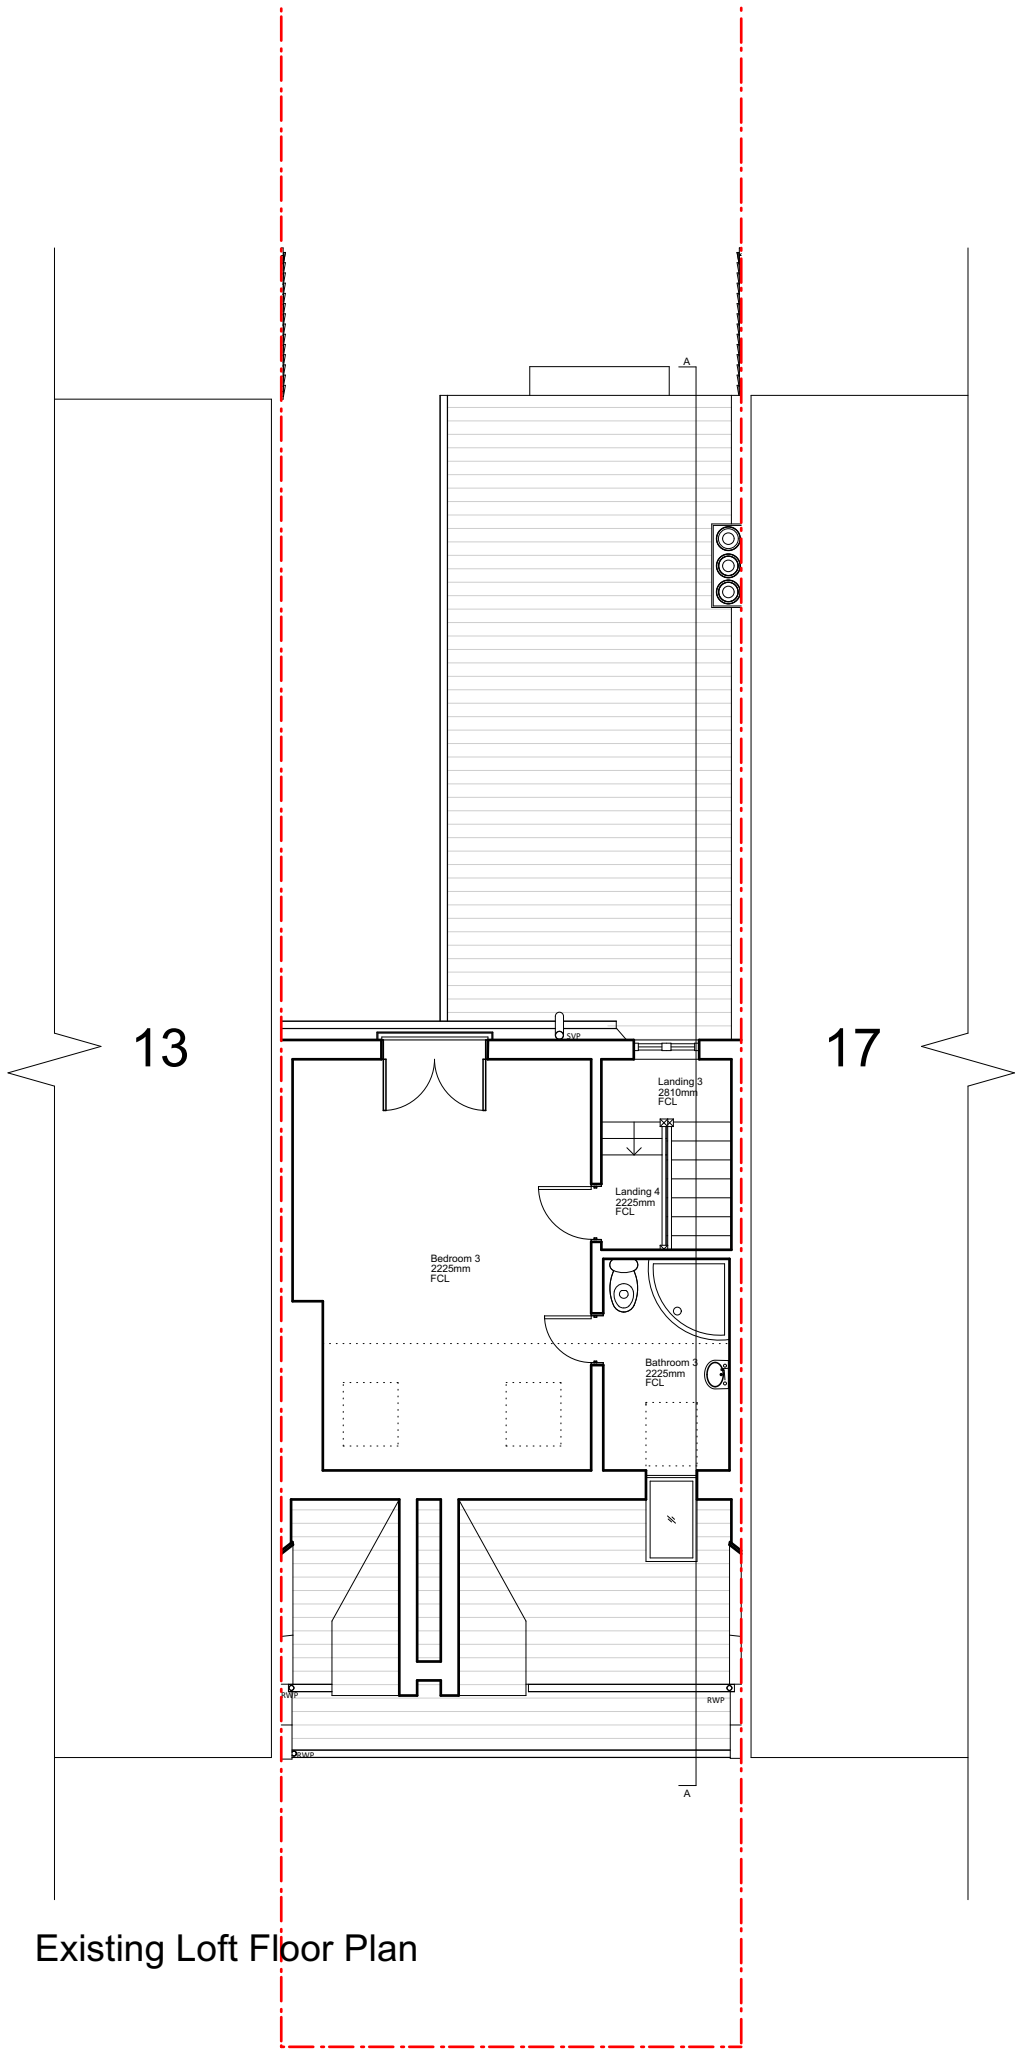


Existing Loft Floor Plan

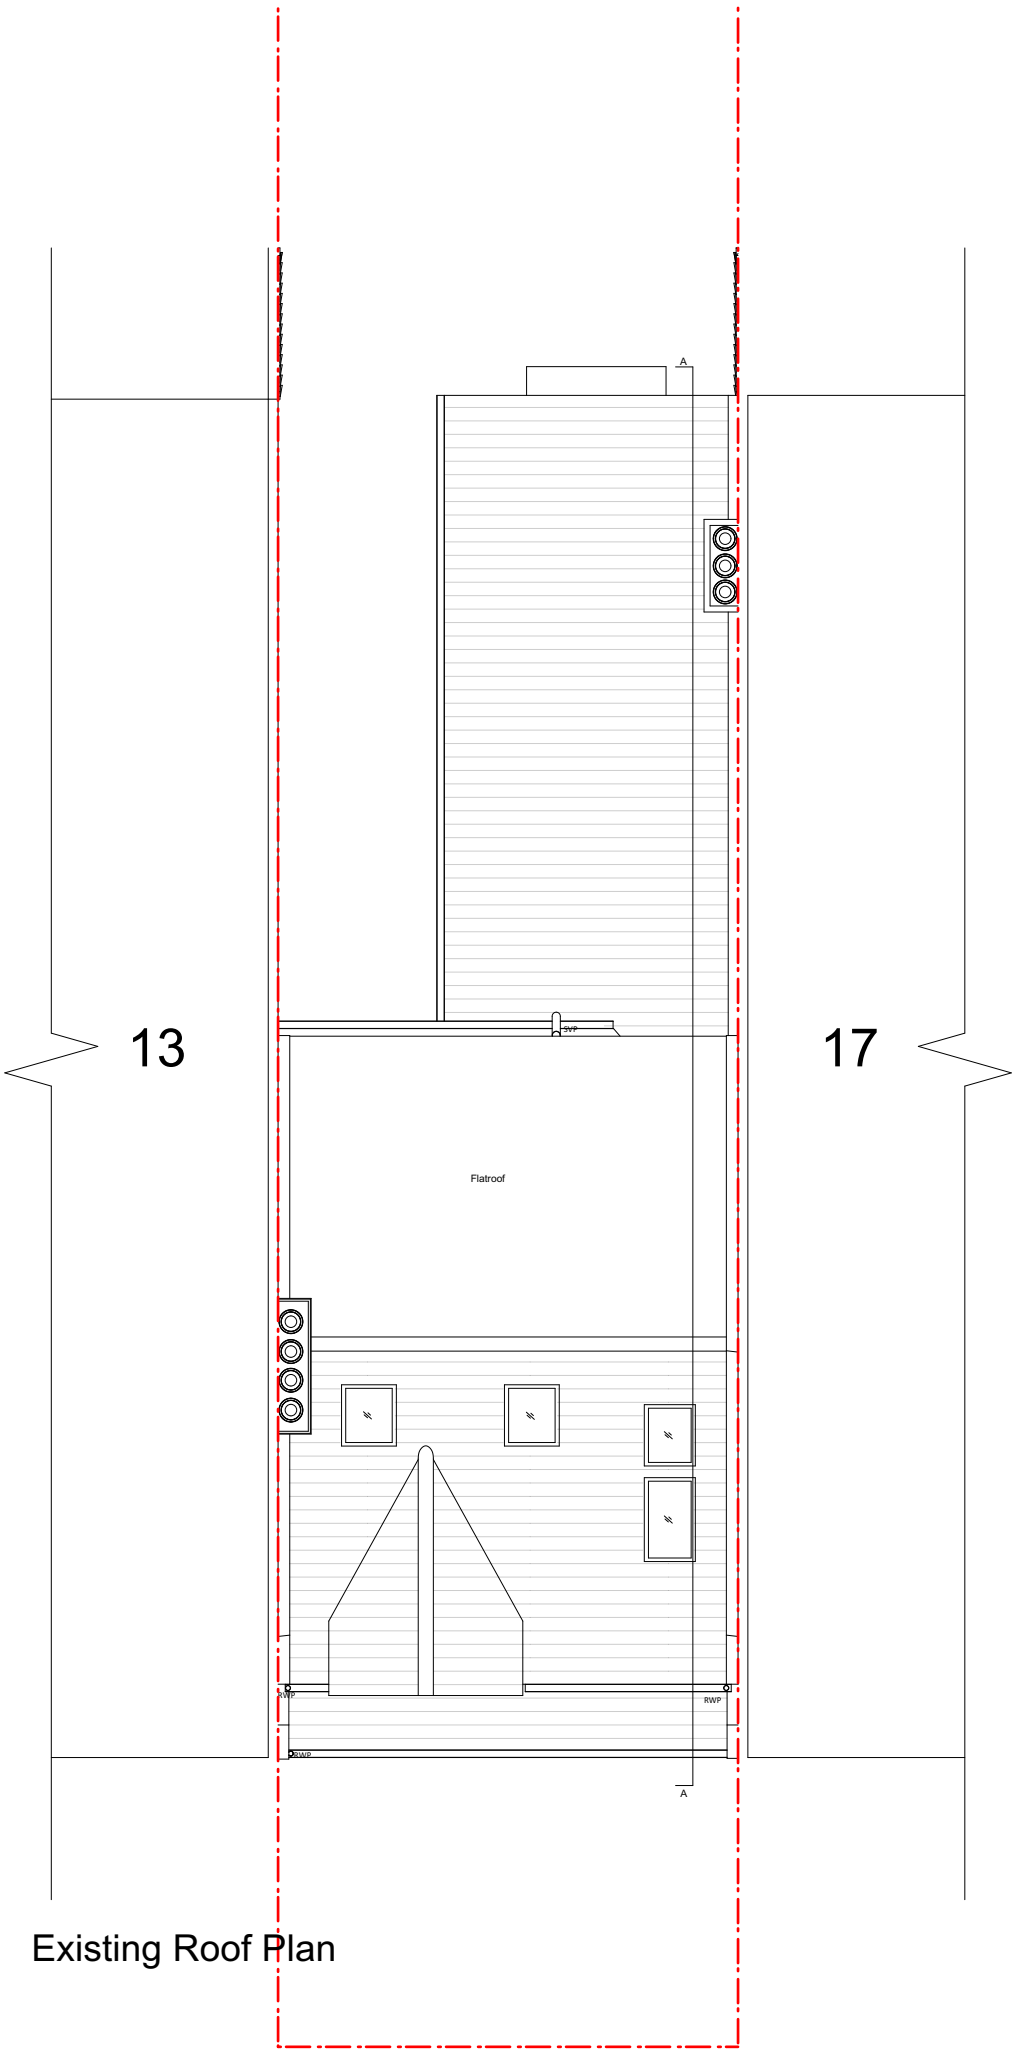

Existing Roof Plan

01	28/02/2024	Planning issue	HV	HM
00	21/02/2024	Planning issue	HV	HM
REV	DATE	COMMENT	DRW	CHK

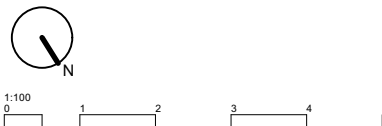

NOTES
These drawings are for planning purposes only. All dimensions indicated are subject to alterations on site. Confirm all dimensions prior to ordering materials and commencing construction.

My-architect


Busworks,
39-41 North Road,
London
N7 9DP
T 02030388753 E harry.molyneux@my-architect.io

PROJECT
15 Barrington Road
DRAWING
Existing Floor Plans
SCALE
1:100 @ A3
STATUS
Planning

DRAWING No.	REVISION
451/01/401	P01




Proposed Front Elevation

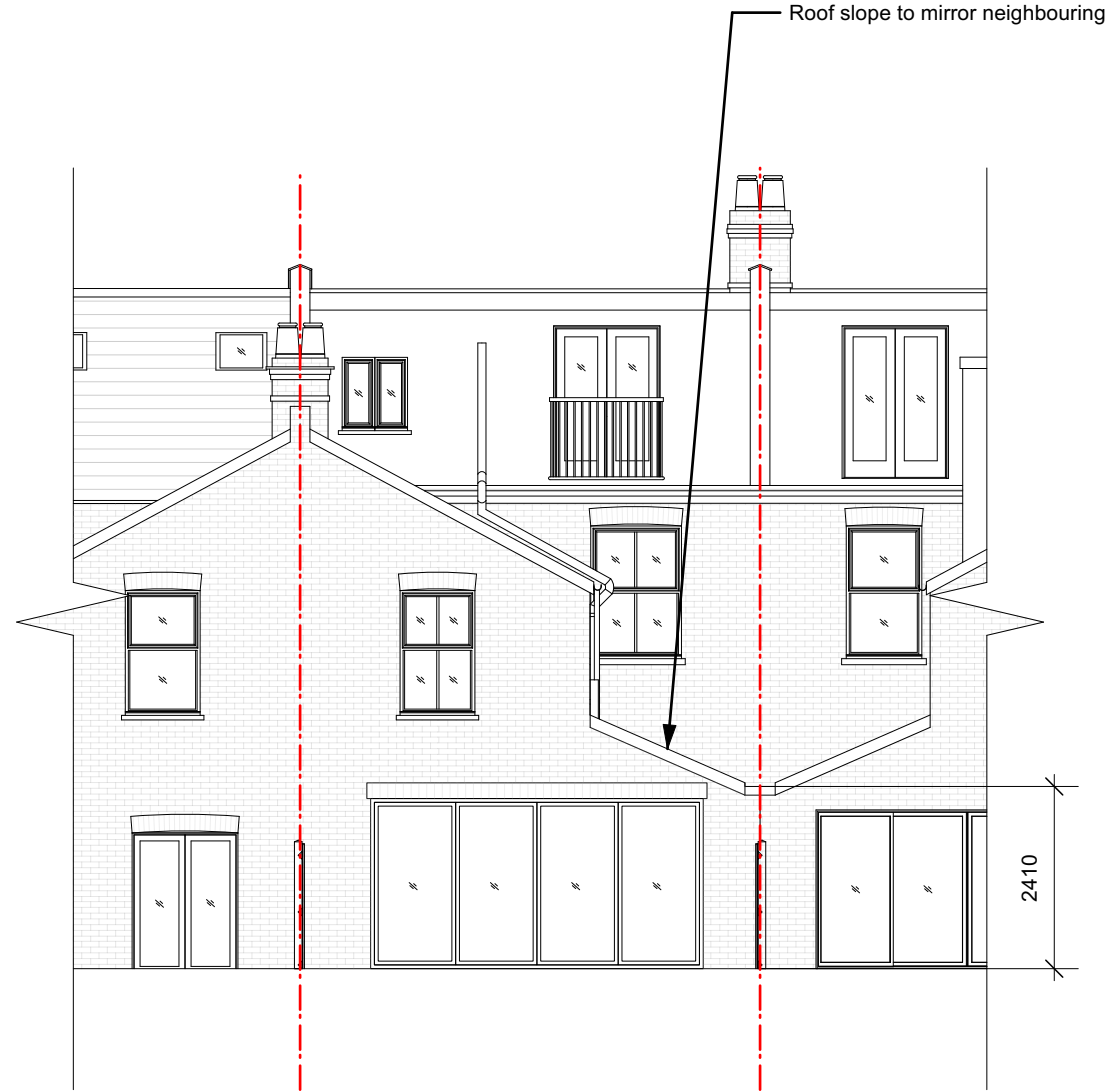

Proposed Rear Elevation

01	28/02/2024	Planning issue	HV	HM
00	21/02/2024	Planning issue	HV	HM
REV	DATE	COMMENT	DRW	CHK

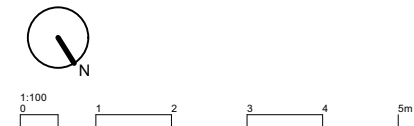

NOTES
These drawings are for planning purposes only. All dimensions indicated are subject to alterations on site. Confirm all dimensions prior to ordering materials and commencing construction.

My-architect

Busworks,
39-41 North Road,
London
N7 9DP
T 02030388753 E harry.molyneux@my-architect.io

PROJECT
15 Barrington Road
DRAWING
Proposed Elevations
SCALE
1:100 @ A3
STATUS
Planning

DRAWING No. **451/03/200** REVISION **P01**



Proposed Side Elevation

01	28/02/2024	Planning issue	HV	HM
00	21/02/2024	Planning issue	HV	HM
REV	DATE	COMMENT	DRW	CHK




NOTES
These drawings are for planning purposes only. All dimensions indicated are subject to alterations on site. Confirm all dimensions prior to ordering materials and commencing construction.

My-architect

Busworks,
39-41 North Road,
London
N7 9DP
T 02030388753 E harry.molyneux@my-architect.io

PROJECT
15 Barrington Road
DRAWING
Proposed Side Elevation
SCALE
1:100 @ A3
STATUS
Planning

DRAWING No.	REVISION
451/03/201	P01

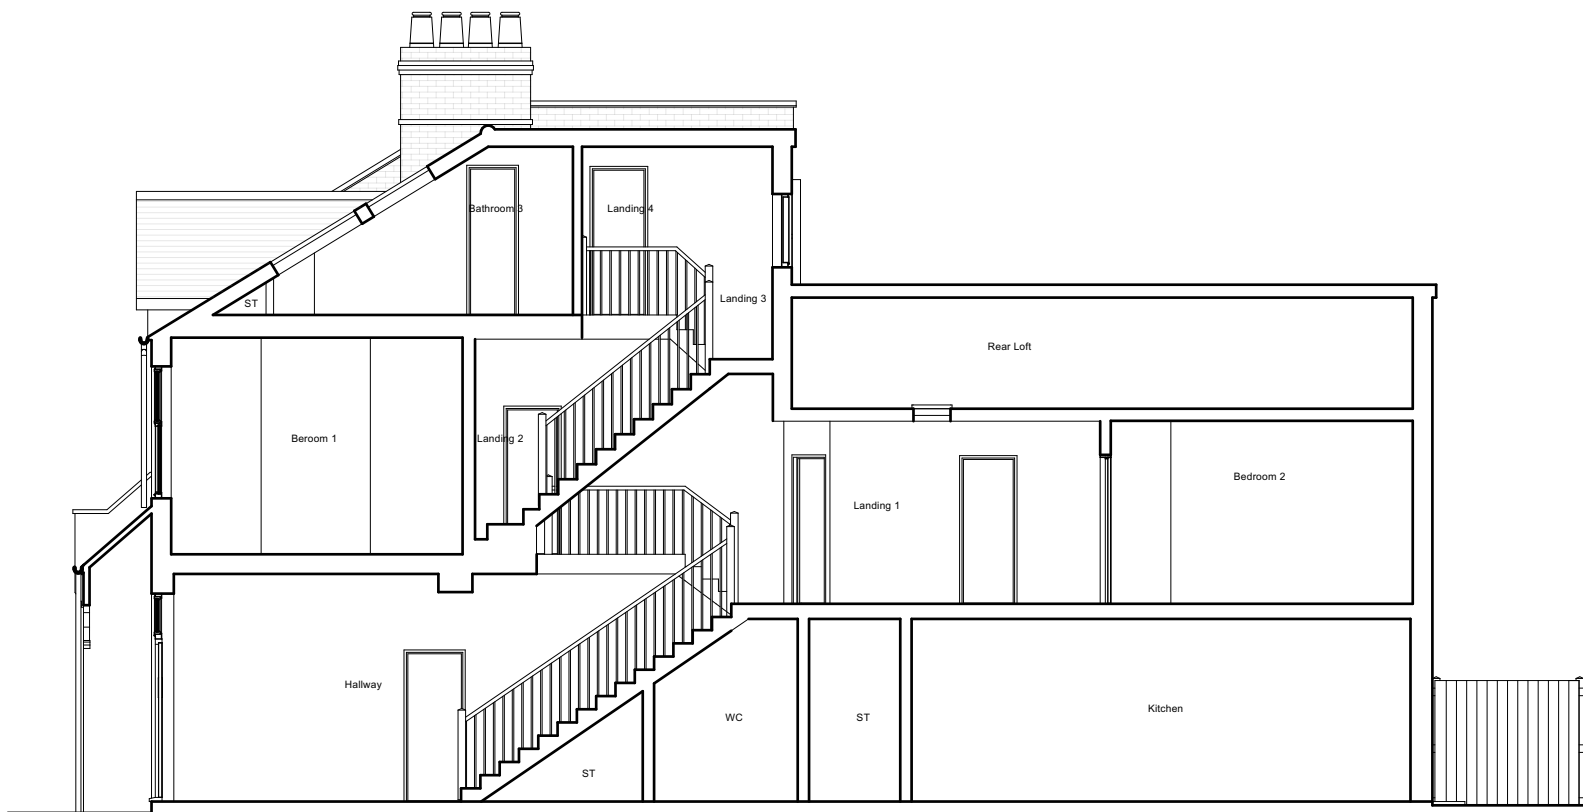

01	28/02/2024	Planning issue	HV	HM
00	21/02/2024	Planning issue	HV	HM
REV	DATE	COMMENT	DRW	CHK



NOTES
These drawings are for planning purposes only. All dimensions indicated are subject to alterations on site. Confirm all dimensions prior to ordering materials and commencing construction.

My-architect

Busworks,
39-41 North Road,
London
N7 9DP
T 02030388753 E harry.molyneux@my-architect.io

PROJECT
15 Barrington Road



DRAWING
Proposed Sections

SCALE
1:100 @ A3

STATUS
Planning

DRAWING No.	REVISION
451/03/202	P01

Proposed Section AA

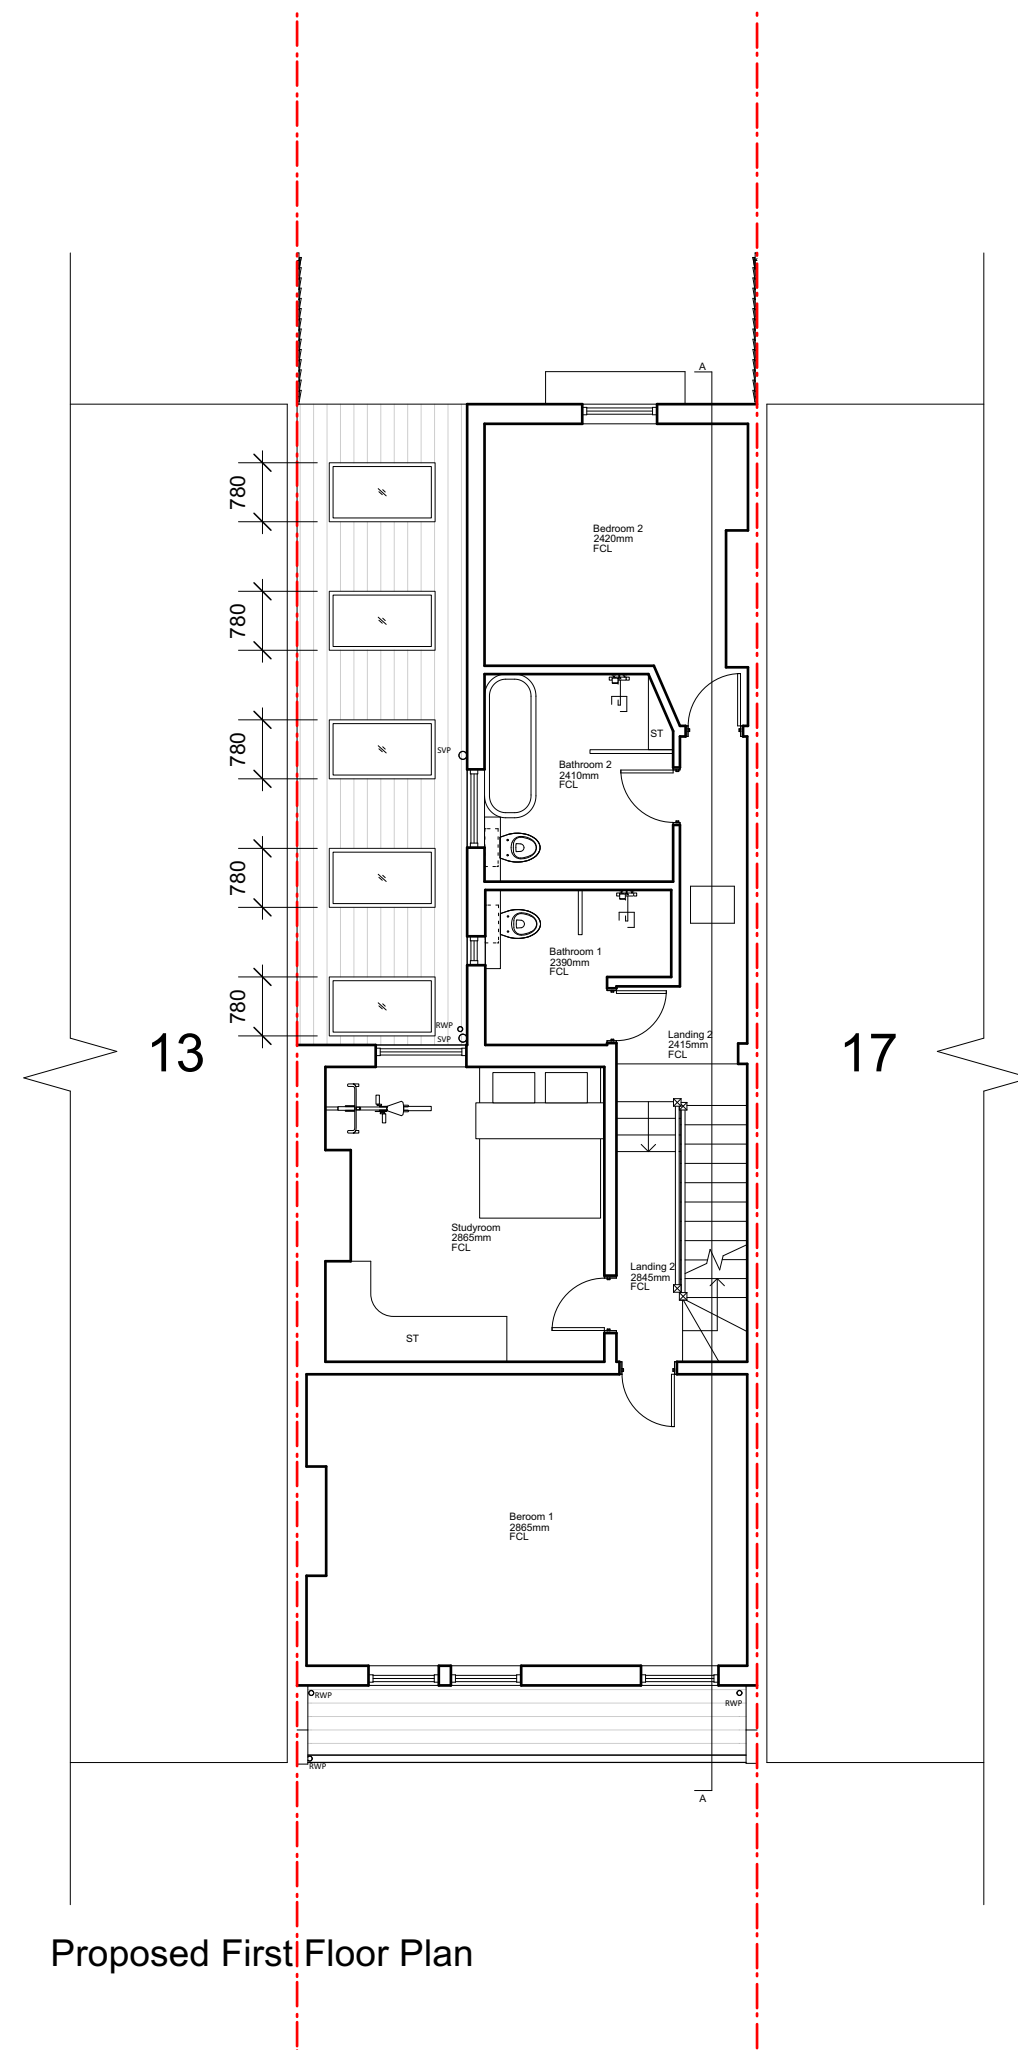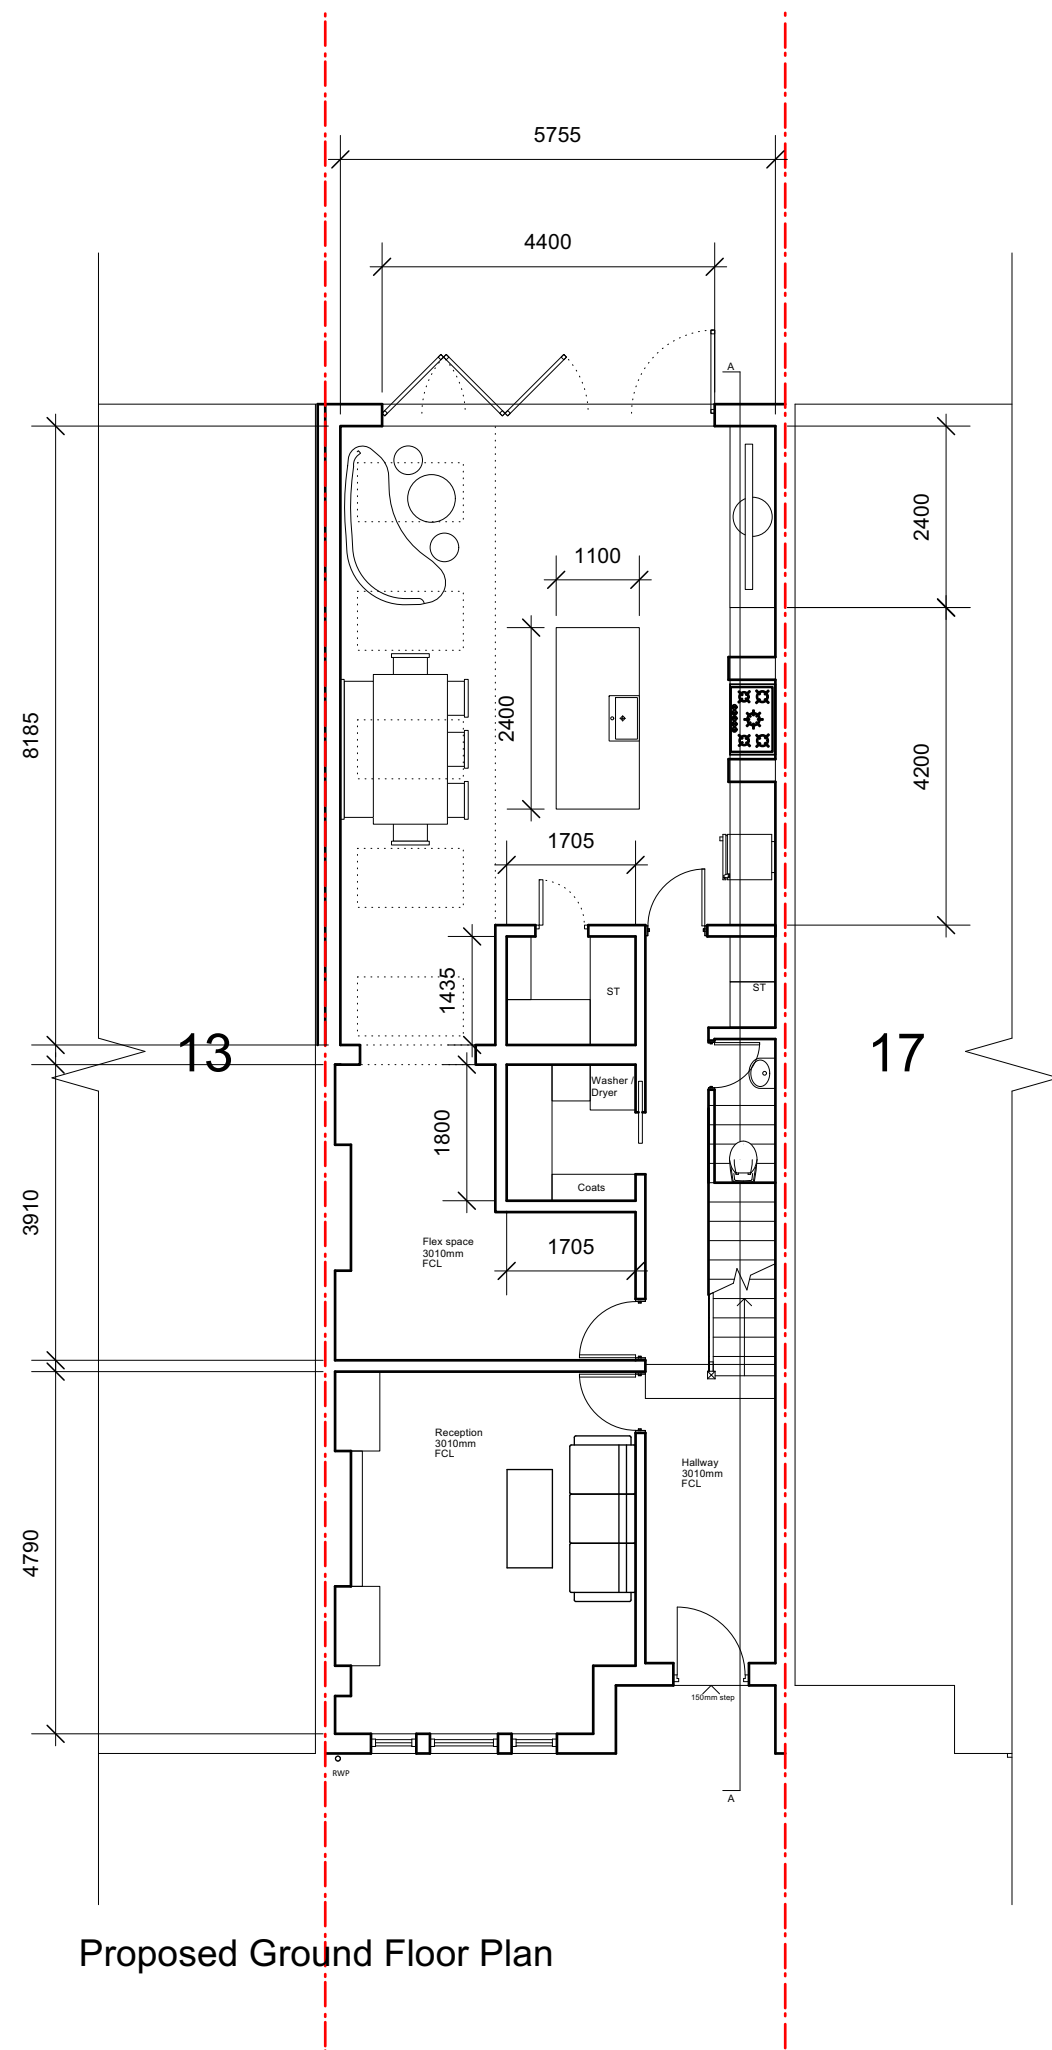

01	28/02/2024	Planning issue	HV	HM
00	21/02/2024	Planning issue	HV	HM
REV	DATE	COMMENT	DRW	CHK



1:100
0 1 2 3 4 5m

NOTES
These drawings are for planning purposes only. All dimensions indicated are subject to alterations on site. Confirm all dimensions prior to ordering materials and commencing construction.

My-architect


Busworks,
39-41 North Road,
London
N7 9DP
T 02030388753 E harry.molyneux@my-architect.io

PROJECT
15 Barrington Road
DRAWING
Proposed Floor Plans


SCALE
1:100 @ A3

STATUS
Planning

DRAWING No. 451/03/400 REVISION P01

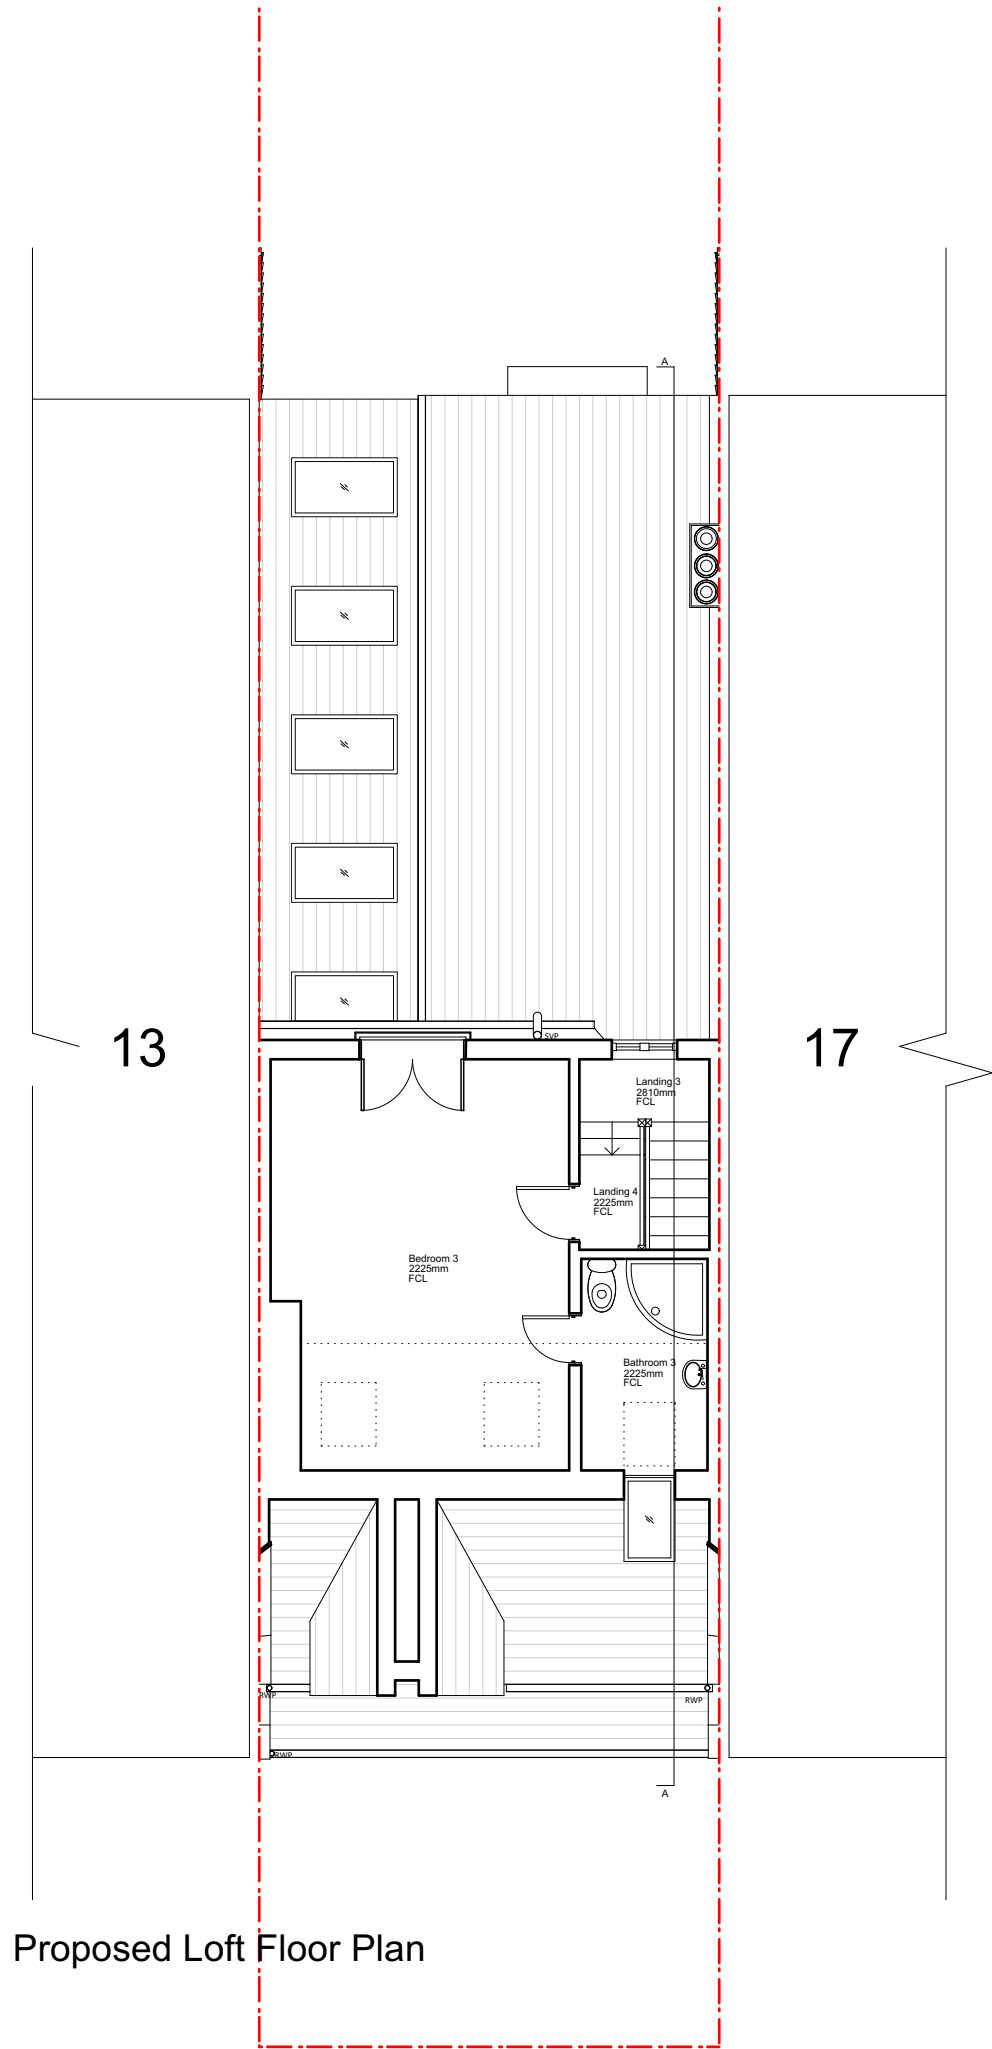


Proposed Loft Floor Plan

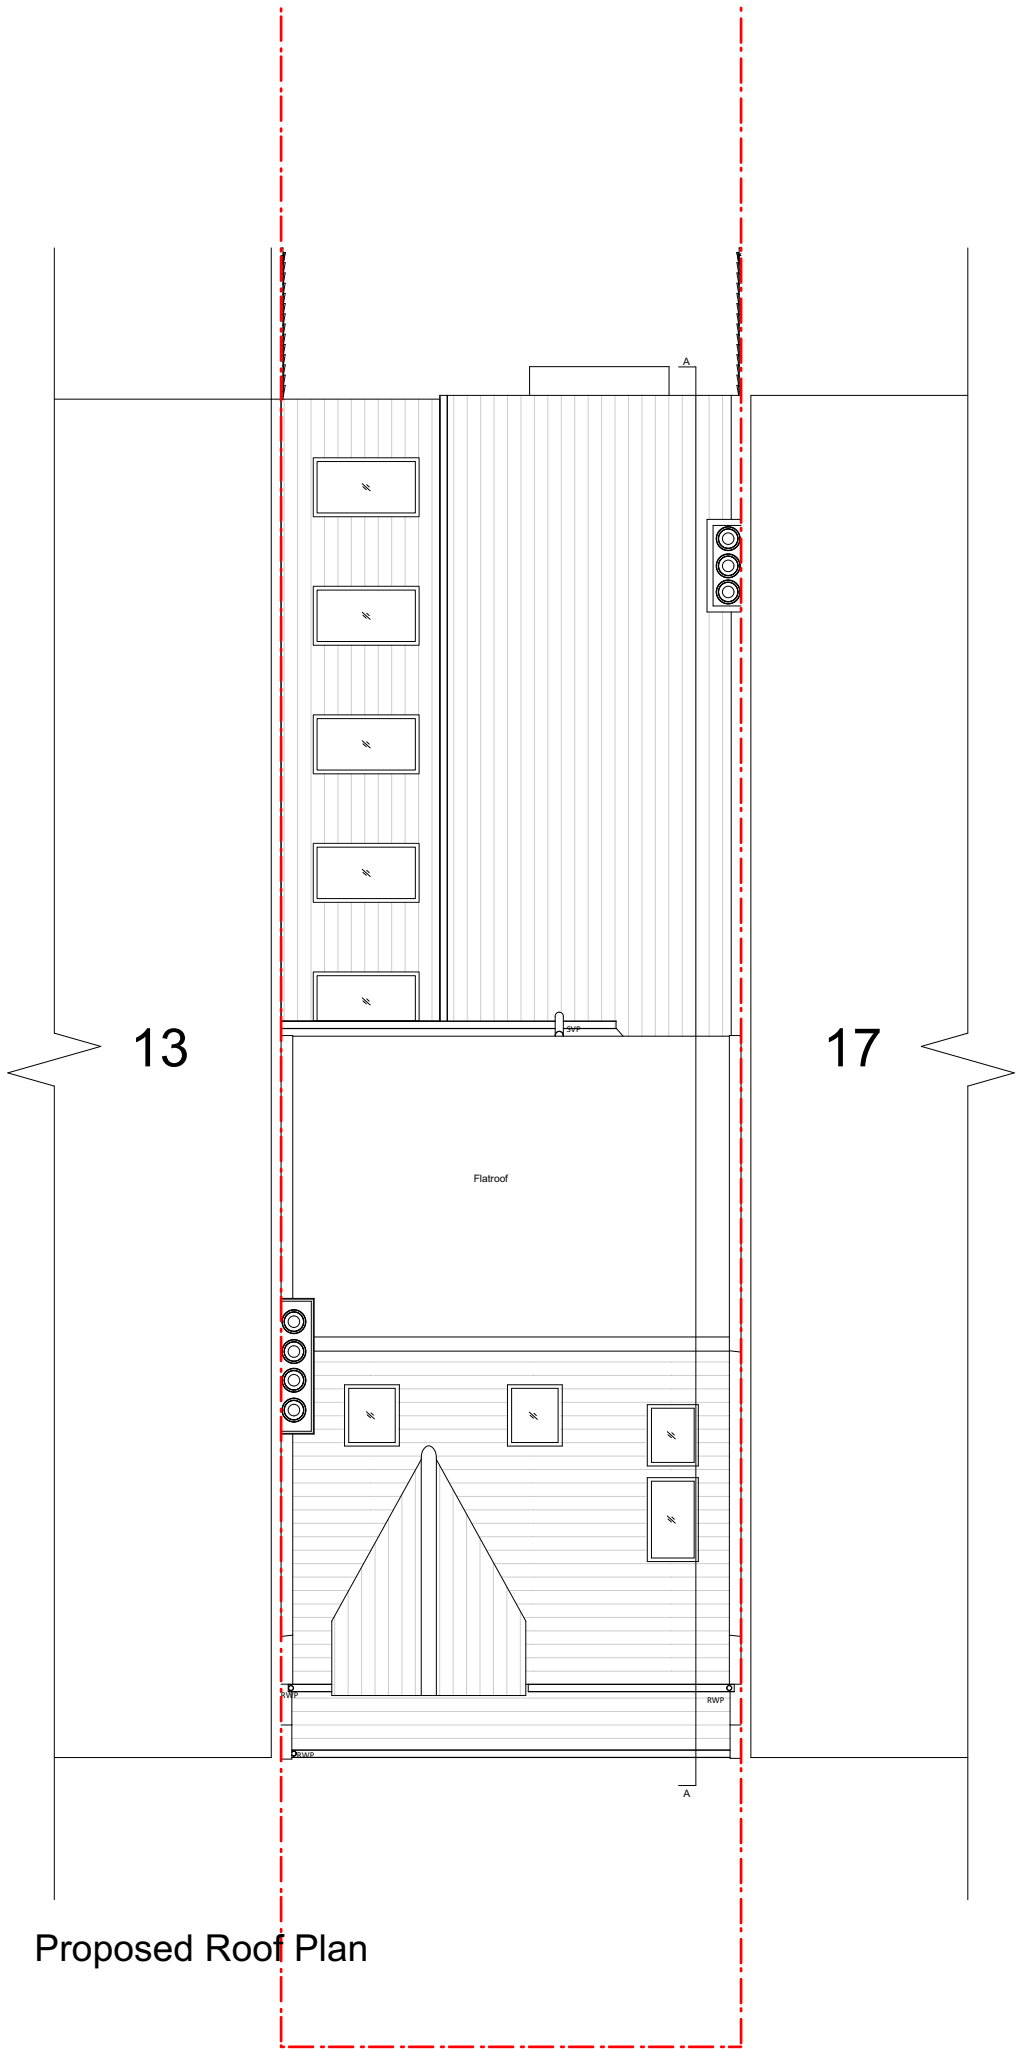

Proposed Roof Plan

01	28/02/2024	Planning issue	HV	HM
00	21/02/2024	Planning issue	HV	HM
REV	DATE	COMMENT	DRW	CHK

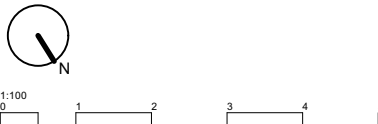


NOTES
These drawings are for planning purposes only. All dimensions indicated are subject to alterations on site. Confirm all dimensions prior to ordering materials and commencing construction.

My-architect


Busworks,
39-41 North Road,
London
N7 9DP
T 02030388753 E harry.molyneux@my-architect.io

PROJECT
15 Barrington Road
DRAWING
Proposed Floor Plans
SCALE
1:100 @ A3
STATUS
Planning


DRAWING No.	REVISION
451/03/401	P01

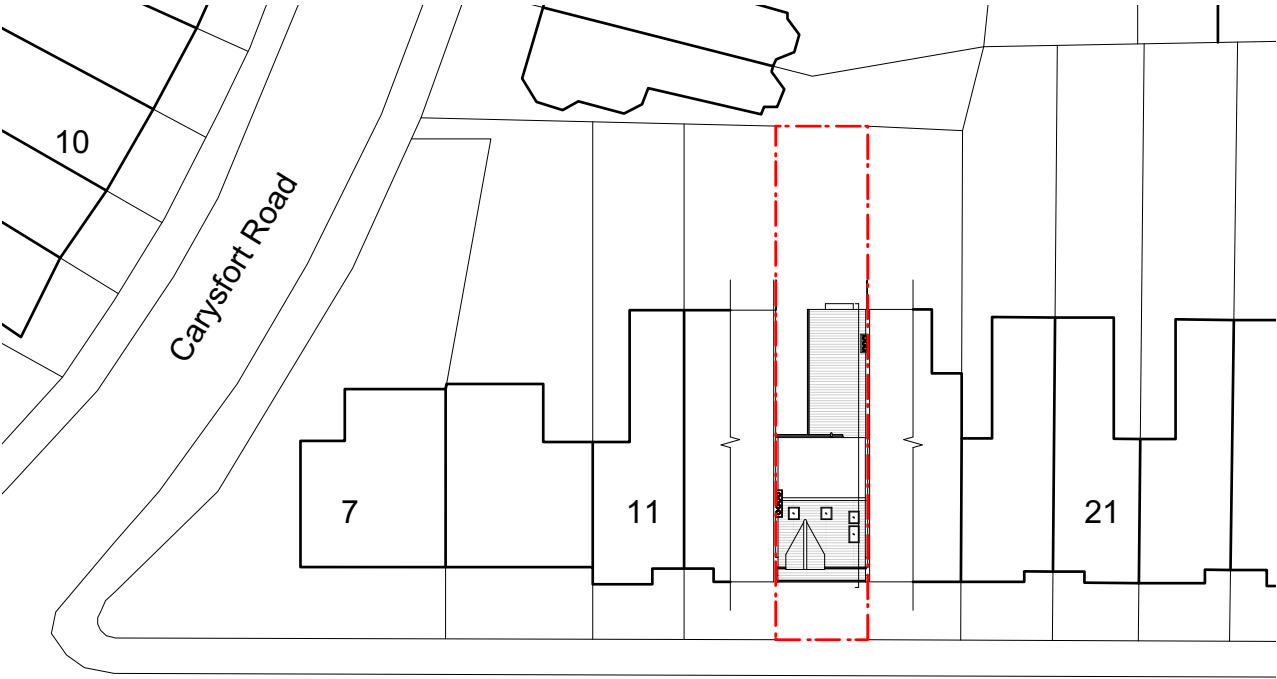


Barrington Road

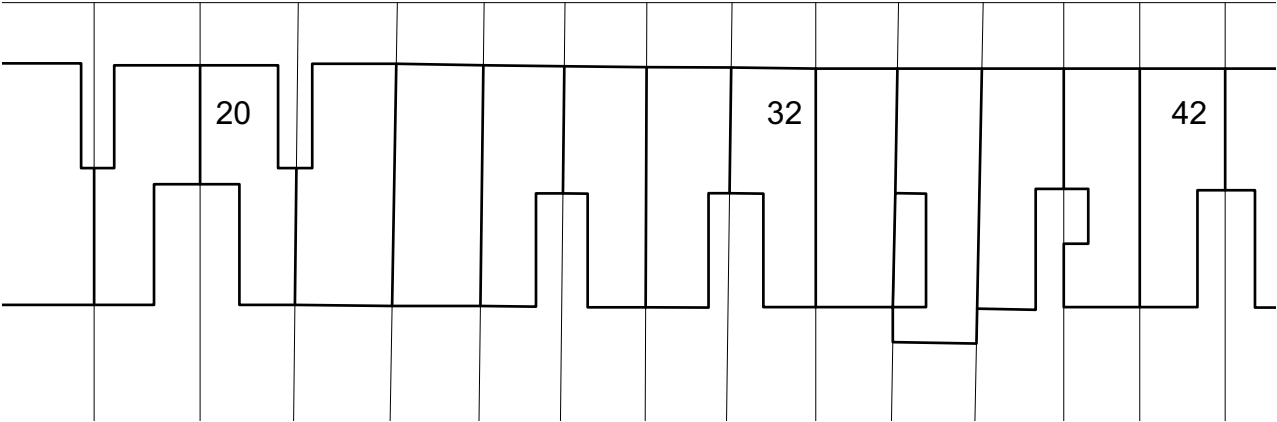

Existing Block Plan

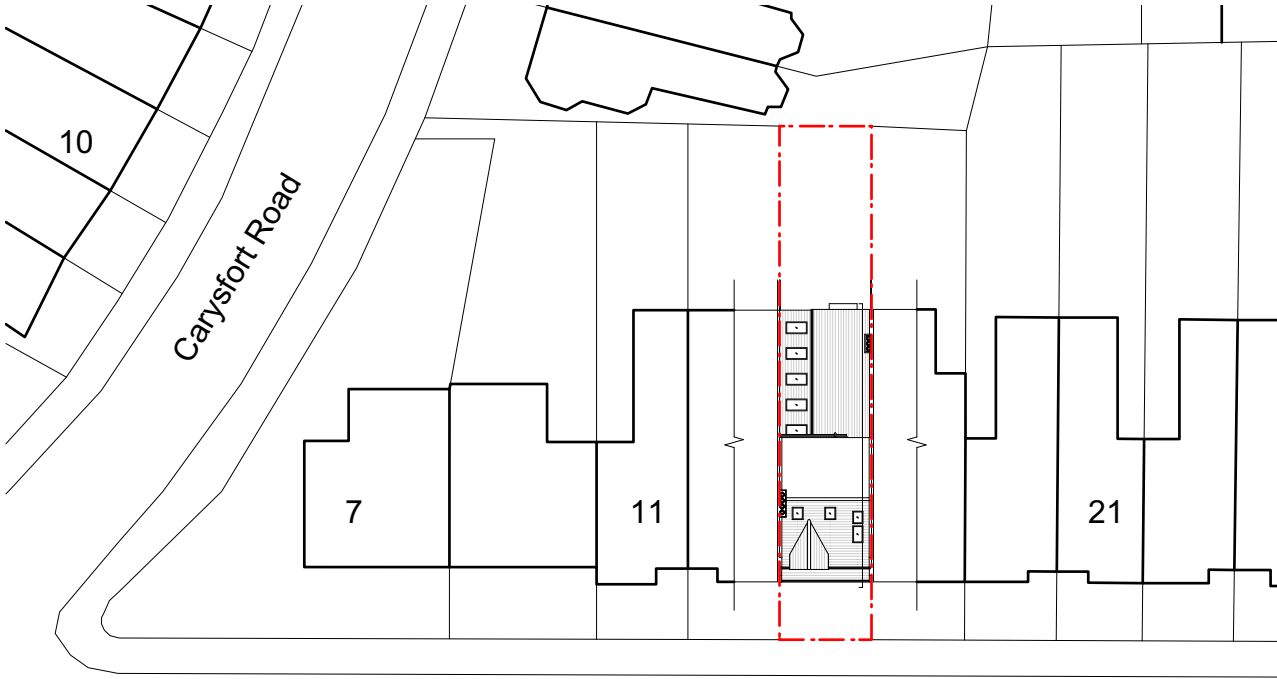


Barrington Road

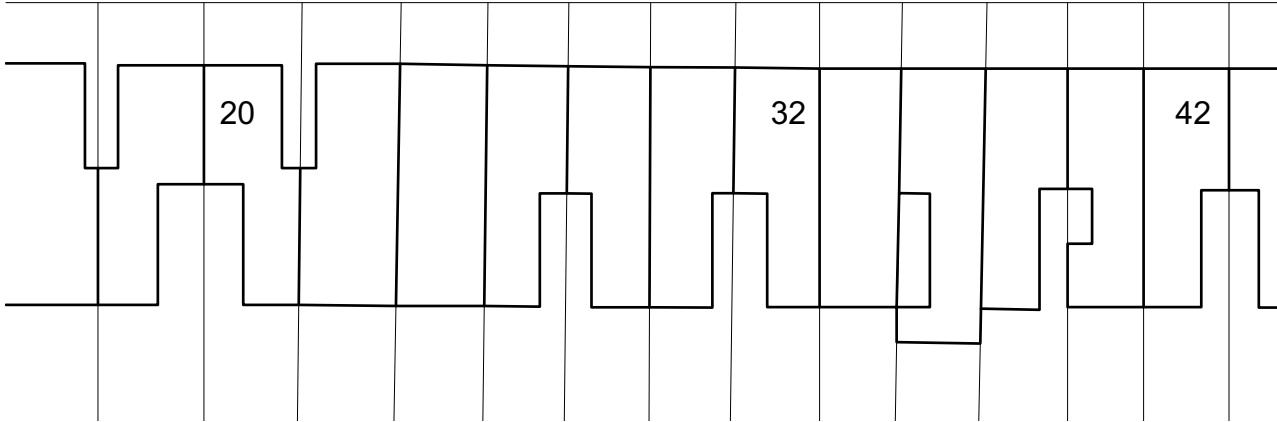

Proposed Block Plan

01	28/02/2024	Planning issue	HV	HM
00	21/02/2024	Planning issue	HV	HM
REV	DATE	COMMENT	DRW	CHK

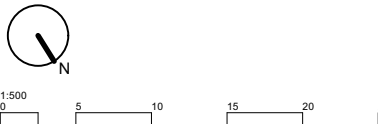

NOTES
These drawings are for planning purposes only. All dimensions indicated are subject to alterations on site. Confirm all dimensions prior to ordering materials and commencing construction.

My-architect

Busworks,
39-41 North Road,
London
N7 9DP
T 02030388753 E harry.molyneux@my-architect.io

PROJECT
15 Barrington Road
DRAWING
Block Plans
SCALE
1:500 @ A3
STATUS
Planning

DRAWING No.	REVISION
451/01/500	P01