




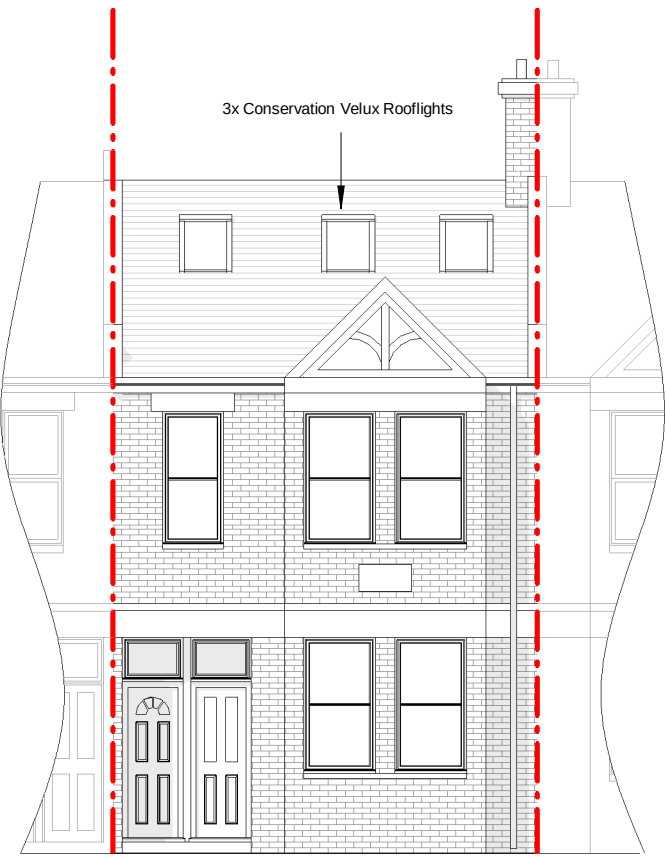

5 FRONT ELEVATION
1 : 100

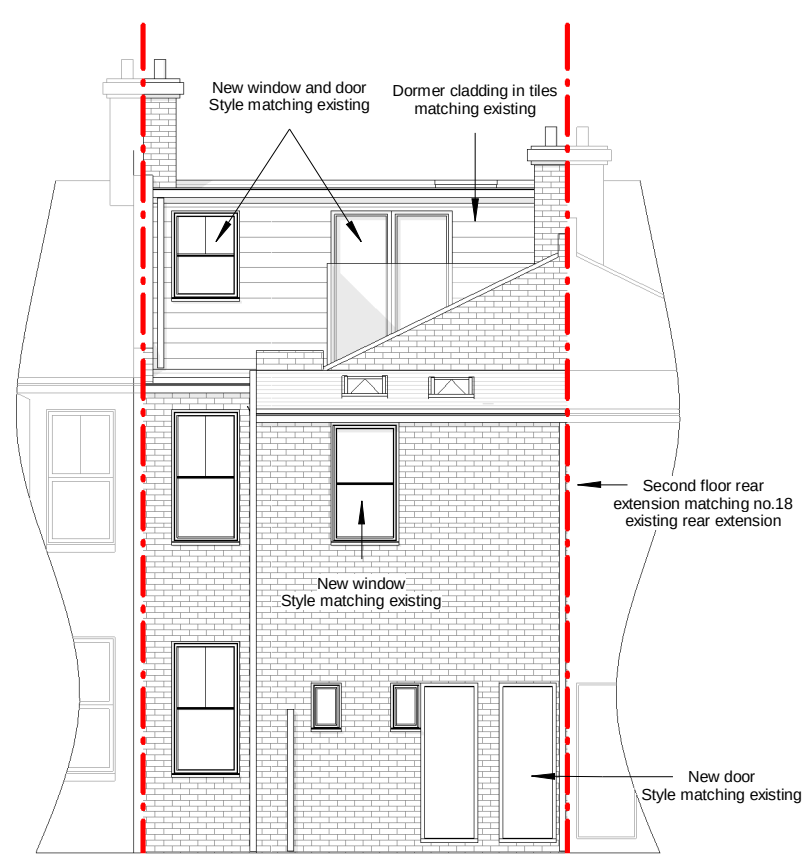


6 REAR ELEVATION
1 : 100

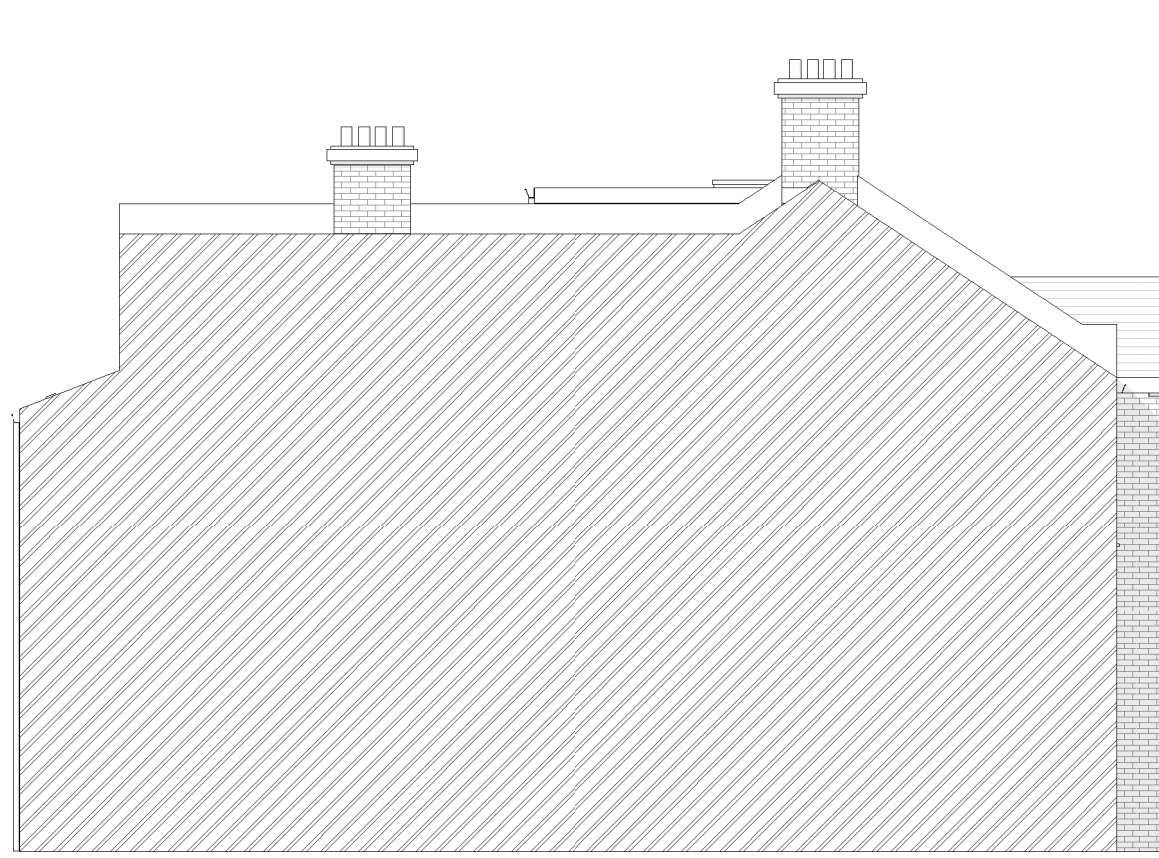


7 SIDE ELEVATION (From no.18)
1 : 100


0m 2m 4m 6m 8m 10m
VISUAL SCALE 1:100

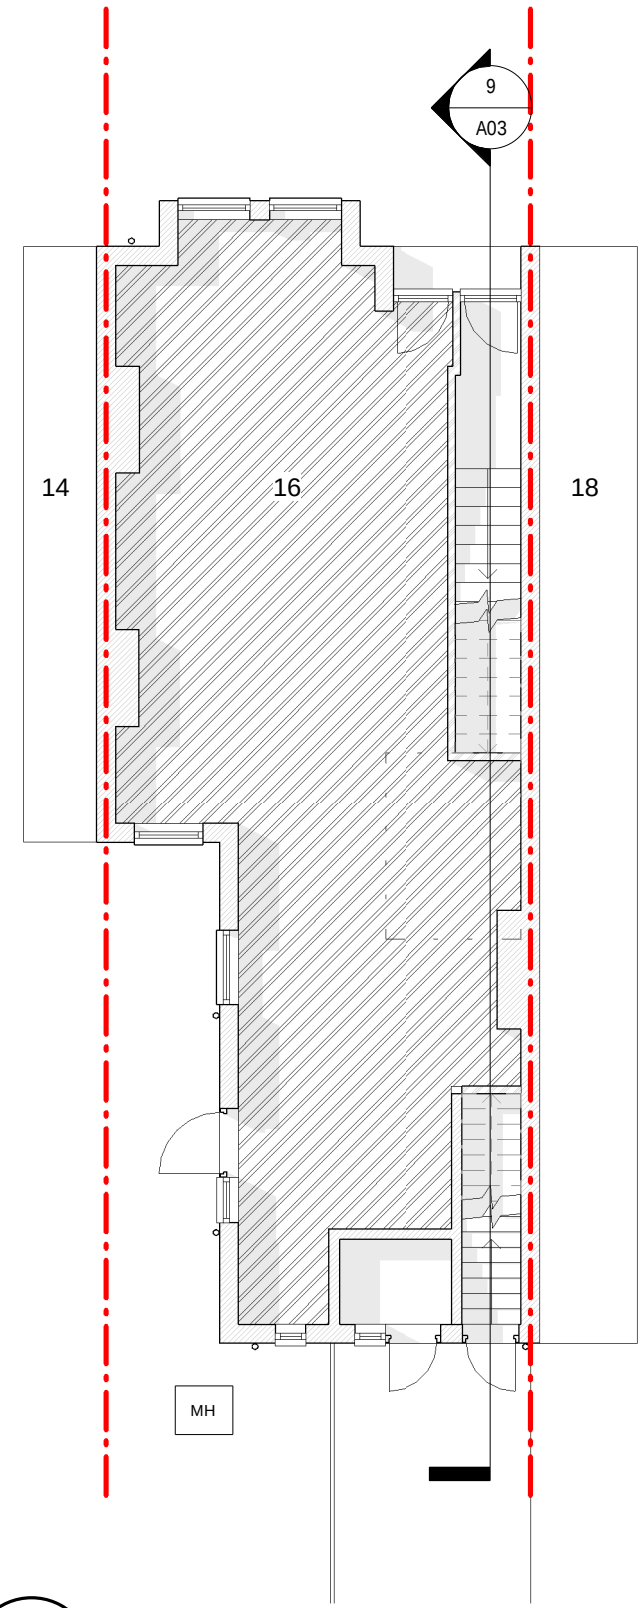


1 GROUND FLOOR PLAN
1 : 100

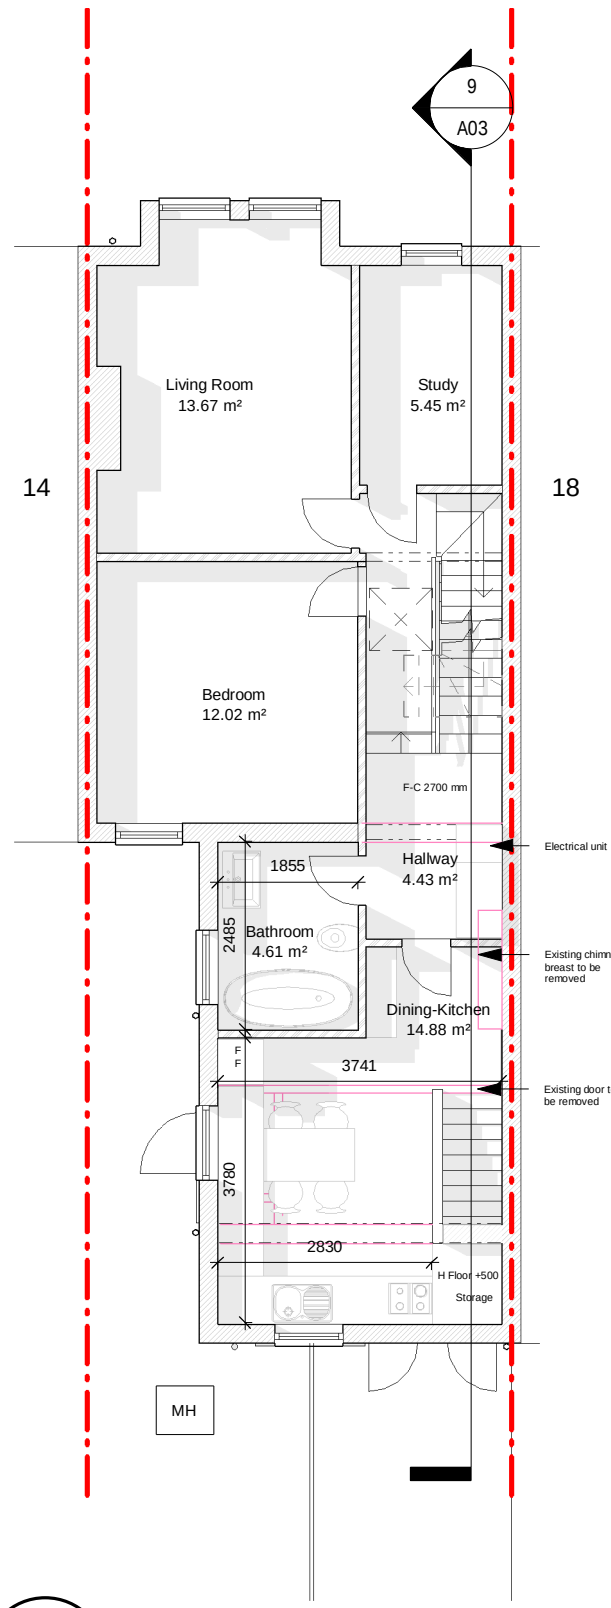


2 FIRST FLOOR PLAN
1 : 100

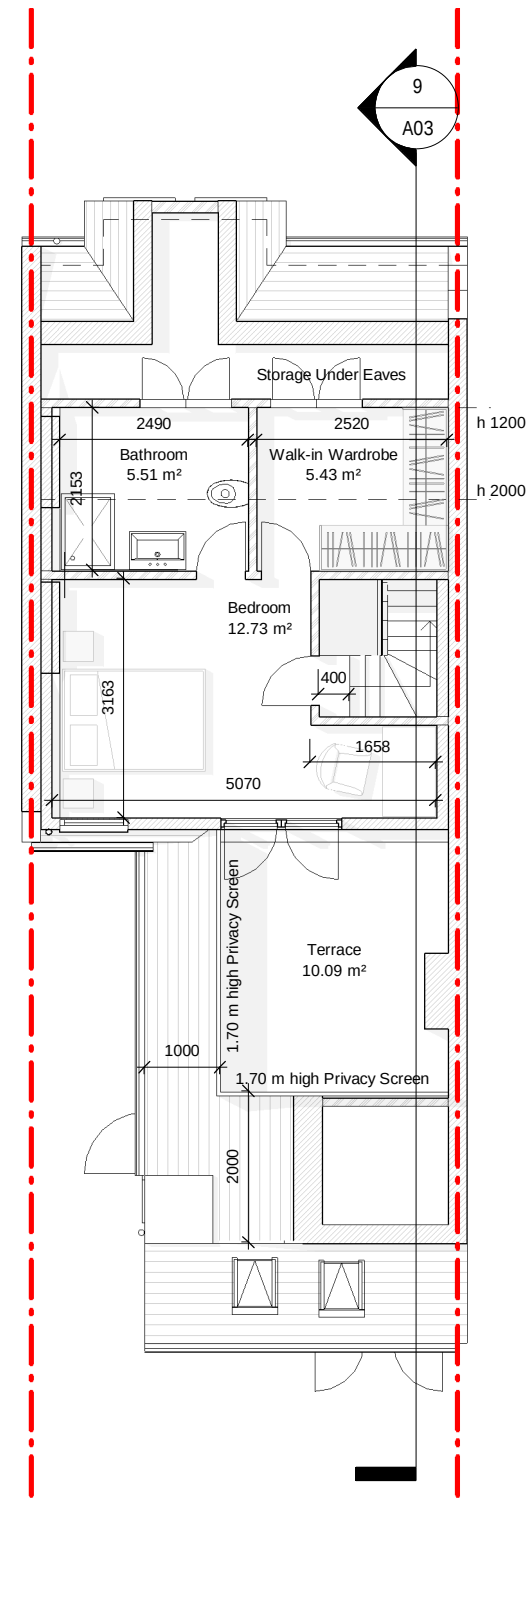

3 LOFT PLAN
1 : 100

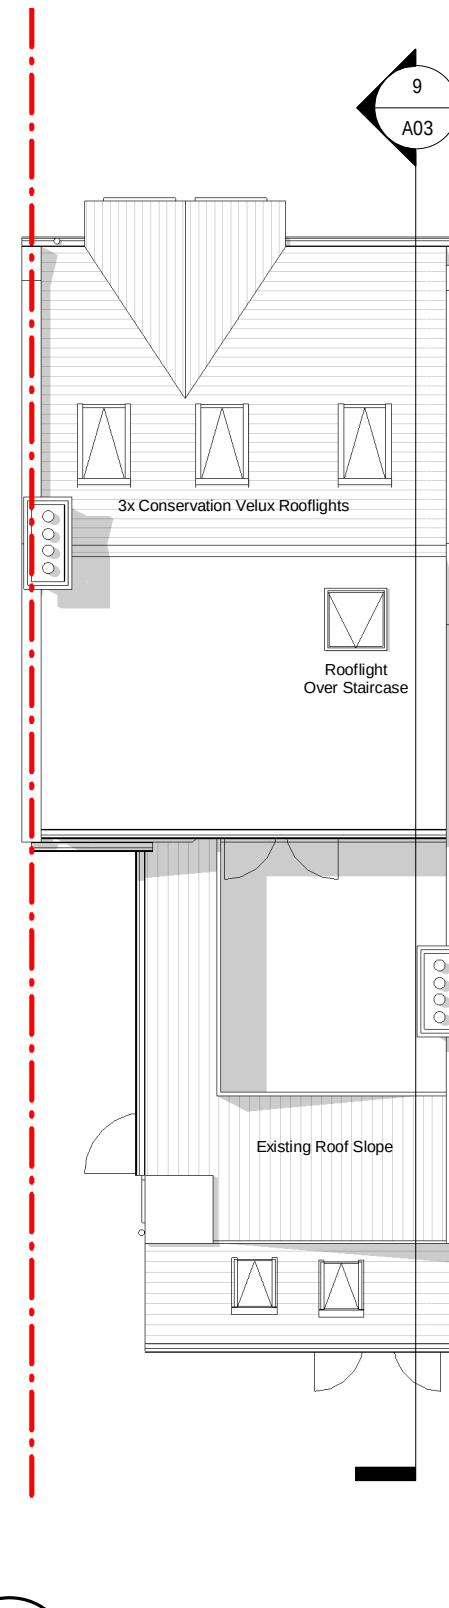

4 ROOF PLAN
1 : 100

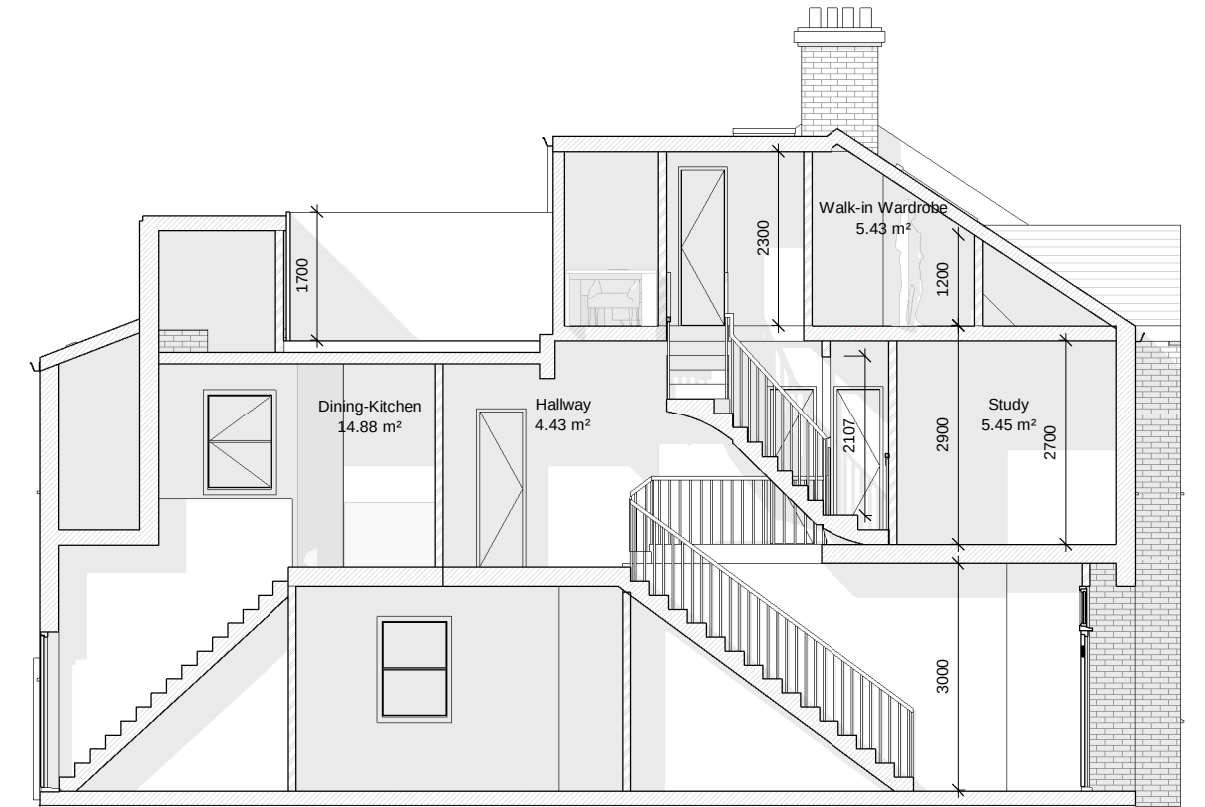

9 SECTION AA
1 : 100



8 SIDE ELEVATION 1 (From no.14)
1 : 100

PROJECT Loft conversion, first floor rear extension, internal alterations and all the related works	ADDRESS	PROJECT STATUS	DESIGNED BY:	CHECKED BY:	REVISION:	No.	Description	Date	
	16a Ferndale Road N15 6UE	PLANNING	Summit Architecture	Summit Architecture					
	CLIENT NAME	SHEET N.	DRAWN BY:						
	Mr. Mike Boucher	A03	MQ						
	DATE:	DRAWING TITLE	SCALE						
	14/01/2021 15:16:11	Proposed plans - elevations - section	As Indicated @ A2						