



Site Plan - 110 Seymour Road

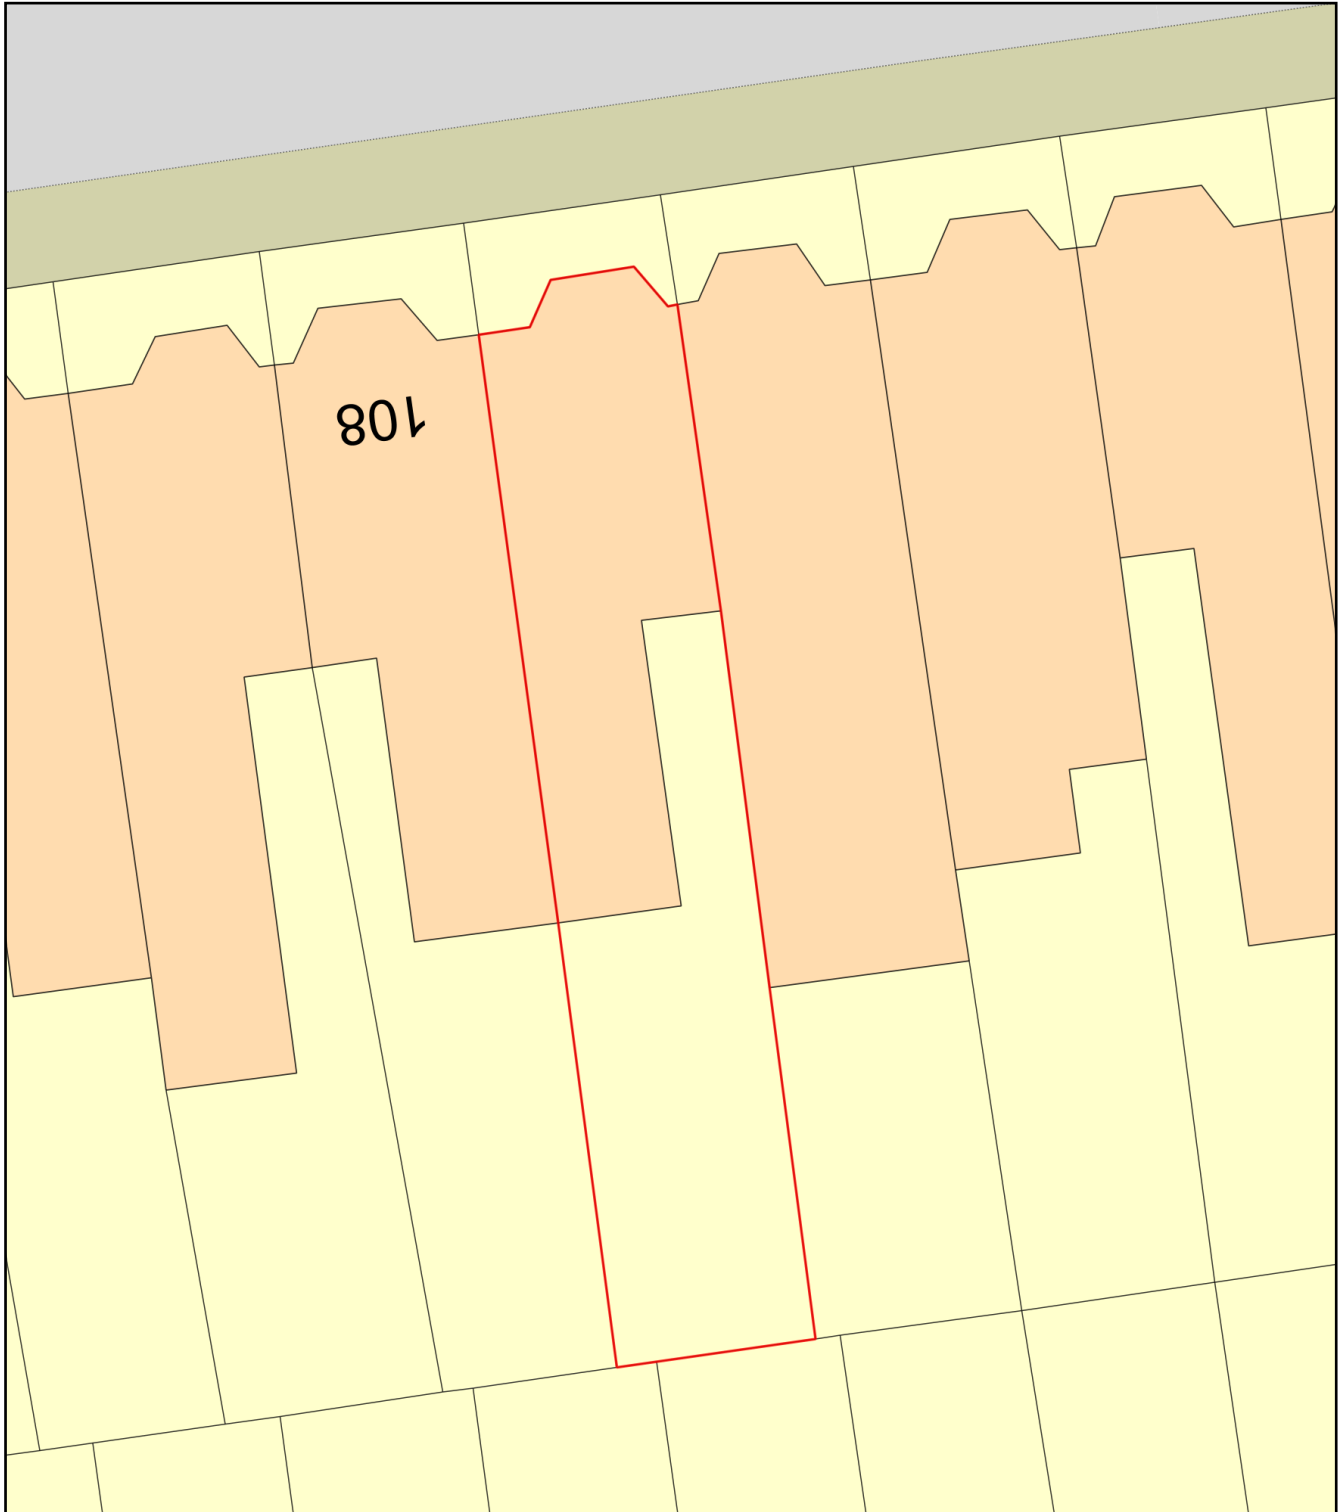

0 10
Metres

 

Plan Produced for: Lucia Corti

Date Produced: 22 Feb 2024

Plan Reference Number: TQRQM24053223025090

Scale: 1:200 @ A4