

00101 Existing Site Plan

© 2024 2PM architects
All information subject to design development and site verification.
This drawing is for planning purposes only, no guarantee is given to its accuracy or correctness and is subject to site verification.

Revision History:

Rev.	Date	Revisions
------	------	-----------

Stage:

Planning

Notes:


Project:
18 Shakespeare Gardens
London N2 9LJ


Architect:
2PM architects

Scale at A3: 1:1250
Date: 29/02/2024

Drawing Title:
Existing Site Plan

Job no: 271
Drawing: 00101
Revision:

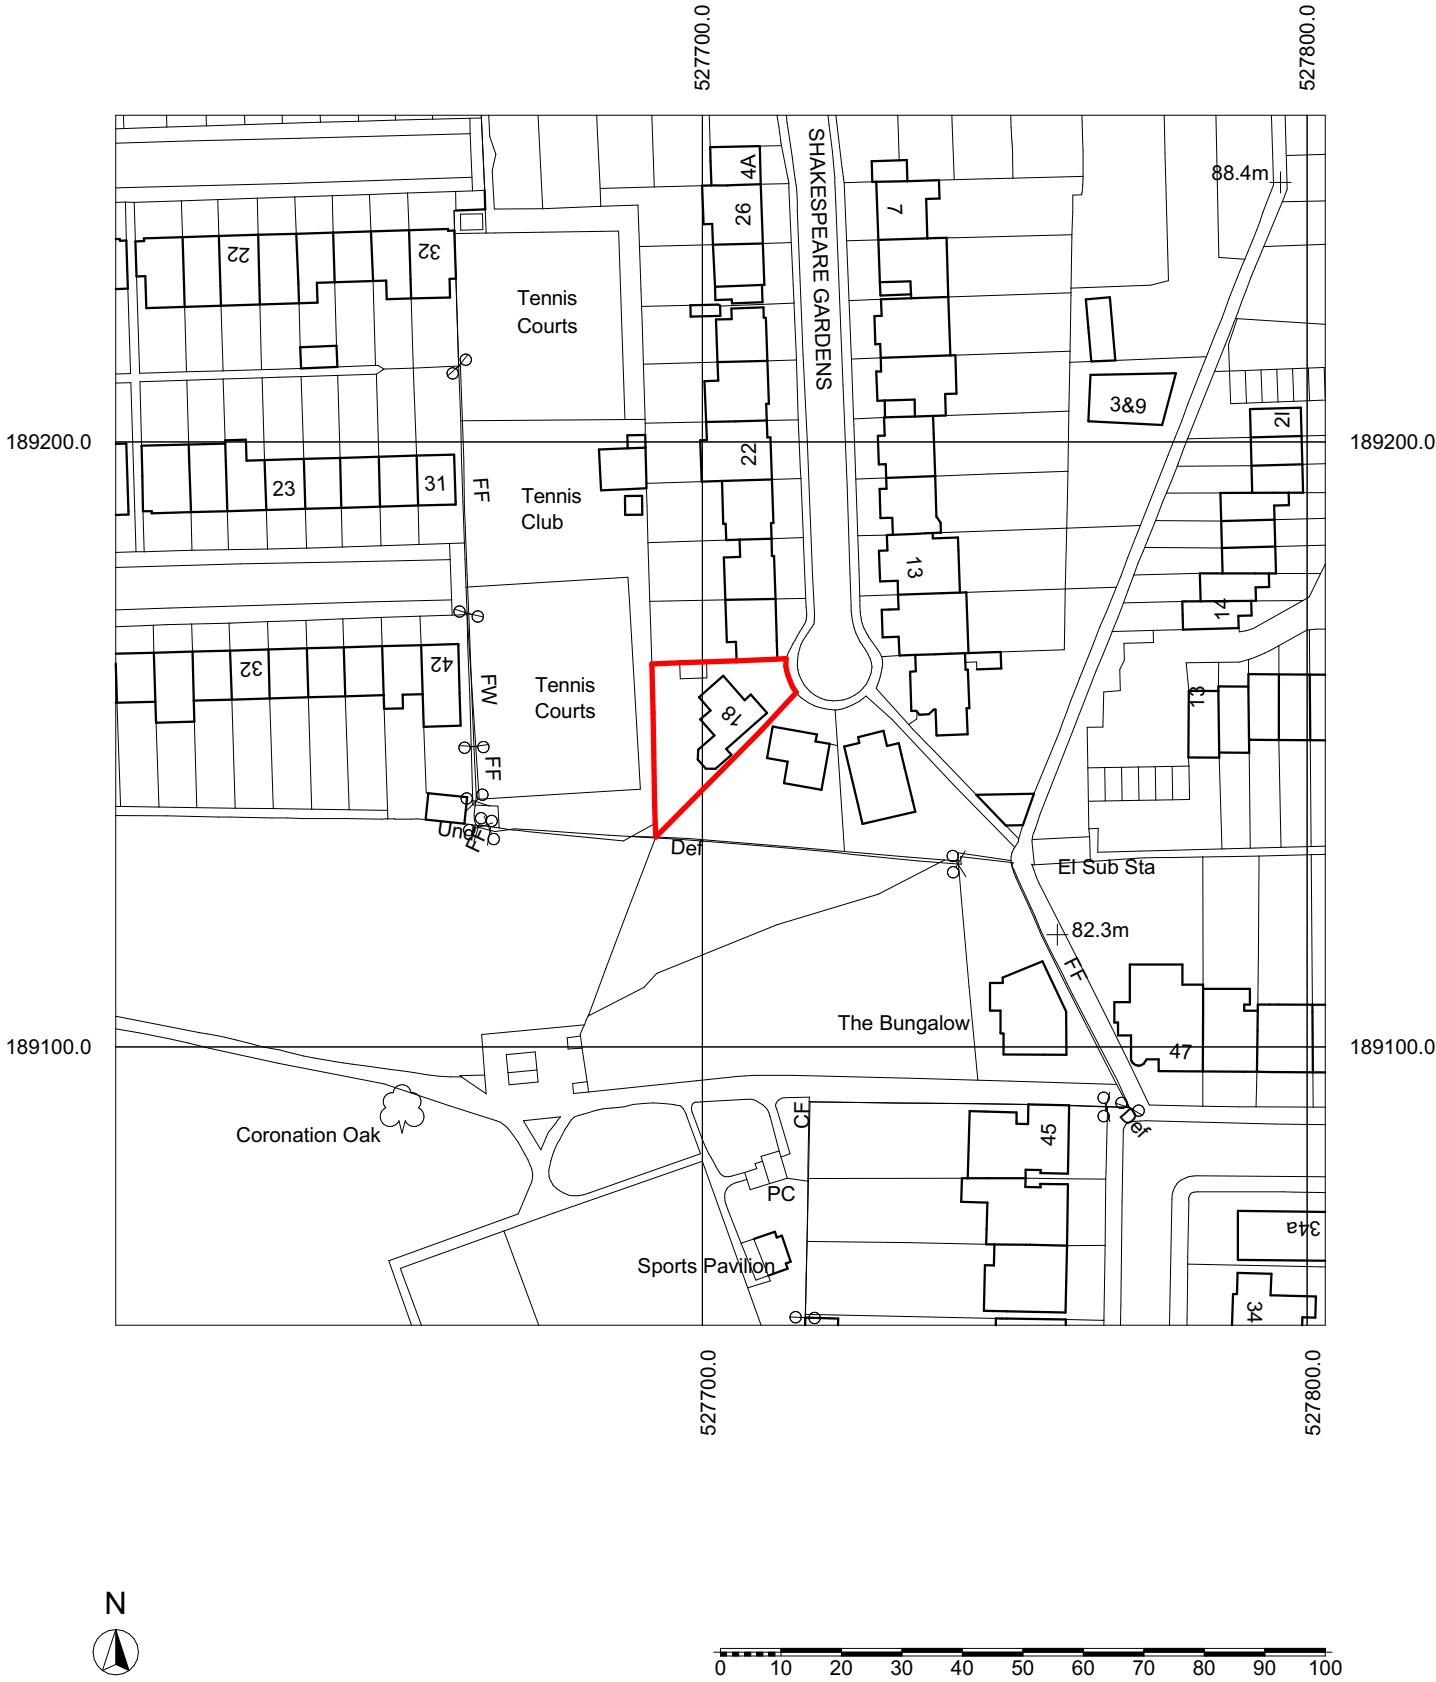

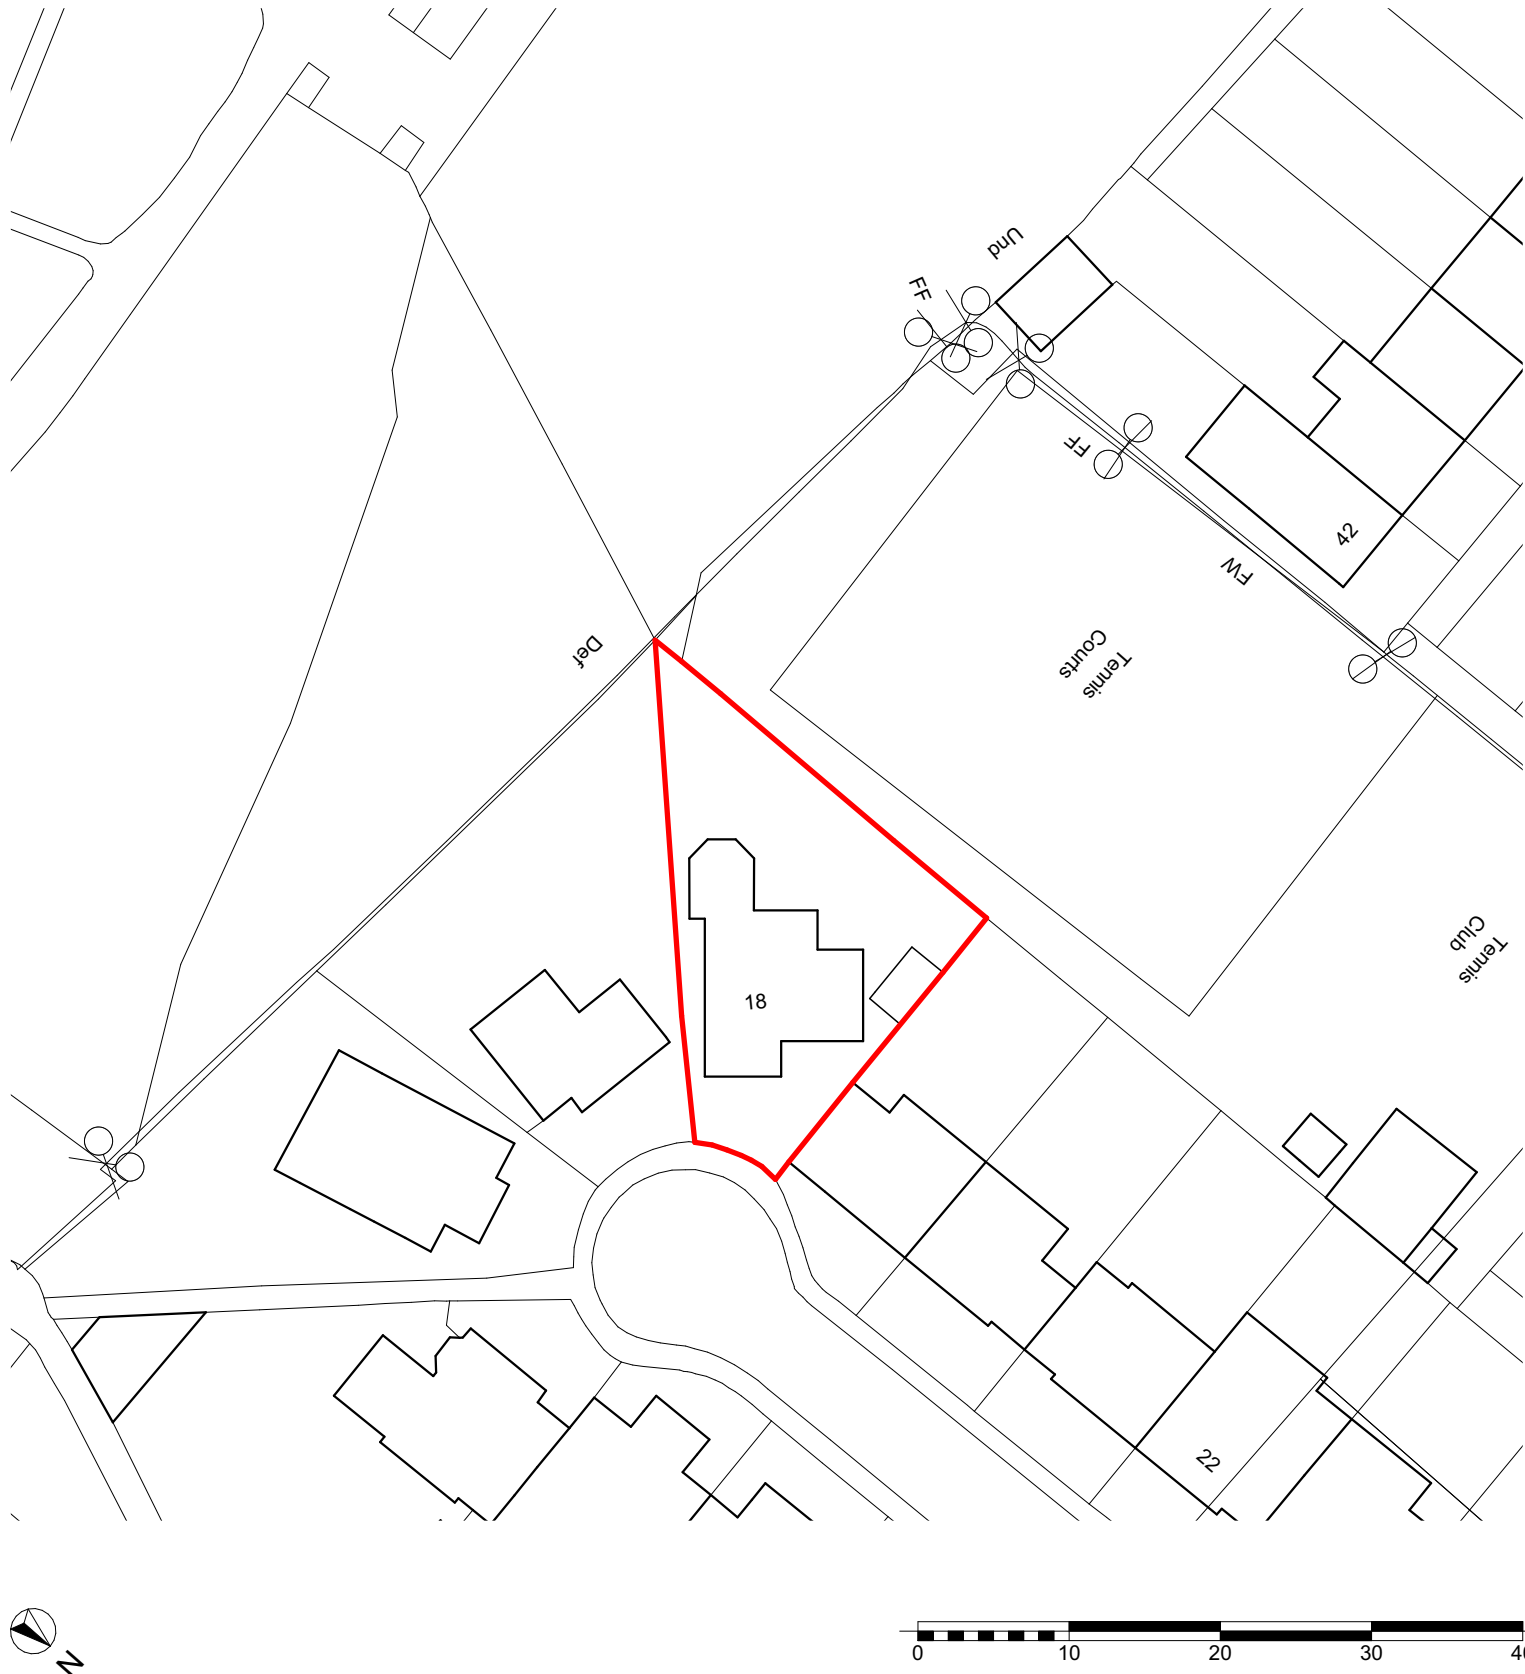

© 2024 2PM architects
All information subject to design development
and site verification.
This drawing is for planning purposes only, no
guarantee is given to its accuracy or correctness
and is subject to site verification.

Revision History:		
Rev.	Date	Revisions

Stage:
Planning
Notes:

Project:
18 Shakespeare Gardens
London N2 9LJ

Architect:
2PM architects

Scale at A3: 1:500
Date: 29/02/2024

Drawing Title:
Existing Block Plan

Job no:	Drawing:	Revision:
271	00102	

00201 Existing Loft Floor Plan

© 2024 2PM architects
All information subject to design development
and site verification.
This drawing is for planning purposes only, no
guarantee is given to its accuracy or correctness
and is subject to site verification.

Revision History:

Rev.	Date	Revisions
------	------	-----------

Stage:

Planning

Notes:


Project:
18 Shakespeare Gardens
London N2 9LJ

Architect:
2PM architects

Scale at A3: 1:100 Date: 29/02/2024

Drawing Title:
Existing Loft Floor Plan

Job no: 271 Drawing: 00201 Revision:

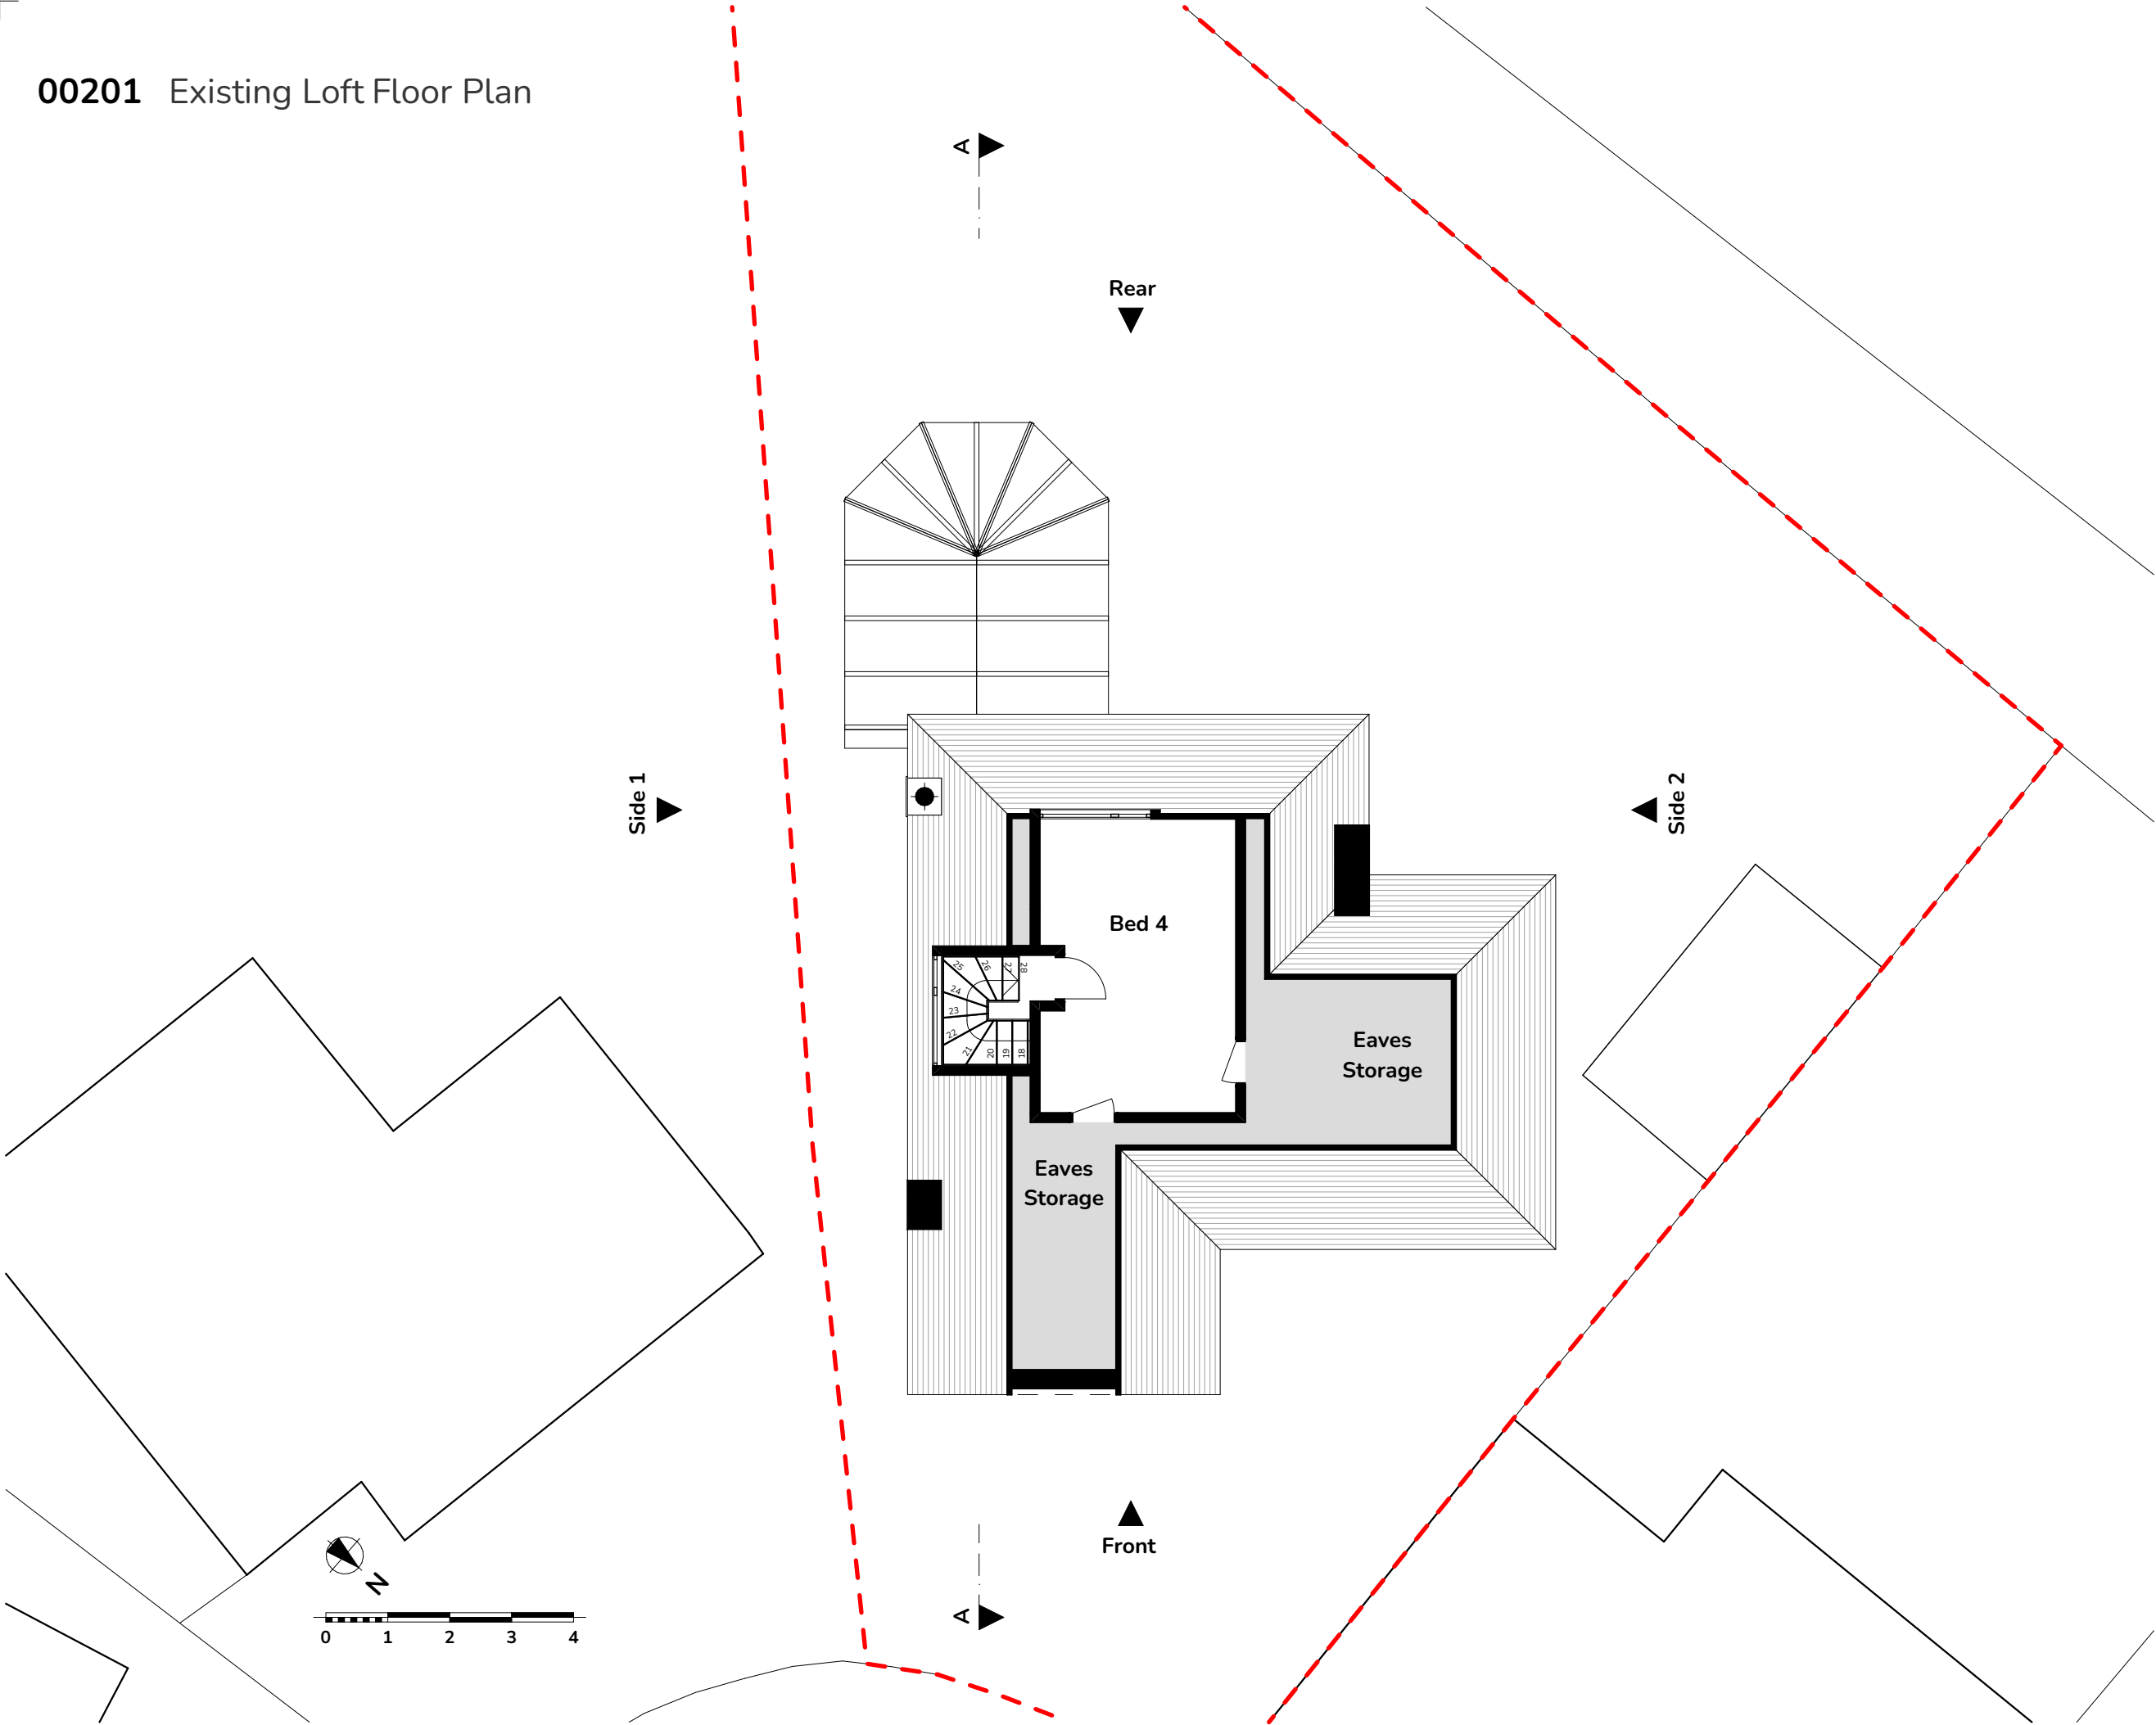

00201 Existing Roof Plan

© 2024 2PM architects
All information subject to design development and site verification.
This drawing is for planning purposes only, no guarantee is given to its accuracy or correctness and is subject to site verification.

Revision History:

Rev.	Date	Revisions
------	------	-----------

Stage:

Planning

Notes:


Project:
18 Shakespeare Gardens
London N2 9LJ

Architect:
2PM architects

Scale at A3: 1:100 Date: 29/02/2024

Drawing Title:
Existing Roof Plan

Job no: 271 Drawing: 00201 Revision:

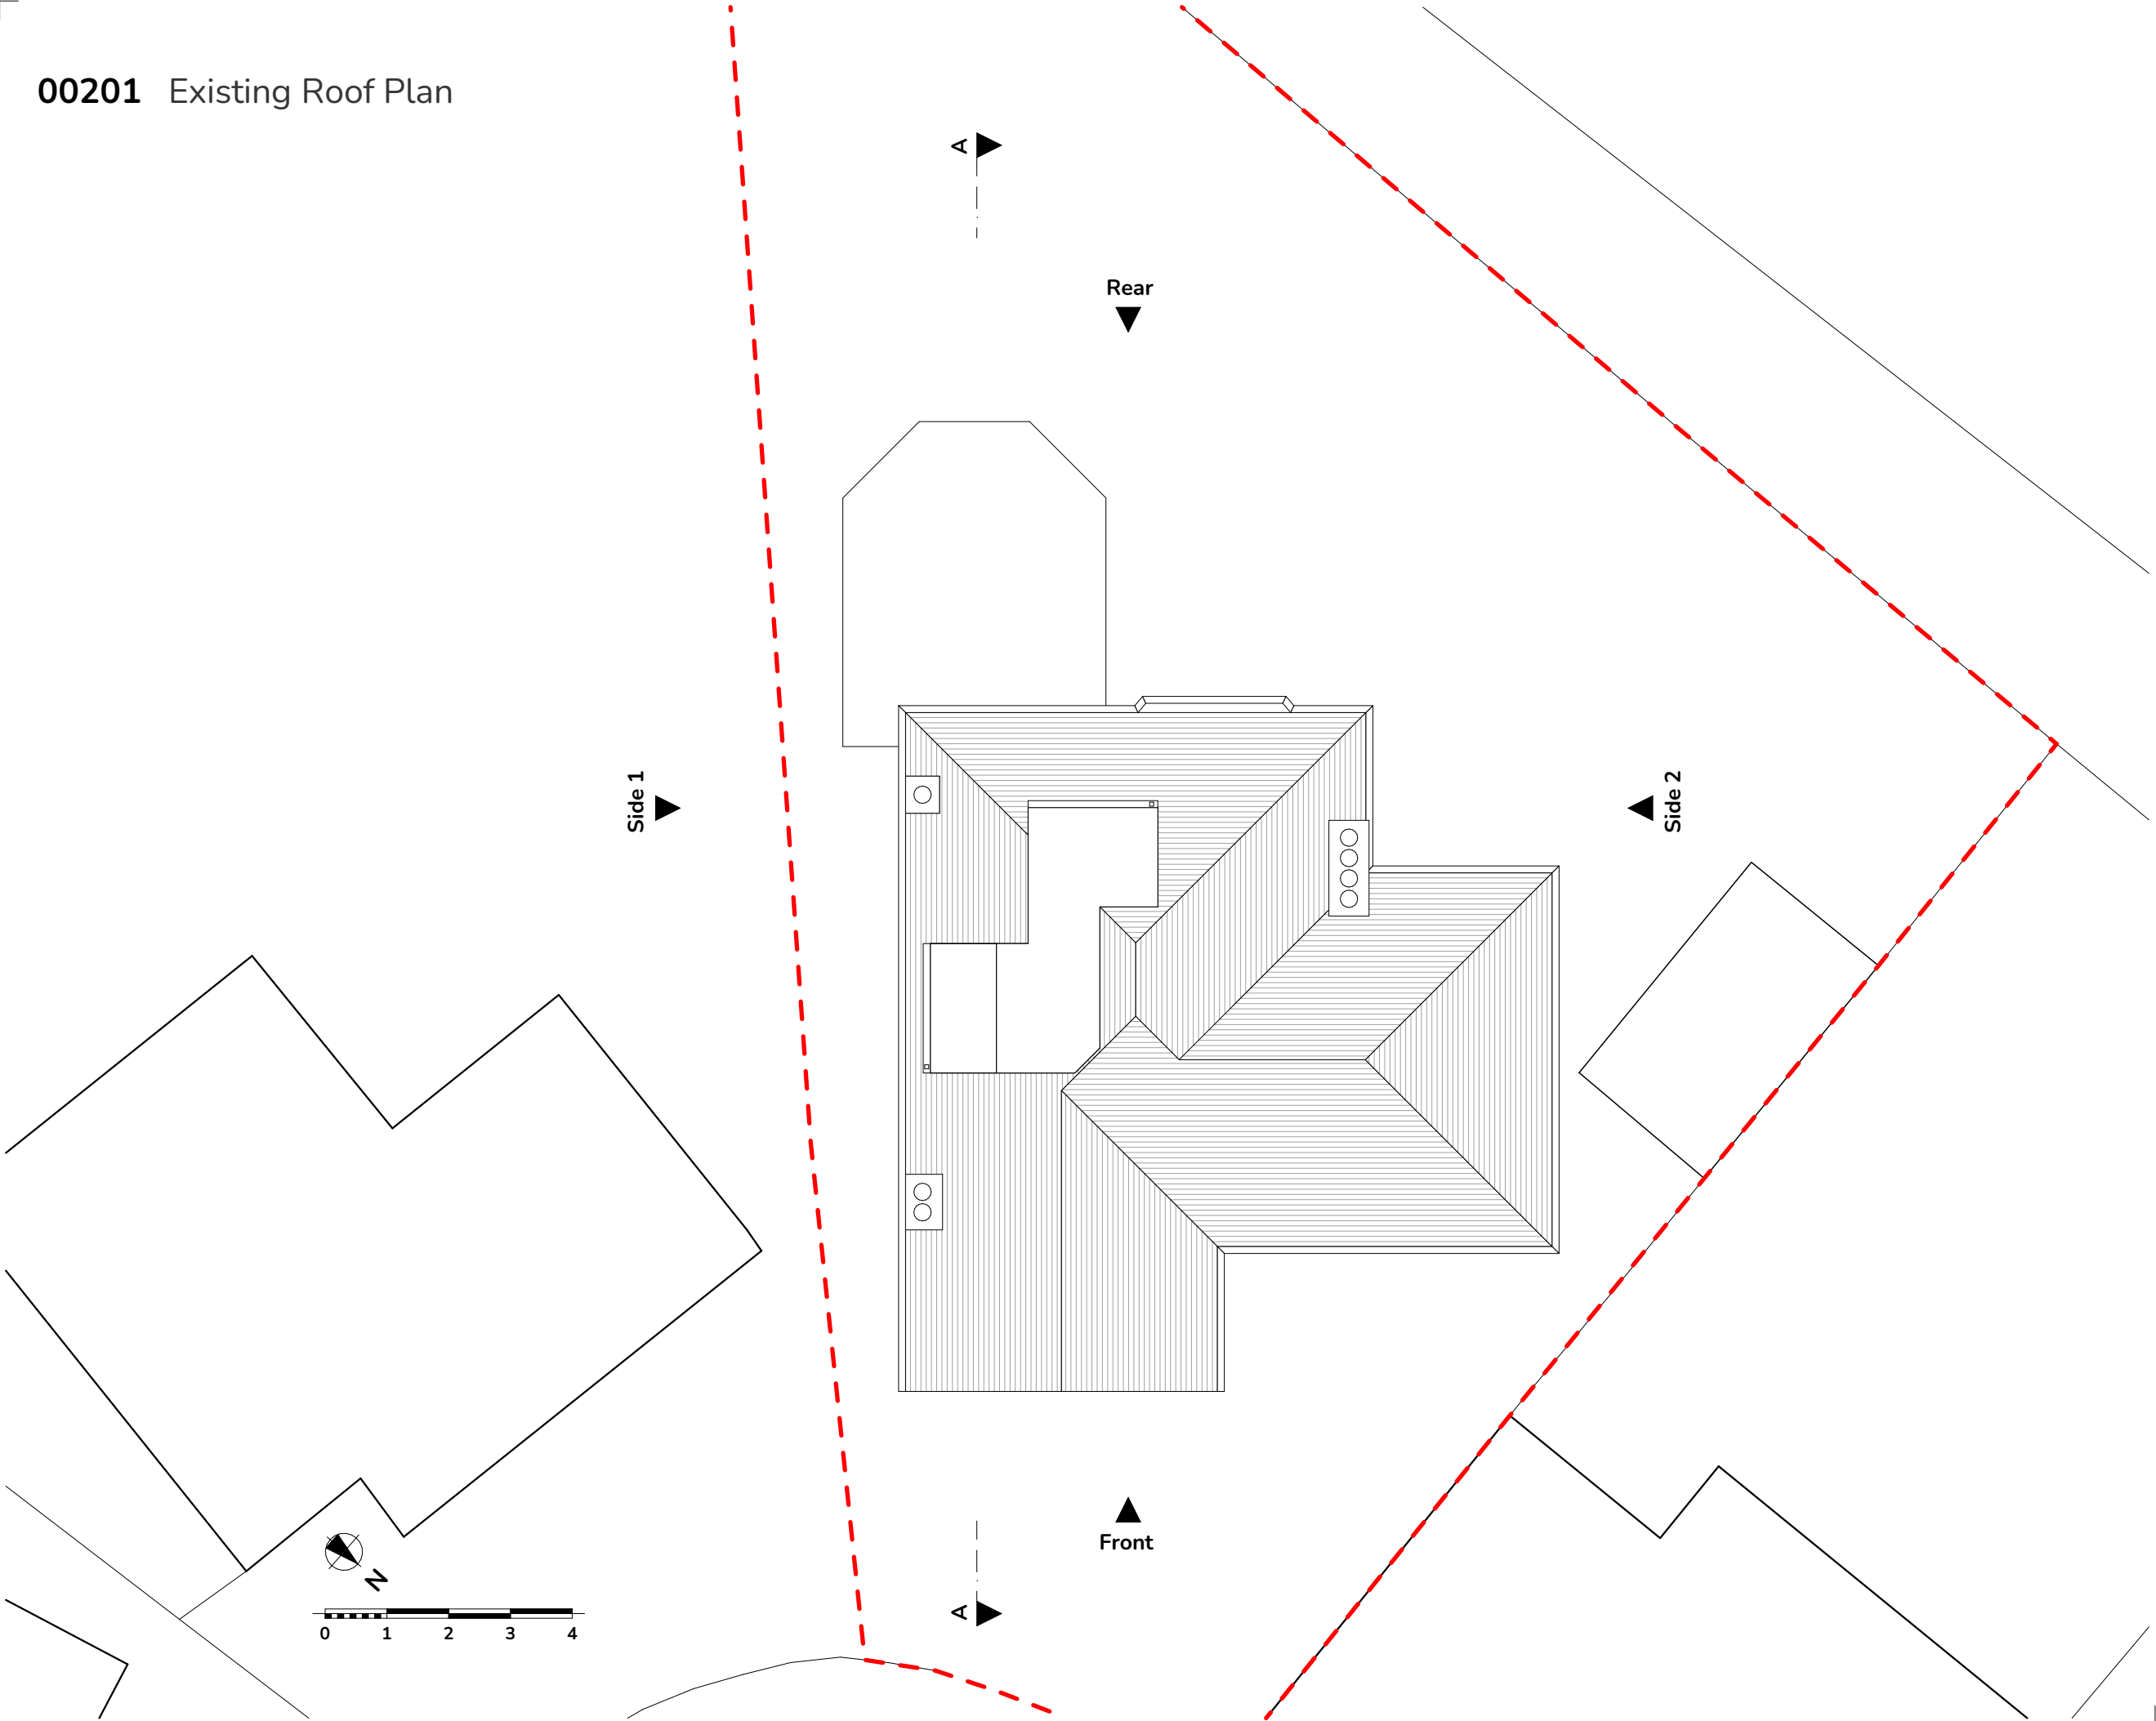

10201 Proposed Loft Floor Plan

© 2024 2PM architects
All information subject to design development and site verification.
This drawing is for planning purposes only, no guarantee is given to its accuracy or correctness and is subject to site verification.

Revision History:

Rev.	Date	Revisions
------	------	-----------

Stage:
Planning

Notes:


Project:
18 Shakespeare Gardens
London N2 9LJ

Architect:
2PM architects

Scale at A3: 1:100
Date: 29/02/2024

Drawing Title:
Proposed Loft Floor Plan

Job no: 271
Drawing: 10201
Revision:

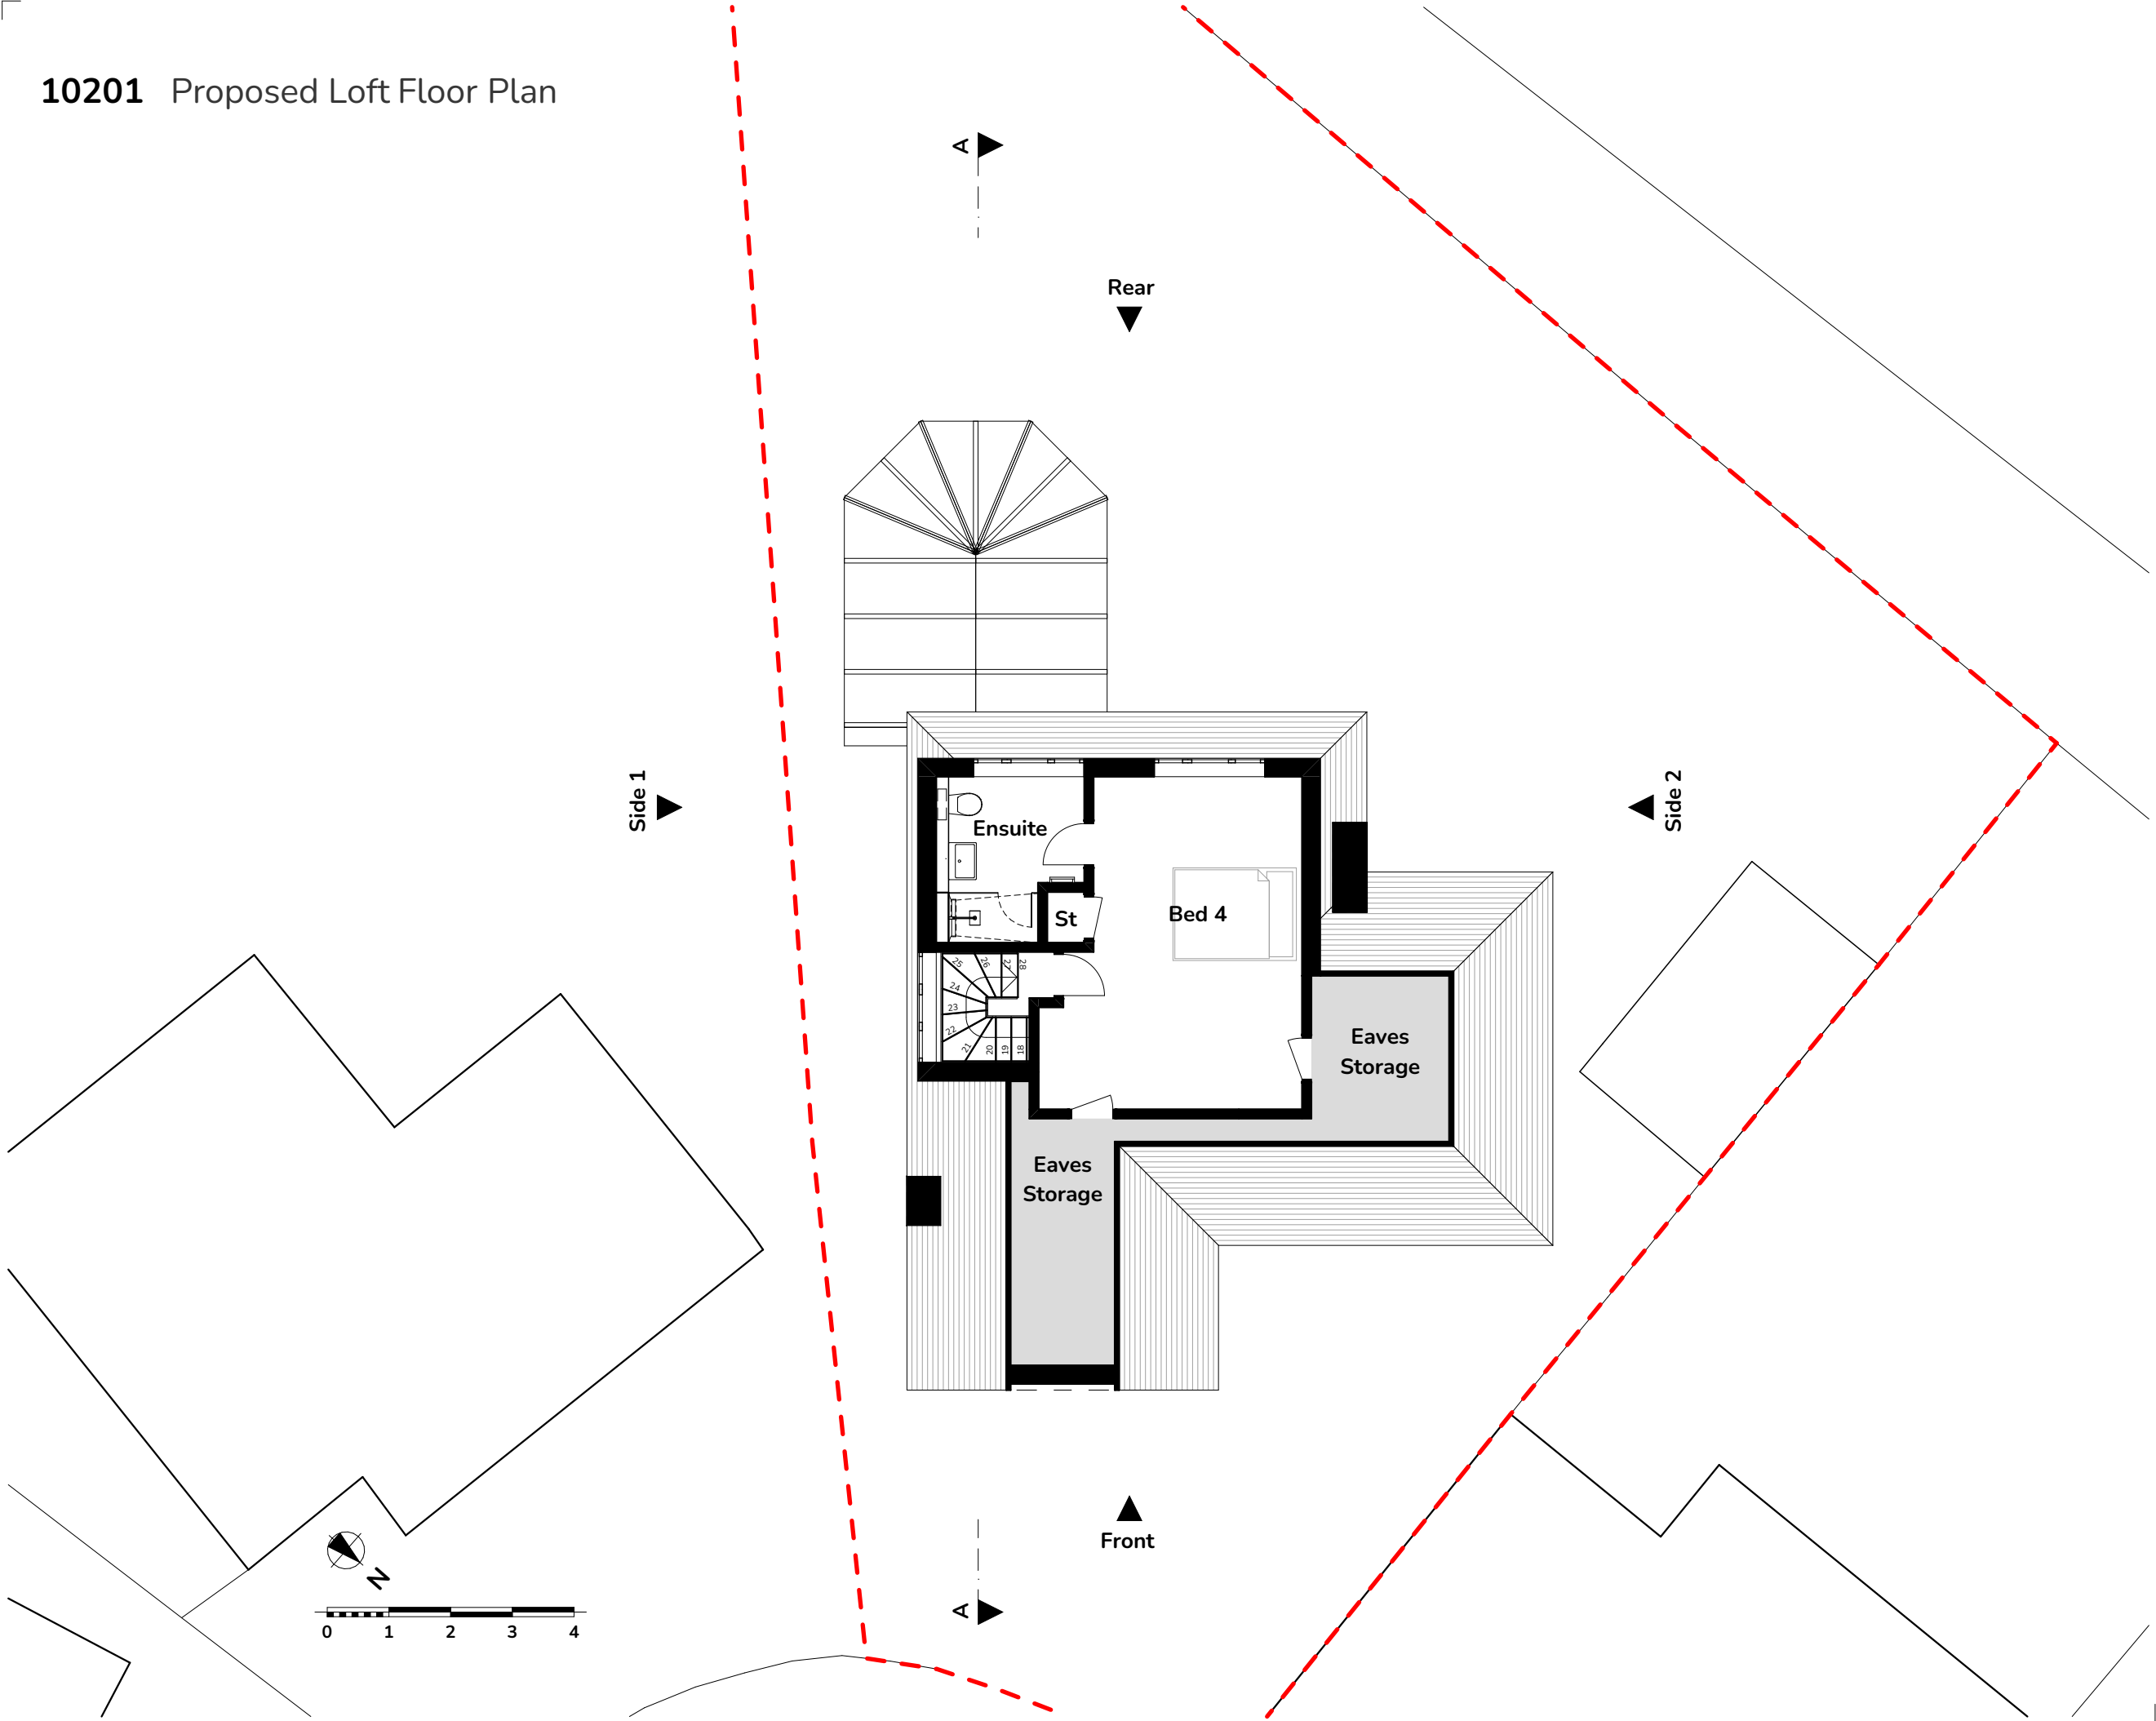

10201 Proposed Roof Plan

© 2024 2PM architects
All information subject to design development
and site verification.
This drawing is for planning purposes only, no
guarantee is given to its accuracy or correctness
and is subject to site verification.

Revision History:

Rev.	Date	Revisions
------	------	-----------

Stage:

Planning

Notes:


Project:
18 Shakespeare Gardens
London N2 9LJ

Architect:
2PM architects

Scale at A3: 1:100 Date: 29/02/2024

Drawing Title:
Proposed Roof Plan

Job no: 271 Drawing: 10201 Revision:

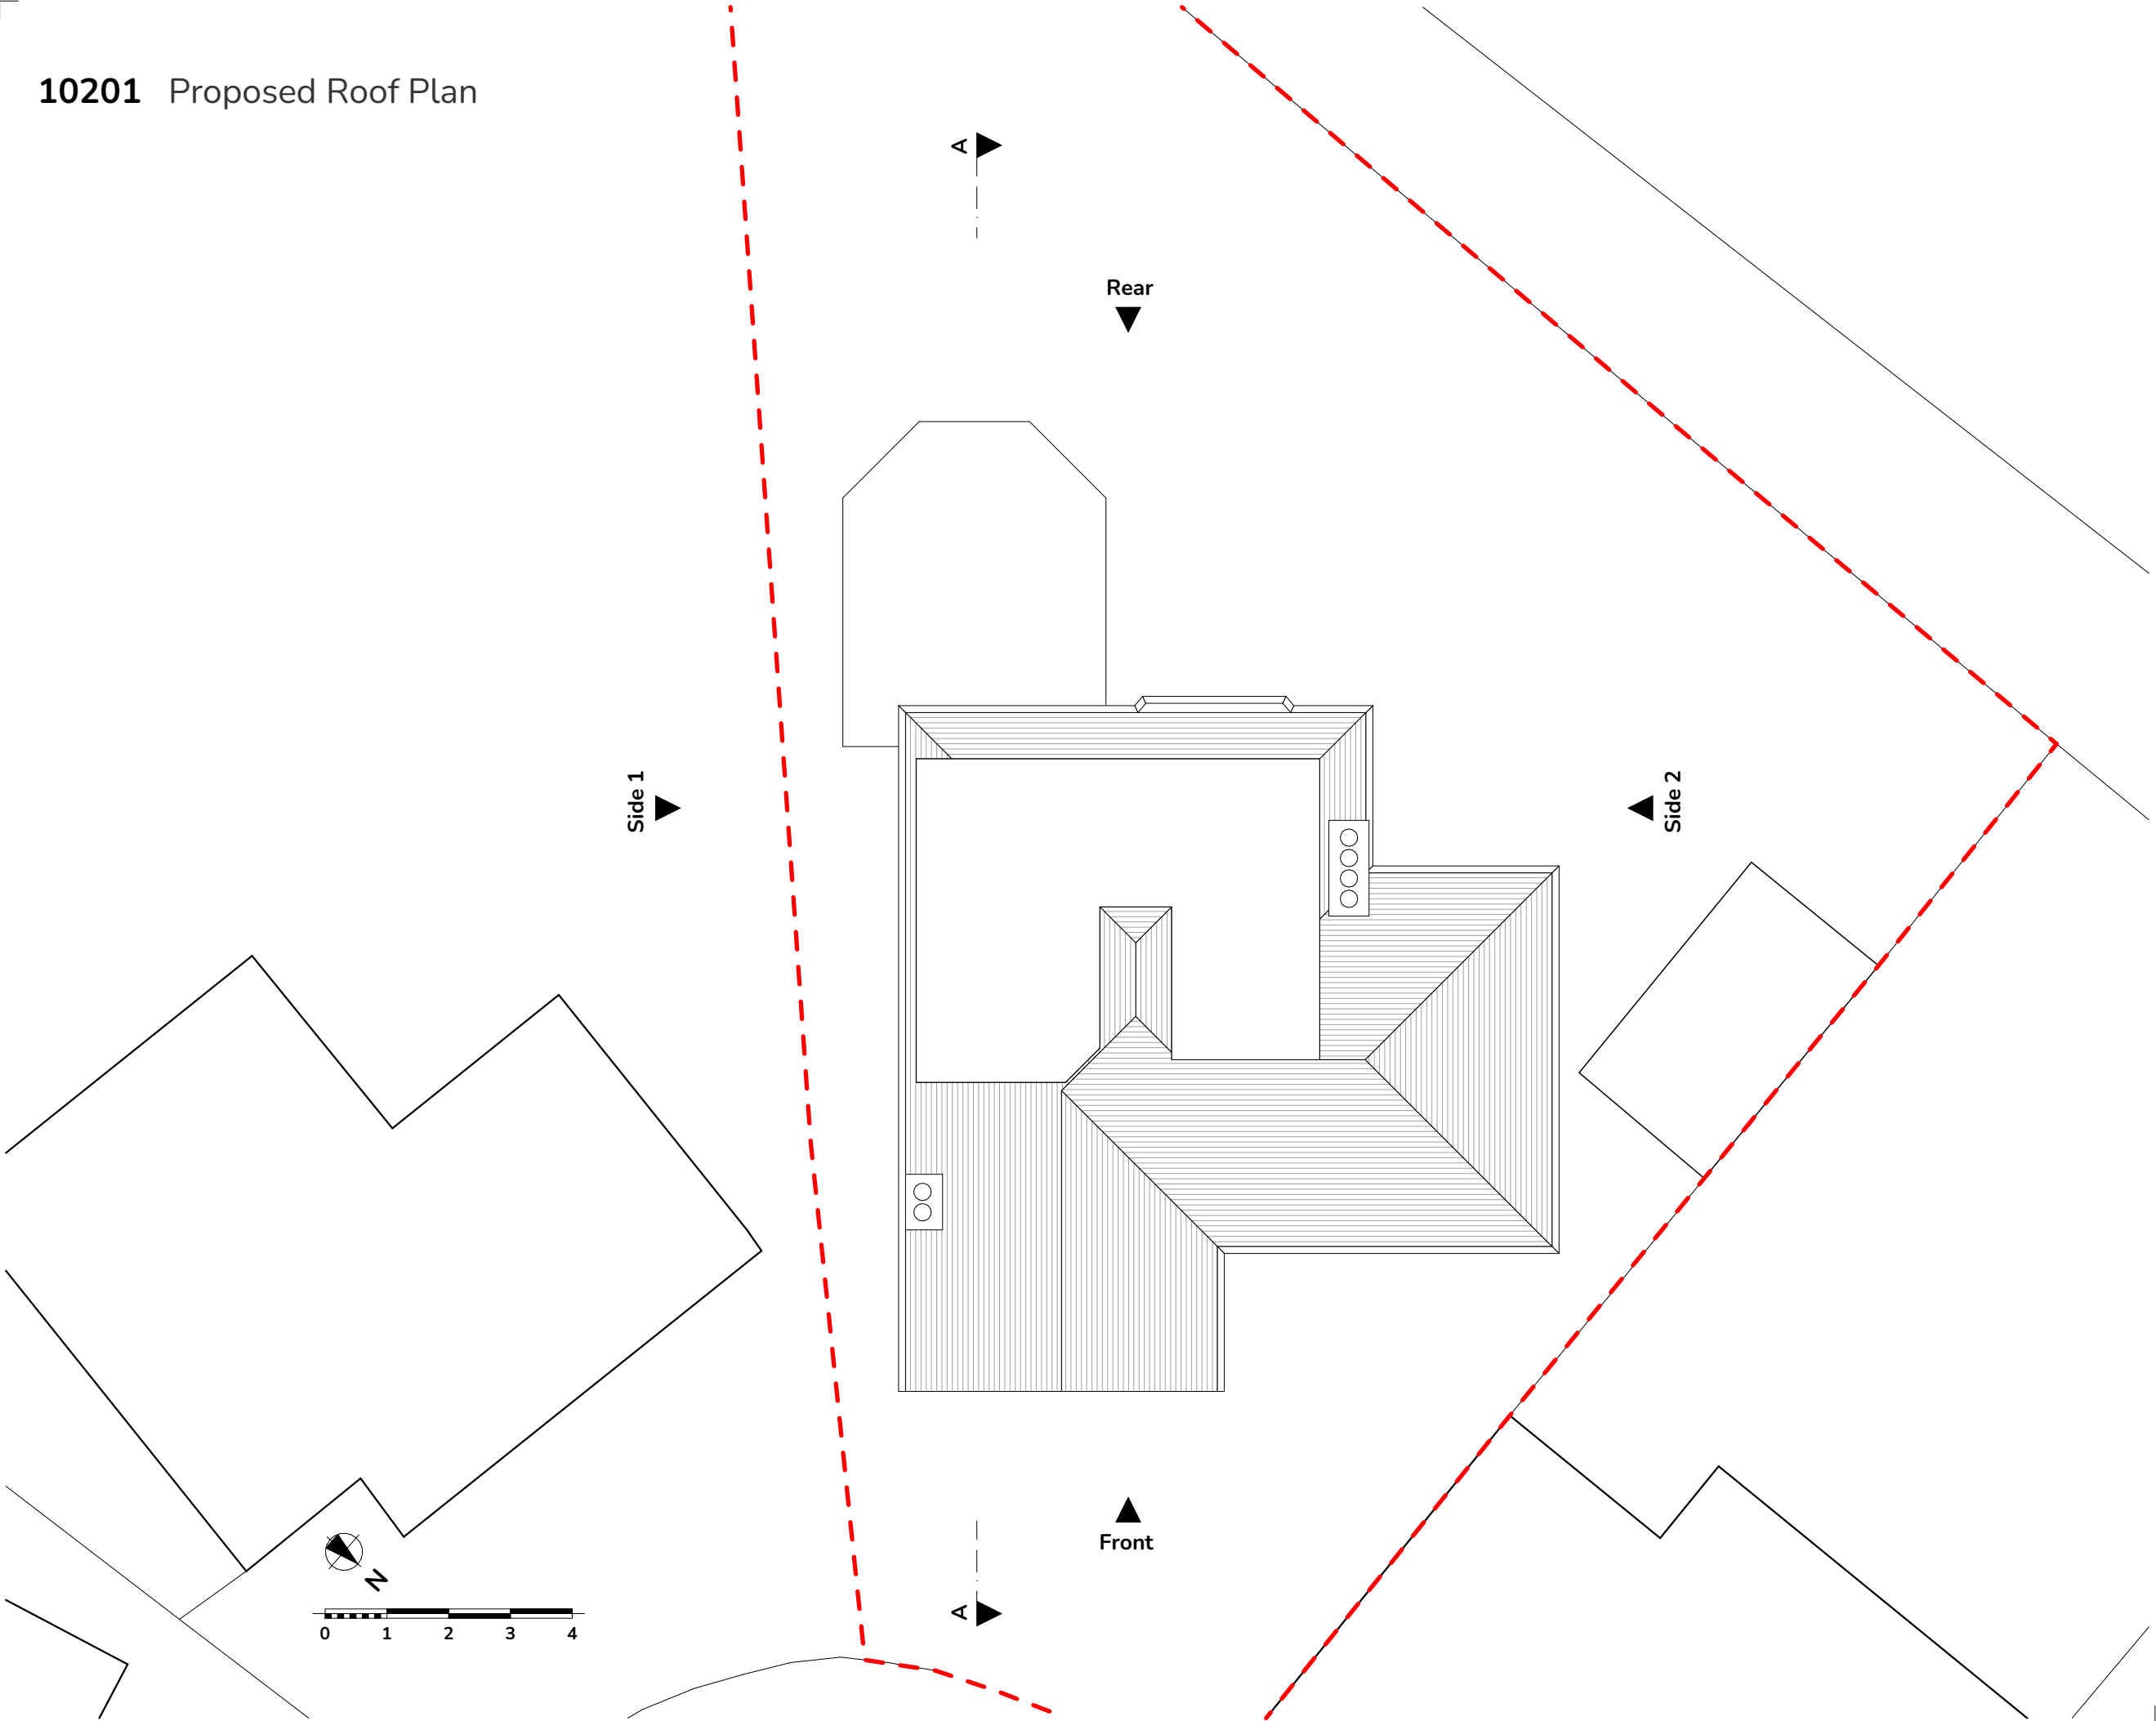



00301 Existing Section AA

© 2024 2PM architects
All information subject to design development
and site verification.
This drawing is for planning purposes only, no
guarantee is given to its accuracy or correctness
and is subject to site verification.


Revision History:

Rev.	Date	Revisions
------	------	-----------

Stage:

Planning

Notes:

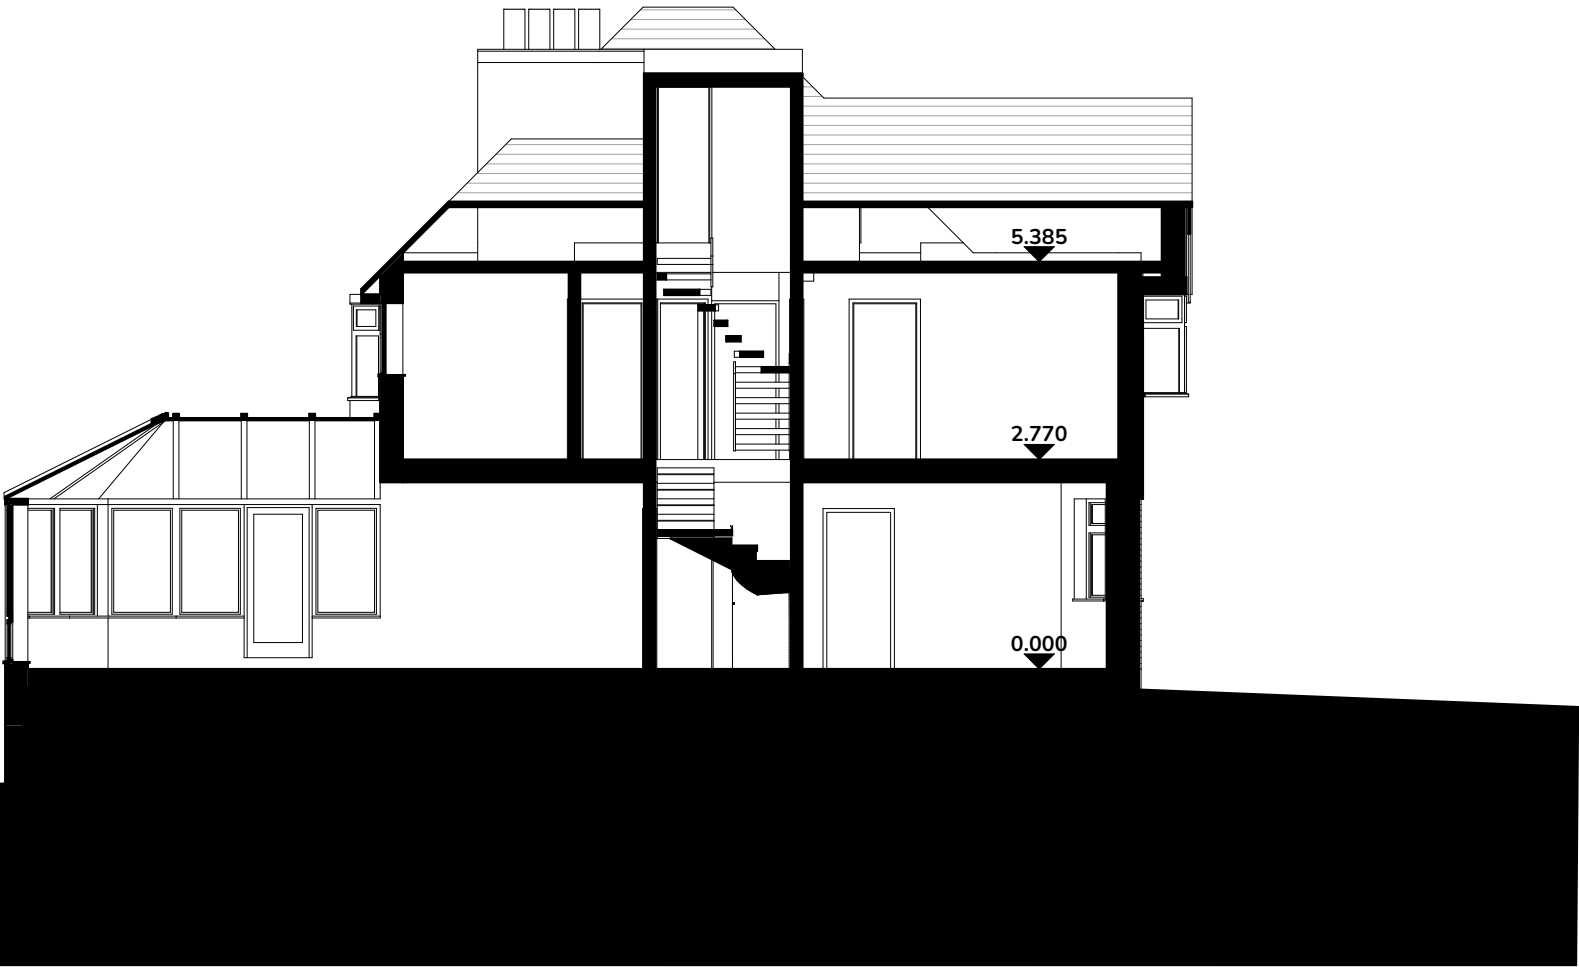

Section AA

1:100

Project:
18 Shakespeare Gardens
London N2 9LJ

Architect:
2PM architects

Scale at A3: 1:100 Date: 29/02/2024

Drawing Title:
Existing Section AA

Job no: 271 Drawing: 00301 Revision:



10301 Proposed Section AA

© 2024 2PM architects
All information subject to design development and site verification.
This drawing is for planning purposes only, no guarantee is given to its accuracy or correctness and is subject to site verification.

Revision History:

Rev.	Date	Revisions
------	------	-----------

Height of new dormer set below existing ridge height of house

New window with white frames to match existing

New dormer in tiles to match main roof finishes



Stage:

Planning

Notes:

Project:
18 Shakespeare Gardens
London N2 9LJ

Architect:
2PM architects

Scale at A3:	Date:
1:100	29/02/2024

Drawing Title:
Proposed Section AA

Job no:	Drawing:	Revision:
271	10301	

Section AA 1:100

00401 Existing Front and Side 1 Elevation

© 2024 2PM architects
All information subject to design development and site verification.
This drawing is for planning purposes only, no guarantee is given to its accuracy or correctness and is subject to site verification.

Revision History:

Rev.	Date	Revisions
------	------	-----------



Existing Front Elevation 1:100



Existing Side 1 Elevation 1:100



Stage:
Planning

Notes:

Project:
18 Shakespeare Gardens
London N2 9LJ

Architect:
2PM architects

Scale at A3: 1:100 Date: 29/02/2024

Drawing Title:
Existing Front and Side 1 Elevation

Job no: 271 Drawing: 00401 Revision:

00402 Existing Rear and Side 2 Elevation

© 2024 2PM architects
All information subject to design development and site verification.
This drawing is for planning purposes only, no guarantee is given to its accuracy or correctness and is subject to site verification.

Revision History:

Rev.	Date	Revisions
------	------	-----------

Stage:

Planning

Notes:

Project:
18 Shakespeare Gardens
London N2 9LJ

Architect:
2PM architects

Scale at A3: 1:100 Date: 29/02/2024

Drawing Title:
Existing Rear and Side 2 Elevation

Job no: 271 Drawing: 00402 Revision:



Existing Rear Elevation 1:100



Existing Side 2 Elevation 1:100

10401 Proposed Front and Side 1 Elevation

New dormer (seen in distance) in tiles to match main roof finishes

Height of new dormer (seen in distance) set below existing ridge height of house



Proposed Front Elevation

1:100

Height of new dormer set below existing ridge height of house

New window with white frames to match existing

New dormer in tiles to match main roof finishes



Proposed Side 1 Elevation

1:100

© 2024 2PM architects
All information subject to design development and site verification.
This drawing is for planning purposes only, no guarantee is given to its accuracy or correctness and is subject to site verification.

Revision History:

Rev.	Date	Revisions
------	------	-----------

Stage:

Planning

Notes:

Project:
18 Shakespeare Gardens
London N2 9LJ



Architect:
2PM architects

Scale at A3:	Date:
1:100	29/02/2024


Drawing Title:
Proposed Front and Side 1
Elevation

Job no:	Drawing:	Revision:
271	10401	

10402 Proposed Rear and Side 2 Elevation

 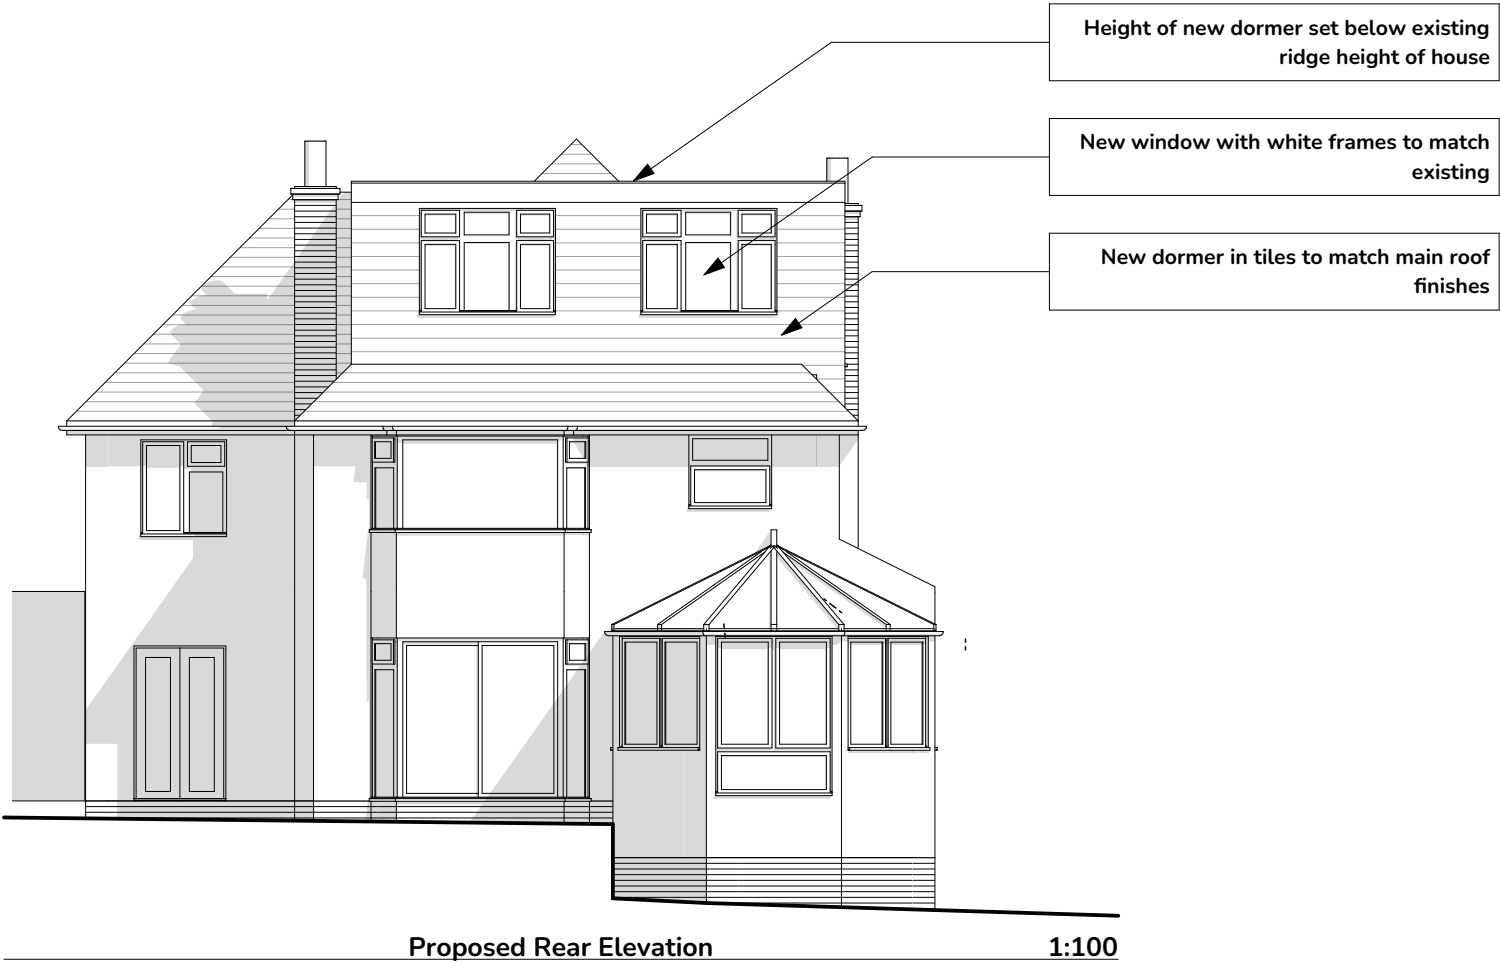

Height of new dormer set below existing ridge height of house

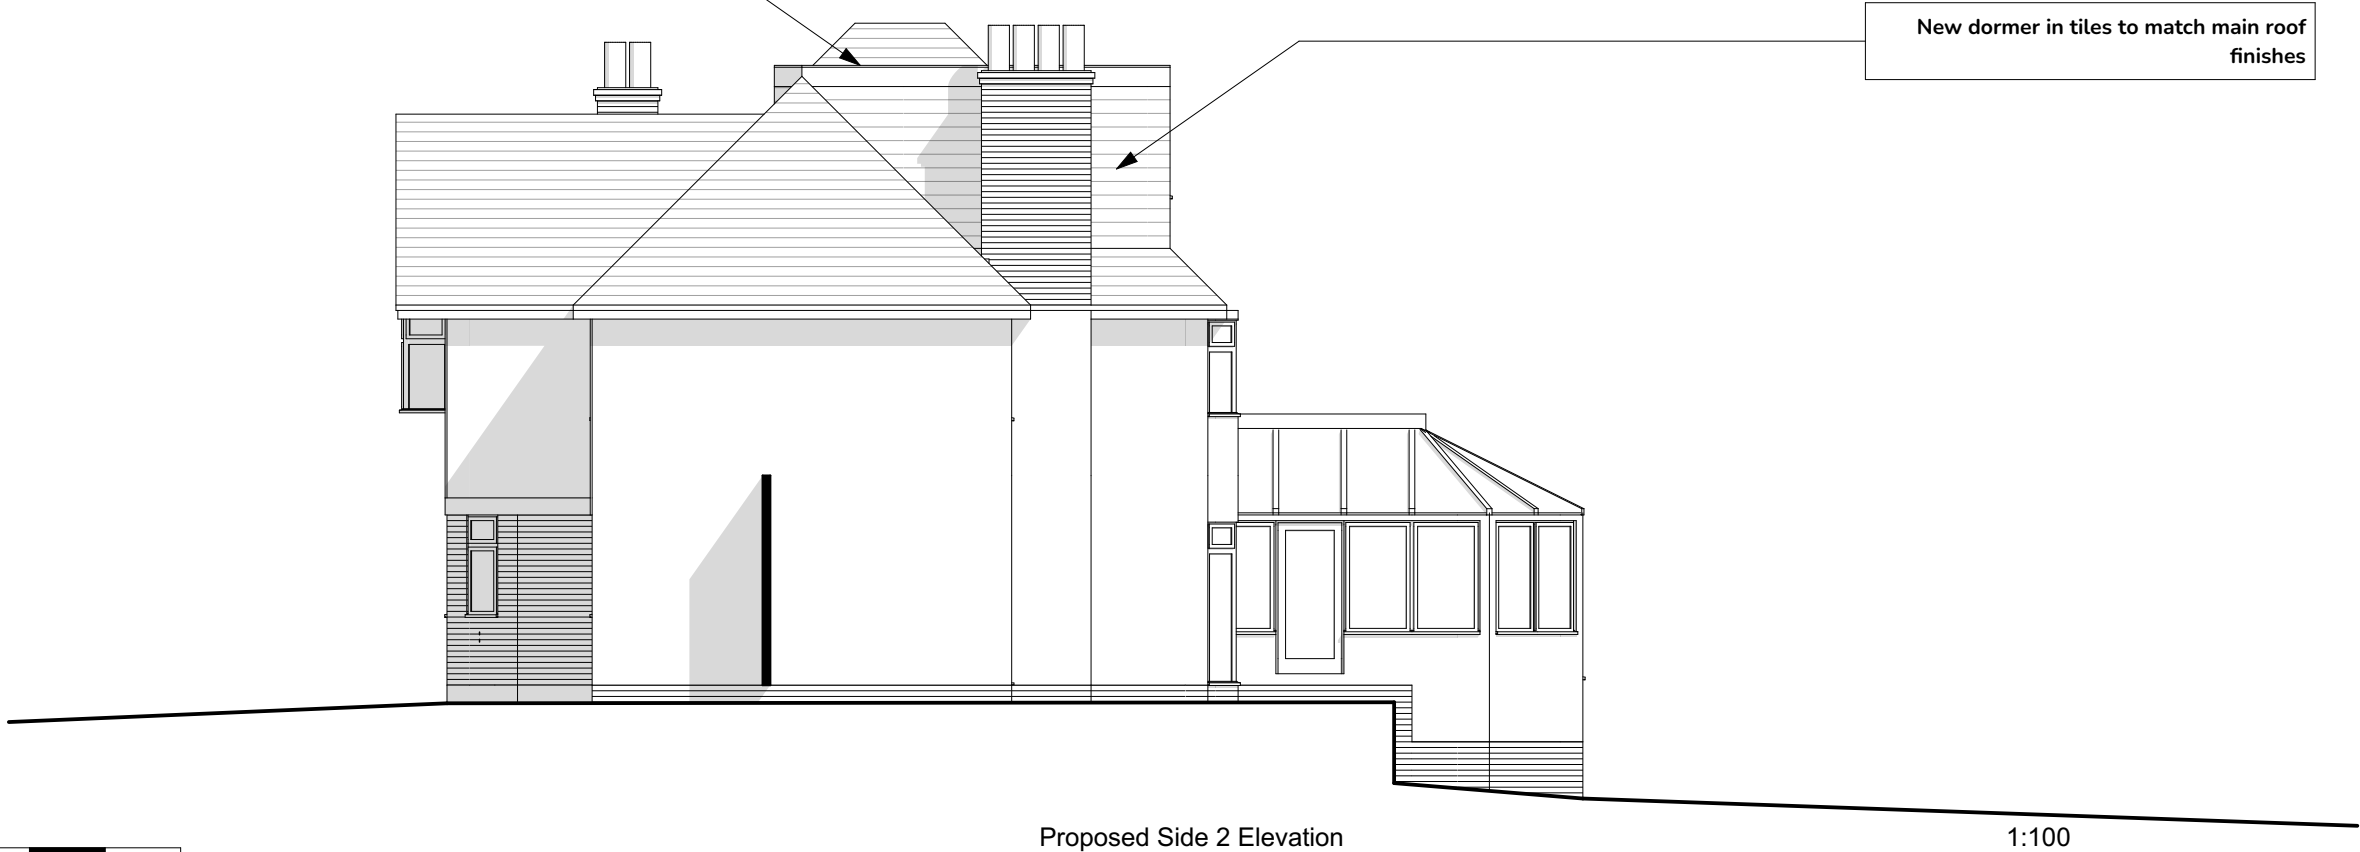

© 2024 2PM architects
All information subject to design development and site verification.
This drawing is for planning purposes only, no guarantee is given to its accuracy or correctness and is subject to site verification.

Revision History:

Rev.	Date	Revisions
------	------	-----------

Stage:

Planning

Notes:

Project:
18 Shakespeare Gardens
London N2 9LJ

Architect:
2PM architects

Scale at A3:	Date:
1:100	29/02/2024

Drawing Title:
Proposed Rear and Side 2 Elevation

Job no:	Drawing:	Revision:
271	10402	