


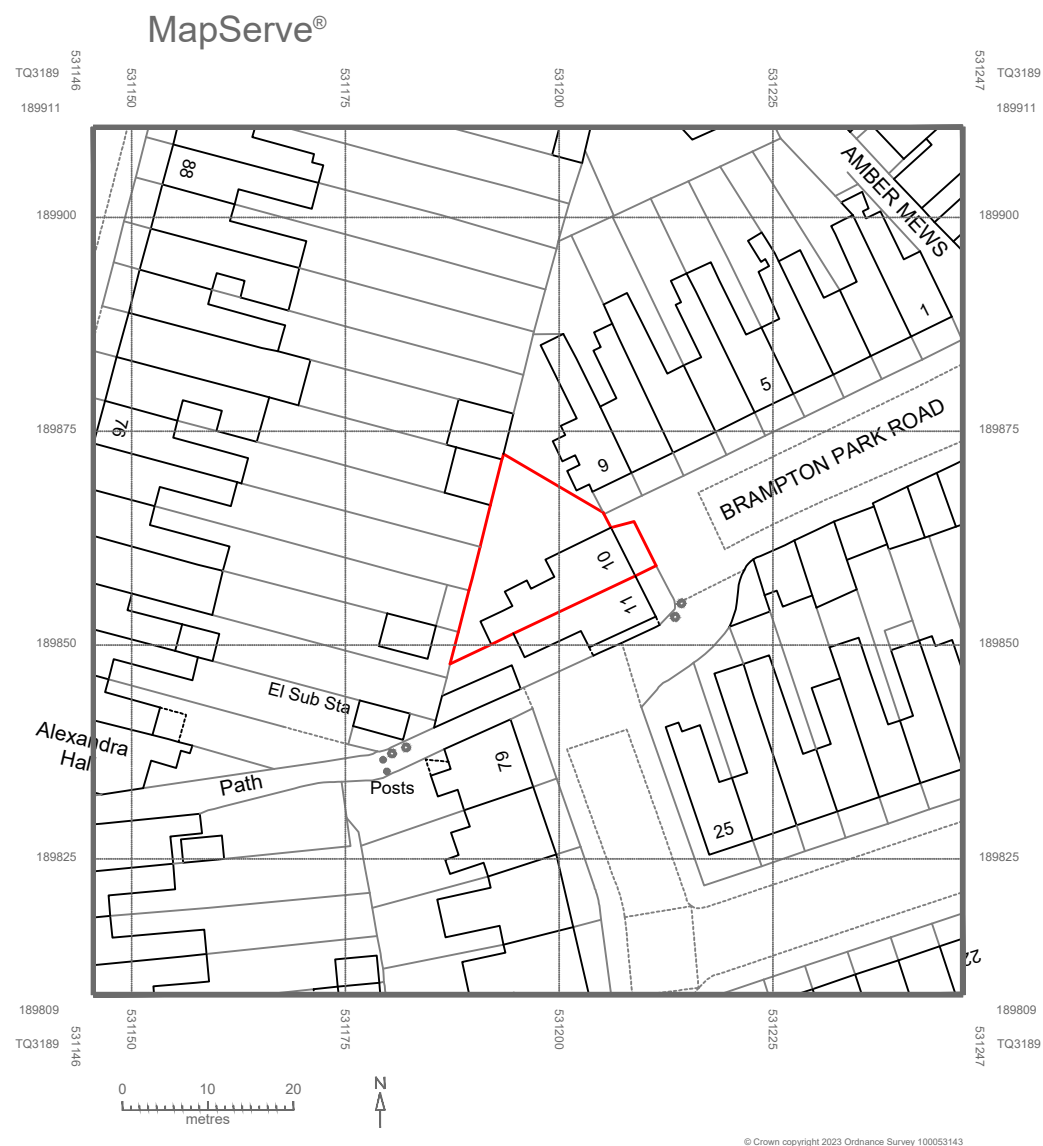


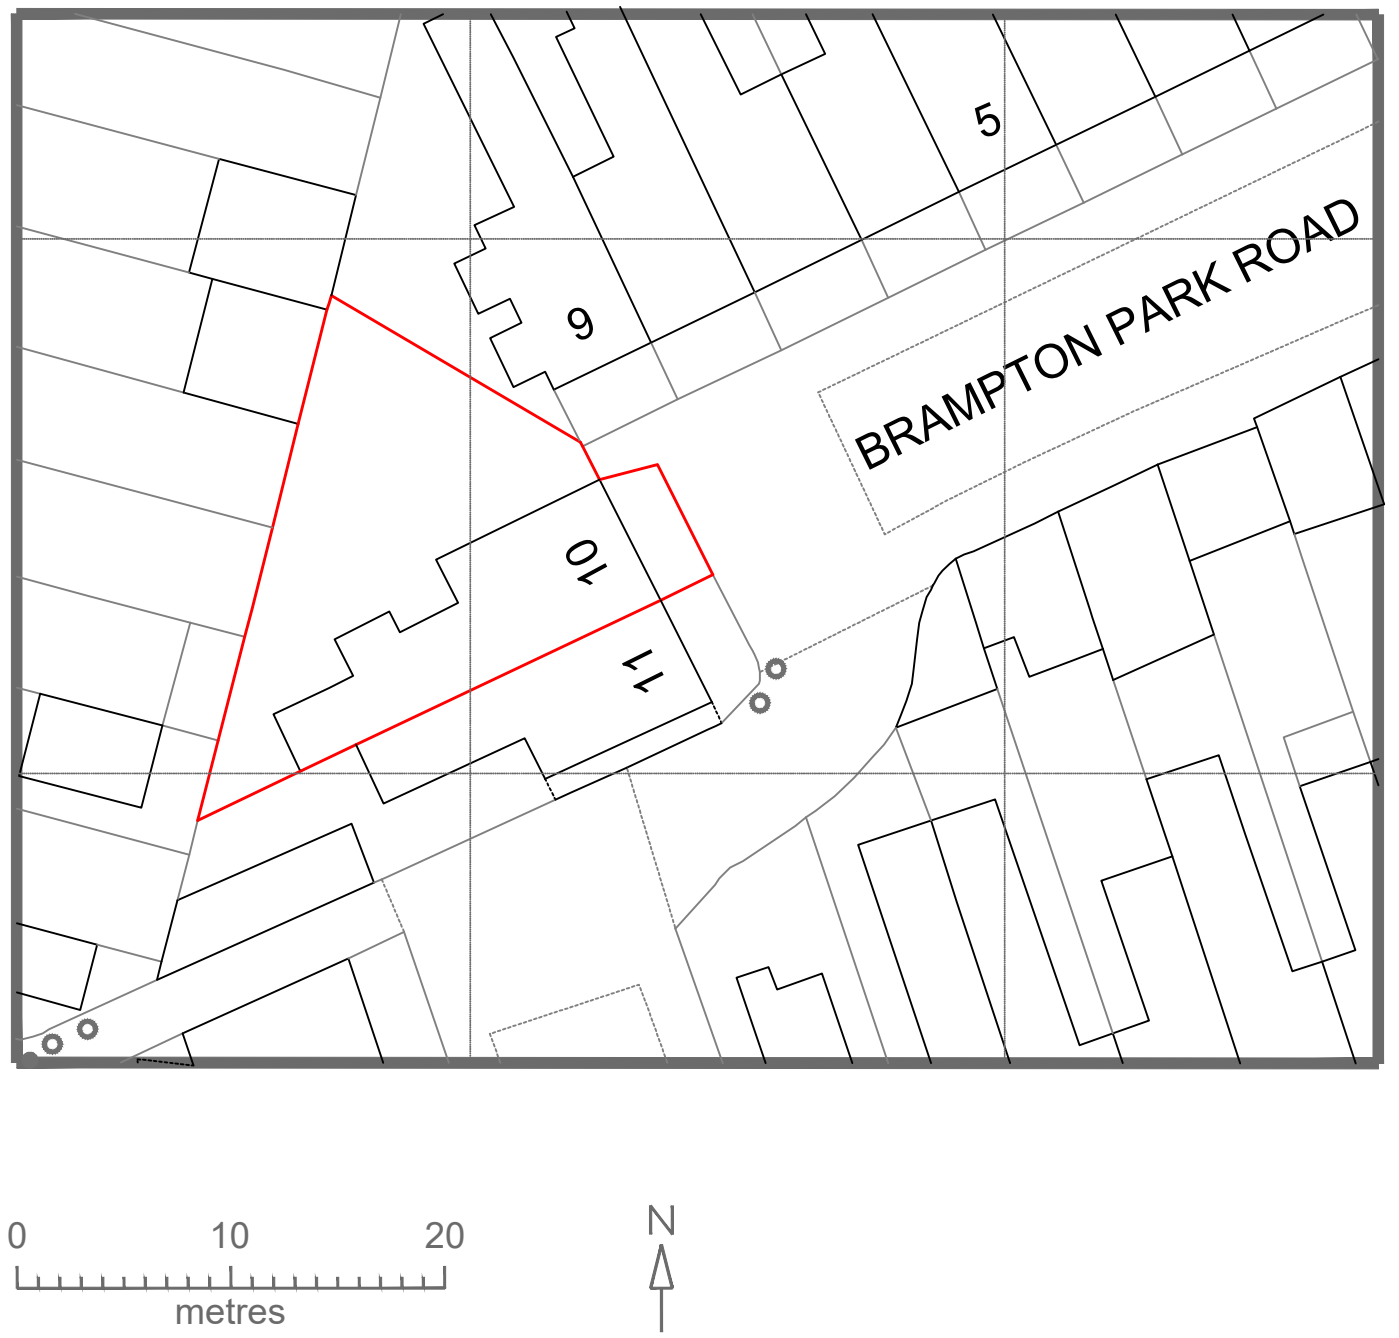

LOCATION PLAN
1:1250 @ A4

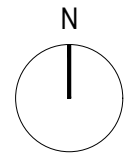

BLOCK PLAN
1:500 @ A4

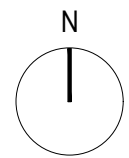


Address - Unit 4, Grosvenor Way, London E5 9ND
Phone - 020 3781 8008
E-mail - office@redwoodsprojects.co.uk
Web - www.redwoodsprojects.co.uk


Any errors on Dimensions to be reported to the Architect prior to commencement of Works.
Dimensions and areas are based on survey information.
This drawing is copyright © Redwoods Projects.
All dimensions to be checked on site Prior work.

REFERENCE: 10 BRAMPTON PARK RD, LONDON N22 6BG	
TITLE: LOCATION & BLOCK PLAN	
PROJECT No 2066	DATE: 15-12-2023
SHEET No E 00 REV A	


NOTES:	
DRAWN BY MA	EDITED BY

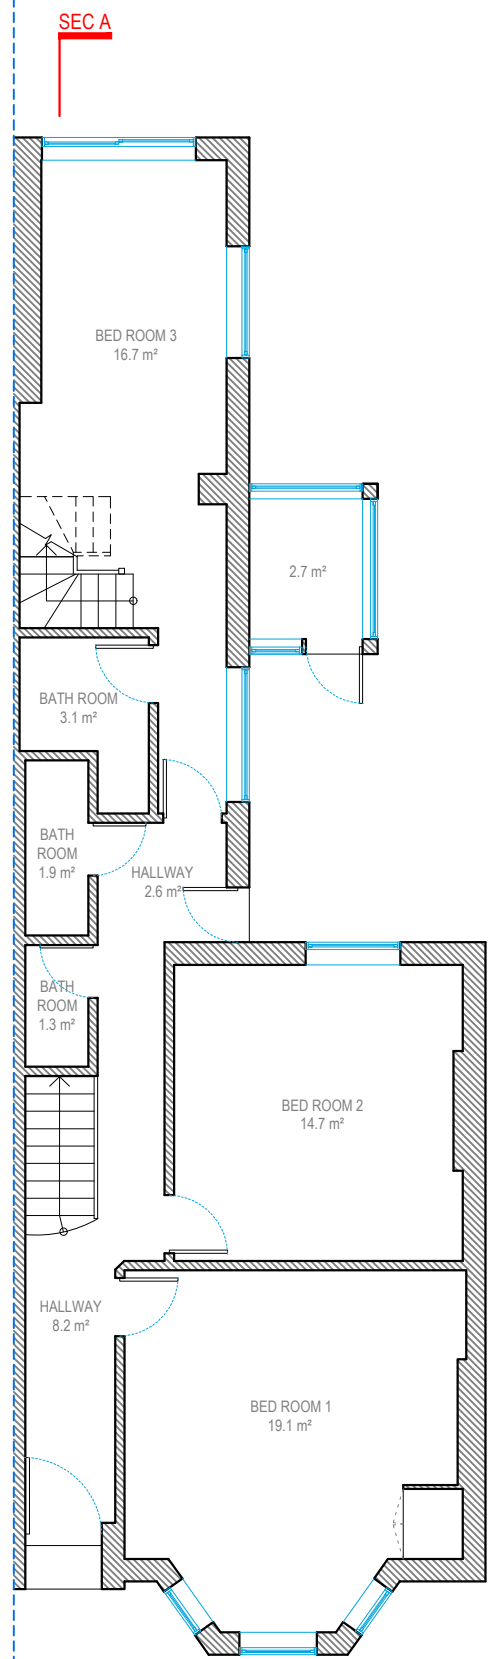


GROUND FLOOR

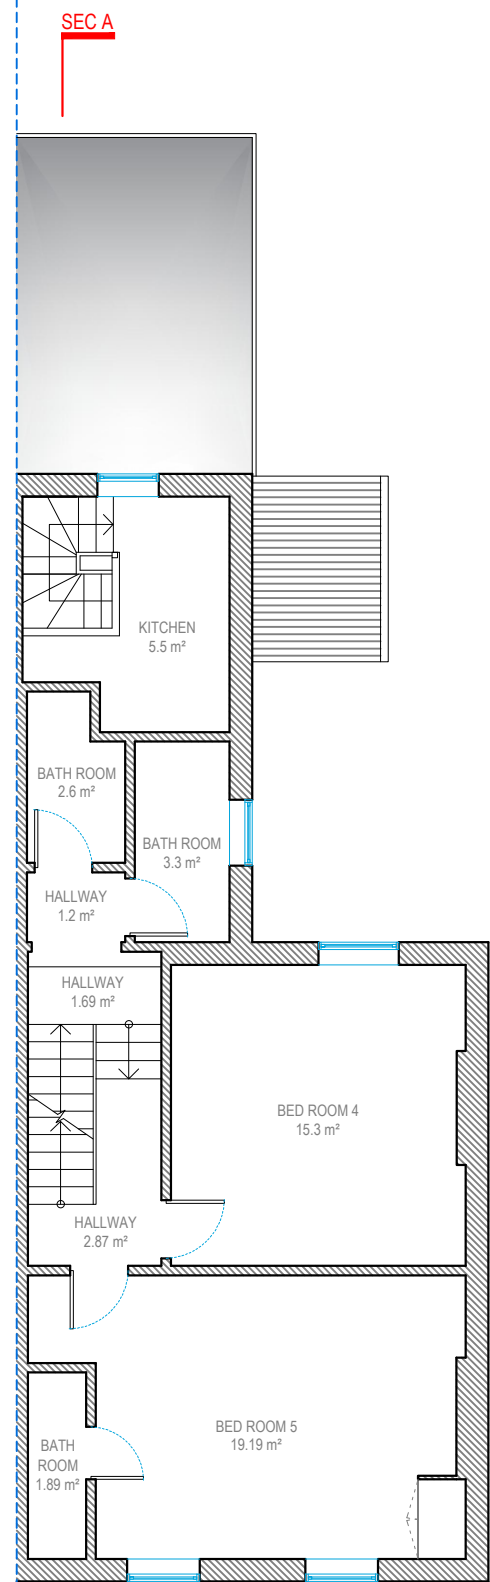


FIRST FLOOR

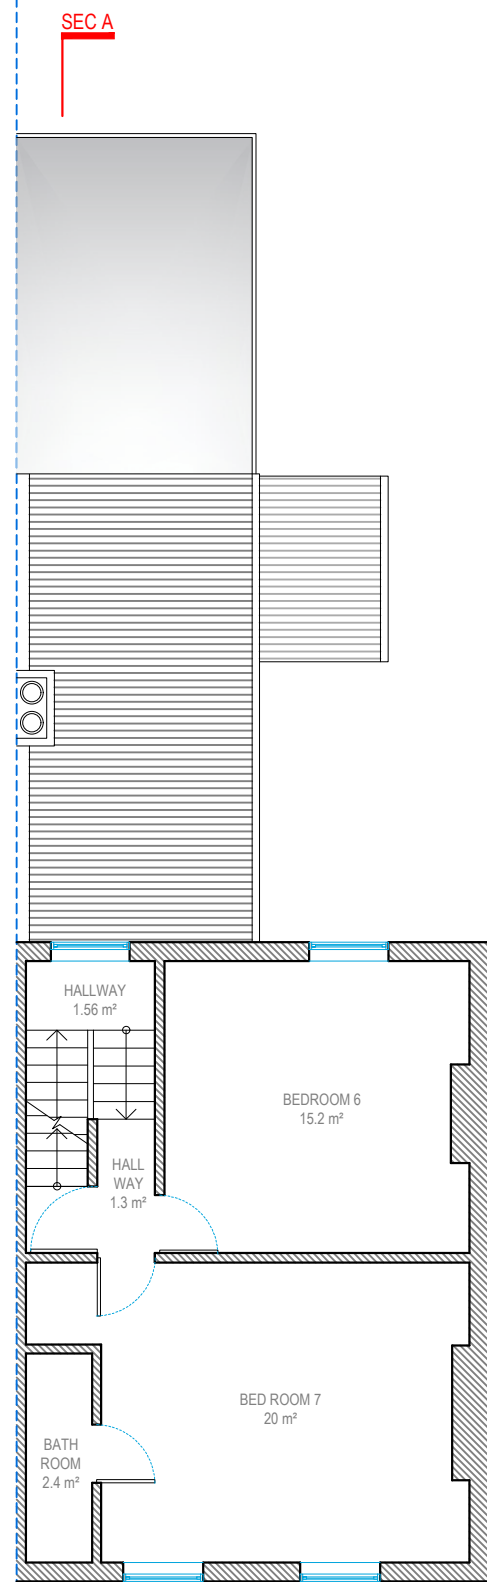

SECOND FLOOR

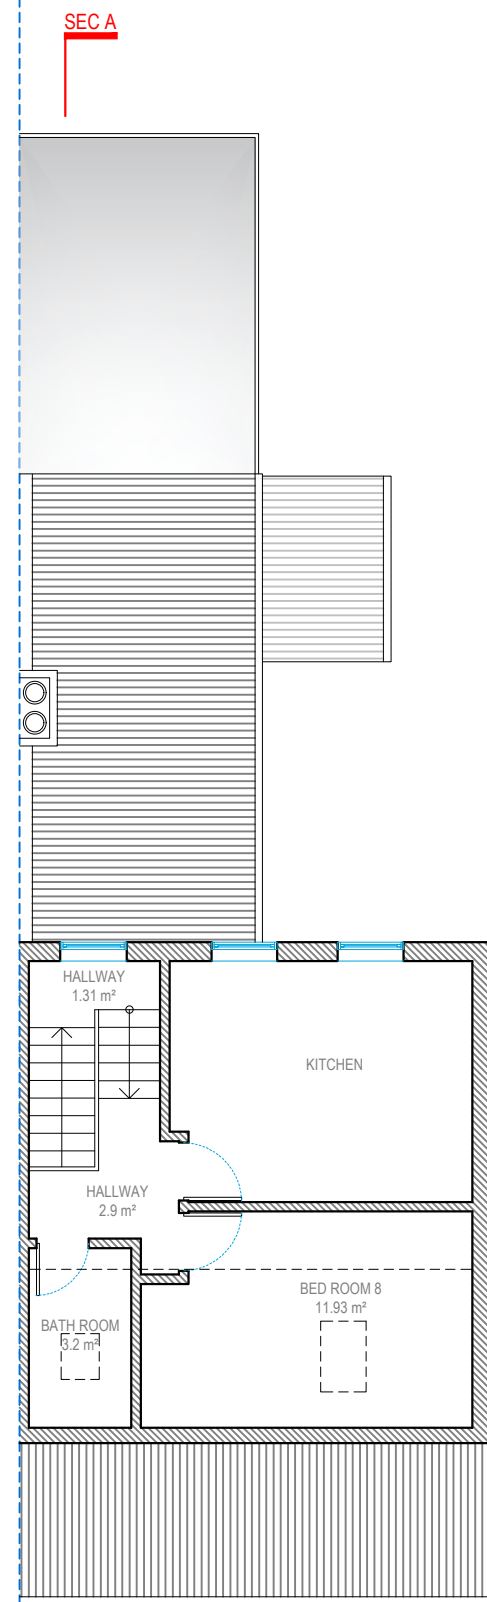

THIRD FLOOR

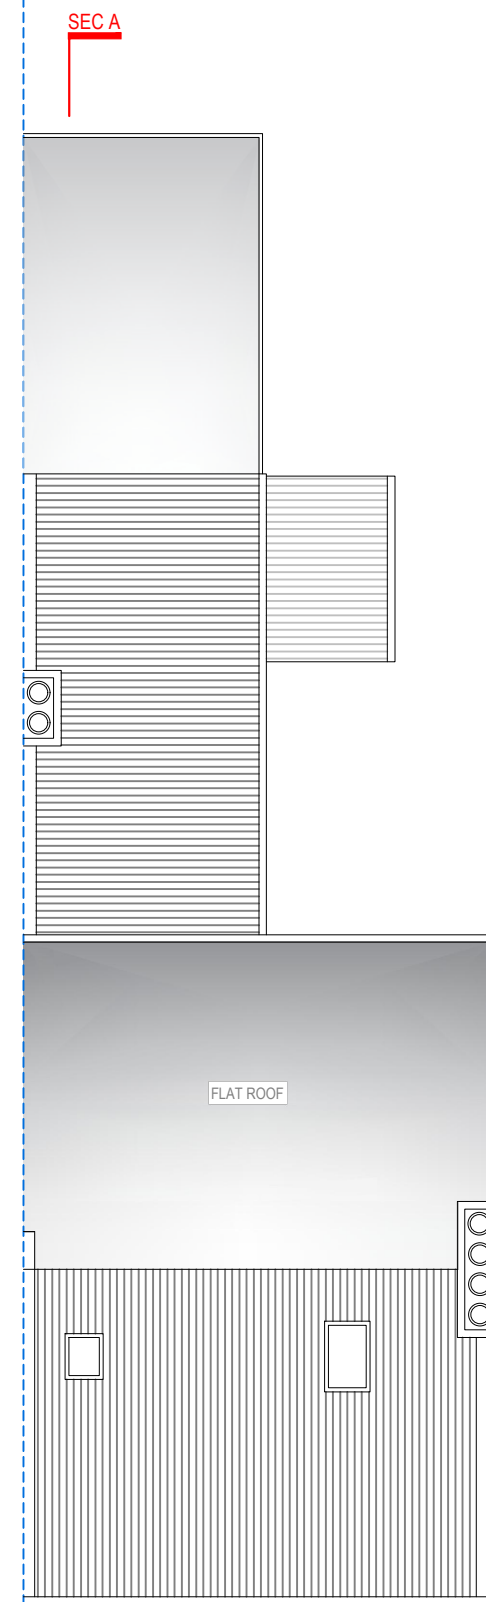

ROOF FLOOR



Address - Unit 4, Grosvenor Way, London E5 9ND
Phone - 020 3781 8008
E-mail - office@redwoodsprojects.co.uk
Web - www.redwoodsprojects.co.uk


Any errors on Dimensions to be reported to the Architect prior to commencement of Works.
Dimensions and areas are based on survey information.
This drawing is copyright © Redwoods Projects.
All dimensions to be checked on site Prior work.

REFERENCE: 10 BRAMPTON PARK RD, LONDON N22 6BG

TITLE: EXISTING DRAWINGS
FLOOR PLANS

PROJECT No 2066 DATE: 15-12-2023

SHEET No **E 01 REV A**

 

0 1 2 5m scale 1:100 @A3


NOTES:

DRAWN BY
MA

EDITED BY
ABB



FRONT ELEVATION

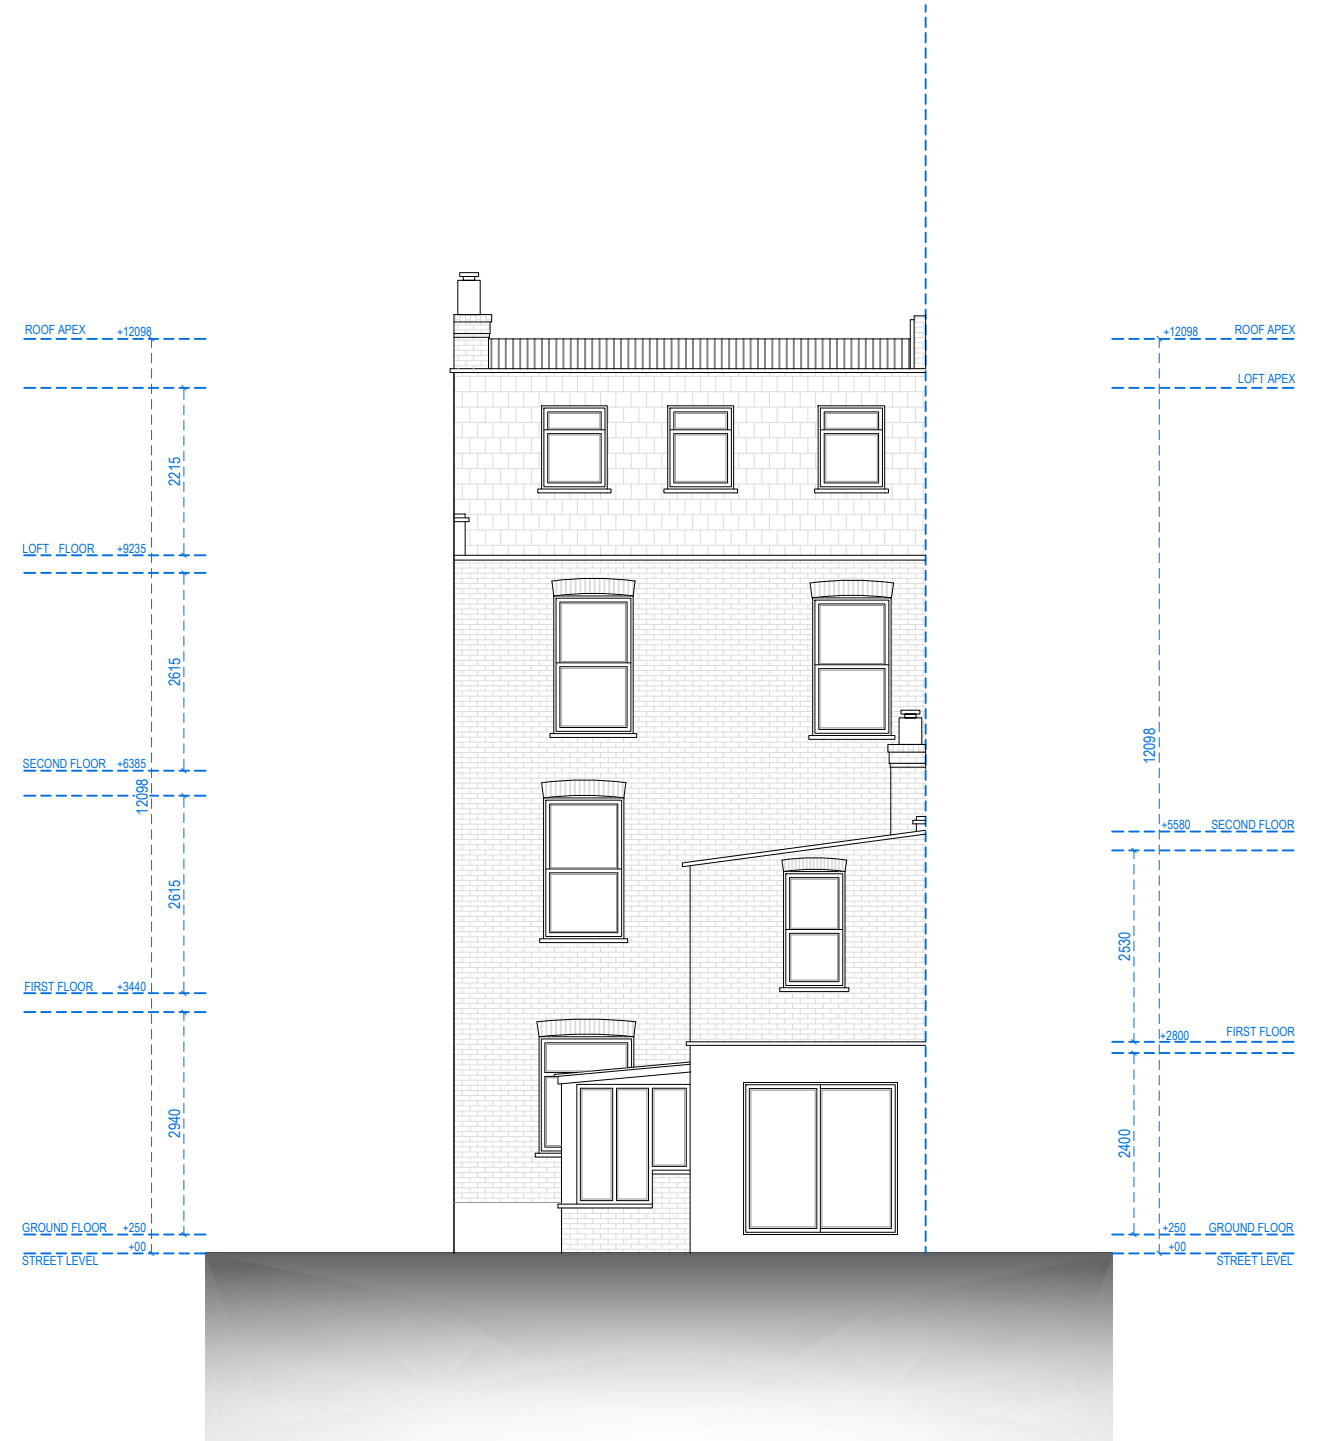

REAR ELEVATION



Address - Unit 4, Grosvenor Way, London E5 9ND
Phone - 020 3781 8008
E-mail - office@redwoodsprojects.co.uk
Web - www.redwoodsprojects.co.uk

Any errors on Dimensions to be reported to the Architect prior to commencement of Works.
Dimensions and areas are based on survey information.
This drawing is copyright © Redwoods Projects.
All dimensions to be checked on site Prior work.

REFERENCE: 10 BRAMPTON PARK RD, LONDON N22 6BG

TITLE: EXISTING DRAWINGS
ELEVATIONS

PROJECT No 2066 DATE: 15-12-2023

SHEET No E 02 REV A

0 1 2 5m scale 1:100 @A3

NOTES:

DRAWN BY MA

EDITED BY



RIGHT SIDE ELEVATION



Address - Unit 4, Grosvenor Way, London E5 9ND
Phone - 020 3781 8008
E-mail - office@redwoodsprojects.co.uk
Web - www.redwoodsprojects.co.uk

Any errors on Dimensions to be reported to the Architect prior to commencement of Works.
Dimensions and areas are based on survey information.
This drawing is copyright © Redwoods Projects.
All dimensions to be checked on site Prior work.

REFERENCE: 10 BRAMPTON PARK RD, LONDON N22 6BG

TITLE: EXISTING DRAWINGS
ELEVATIONS

PROJECT No 2066 DATE: 15-12-2023


SHEET No **E 03 REV A**

0 1 2 5m scale 1:100 @A3

NOTES:

DRAWN BY
MA

EDITED BY

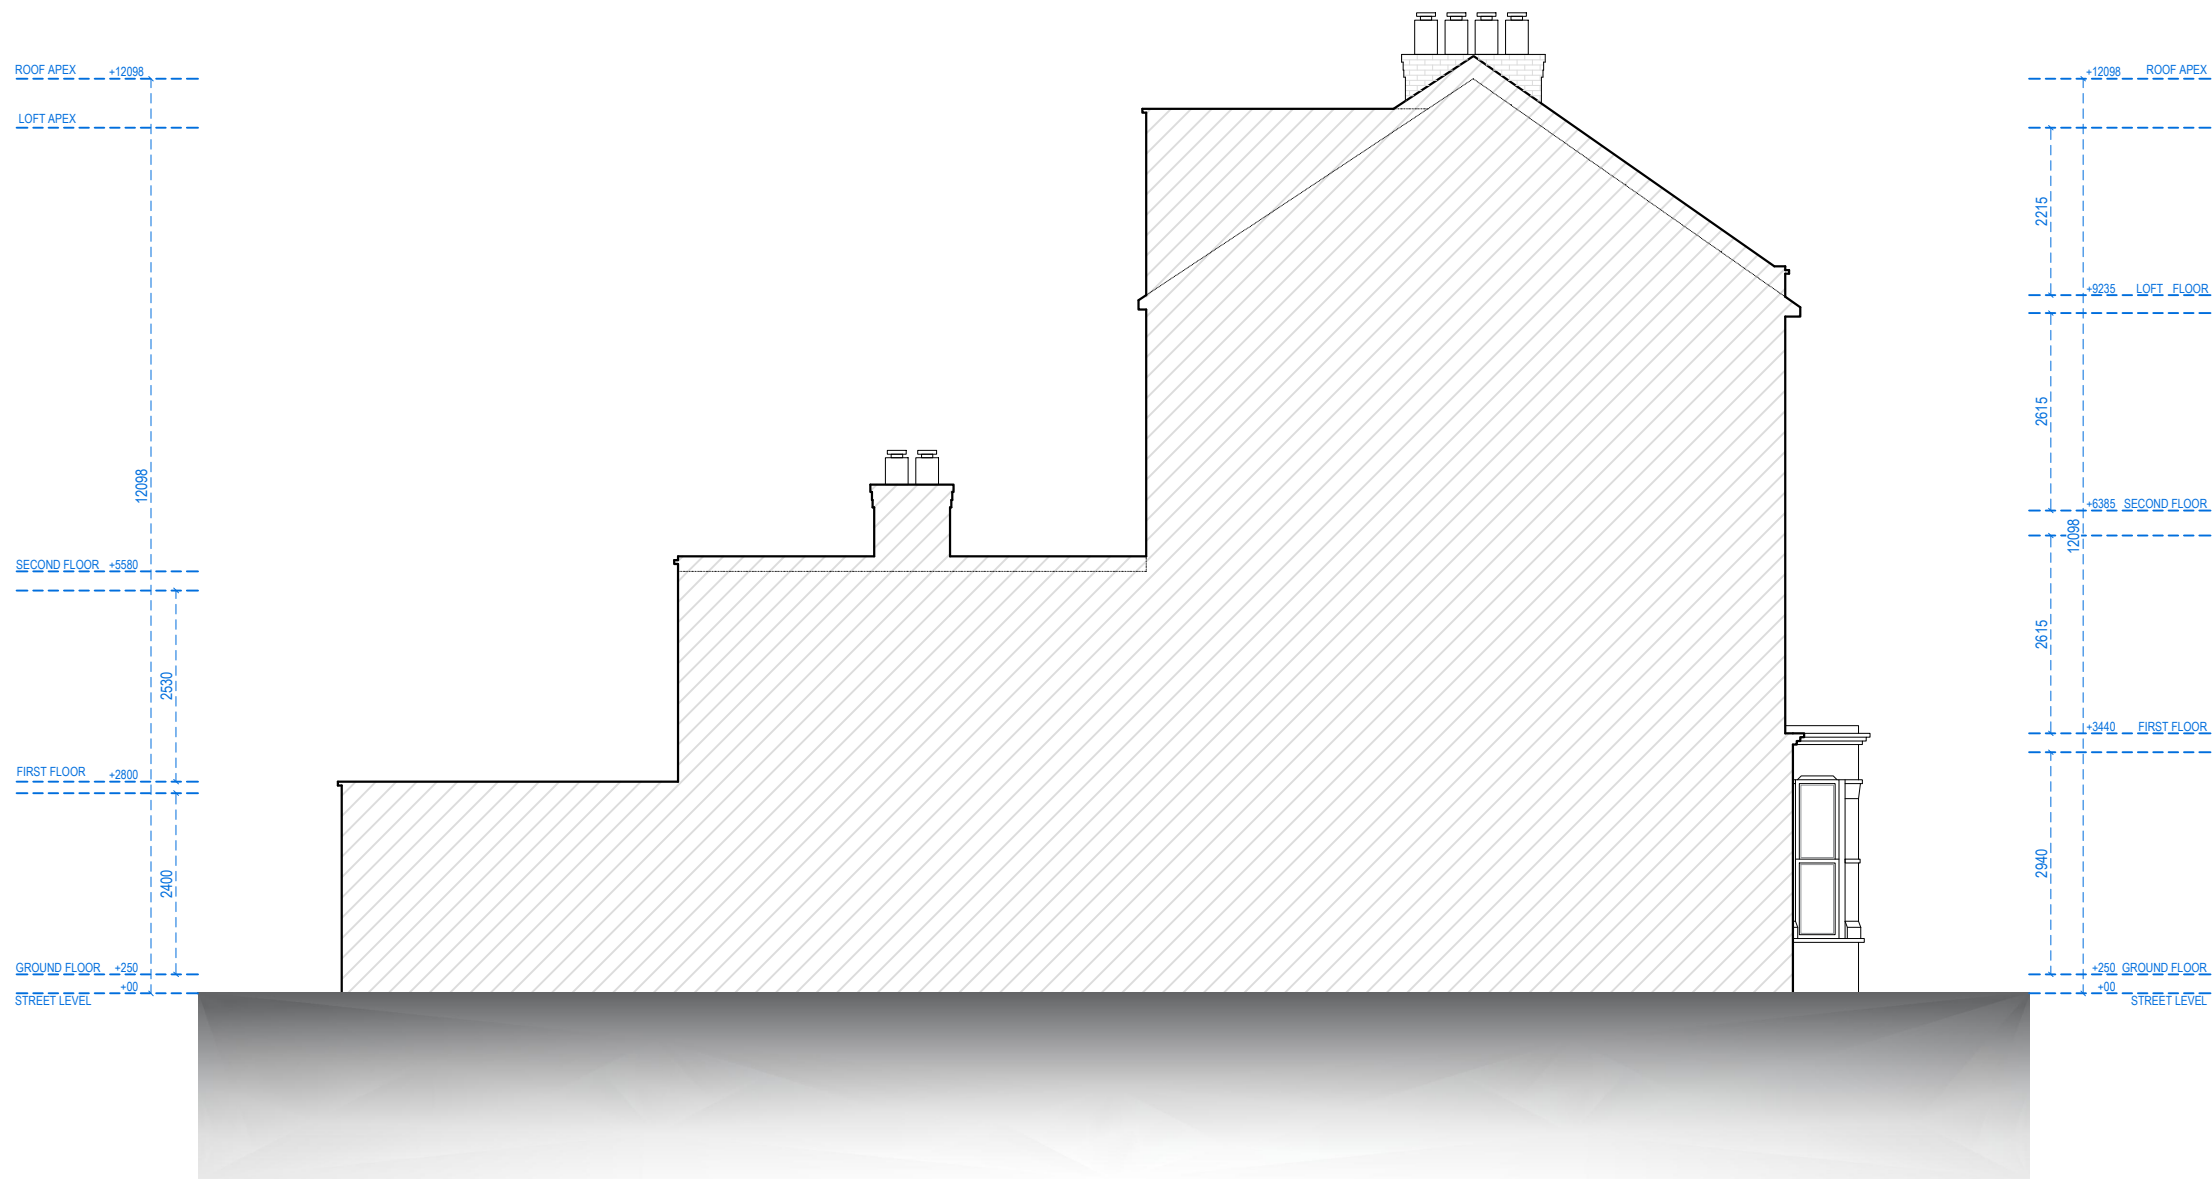

LEFT SIDE ELEVATION



Address - Unit 4, Grosvenor Way, London E5 9ND
Phone - 020 3781 8008
E-mail - office@redwoodsprojects.co.uk
Web - www.redwoodsprojects.co.uk

Any errors on Dimensions to be reported to the Architect prior to commencement of Works.
Dimensions and areas are based on survey information.
This drawing is copyright © Redwoods Projects.
All dimensions to be checked on site Prior work.

REFERENCE: 10 BRAMPTON PARK RD, LONDON N22 6BG

TITLE: EXISTING DRAWINGS
ELEVATIONS

PROJECT No 2066 DATE: 15-12-2023


SHEET No E 04 REV A

0 1 2 5m scale 1:100 @A3

NOTES:

DRAWN BY M A

EDITED BY

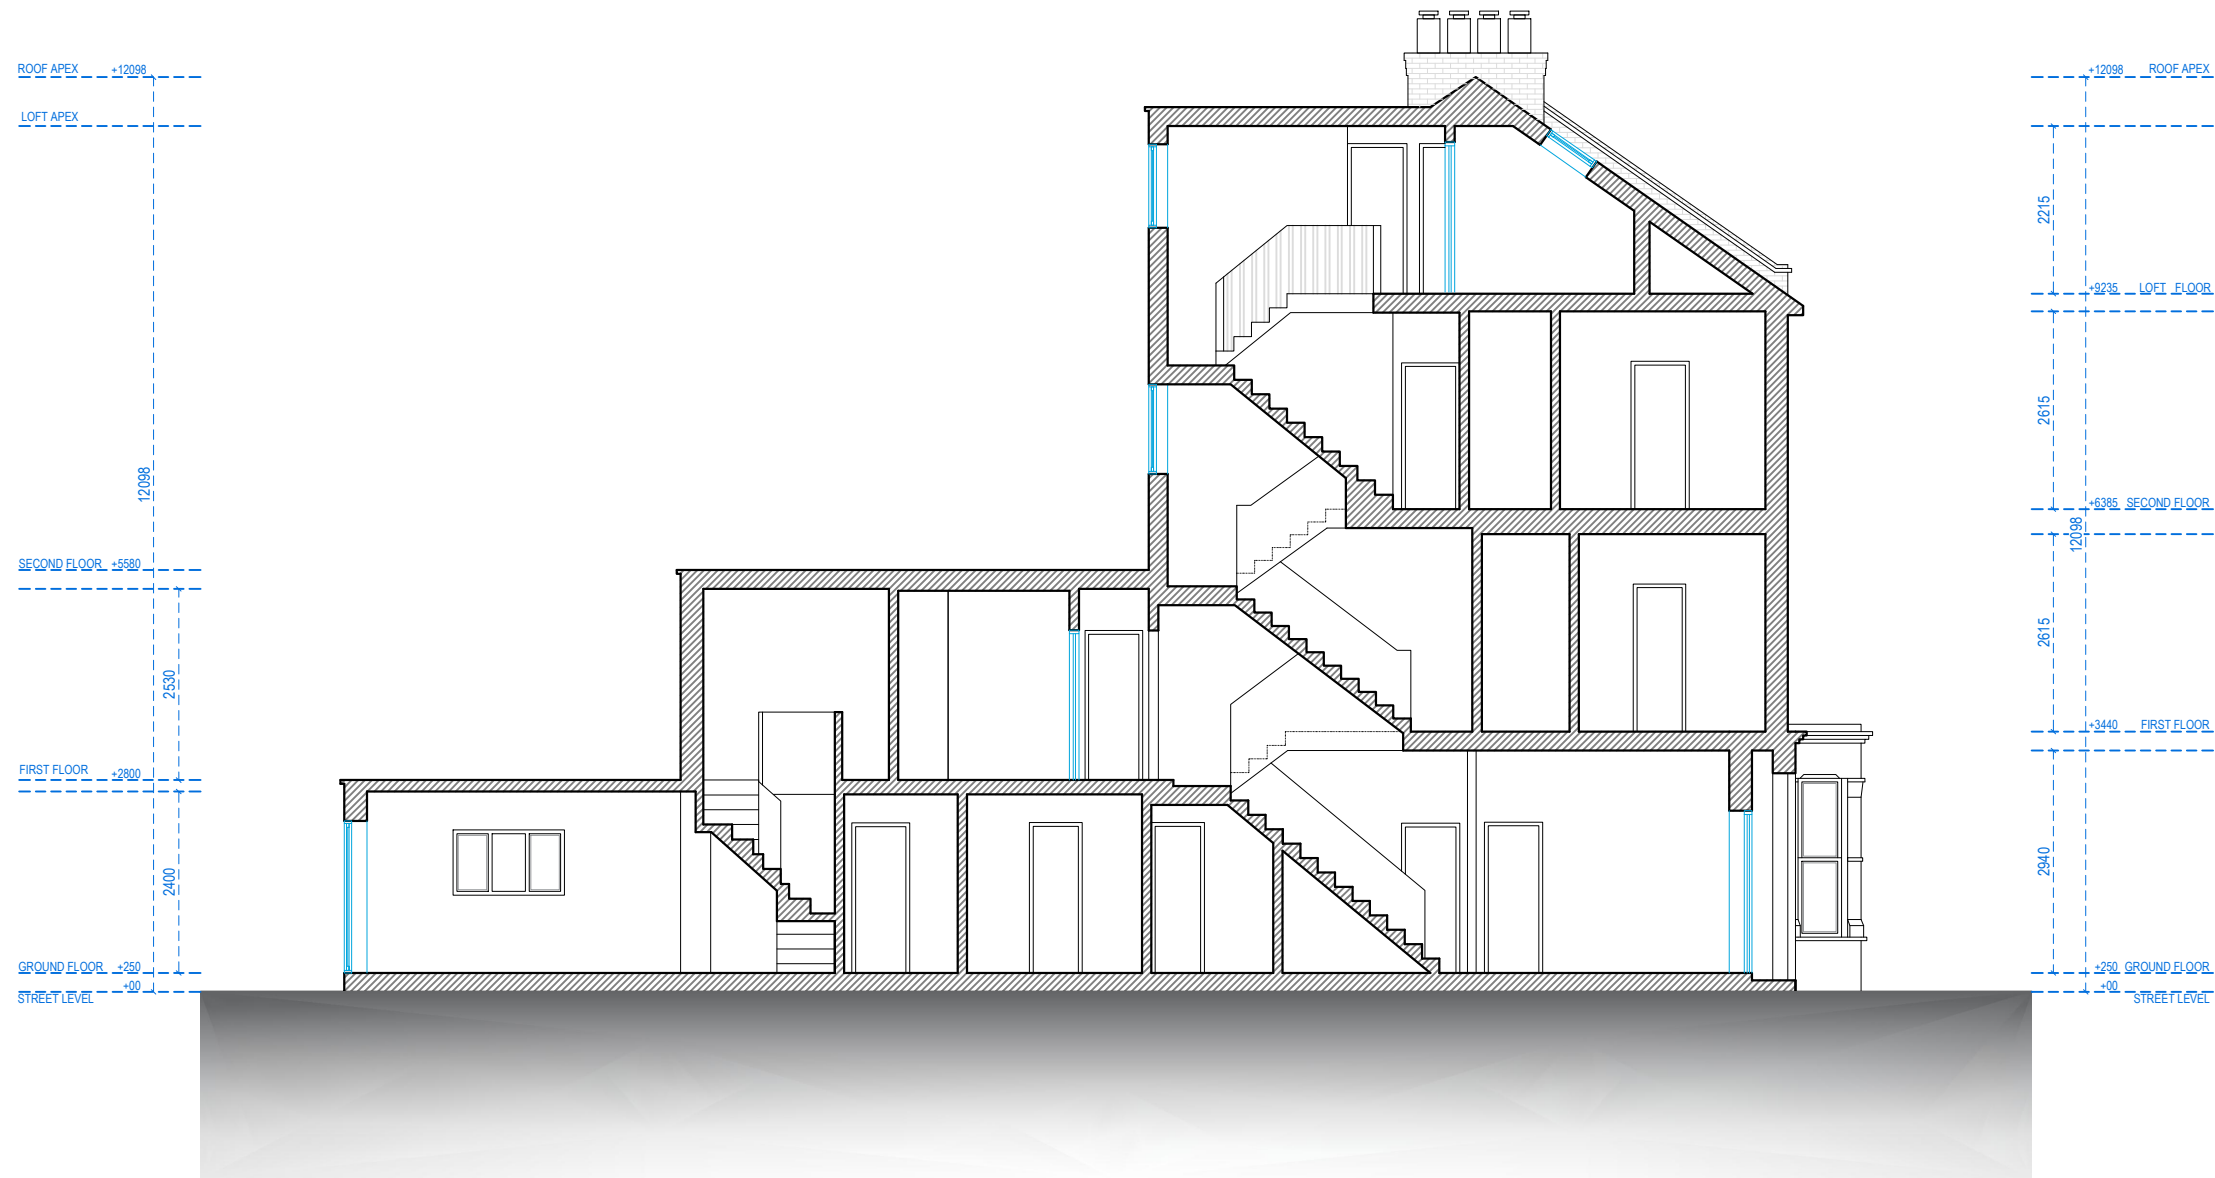

SECTION A-A



Address - Unit 4, Grosvenor Way, London E5 9ND
Phone - 020 3781 8008
E-mail - office@redwoodsprojects.co.uk
Web - www.redwoodsprojects.co.uk


Any errors on Dimensions to be reported to the Architect prior to commencement of Works.
Dimensions and areas are based on survey information.
This drawing is copyright © Redwoods Projects.
All dimensions to be checked on site Prior work.

REFERENCE: 10 BRAMPTON PARK RD, LONDON N22 6BG	
TITLE: EXISTING DRAWINGS SECTION	
PROJECT No 2066	DATE: 15-12-2023
SHEET No E 05 REV A	

0 1 2 5m scale 1:100 @A3


NOTES:	
DRAWN BY MA	EDITED BY

SITE PLAN

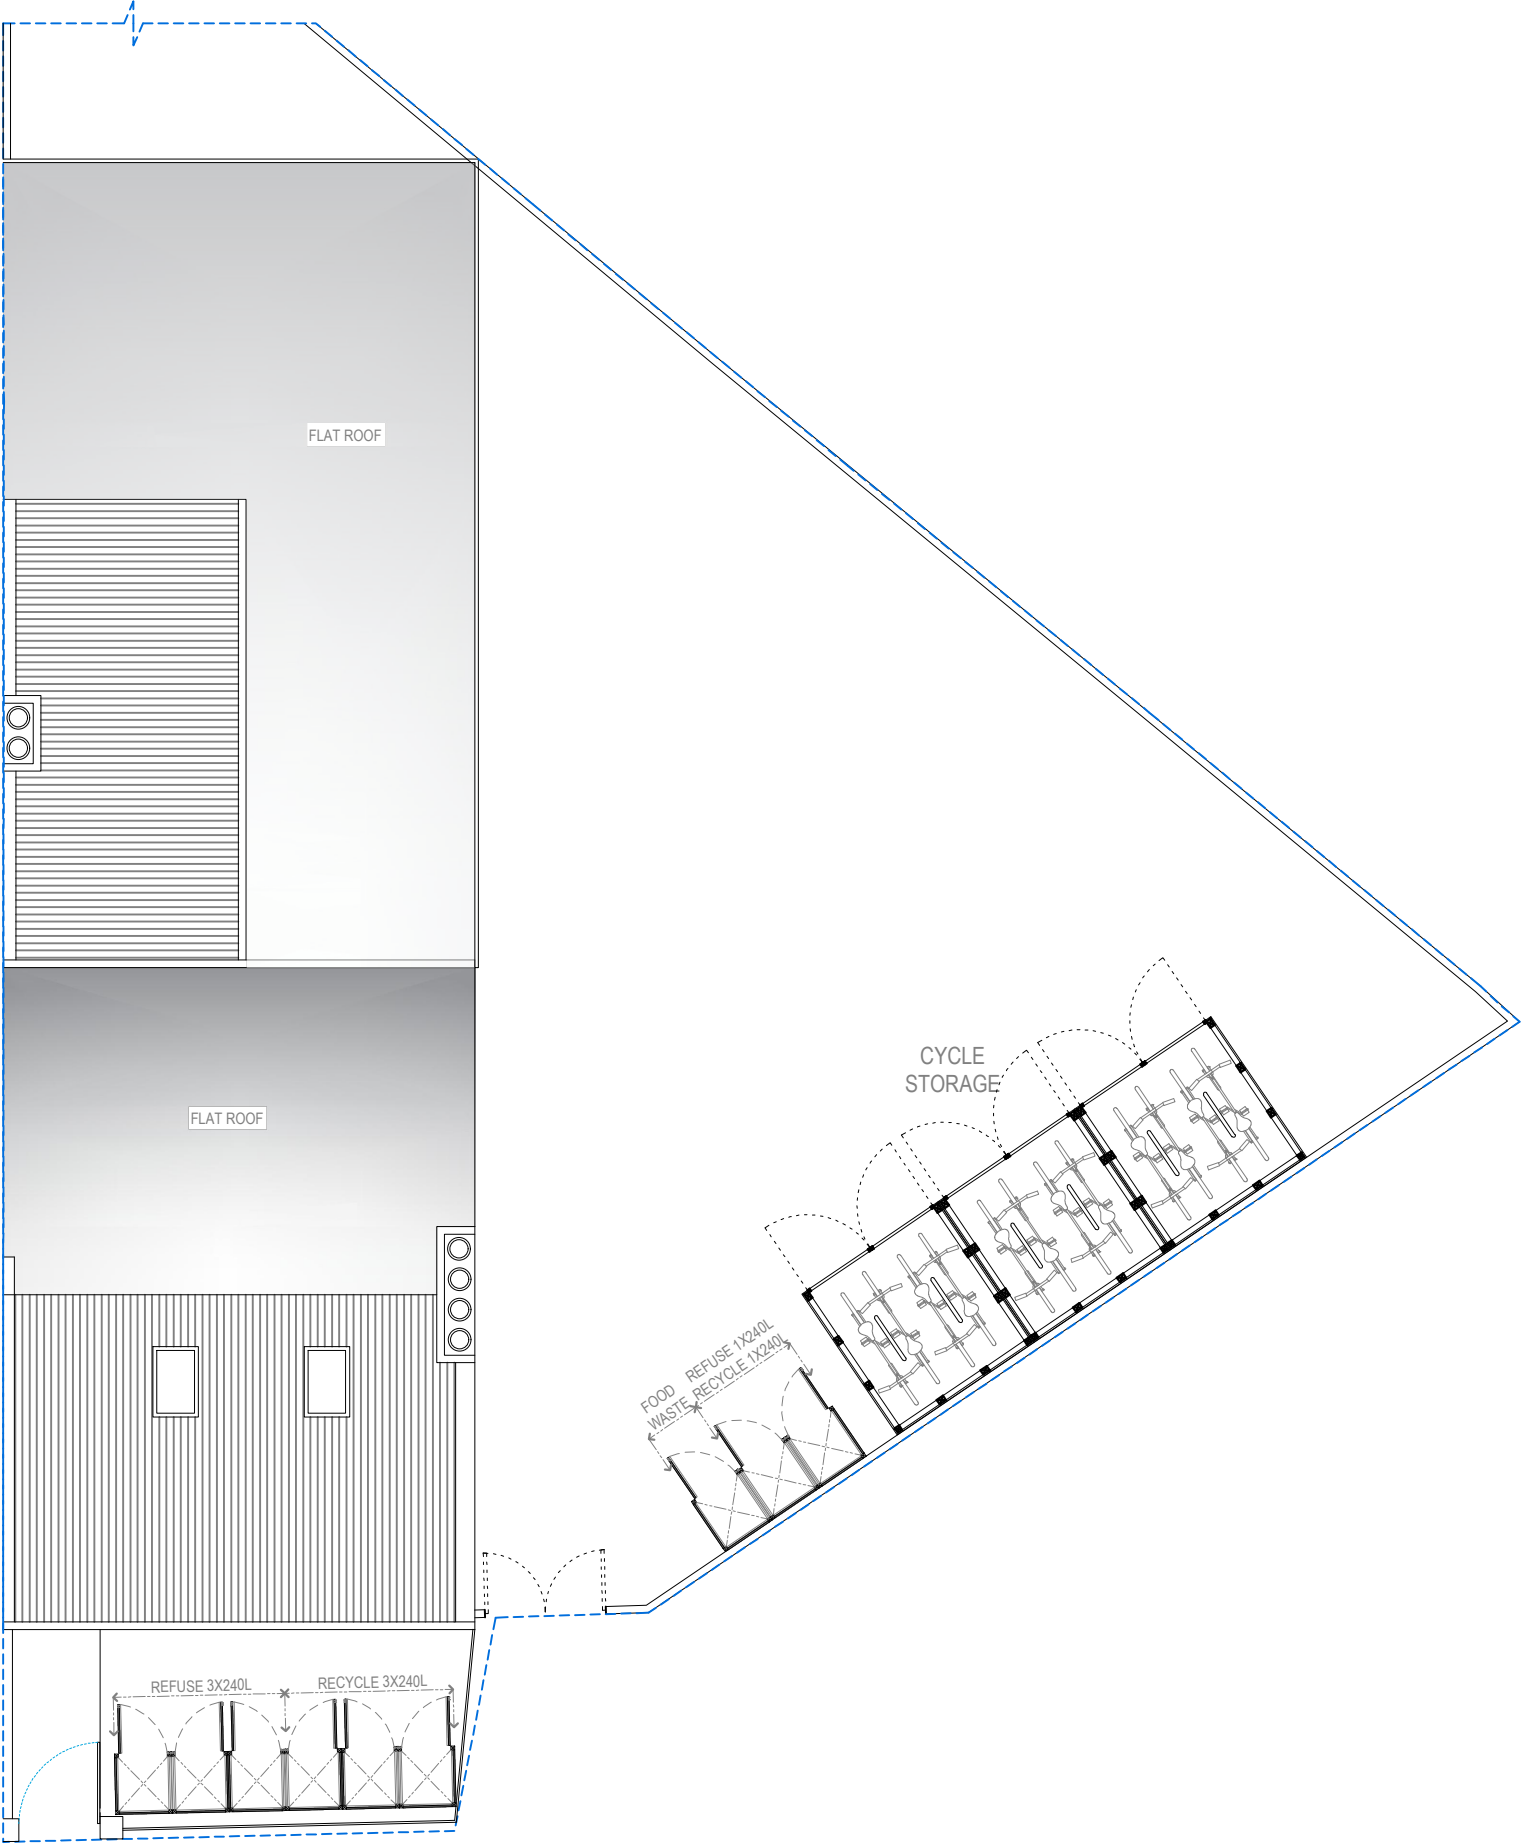


Address - Unit 4, Grosvenor Way, London E5 9ND
Phone - 020 3781 8008
E-mail - office@redwoodsprojects.co.uk
Web - www.redwoodsprojects.co.uk
Any errors on Dimensions to be reported to the Architect prior to commencement of Works.
Dimensions and areas are based on survey information.
This drawing is copyright © Redwoods Projects.
All dimensions to be checked on site Prior work.

REFERENCE: 10 BRAMPTON PARK RD, LONDON N22 6BG	
TITLE: PROPOSED DRAWINGS SITE PLAN	
PROJECT No 2066	DATE: 15-12-2023
SHEET No P 01 REV A	

 


0 1 2 5m scale 1:100 @A3


NOTES:	
DRAWN BY M A	EDITED BY ABB

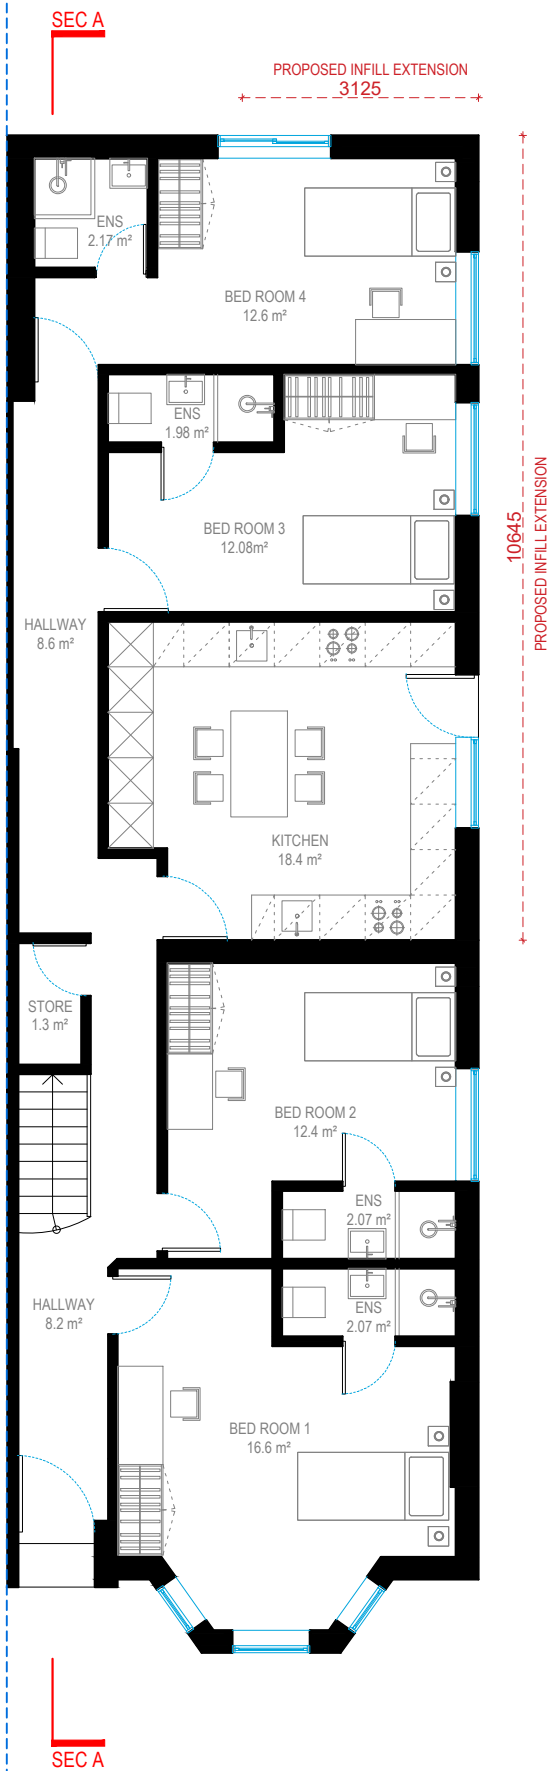


GROUND FLOOR

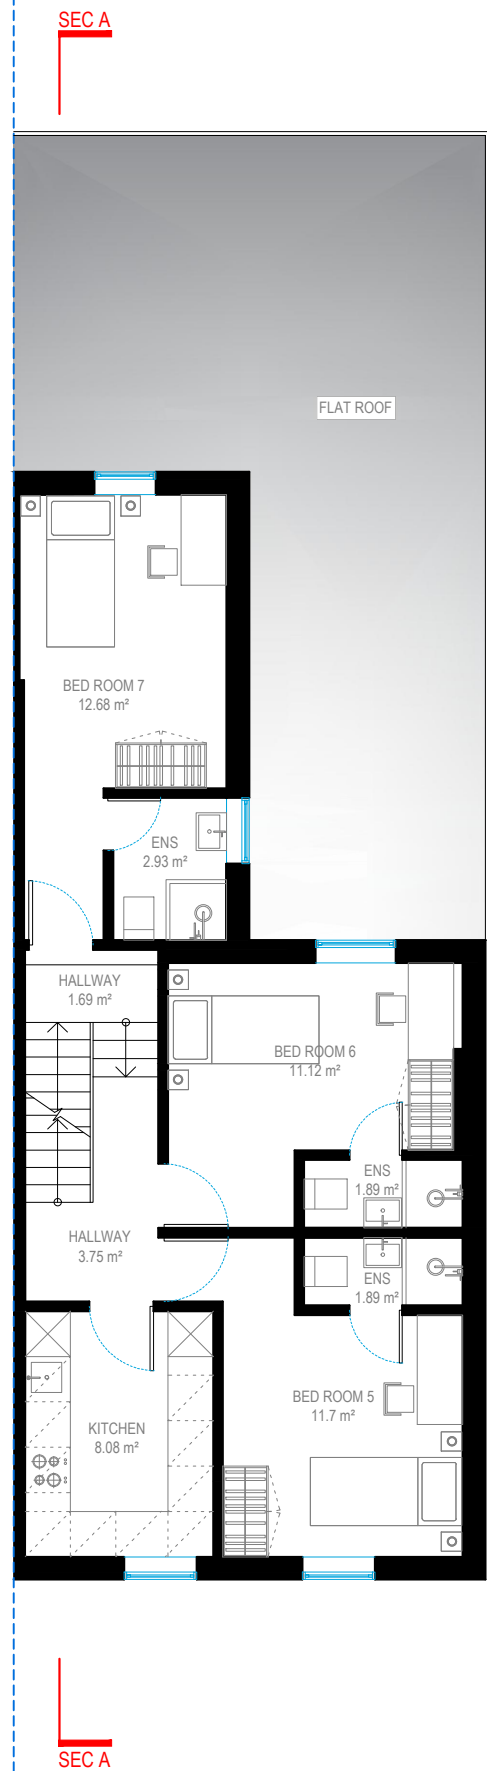


FIRST FLOOR

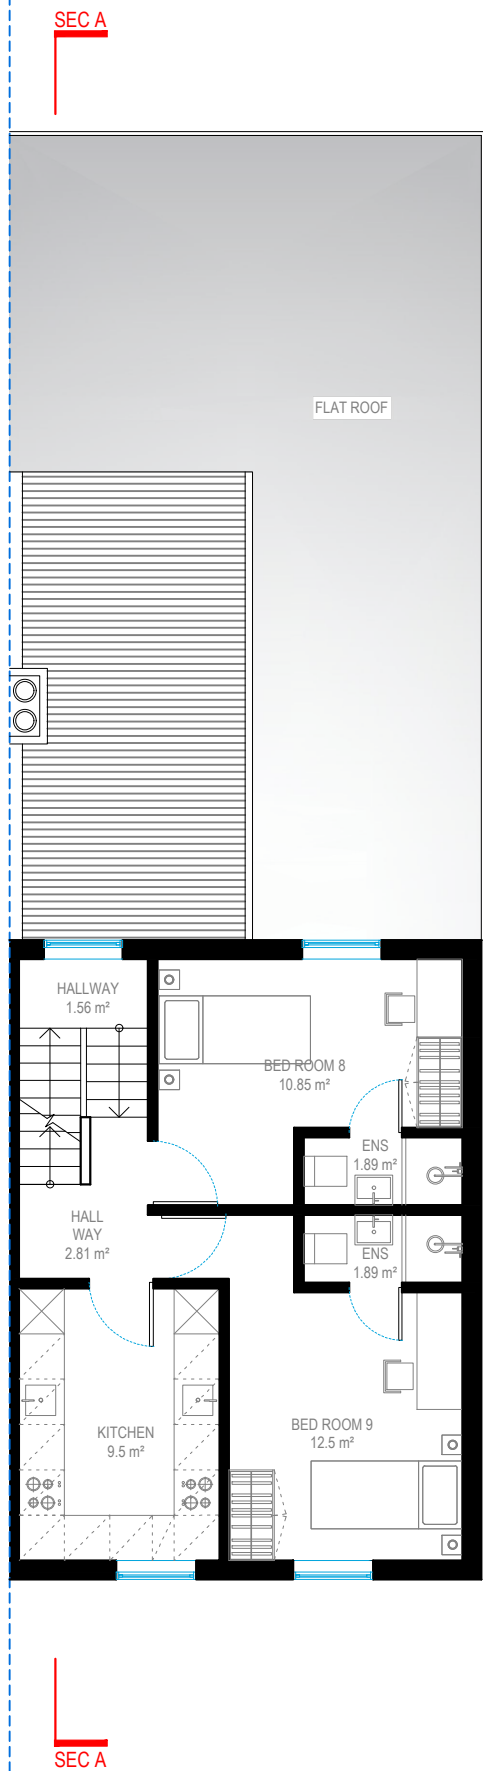

SECOND FLOOR

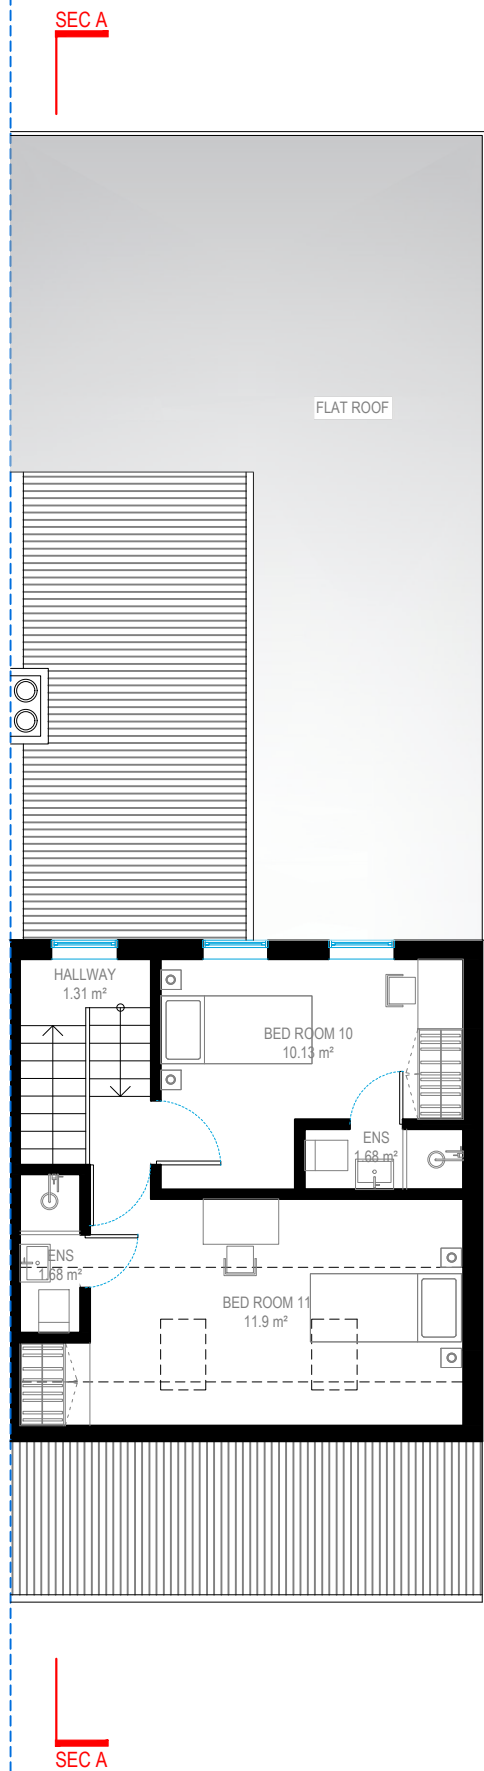

LOFT FLOOR

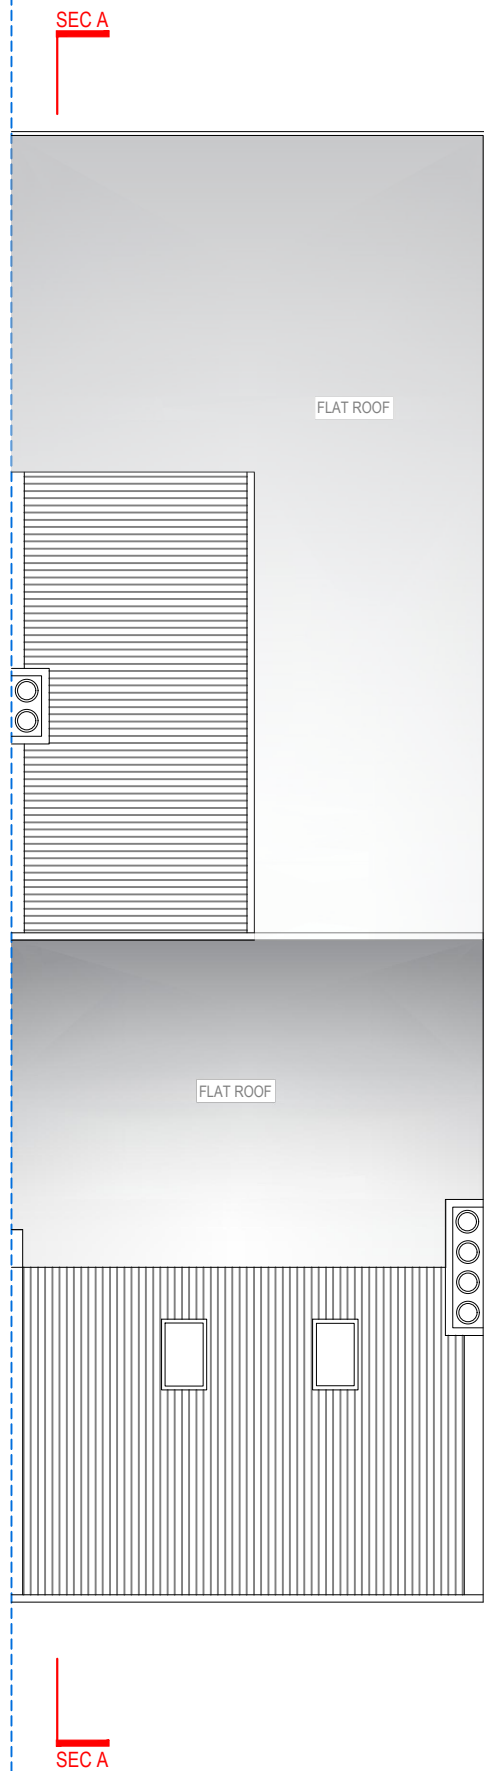

ROOF FLOOR



Address - Unit 4, Grosvenor Way, London E5 9ND
Phone - 020 3781 8008
E-mail - office@redwoodsprojects.co.uk
Web - www.redwoodsprojects.co.uk


Any errors on Dimensions to be reported to the Architect prior to commencement of Works.
Dimensions and areas are based on survey information.
This drawing is copyright © Redwoods Projects.
All dimensions to be checked on site Prior work.

REFERENCE: 10 BRAMPTON PARK RD, LONDON N22 6BG

TITLE: PROPOSED DRAWINGS
FLOOR PLANS

PROJECT No 2066 DATE: 15-12-2023

SHEET No P 02 REV A

 

0 1 2 5m scale 1:100 @A3


NOTES:

DRAWN BY MA

EDITED BY



FRONT ELEVATION

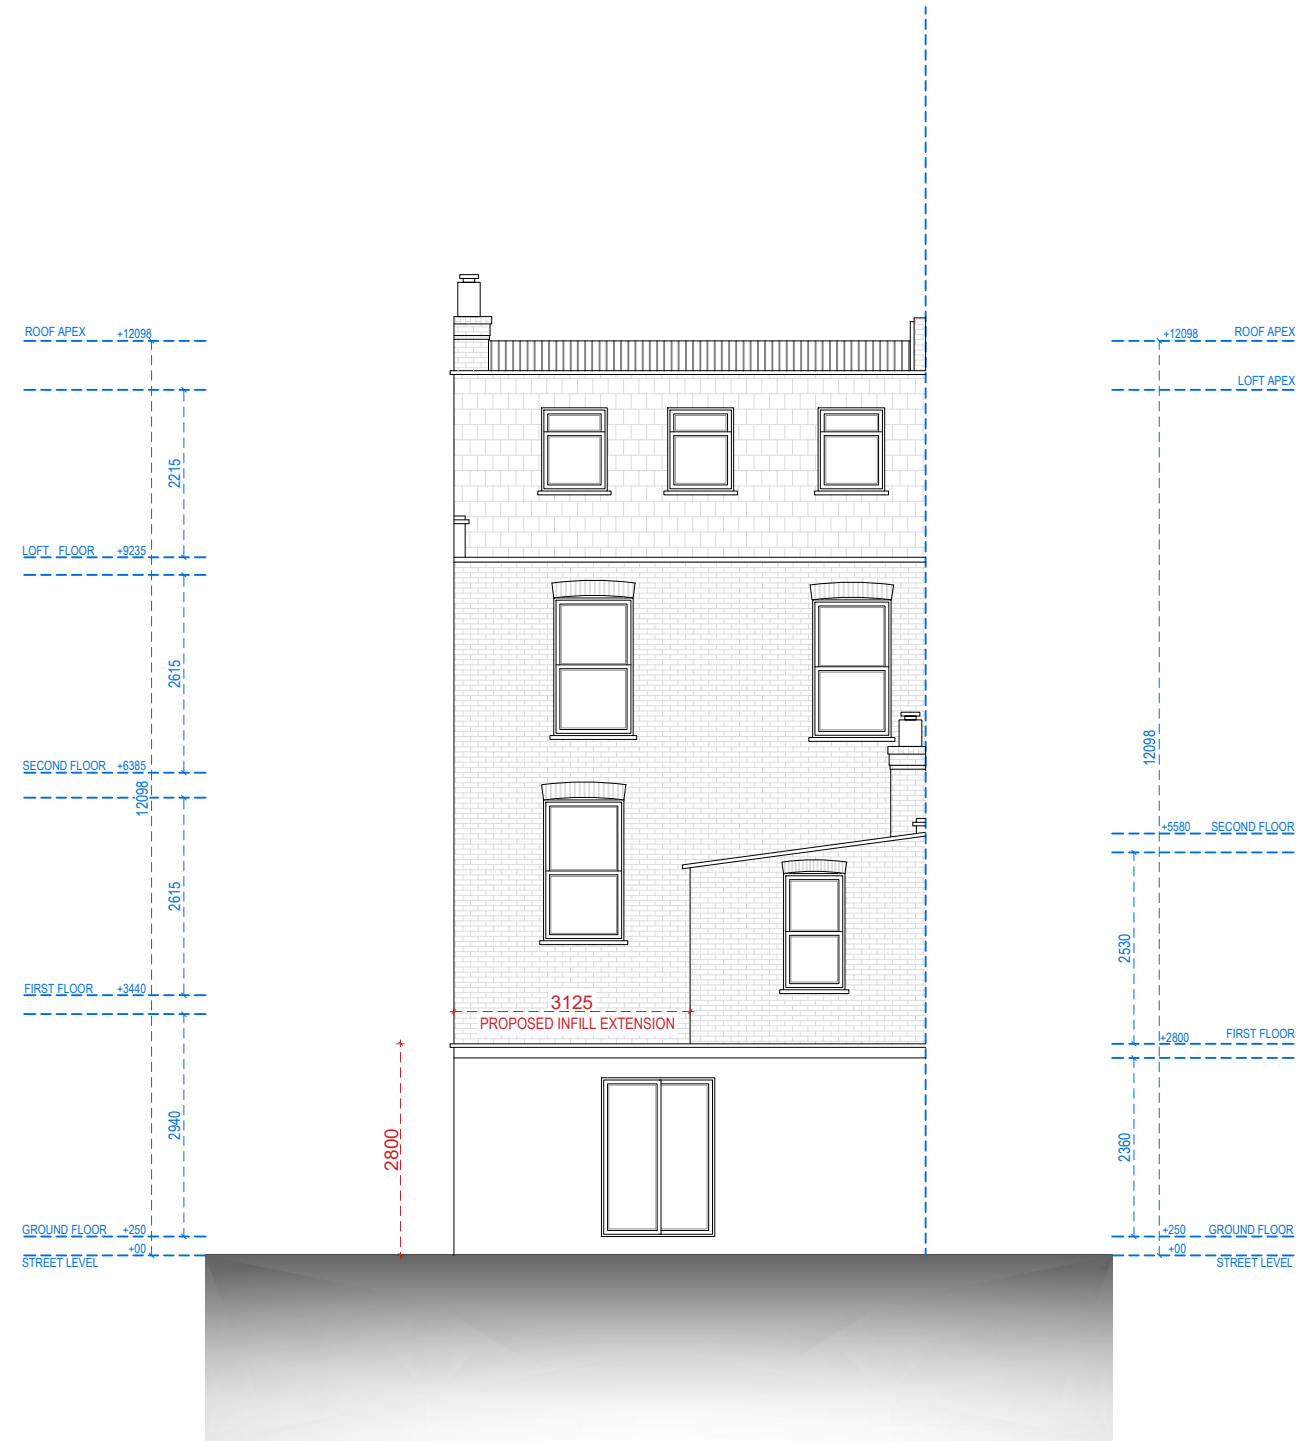


REAR ELEVATION



Address - Unit 4, Grosvenor Way, London E5 9ND
Phone - 020 3781 8008
E-mail - office@redwoodsprojects.co.uk
Web - www.redwoodsprojects.co.uk
Any errors on Dimensions to be reported to the Architect prior to commencement of Works.
Dimensions and areas are based on survey information.
This drawing is copyright © Redwoods Projects.
All dimensions to be checked on site Prior work.

REFERENCE: 10 BRAMPTON PARK RD, LONDON N22 6BG	
TITLE: PROPOSED DRAWINGS ELEVATIONS	
PROJECT No 2066	DATE: 15-12-2023
SHEET No P 03 REV A	

 

NOTES:	
DRAWN BY MA	EDITED BY




RIGHT SIDE ELEVATION




Address - Unit 4, Grosvenor Way, London E5 9ND
Phone - 020 3781 8008
E-mail - office@redwoodsprojects.co.uk
Web - www.redwoodsprojects.co.uk

Any errors on Dimensions to be reported to the Architect prior to commencement of Works.
Dimensions and areas are based on survey information.
This drawing is copyright © Redwoods Projects.
All dimensions to be checked on site Prior work.

REFERENCE: 10 BRAMPTON PARK RD, LONDON N22 6BG	
TITLE: PROPOSED DRAWINGS ELEVATIONS	
PROJECT No 2066	DATE: 15-12-2023
SHEET No P 04 REV A	

 

NOTES:	
DRAWN BY M A	EDITED BY

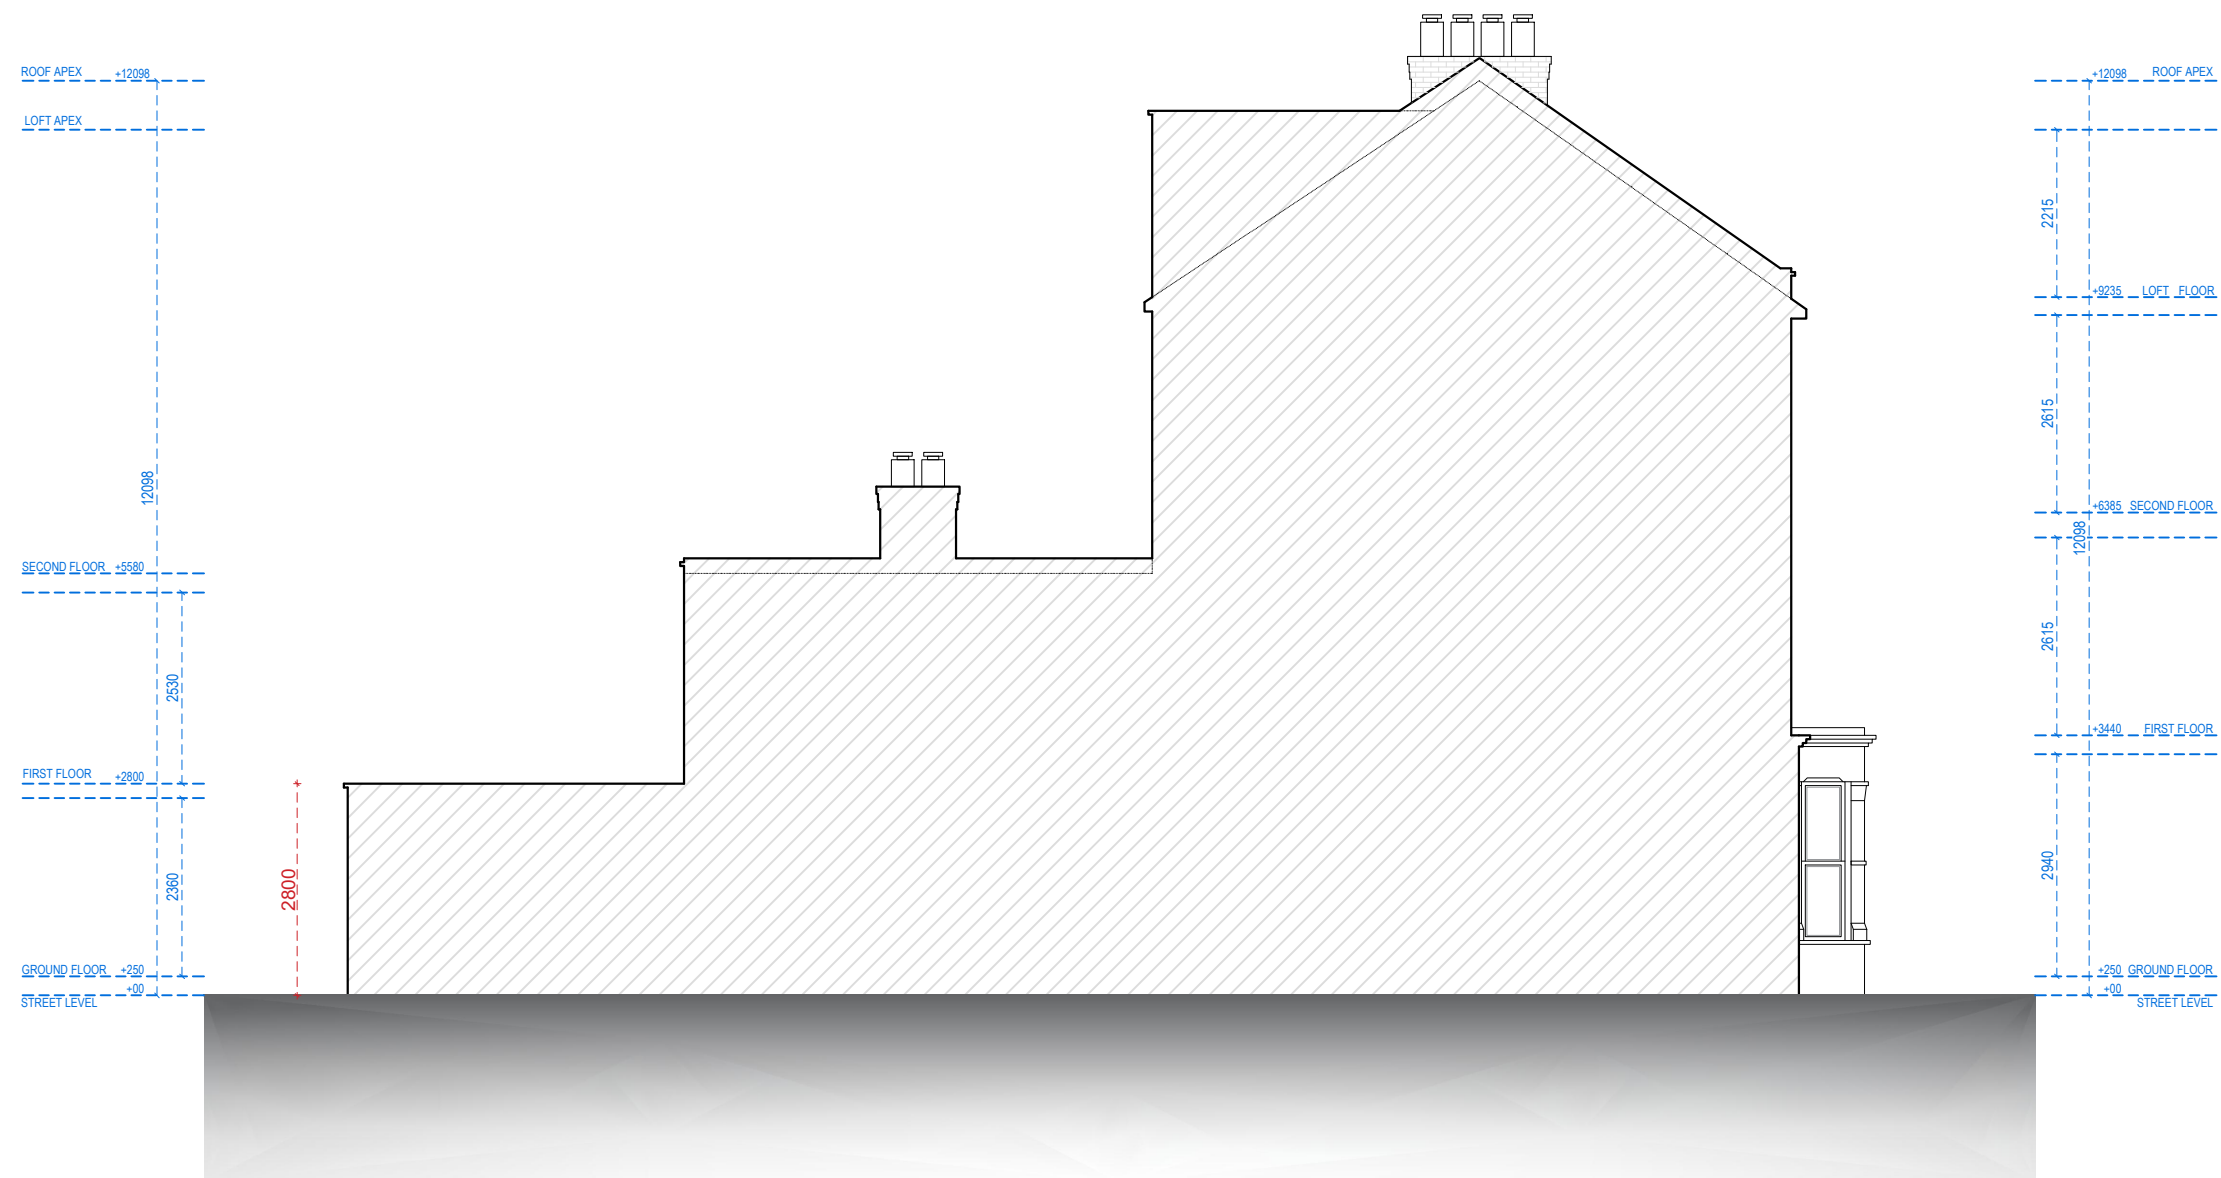

LEFT SIDE ELEVATION



Address - Unit 4, Grosvenor Way, London E5 9ND
Phone - 020 3781 8008
E-mail - office@redwoodsprojects.co.uk
Web - www.redwoodsprojects.co.uk

Any errors on Dimensions to be reported to the Architect prior to commencement of Works.
Dimensions and areas are based on survey information.
This drawing is copyright © Redwoods Projects.
All dimensions to be checked on site Prior work.

REFERENCE: 10 BRAMPTON PARK RD, LONDON N22 6BG

TITLE: PROPOSED DRAWINGS
ELEVATIONS

PROJECT No 2066 DATE: 15-12-2023


SHEET No P 05 REV A

0 1 2 5m scale 1:100 @A3

NOTES:

DRAWN BY MA

EDITED BY

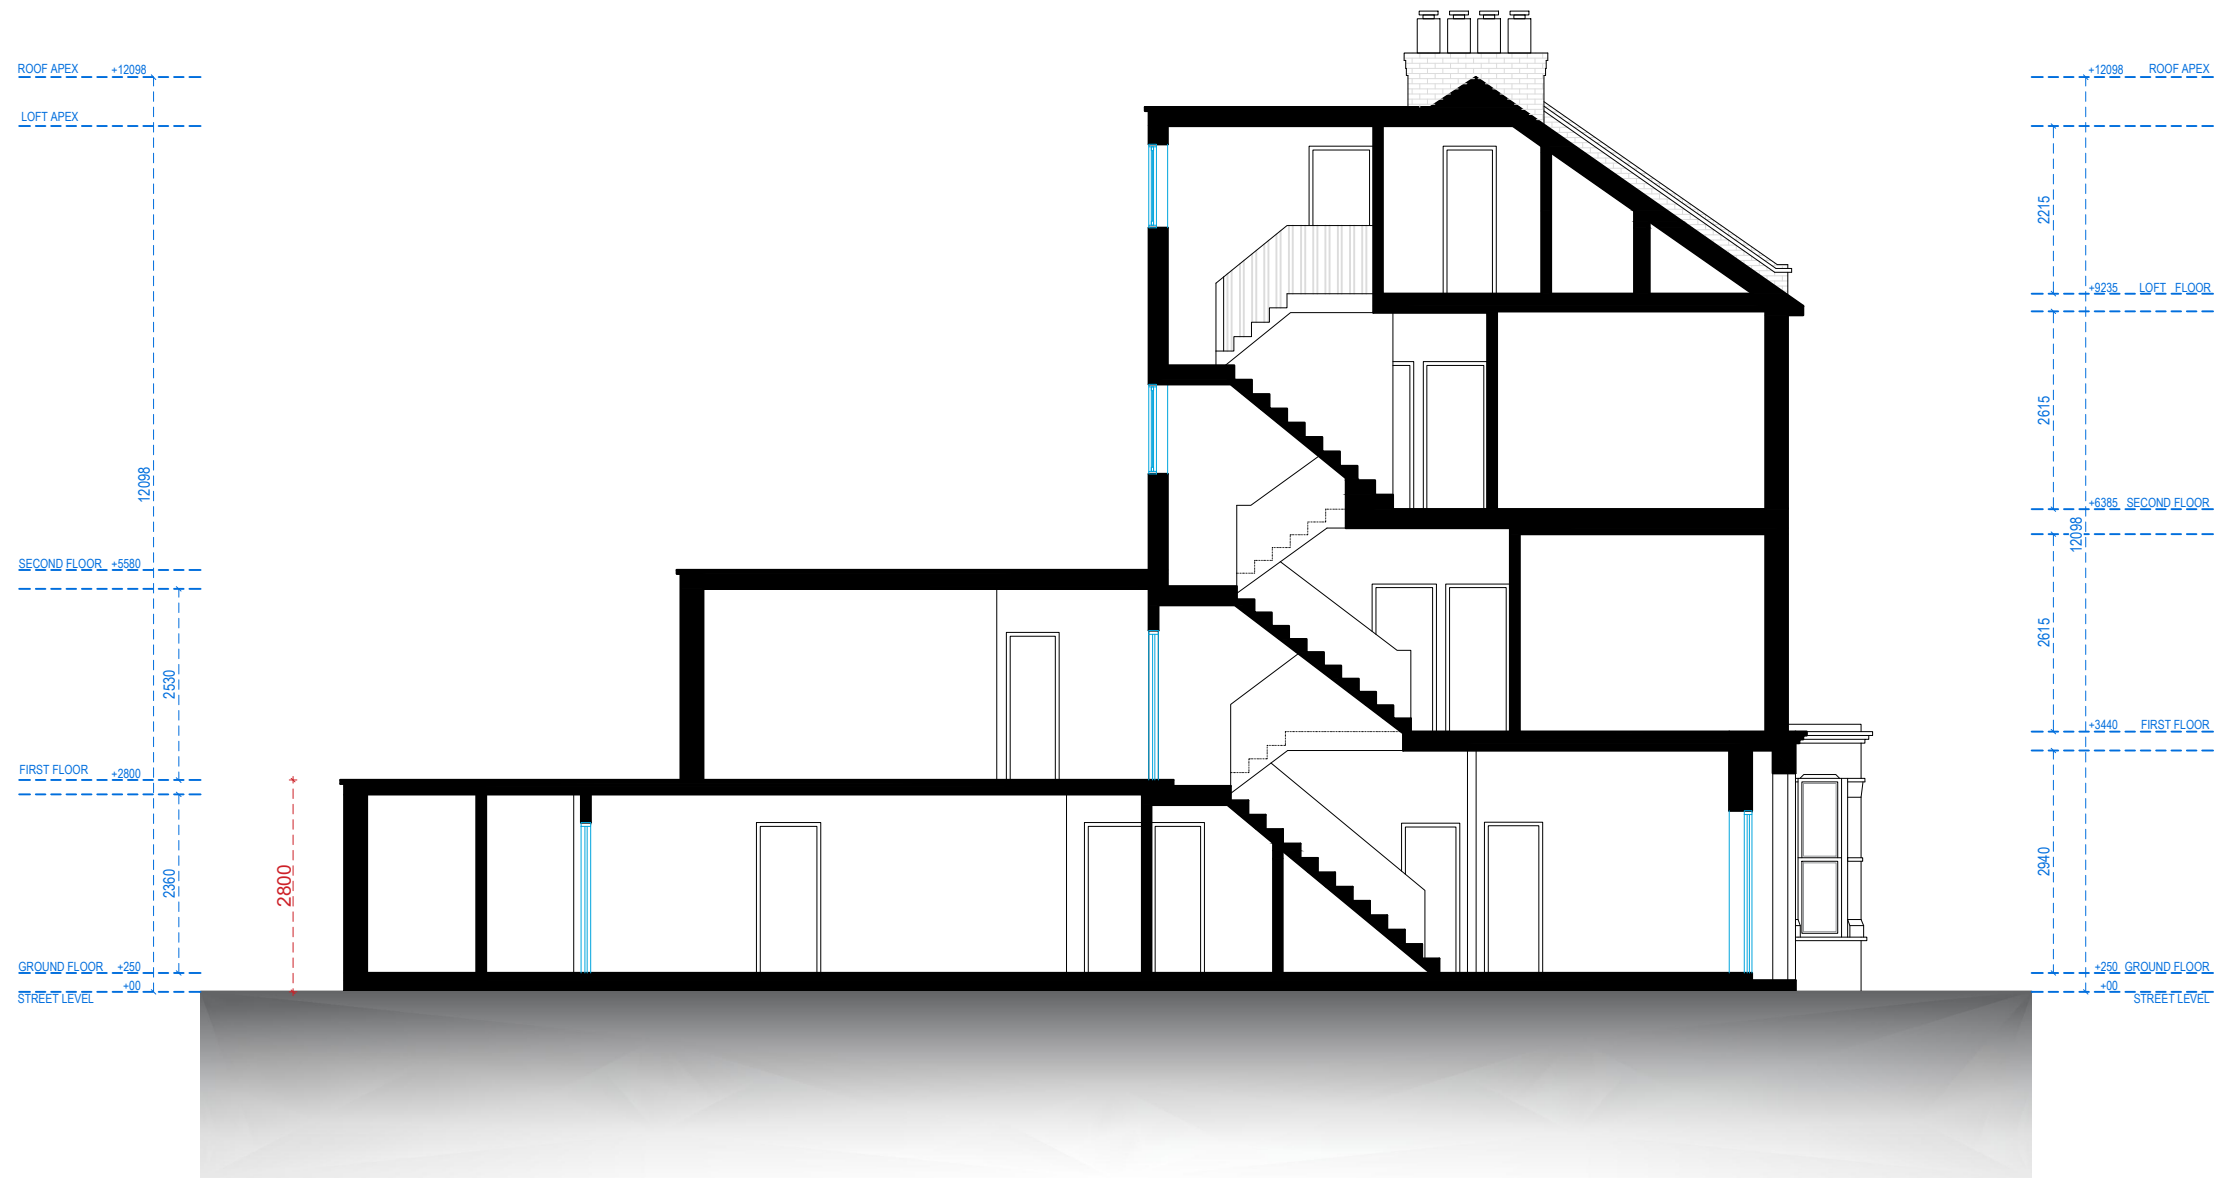

SECTION A-A




Address - Unit 4, Grosvenor Way, London E5 9ND
Phone - 020 3781 8008
E-mail - office@redwoodsprojects.co.uk
Web - www.redwoodsprojects.co.uk

Any errors on Dimensions to be reported to the Architect prior to commencement of Works.
Dimensions and areas are based on survey information.
This drawing is copyright © Redwoods Projects.
All dimensions to be checked on site Prior work.



REFERENCE: 10 BRAMPTON PARK RD, LONDON N22 6BG	
TITLE: PROPOSED DRAWINGS SECTION	
PROJECT No 2066	DATE: 15-12-2023
SHEET No P 06 REV A	

0 1 2 5m scale 1:100 @A3


NOTES:	
DRAWN BY MA	EDITED BY

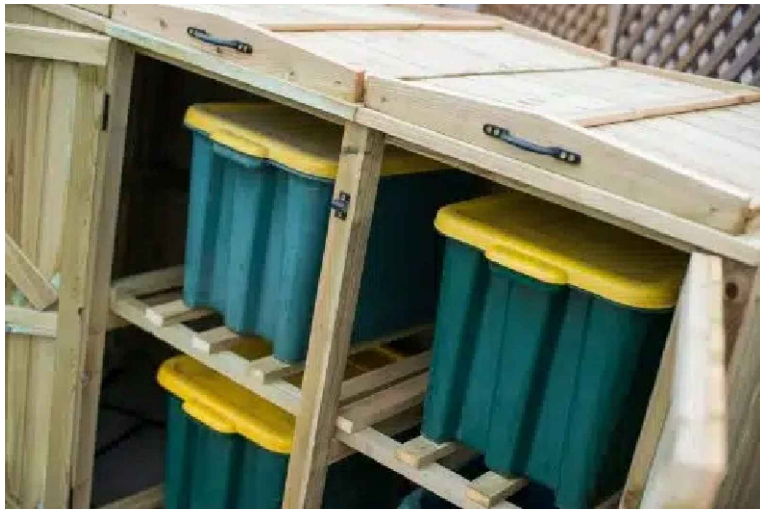

REFUSE, RECYCLE & FOOD WATSE IMAGES

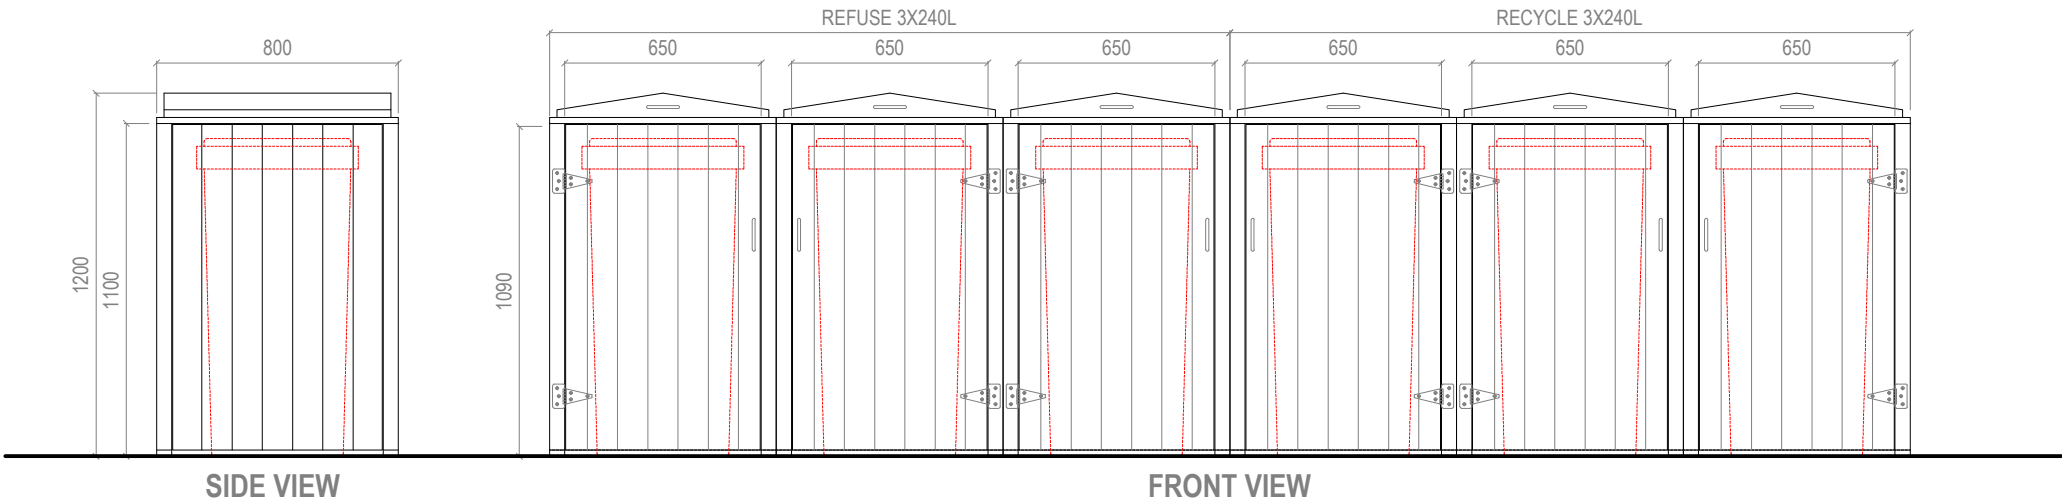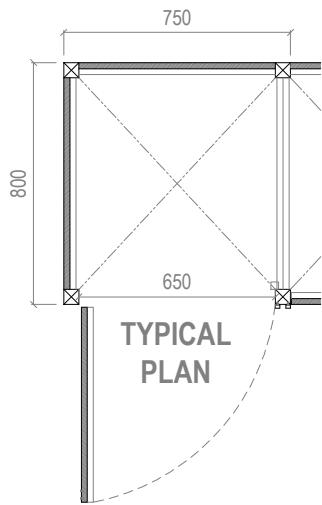

REFUSE AND RECYCLE AT FRONTAGE

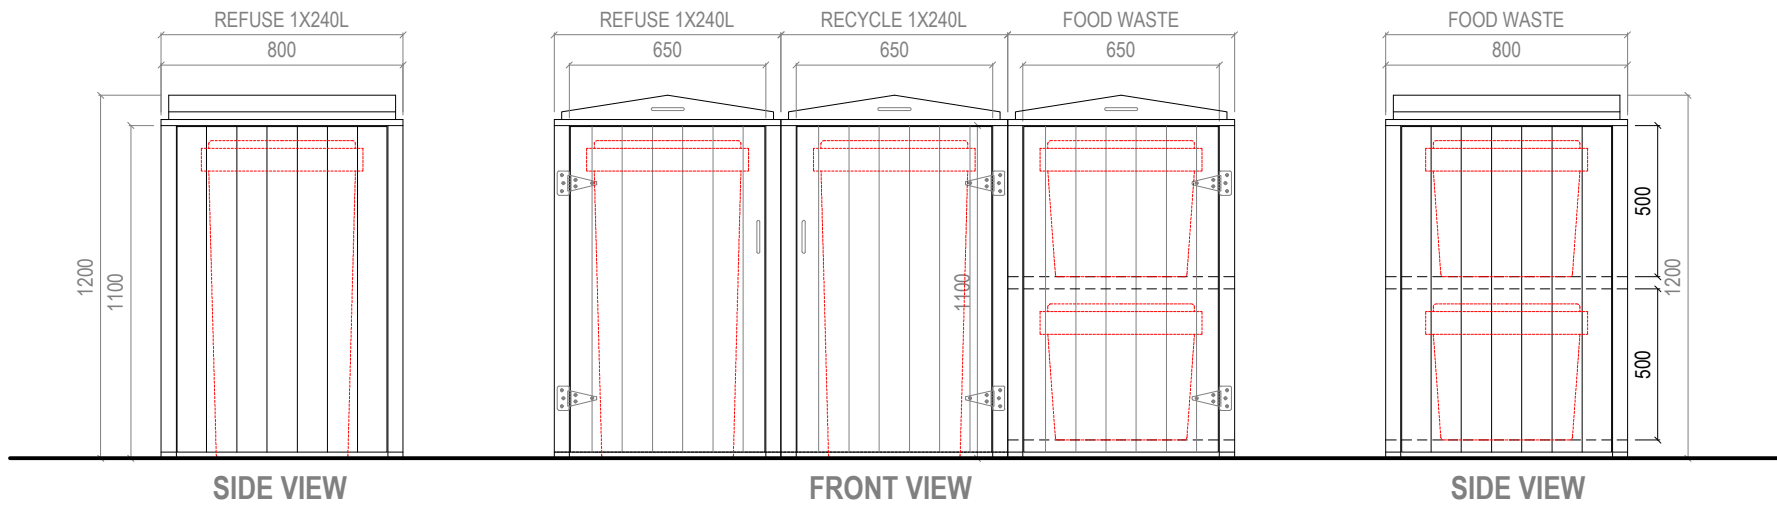


REFUSE, RECYCLE & FOOD WASTE AT GARDEN




Address - Unit 4, Grosvenor Way, London E5 9ND
Phone - 020 3781 8008
E-mail - office@redwoodsprojects.co.uk
Web - www.redwoodsprojects.co.uk
Any errors on Dimensions to be reported to the Architect prior to commencement of Works.
Dimensions and areas are based on survey information.
This drawing is copyright © Redwoods Projects.
All dimensions to be checked on site Prior work.

REFERENCE: 10 BRAMPTON PARK RD, LONDON N22 6BG	
TITLE: PROPOSED DRAWINGS DETAILS - REFUSE, RECYCLE & FOOD WASTE STORAGE	
PROJECT No 2066	DATE: 15-12-2023
SHEET No P 07 REV A	

 


0 1 2 5m scale 1:100 @A3


NOTES:	
DRAWN BY M A	EDITED BY ABB

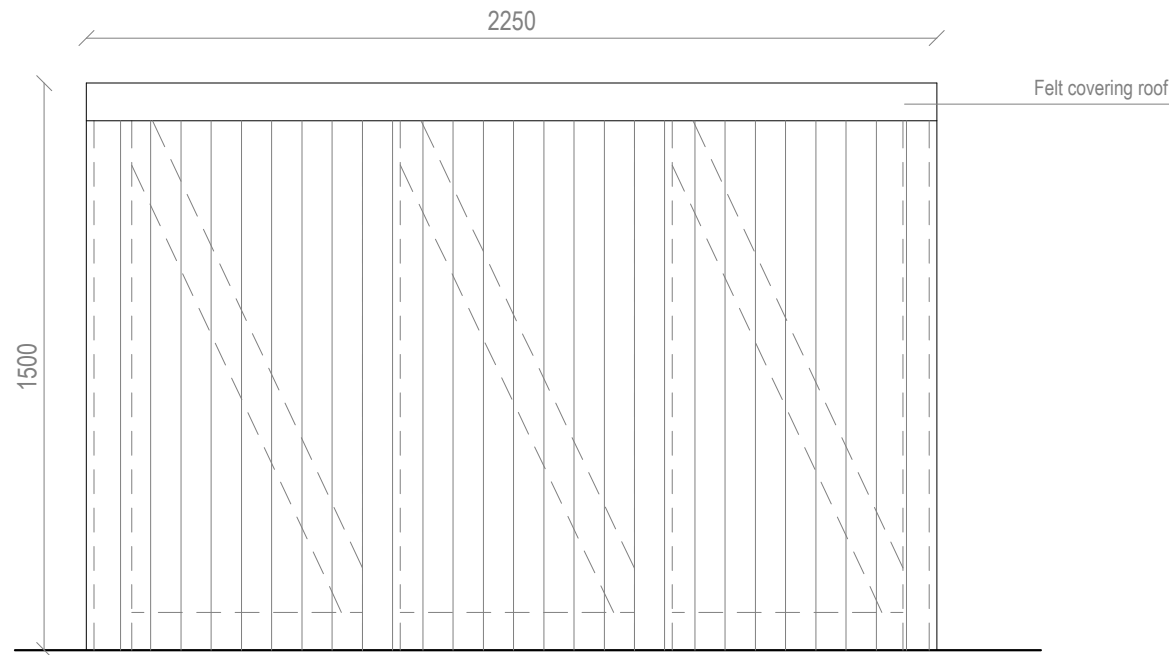

SIDE ELEVATION

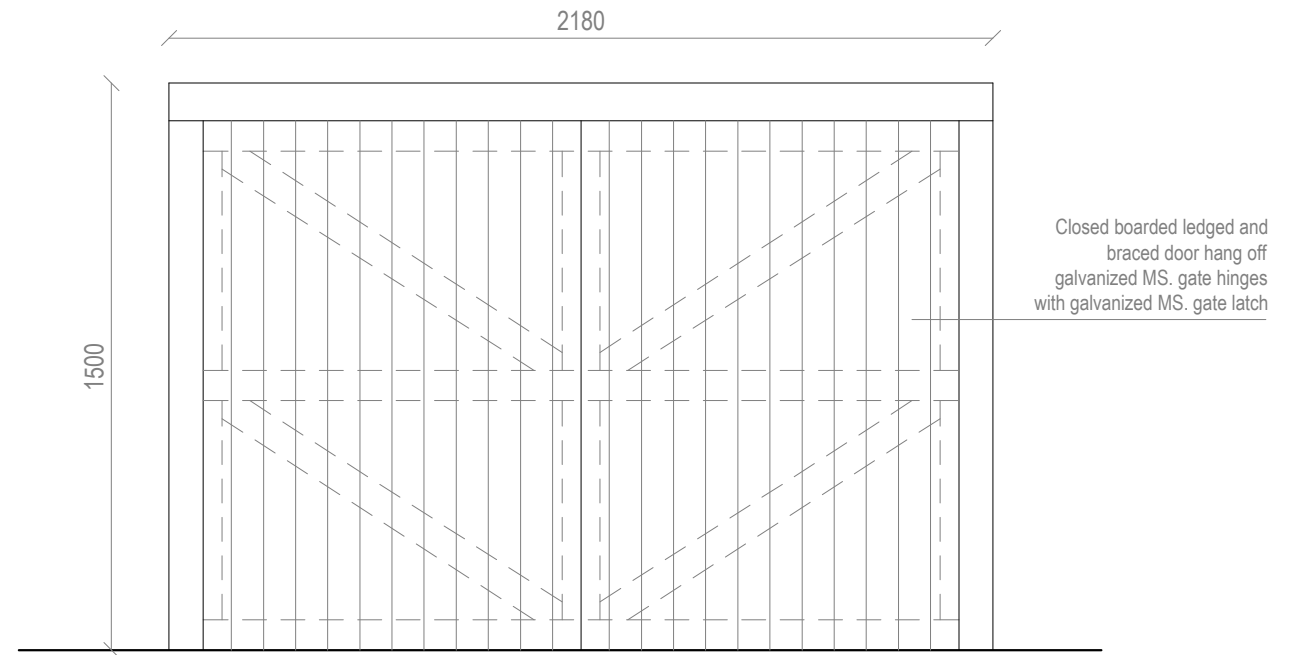

FRONT ELEVATION

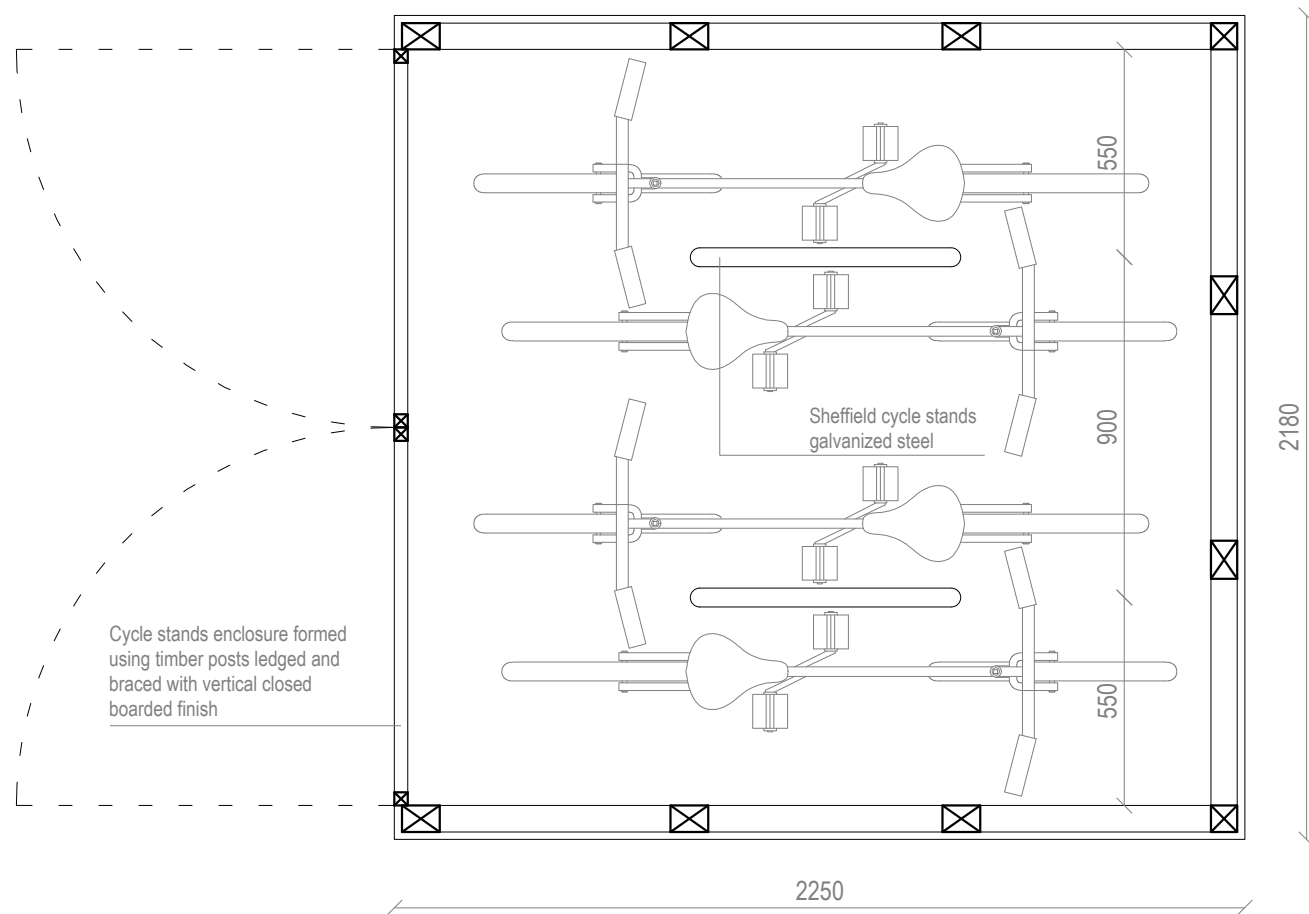

PLANT

TIMBER CYCLE ENCLOSURE
STORAGE DETAIL



Address - Unit 4, Grosvenor Way, London E5 9ND
Phone - 020 3781 8008
E-mail - office@redwoodsprojects.co.uk
Web - www.redwoodsprojects.co.uk

Any errors on Dimensions to be reported to the Architect prior to commencement of Works.
Dimensions and areas are based on survey information.
This drawing is copyright © Redwoods Projects.
All dimensions to be checked on site Prior work.

REFERENCE: 10 BRAMPTON PARK RD, LONDON N22 6BG

TITLE: PROPOSED DRAWINGS
DETAILS - CYCLE ENCLOSURE

PROJECT No 2066 DATE: 15-12-2023

SHEET No P 08 REV A

0 1 2 5m scale 1:100 @A3

NOTES:

DRAWN BY

EDITED BY