



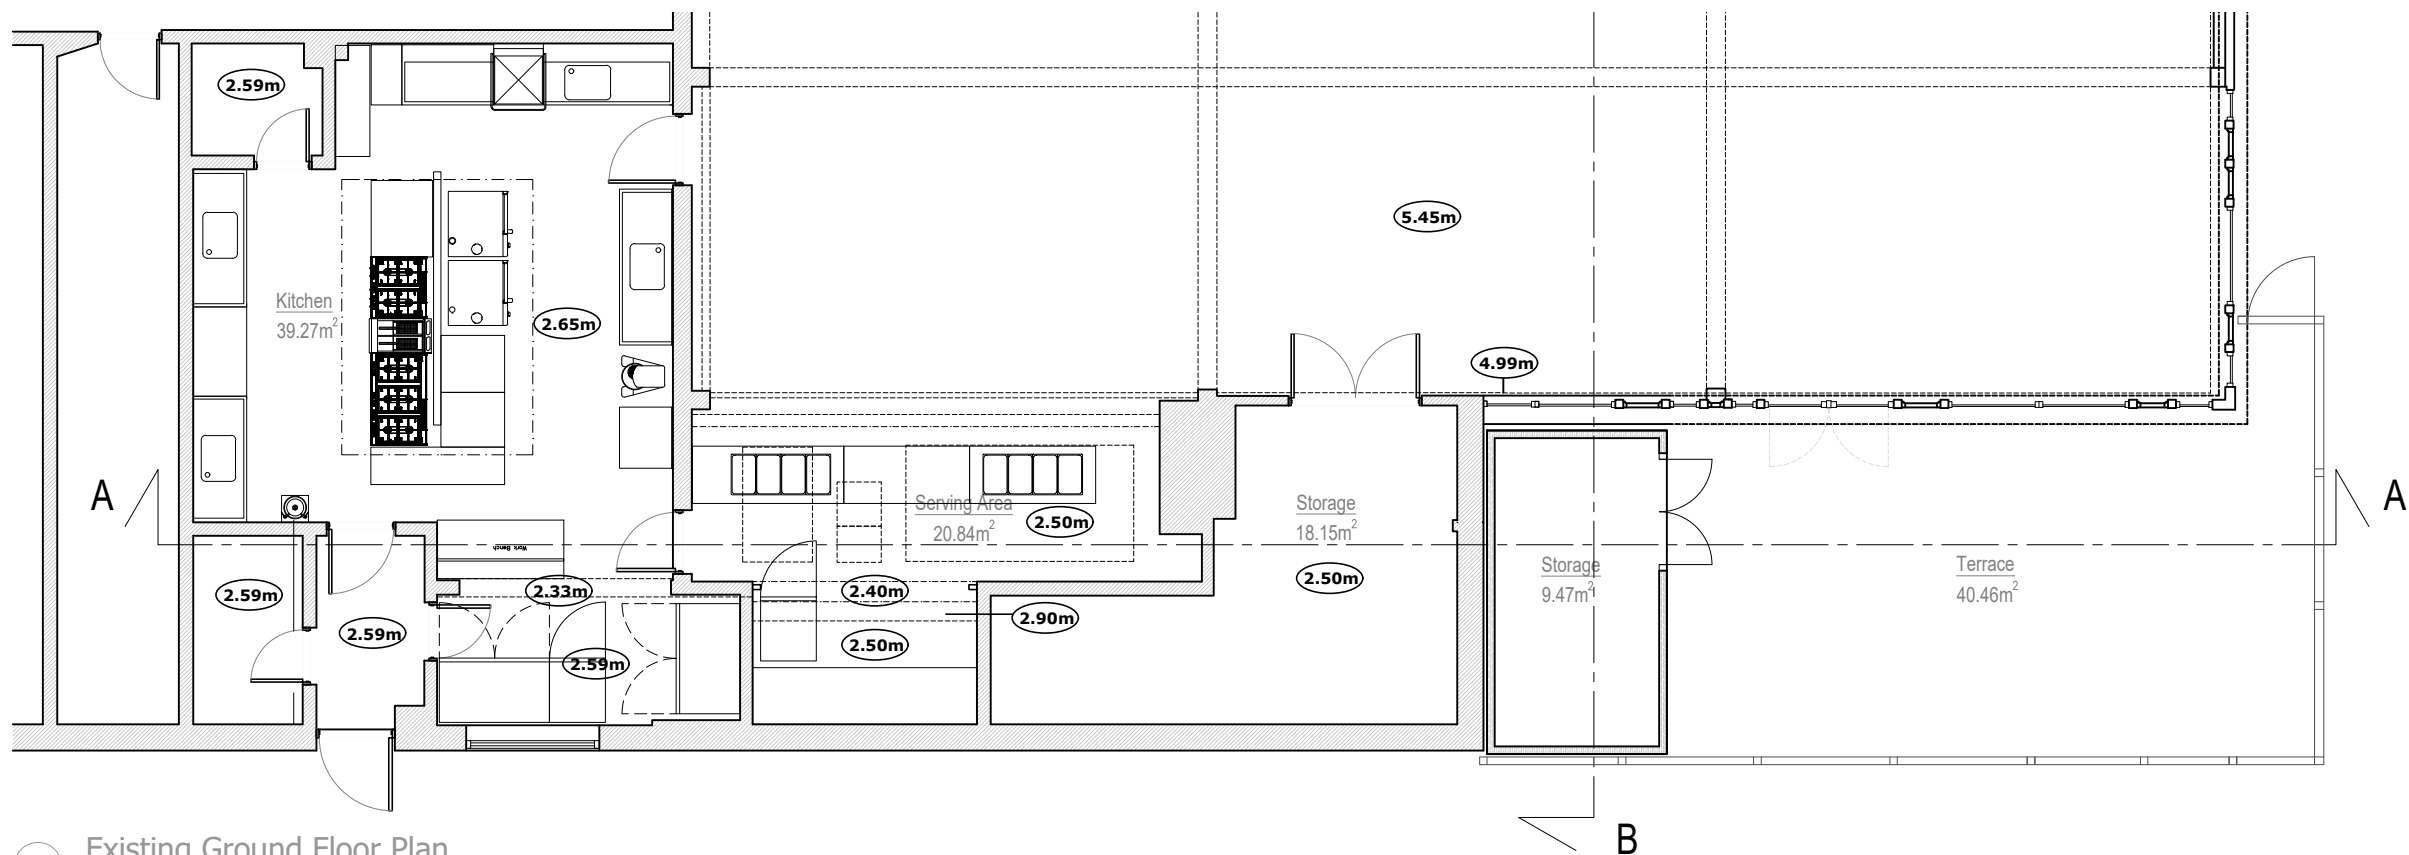

1 Existing Ground Floor Plan

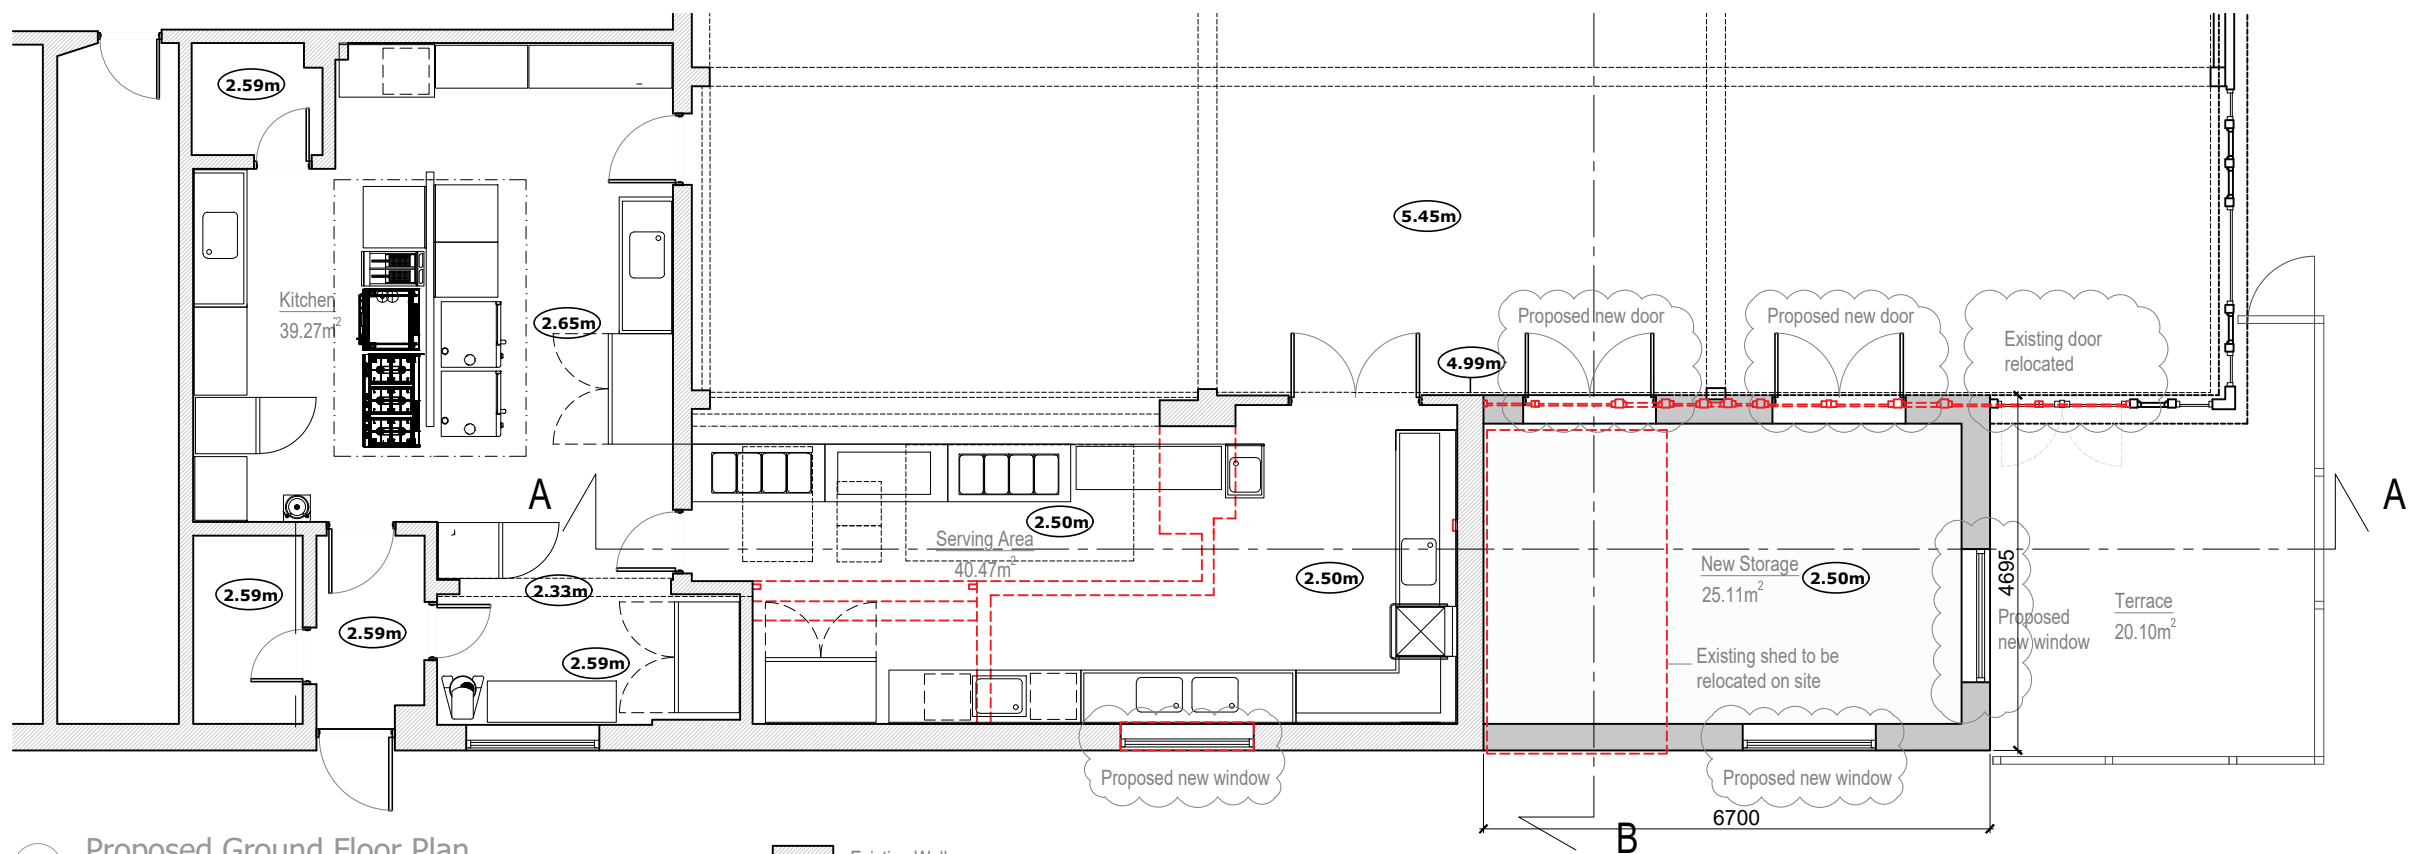

2 Proposed Ground Floor Plan



- Existing Walls
- Proposed Walls
- To be demolished



P1	Planning	SN	AS	29/02/2024
Rev	Description	By	QA	DD.MM.YY

© This drawing and any design hereon is the copyright of Potter Raper and must not be reproduced without their written consent. All drawings remain the property of Potter Raper. Figured dimension only to be taken from this drawing. All dimensions to be checked on site. Please inform Potter Raper immediately of any discrepancies before work proceeds.

Client	LB Haringey
Project Name	Coldfall School Kitchen Extension
Project Location	Coldfall Primary School Coldfall Avenue N10 1HS
Sheet Name	Existing & Proposed Ground Floor Comparison

Project Status	Planning
----------------	----------

Drawing Nr.
10784-PR-CS-ZZ-DR-A-PL100

Scale 1:100 @ A3



Duncan House
1A Burnhill Road
Beckenham
Kent
BR3 3LA
Tel: 020 8658 3538