



Notes

- All dimensions are in millimetres
- All dimensions are to be checked on site

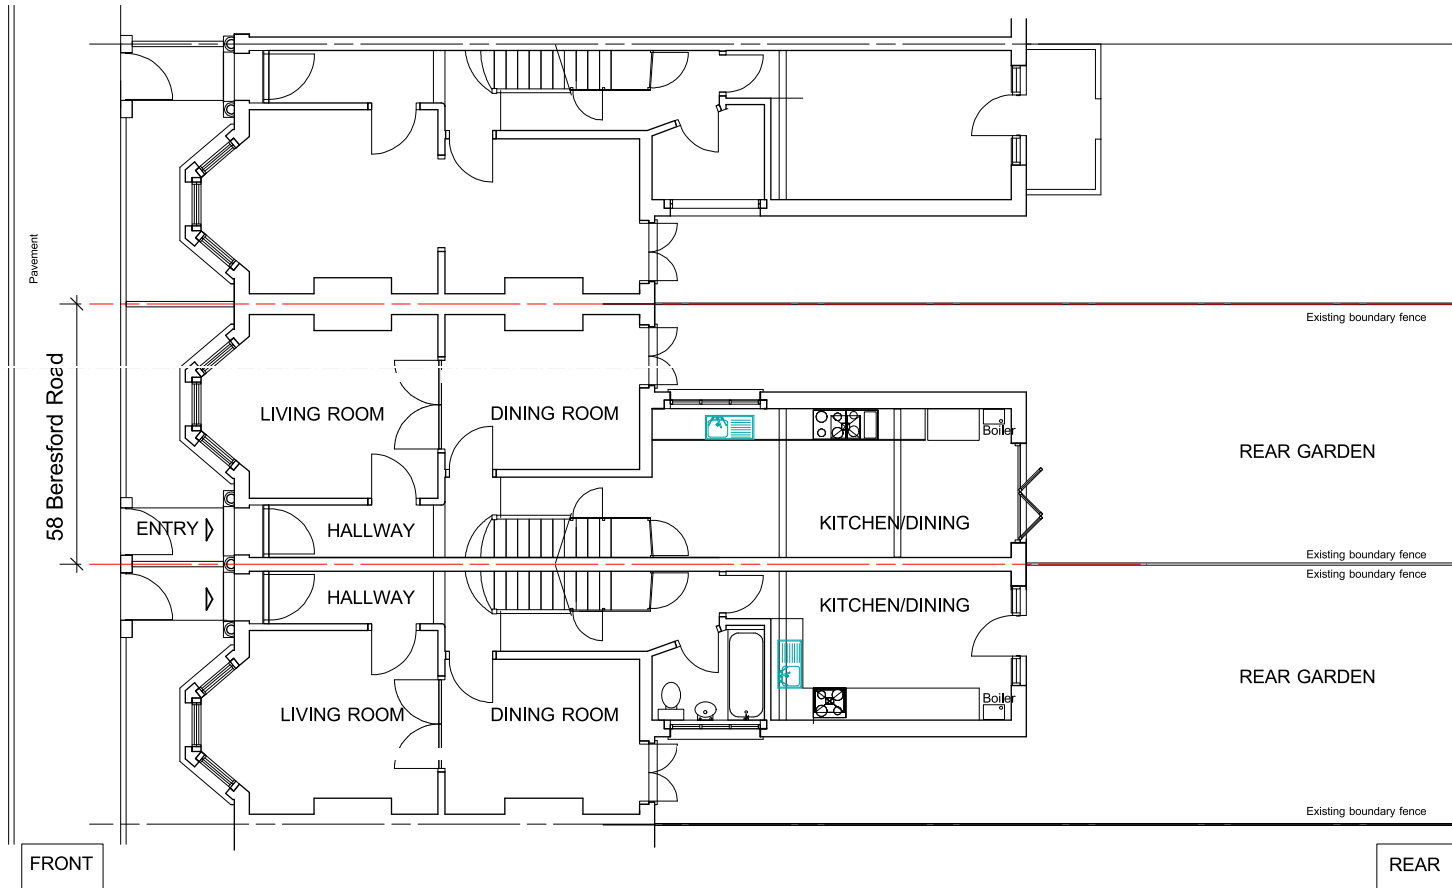


EXISTING GROUND FLOOR PLAN (in context) scale 1:100

 


SCALE 1:100

DATE:		REV:		NO:	
SCALE: 1:100@A3	DATE: Jan 2024	DRAWN:			
JOB: 58 Beresford Rd. N8 0AJ					
TITLE: Existing Drawing Site Plan in Context		074/PA/301		REV:	

 

Notes

All dimensions are in millimetres
All dimensions are to be checked on site

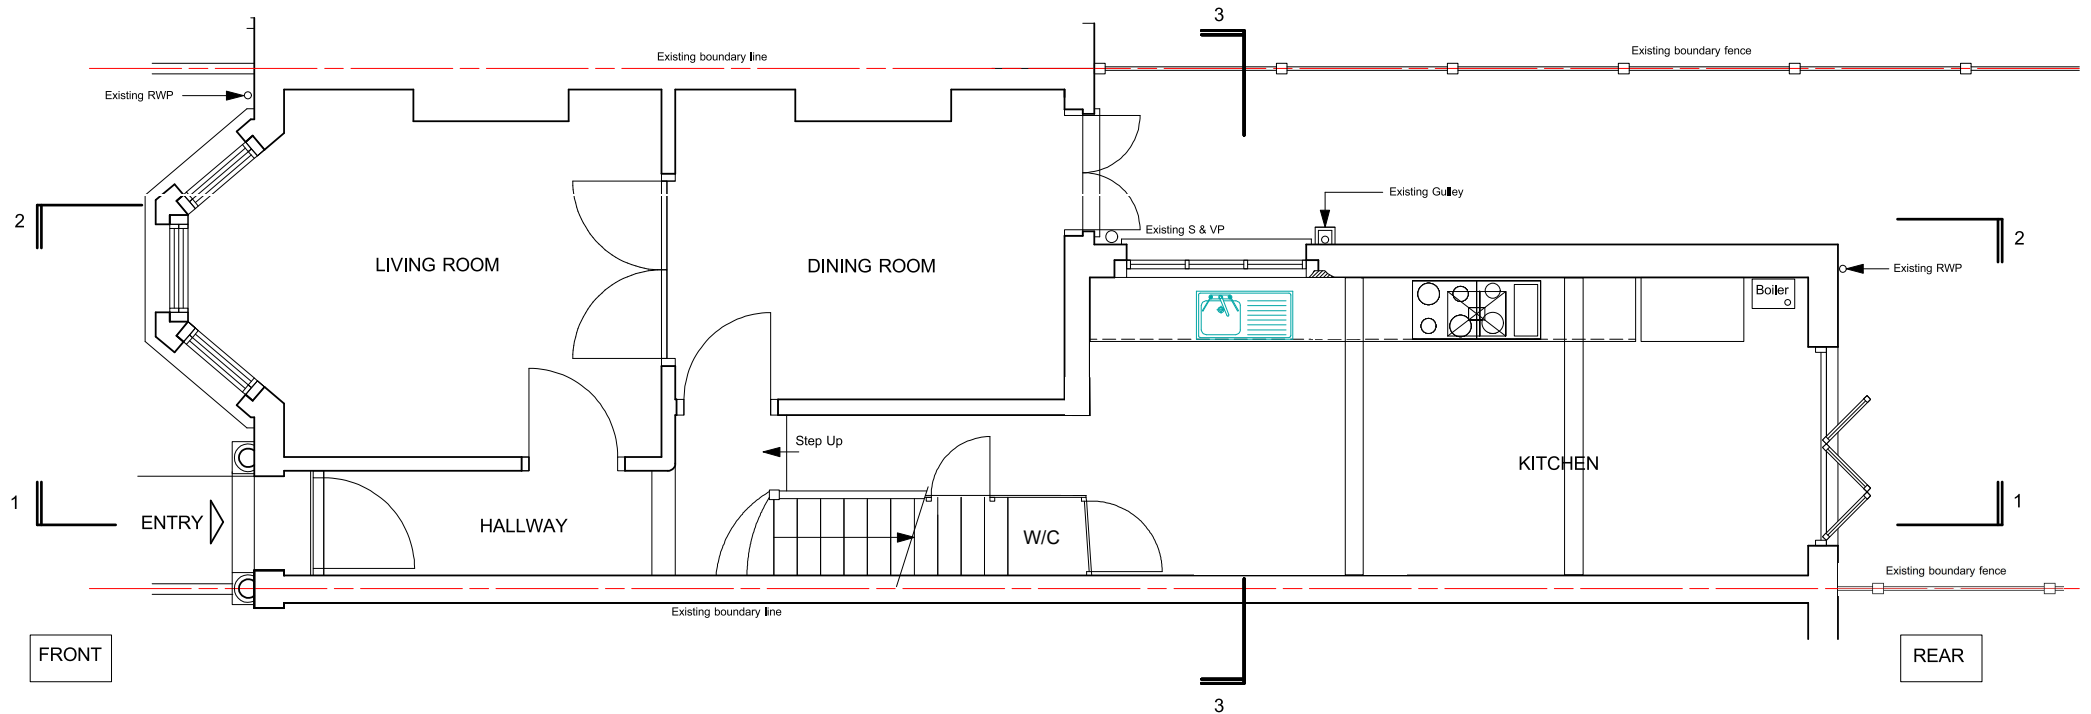

EXISTING GROUND FLOOR PLAN scale 1:50




SCALE 1:50


DATE:		REV:		NO:
SCALE: 1:50@A3	DATE: Jan 2024	DRAWN:		
JOB: 58 Beresford Rd. N8 0AJ				
TITLE: Existing Drawing Ground Floor Plan				
			REV: 074/PA/302	

Notes

All dimensions are in millimetres
All dimensions are to be checked on site

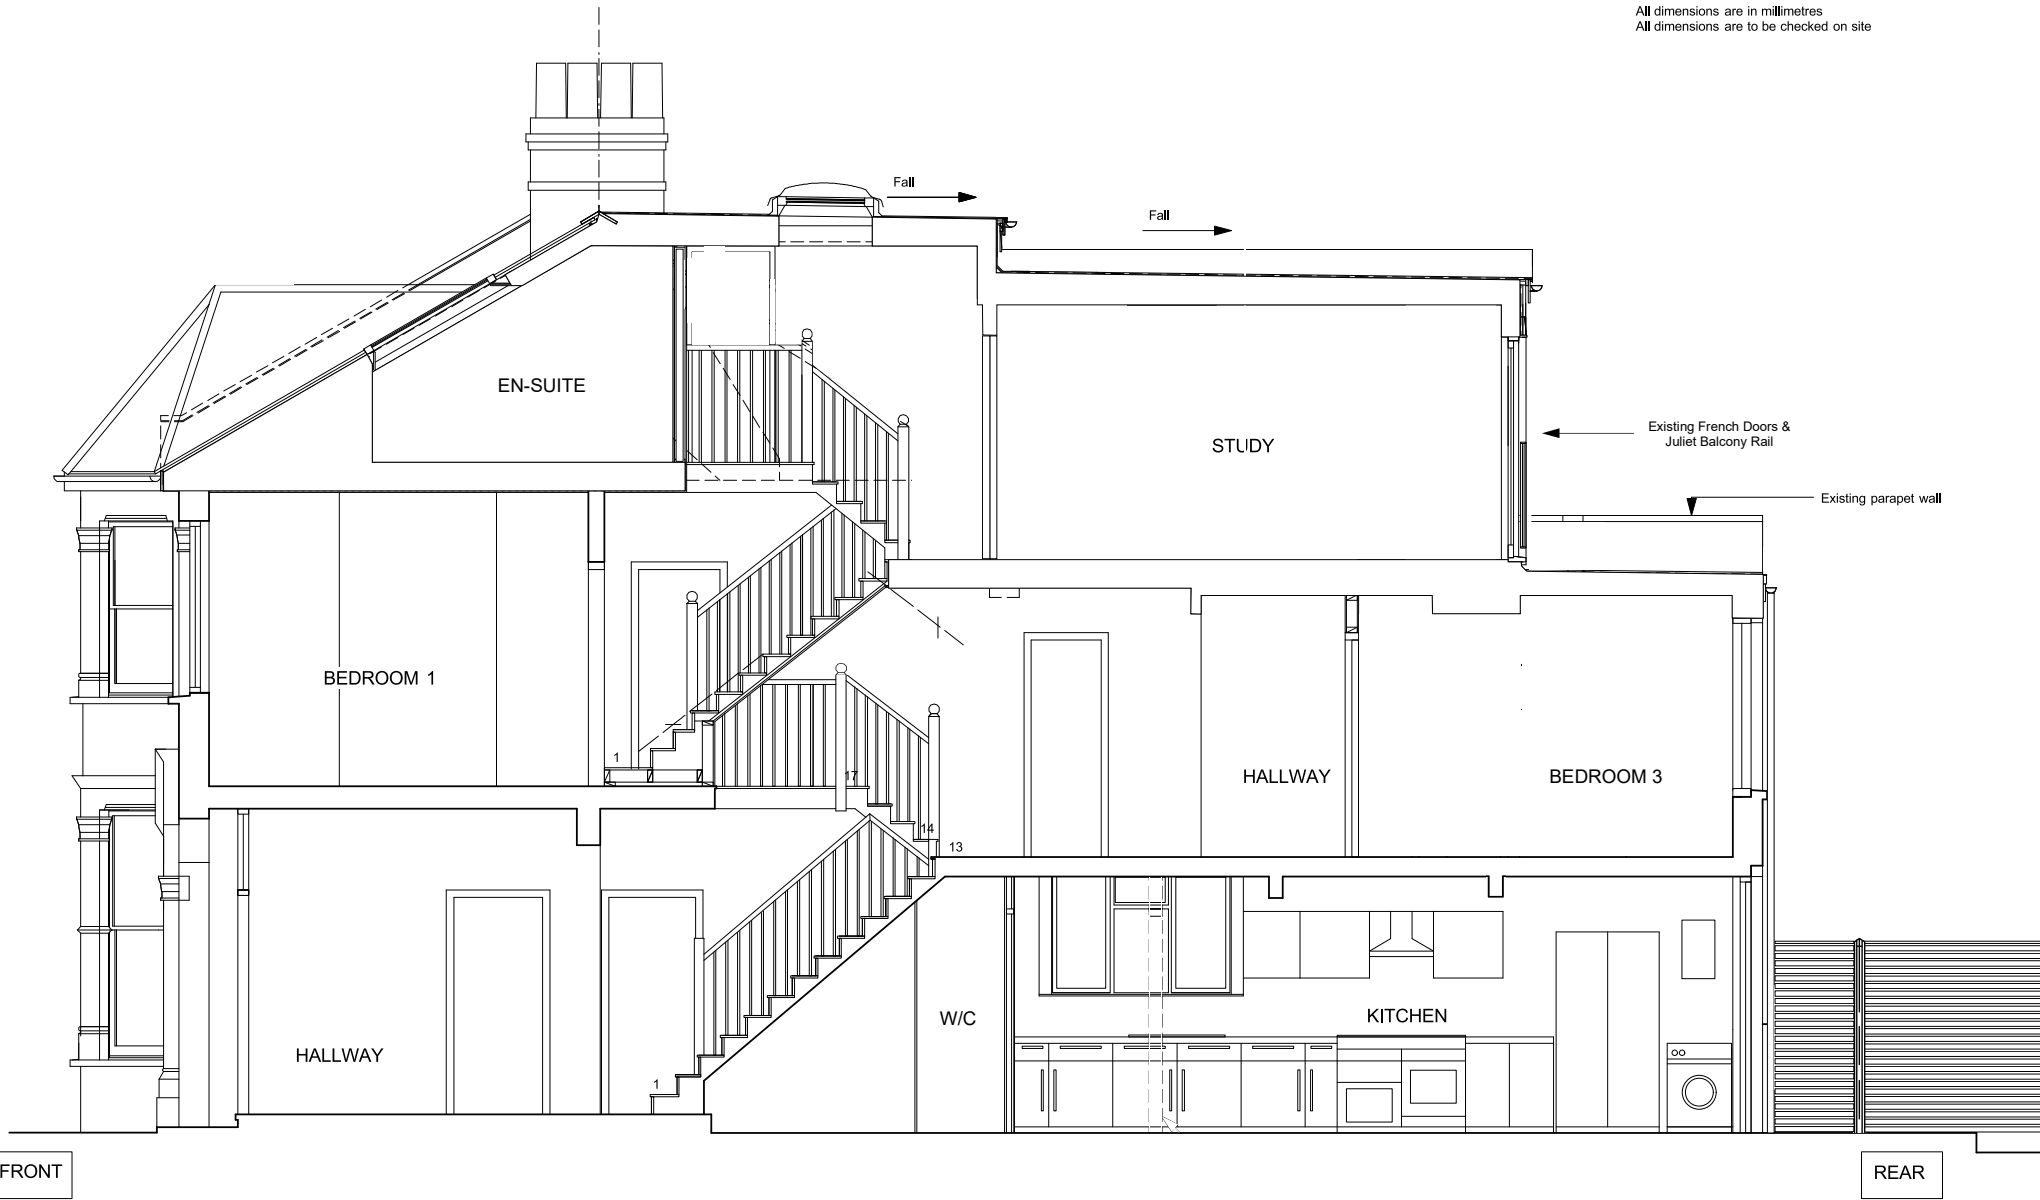

EXISTING SECTION 1-1 scale 1:50

 

SCALE 1:50

SCALE: 1:50@A3		DATE: Jan 2024	DRAWN:	REV:	NO:
JOB: 58 Beresford Rd. N8 0AJ					
TITLE: Existing Drawing Section 1-1					
		074/PA/305			REV

Notes

All dimensions are in millimetres
All dimensions are to be checked on site



EXISTING SECTION 2-2 scale 1:50



SCALE 1:50

DATE:		REV:		NO:
SCALE: 1:50@A3	DATE: Jan 2024	DRAWN:		
JOB: 58 Beresford Rd. N8 0AJ				
TITLE: Existing Drawing Section 2-2				
074/PA/306				REV

Notes


All dimensions are in millimetres
All dimensions are to be checked on site



EXISTING SECTION 3-3 scale 1:50

SCALE 1:50

SCALE:		DATE:	REV:	NO:
1:50@A3		Jan 2024		
JOB:		58 Beresford Rd, N8 0AJ		
TITLE:		Existing Drawing Section 3-3		
		074/PA/307		
		REV		

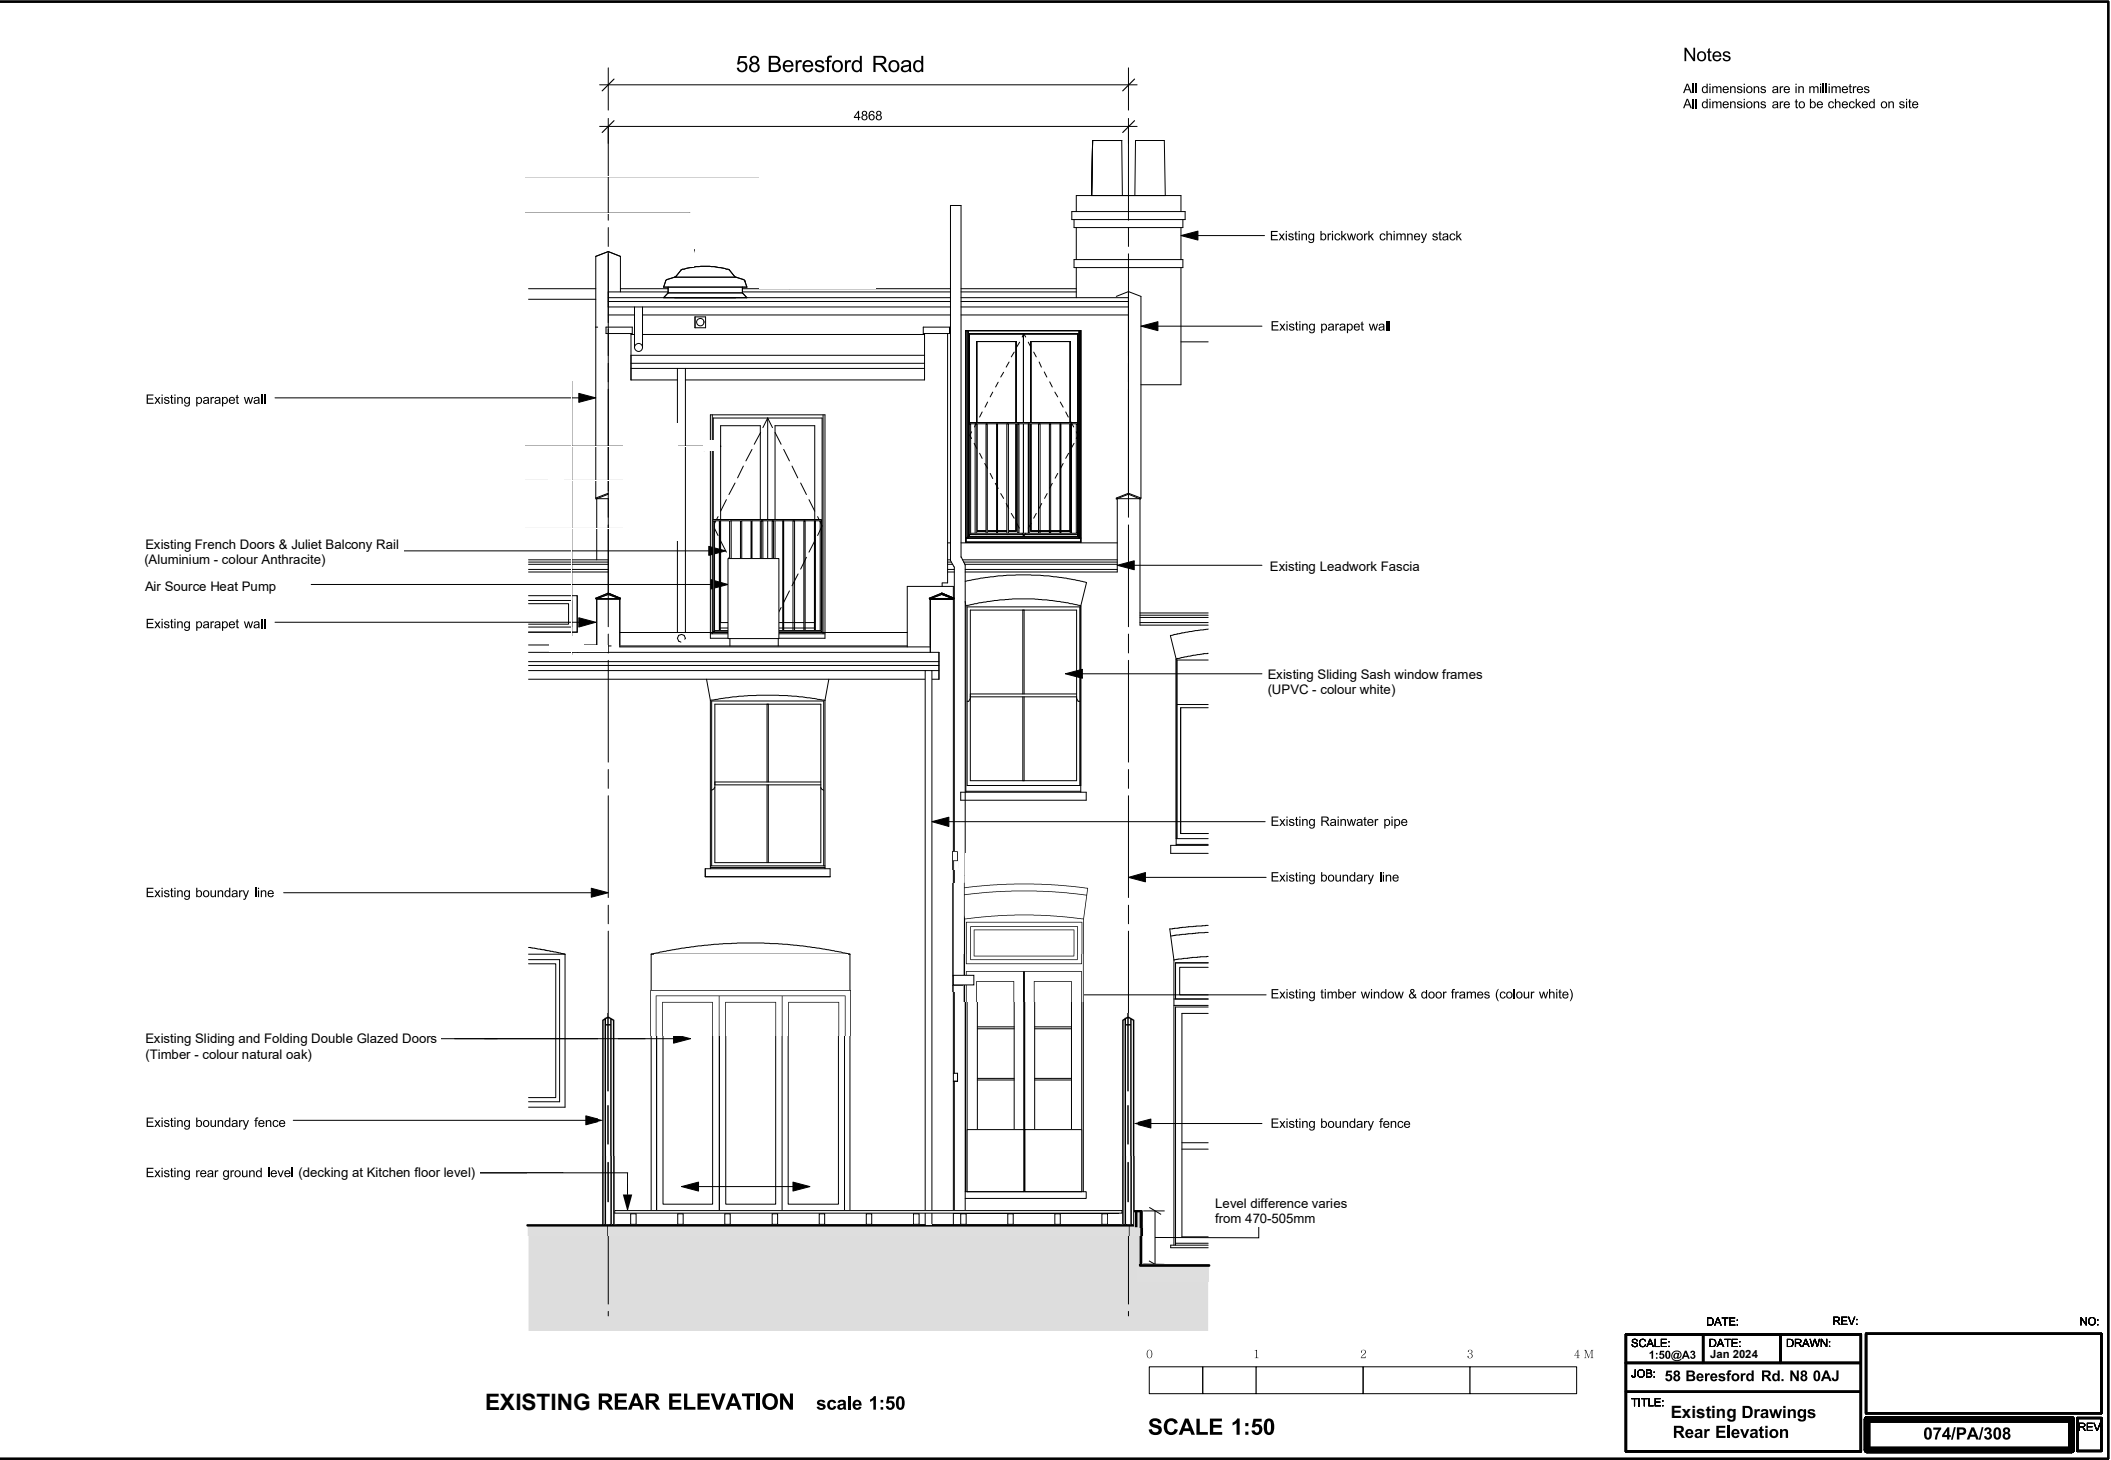


Notes

All dimensions are in millimetres
All dimensions are to be checked on site



EXISTING REAR ELEVATION in Context scale 1:100

 

SCALE 1:100

DATE:		REV:		NO:	
SCALE:	DATE:	DRAWN:			
1:100@A3	Jan 2024				
JOB: 58 Beresford Rd, N8 0AJ					
TITLE: Existing Drawings Rear Elev'n in Context					
				074/PA/309	
				REV:	