



Notes

- All dimensions are in millimetres
- All dimensions are to be checked on site

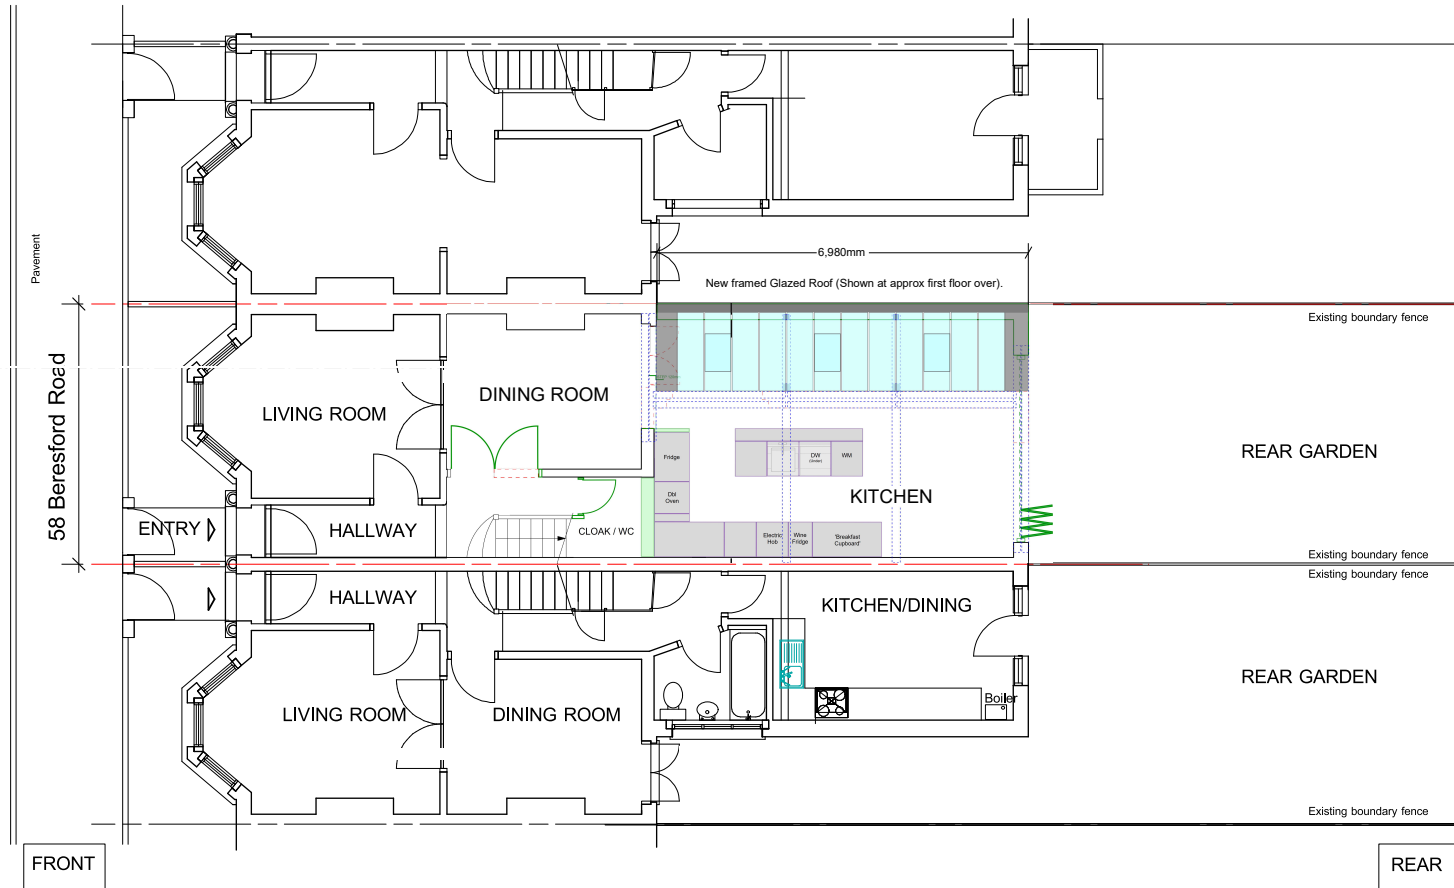


PROPOSED GROUND FLOOR PLAN (in context) scale 1:100

 


SCALE 1:100

SCALE:		DATE:	REV:	NO:
1:100@A3		Jan 2024		
JOB:		58 Beresford Rd. N8 0AJ		
TITLE:		Proposed Drawing Site Plan in Context		
		074/PA/401		

 


Notes

All dimensions are in millimetres
All dimensions are to be checked on site

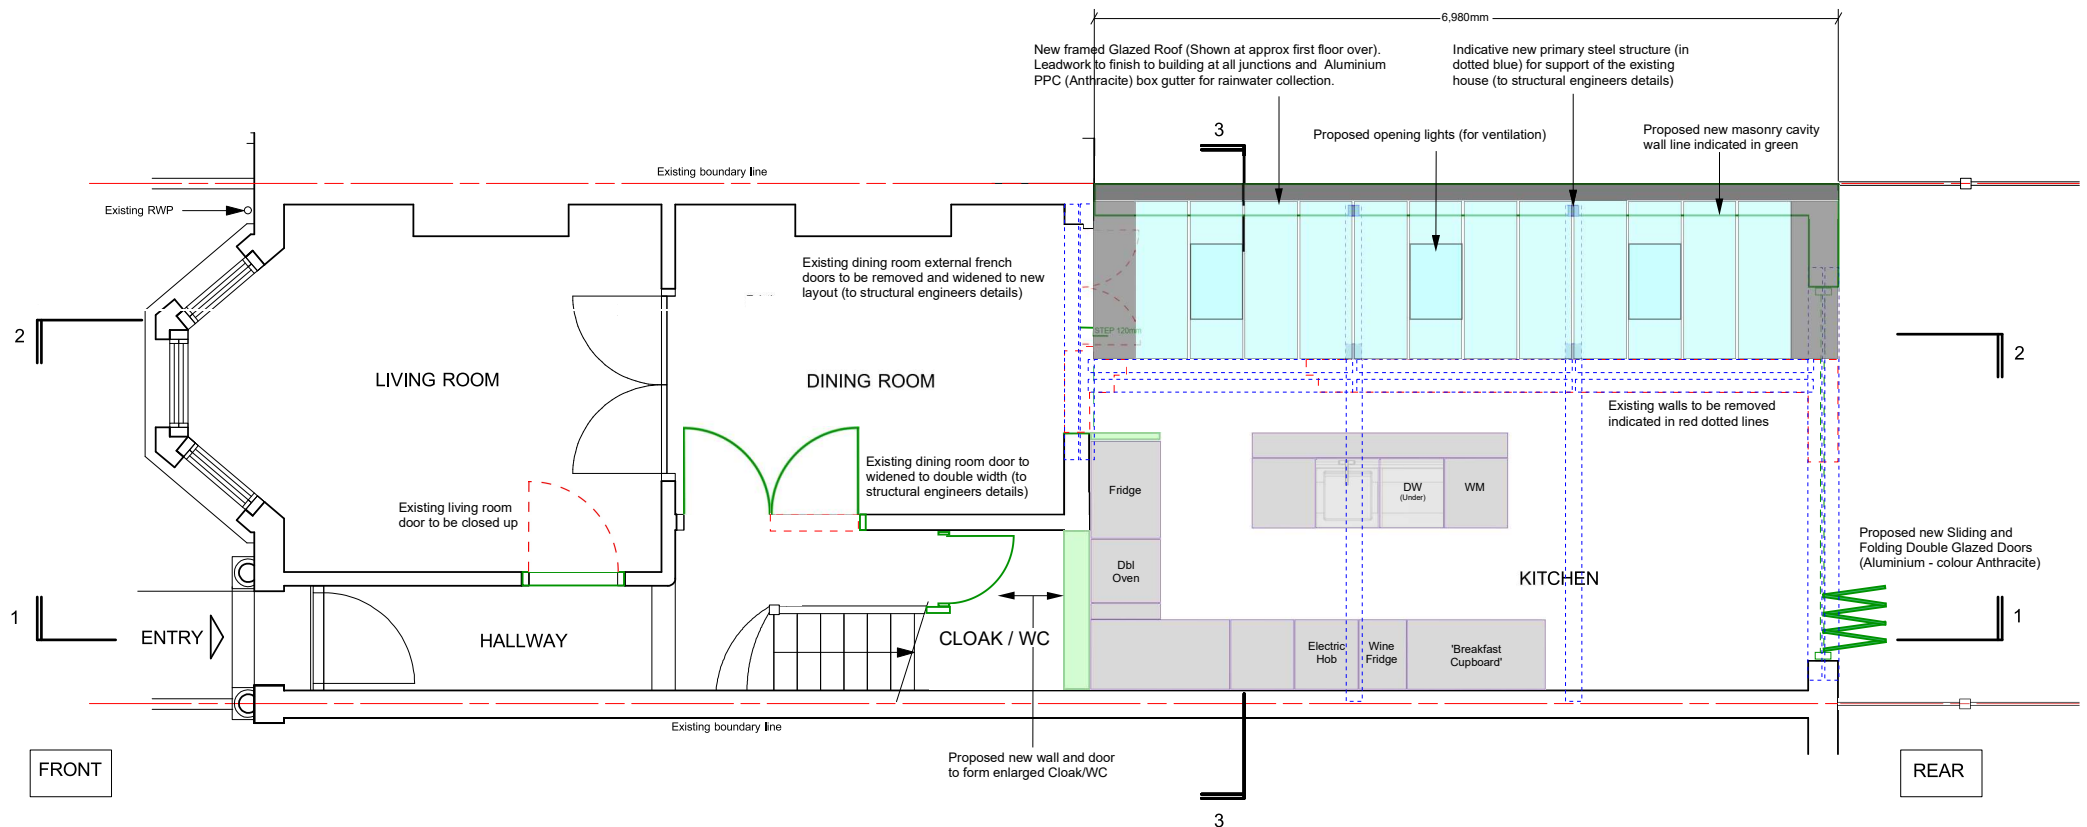

PROPOSED GROUND FLOOR PLAN scale 1:50

 


SCALE 1:50


SCALE:		DATE:	REV:	NO:
1:50@A3		Jan 2024		
DRAWN:				
JOB:		58 Beresford Rd, N8 0AJ		
TITLE:		Proposed Drawing Ground Floor Plan		
		074/PA/402		

Notes

All dimensions are in millimetres
All dimensions are to be checked on site

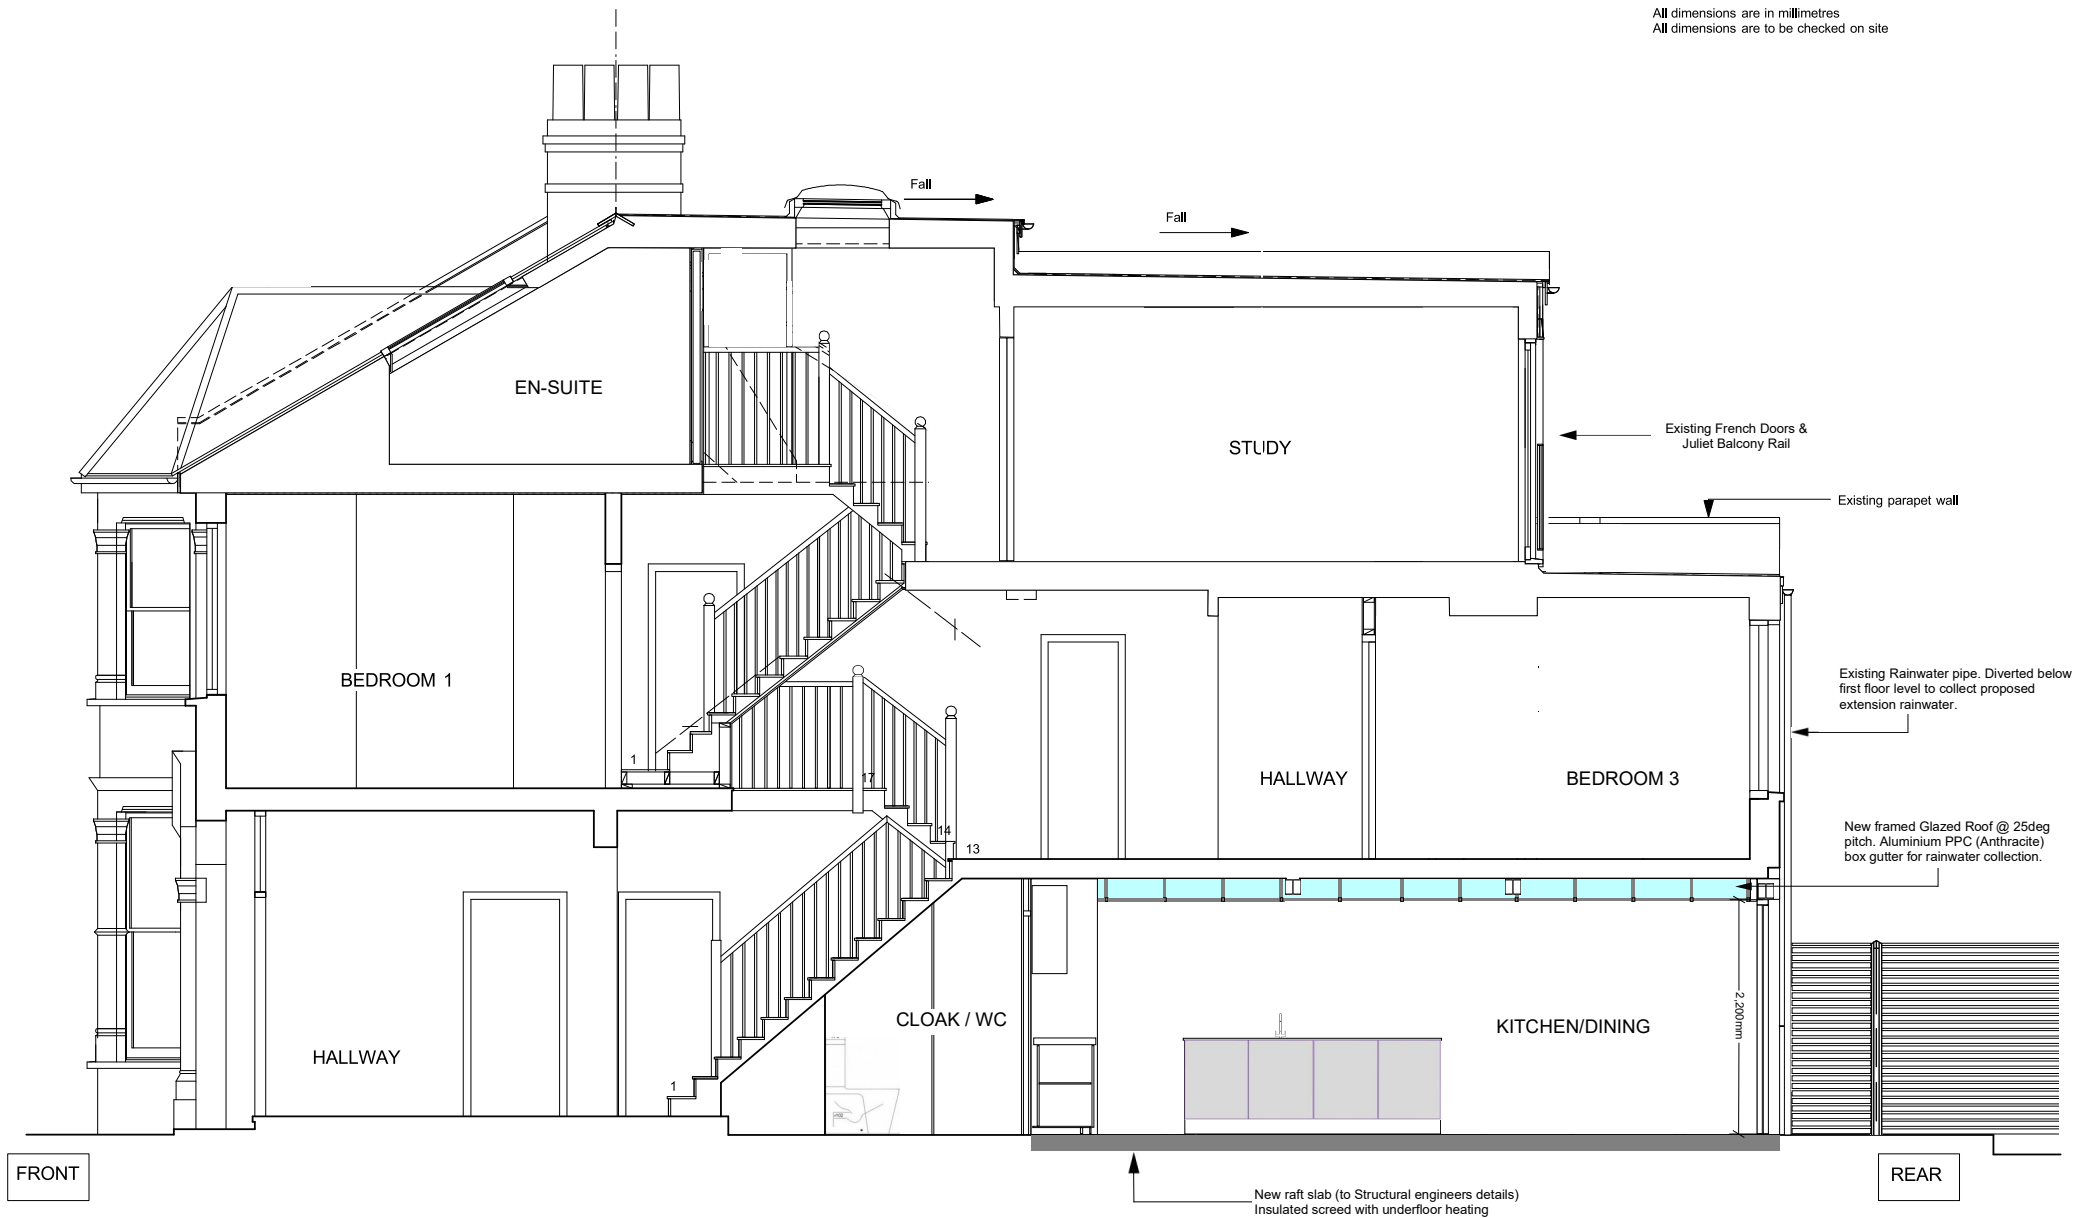


PROPOSED SECTION 1-1 scale 1:50

 


SCALE: 1:50@A3		DATE: Jan 2024	DRAWN:	NO:
JOB: 58 Beresford Rd. N8 0AJ				
TITLE: Proposed Drawing Section 1-1				
074/PA/405				REV

Notes

All dimensions are in millimetres
All dimensions are to be checked on site

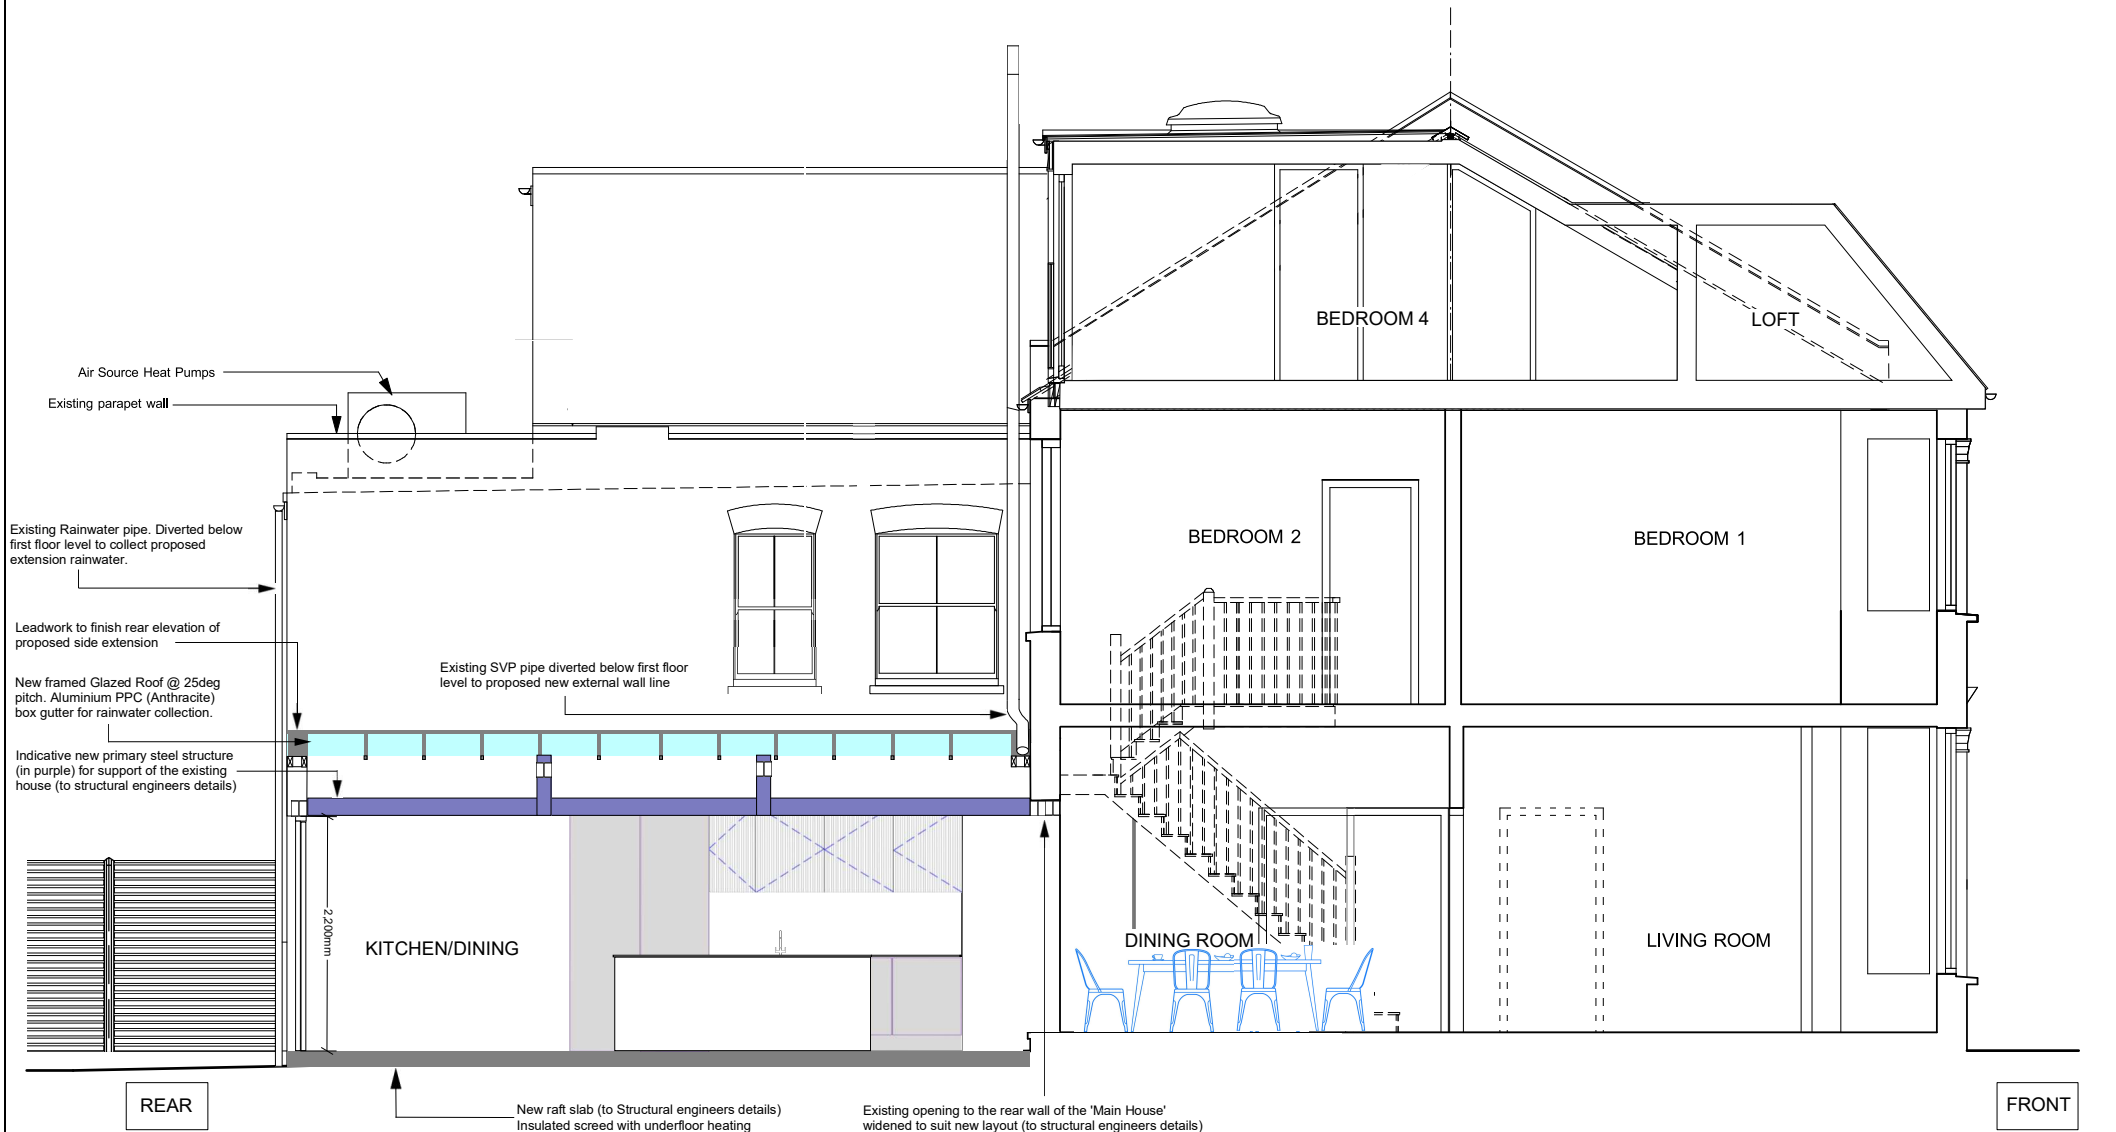

PROPOSED SECTION 2-2 scale 1:50

 

SCALE 1:50

DATE:		REV:		NO:	
SCALE: 1:50@A3	DATE: Jan 2024	DRAWN:			
JOB: 58 Beresford Rd. N8 0AJ					
TITLE: Proposed Drawing Section 2-2					
			074/PA/406		REV

Notes


All dimensions are in millimetres
All dimensions are to be checked on site



PROPOSED SECTION 3-3 scale 1:50

SCALE 1:50

SCALE: 1:50@A3	DATE: Jan 2024 3	REV:	NO:
JOB: 58 Beresford Rd, N8 0AJ	DRAWN:		
TITLE: Proposed Drawing Section 3-3			
		074/PA/407	REV

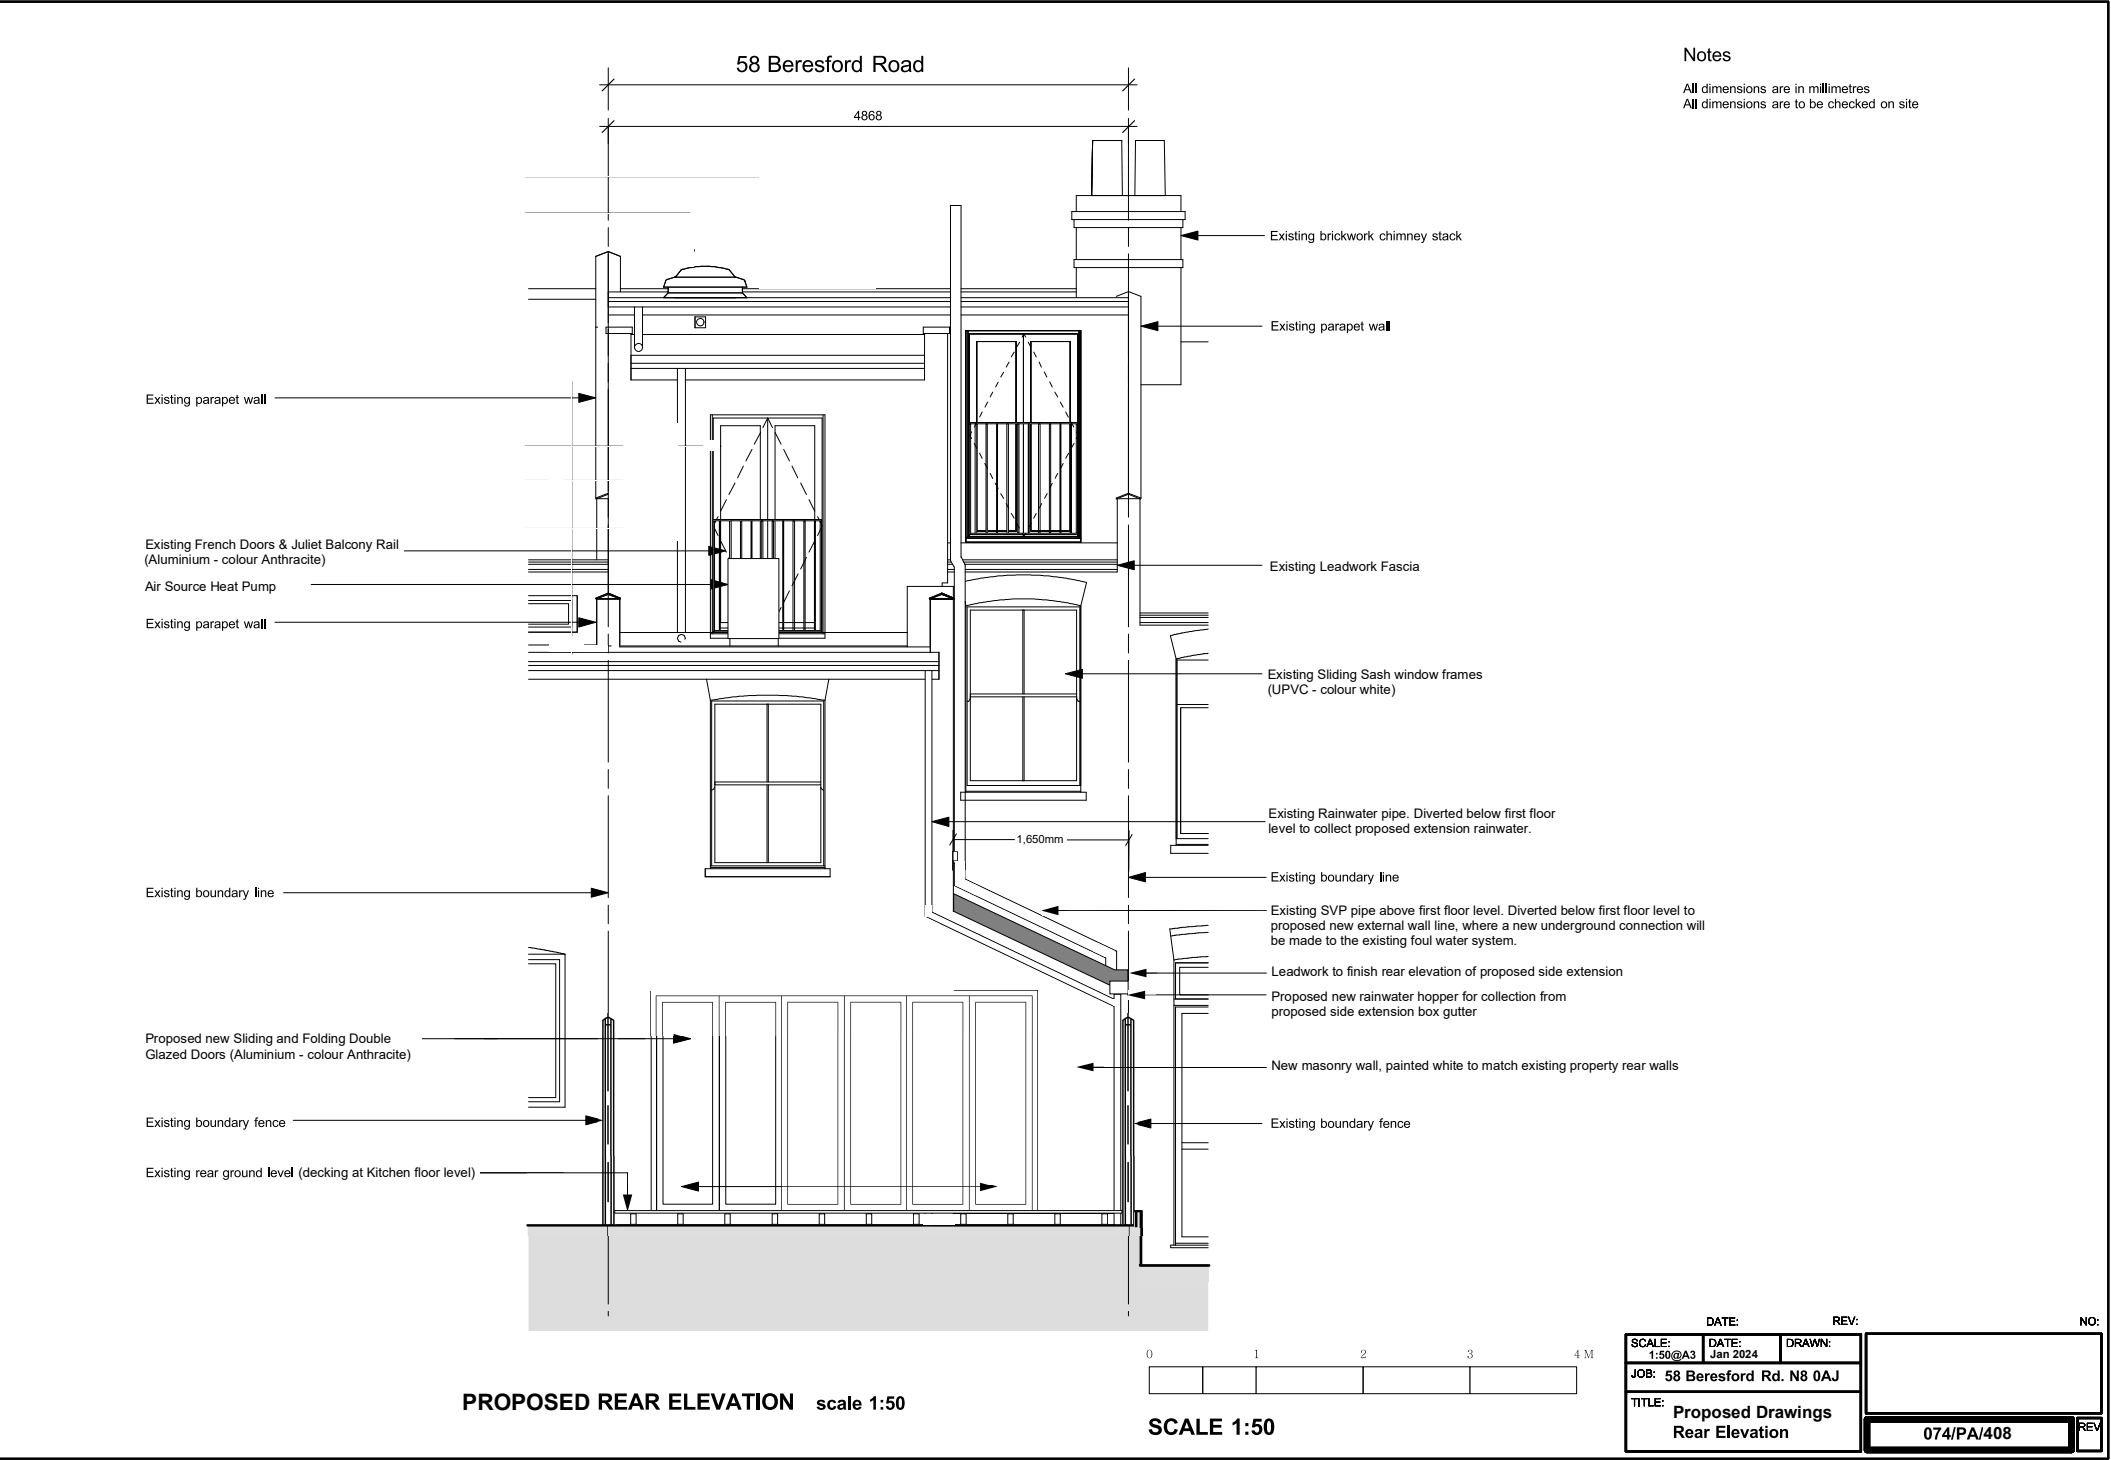

Notes

All dimensions are in millimetres
All dimensions are to be checked on site

SCALE: 1:50@A3		DATE: Jan 2024	REV:	NO:
JOB: 58 Beresford Rd. N8 0AJ		TITLE: Proposed Drawings Rear Elevation		
		074/PAJ408		REV

Notes

All dimensions are in millimetres
All dimensions are to be checked on site



PROPOSED REAR ELEVATION in Context scale 1:100

0 1.00 2.00 4.00 6.00 8.00 M

SCALE 1:100

DATE:		REV:		NO:
SCALE:	DATE:	DRAWN:		
1:100@A3	Jan 2024			
JOB: 58 Beresford Rd, N8 0AJ				
TITLE:				
Proposed Drawing				
Rear Elev'n in Context				
			074/PAJ/409	REV