




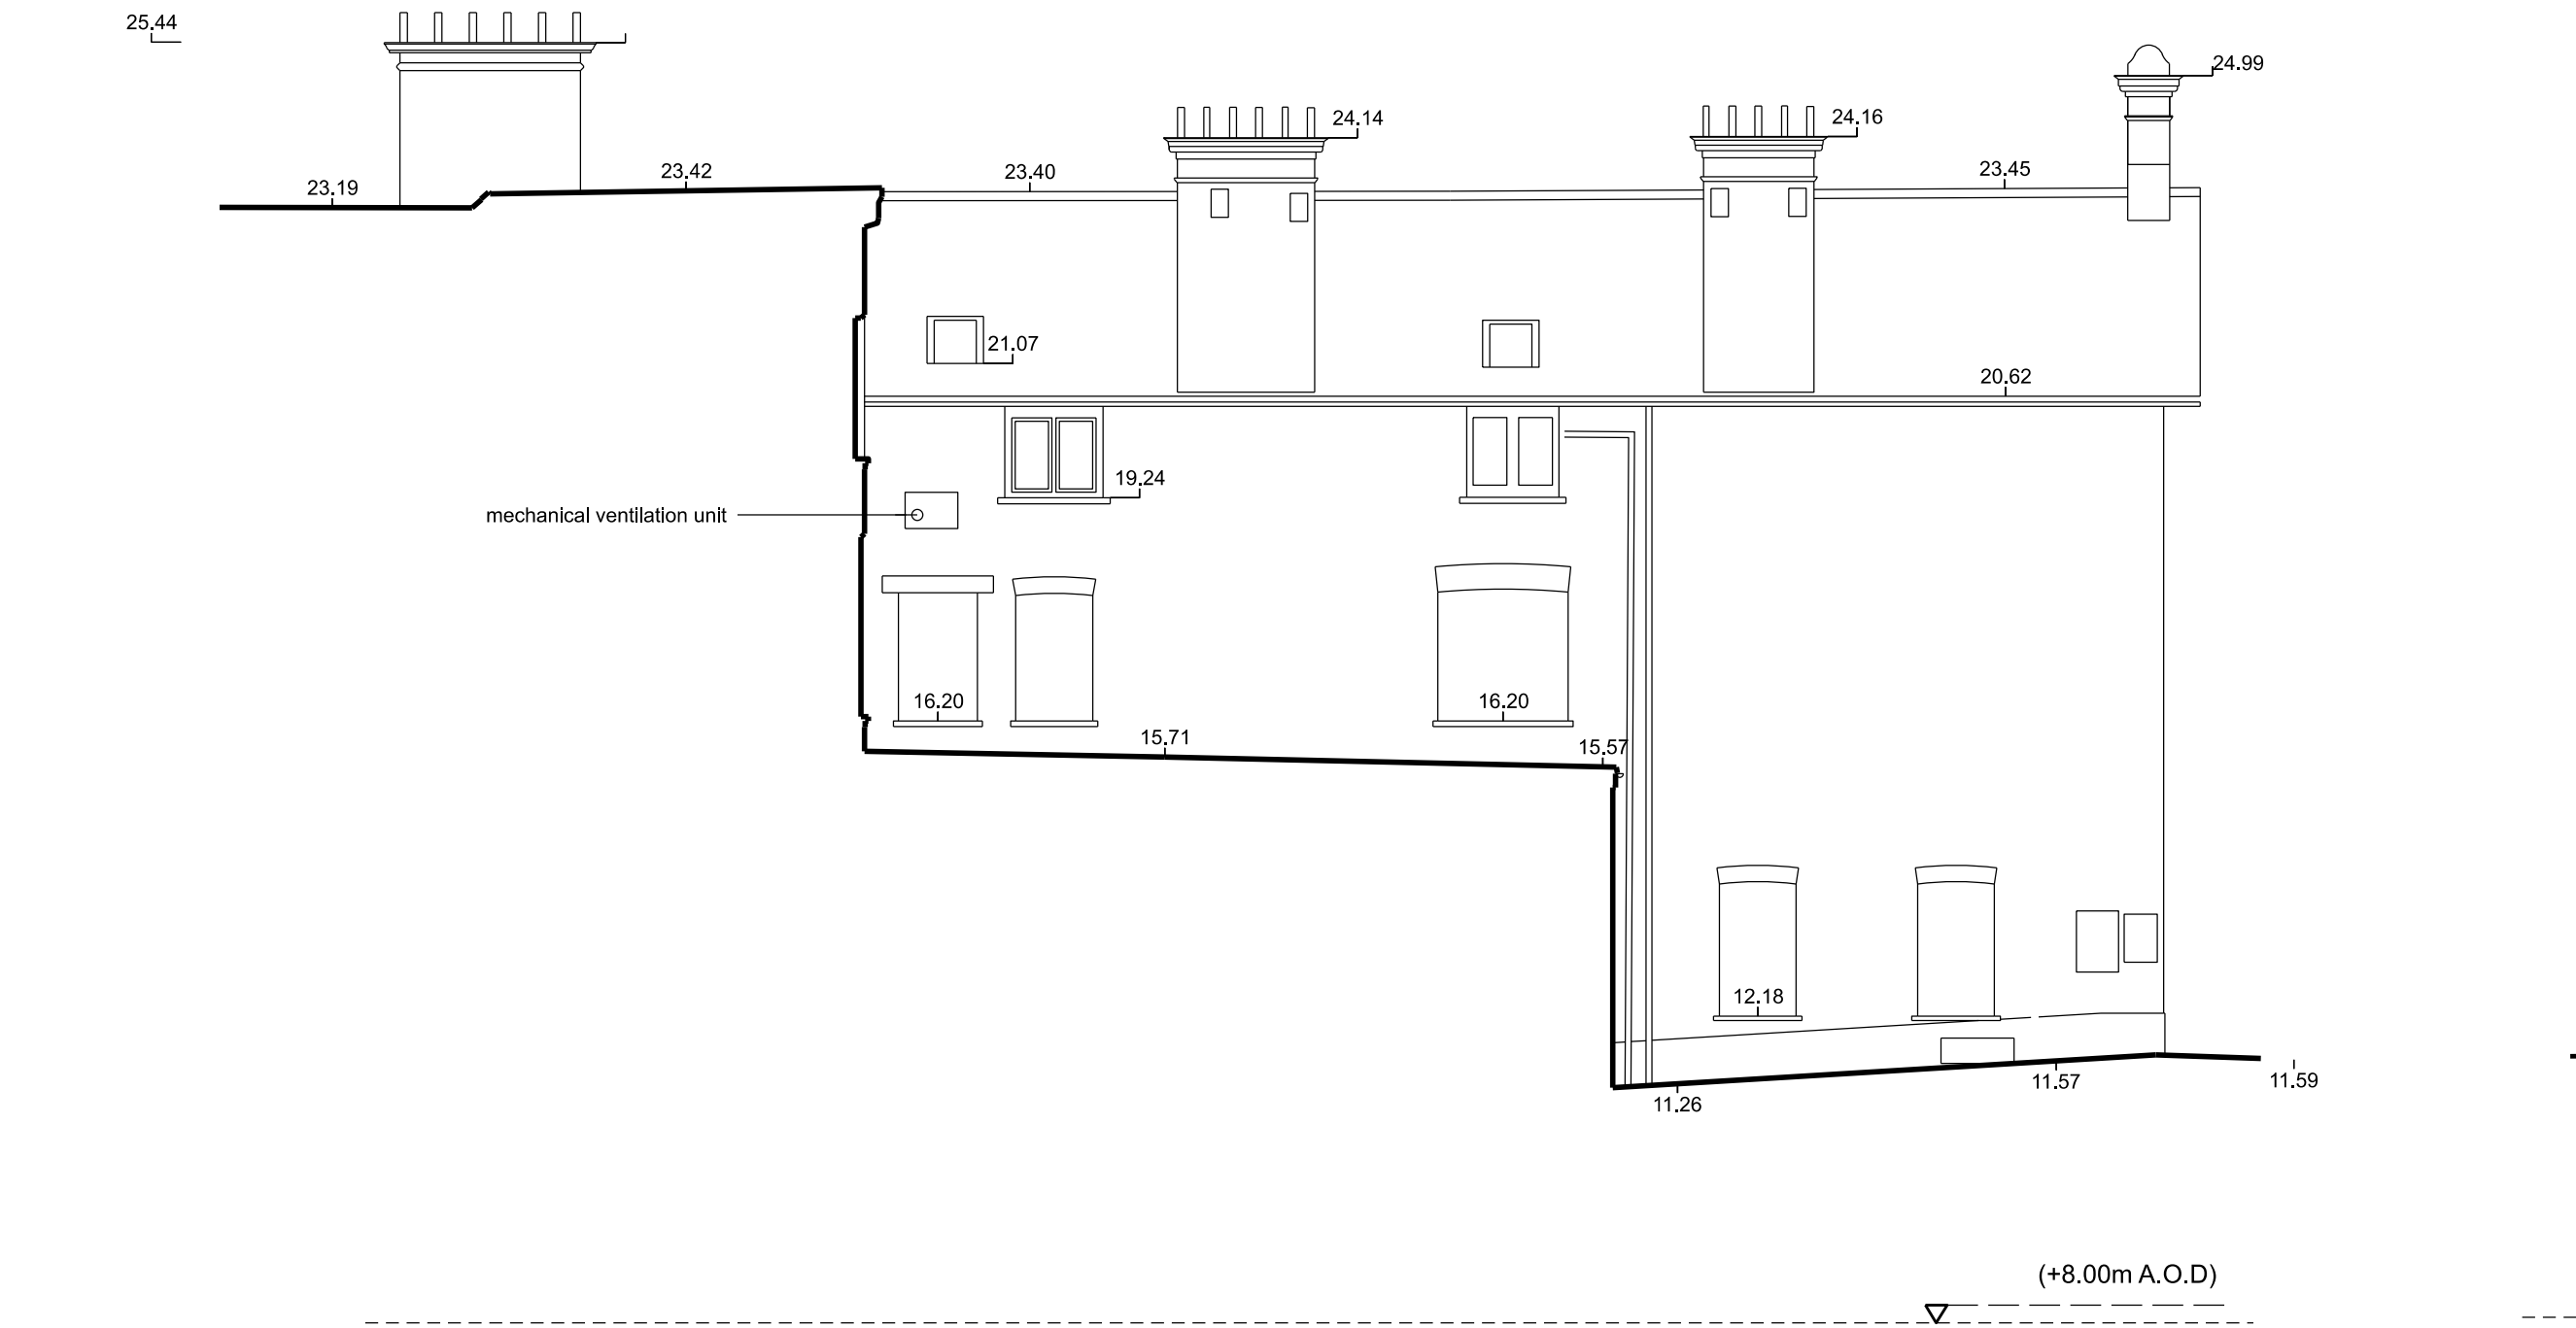


01 North Elevation - Central Wing
1:100@A1

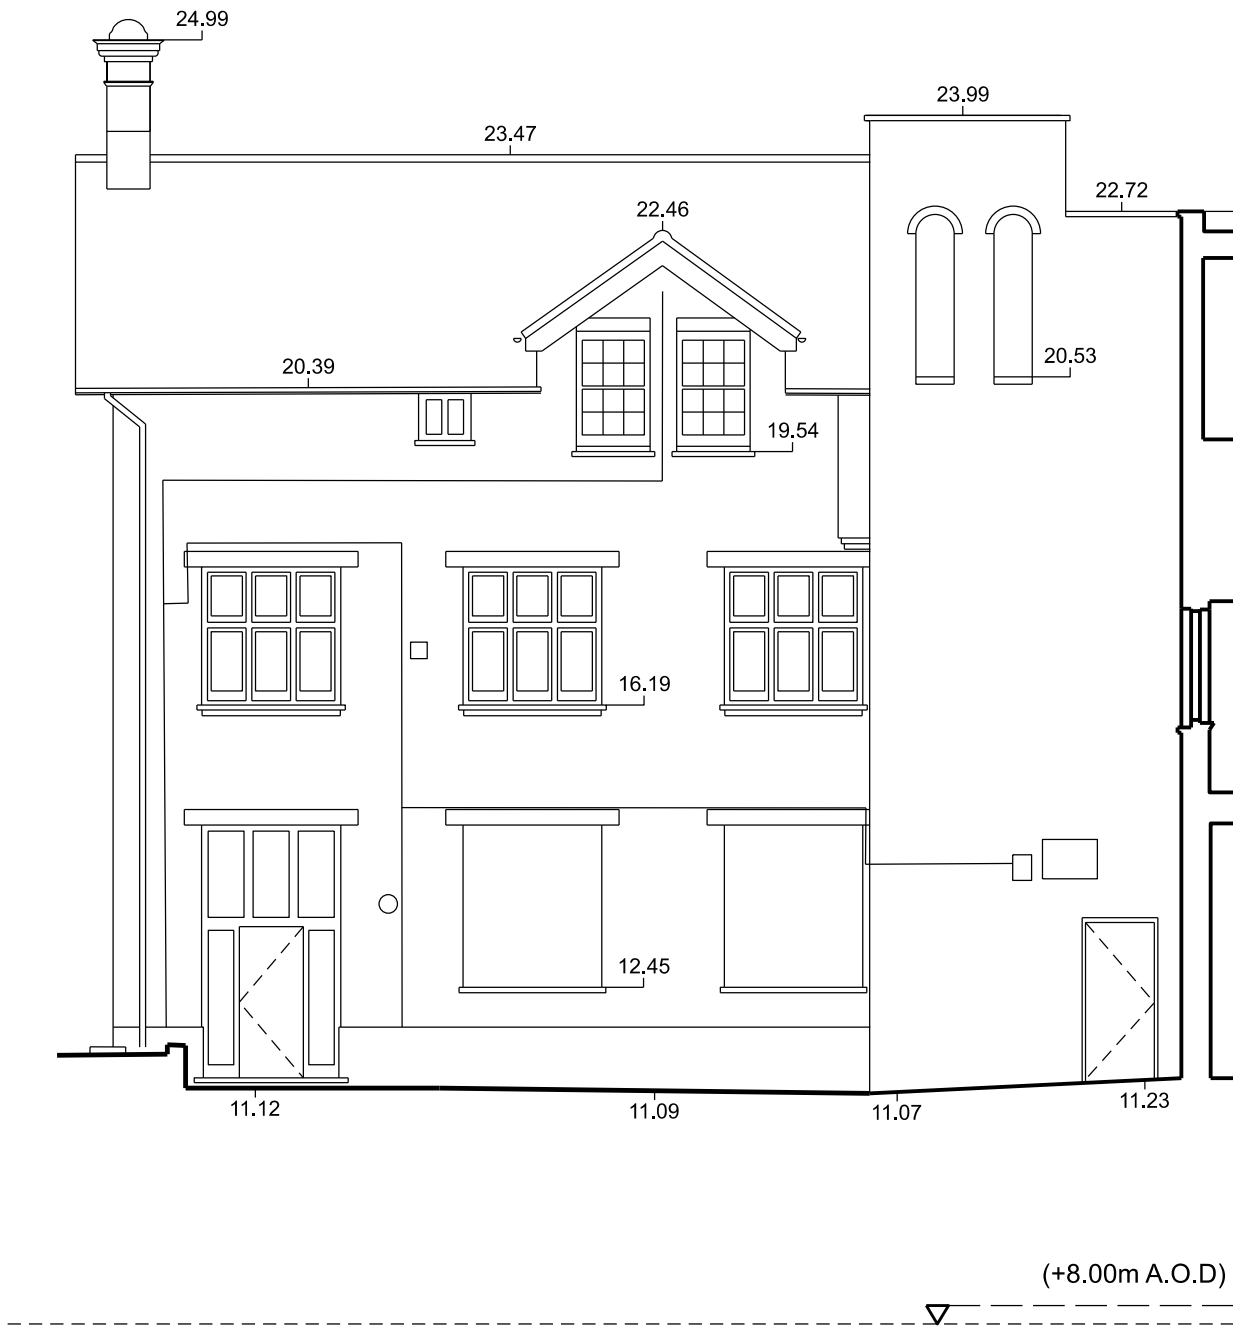


02 South Elevation - Central Wing
1:100@A1

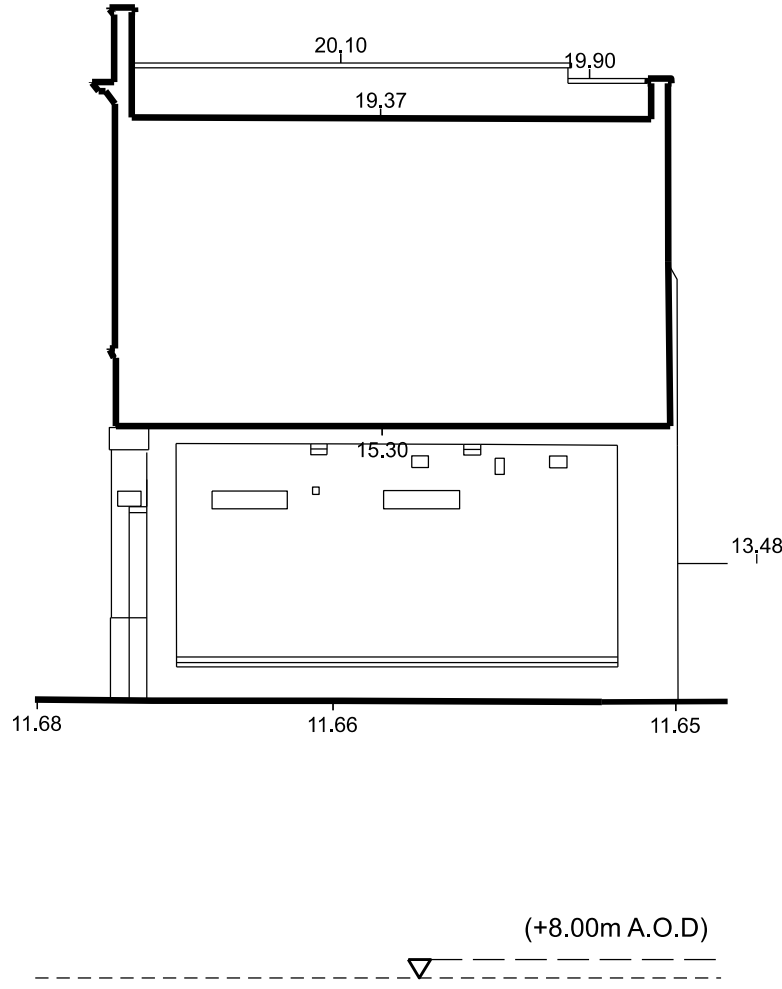


03 West Elevation - South Wing Carriage Undercroft
1:100@A1

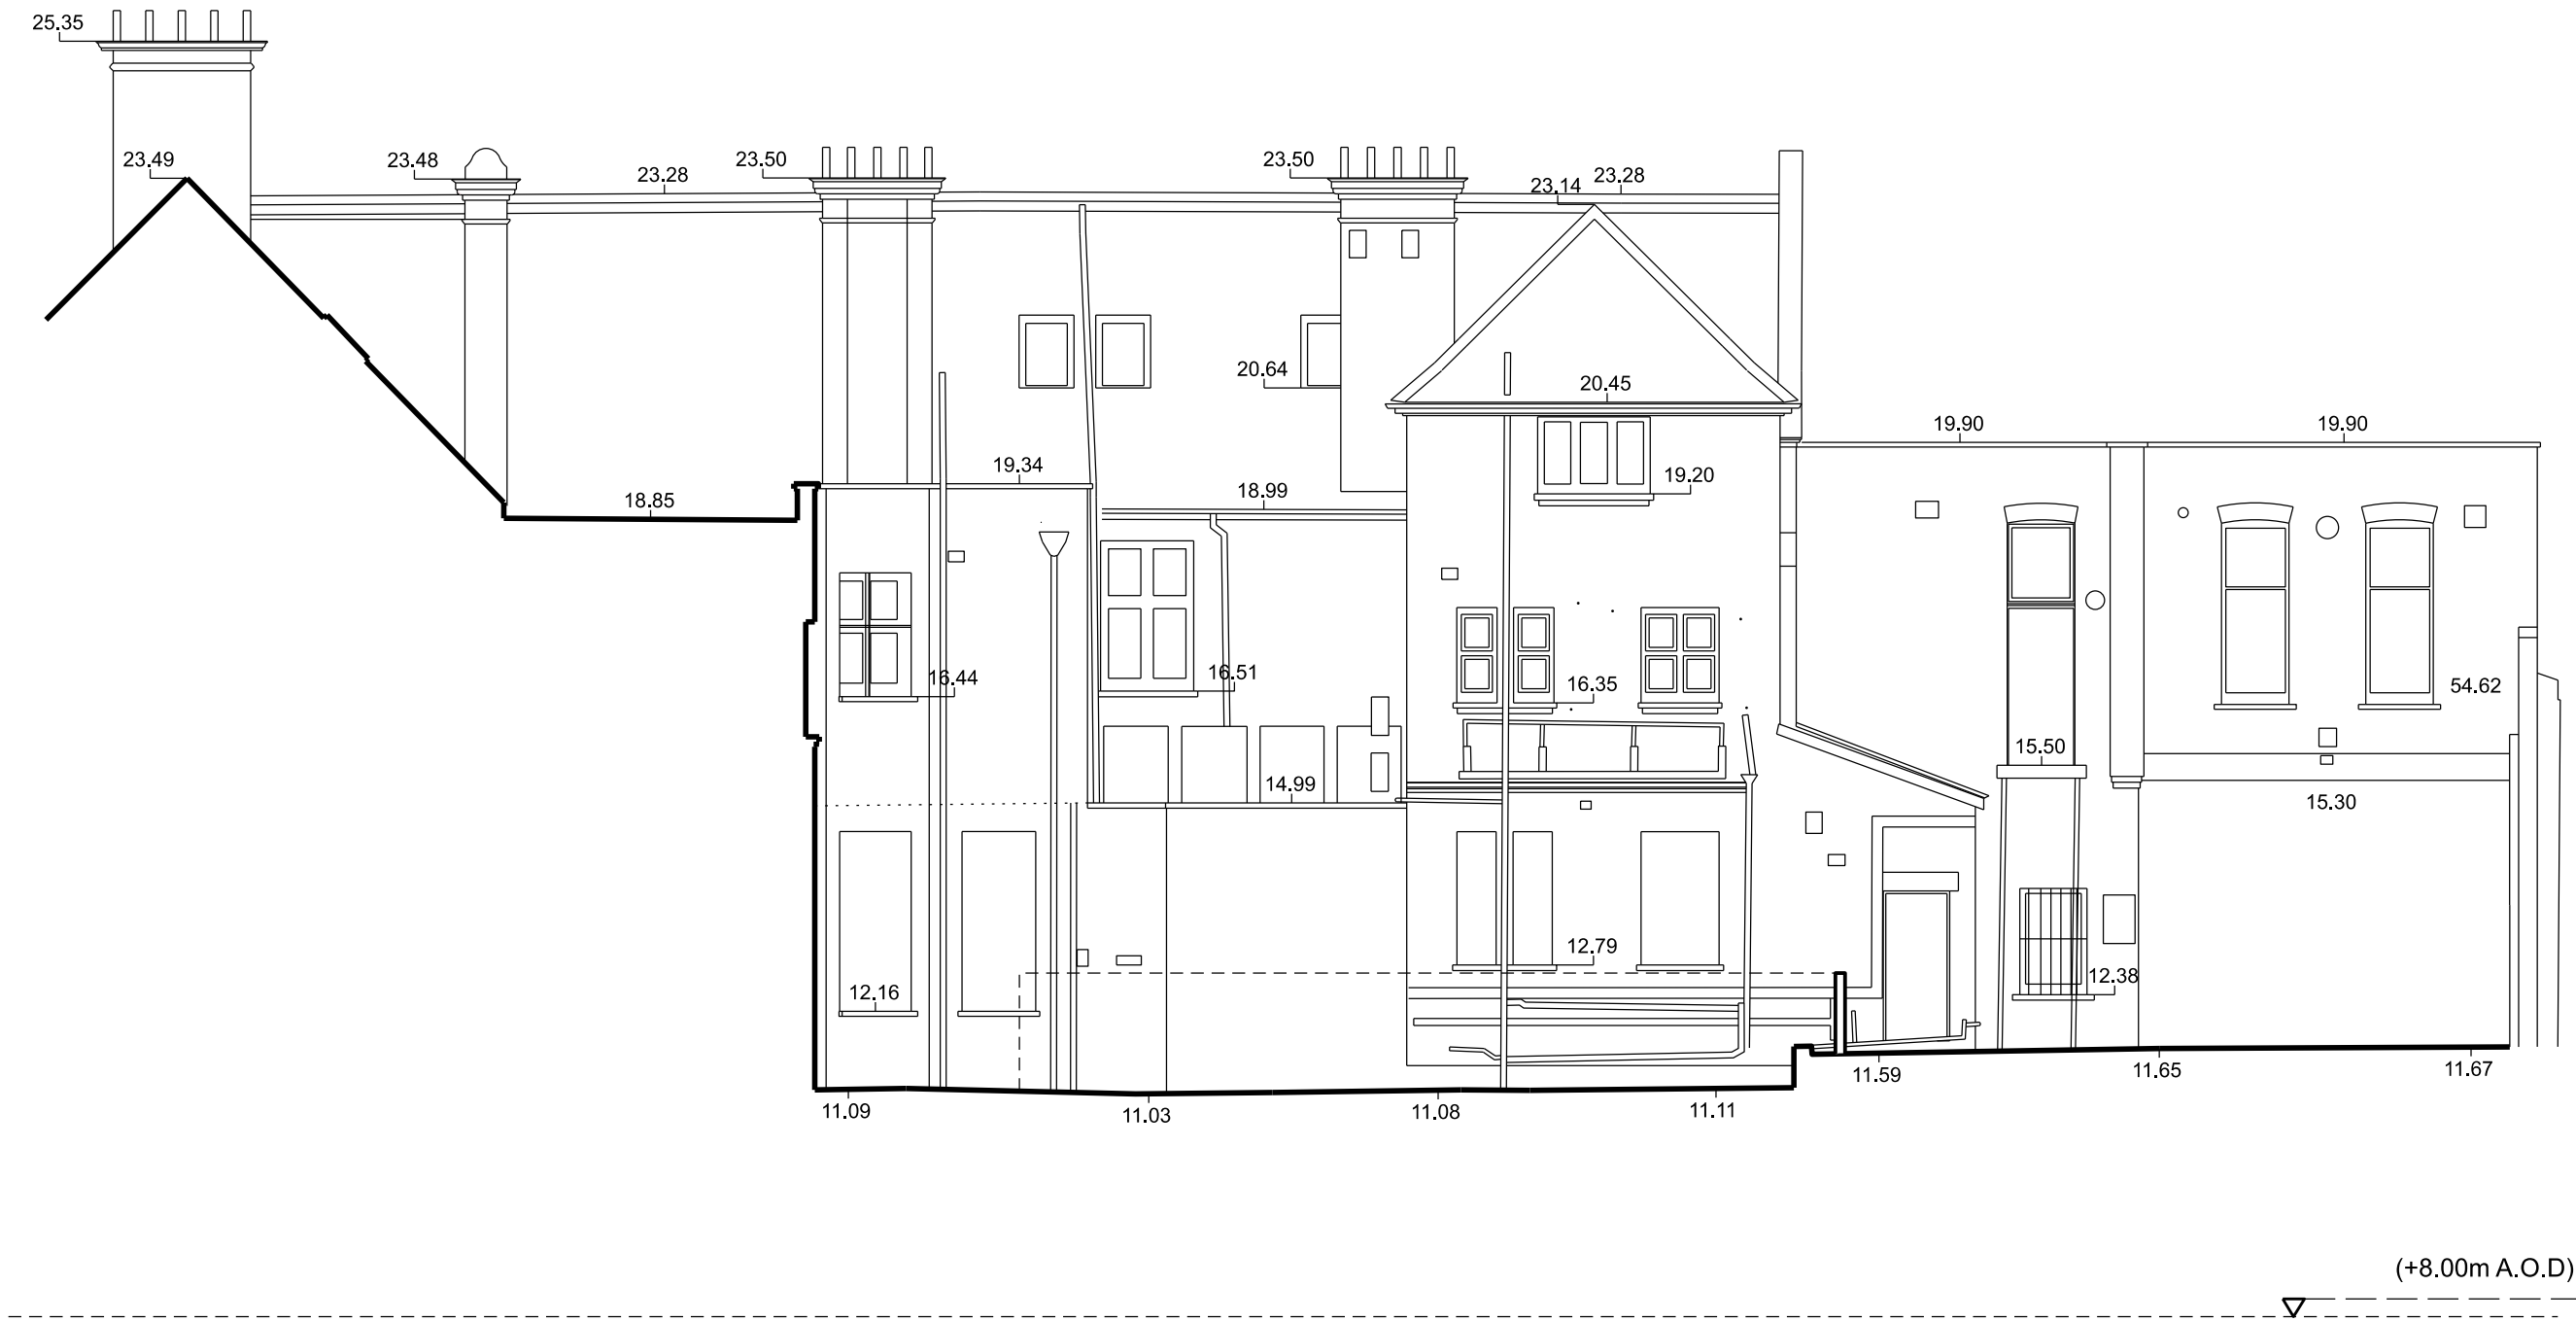

04 North Elevation - South Wing
1:100@A1

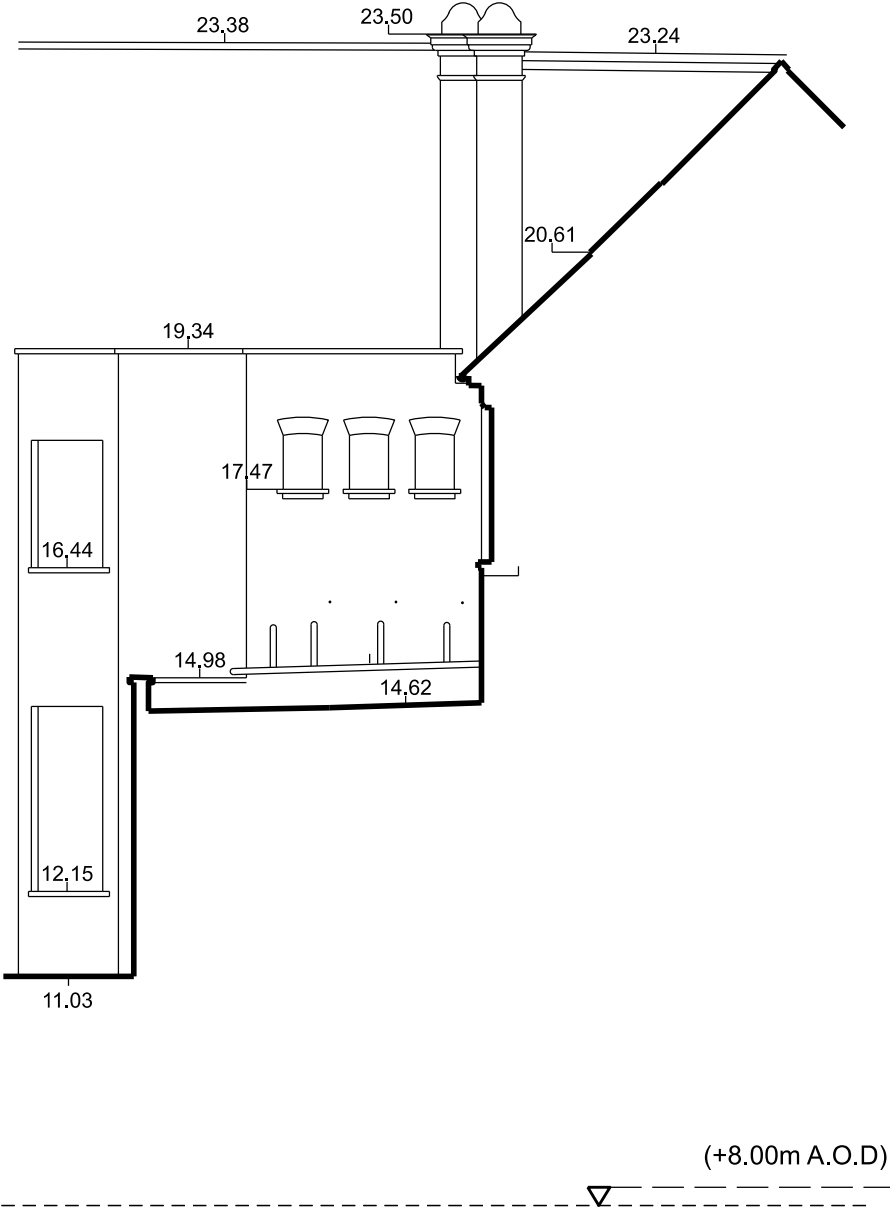

05 West Elevation
1:100@A1

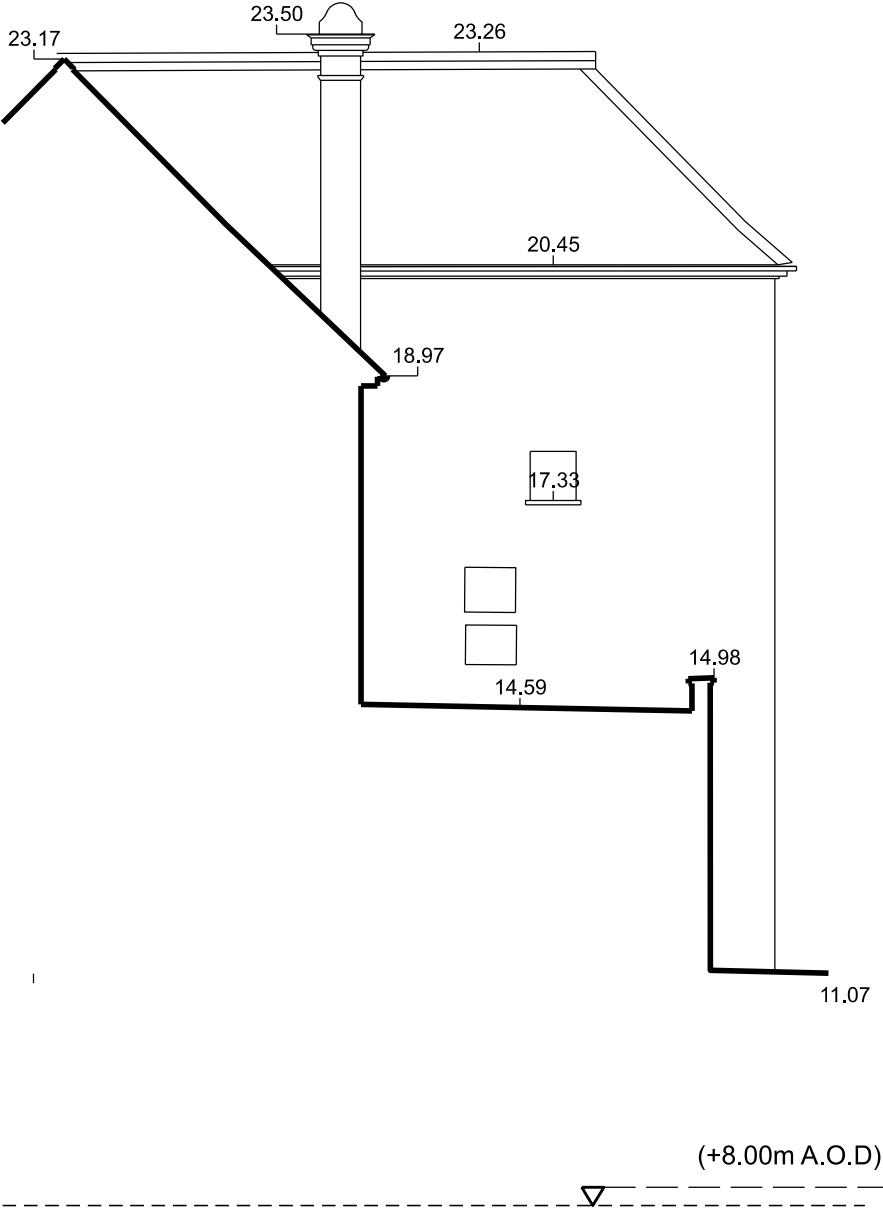

06 East Elevation - South Wing
1:100@A1

Freehaus
77 Leonard Street
Shoreditch, London, EC2A 4QS



+44 (0) 208 5100 500
studio@freehausdesign.com

freehausdesign.com

Quality Assured. Do Not Scale.
All dimensions and conditions are to be checked on
site prior preparing drawings or commencing any work.
© This drawing is the property of Freehaus Design
Limited and protected by the Copyright, Designs and
Patents, 1988.

Freehaus is a RIBA Chartered Practice.
Registration Number 20013331
Freehaus is a trading name and trademark for Freehaus Design Ltd.
Registered Office: 15 Lingfield Avenue, Kingston upon Thames,
Surrey KT1 2TL
Registered in England and Wales No: 8019536

key plan

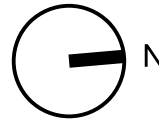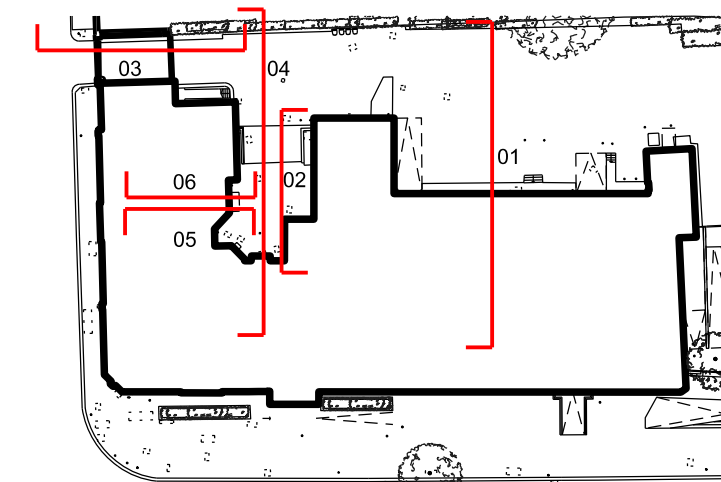

date	rev	description	status	by	chk
05.02.24	-	Listed Building Application	RIBA Stage 03	PS	PS

notes

FREEHAUS

project
639 Enterprise Centre
639 The High Road, N17 8AA

client
GLA

drawing title
Elevations - Rear
status
RIBA Stage 03

scale
1:100@ A1
drawn by
05.01.24 PS

1:200@ A3
job no — drawing no
234—1202
rev
-

2m 4m 6m 8m