


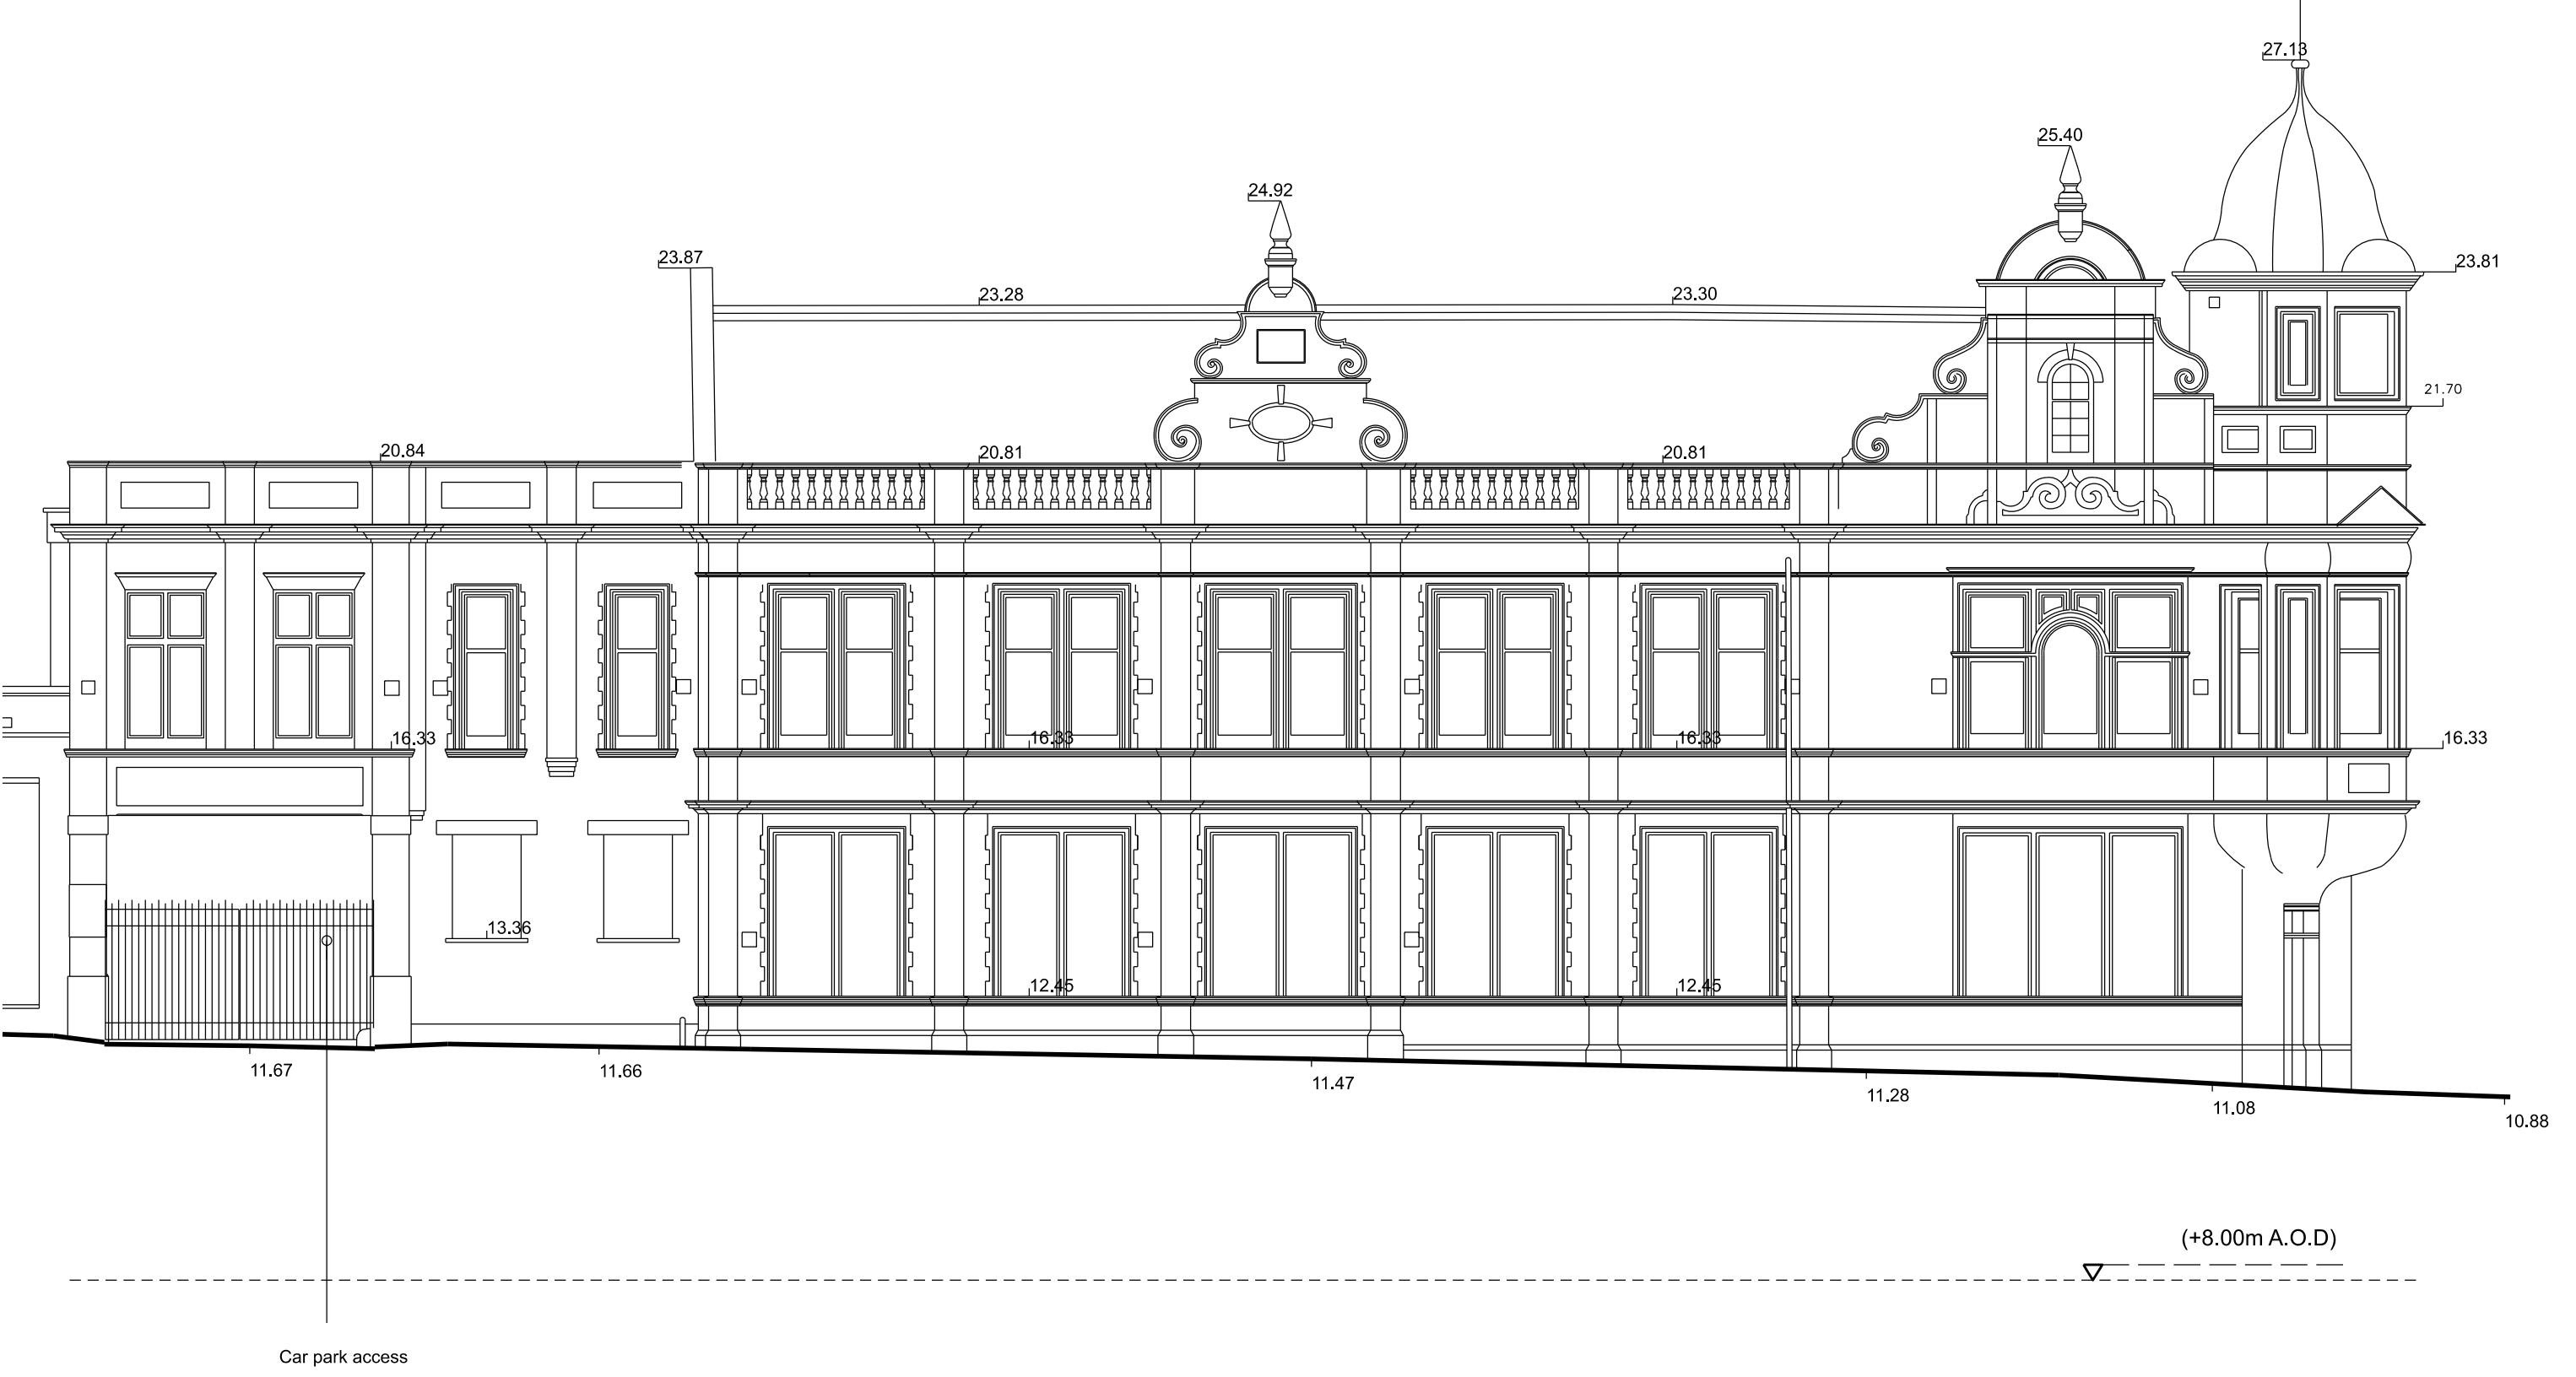

01 East Elevation - High Road  
1:100@A1



01 Continued East Elevation - TLR  
1:100@A1



02 South Elevation - Lordship Lane  
1:100@A1

Freehaus  
77 Leonard Street  
Shoreditch, London, EC2A 4QS


+44 (0) 208 5100 500  
studio@freehausdesign.com

freehausdesign.com

Quality Assured. Do Not Scale.  
All dimensions and conditions are to be checked on site prior preparing drawings or commencing any work.  
© This drawing is the property of Freehaus Design Limited and protected by the Copyright, Designs and Patents, 1988.

Freehaus is a RIBA Chartered Practice.  
Registration Number 20013331  
Freehaus is a trading name and trademark for Freehaus Design Ltd.  
Registered Office: 36 Lancaster Road, Wimbledon, London, SW19 5DD.  
Registered in England and Wales No: 8019536

key plan

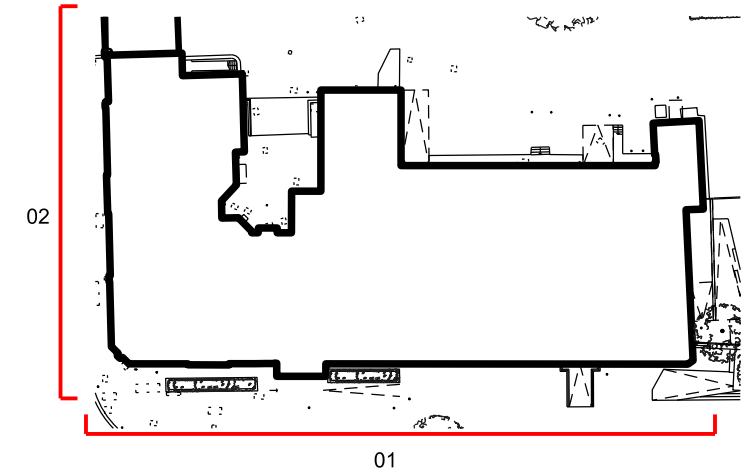

| date     | rev | description                 | status        | by | chk |
|----------|-----|-----------------------------|---------------|----|-----|
| 05.02.24 | -   | Listed Building Application | RIBA Stage 03 | PS | PS  |

notes

FREEHAUS

project  
639 Enterprise Centre  
639 The High Road, N17 8AA

client  
GLA

drawing title  
Existing Elevations  
East and South

status  
RIBA Stage 03

scale  
1:100@ A1  
1:200@ A3

drawn by  
05.02.24 PS

job no — drawing no  
234—1200

rev  
-