





EXISTING REAR ELEVATION

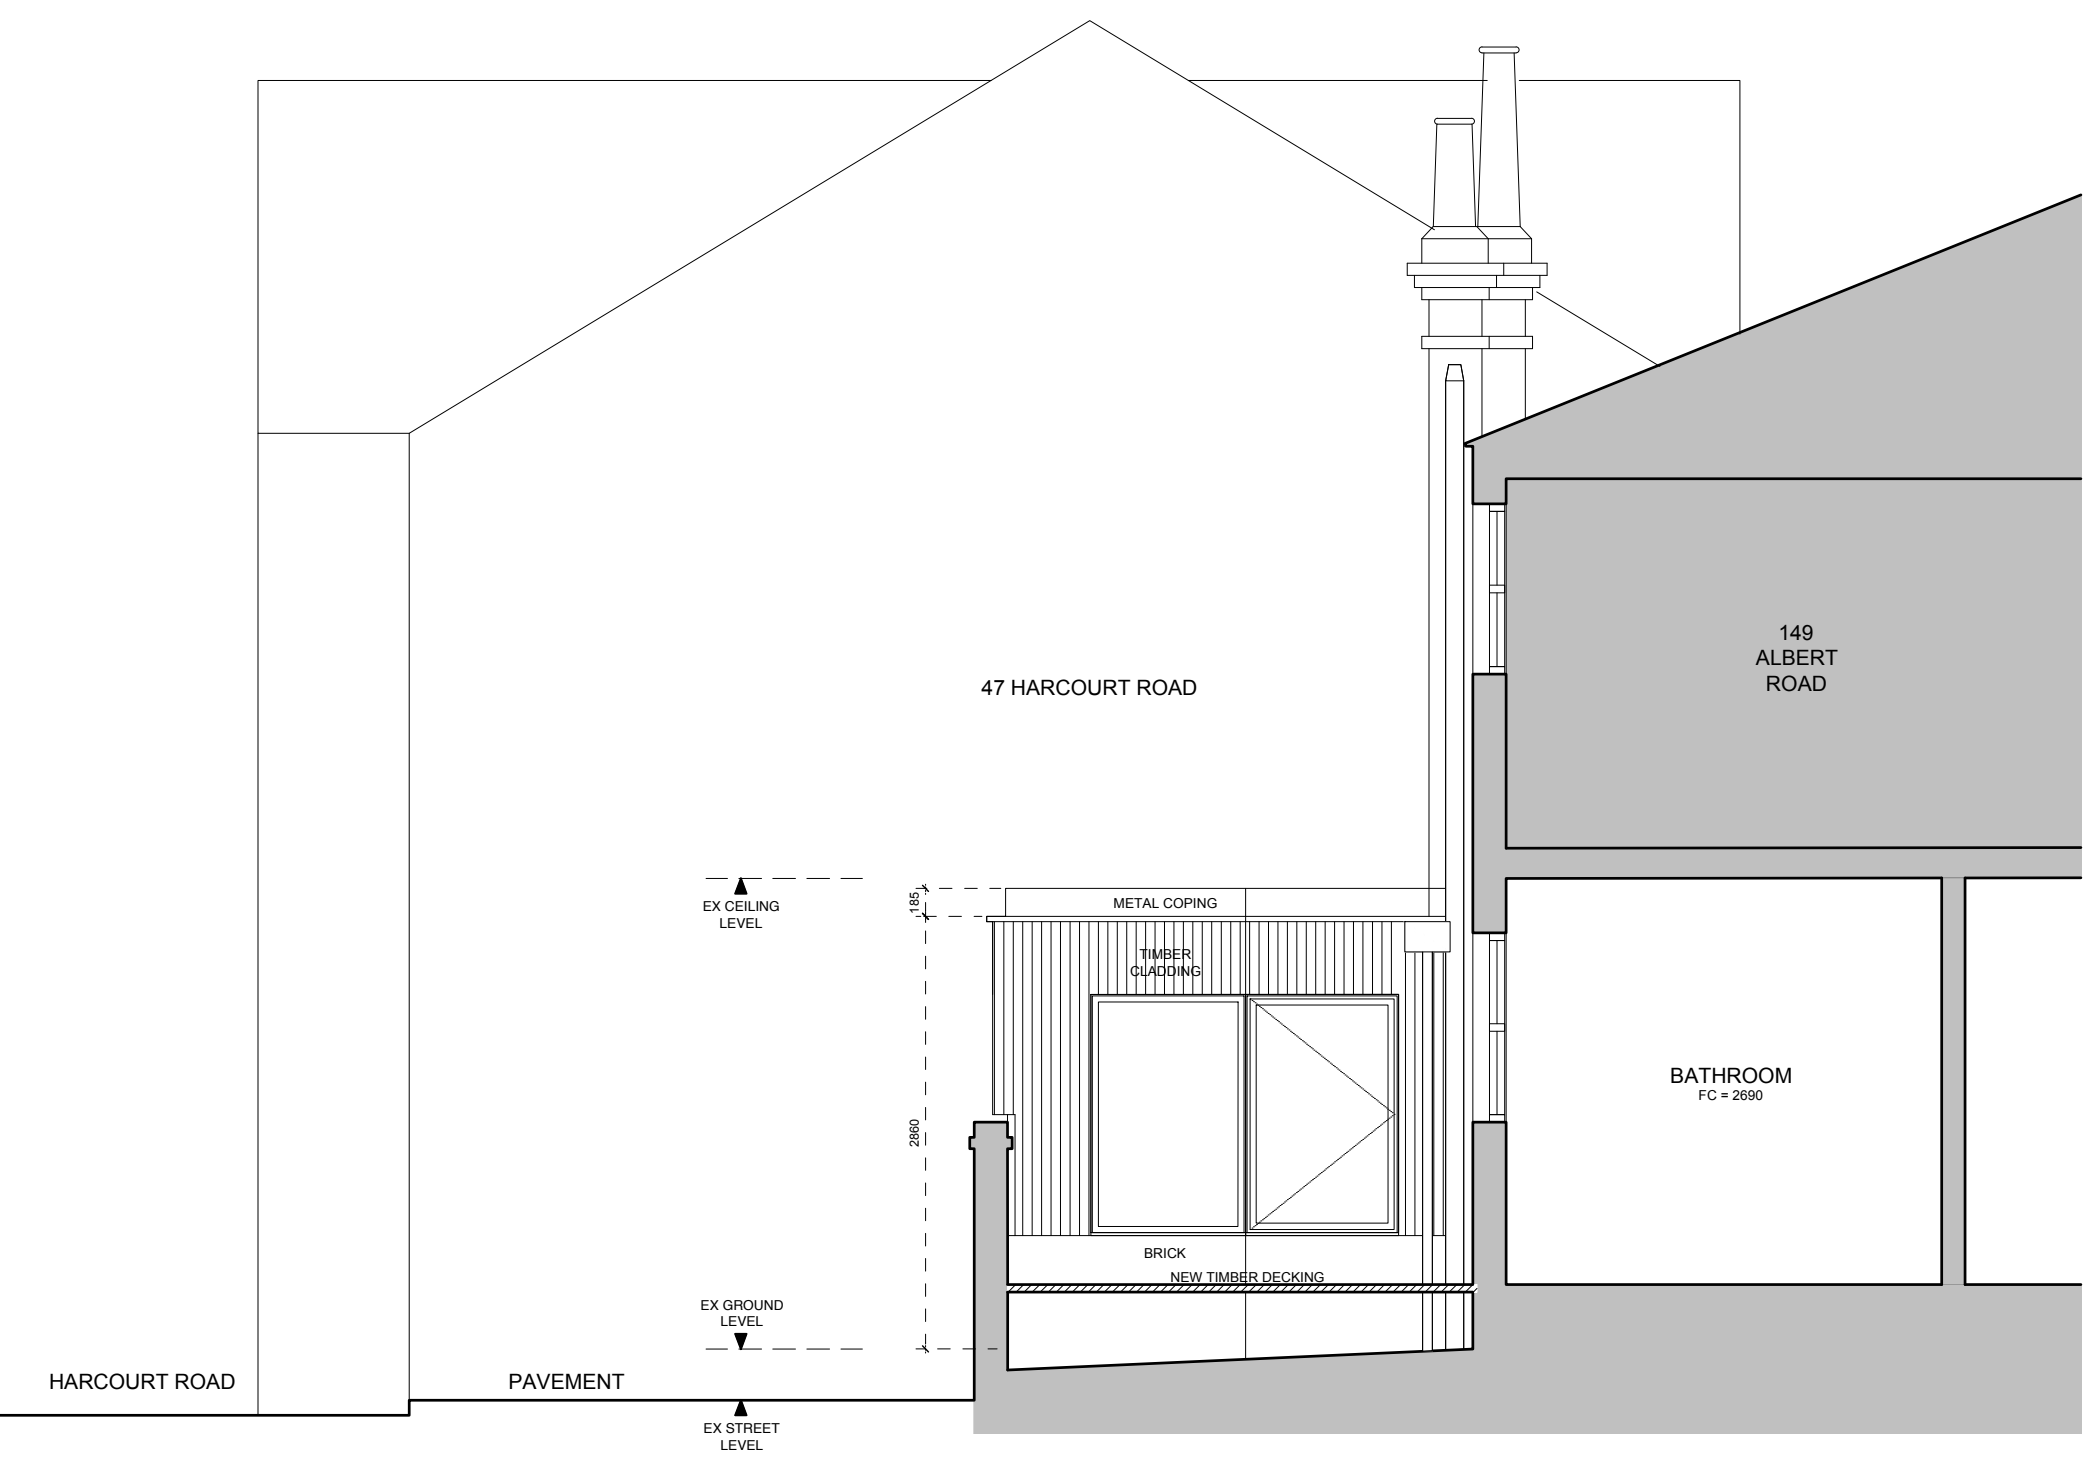

PROPOSED COURTYARD ELEVATION B-B




PROPOSED REAR ELEVATION

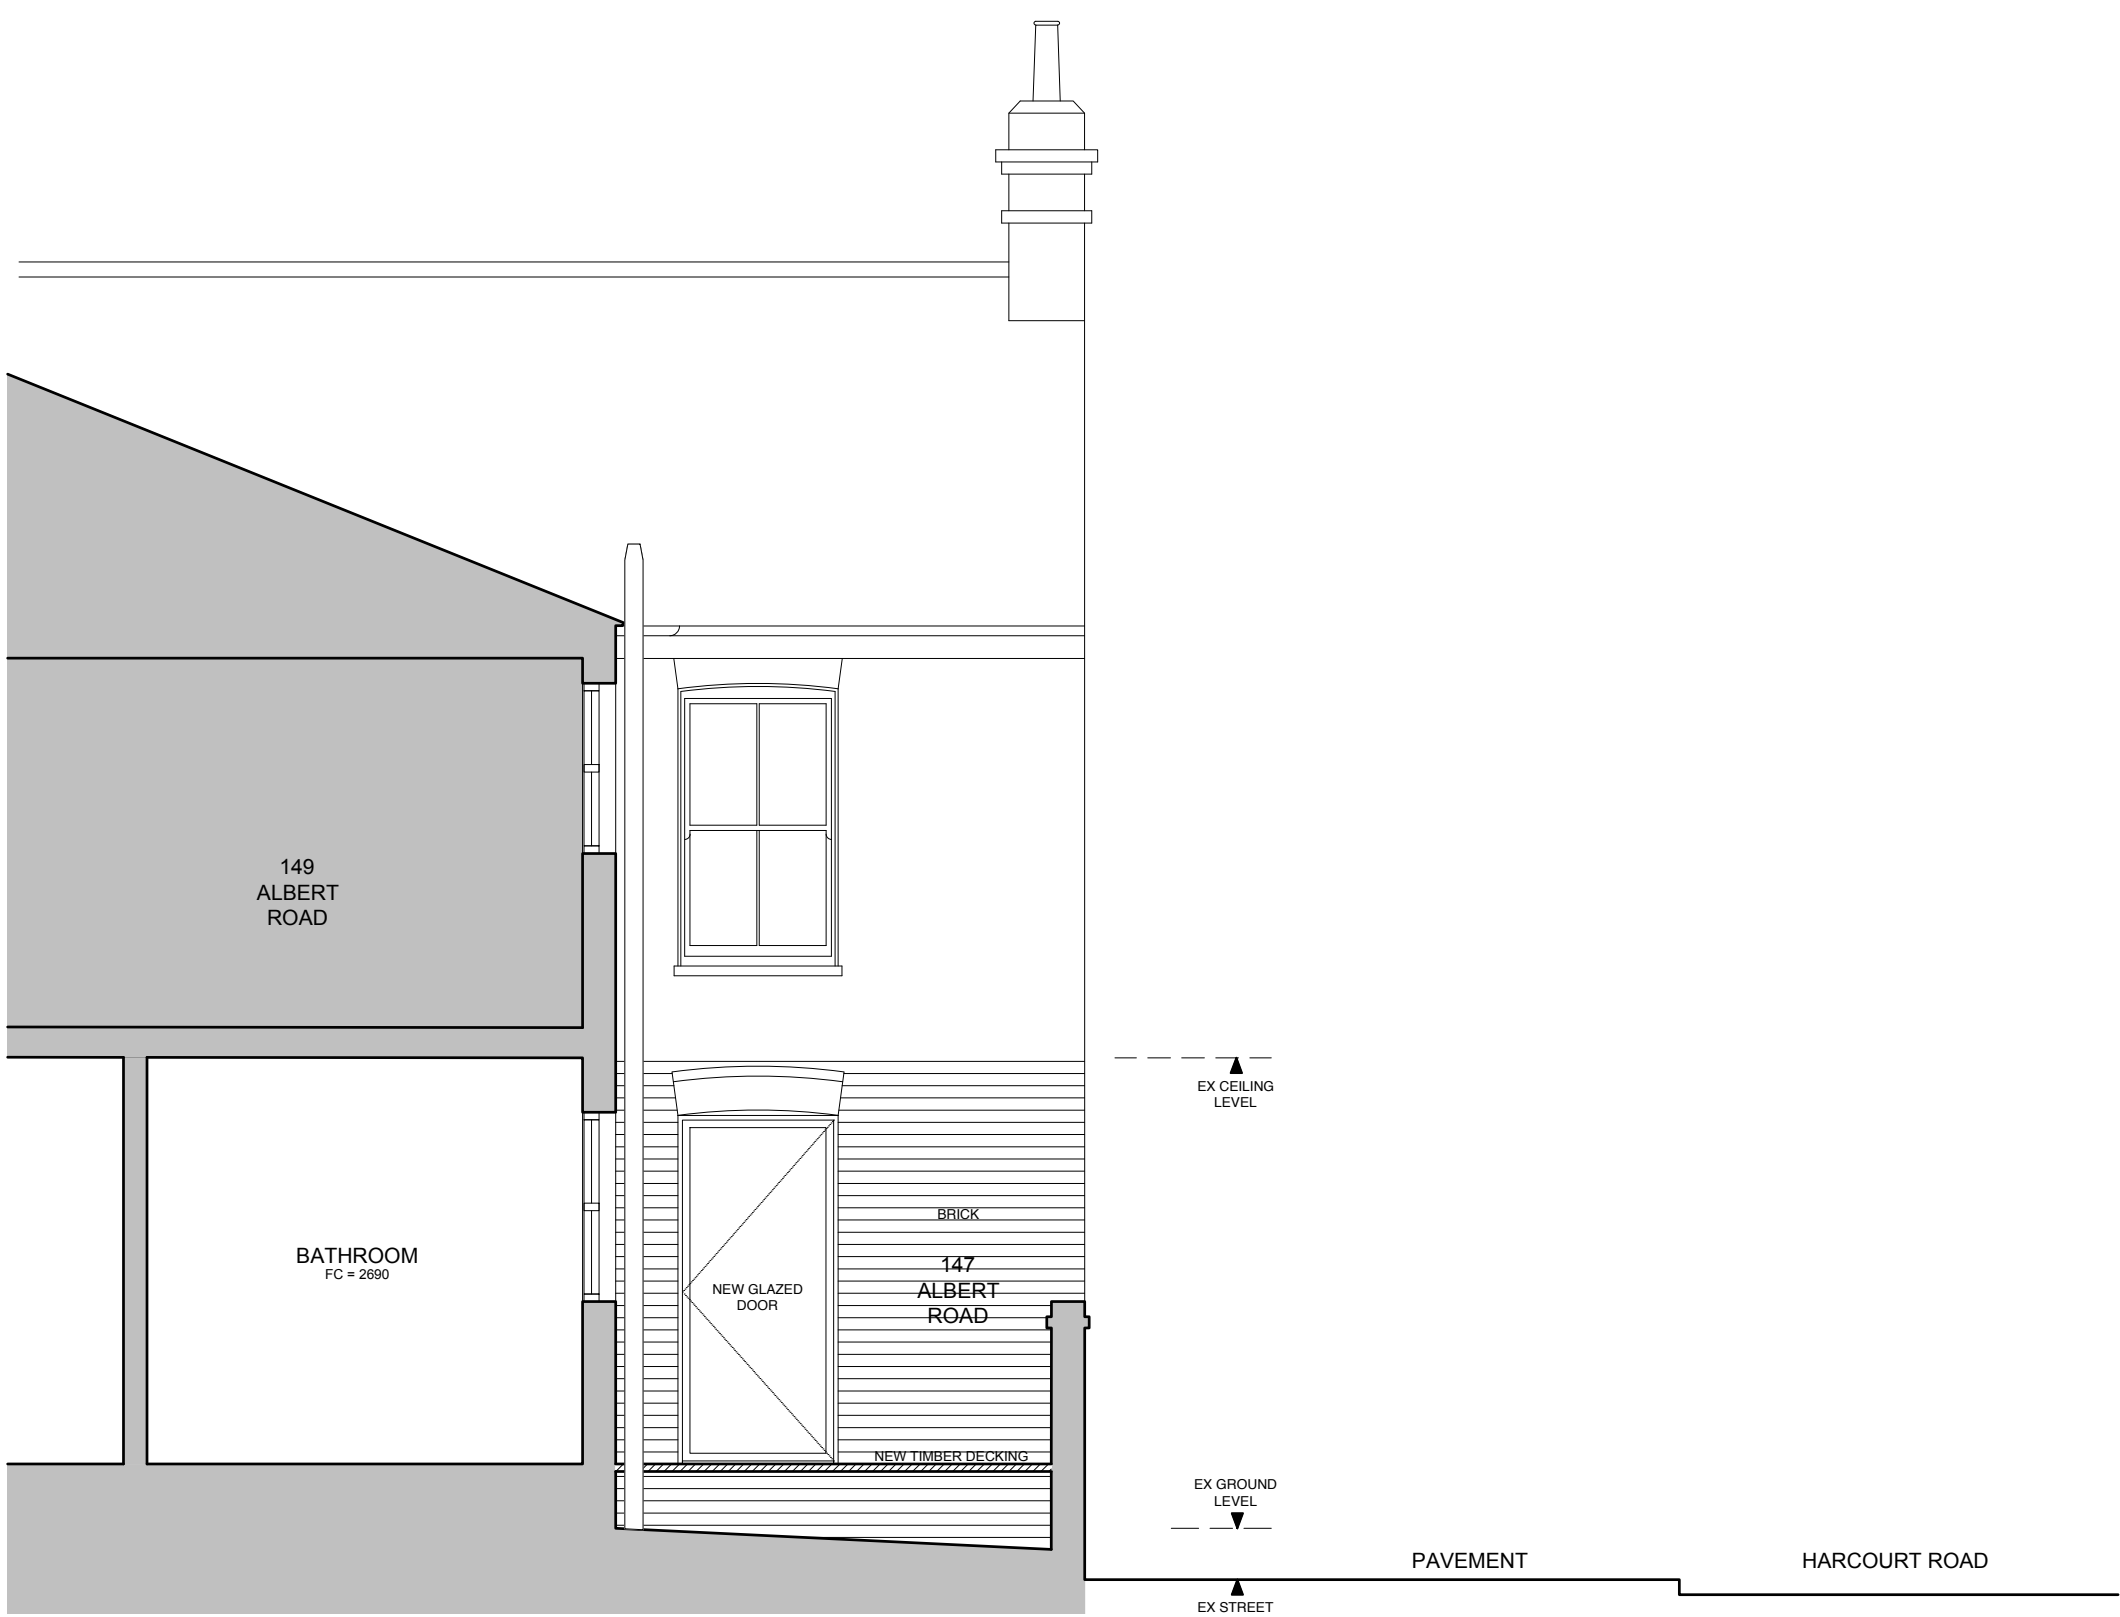

PROPOSED COURTYARD ELEVATION C-C

- **EXISTING MATERIALS:**
 - WALLS: RED ENGLISH BOND SOLID BRICKWORK.
 - ROOFS: SLATE ROOFING
 - WINDOWS: UPVC-FRAMED DOUBLE-GLAZED SASH.
- **PROPOSED EXTENSION MATERIALS:**
 - WALLS: TIMBER CLADDING WITH BRICK PLINTH.
 - ROOF: GREEN SEDUM ROOF OVER EPDM ROOFING
 - MEMBRANE WITH METAL CLAD PARAPET.
 - WINDOWS: NARROW PROFILE POWDER-COATED METAL-FRAMED DOUBLE-GLAZED.

 

ZMINKOWSKA DE BOISE ARCHITECTS	
PROJECT NAME:	147 ALBERT ROAD
DRAWING NAME:	EXISTING REAR ELEVATION AND PROPOSED REAR ELEVATION
DRAWING STATUS:	PLANNING
DRAWING NUMBER:	2002 204
DATE:	FEBRUARY 2024
REVISION:	
SCALE:	1:50 @ A1