

Freehaus
77 Leonard Street
Shoreditch, London, EC2A 4QS


+44 (0) 208 5100 500
studio@freehausdesign.com

freehausdesign.com

Quality Assured. Do Not Scale.
All dimensions and conditions are to be checked on
site prior preparing drawings or commencing any work.
© This drawing is the property of Freehaus Design
Limited and protected by the Copyright, Designs and
Patents, 1988.

Freehaus is a RIBA Chartered Practice.
Registration Number 20013331
Freehaus is a trading name and trademark for Freehaus Design Ltd.
Registered Office: 36 Lancaster Road, Wimbledon, London, SW19 5DD.
Registered in England and Wales No: 8019536

key plan

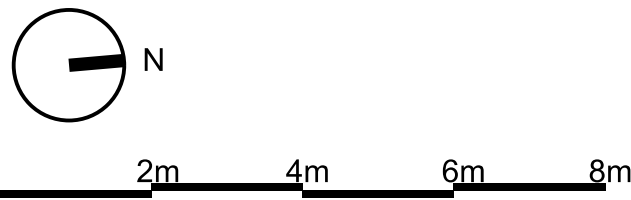

date	rev	description	status	by	chk
05.02.24	-	Listed Building Application	RIBA Stage 03	PS	PS

FREEHAUS

project
639 Enterprise Centre
639 The High Road, N17 8AA

client
GLA

drawing title
Existing Basement
Floor Plan

status

For Information

scale
1:100@ A1 1:200@ A3 10.11.23 PS











drawn

by

job no — drawing no
234—0599

rev

-

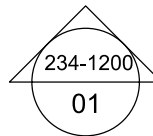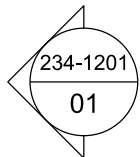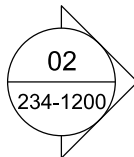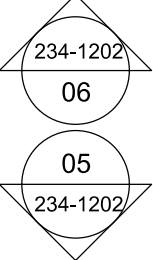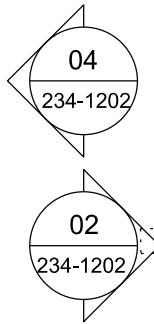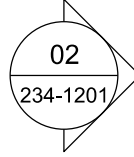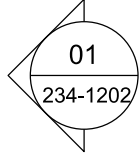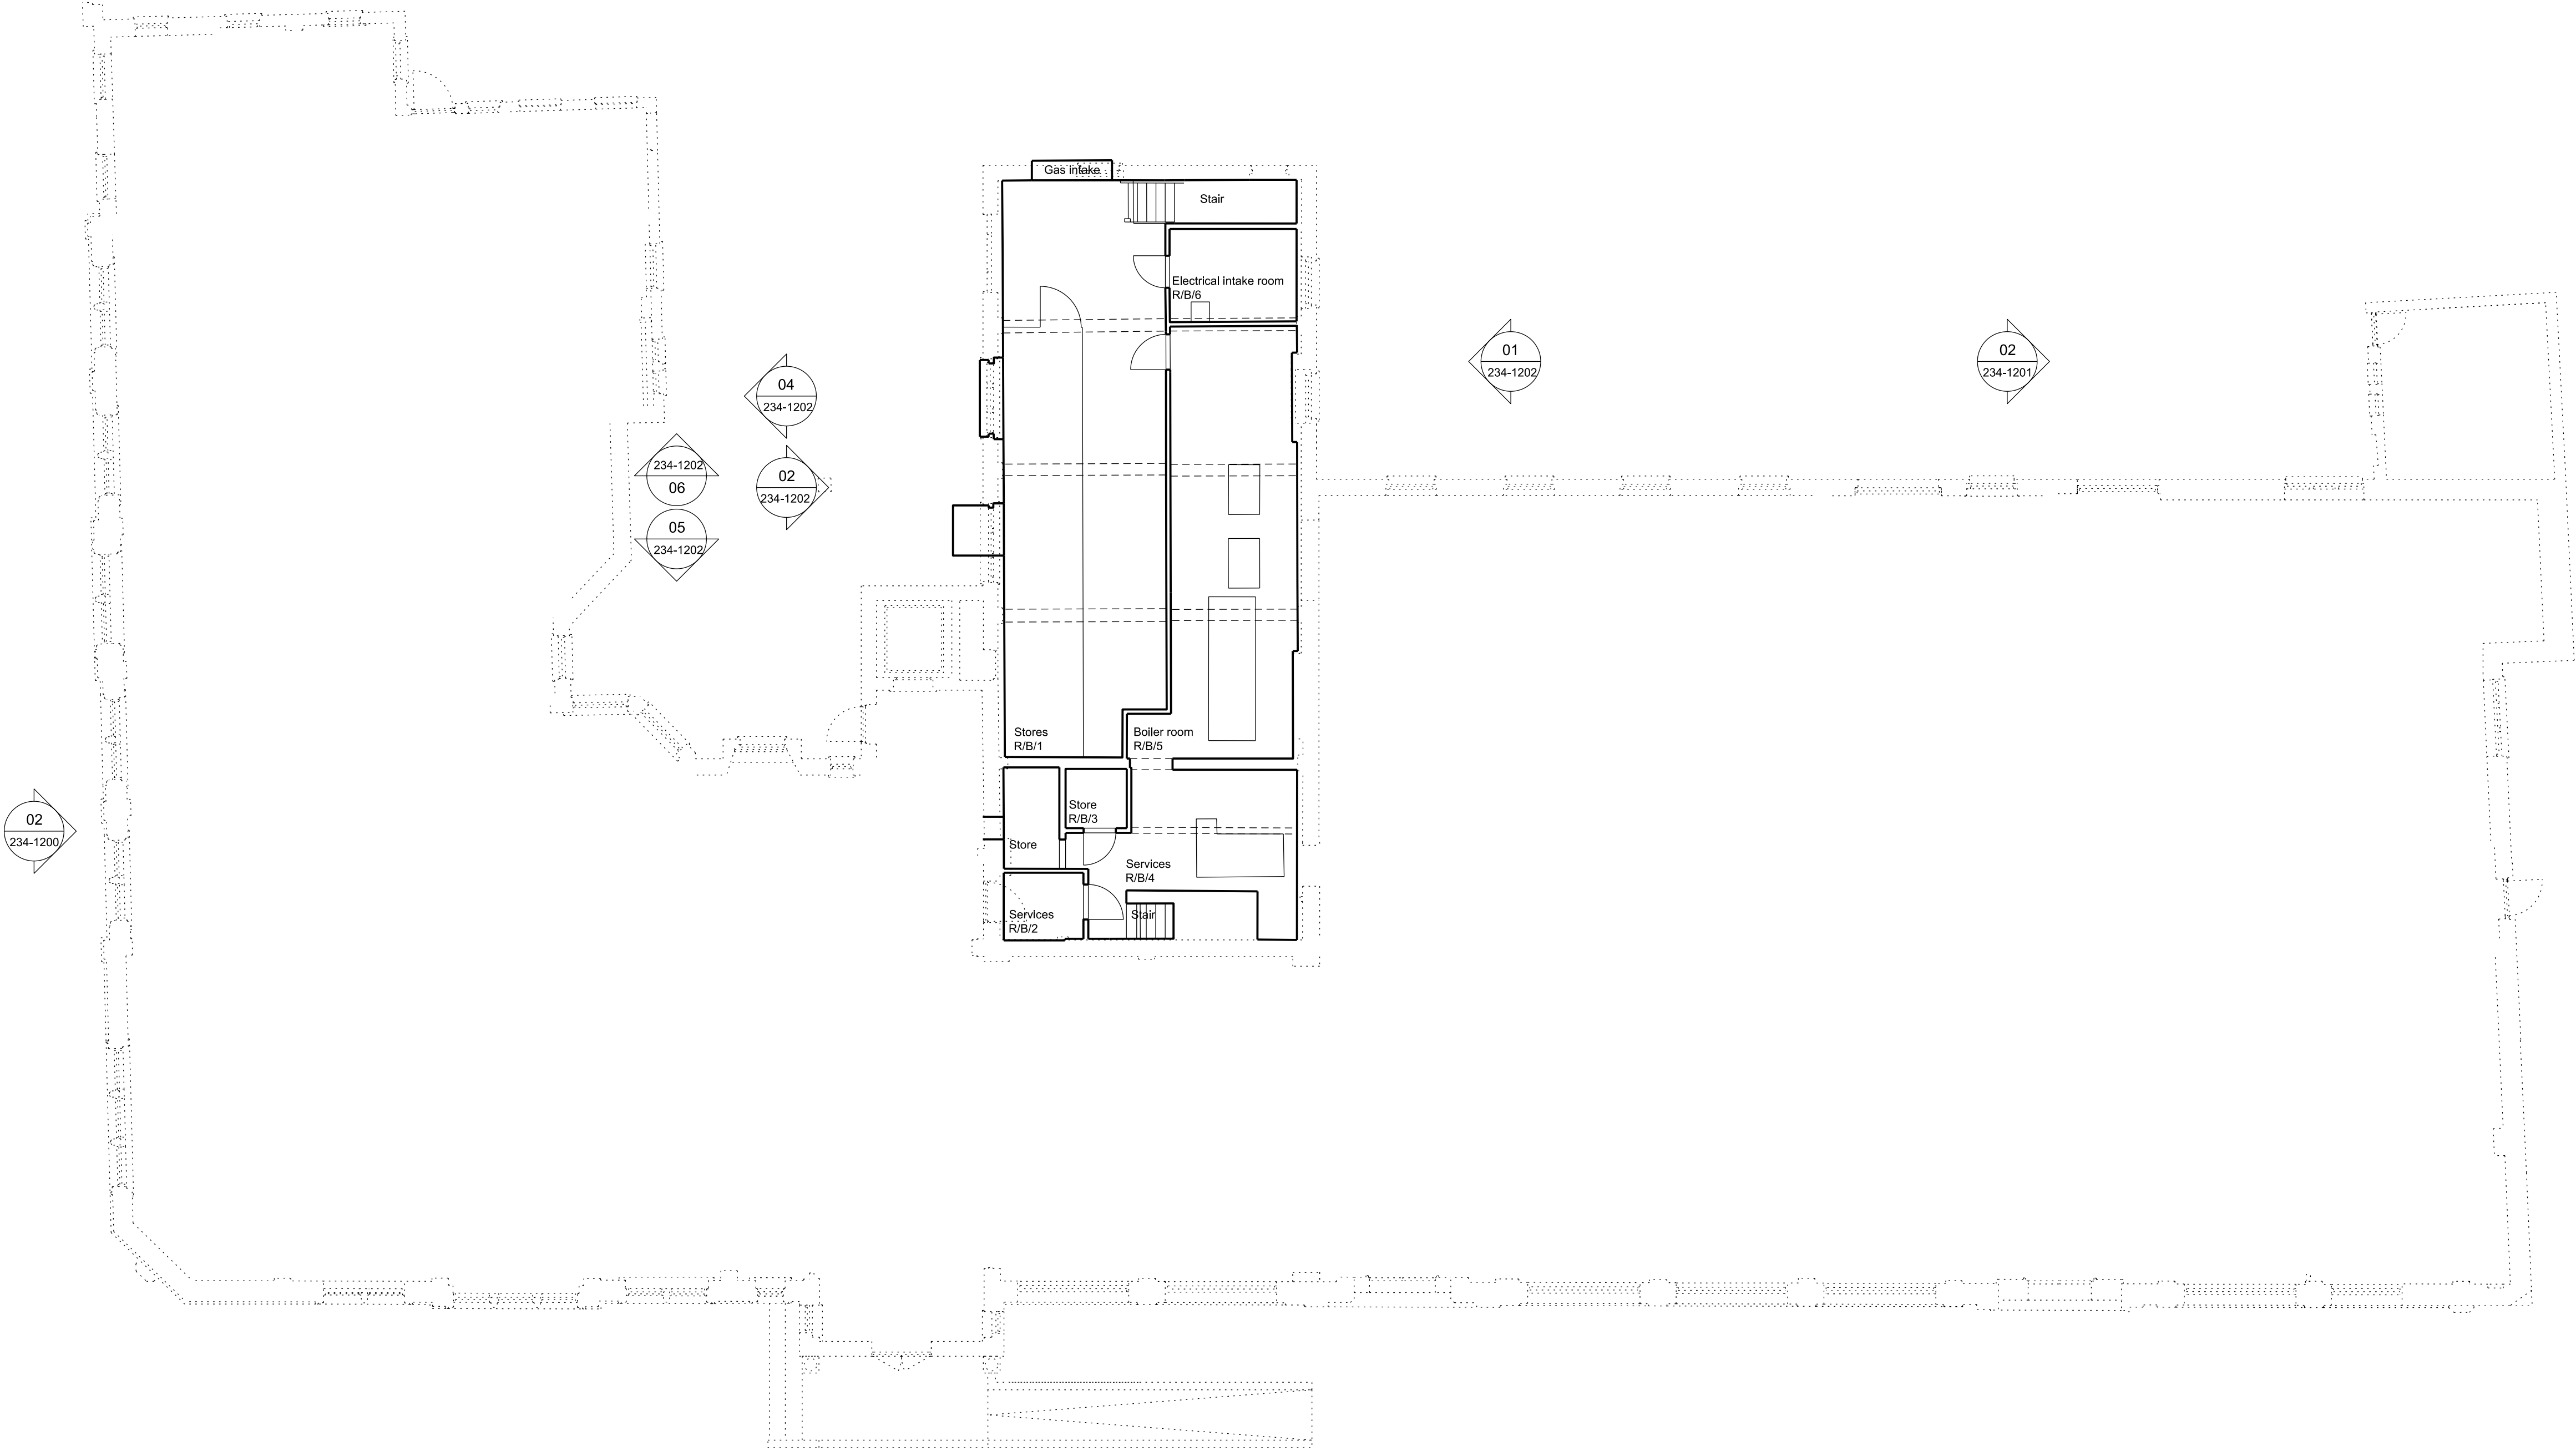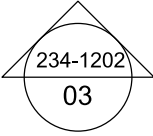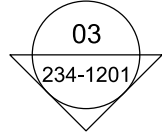

01 Existing Basement Plan
1:100 at A1 / 1:200 at A3