




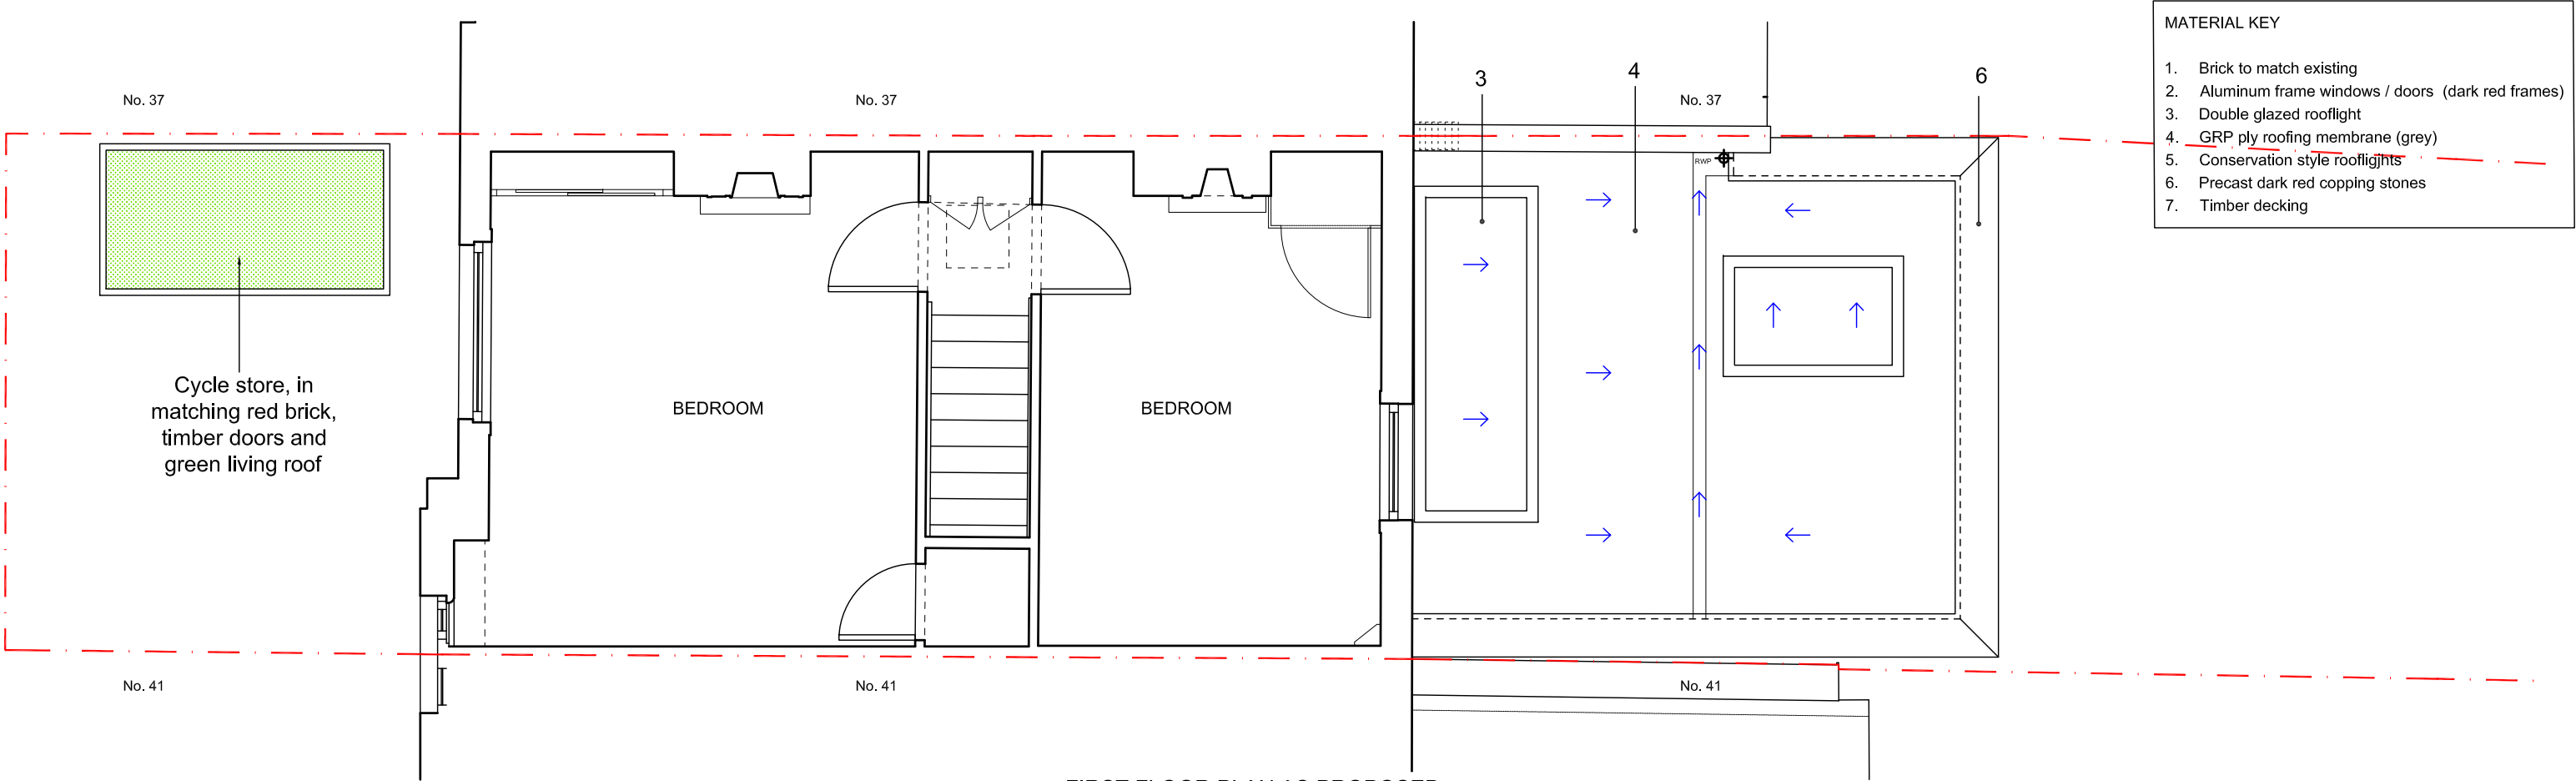

FIRST FLOOR PLAN AS PROPOSED

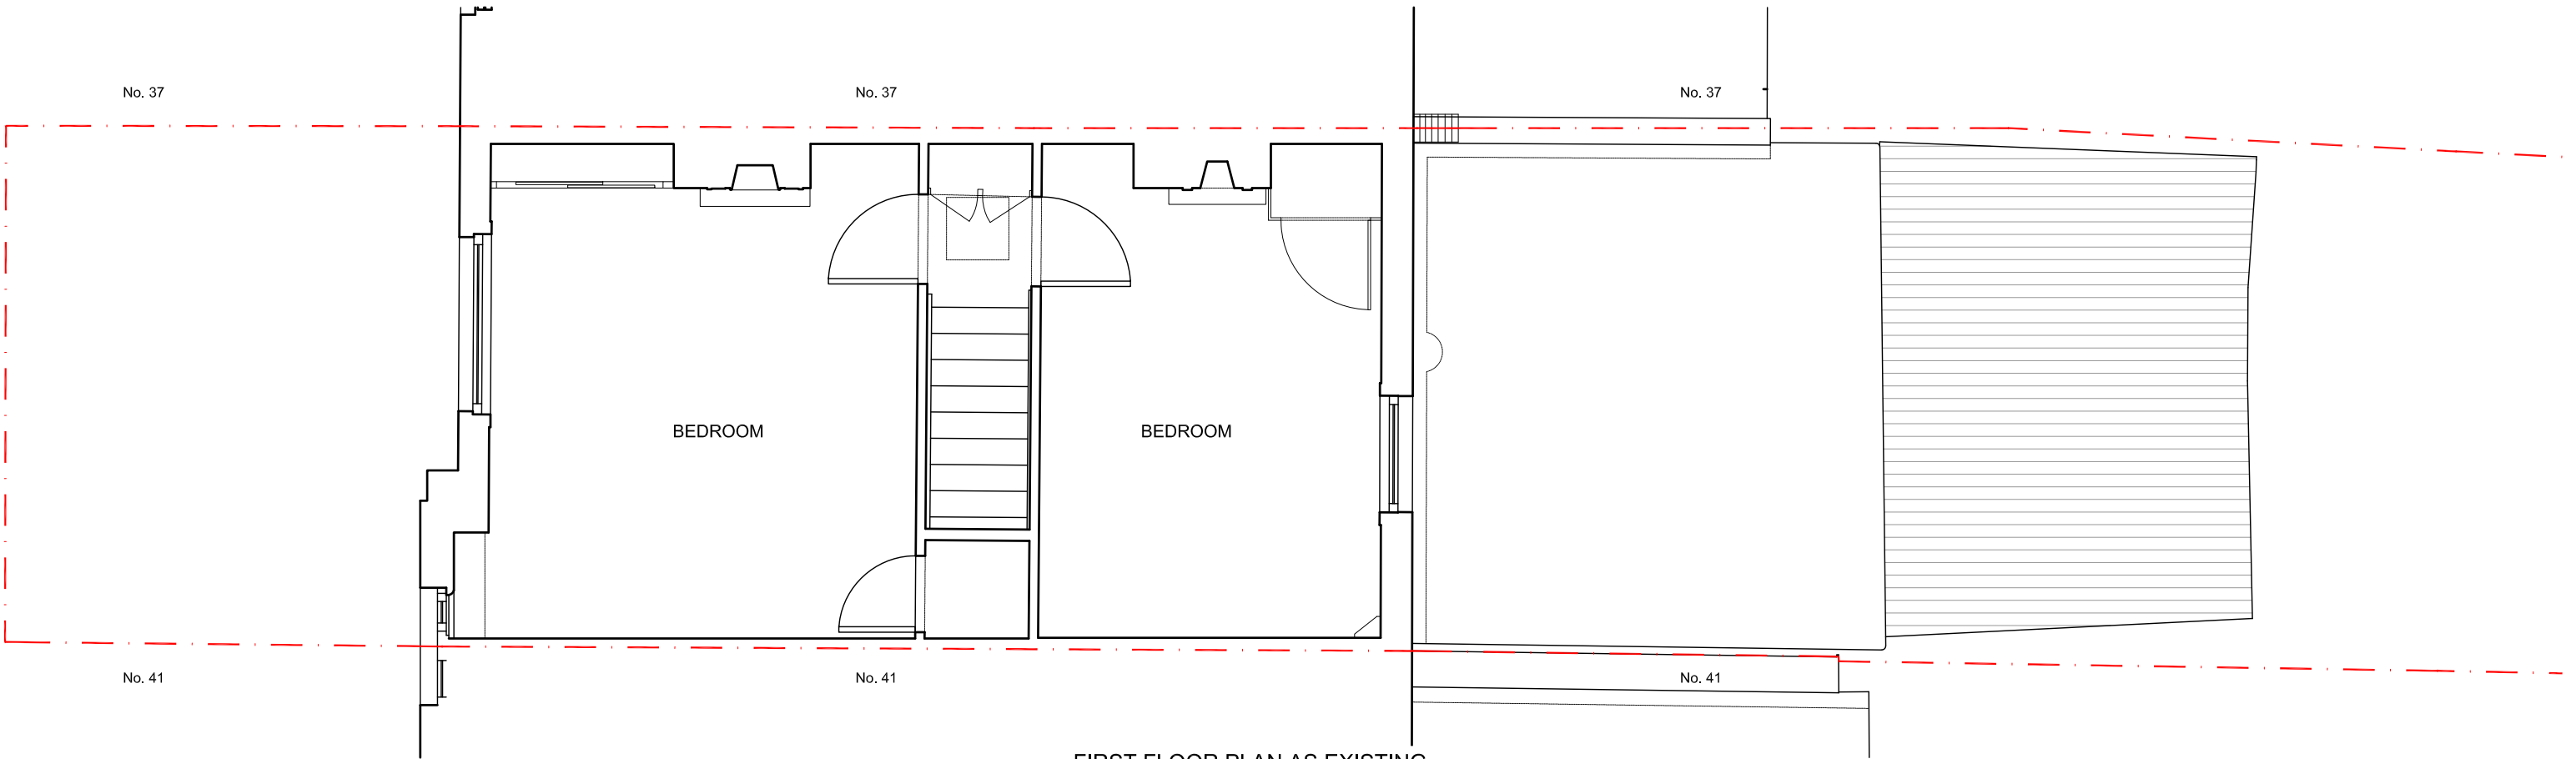

FIRST FLOOR PLAN AS EXISTING

 

PROJECT Ground Floor Rear Extension to 39 Risley Avenue London N17 7HJ CLIENT Mr E Wall	TITLE	B 04.03.24 Cycle store amended					
	STATUS	FIRST FLOOR PLANS	REV	DATE	DESCRIPTION		
			SCALE	SIZE	DATE	DRG No.	REV
	PLANNING		1:50	A3	NOV '23	2309/PL/02	B
		POLYGON ARCHITECTS 07968544721 polygonarchitects.com					