



Notes.


- 1 This drawing to be read in conjunction with all relevant drawings. Any discrepancies found to be notified to the Supervising Officer immediately
- 2 Only figured dimensions to be used for constructional purposes
- 3 All works to be carried with all relevant local authority approvals and to the satisfaction of the building control inspector, existing structure to be opened for inspection if required, all dimensions are to be checked on site prior to commencement of works.
- 4 This drawing is copyright of JND & can not be reproduced without JND's approval
- THIS IS A PLANNING DRAWING ONLY

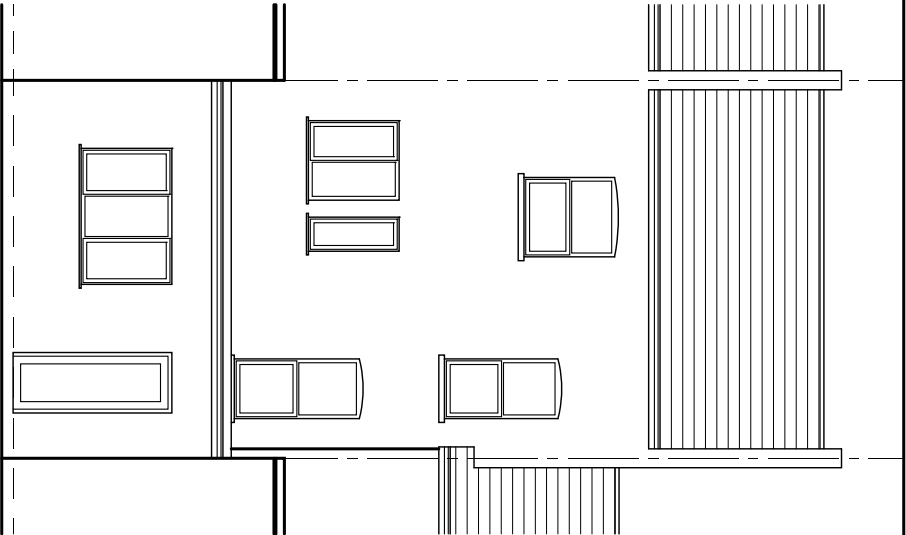

PROPOSED REAR ELEVATION

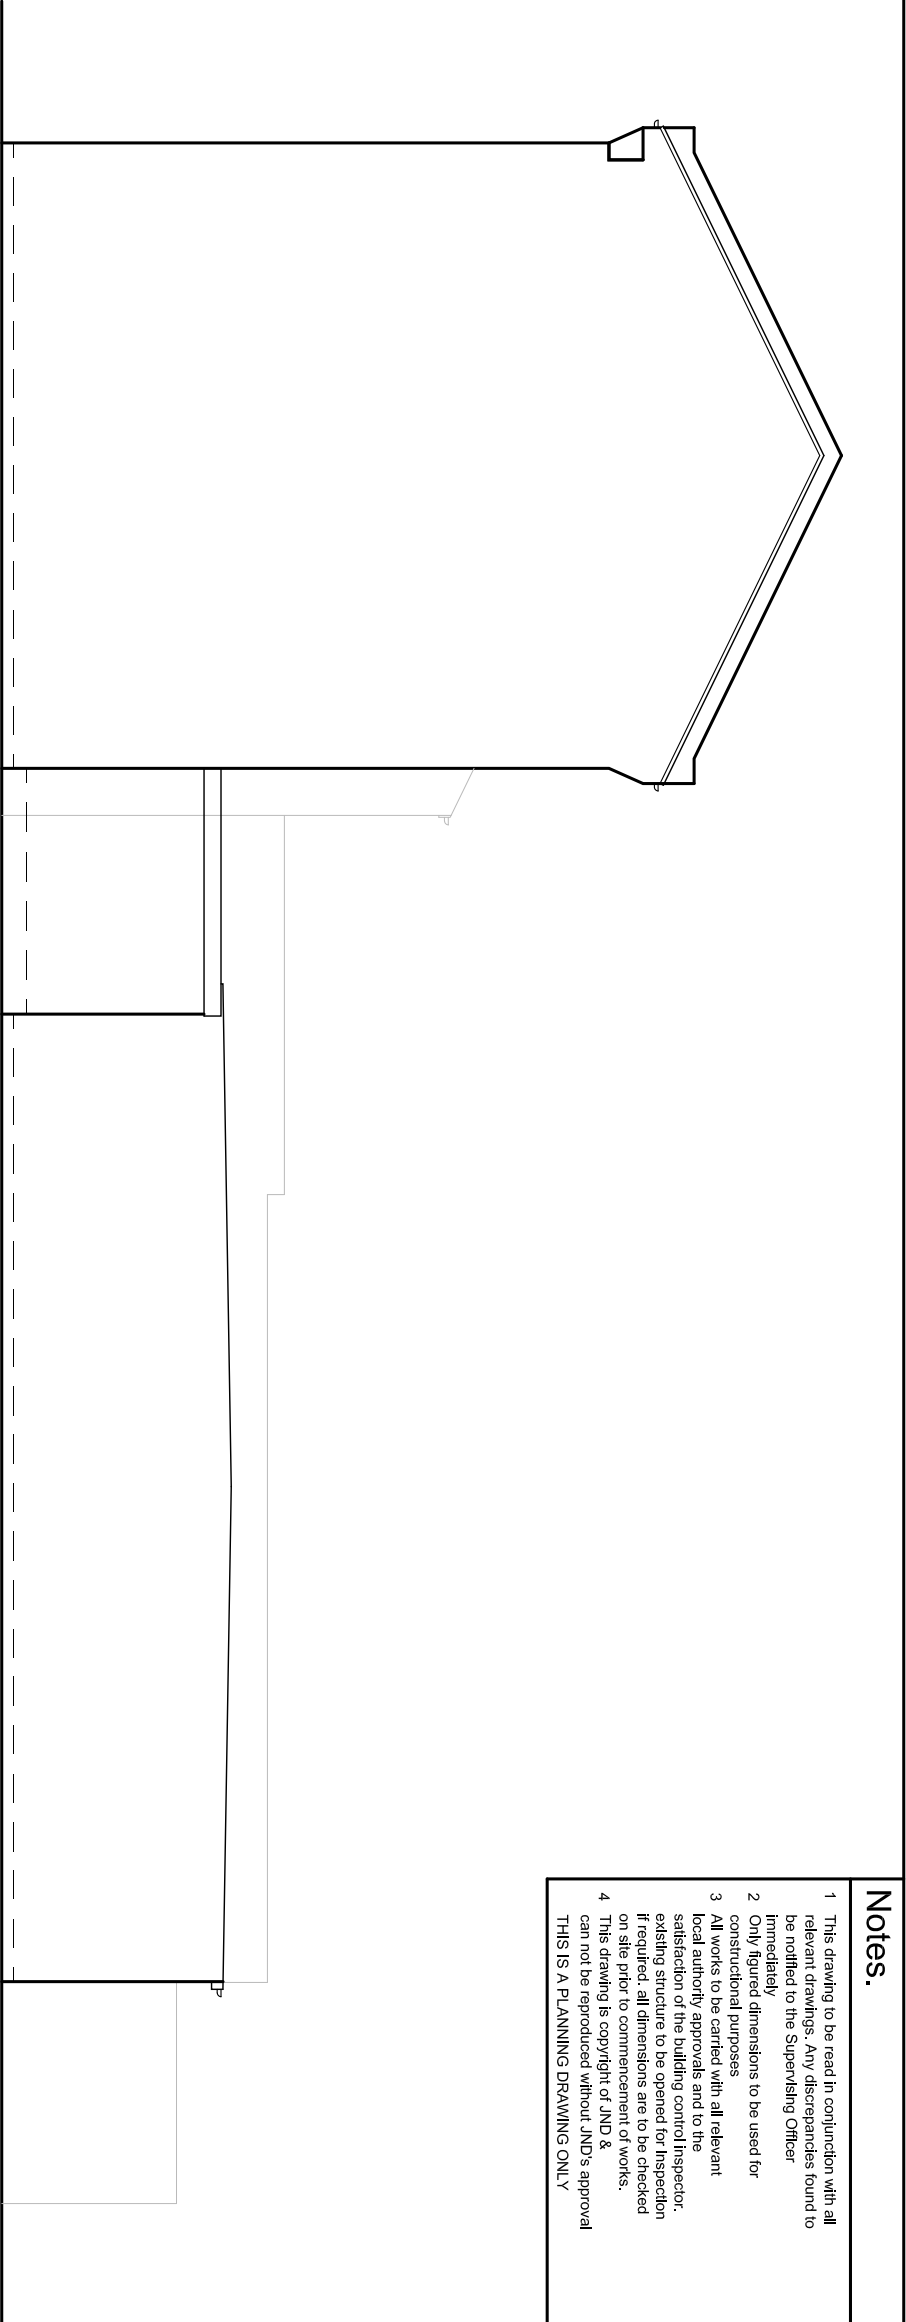

PROPOSED SIDE ELEVATION

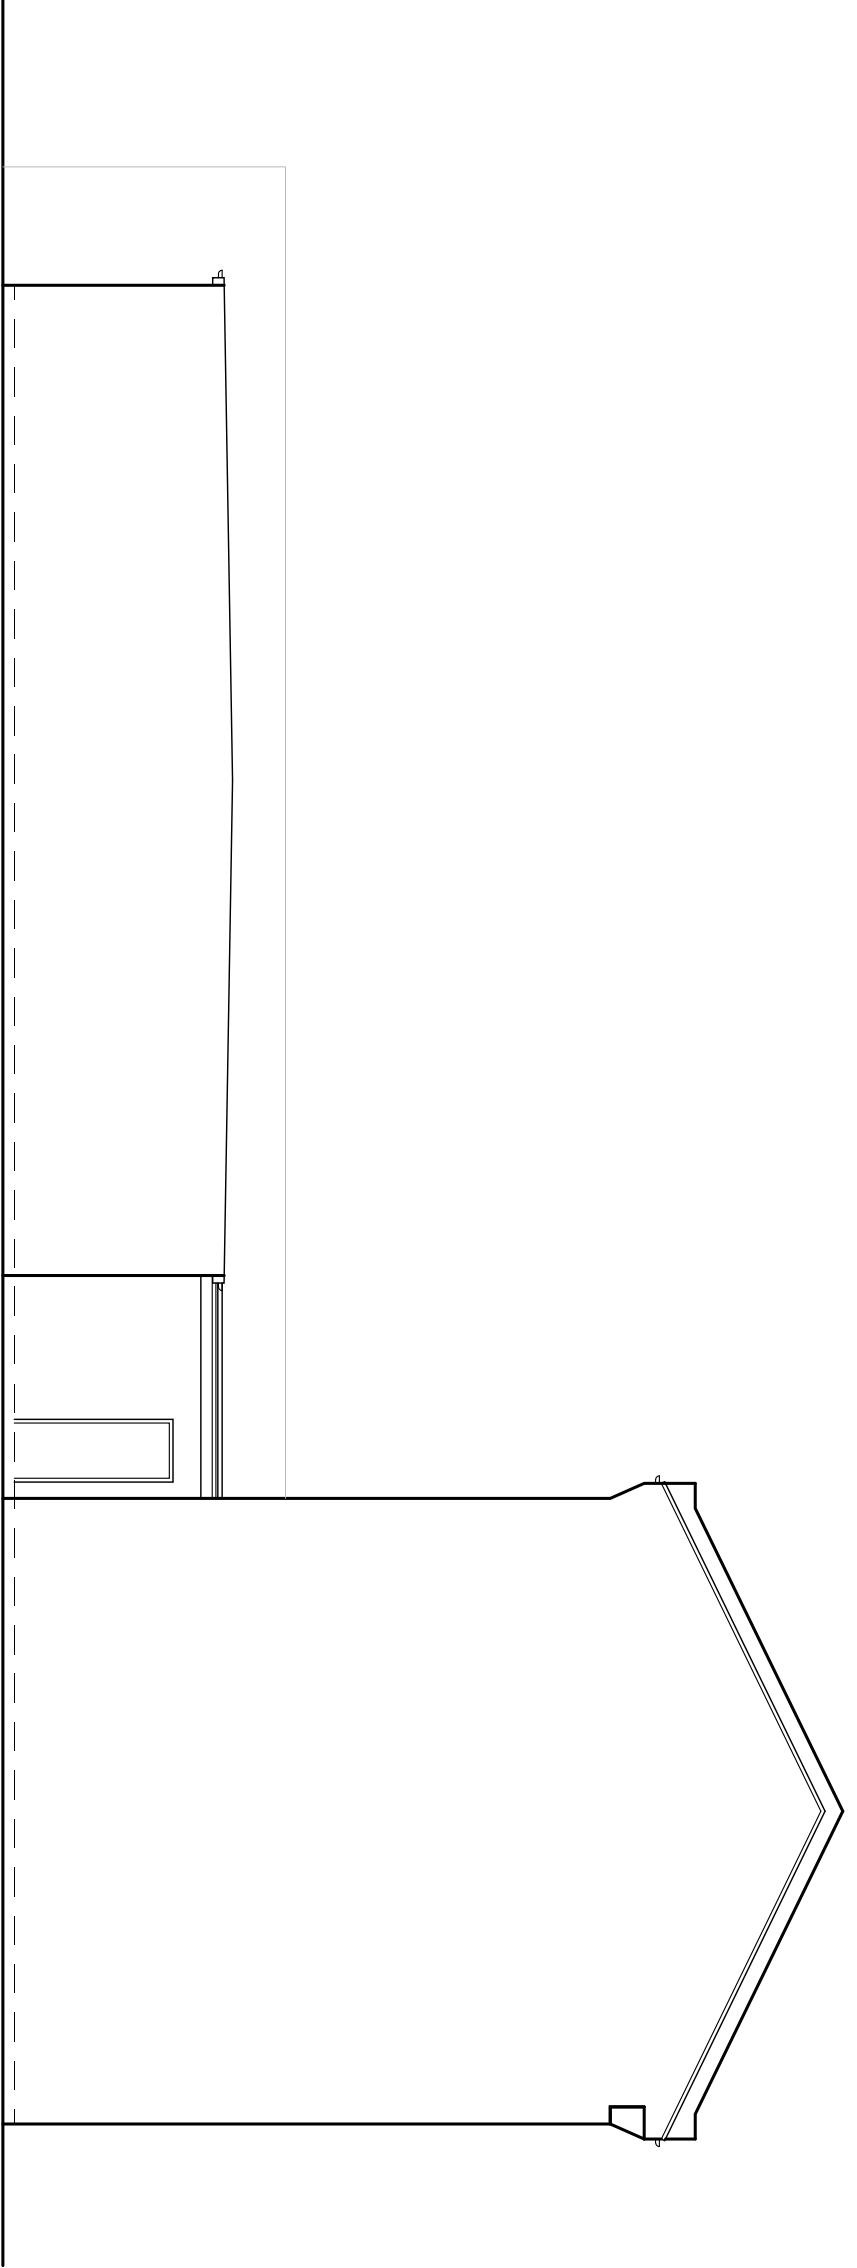

PROPOSED OPPOSITE SIDE ELEVATION



REV	AMENDMENT	DATE
 DESIGN, ARCHITECTURE, PLANNING AND PROJECT MANAGING CONSULTANTS Client: MR. A. SWATI Project: SINGLE STOREY REAR EXTENSION AT 83, BROAD LANE, LONDON, N15 4DW Title: PROPOSED ELEVATIONS		
Scale: 1:100 @ A3	Date: FEB 2024	
Drawn: JP	Checked: JC	
Drg. No JND / 1352/ 13	Rev-	