




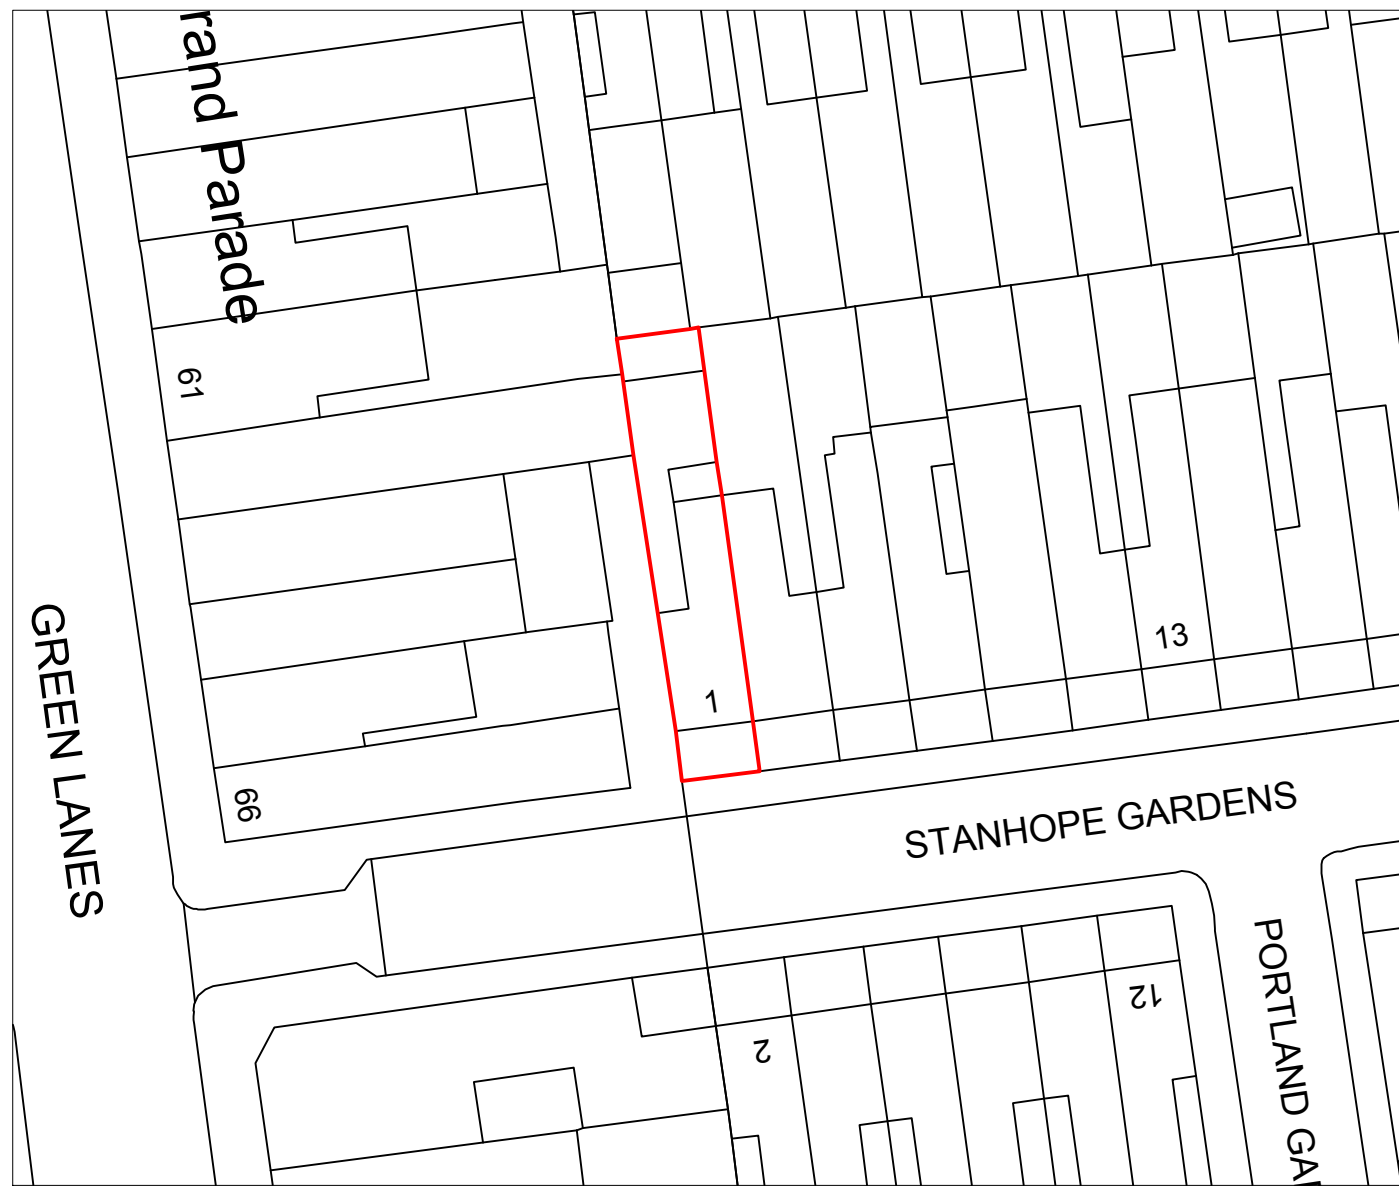


Existing Block Plan
Scale 1:500
0 10 20 30 40m

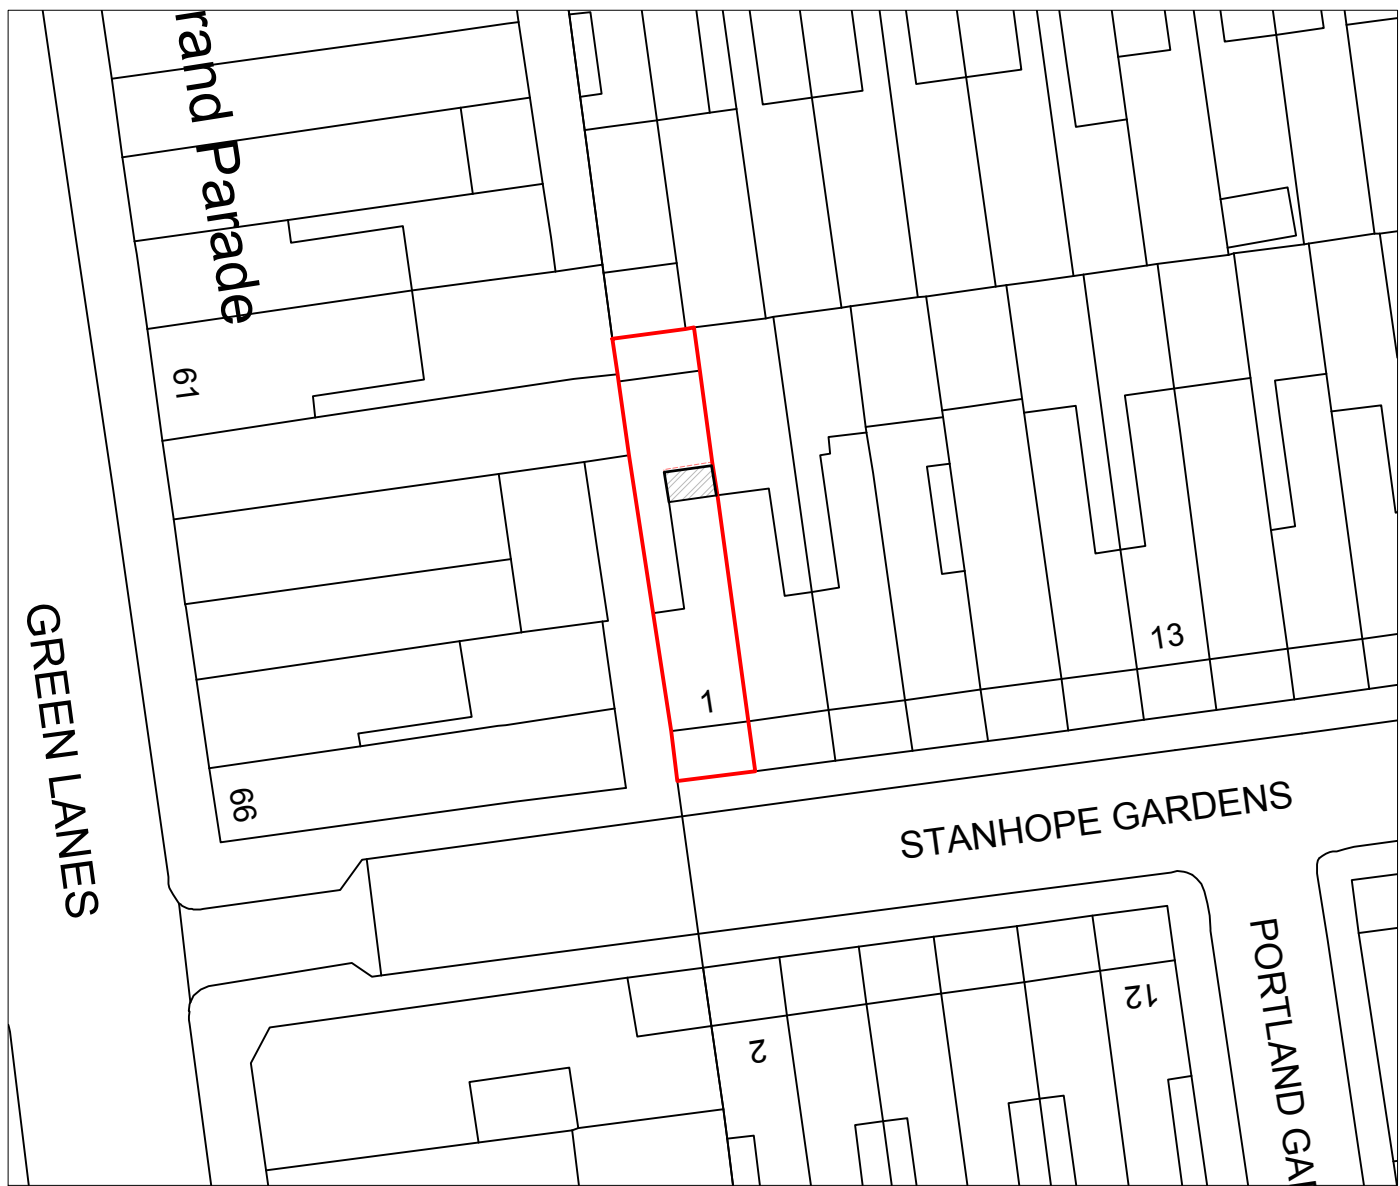


Proposed Block Plan
Scale 1:500
0 10 20 30 40m

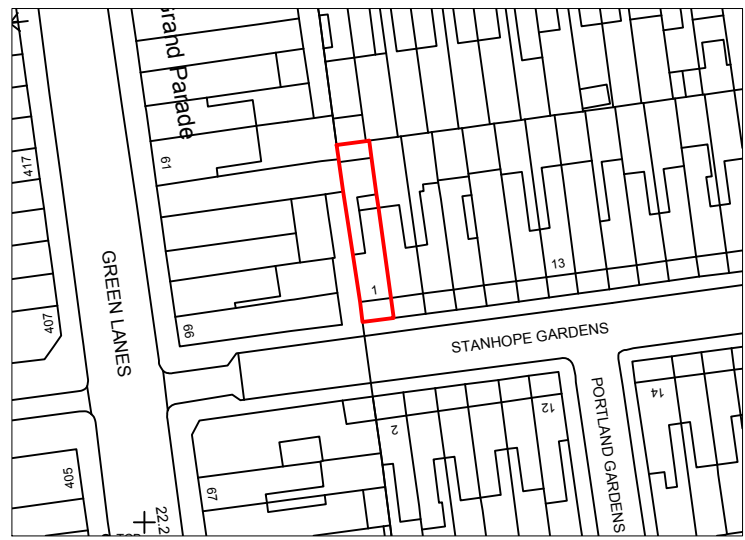


Location Plan
Scale 1:1250
0 10 20 30 40 50 60 70 80 90 100m

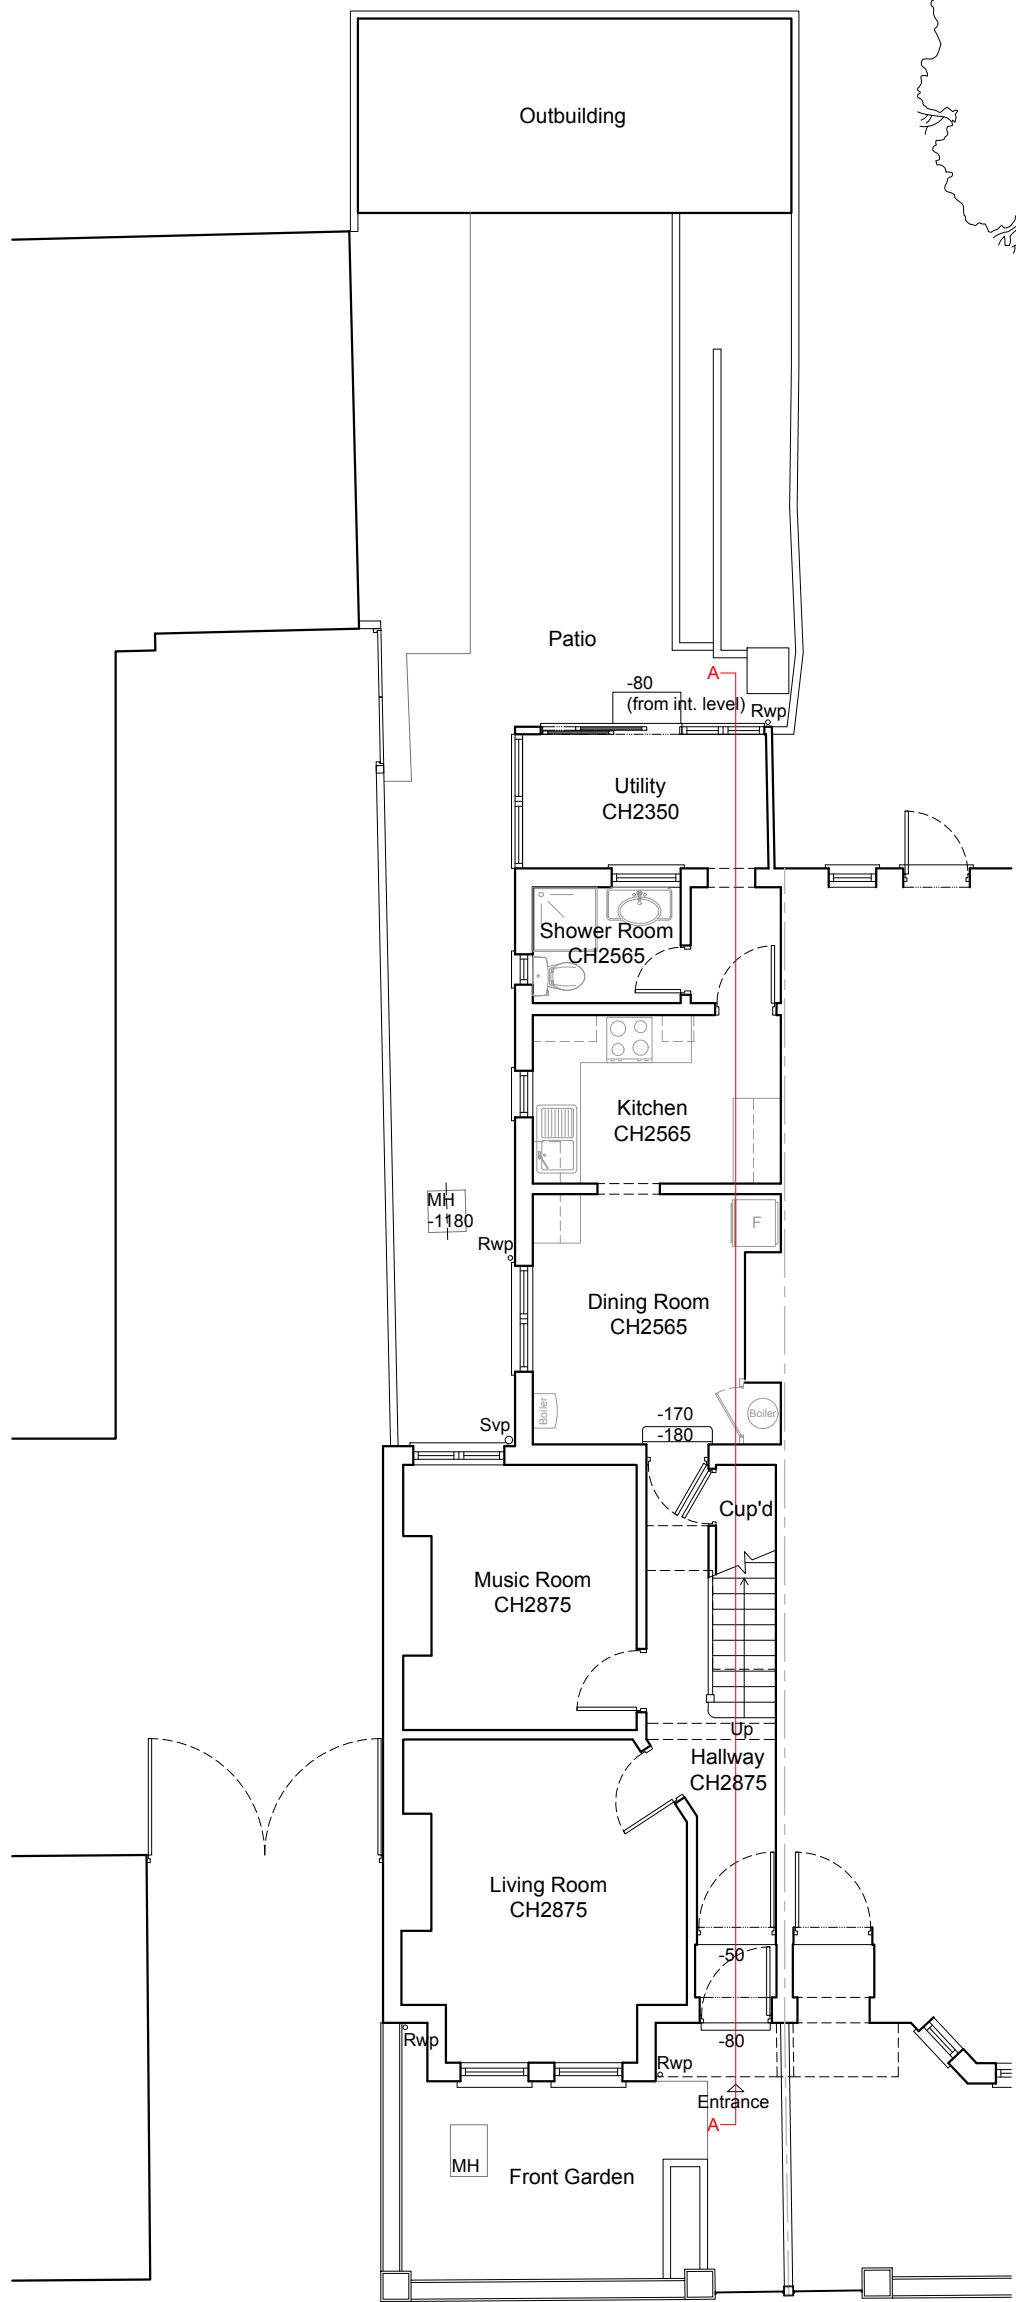


Ground Floor Plan
As Existing 1:100

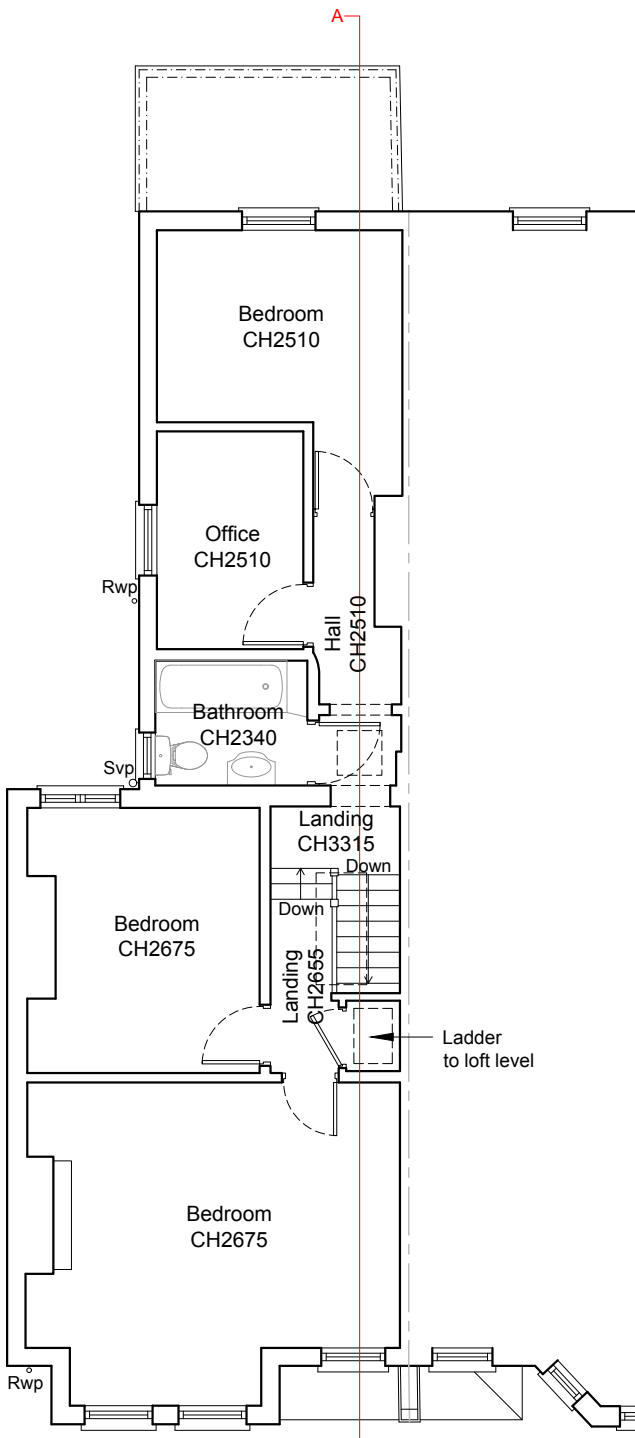

First Floor Plan
As Existing 1:100

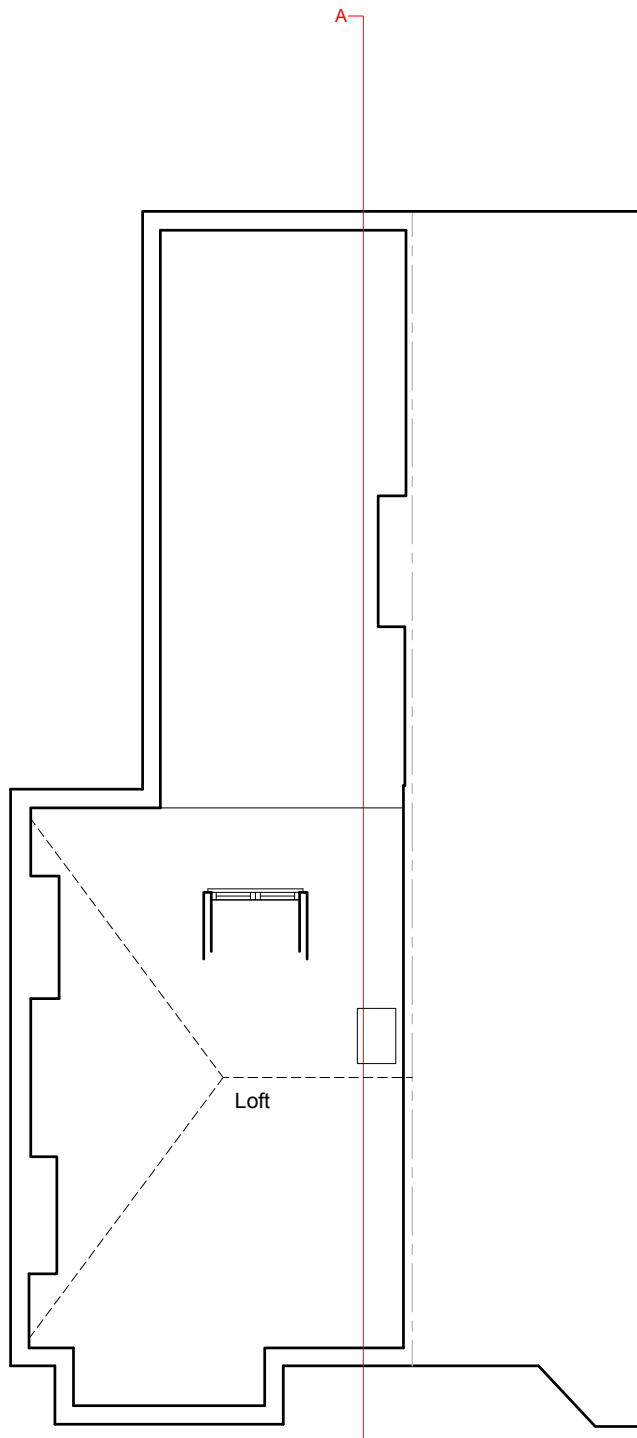

Loft Plan
As Existing 1:100

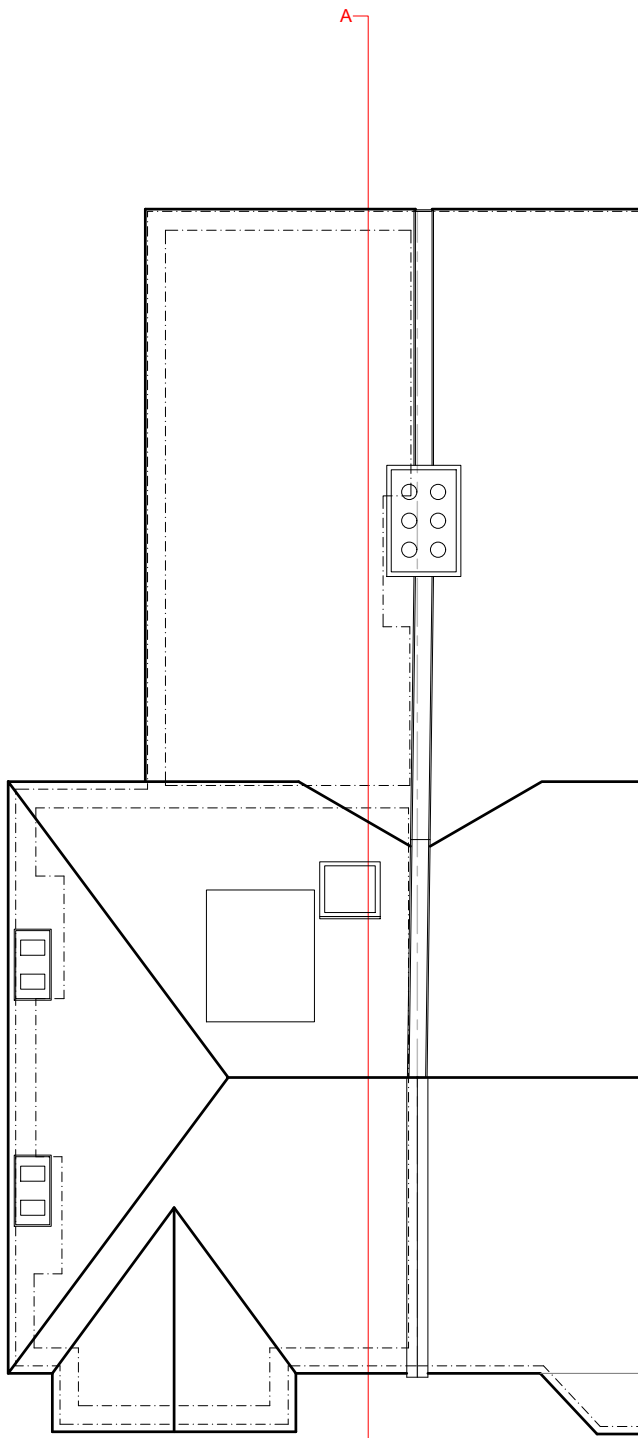


Roof Plan
As Existing 1:100



Side Elevation
As Existing 1:100



Front Elevation
As Existing 1:100

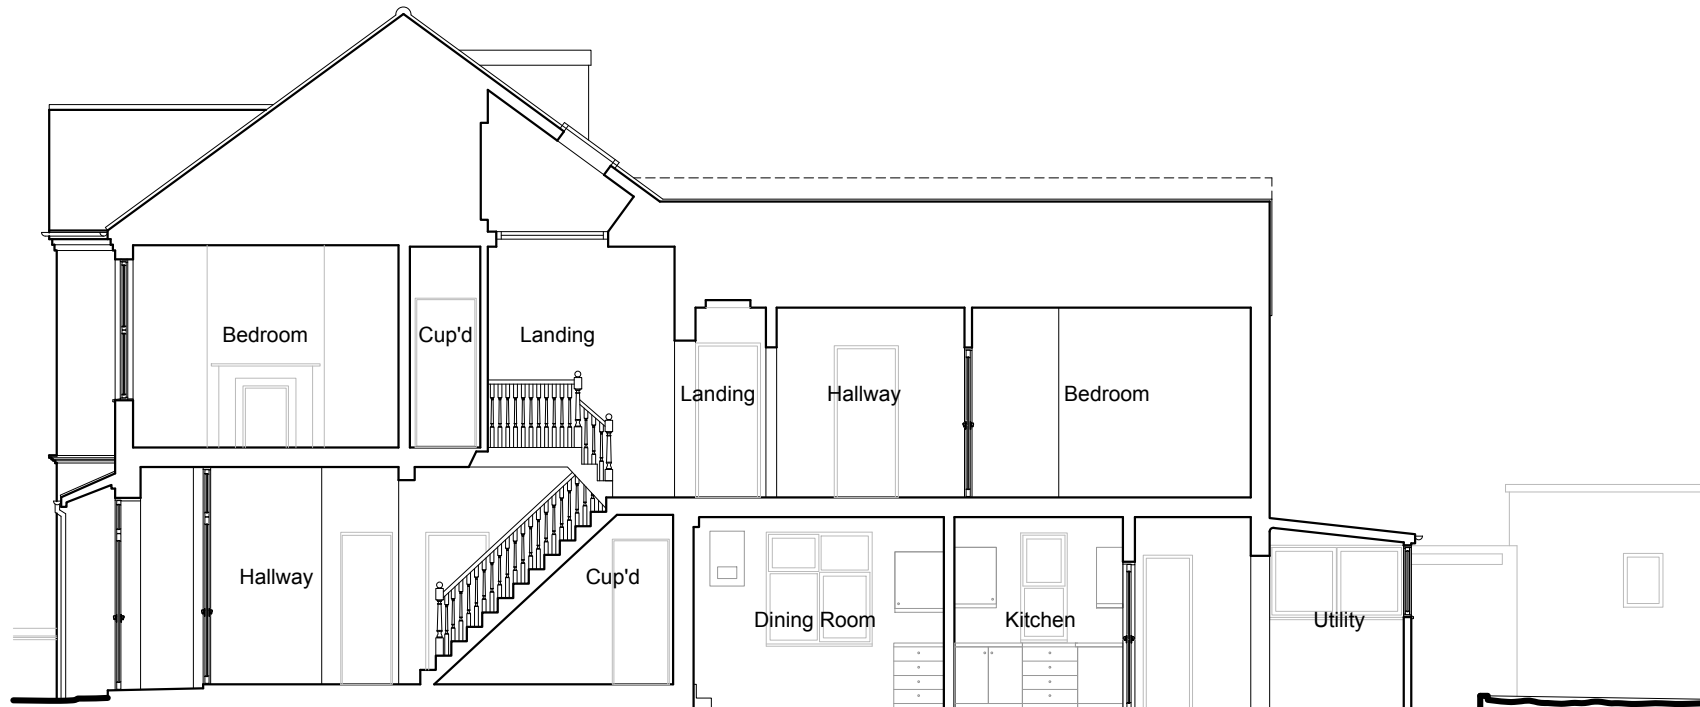


Section A-A
As Existing 1:100



Rear Elevation
As Existing 1:100

NOTES:
© COPYRIGHT - DETAILED PLANNING LTD
All dimension should be checked on site prior to works commencing. Variations in squariness, depth of plaster etc. must be checked for. Where new walls are shown as aligned with existing walls, physical removal of brickwork and / or plaster to establish the actual position of the wall being attached to must be checked.
Any discrepancies should be reported in writing immediately.
When printing off PDF's, check that the drawings are printed to correct paper size and scale.
Documents should be used as to the drawing status described
Property owner to ensure that all aspects of the "party wall etc., act 1996" are complied with prior to any works commencing on site.
Client to be aware of CDM duties and appoint/act as appropriate.

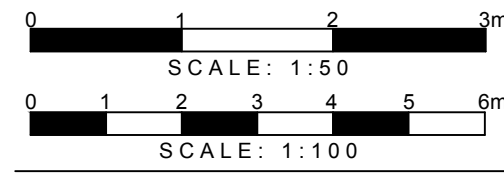

DETAILED PLANNING
GREENSIDE HOUSE
50 STATION ROAD
LONDON, N22 7DD
T 0208 1500 494
E INFO@DETAILED-PLANNING.CO.UK
WWW.DETAILED-PLANNING.CO.UK

SITE			
1 Stanhope Gardens, London, N4 1HY			
DRAWING TITLE			
Location Plan, Block Plans, and Existing Drawings			
DRAWINGS STATUS			
Planning			
SCALE	DATE	DRAWN	CHECKED
As Noted @ A1	Mar-2024	C.W.	P.C.E.E.
DRAWING NO.	23429K_LDC	SH1	REVISION
			0