




LOCATION PLAN
1:1250 @ A4

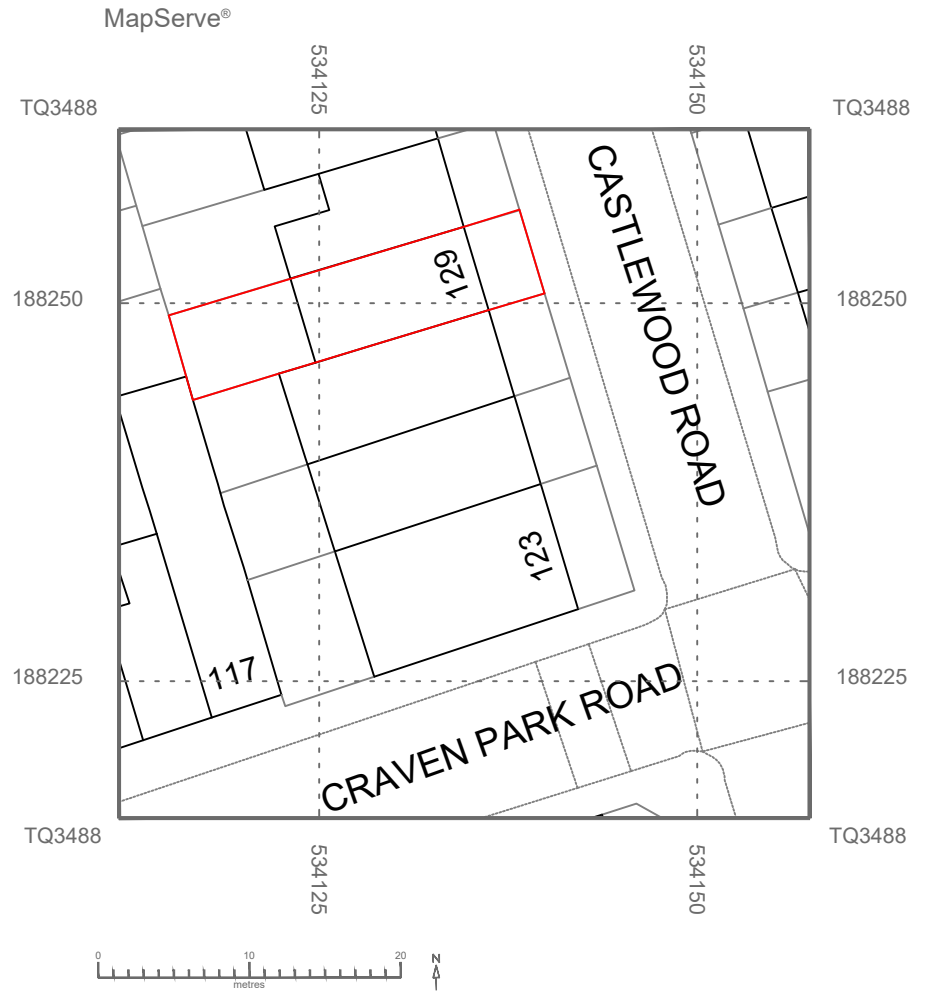

BLOCK PLAN
1:500 @ A4




Address - Unit 4, Grosvenor Way, London E5 9ND
Phone - 020 3781 8008
E-mail - office@redwoodsprojects.co.uk
Web - www.redwoodsprojects.co.uk
Any errors on Dimensions to be reported to the Architect prior to commencement of Works.
Dimensions and areas are based on survey information.
This drawing is copyright © Redwoods Projects.
All dimensions to be checked on site Prior work.


REFERENCE: 129 CASTLEWOOD ROAD, GREATER LONDON, N15 6BD, GB	
TITLE: LOCATION AND BLOCK PLANS	
PROJECT No: 2212	DATE: 28-02-2024
SHEET No: E 00	




NOTES:	
DRAWN BY: CWU	EDITED BY:

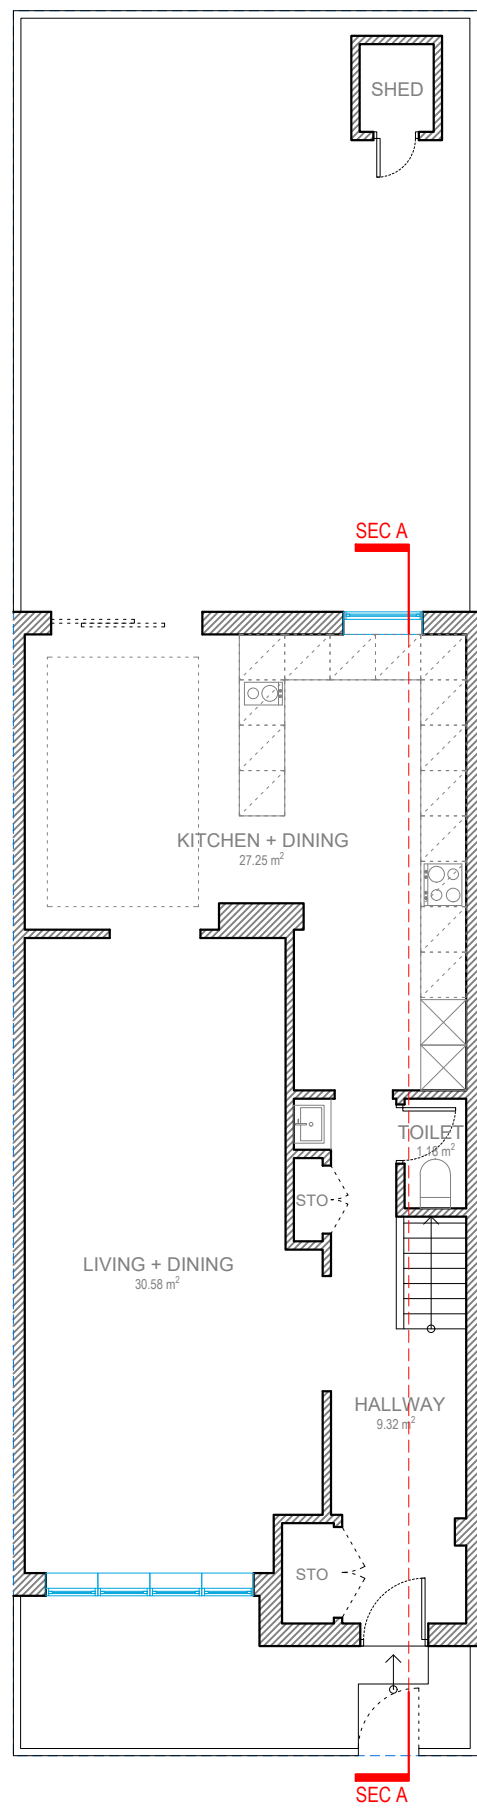


GROUND FLOOR

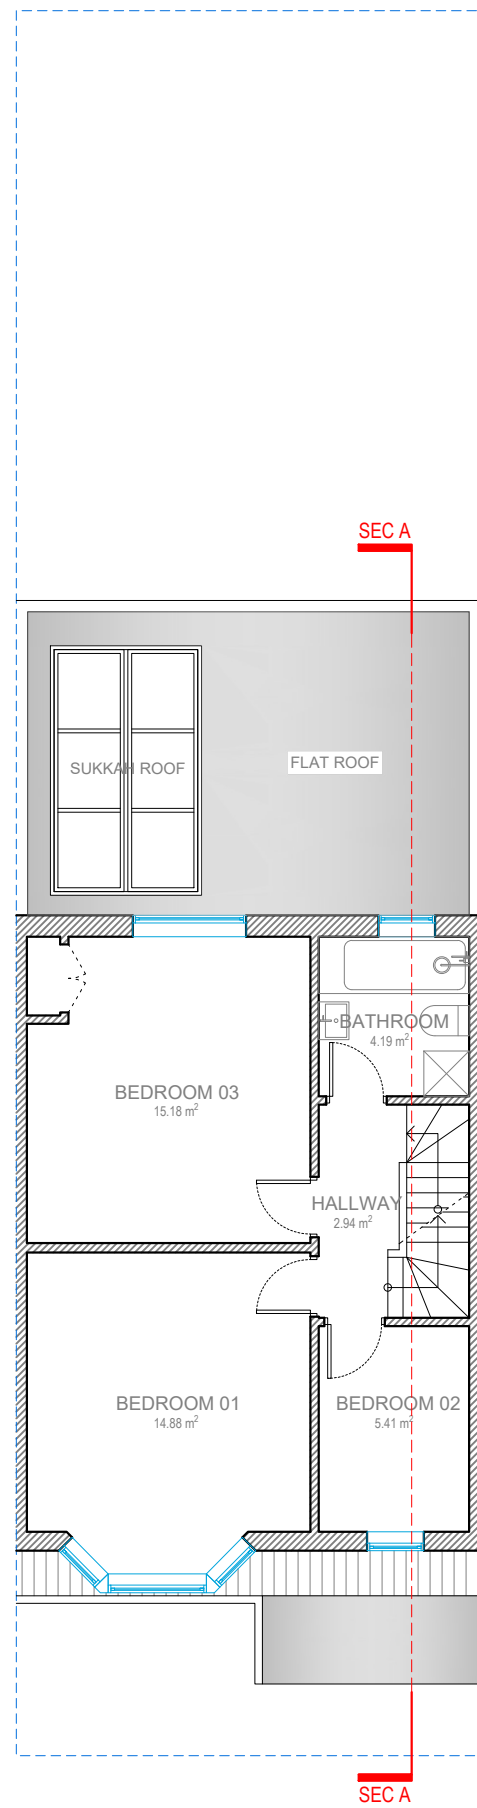

FIRST FLOOR

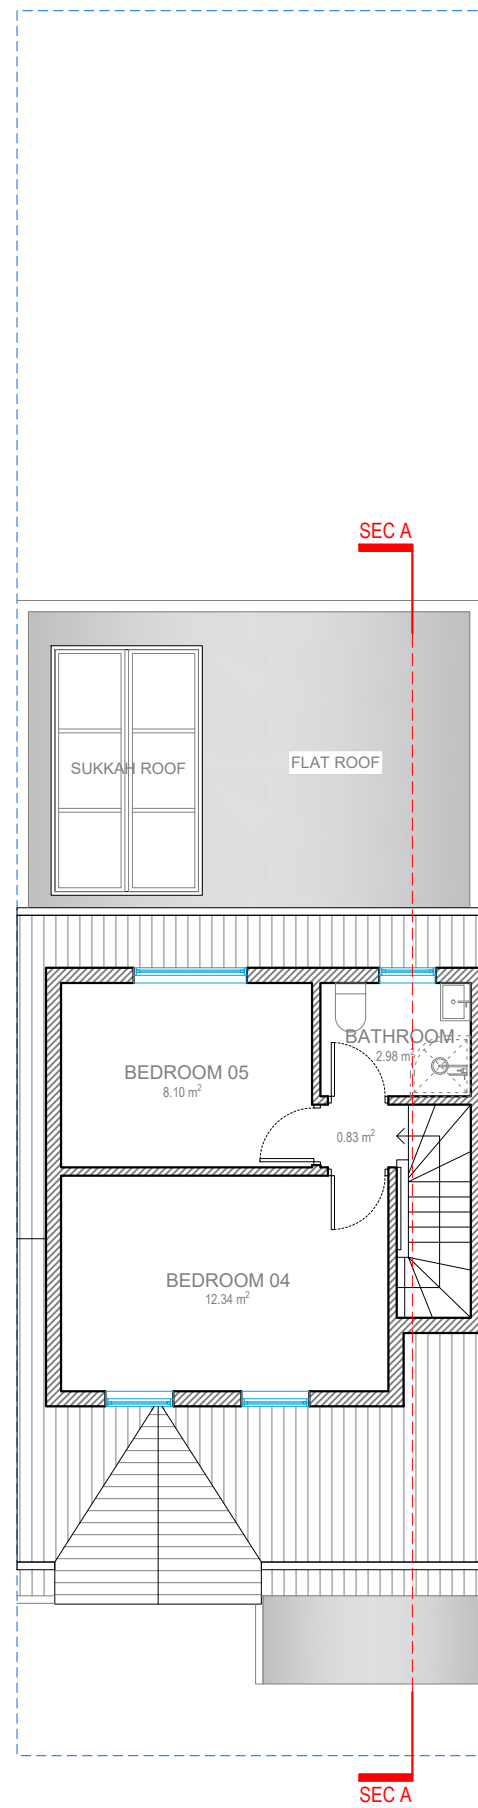

LOFT FLOOR

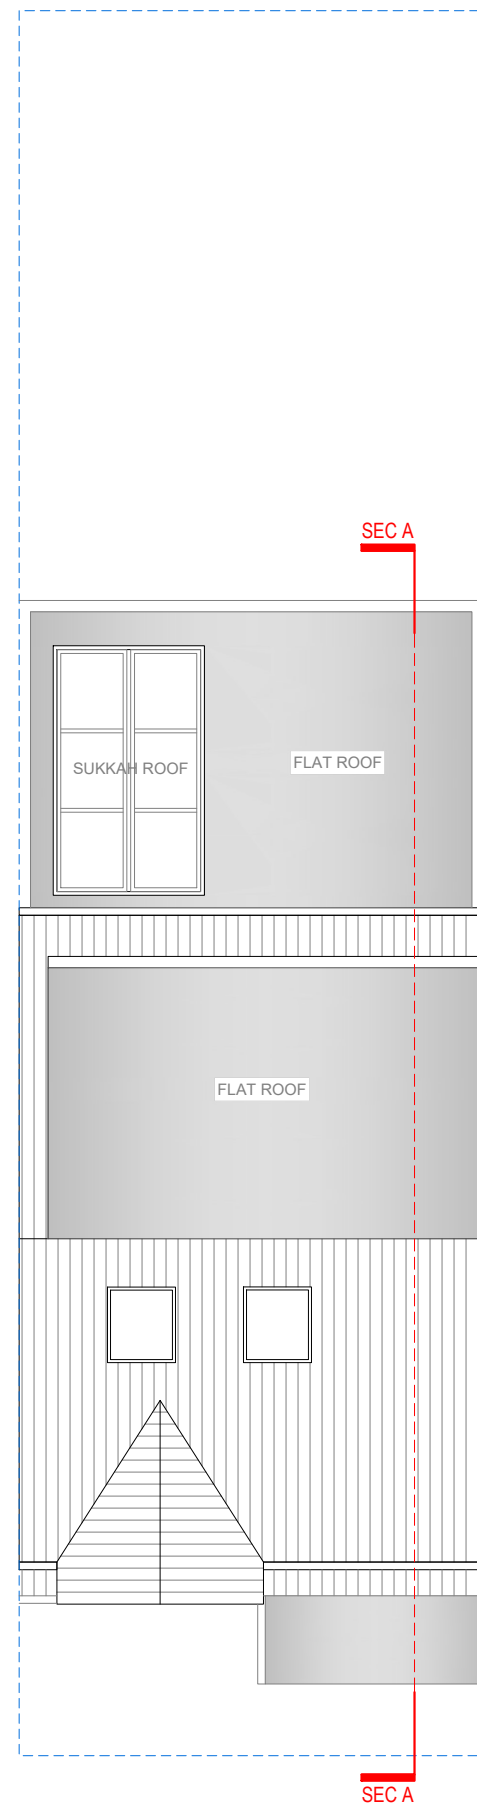

ROOF PLAN



Address - Unit 4, Grosvenor Way, London E5 9ND
Phone - 020 3781 8008
E-mail - office@redwoodsprojects.co.uk
Web - www.redwoodsprojects.co.uk


Any errors on Dimensions to be reported to the Architect prior to commencement of Works.
Dimensions and areas are based on survey information.
This drawing is copyright © Redwoods Projects.
All dimensions to be checked on site Prior work.

REFERENCE: 129 CASTLEWOOD ROAD, GREATER LONDON, N15 6BD, GB

TITLE: EXISTING DRAWINGS
FLOOR PLANS

PROJECT No 2212 DATE: 28-02-2024

SHEET No E 01

 

0 1 2 5m scale 1:100 @A3


NOTES:

DRAWN BY CWU

EDITED BY



FRONT ELEVATION

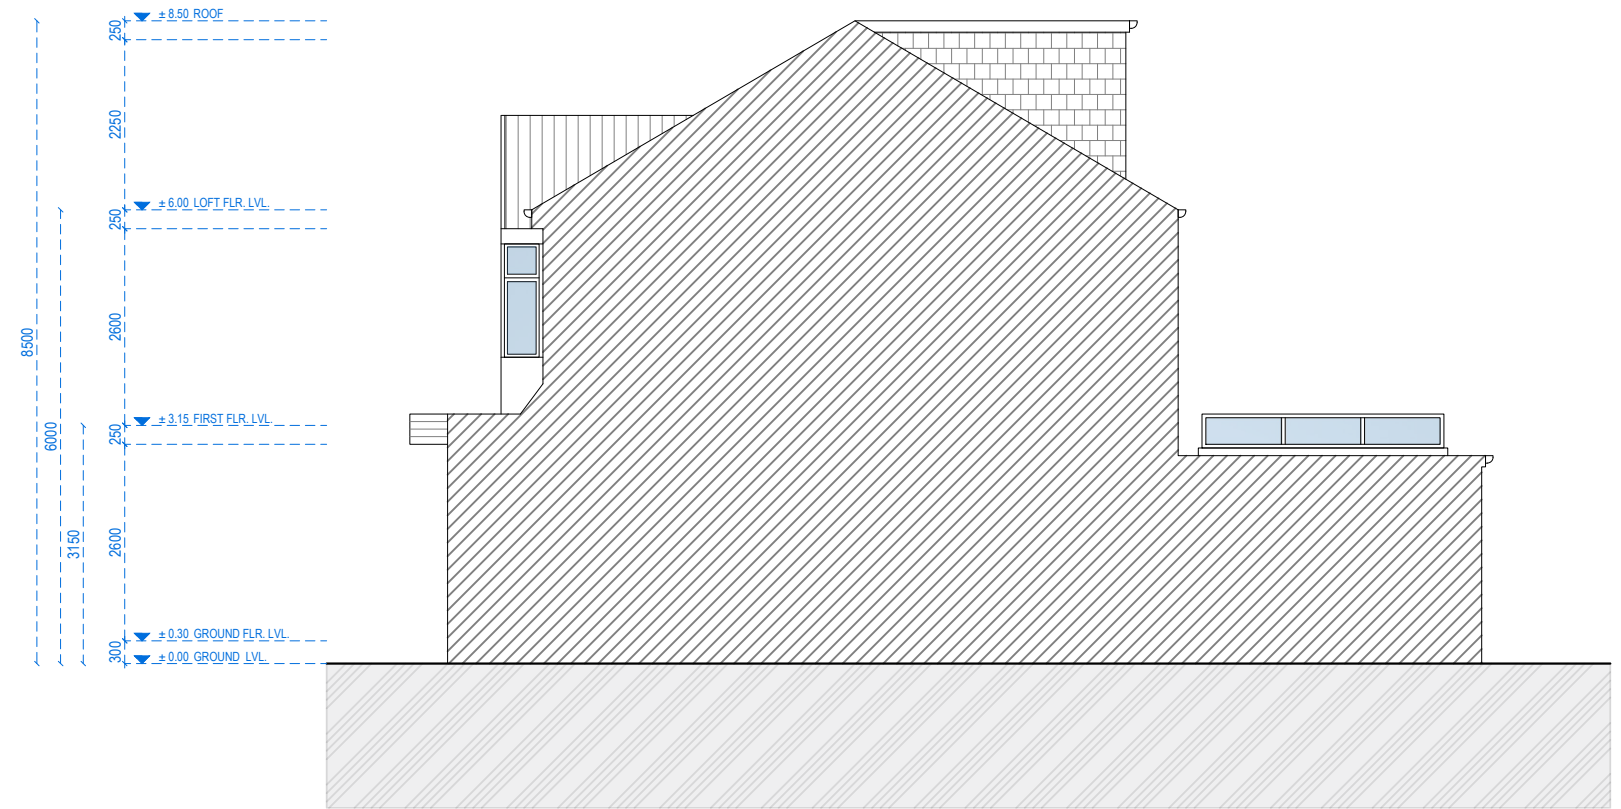


RIGHT-SIDE ELEVATION





Address - Unit 4, Grosvenor Way, London E5 9ND
Phone - 020 3781 8008
E-mail - office@redwoodsprojects.co.uk
Web - www.redwoodsprojects.co.uk
Any errors on Dimensions to be reported to the Architect prior to commencement of Works.
Dimensions and areas are based on survey information.
This drawing is copyright © Redwoods Projects.
All dimensions to be checked on site Prior work.

REFERENCE: 129 CASTLEWOOD ROAD, GREATER LONDON, N15 6BD, GB	
TITLE: EXISTING DRAWINGS ELEVATIONS	
PROJECT No 2212	DATE: 28-02-2024
SHEET No E 02	

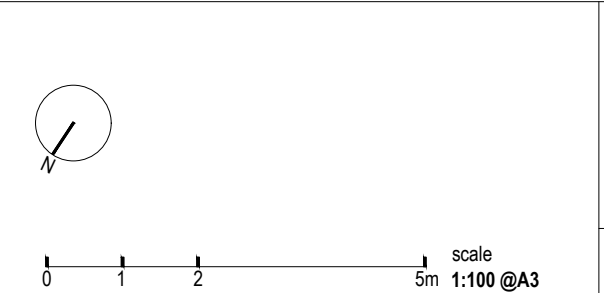

NOTES:	
DRAWN BY CWU	EDITED BY

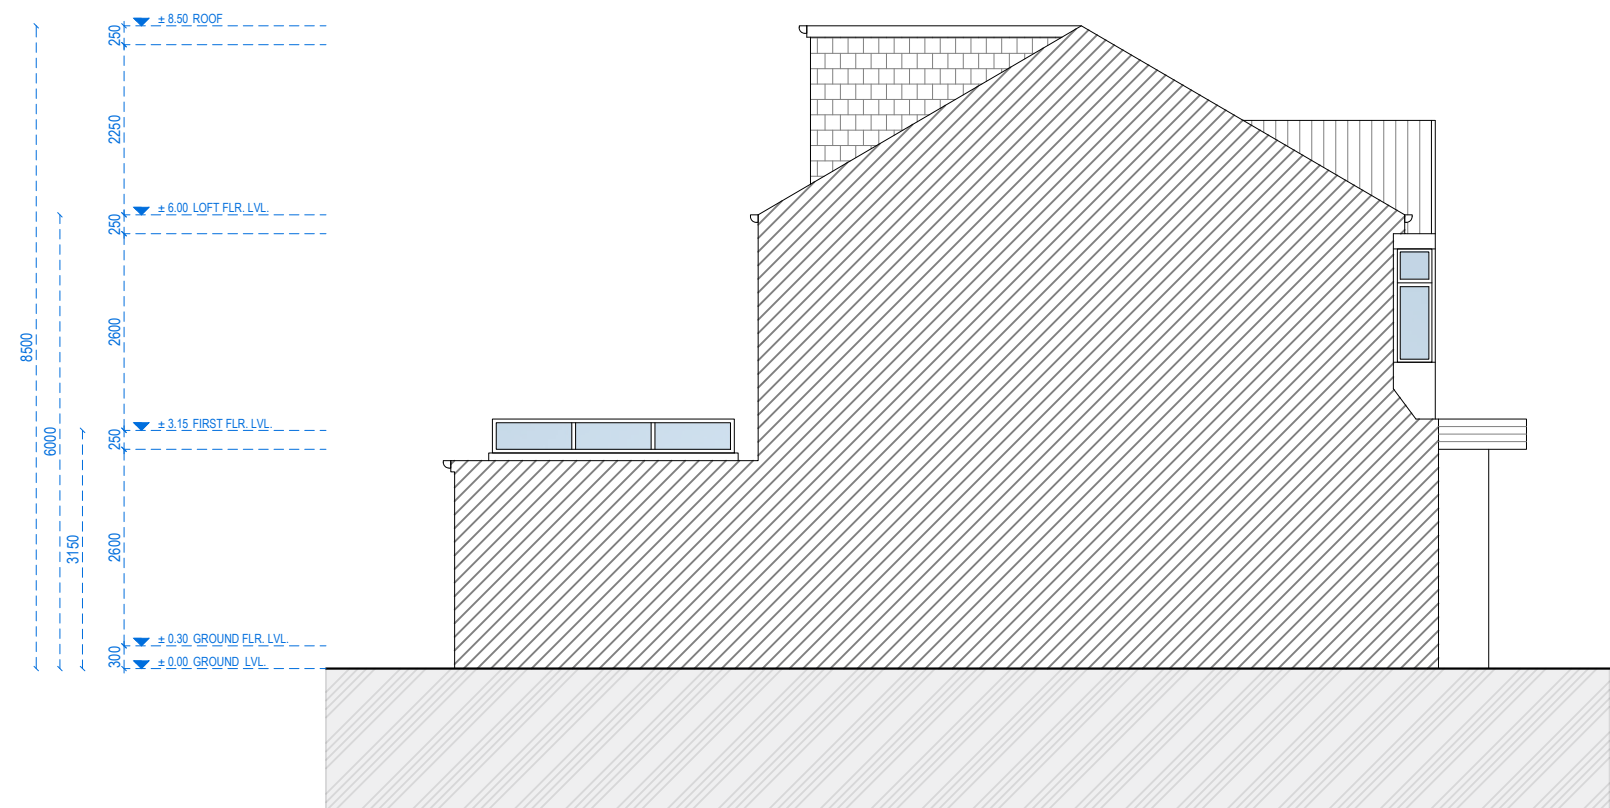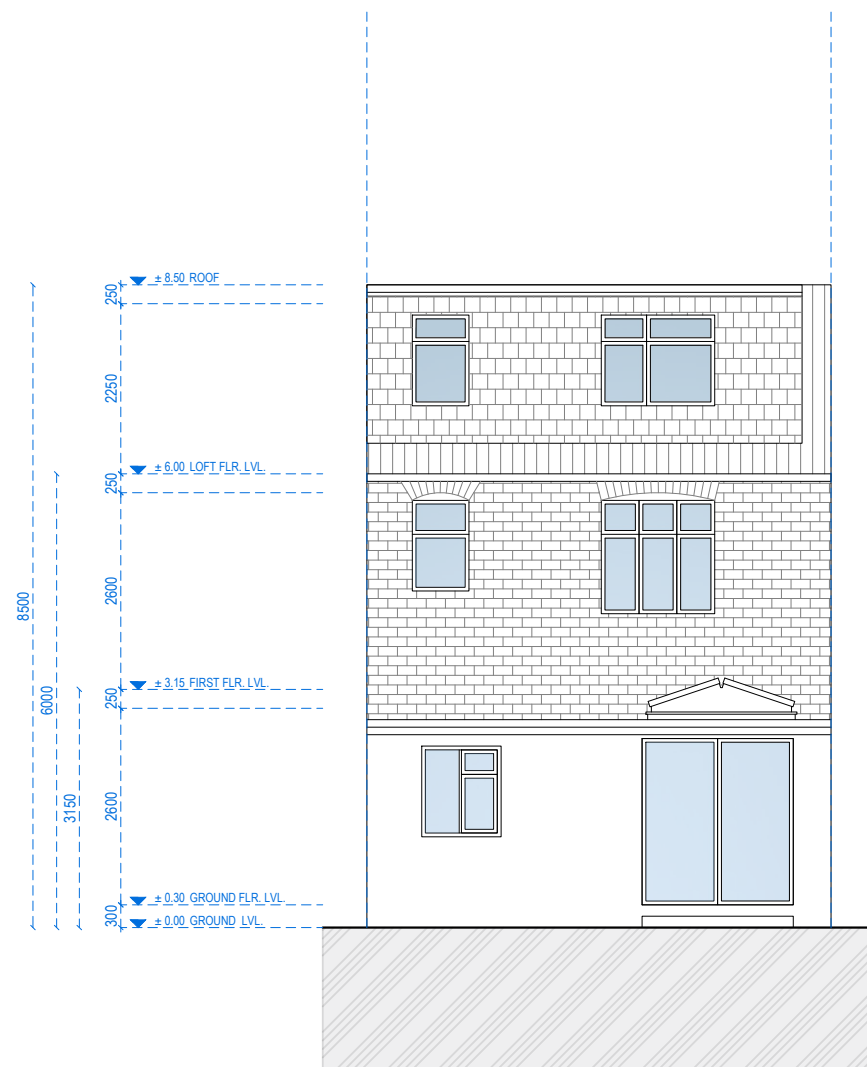

Redwoods[™]
PLANNING
EXTENSIONS

Address - Unit 4, Grosvenor Way, London E5 9ND
Phone - 020 3781 8008
E-mail - office@redwoodsprojects.co.uk
Web - www.redwoodsprojects.co.uk

Any errors on Dimensions to be reported to the Architect prior to commencement of Works.
Dimensions and areas are based on survey information.
This drawing is copyright © Redwoods Projects.
All dimensions to be checked on site Prior work.

REFERENCE: 129 CASTLEWOOD ROAD, GREATER LONDON, N15 6BD, GB

TITLE: EXISTING DRAWINGS
ELEVATIONS

PROJECT No	2212	DATE:	28-02-2024
------------	------	-------	------------

SHEET No **E 03**




scale 1:100 @A3

NOTES:

DRAWN BY
CWU

EDITED BY

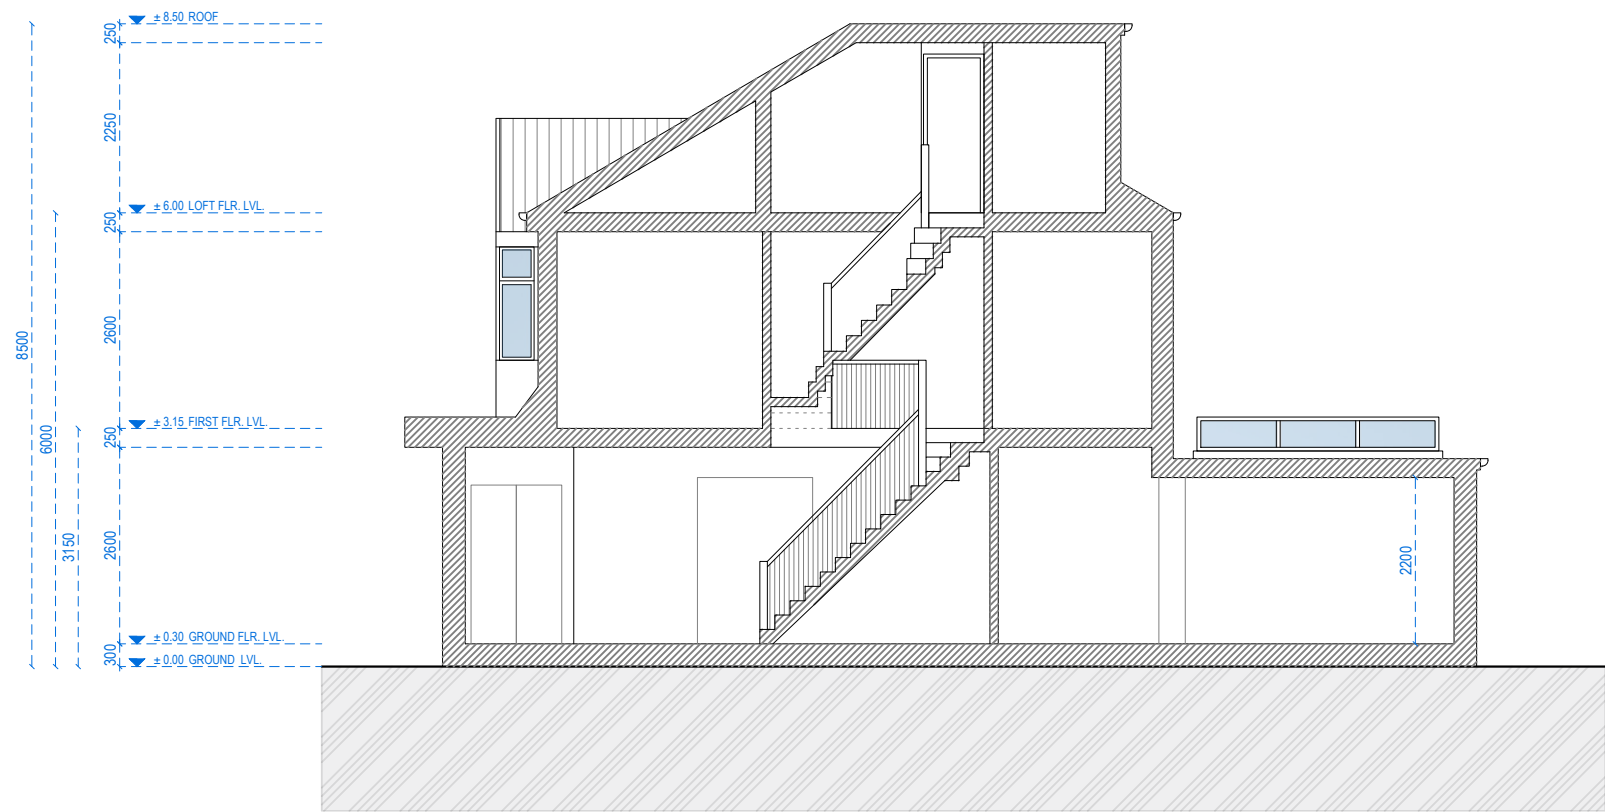

SECTION A-A




Address - Unit 4, Grosvenor Way, London E5 9ND
Phone - 020 3781 8008
E-mail - office@redwoodsprojects.co.uk
Web - www.redwoodsprojects.co.uk
Any errors on Dimensions to be reported to the Architect prior to commencement of Works.
Dimensions and areas are based on survey information.
This drawing is copyright © Redwoods Projects.
All dimensions to be checked on site Prior work.

REFERENCE: 129 CASTLEWOOD ROAD, GREATER LONDON, N15 6BD, GB	
TITLE: EXISTING DRAWINGS SECTION	
PROJECT No 2212	DATE: 28-02-2024
SHEET No E 04	




0 1 2 5m scale 1:100 @A3


NOTES:	
DRAWN BY CWU	EDITED BY

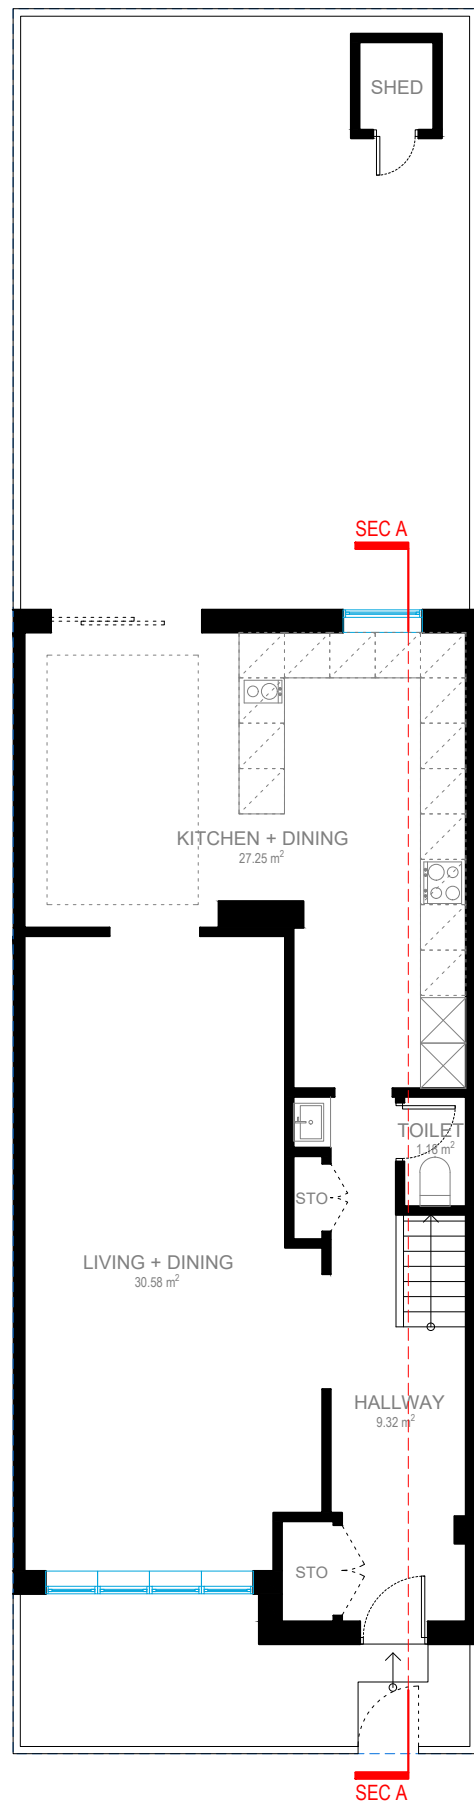


GROUND FLOOR

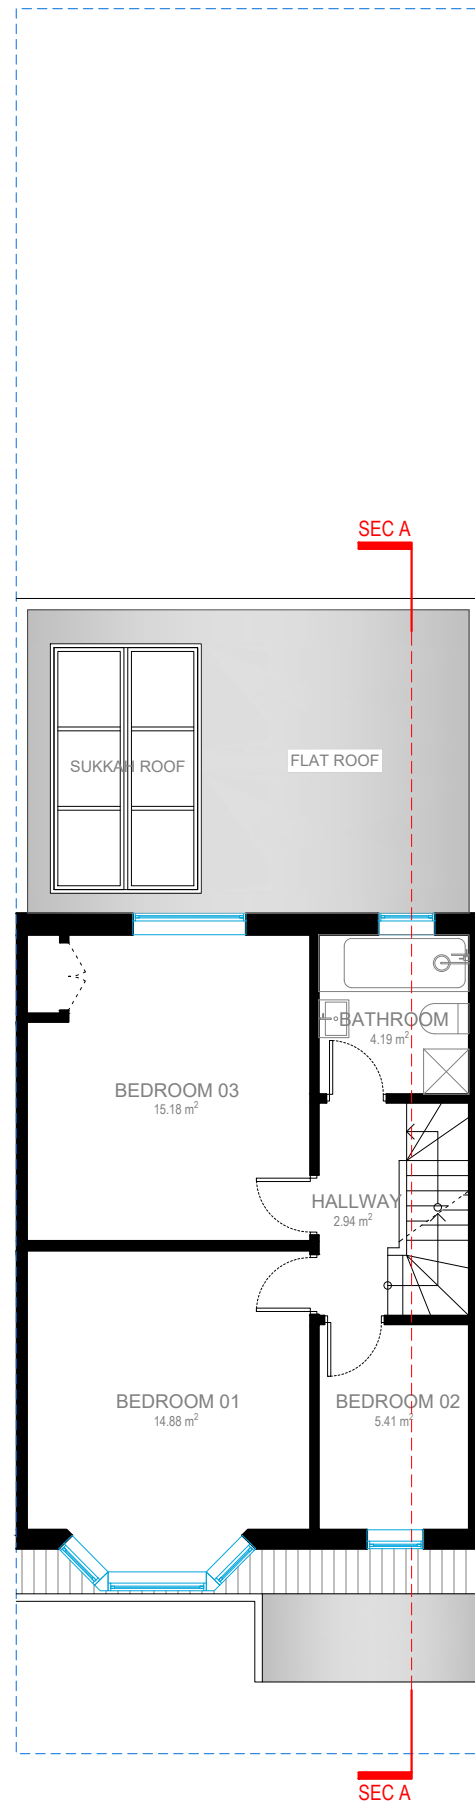


FIRST FLOOR

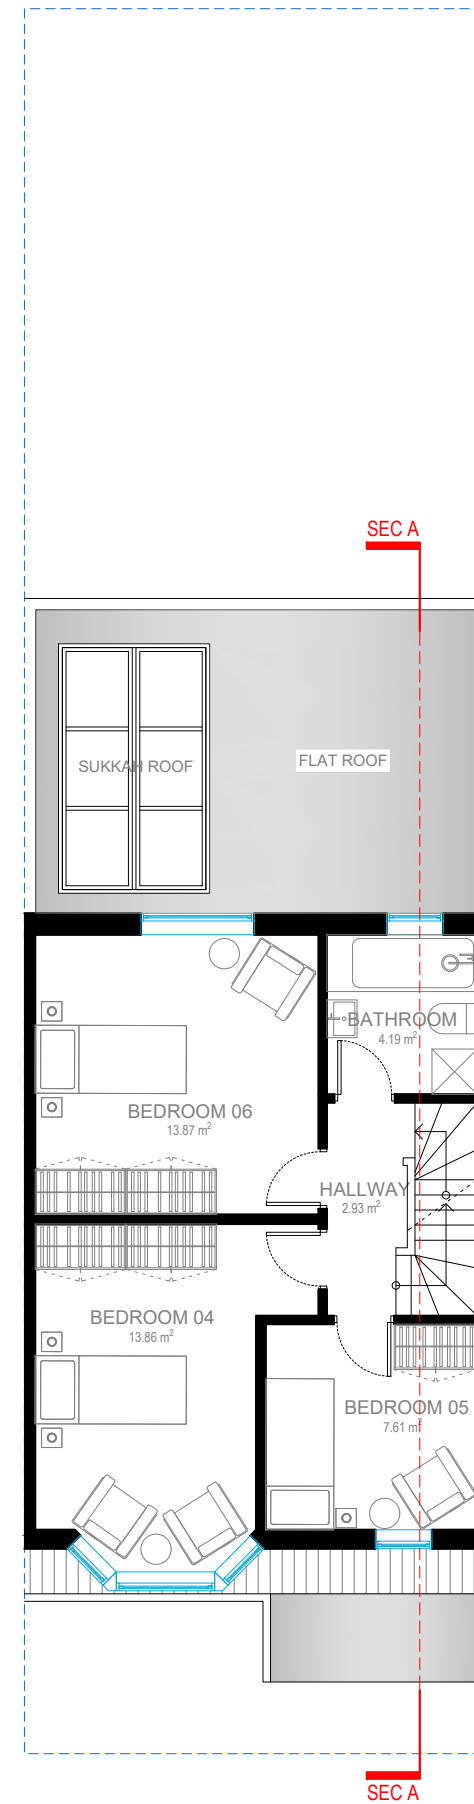


SECOND FLOOR

 

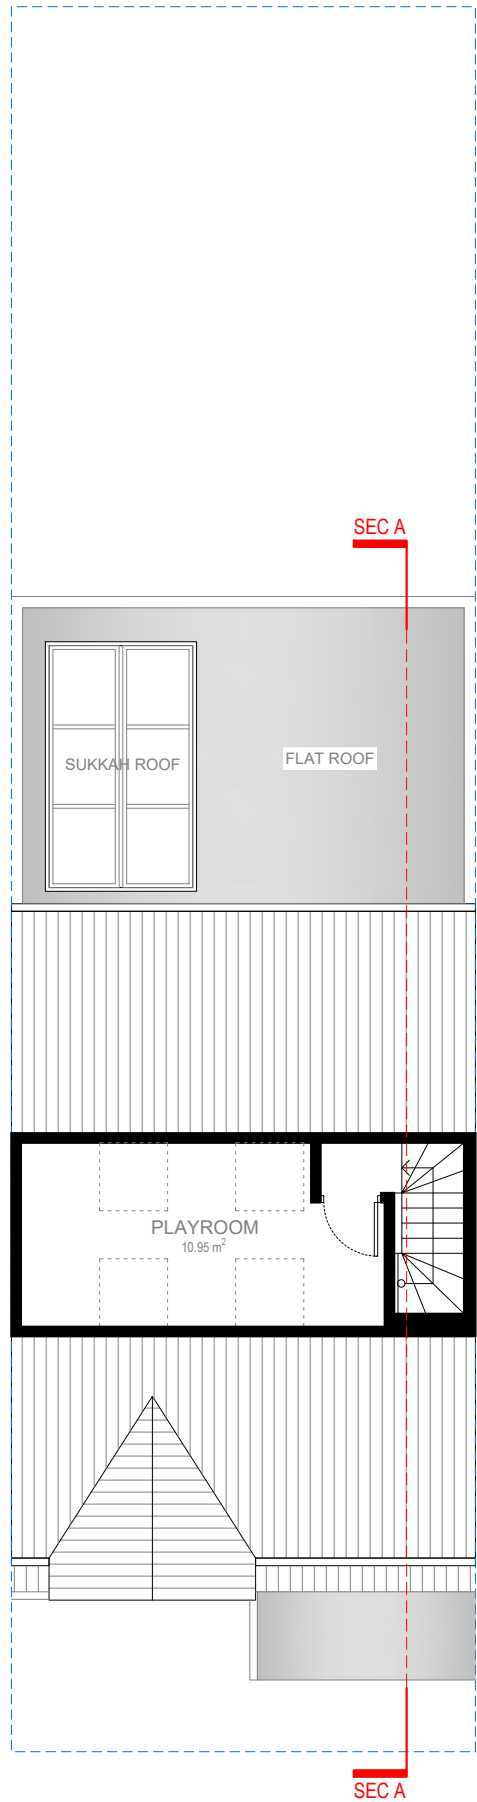

LOFT FLOOR

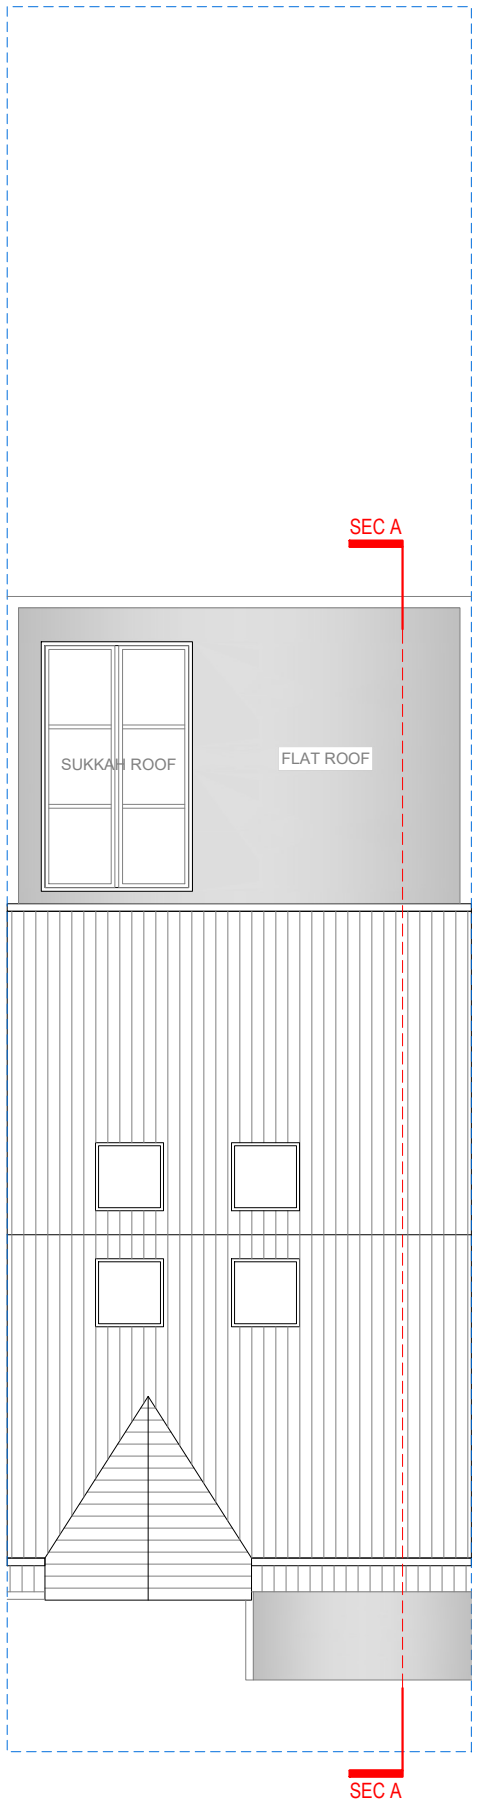


ROOF PLAN



Address - Unit 4, Grosvenor Way, London E5 9ND
Phone - 020 3781 8008
E-mail - office@redwoodsprojects.co.uk
Web - www.redwoodsprojects.co.uk
Any errors on Dimensions to be reported to the Architect prior to commencement of Works.
Dimensions and areas are based on survey information.
This drawing is copyright © Redwoods Projects.
All dimensions to be checked on site Prior work.


REFERENCE: 129 CASTLEWOOD ROAD, GREATER LONDON, N15 6BD, GB	
TITLE: PROPOSED DRAWINGS FLOOR PLANS	
PROJECT No 2212	DATE: 28-02-2024
SHEET No P 02	

 


NOTES:

DRAWN BY
CWU

EDITED BY

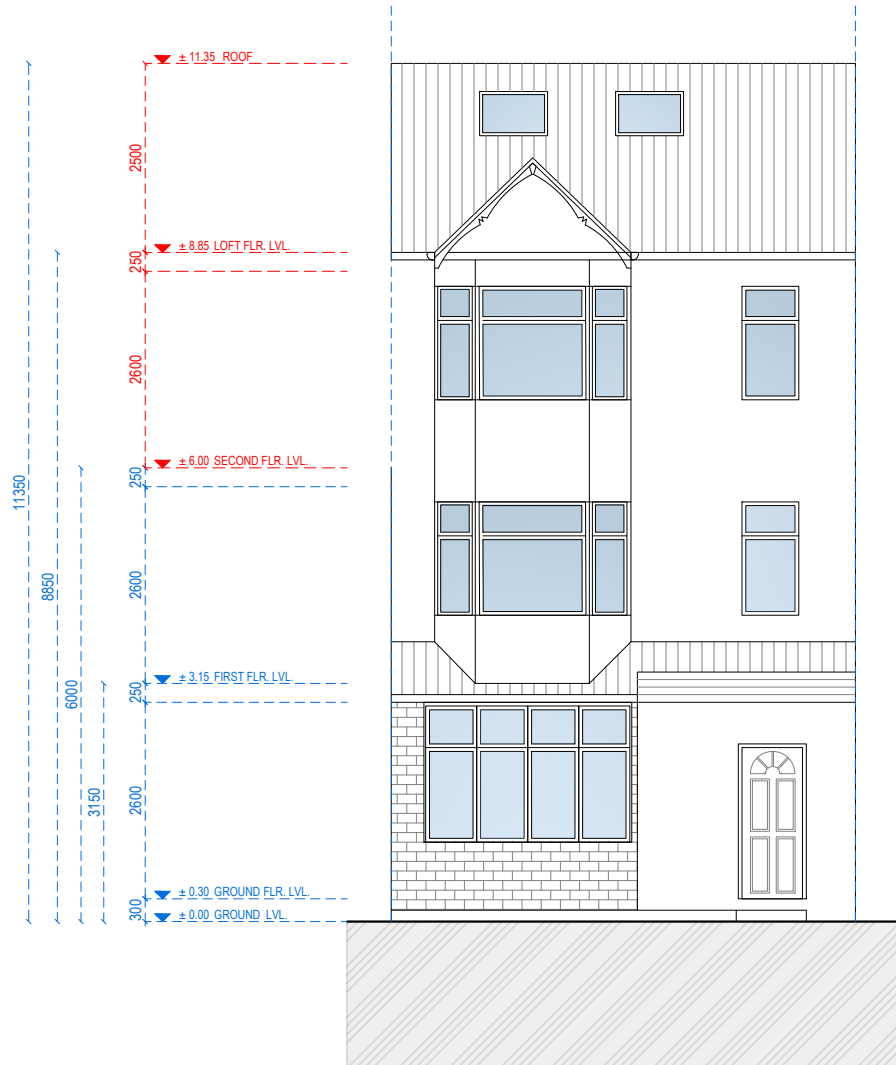

FRONT ELEVATION

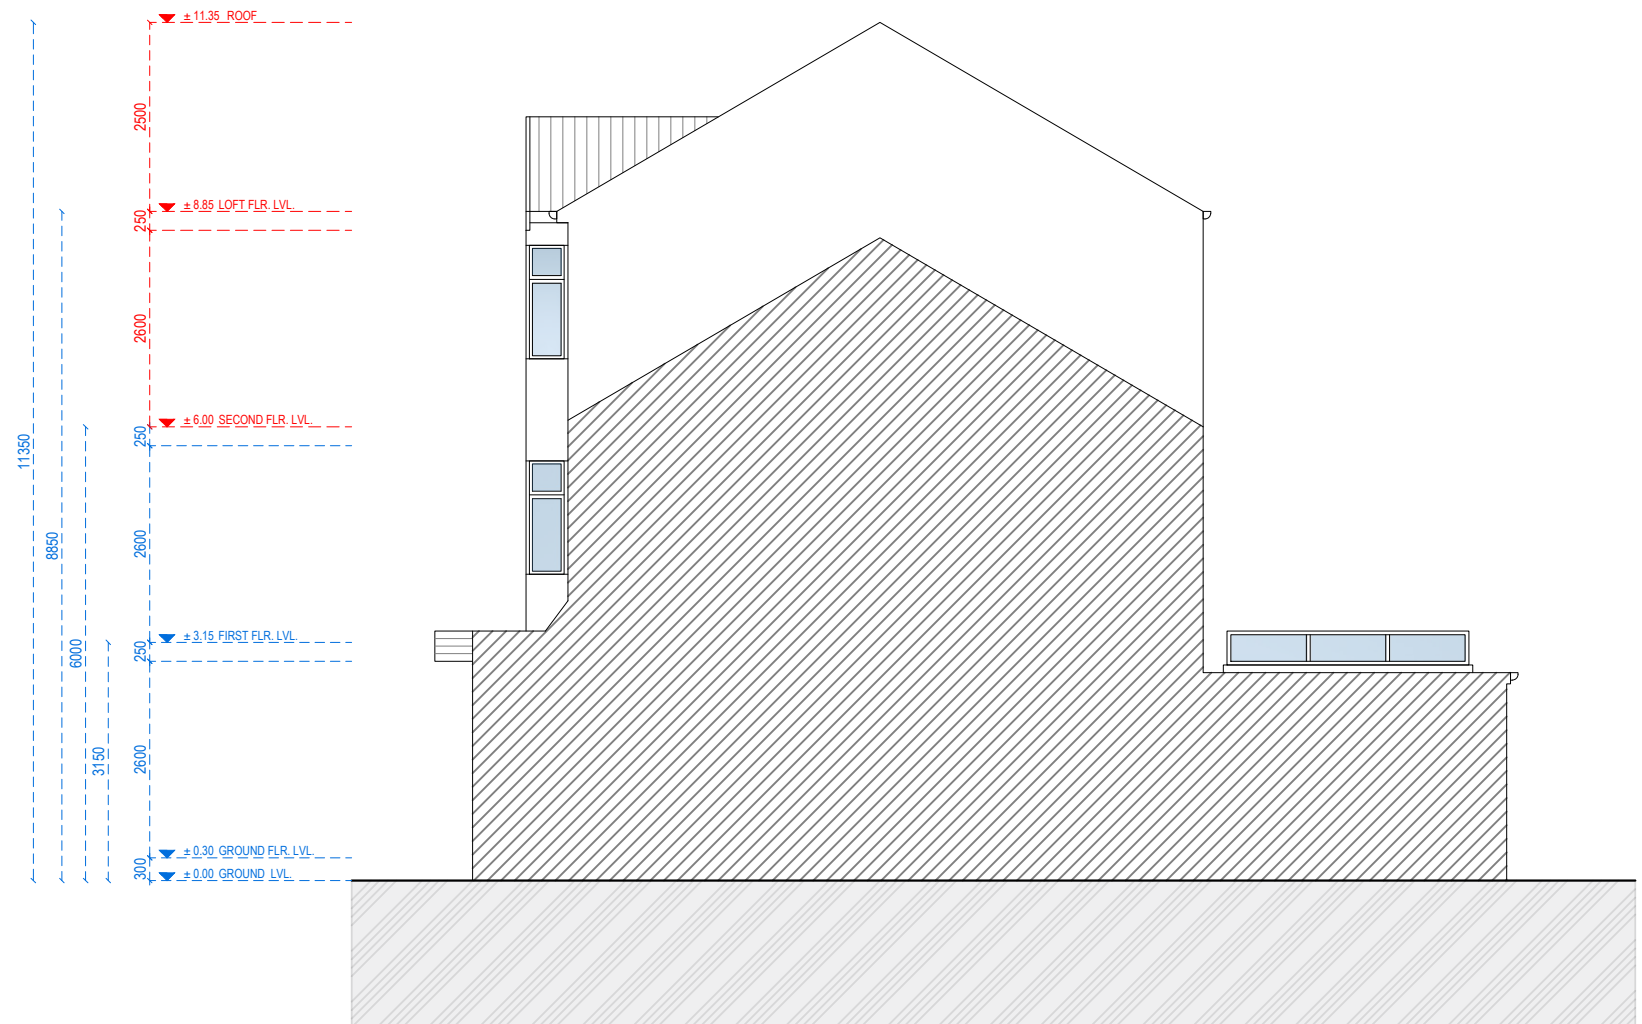

RIGHT-SIDE ELEVATION



Address - Unit 4, Grosvenor Way, London E5 9ND
Phone - 020 3781 8008
E-mail - office@redwoodsprojects.co.uk
Web - www.redwoodsprojects.co.uk

Any errors on Dimensions to be reported to the Architect prior to commencement of Works.
Dimensions and areas are based on survey information.
This drawing is copyright © Redwoods Projects.
All dimensions to be checked on site Prior work.

REFERENCE: 129 CASTLEWOOD ROAD, GREATER LONDON, N15 6BD, GB

TITLE: PROPOSED DRAWINGS
ELEVATIONS

PROJECT No 2212 DATE: 28-02-2024

SHEET No P 03




0 1 2 5m scale 1:100 @A3


NOTES:

DRAWN BY CWU

EDITED BY

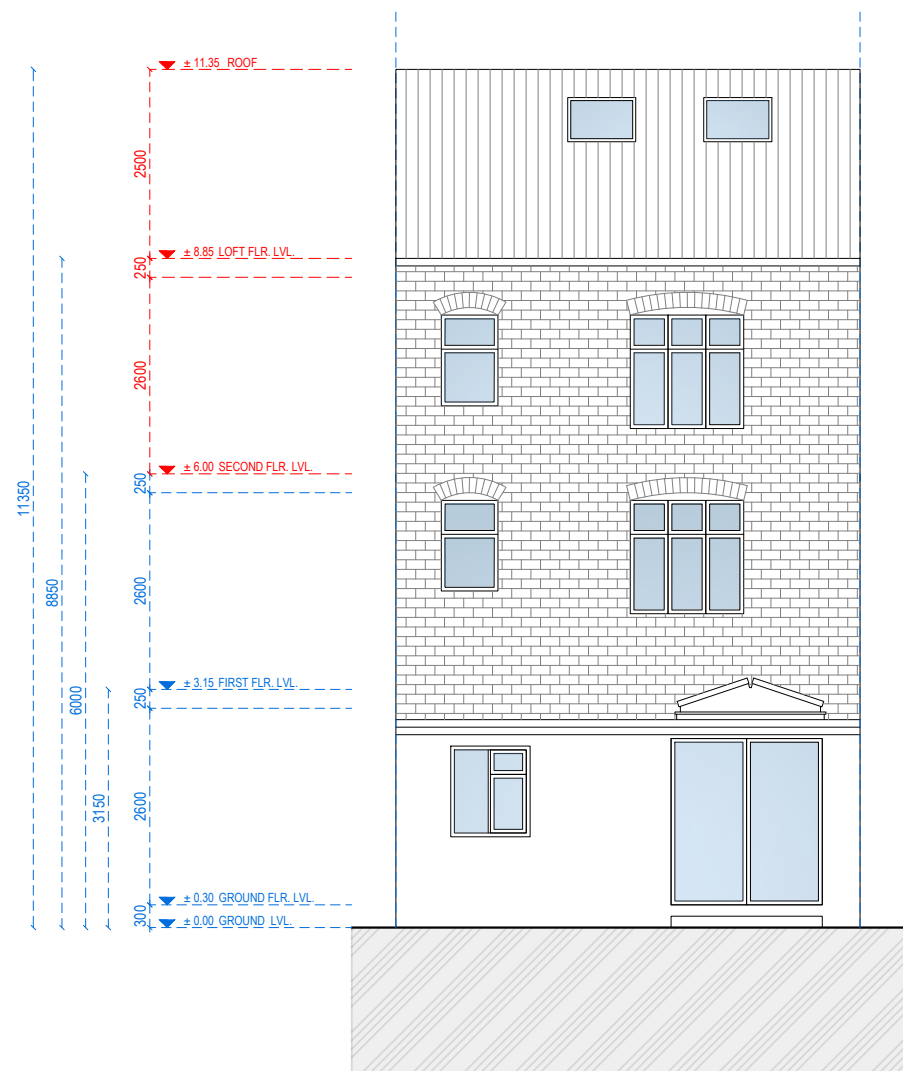

REAR ELEVATION

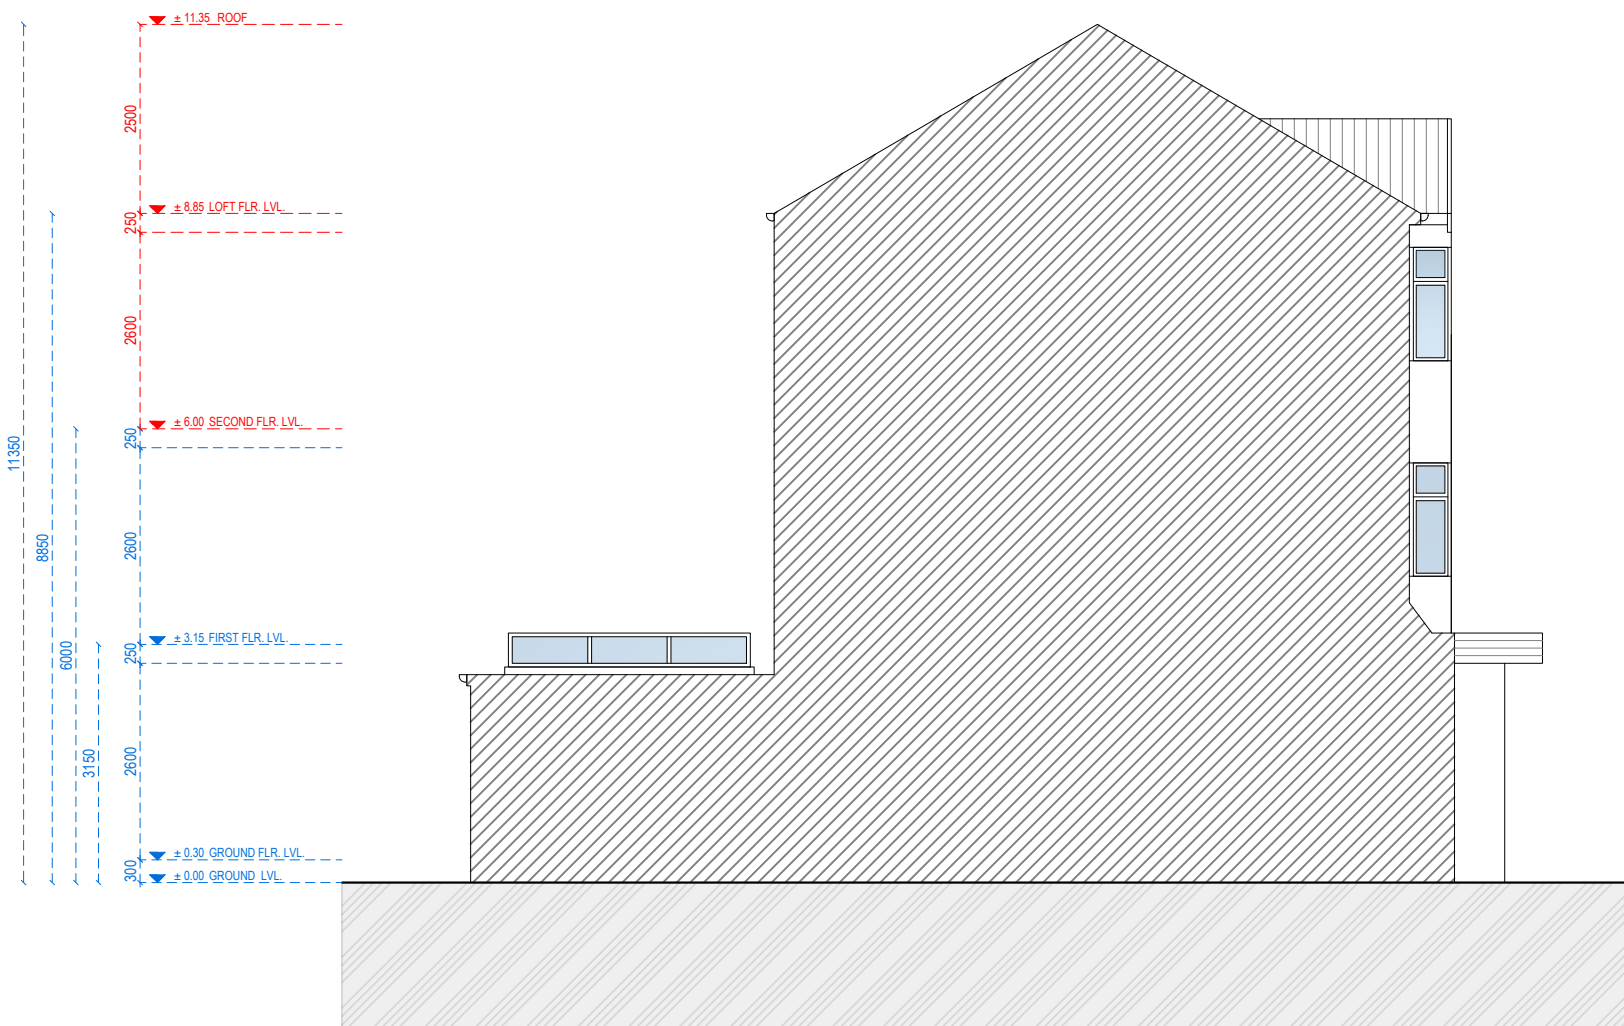

LEFT-SIDE ELEVATION



Address - Unit 4, Grosvenor Way, London E5 9ND
Phone - 020 3781 8008
E-mail - office@redwoodsprojects.co.uk
Web - www.redwoodsprojects.co.uk
Any errors on Dimensions to be reported to the Architect prior to commencement of Works.
Dimensions and areas are based on survey information.
This drawing is copyright © Redwoods Projects.
All dimensions to be checked on site Prior work.

REFERENCE: 129 CASTLEWOOD ROAD, GREATER LONDON, N15 6BD, GB	
TITLE: PROPOSED DRAWINGS ELEVATIONS	
PROJECT No 2212	DATE: 28-02-2024
SHEET No P 04	




0 1 2 5m scale 1:100 @A3

NOTES:

DRAWN BY CWU

EDITED BY

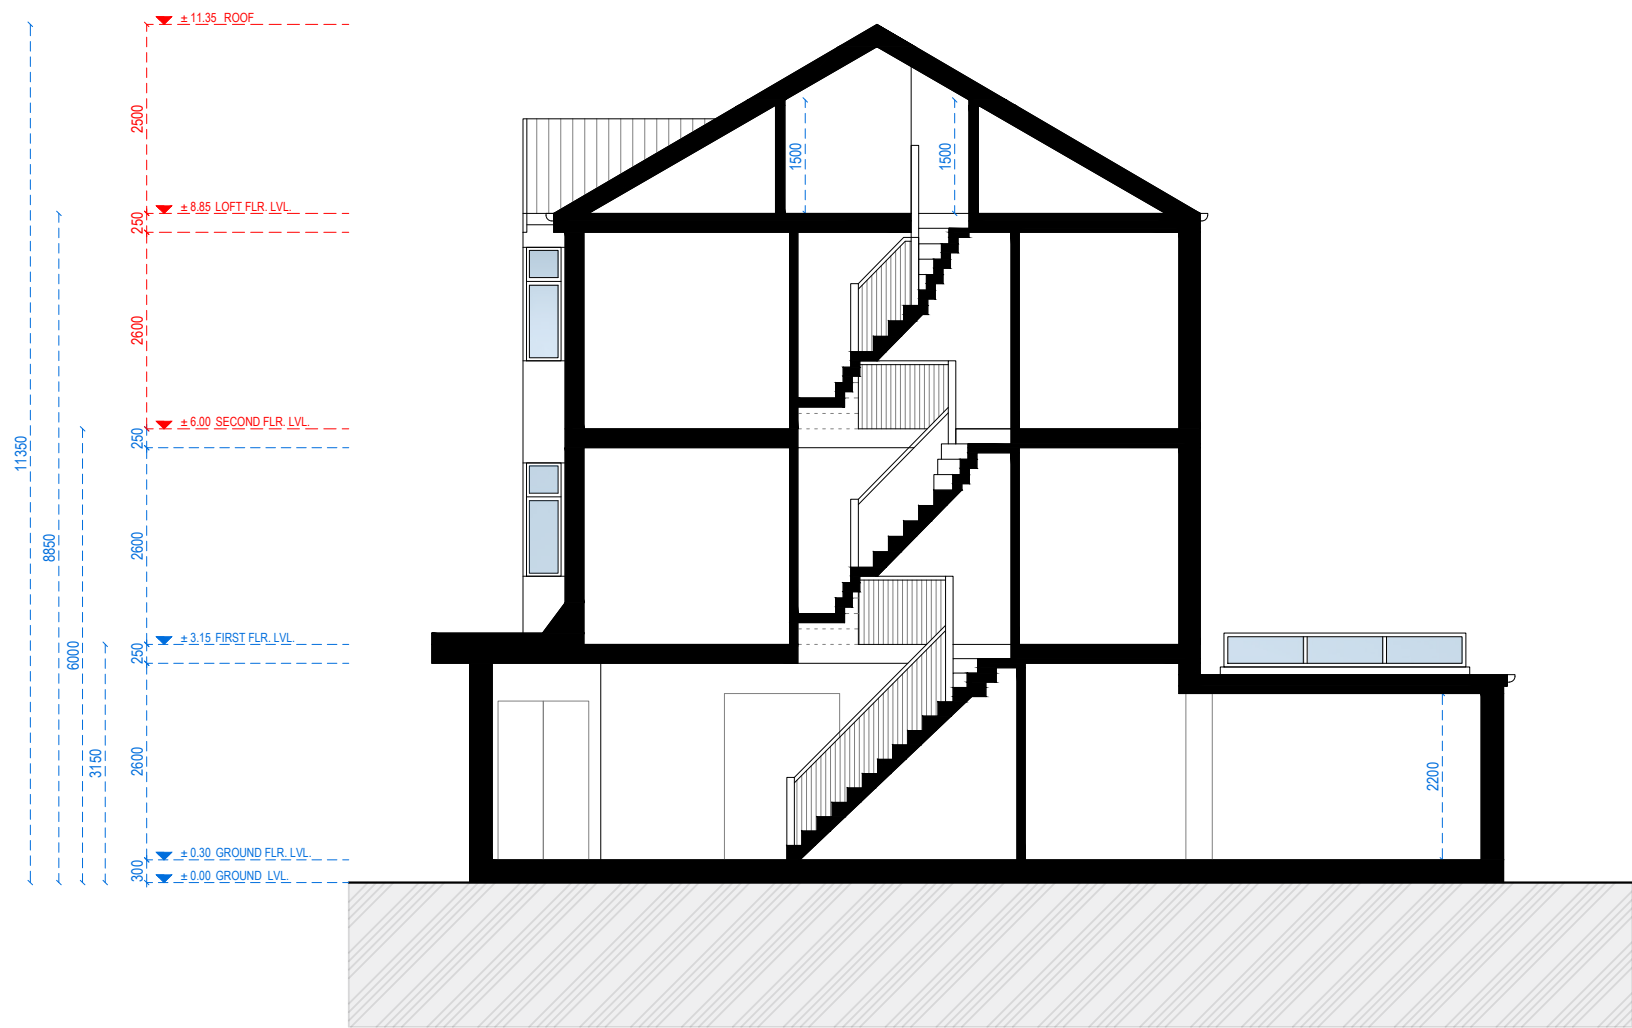

SECTION A-A



Address - Unit 4, Grosvenor Way, London E5 9ND
Phone - 020 3781 8008
E-mail - office@redwoodsprojects.co.uk
Web - www.redwoodsprojects.co.uk

Any errors on Dimensions to be reported to the
Architect prior to commencement of Works.
Dimensions and areas are based on survey information.
This drawing is copyright © Redwoods Projects.
All dimensions to be checked on site Prior work.

REFERENCE: 129 CASTLEWOOD ROAD, GREATER LONDON, N15 6BD, GB

TITLE: PROPOSED DRAWINGS
SECTION

PROJECT No 2212 DATE: 28-02-2024

SHEET No
P 05



0 1 2 5m scale 1:100 @A3

NOTES:

DRAWN BY
CWU

EDITED BY