




0 500 1000 1500 2000 2500m
1:50000

SITE LOCATION
(Scale 1:50000)
Ordnance Survey map extract
based upon Landranger map series
with the permission of the controller of
Her Majesty's Stationery Office
Waldon Telecom licence no. 100057710
Crown copyright.




SITE PHOTOGRAPH

These drawings comply with VF & VMO2 Non-Standard ICNIRP guidelines.
Designed in accordance with Cornerstone documents: SDN0007v1.0 & SDN0009v5.0

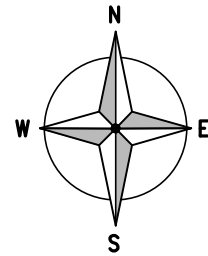

1890.00

1889.00

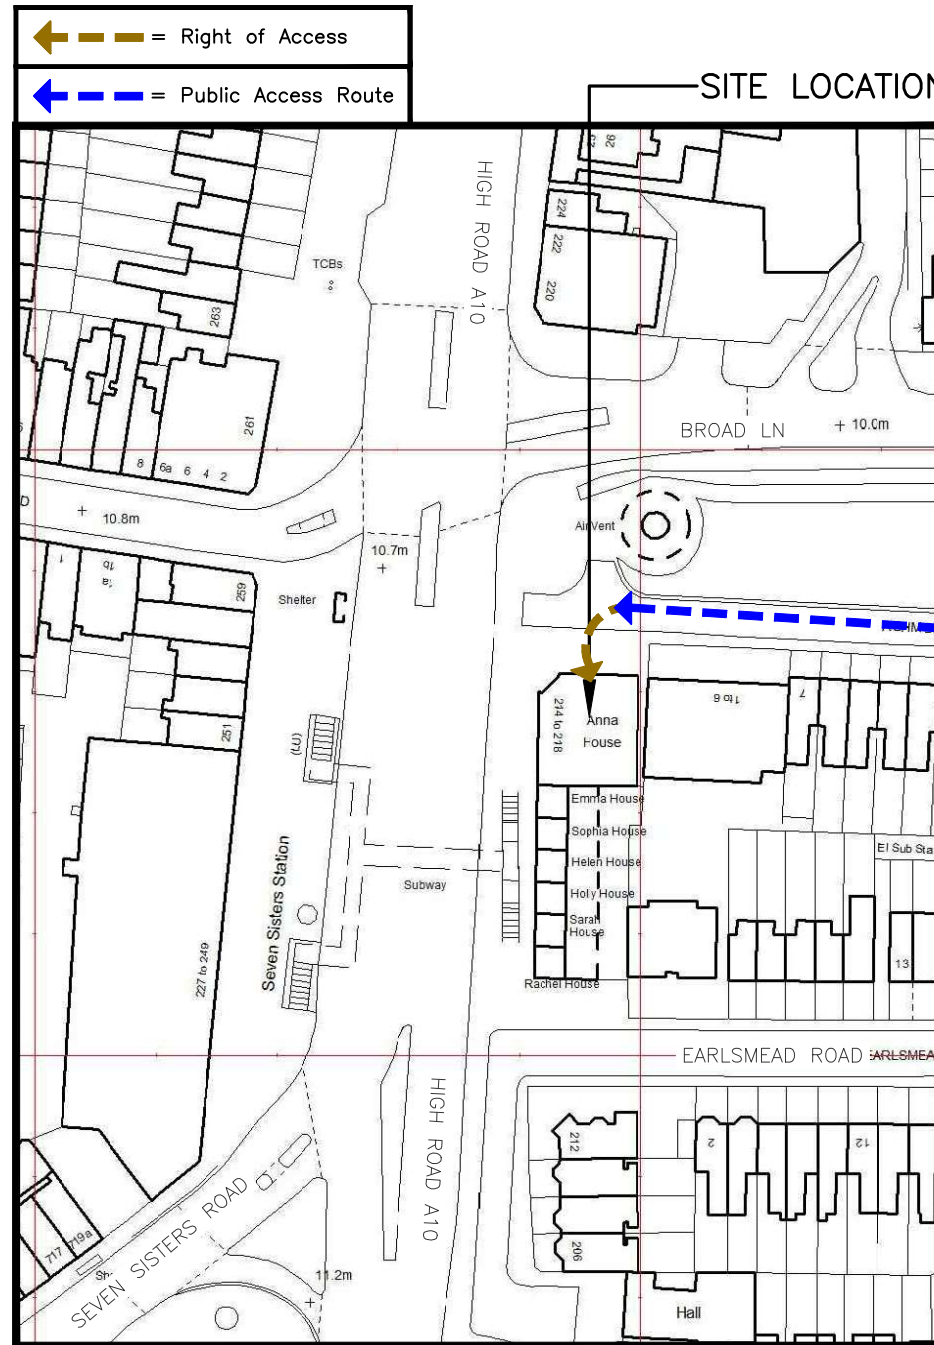

5336.00

5337.00

DETAILED SITE LOCATION
(Scale 1:1250)

Based upon Ordnance Survey map extract
with the permission of the Controller of
Her Majesty's Stationery Office.
Crown copyright.
Licence No. 100057710

0 12.5 25 37.5 50 62.5m
1:1250

ALL DIMENSIONS ARE IN mm UNLESS NOTED OTHERWISE

N.G.R | E: 533692 N: 188958

DIRECTIONS TO SITE:
FROM LYC AIRPORT, TAKE HARTMANN RD,
CONNAUGHT BRIDGE/A1020 AND A112 TO
NEWHAM WAY/A13. HEAD NORTHWEST ON
HARTMANN RD, TURN RIGHT ONTO CONNAUGHT
RD/A112, AT THE ROUNDABOUT, TAKE THE
1ST EXIT AND STAY ON CONNAUGHT RD/A112,
AT THE ROUNDABOUT, TAKE THE 3RD EXIT
ONTO CONNAUGHT BRIDGE/A1020, AT
CONNAUGHT ROUNDABOUT, TAKE THE 2ND EXIT
ONTO VICTORIA DOCK RD/A112, TURN RIGHT
ONTO PRINCE REGENT LN/A112, TURN RIGHT
ONTO NEWHAM WAY, TAKE N CIRCULAR
RD/A406 TO BILLET RD/B179 IN
WALTHAMSTOW. TAKE THE A112 EXIT FROM N
CIRCULAR RD/A406, MERGE WITH NEWHAM
WAY/A13, USE THE LEFT 2 LANES TO MERGE
WITH N CIRCULAR RD/A406 VIA THE RAMP TO
N CIRCULAR/A12/M11, KEEP RIGHT TO STAY
ON N CIRCULAR RD/A406, TAKE THE A112
EXIT TOWARD WALTHAMSTOW/CHINGFORD,
CONTINUE ON B179. TAKE A503 TO
ASHMOUNT RD IN TOTTENHAM, AT THE
ROUNDABOUT, TAKE THE 2ND EXIT ONTO
BILLET RD/B179, TURN RIGHT ONTO FOREST
RD/A503, CONTINUE TO FOLLOW A503, TURN
LEFT ONTO BROAD LN, TURN LEFT ONTO
WAKEFIELD RD, TURN RIGHT TO STAY ON
WAKEFIELD RD, TURN RIGHT ONTO ASHMOUNT
RD, YOUR DESTINATION IS ON THE LEFT

NOTES:			
A	Issued for Approval	SPD	HK 08.01.24
REV	MODIFICATION	BY	CH DATE



WOLVEY - HINCKLEY - LEICESTERSHIRE - LE10 3JF
Tel: +44 (0)1455 222792 Fax: +44 (0)1455 222758




CORNERSTONE

Cell Name		Opt.
ANNA HOUSE		A
Cell ID No		
CORNERSTONE	VF	VMO2
20832322	13793_0	078637

Site Address / Contact Details

214-218 HIGH ROAD
SEVEN SISTERS
LONDON
N15 4NP

Drawing Title: SITE LOCATION MAPS				
Purpose of issue: PLANNING				Dwg Rev: A
Drawing Number: 100				A
Surveyed By: MS		Original Sheet Size: A3		Pack Issue:
Drawn: SPD	Date: 08.01.24	Checked: HK	Date: 08.01.24	A

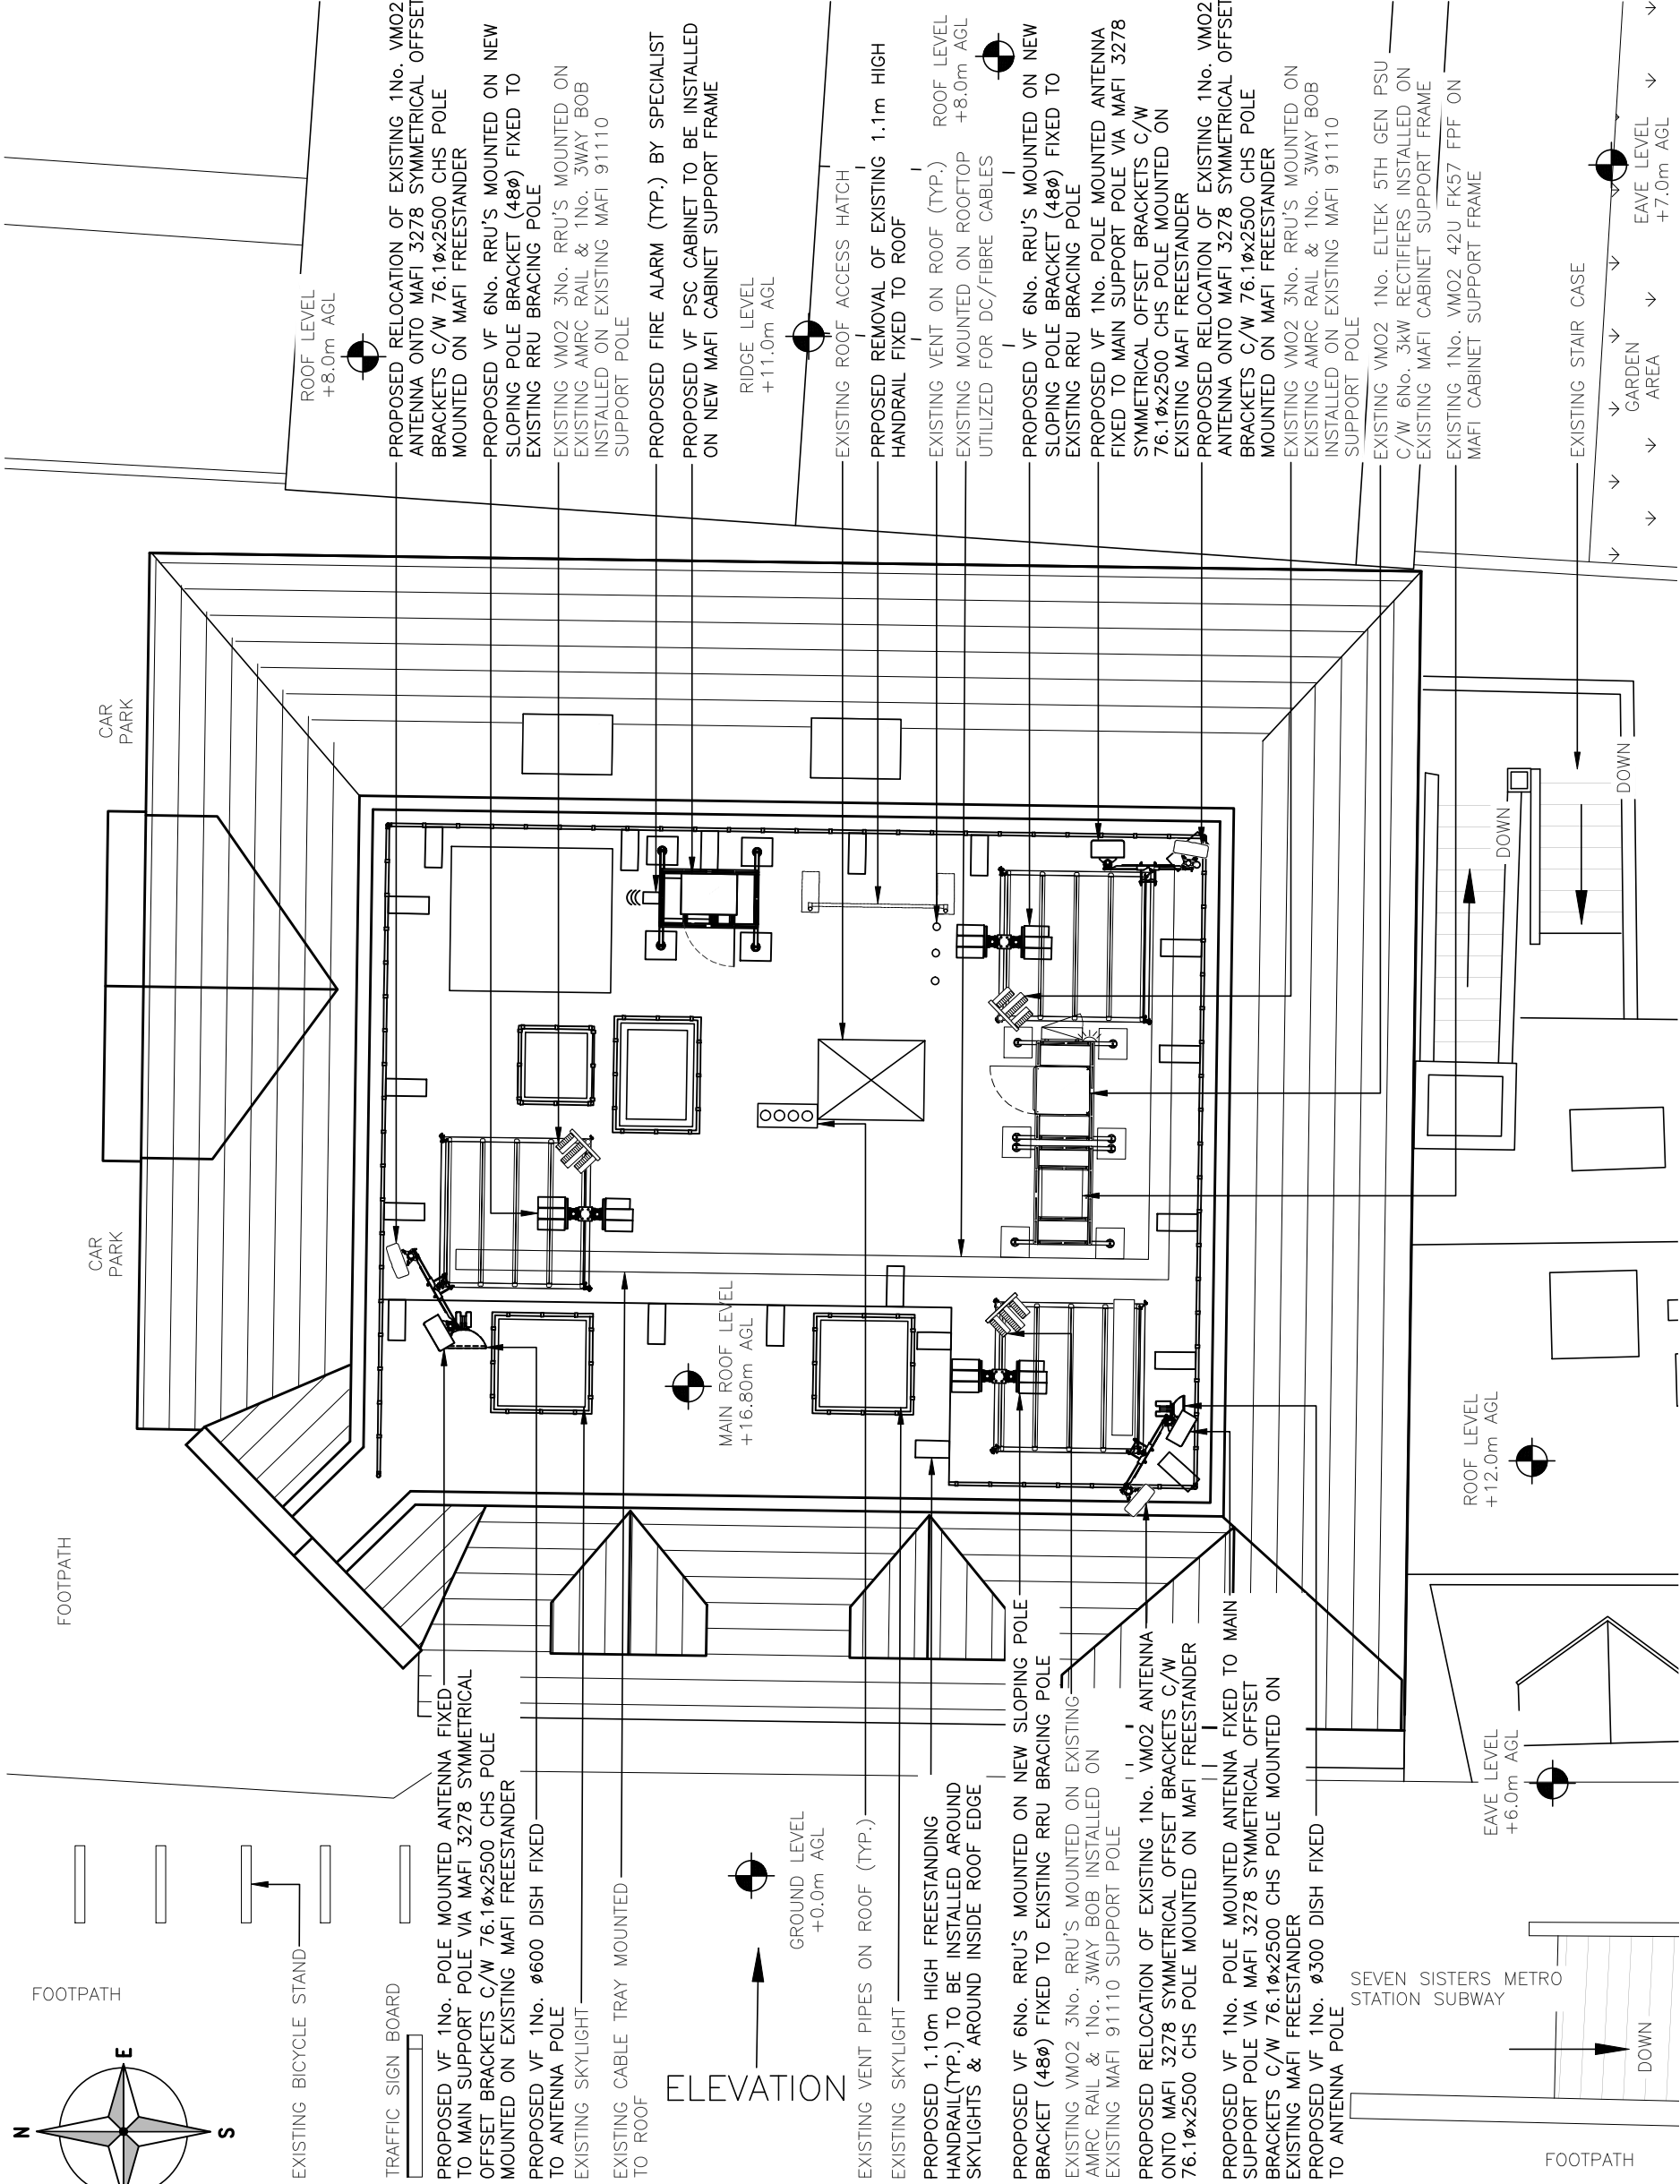

PROPOSED SITE PLAN (1:100)



These drawings comply with VF & VMO2 Non-Standard ICNIRP guidelines.
Designed in accordance with Cornerstone documents: SDN0007v1.0 & SDN0009v5.0

ALL DIMENSIONS ARE IN mm UNLESS NOTED OTHERWISE									
N.G.R		E: 533692 N: 188958							
NOTES: DUE TO IGNRP NON-COMPLIANCE, SECTOR 2 REQUIRES AN INTERLEAVED ANTENNA FOR UNDERSIDE HEIGHT INCREASE									
A	Issued for Approval		SPD	HK	08.01.24				
REV	MODIFICATION		BY	CH	DATE				
 GallifordTry WOLVEY - HINCKLEY - LEICESTERSHIRE - LE10 3JF Tel: +44 (0)1455 222792 Fax: +44 (0)1455 222758									
 cornerstone CORNERSTONE									
Cell Name		Opt.							
ANNA HOUSE		A							
Cell ID No									
CORNERSTONE	VF	VMO2							
20832322	13793_0	078637							
Site Address / Contact Details									
214-218 HIGH ROAD SEVEN SISTERS LONDON N15 4NP									
Drawing Title: PROPOSED SITE PLAN									
Purpose of issue:		Dwg Rev:							
PLANNING		A							
Drawing Number:		Pack Issue:							
201		A							
Surveyed By:		Original Sheet Size:		Date:					
MS		A3		08.01.24					
Drawn:		Checked:		Date:		Date:			
SPD		HK		08.01.24		08.01.24			

NOTES:

A	Issued for Approval	SPD	HK	08.01.24	
REV	MODIFICATION	BY	CH	DATE	



WOLVEY - HINGCKLEY - LEICESTERSHIRE - LE10 3JF
Tel: +44 (0)1455 222792 Fax: +44 (0)1455 222758



CORNERSTONE


Cell Name	Opt.
ANNA HOUSE	A

Cell ID No	
CORNERSTONE	VF
	VMO2
20832322	13793_0
	078637

Site Address / Contact Details

214-218 HIGH ROAD
SEVEN SISTERS
LONDON
N15 4NP

Drawing Title: EXISTING SITE ELEVATION	
Purpose of Issue: PLANNING	
Drawing Number: 300	
Dwg Rev: A	
Surveyed By: MS	Original Sheet Size: A3
Drawn: SPD	Date: 08.01.24
	Checked: HK
	Date: 08.01.24
	Pack Issue: A

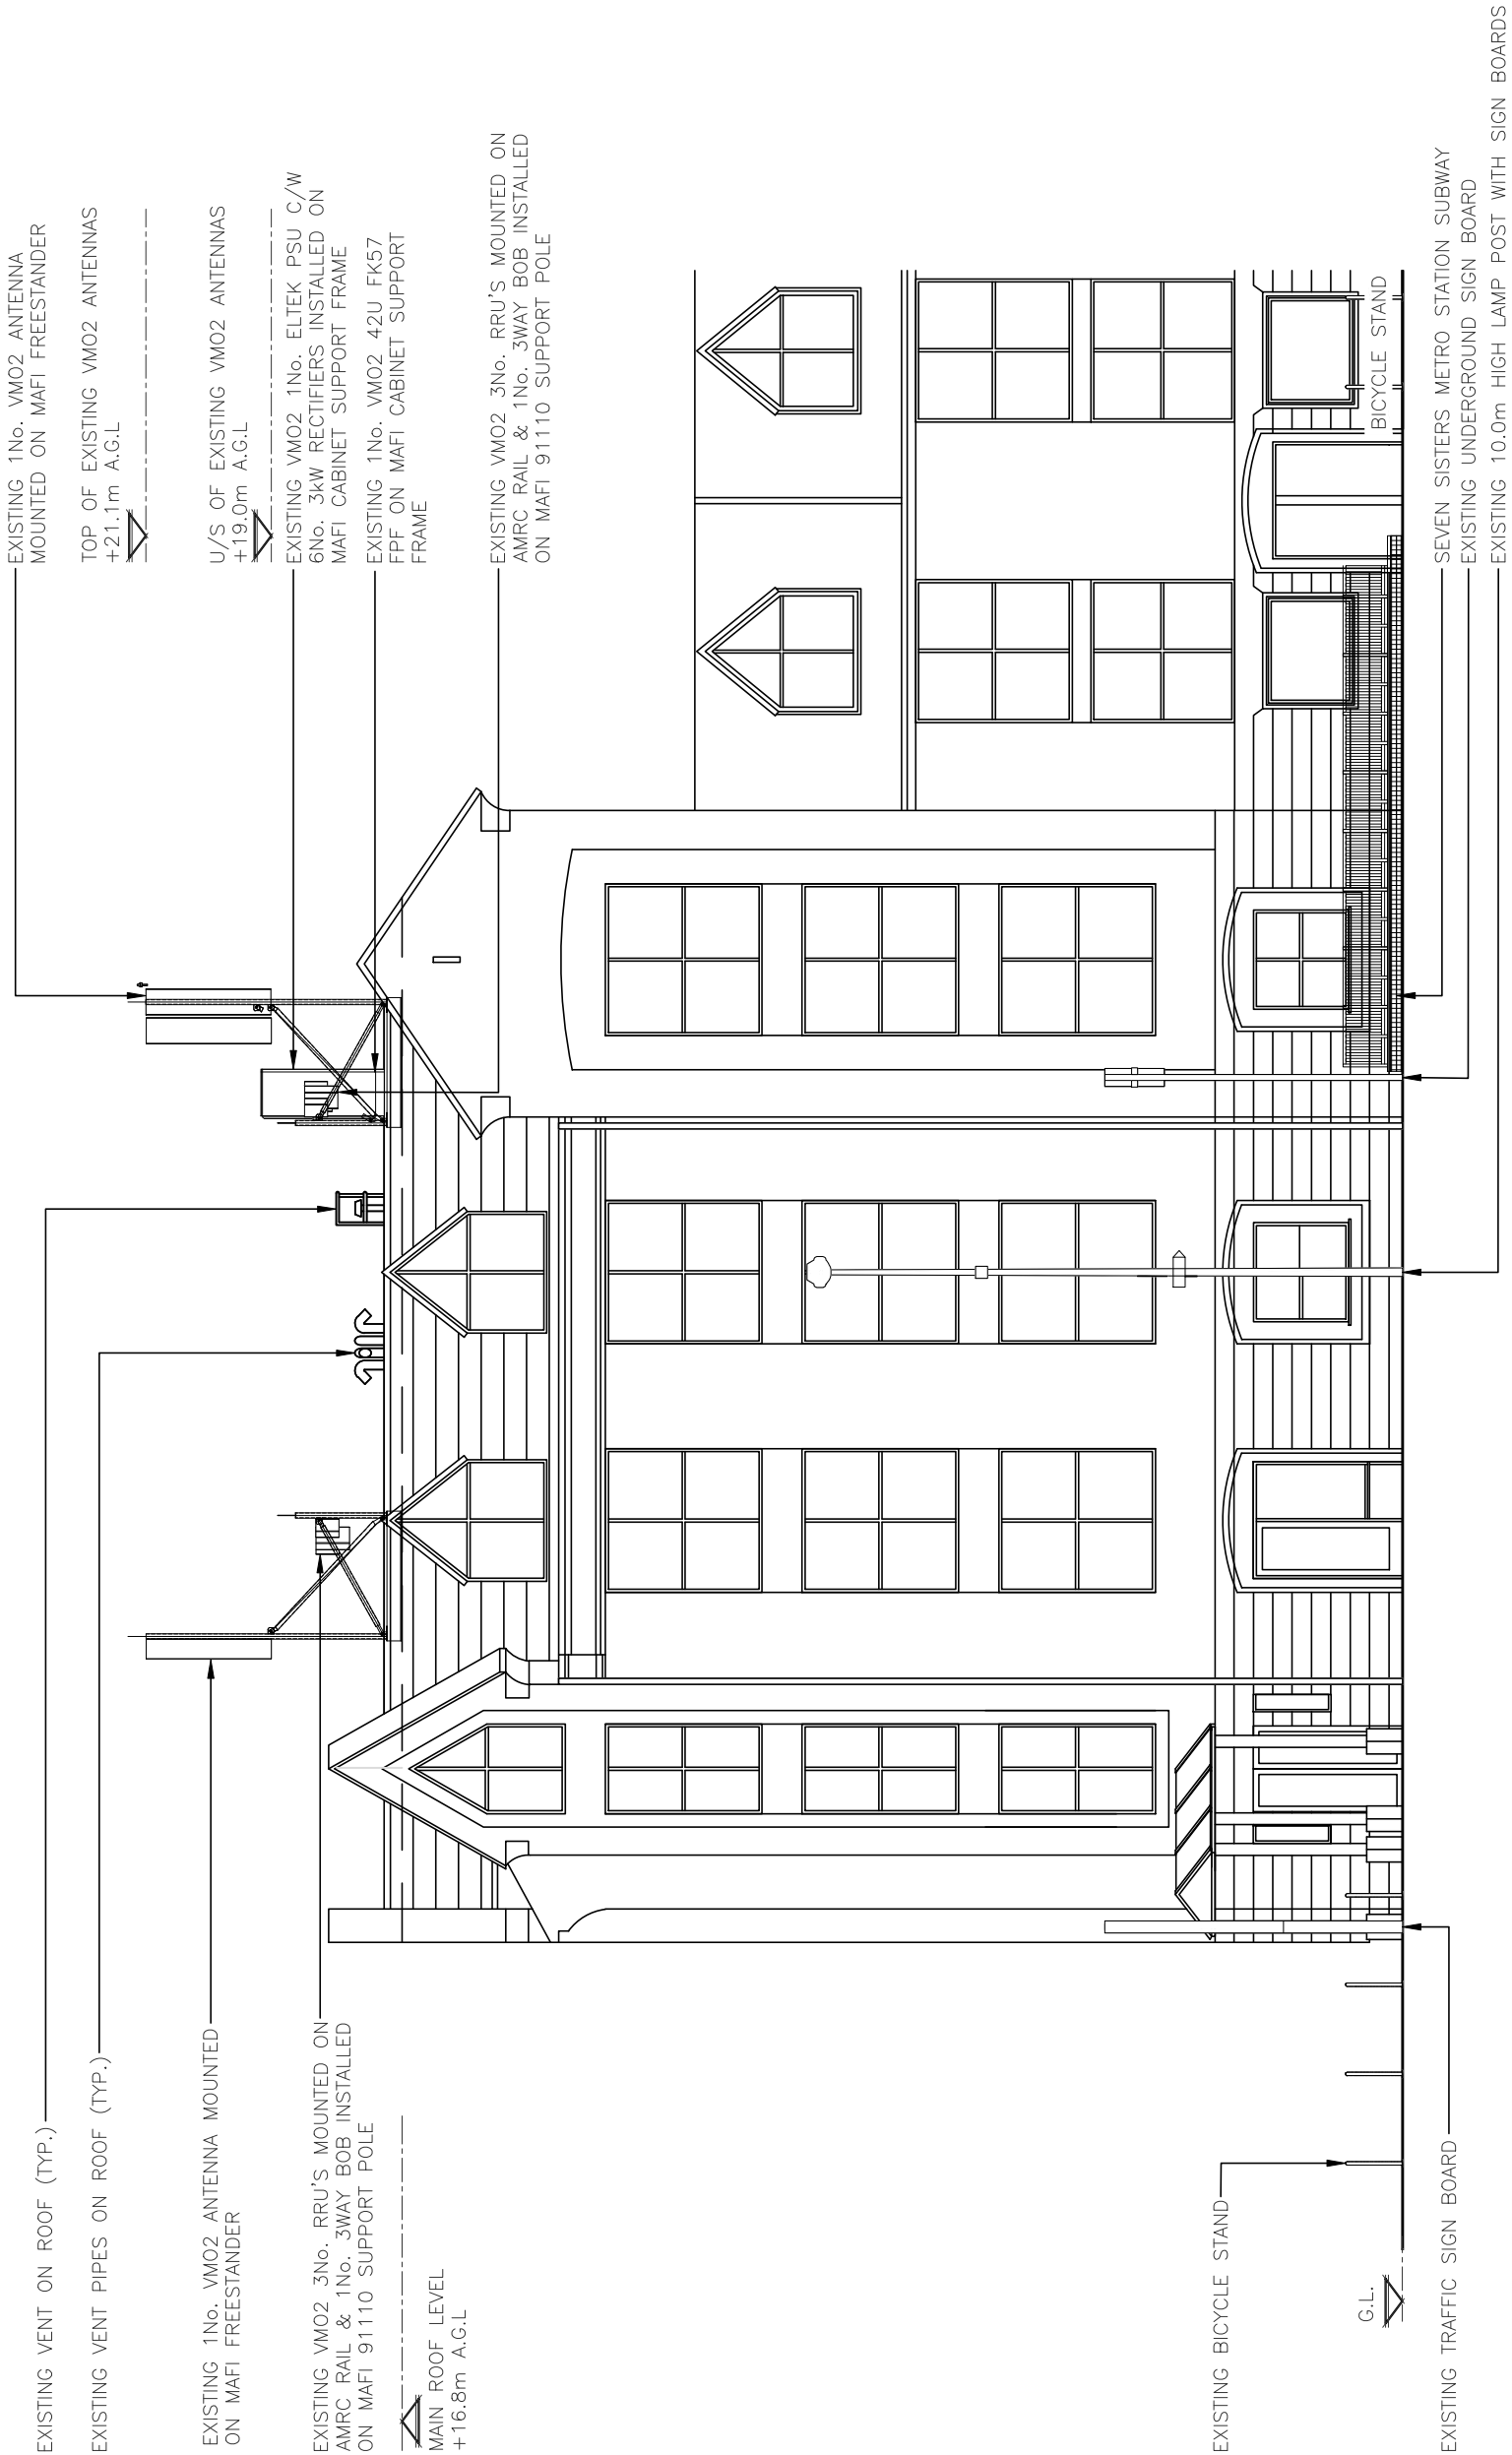

EXISTING SITE ELEVATION
(1:125)

