



No.	Description	Date

 


Key to Lines

- Boundary - 148.8 m²
- Adjoining Building

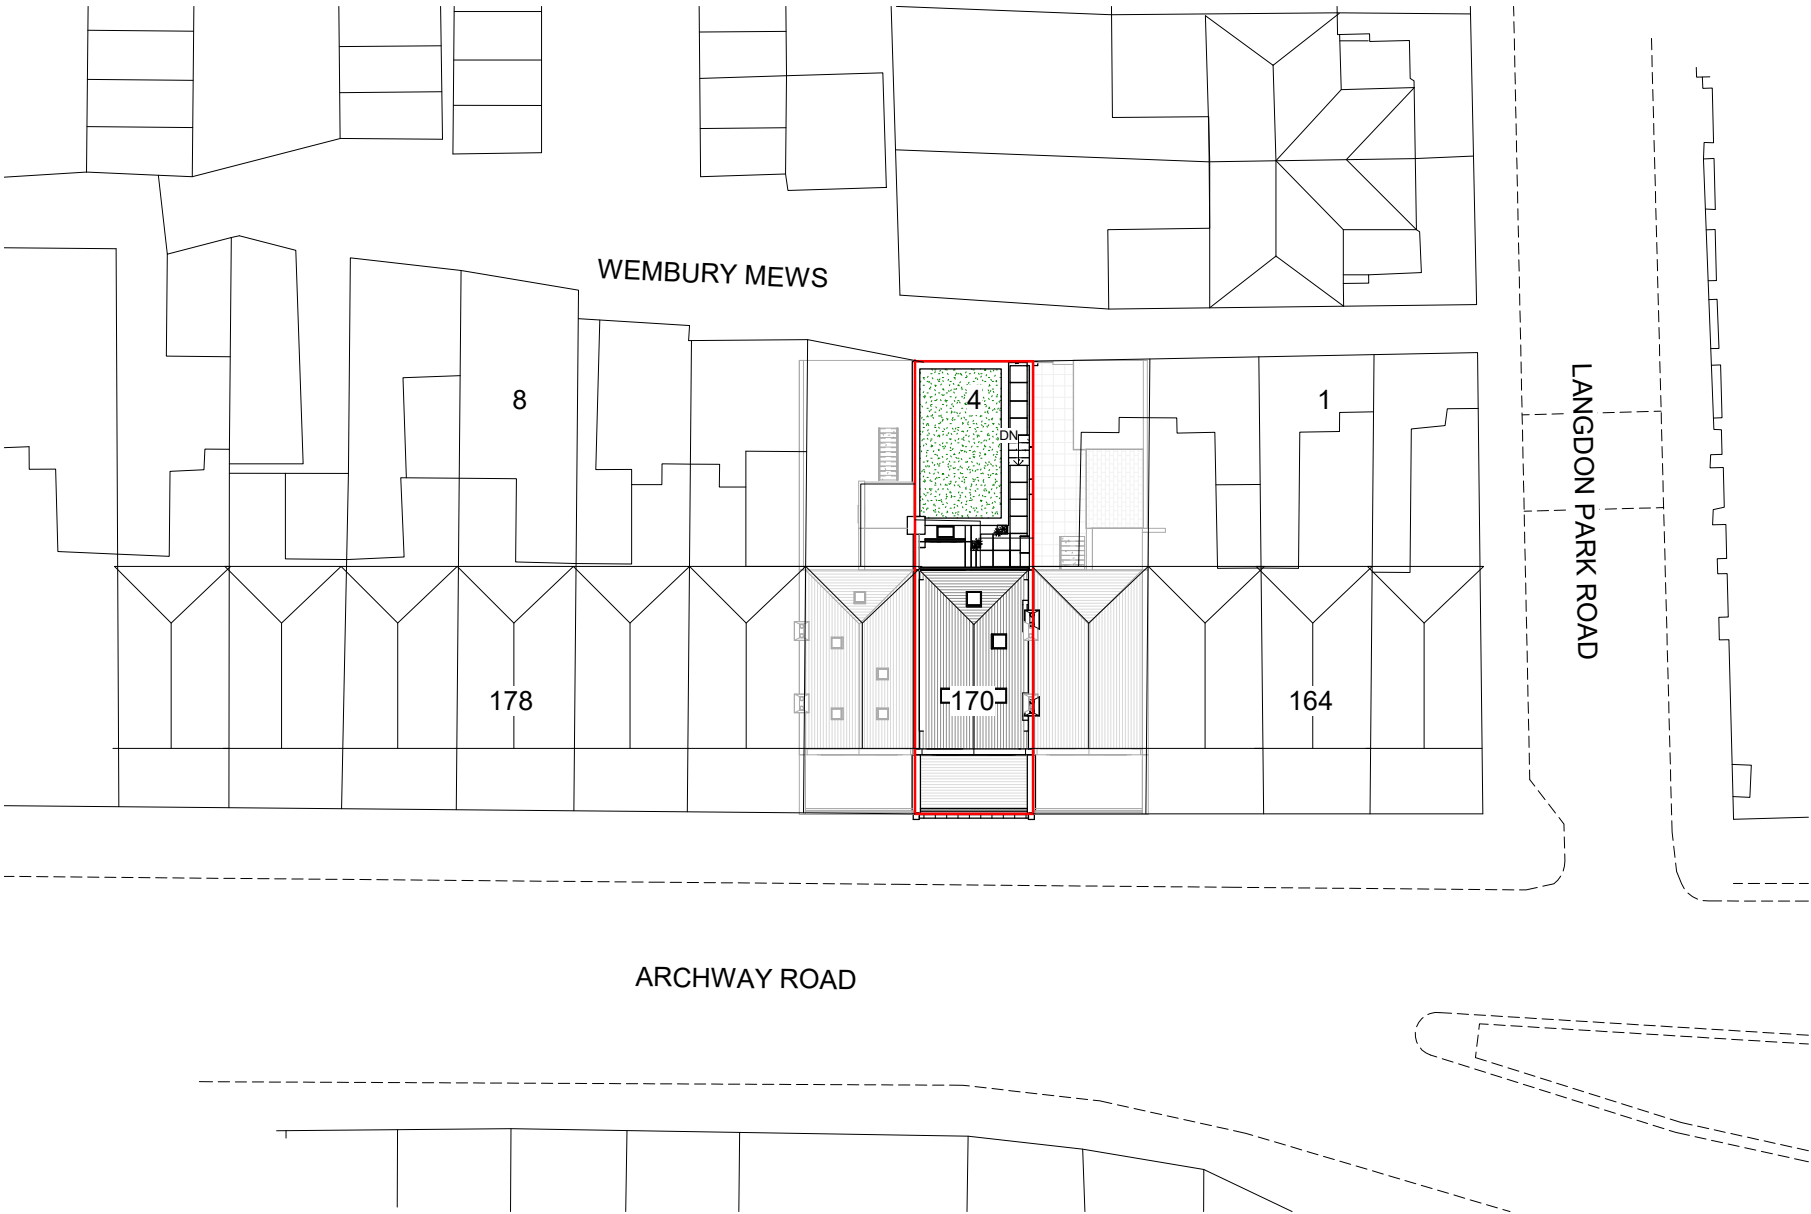


1 AP - Site Block Plan
1 : 200


Project Status	
Planning	
CONTRACTORS MUST VERIFY ALL DIMENSIONS ON SITE BEFORE STARTING WORK. THIS DRAWING IS COPYRIGHT.	
Project	
4 Wembury Mews N6 5XJ	
Client	
TMBR Property Investment Ltd	
Drawing Title	
Proposed Site Block Plan	
Project Number	Date
211129-01	Apr 23
Drawn by	Checked by
Author	Checker
Scale	Revision
1 : 400 @ A3 As inc1 : 200 @ A1	
Drawing No.	
AP100	

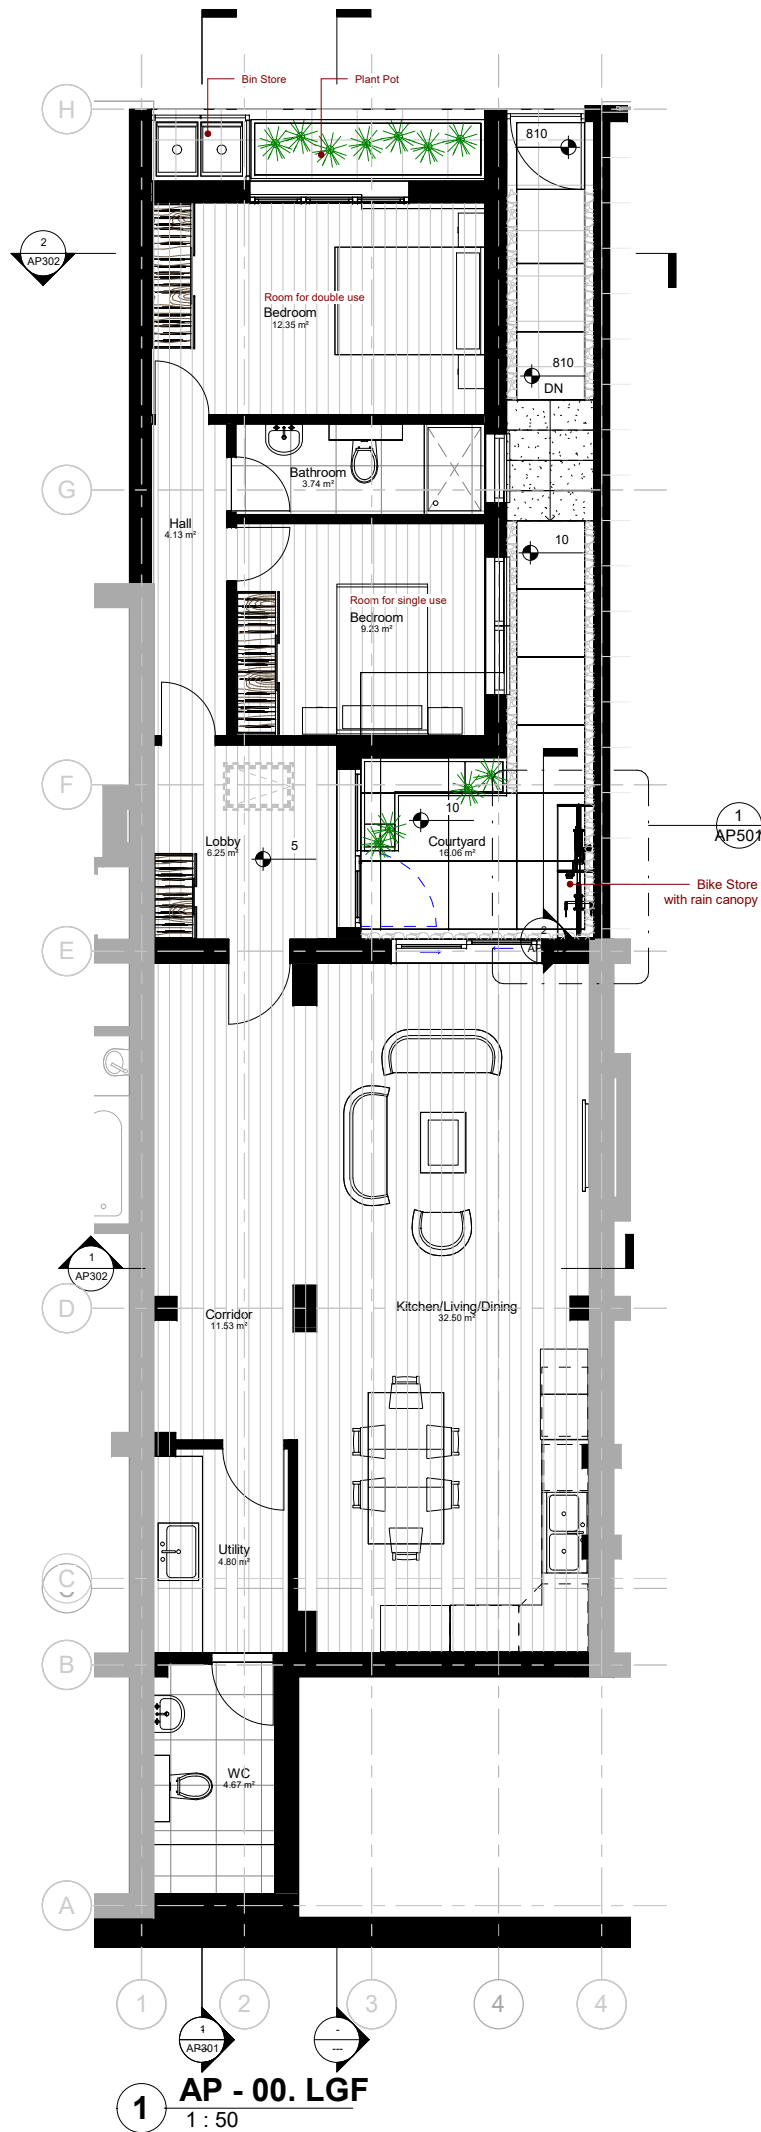

1 AP - 00. LGF
1 : 50


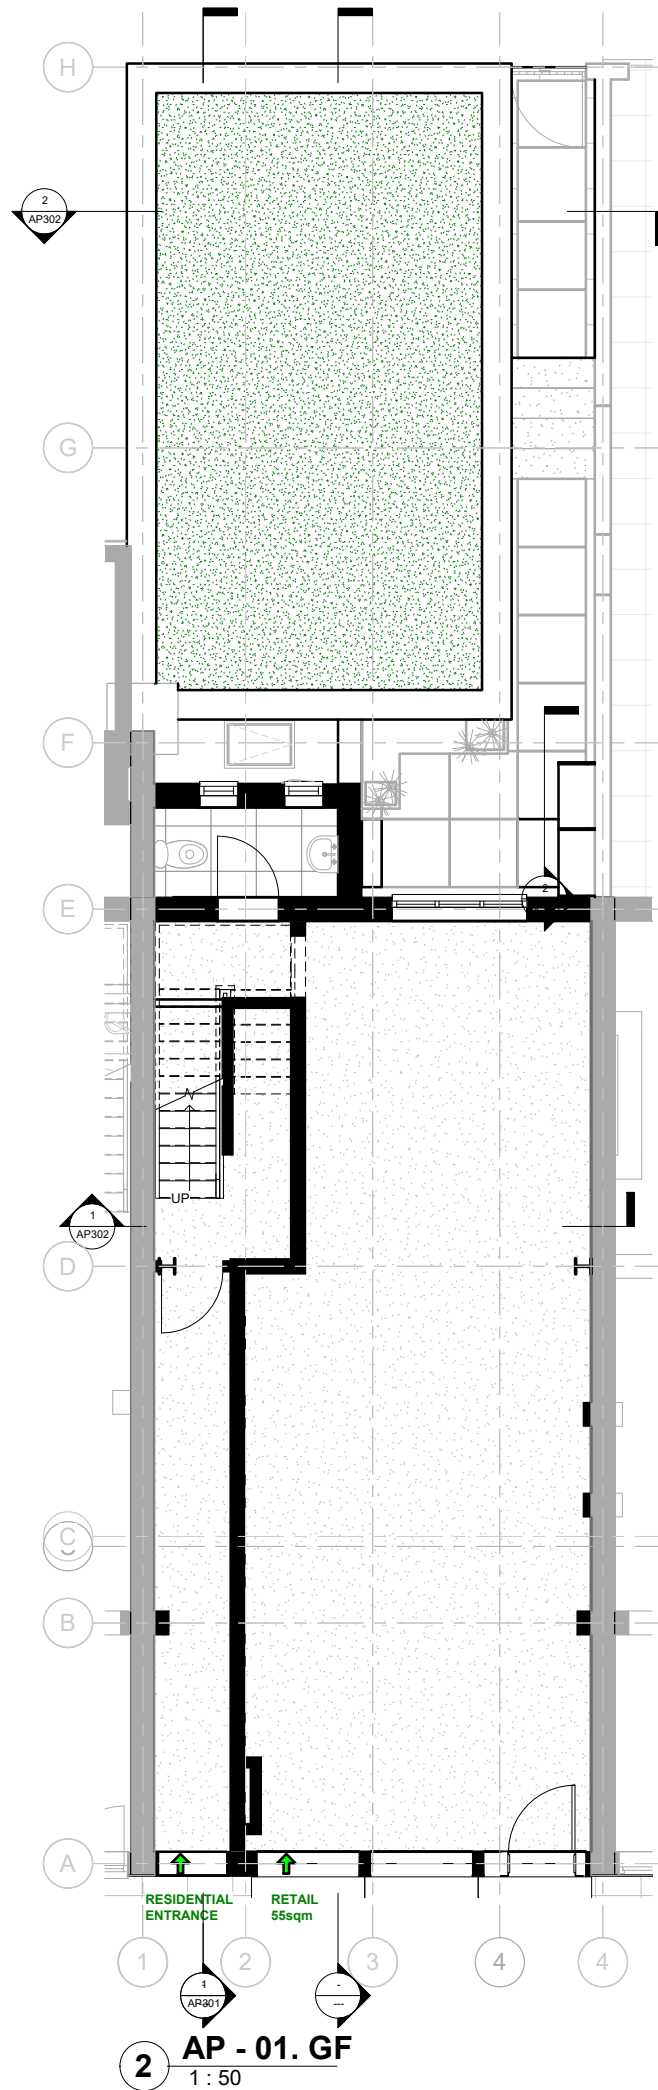


2 AP - 01. GF
1 : 50

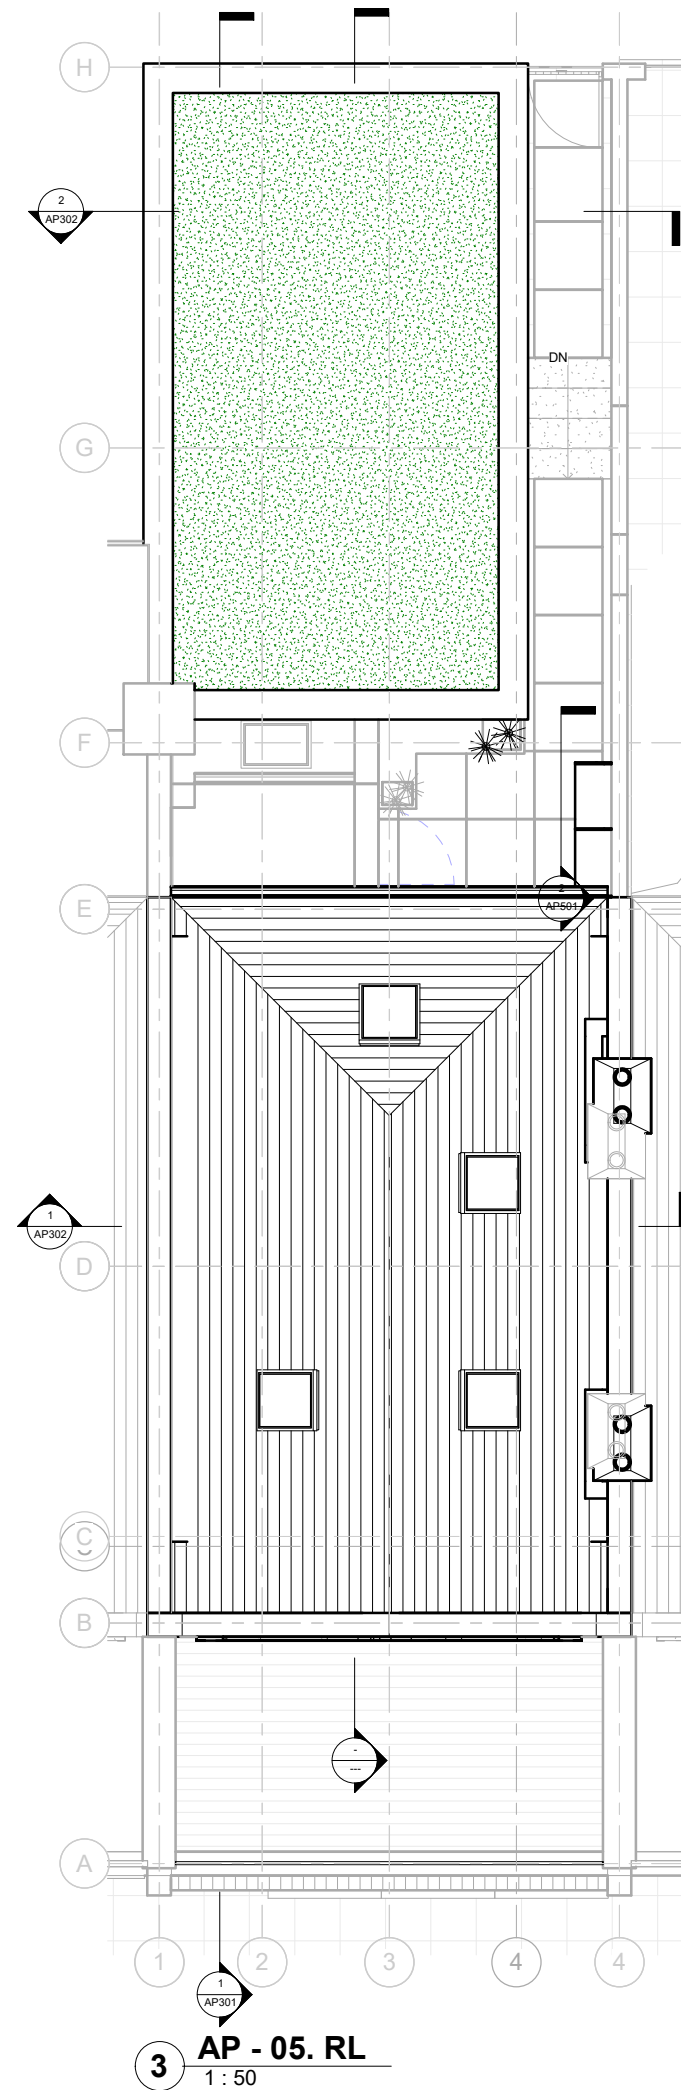

3 AP - 05. RL
1 : 50

No.	Description	Date
A	Cycle store added	14/09/2023

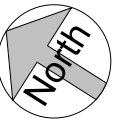 


Room Schedule - Proposed - LGF		
Level	Name	Area

00. LGF		
00. LGF	Bedroom	12.35 m²
00. LGF	Hall	4.13 m²
00. LGF	Lobby	6.25 m²
00. LGF	Courtyard	16.06 m²
00. LGF	Kitchen/Living/Dining	32.50 m²
00. LGF	Corridor	11.53 m²
00. LGF	WC	4.67 m²
00. LGF	Bedroom	9.23 m²
00. LGF	Bathroom	3.74 m²
00. LGF	Utility	4.80 m²
00. LGF: 10		105.26 m²
Grand total: 10		105.26 m²



Project Status	
Planning	
CONTRACTORS MUST VERIFY ALL DIMENSIONS ON SITE BEFORE STARTING WORK. THIS DRAWING IS COPYRIGHT.	
Project	
4 Wembury Mews N6 5XJ	
Client	
TMBR Property Investment Ltd	
Drawing Title	
Proposed Layout	
Project Number	Date
211129-01	Apr 23
Drawn by	Checked by
Author	Checker
Scale	Revision
1 : 100 @ A3 1 : 50 @ A1	A
Drawing No.	
AP101	
12/02/2024 14:16:28	

No.	Description	Date
A	Height of the extension reduced	14-11-2023

 

Project Status	
Planning	
CONTRACTORS MUST VERIFY ALL DIMENSIONS ON SITE BEFORE STARTING WORK. THIS DRAWING IS COPYRIGHT.	
Project	
4 Wembury Mews N6 5XJ	
Client	
TMBR Property Investment Ltd	
Drawing Title	
Proposed Rear Elevation	
Project Number	Date
211129-01	Apr 23
Drawn by	Checked by
Author	Checker
Scale	Revision
1 : 100 @ A3 1 : 50 @ A1	A
Drawing No.	
AP202	
12/02/2024 14:16:30	


No.	Description	Date
A	Height of the extension reduced	14-11-2023

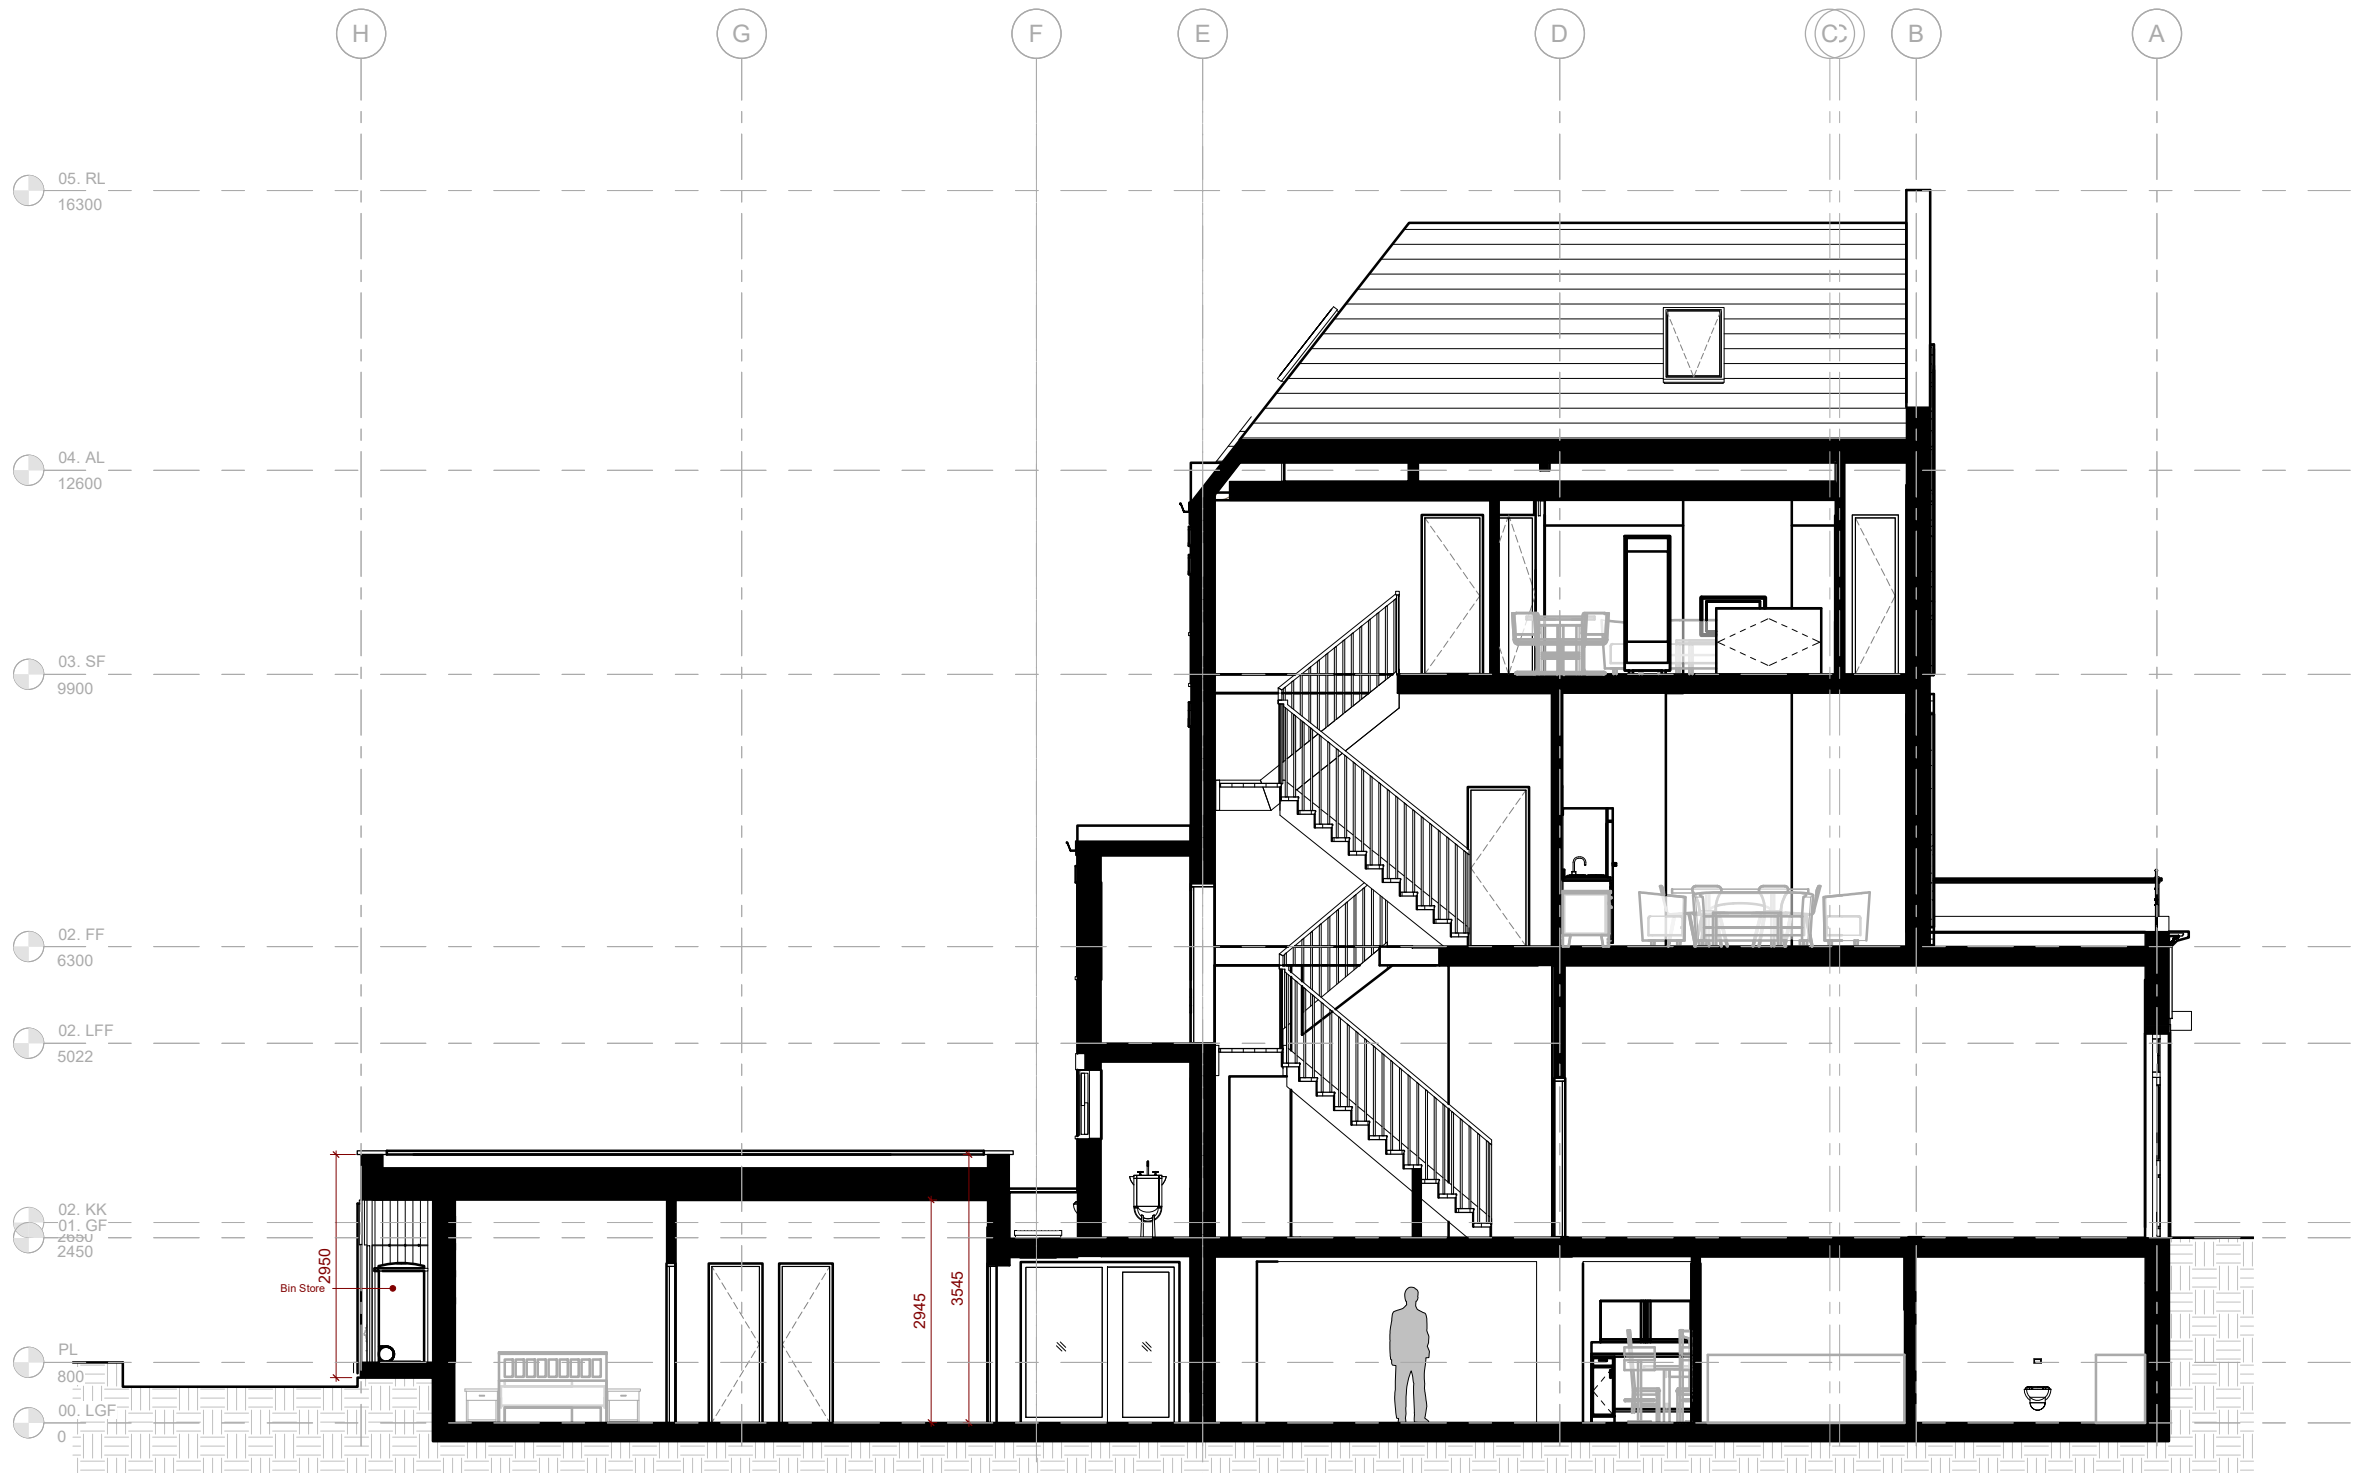 

1 P - Longitudinal Section
1 : 50

Project Status	
Planning	
CONTRACTORS MUST VERIFY ALL DIMENSIONS ON SITE BEFORE STARTING WORK. THIS DRAWING IS COPYRIGHT.	
Project	
4 Wembury Mews N6 5XJ	
Client	
TMBR Property Investment Ltd	
Drawing Title	
Proposed Longitudinal Section	
Project Number	Date
211129-01	Apr 23
Drawn by	Checked by
Author	Checker
Scale	Revision
1 : 100 @ A3 1 : 50 @ A1	A
Drawing No.	
AP301	
12/02/2024 14:16:31	

No.	Description	Date
A	Height of the extension reduced	14-11-2023

 





1 P - Cross Section
1 : 50



2 P - Cross Section - Rear
1 : 50

Project Status	
Planning	
CONTRACTORS MUST VERIFY ALL DIMENSIONS ON SITE BEFORE STARTING WORK. THIS DRAWING IS COPYRIGHT.	
Project	
4 Wembury Mews N6 5XJ	
Client	
TMBR Property Investment Ltd	
Drawing Title	
Proposed Cross Section	
Project Number	Date
211129-01	Apr 23
Drawn by	Checked by
Author	Checker
Scale	Revision
1 : 100 @ A3 1 : 50 @ A1	A
Drawing No.	
AP302	

No.	Description	Date

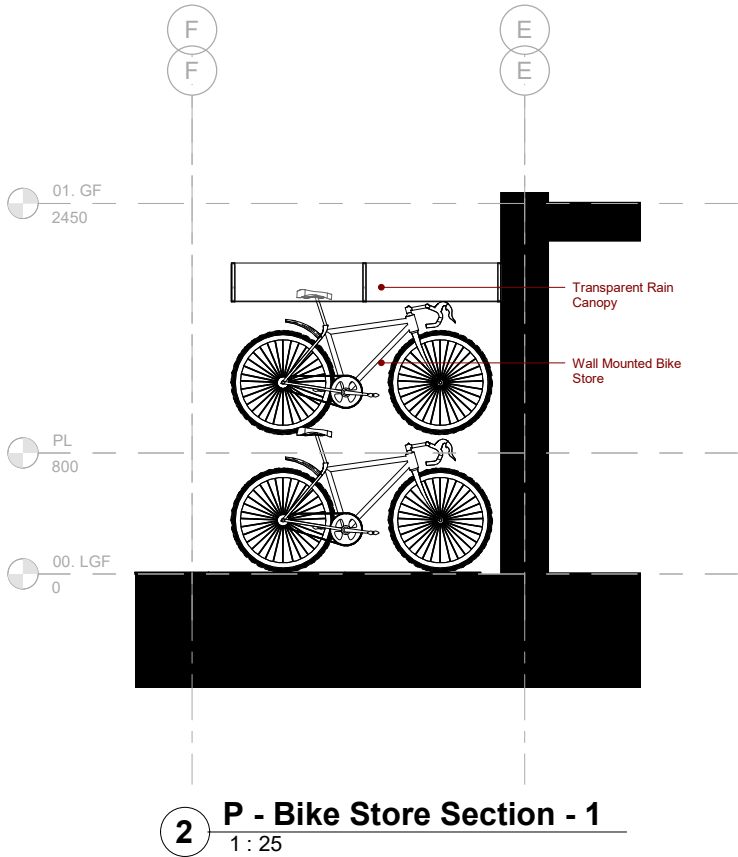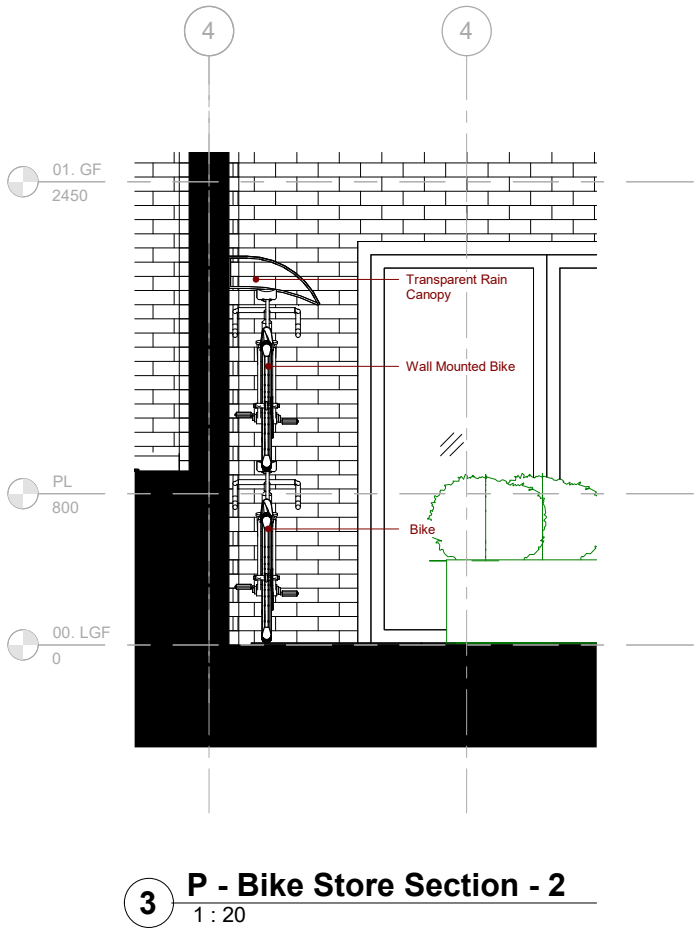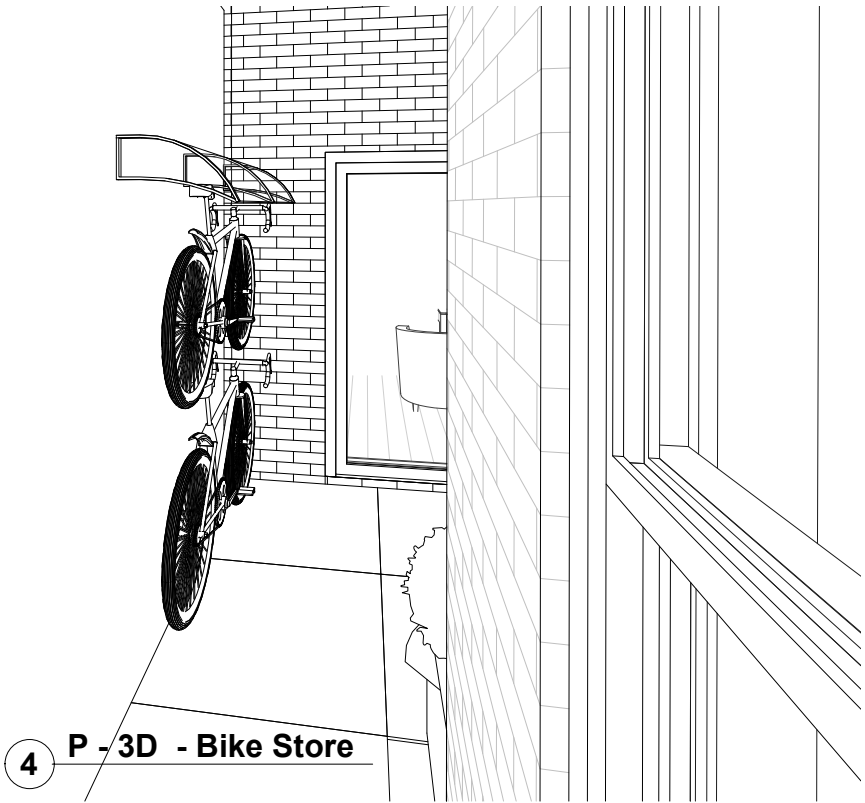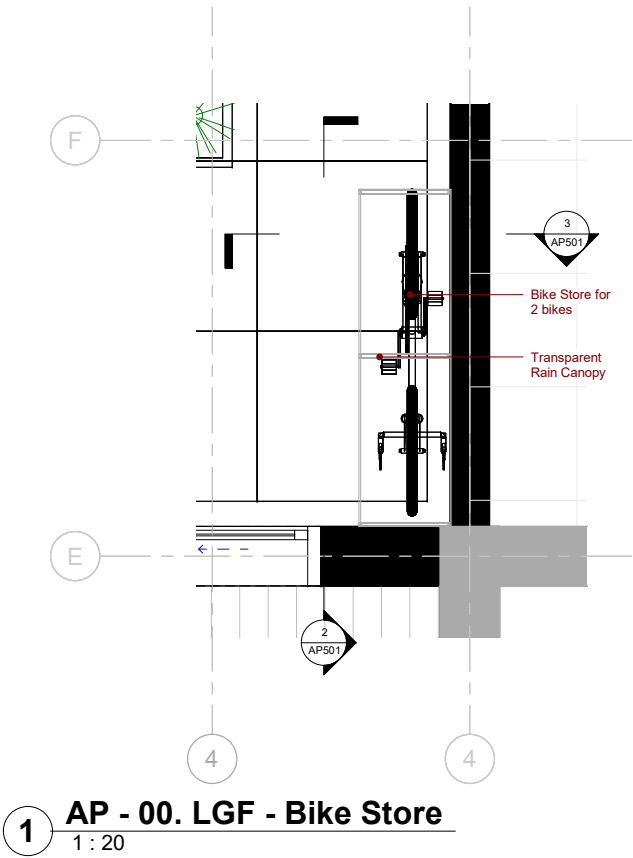

Project Status	
Planning	
CONTRACTORS MUST VERIFY ALL DIMENSIONS ON SITE BEFORE STARTING WORK. THIS DRAWING IS COPYRIGHT.	
Project	
4 Wembury Mews N6 5XJ	
Client	
TMBR Property Investment Ltd	
Drawing Title	
Bike Store	
Project Number	Date
211129-01	Apr 23
Drawn by	Checked by
Author	Checker
Scale	Revision
1 : 40 @ A3	1 : 20 @ A1
Drawing No.	
AP501	