



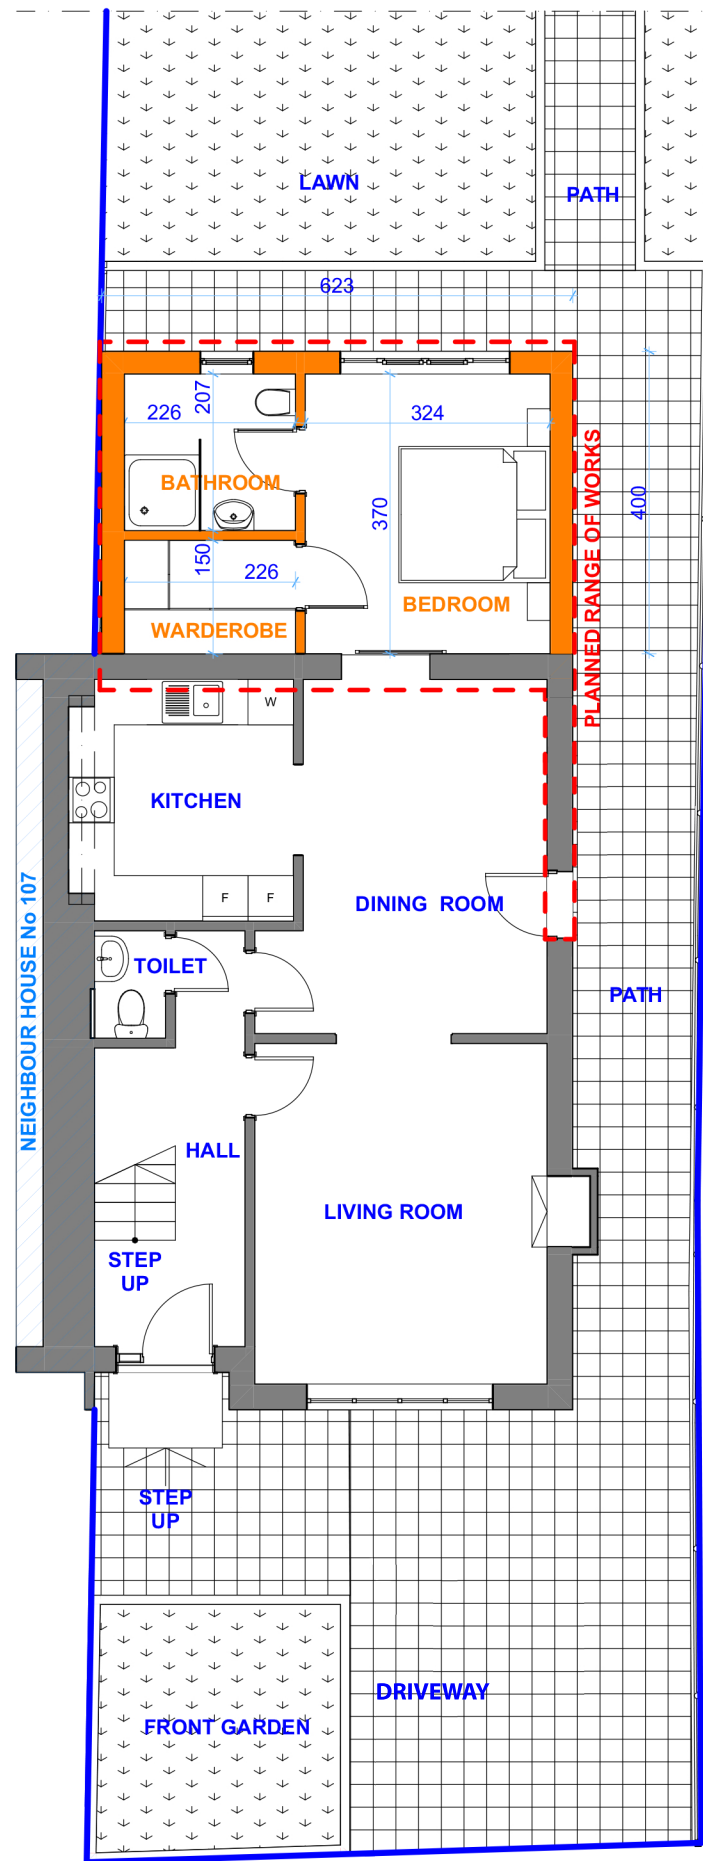


PROPOSED GROUND FLOOR PLAN

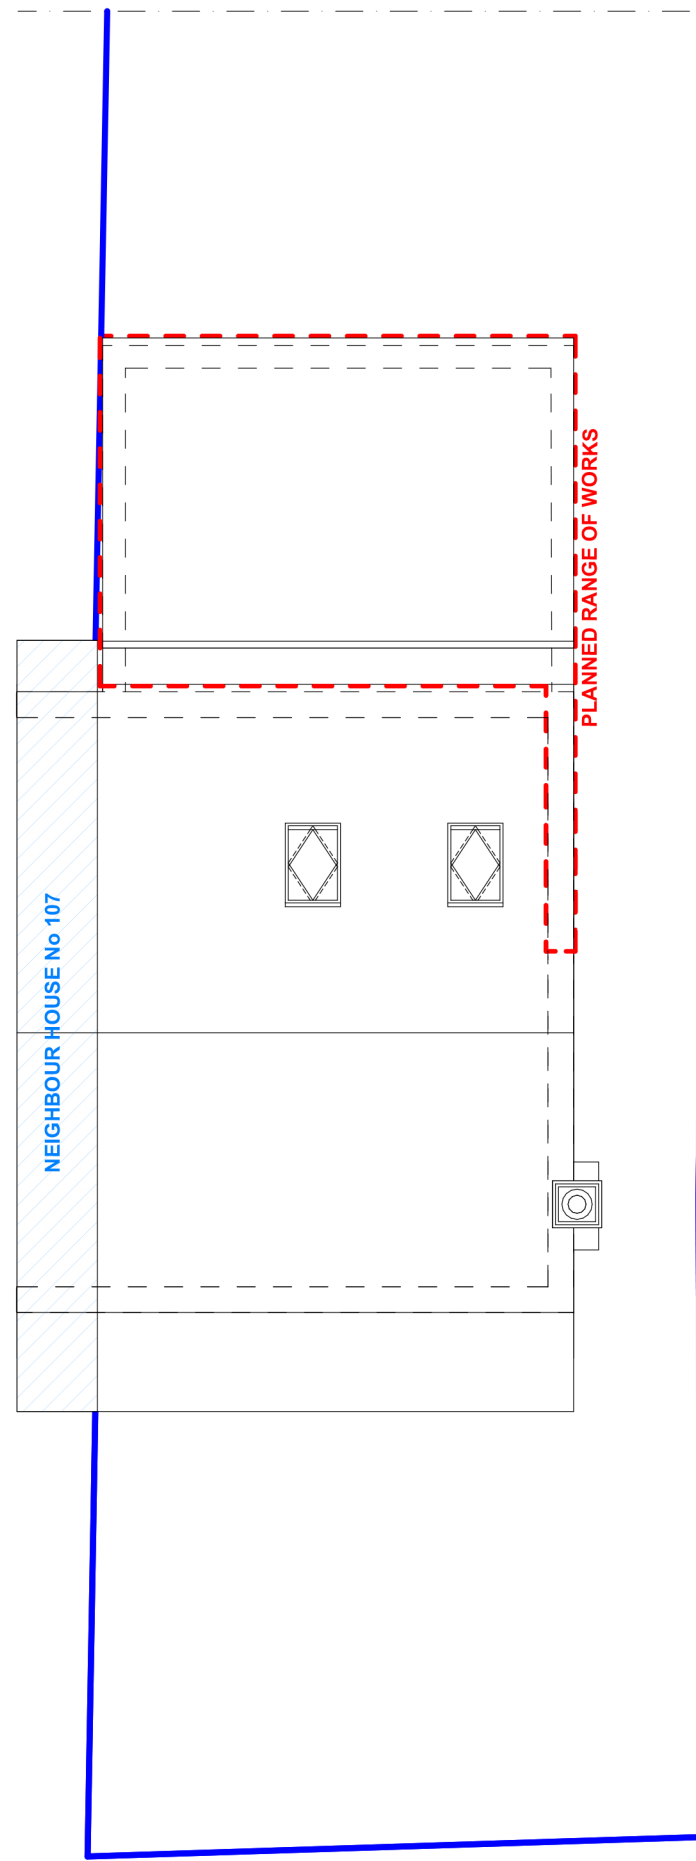

PROPOSED ROOF PLAN

LEGEND

- existing wall
- existing internal wall
- designed extension wall
- designed extension internal wall
- border of the site
- planned range of works

 

PROJECT NAME
GROUND FLOOR HOUSE EXTENTION
107A Bounds Green Road
London
N22 8DF

DESIGNED BY
Elzbieta Honysz

DRAWING NAME
Proposed ground floor and roof plan

DRAWING STATUS
Proposed floor plan

DATE
11.06.2023

DRAWING SCALE
1:100

DRAWING No
6